
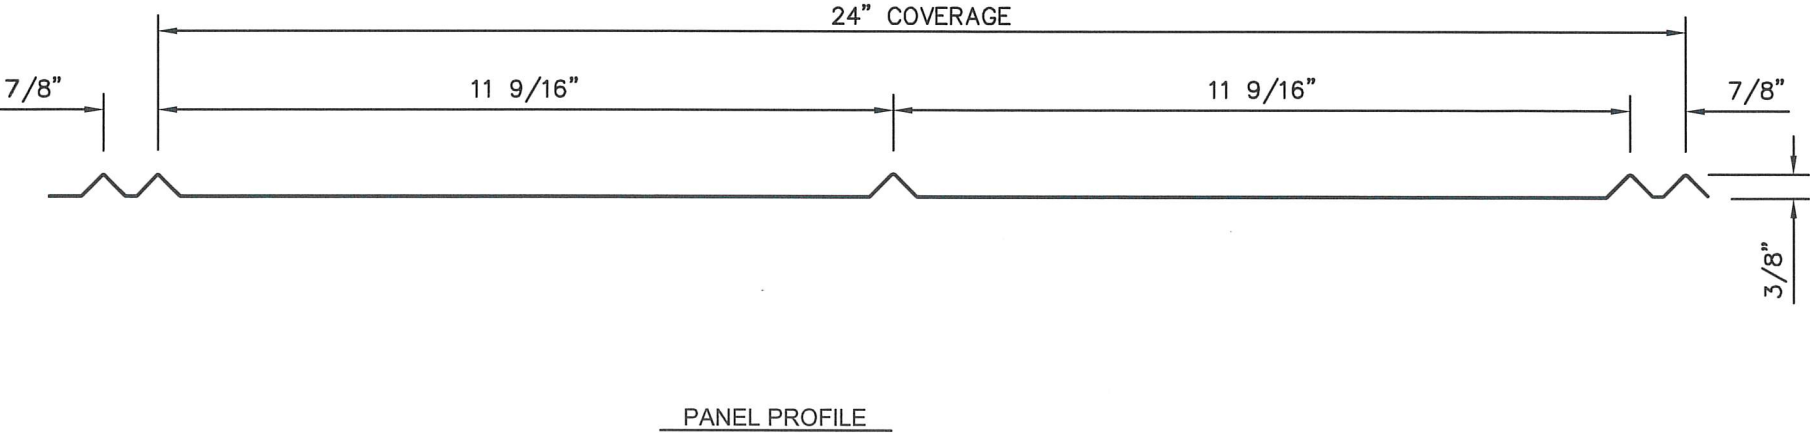


QUALITY METAL 26 GA. STEEL 5V ROOF PANEL
24" WIDE x 3/8" RIB HEIGHT OVER 1/2" PLYWOOD

MAX DESIGN PRESSURE
-116 Psf (12" FASTENER SPACING)

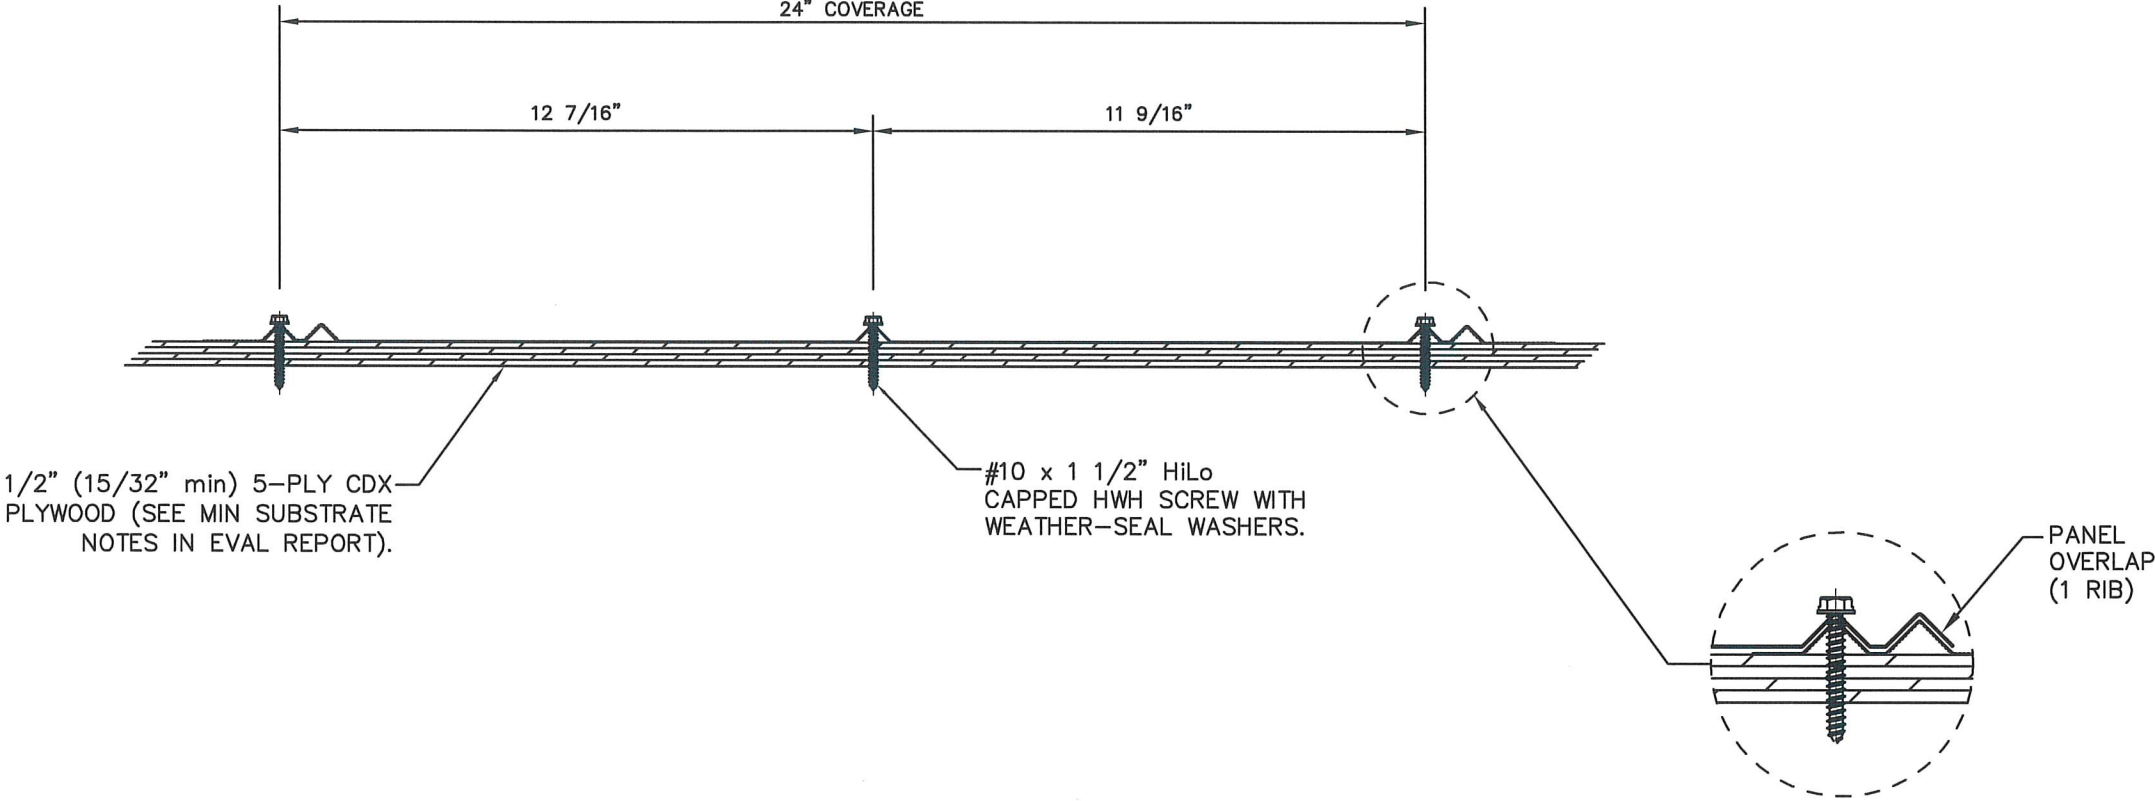

- GENERAL NOTES:
- 1. ROOF SLOPE IS LIMITED PER THE REQUIREMENTS OF FBC SECTION 1507.4.2.
 - 2. DESIGN OF SUBSTRATE IS BY OTHERS AND NOT A PART OF THIS APPROVAL.
 - 3. SEE EVAL REPORT FOR UNDERLAYMENT, FIRE BARRIER, AND DECK FASTENER INFO.
 - 4. ALL PANEL SYSTEM PERIMETERS, PENETRATIONS, AND TRANSITIONS TO BE FLASHED AND SEALED PER THE MANUFACTURER'S INSTALLATION INSTRUCTIONS AND RAS 133.

SCOTT WOLTERS FL PE# 62354	WOLTERS ENGINEERING (COA# 27194) 15211 97TH ROAD N WEST PALM BEACH, FL 33412 (561) 225-1982	PH: (561) 293-1407 fvalidation@yahoo.com	7125 AVOCADO BLVD. WEST PALM BEACH, FL 33412
QUALITY METAL ROOF FABRICATORS		DWG: QM5V26S SHEET: 1/1	
SCOTT WOLTERS SEAL: AUG 27 2024 STATE OF FLORIDA PROFESSIONAL ENGINEER		1ST SUBMITTAL PRINTS ISSUED FOR REV# 8/27/24 DATE	