
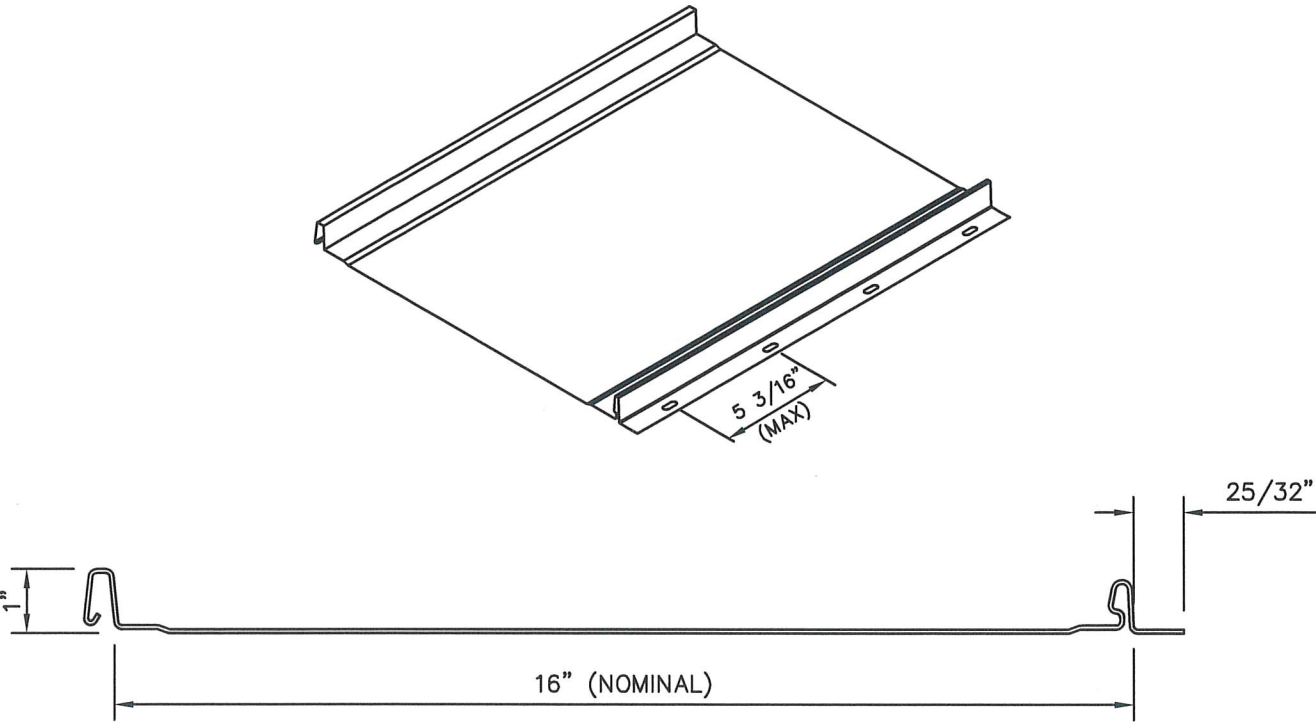


QUALITY METAL 26 GA. STEEL NAILSTRIP ROOF PANEL
16" WIDE x 1" NAILSTRIP PANELS OVER 1/2" PLYWOOD

MAX DESIGN PRESSURE
-73.5 Psf (10 3/8" FASTENER SPACING)

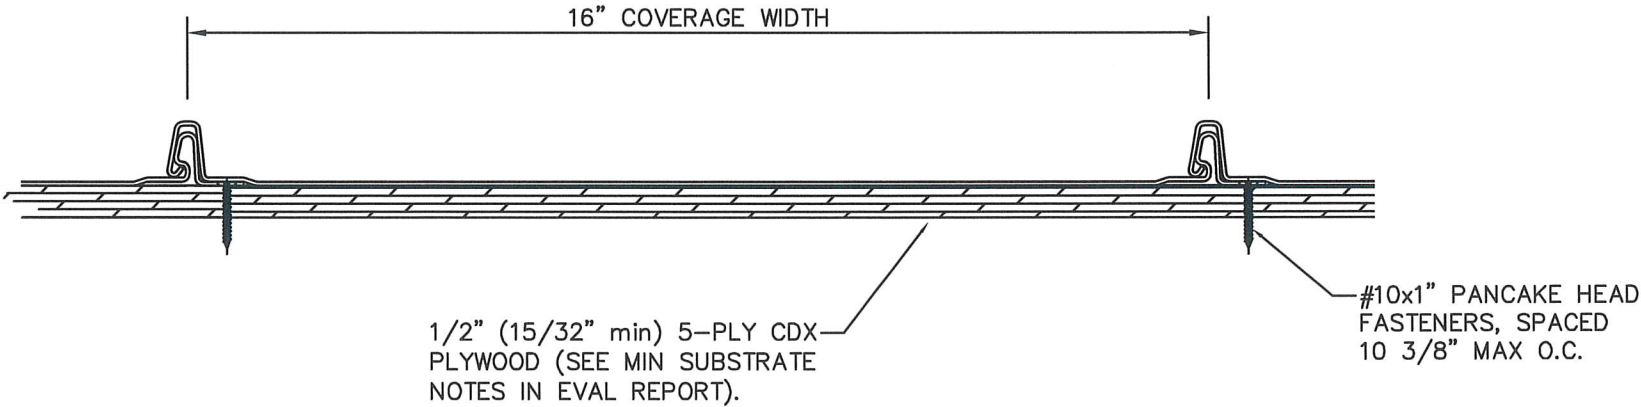

PANEL PROFILE

- GENERAL NOTES:
1. ROOF SLOPE IS LIMITED PER THE REQUIREMENTS OF FBC SECTION 1507.4.2.
 2. DESIGN OF SUBSTRATE IS BY OTHERS AND NOT A PART OF THIS APPROVAL.
 3. SEE EVAL REPORT FOR UNDERLAYMENT, FIRE BARRIER, AND DECK FASTENER INFO.
 4. ALL PANEL SYSTEM PERIMETERS, PENETRATIONS, AND TRANSITIONS TO BE FLASHED AND SEALED PER THE MANUFACTURER'S INSTALLATION INSTRUCTIONS AND RAS 133.



QUALITY METAL ROOF FABRICATORS

DWG: QMNS26S
SHEET: 1/1

SCOTT WOLTERS
FL PE# 62354
WOLTERS ENGINEERING
(COA# 27194)
15211 97TH ROAD N
WEST PALM BEACH, FL 33412
(561) 225-1982

7125 AVOCADO BLVD.
WEST PALM BEACH, FL 33412
PH: (561) 293-1407
fvalidation@yahoo.com

DATE	8/27/24
REV#	
PRINTS ISSUED FOR	
TEST SUBMITTAL	