

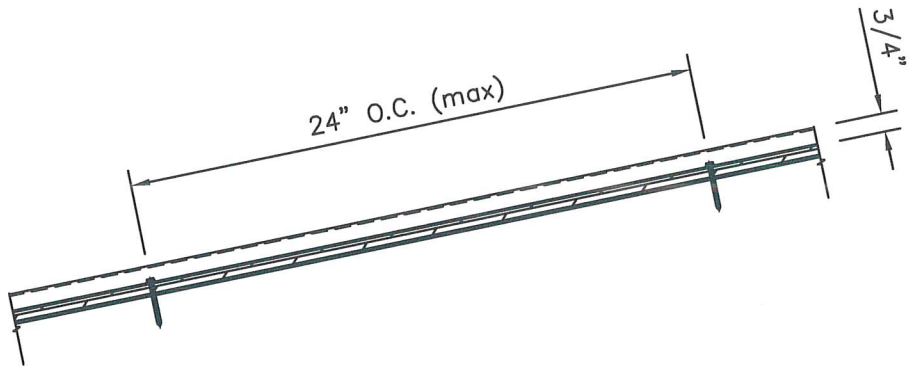
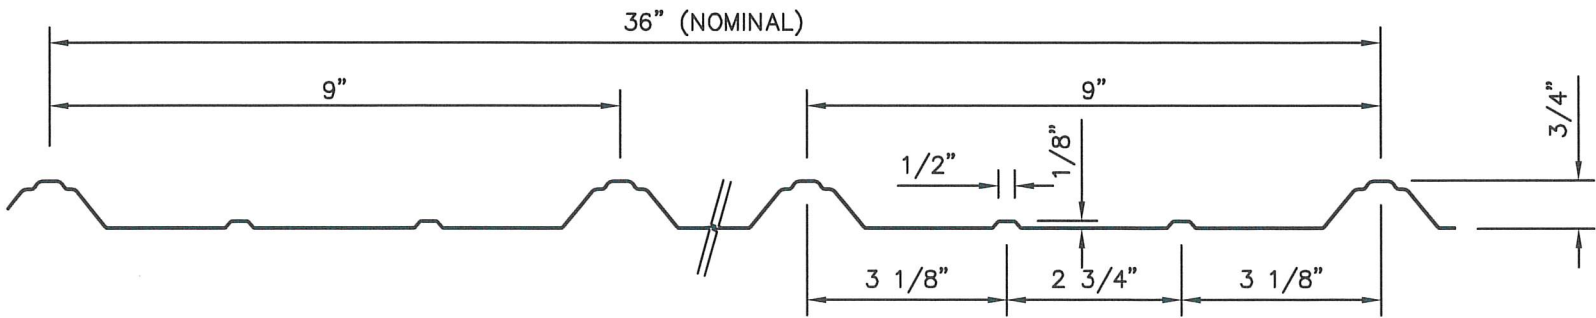


QUALITY METAL 26 GA. STEEL RIB ROOF PANEL
36" WIDE x 3/4" RIB HEIGHT OVER 1/2" PLYWOOD

MAX DESIGN PRESSURE
-56 Psf (24" FASTENER SPACING)

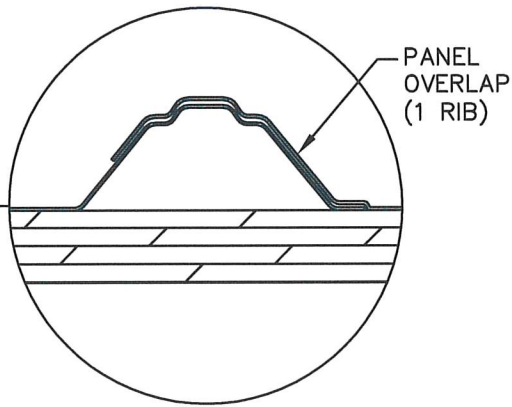

SECTION A-A

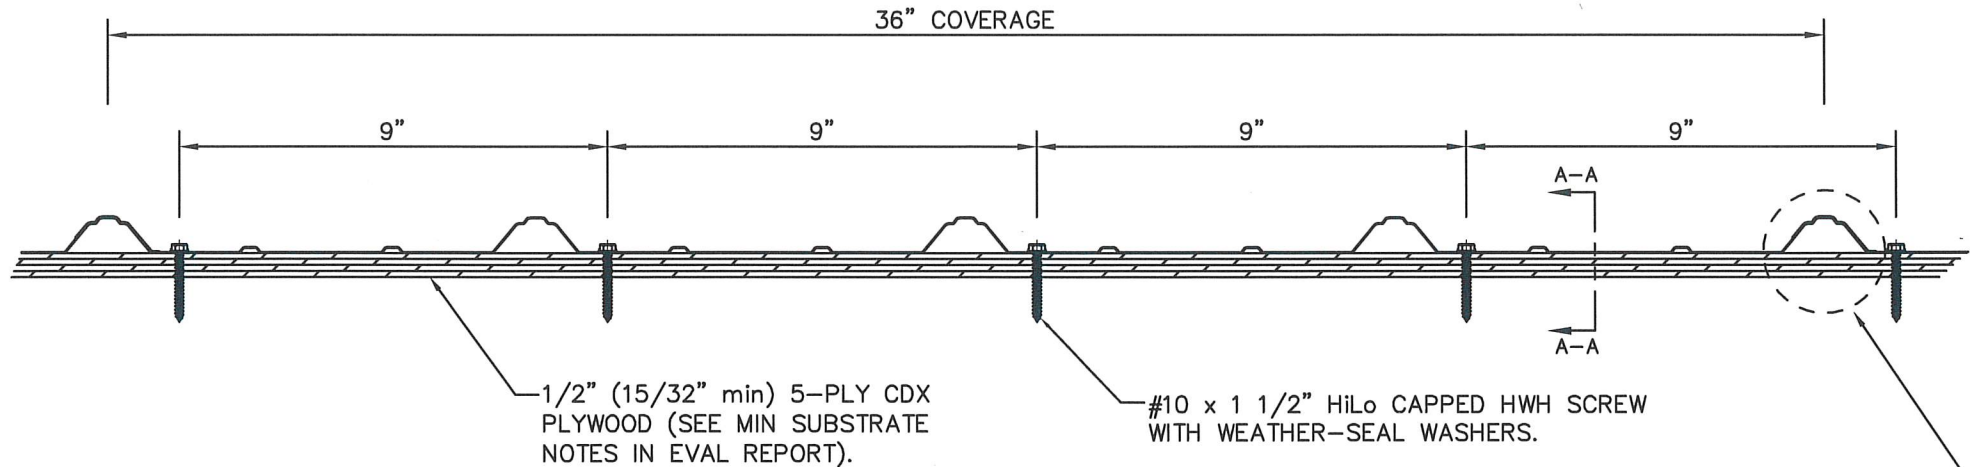

PANEL PROFILE

- GENERAL NOTES:
1. ROOF SLOPE IS LIMITED PER THE REQUIREMENTS OF FBC SECTION 1507.4.2.
 2. DESIGN OF SUBSTRATE IS BY OTHERS AND NOT A PART OF THIS APPROVAL.
 3. SEE EVAL REPORT FOR UNDERLAYMENT, FIRE BARRIER, AND DECK FASTENER INFO.
 4. ALL PANEL SYSTEM PERIMETERS, PENETRATIONS, AND TRANSITIONS TO BE FLASHED AND SEALED PER THE MANUFACTURER'S INSTALLATION INSTRUCTIONS AND RAS 133.

SCOTT WOLTERS FL PE# 62354		WOLTERS ENGINEERING (COA# 27194) 15211 97TH ROAD N WEST PALM BEACH, FL 33412 (561) 225-1982	
PH: (561) 293-1407 fvalidation@yahoo.com		7125 AVOCADO BLVD. WEST PALM BEACH, FL 33412	
DWG: QMRIB26S		SHEET: 1/1	

QUALITY METAL ROOF FABRICATORS

STATE OF FLORIDA
AUG 27 2024
PROFESSIONAL ENGINEER
SCOTT WOLTERS
NO. 62354

PRINTS ISSUED FOR REV.# DATE

1	8/27/24
2	
3	
4	
5	
6	
7	
8	
9	
10	