

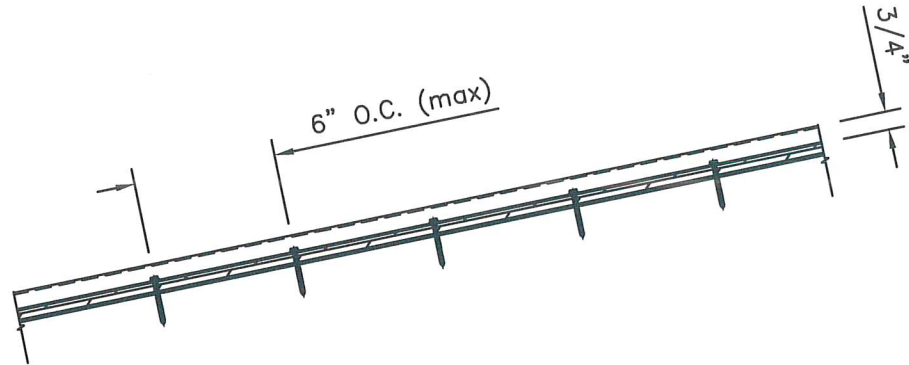
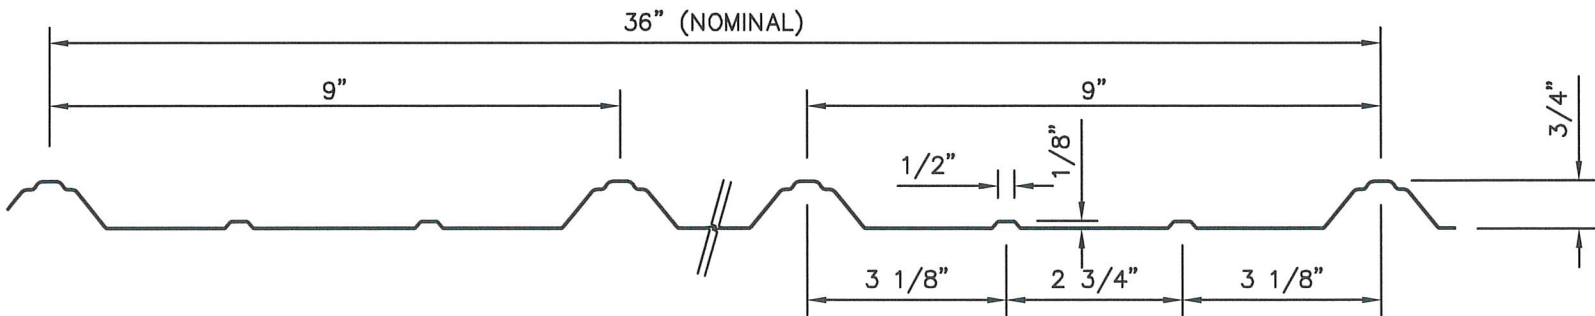


QUALITY METAL 26 GA. STEEL RIB ROOF PANEL
36" WIDE x 3/4" RIB HEIGHT OVER 7/16" OSB SHEATHING

MAX DESIGN PRESSURE
-146 Psf (6" FASTENER SPACING)

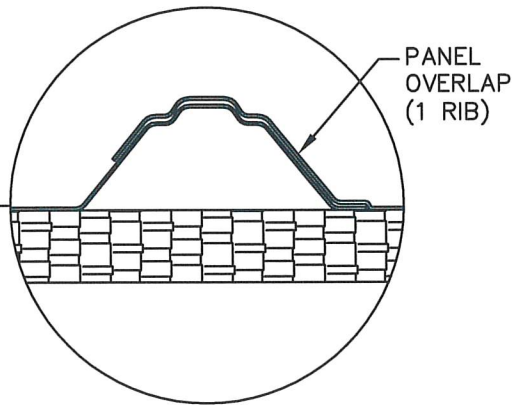

SECTION A-A

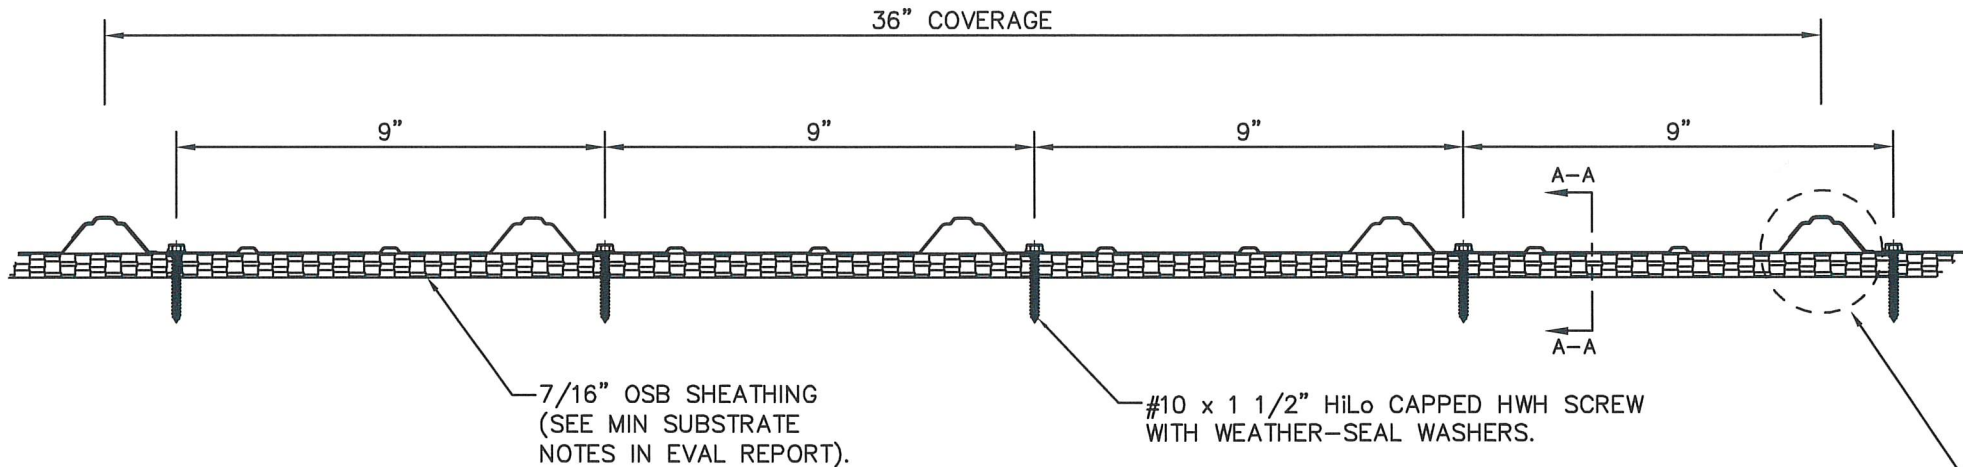

PANEL PROFILE

- GENERAL NOTES:
1. ROOF SLOPE IS LIMITED PER THE REQUIREMENTS OF FBC SECTION 1507.4.2.
 2. DESIGN OF SUBSTRATE IS BY OTHERS AND NOT A PART OF THIS APPROVAL.
 3. SEE EVAL REPORT FOR UNDERLAYMENT, FIRE BARRIER, AND DECK FASTENER INFO.
 4. ALL PANEL SYSTEM PERIMETERS, PENETRATIONS, AND TRANSITIONS TO BE FLASHED AND SEALED PER THE MANUFACTURER'S INSTALLATION INSTRUCTIONS AND RAS 133.

DATE	8/27/24
REV#	1ST SUBMITTAL
PRINTS ISSUED FOR	1

SCOTT WALTERS
FL PE# 62354

WALTERS ENGINEERING
(COA# 27194)
15211 97TH ROAD N
WEST PALM BEACH, FL 33412
(561) 225-1982

QUALITY METAL ROOF FABRICATORS

7125 AVOCADO BLVD.
WEST PALM BEACH, FL 33412

PH: (561) 293-1407
fvalidation@yahoo.com

DWG: QMRIB26OSB

SHEET: 1/1