


QUALITY METAL 26 GA. STEEL SNAPLOCK ROOF PANEL
16" WIDE x 1 1/2" SNAPLOCK PANELS OVER 1/2" PLYWOOD

MAX DESIGN PRESSURE
-86 Psf (12" CLIP SPACING)

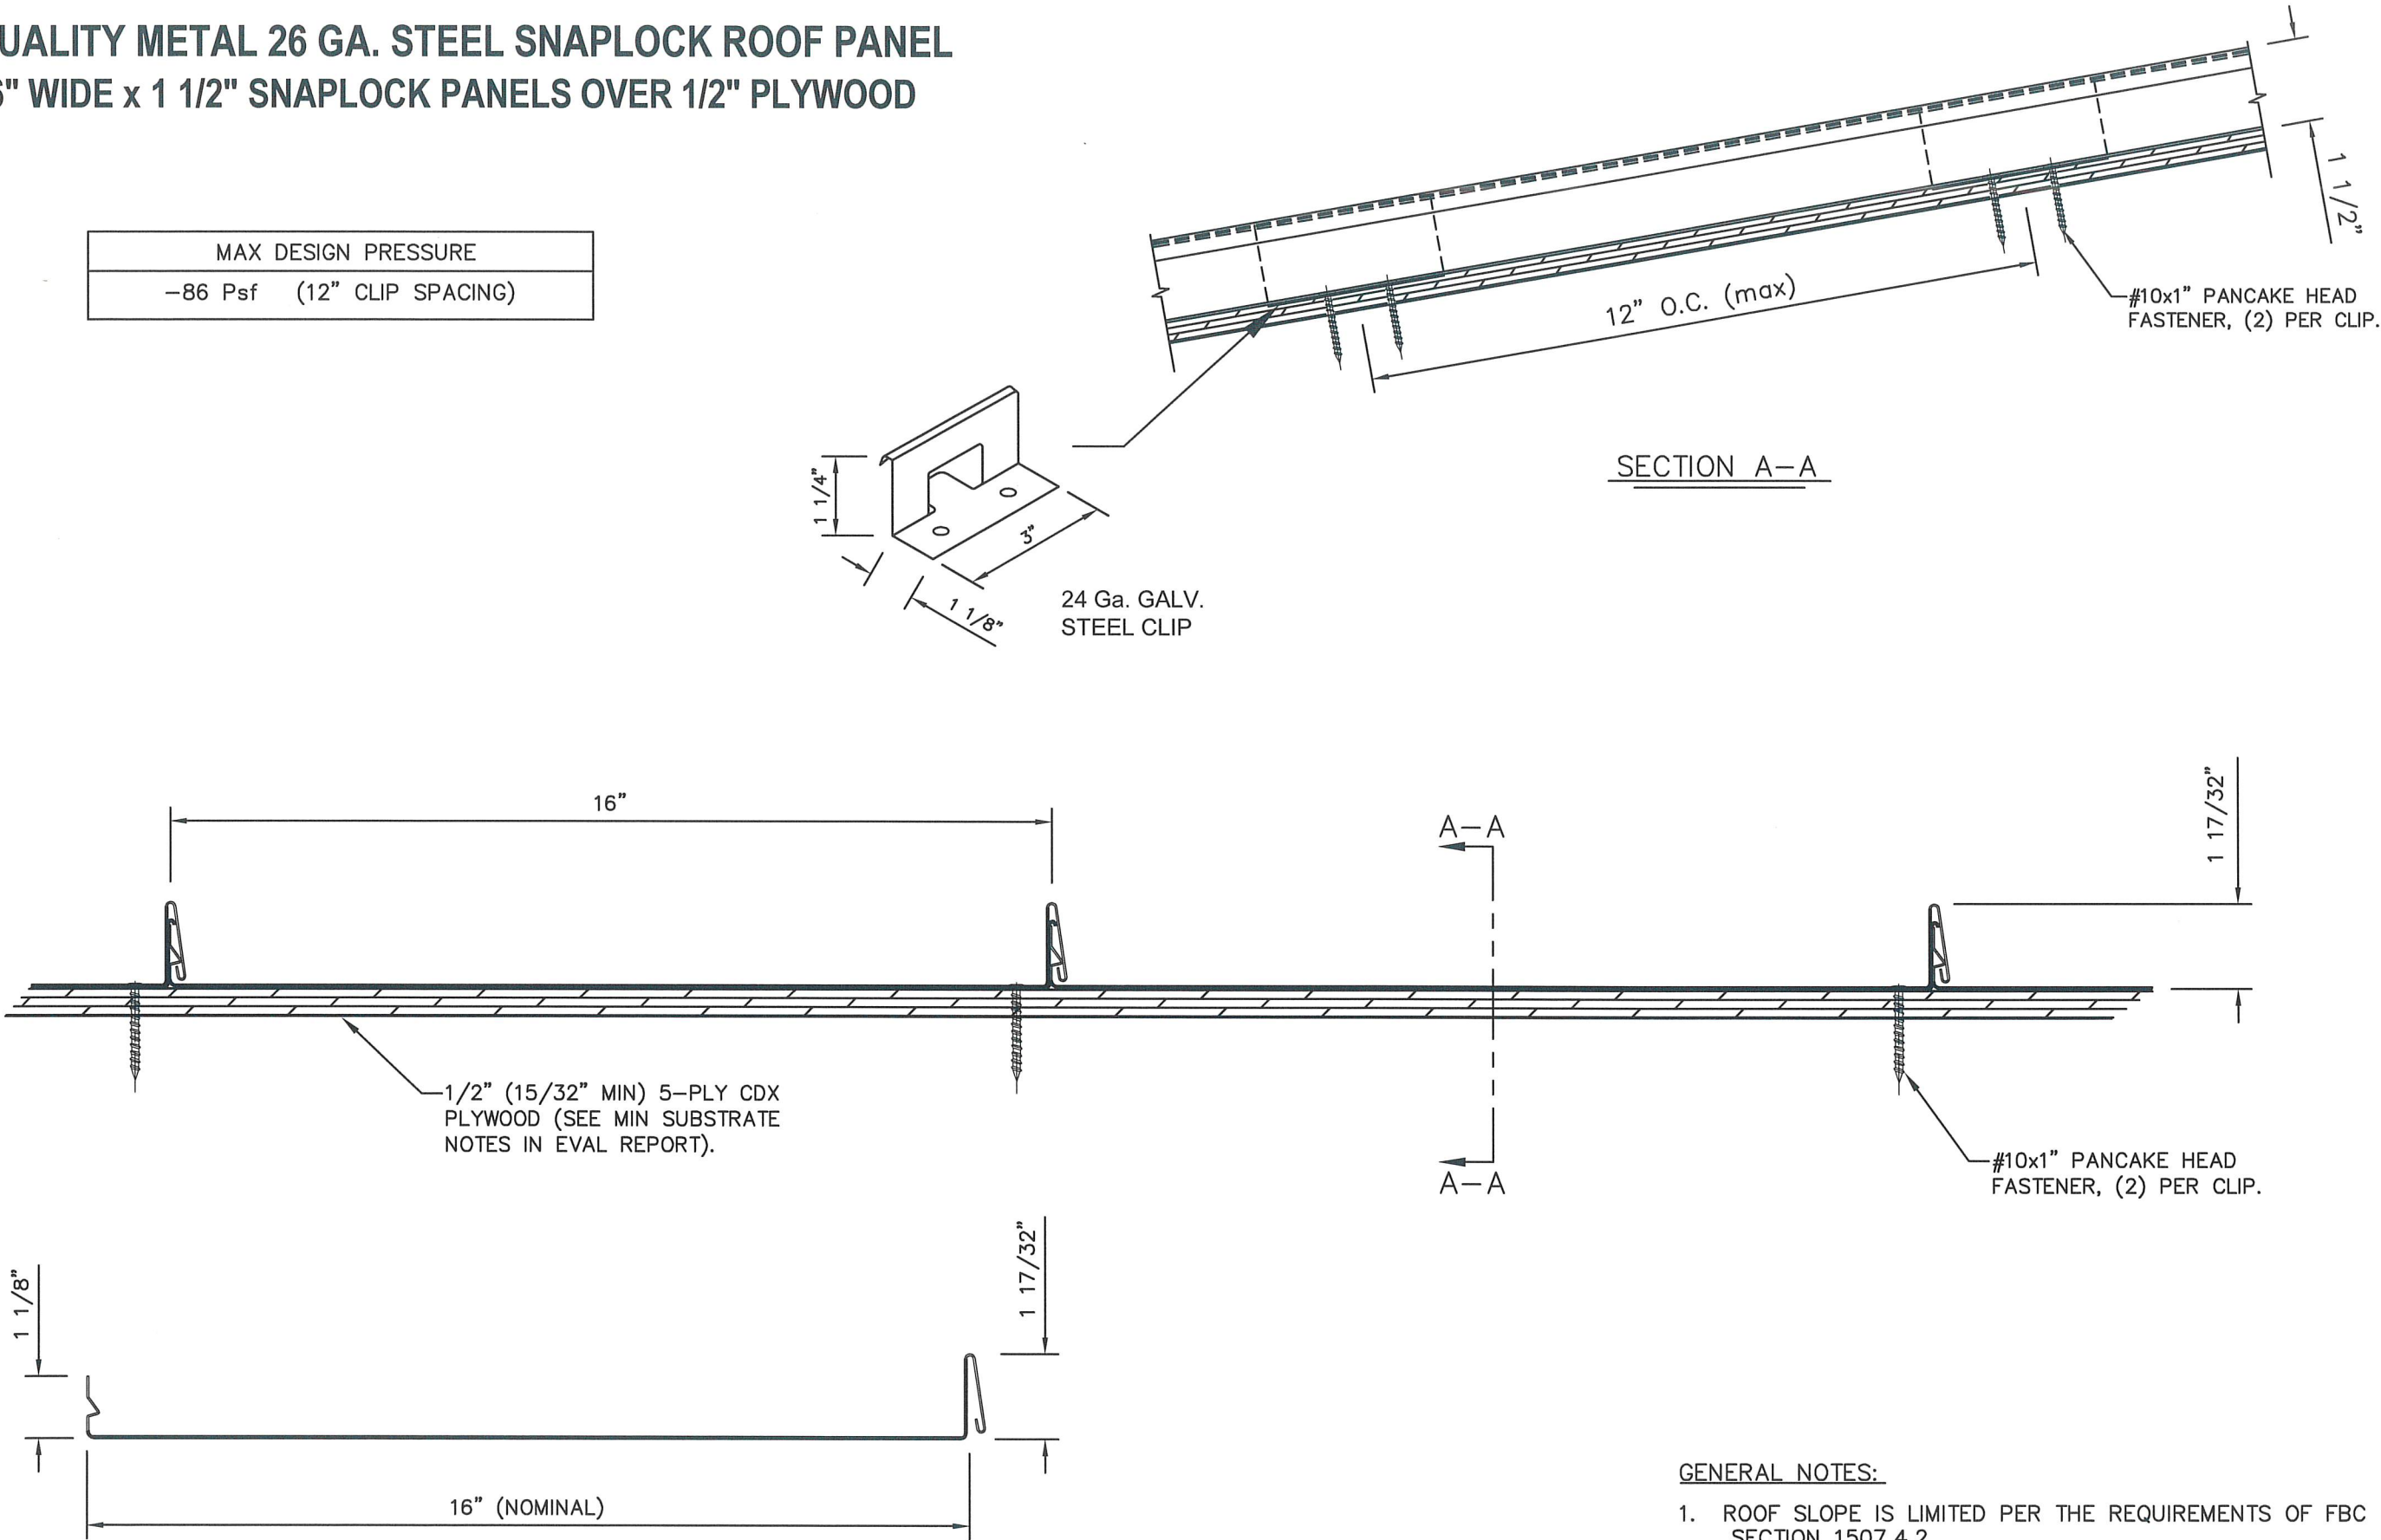

- GENERAL NOTES:
1. ROOF SLOPE IS LIMITED PER THE REQUIREMENTS OF FBC SECTION 1507.4.2.
 2. DESIGN OF SUBSTRATE IS BY OTHERS AND NOT A PART OF THIS APPROVAL.
 3. SEE EVAL REPORT FOR UNDERLAYMENT, FIRE BARRIER, AND DECK FASTENER INFO.
 4. ALL PANEL SYSTEM PERIMETERS, PENETRATIONS, AND TRANSITIONS TO BE FLASHED AND SEALED PER THE MANUFACTURER'S INSTALLATION INSTRUCTIONS AND RAS 133.



QUALITY METAL ROOF FABRICATORS

DWG: QMSL26S
SHEET: 1/1

7125 AVOCADO BLVD.
WEST PALM BEACH, FL 33412
PH: (561) 293-1407
flvalidation@yahoo.com

SCOTT WOLTERS
FL PE# 62354
WOLTERS ENGINEERING
(COA# 27194)
15211 97TH ROAD N
WEST PALM BEACH, FL 33412
(561) 225-1982

REV#	DATE	PRINTS ISSUED FOR	REV#	DATE
1	8/27/24	1ST SUBMITTAL	1	8/27/24