

REVISIONS			
REV	DESCRIPTION	DATE	APPROVED
H	ADD HALF LITE CONFIGURATION	01/29/2025	R.L.

NOTES:

1. THE PRODUCT SHOWN HEREIN IS DESIGNED AND MANUFACTURED TO COMPLY WITH REQUIREMENTS OF THE FLORIDA BUILDING CODE.
2. WOOD FRAMING, METAL STRUCTURE AND MASONRY OPENING TO BE DESIGNED AND ANCHORED TO PROPERLY TRANSFER ALL LOADS TO STRUCTURE. FRAMING AND MASONRY OPENING IS THE RESPONSIBILITY OF THE ARCHITECT OR ENGINEER OF RECORD.
3. WHERE SHIM OR BUCK THICKNESS IS LESS THAN 1-1/2" WINDOW UNITS MUST BE ANCHORED THROUGH THE FRAME IN ACCORDANCE WITH MANUFACTURER'S PUBLISHED INSTALLATION INSTRUCTIONS. ANCHORS SHALL BE SECURELY FASTENED DIRECTLY INTO MASONRY, CONCRETE OR OTHER STRUCTURAL SUBSTRATE MATERIAL.
4. WHERE WOOD BUCK THICKNESS IS 1-1/2" OR GREATER, BUCK SHALL BE SECURELY FASTENED TO MASONRY, CONCRETE OR OTHER STRUCTURAL SUBSTRATE. WINDOW UNITS MAY BE ANCHORED THROUGH FRAME TO SECURED WOOD BUCK IN ACCORDANCE WITH MANUFACTURER'S PUBLISHED INSTALLATION INSTRUCTIONS.
5. WHERE 1X BUCK IS NOT USED DISSIMILAR MATERIALS MUST BE SEPARATED WITH APPROVED COATING OR MEMBRANE. SELECTION OF COATING OR MEMBRANE IS THE RESPONSIBILITY OF THE ARCHITECT OR ENGINEER OF RECORD.
6. BUCKS SHALL EXTEND BEYOND WINDOW INTERIOR FACE SO THAT FULL FRAME SUPPORT IS PROVIDED.
7. SHIM AS REQUIRED AT EACH ANCHOR LOCATION WITH LOAD BEARING SHIM. SHIM WHERE SPACE OF 1/16" OR GREATER OCCURS. MAXIMUM ALLOWABLE SHIM STACK TO BE 1/4".
8. SHIMS SHALL BE LOCATED, APPLIED AND MADE FROM MATERIALS AND THICKNESS CAPABLE OF SUSTAINING APPLICABLE LOADS.
9. WIND LOAD DURATION FACTOR Cd=1.6 WAS USED FOR WOOD ANCHOR CALCULATIONS.
10. FRAME MATERIAL: COMPOSITE.
11. UNITS MUST BE GLAZED PER ASTM E1300, WITH SAFETY GLAZING.
12. APPROVED IMPACT PROTECTIVE SYSTEM IS REQUIRED FOR THIS PRODUCT IN WIND BORNE DEBRIS REGIONS.

13. FOR ANCHORING INTO WOOD FRAMING OR 2X BUCK USE #10 WOOD SCREWS WITH SUFFICIENT LENGTH TO ACHIEVE A 1 1/4" MINIMUM EMBEDMENT INTO SUBSTRATE. LOCATE ANCHORS AS SHOWN IN ELEVATIONS AND INSTALLATION DETAILS.
14. FOR ANCHORING INTO MASONRY/CONCRETE USE 3/16" TAPCONS WITH SUFFICIENT LENGTH TO ACHIEVE A 1 3/4" MINIMUM EMBEDMENT INTO SUBSTRATE WITH 1 1/8" MINIMUM EDGE DISTANCE. LOCATE ANCHORS AS SHOWN IN ELEVATIONS AND INSTALLATION DETAILS.
15. FOR ANCHORING INTO METAL STRUCTURE USE #10 SMS OR SELF DRILLING SCREWS WITH SUFFICIENT LENGTH TO ACHIEVE 3 THREADS MINIMUM BEYOND STRUCTURE INTERIOR WALL. LOCATE ANCHORS AS SHOWN IN ELEVATIONS AND INSTALLATION DETAILS.
16. ALL FASTENERS TO BE CORROSION RESISTANT.
17. INSTALLATION ANCHORS SHALL BE INSTALLED IN ACCORDANCE WITH ANCHOR MANUFACTURER'S INSTALLATION INSTRUCTIONS AND ANCHORS SHALL NOT BE USED IN SUBSTRATES WITH STRENGTHS LESS THAN THE MINIMUM STRENGTH SPECIFIED BELOW:W
 - 17.1. WOOD – MINIMUM SPECIFIC GRAVITY OF G=0.42
 - 17.2. CONCRETE – MINIMUM COMPRESSIVE STRENGTH OF 3,192 PSI.
 - 17.3. MASONRY – STRENGTH CONFORMANCE TO ASTM C-90, GRADE N, TYPE 1 (OR GREATER). GROUT FILLED.
 - 17.4. METAL STRUCTURE: STEEL 18GA, 33KSI OR ALUMINUM 6063-T5 1/8" THICK MINIMUM
18. APPROVED CONFIGURATIONS: X, X/O, O/X, OX, XO, OX/O, XO/O, XX, XX/O, O/XX, OOX, O/OX, OO/X, OXX, XXO, OXX/O, O/XXO, OXXO AND O/XX/O SEE SHEETS 2, 3, AND 4.
19. SIDELITES ARE ASSEMBLED TO FRAME WITH #10 X 3" WOOD SCREWS LOCATED 4" FROM EACH END AND 19 1/8" MAX O.C. THEREAFTER AT JAMBS AND 4" FROM EACH END AND ONE AT MIDSPAN AT HEAD AND SILL.

TABLE OF CONTENTS	
SHEET NO.	DESCRIPTION
1	NOTES
2 – 4	ELEVATIONS
5	APPROVED CONFIGURATIONS
6 – 7	ANCHORING LAYOUTS
8 – 18	INSTALLATION DETAILS
19 – 20	COMPONENTS
22 – 22	APPROVED PANEL CONFIGURATIONS
23	APPROVED SLAB CONFIGURATIONS

NAN YA PLASTICS CORPORATION U.S.A.

8989 NORTH LOOP EAST
HOUSTON, TX 77029

SERIES "SLPS" FIBERGLASS INSWING
SIDE-HINGED DOOR W/SIDELITES, NON-IMPACT
NOTES

DRAWN:
A.R.

DWG NO.
08-03305

REV
H

SCALE
NTS


DATE
09/07/18

SHEET 1 OF 23

L. ROBERTO LOMAS P.E.


208 7th Ave, INDIALANTIC, FL 32903
434-688-0609 rllomas@lrlomaspe.com

SIGNED: 02/12/2025

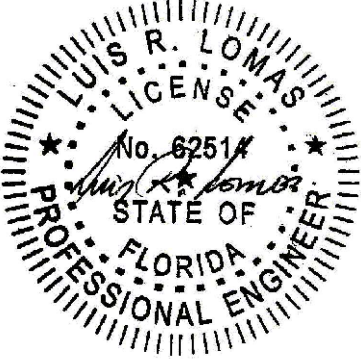

Luis R. Lomas P.E.
FL No.: 62514

REVISIONS			
REV	DESCRIPTION	DATE	APPROVED
H	ADD HALF LITE CONFIGURATION	01/29/2025	R.L.

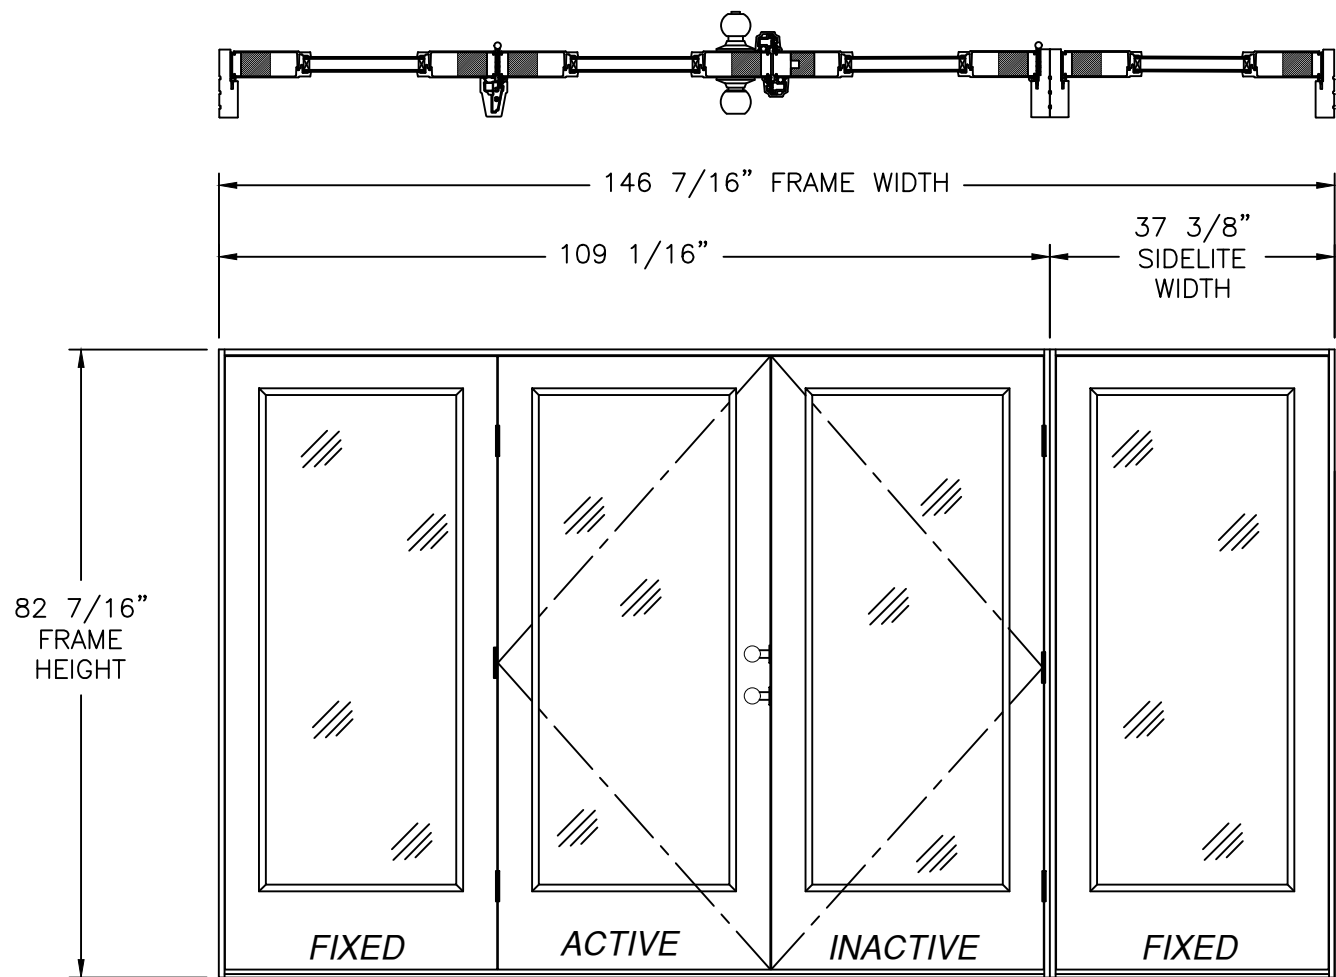

SERIES SLPS IN-SWING SIDE-HINGED DOOR W/SIDELITES (OXX/O)
EXTERIOR VIEW
FULL LITE PANELS

(4) PANELS SHOWN, UNLIMITED NUMBER OF PANELS IN UNLIMITED CONFIGURATIONS ARE APPROVED AS LONG AS INDIVIDUAL PANEL AREA DOES NOT EXCEED 19.67 FT²

- NOTES:
- 1. PANEL SIZE: 35 3/4" X 79 1/4"
 - 2. D.L.O.: 25" X 63"

HARDWARE SCHEDULE	
A.	HANDLE SETS AT ACTIVE PANEL
B.	STAINLESS STEEL FLUSH BOLT BAR WITH STRIKE PLATES AT PASSIVE PANEL
C.	FLUSH BOLT MECHANISM (DIE CAST, STEEL, POM) AT PASSIVE PANEL
D.	STEEL DEADBOLT WITH KEEPER AT ACTIVE PANEL
E.	STEEL LATCH WITH KEEPER AT ACTIVE PANEL
F.	(3) 4X4 DOOR HINGE AT STILE OF ACTIVE AND PASSIVE PANEL
G.	T-ASTRAGAL AT ACTIVE AND PASSIVE PANELS
H.	ALUMINUM REINFORCEMENT (A) AT ASTRAGAL
I.	ALUMINUM MULLION REINFORCEMENT (B) AT INTEGRAL MULLION

APPROVED HARDWARE		
MANUFACTURER	MODEL	
KWIKSET	KNOB:	SIGNATURE SERIES
	DEADBOLT:	SIGNATURE SERIES (980)
SCHLAGE	KNOB:	F SERIES
	DEADBOLT:	B SERIES
ENDURA	MULTI-POINT	3000

DESIGN PRESSURE RATING	IMPACT RATING
+40.0/-50.0PSF	NONE

WHERE WATER PENETRATION RESISTANCE IS REQUIRED

DESIGN PRESSURE RATING	IMPACT RATING
±50.0PSF	NONE

WHERE WATER PENETRATION RESISTANCE IS NOT REQUIRED

WITH T-MULLIONS	
DESIGN PRESSURE RATING	IMPACT RATING
+32.1/-45.9PSF	NONE

SIGNED: 02/12/2025

NAN YA PLASTICS CORPORATION U.S.A.
8989 NORTH LOOP EAST
HOUSTON, TX 77029

SERIES "SLPS" FIBERGLASS INSWING
SIDE-HINGED DOOR W/SIDELITES, NON-IMPACT
FULL LITE PANELS ELEVATION

DRAWN:
A.R.

DWG NO.
08-03305


REV
H

SCALE
NTS

DATE
09/07/18


SHEET
2 OF 23

L. ROBERTO LOMAS P.E.
208 7th Ave, INDIALANTIC, FL 32903
434-688-0609 rllomas@lrlomaspe.com

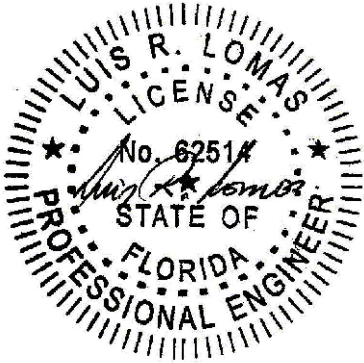

Luis R. Lomas P.E.
FL No.: 62514

REVISIONS			
REV	DESCRIPTION	DATE	APPROVED
H	ADD HALF LITE CONFIGURATION	01/29/2025	R.L.

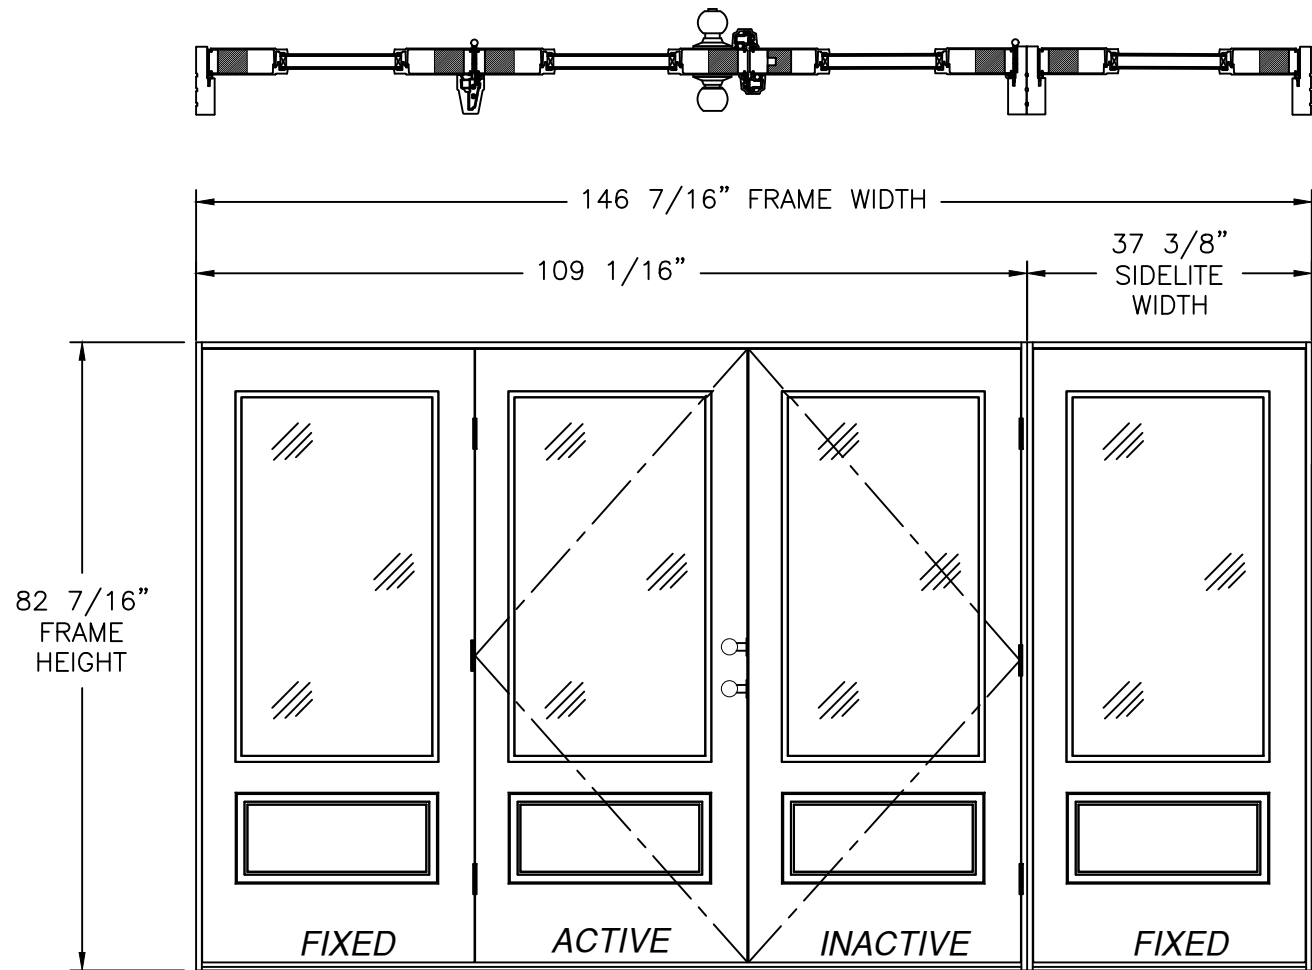

SERIES SLPS IN-SWING SIDE-HINGED DOOR W/SIDELITES (OXX/O)
EXTERIOR VIEW
3/4 LITE PANELS

(4) PANELS SHOWN, UNLIMITED NUMBER OF PANELS IN UNLIMITED CONFIGURATIONS ARE APPROVED AS LONG AS INDIVIDUAL PANEL AREA DOES NOT EXCEED 19.67 FT²

- NOTES:
- PANEL SIZE: 35 3/4" X 79 1/4"
 - D.L.O.: 25" X 47"

HARDWARE SCHEDULE

A.	HANDLE SETS AT ACTIVE PANEL
B.	STAINLESS STEEL FLUSH BOLT BAR WITH STRIKE PLATES AT PASSIVE PANEL
C.	FLUSH BOLT MECHANISM (DIE CAST, STEEL, POM) AT PASSIVE PANEL
D.	STEEL DEADBOLT WITH KEEPER AT ACTIVE PANEL
E.	STEEL LATCH WITH KEEPER AT ACTIVE PANEL
F.	(3) 4X4 DOOR HINGE AT STILE OF ACTIVE AND PASSIVE PANEL
G.	T-ASTRAGAL AT ACTIVE AND PASSIVE PANELS
H.	ALUMINUM REINFORCEMENT (A) AT ASTRAGAL
I.	ALUMINUM MULLION REINFORCEMENT (B) AT INTEGRAL MULLION

APPROVED HARDWARE

MANUFACTURER	MODEL	
KWIKSET	KNOB:	SIGNATURE SERIES
	DEADBOLT:	SIGNATURE SERIES (980)
SCHLAGE	KNOB:	F SERIES
	DEADBOLT:	B SERIES
ENDURA	MULTI-POINT	3000

DESIGN PRESSURE RATING	IMPACT RATING
+40.0/-50.0PSF	NONE

WHERE WATER PENETRATION RESISTANCE IS REQUIRED

DESIGN PRESSURE RATING	IMPACT RATING
±50.0PSF	NONE

WHERE WATER PENETRATION RESISTANCE IS NOT REQUIRED

WITH T-MULLIONS

DESIGN PRESSURE RATING	IMPACT RATING
+32.1/-45.9PSF	NONE

NAN YA PLASTICS CORPORATION U.S.A.
8989 NORTH LOOP EAST
HOUSTON, TX 77029


SERIES "SLPS" FIBERGLASS INSWING
SIDE-HINGED DOOR W/SIDELITES, NON-IMPACT
3/4 LITE PANELS ELEVATION

DRAWN: A.R. DWG NO. 08-03305 REV H

SCALE NTS DATE 09/07/18 SHEET 3 OF 23


L. ROBERTO LOMAS P.E.
208 7th Ave, INDIALANTIC, FL 32903
434-688-0609 rllomas@lrlomaspe.com

SIGNED: 02/12/2025

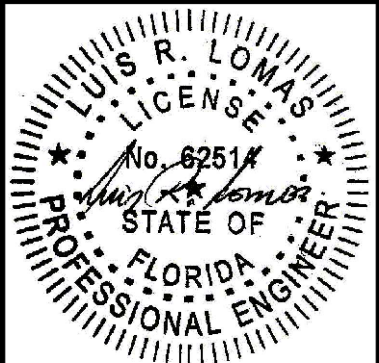

Luis R. Lomas P.E.
FL No.: 62514

REVISIONS			
REV	DESCRIPTION	DATE	APPROVED
H	ADD HALF LITE CONFIGURATION	01/29/2025	R.L.

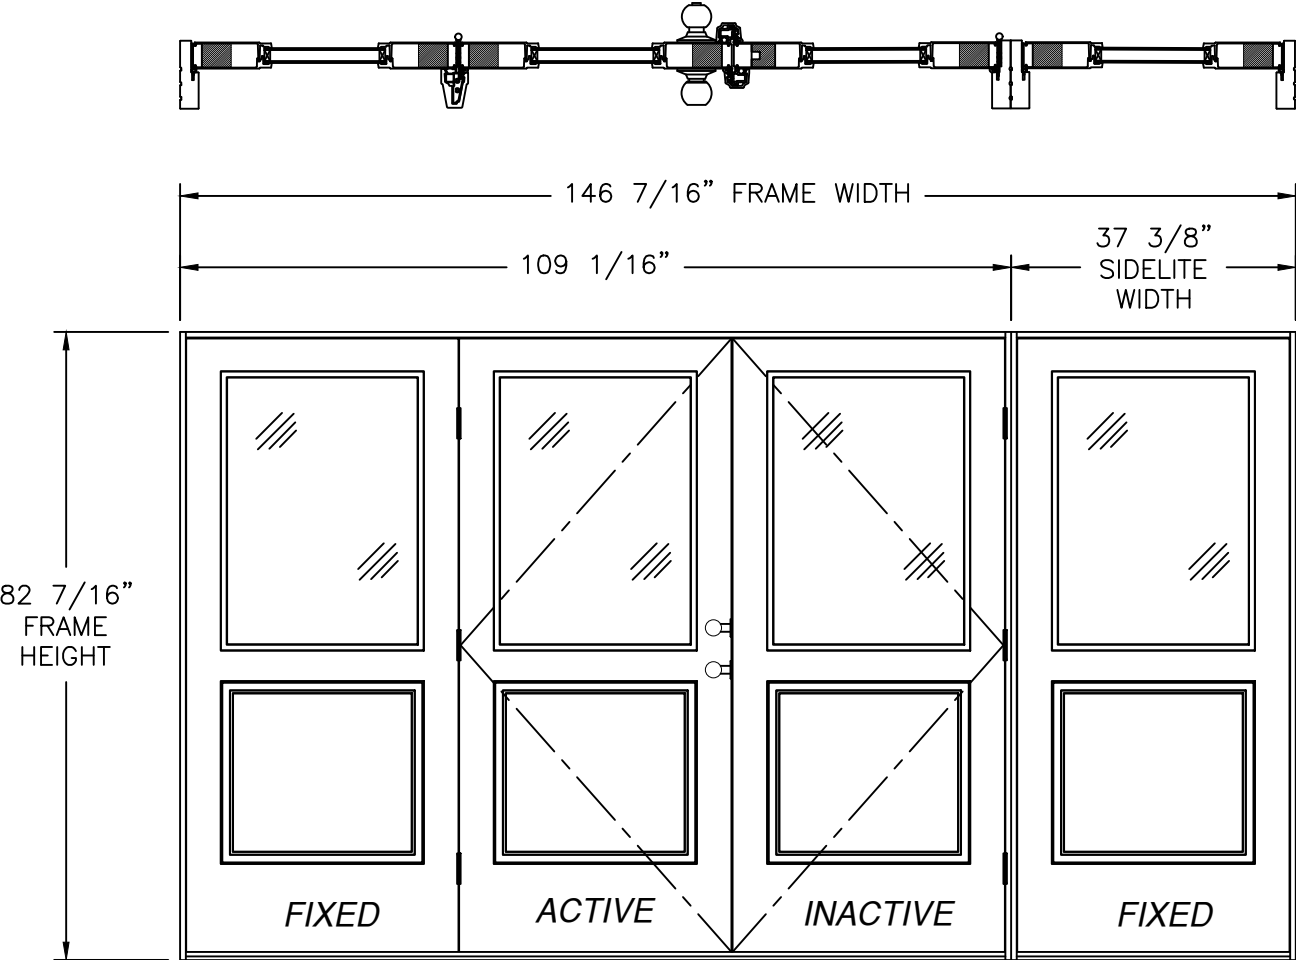

SERIES SLPS IN-SWING SIDE-HINGED DOOR W/SIDELITES (OXX/O)
EXTERIOR VIEW
1/2 LITE PANELS

(4) PANELS SHOWN, UNLIMITED NUMBER OF PANELS IN UNLIMITED CONFIGURATIONS ARE APPROVED AS LONG AS INDIVIDUAL PANEL AREA DOES NOT EXCEED 19.67 FT²

- NOTES:
- PANEL SIZE: 35 3/4" X 79 1/4"
 - D.L.O.: 25" X 35"

HARDWARE SCHEDULE	
A.	HANDLE SETS AT ACTIVE PANEL
B.	STAINLESS STEEL FLUSH BOLT BAR WITH STRIKE PLATES AT PASSIVE PANEL
C.	FLUSH BOLT MECHANISM (DIE CAST, STEEL, POM) AT PASSIVE PANEL
D.	STEEL DEADBOLT WITH KEEPER AT ACTIVE PANEL
E.	STEEL LATCH WITH KEEPER AT ACTIVE PANEL
F.	(3) 4X4 DOOR HINGE AT STILE OF ACTIVE AND PASSIVE PANEL
G.	T-ASTRAGAL AT ACTIVE AND PASSIVE PANELS
H.	ALUMINUM REINFORCEMENT (A) AT ASTRAGAL
I.	ALUMINUM MULLION REINFORCEMENT (B) AT INTEGRAL MULLION

APPROVED HARDWARE		
MANUFACTURER	MODEL	
KWIKSET	KNOB:	SIGNATURE SERIES
	DEADBOLT:	SIGNATURE SERIES (980)
SCHLAGE	KNOB:	F SERIES
	DEADBOLT:	B SERIES
ENDURA	MULTI-POINT	3000

DESIGN PRESSURE RATING	IMPACT RATING
+40.0/-50.0PSF	NONE

WHERE WATER PENETRATION RESISTANCE IS REQUIRED

DESIGN PRESSURE RATING	IMPACT RATING
±50.0PSF	NONE

WHERE WATER PENETRATION RESISTANCE IS NOT REQUIRED

WITH T-MULLIONS	
DESIGN PRESSURE RATING	IMPACT RATING
+32.1/-45.9PSF	NONE

NAN YA PLASTICS CORPORATION U.S.A.

8989 NORTH LOOP EAST
HOUSTON, TX 77029

SERIES "SLPS" FIBERGLASS INSWING
SIDE-HINGED DOOR W/SIDELITES, NON-IMPACT
1/2 LITE PANELS ELEVATION

DRAWN:
A.R.

DWG NO.
08-03305

REV
H

SCALE
NTS


DATE
09/07/18

SHEET
4 OF 23


L. ROBERTO LOMAS P.E.
208 7th Ave, INDIALANTIC, FL 32903
434-688-0609 rllomas@lrlomaspe.com

SIGNED: 02/12/2025


Luis R. Lomas P.E.
FL No.: 62514

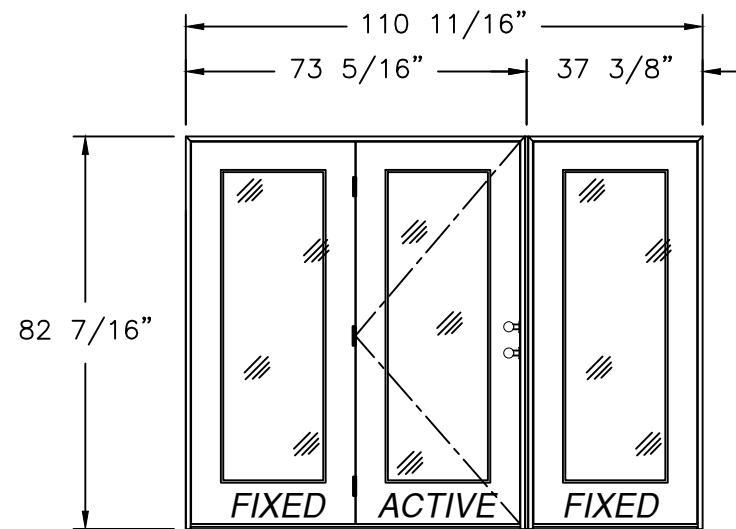


SINGLE W/SIDELITE MULL. (OX/O, O/XO)
EXTERIOR VIEW
FULL LITE SHOWN, 3/4 & 1/2 LITE SIMILAR

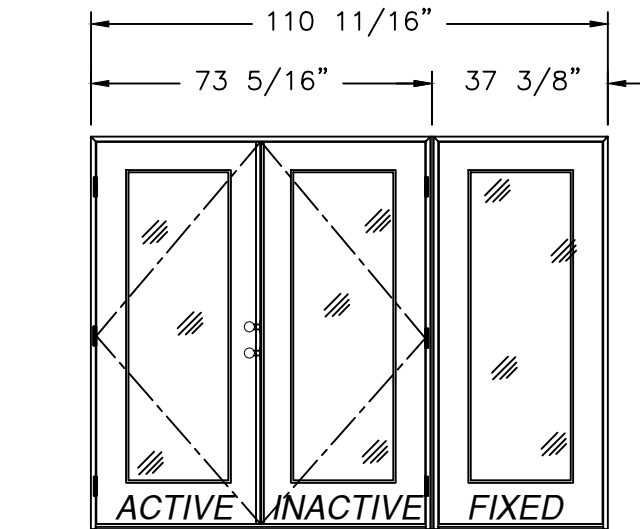


DOUBLE W/SIDELITE MULL. (XX/O, O/XX)
EXTERIOR VIEW
FULL LITE SHOWN, 3/4 & 1/2 LITE SIMILAR

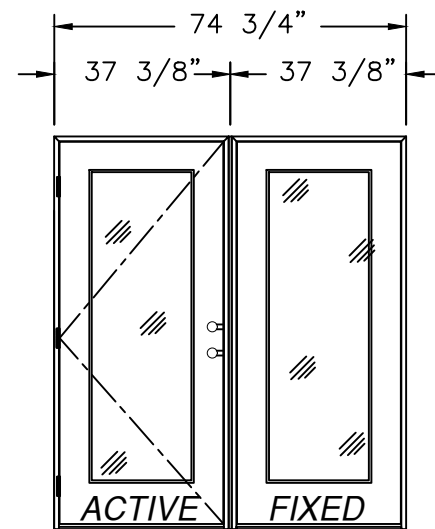


SINGLE W/SIDELITE MULL. (X/O, O/X)
EXTERIOR VIEW
FULL LITE SHOWN, 3/4 & 1/2 LITE SIMILAR

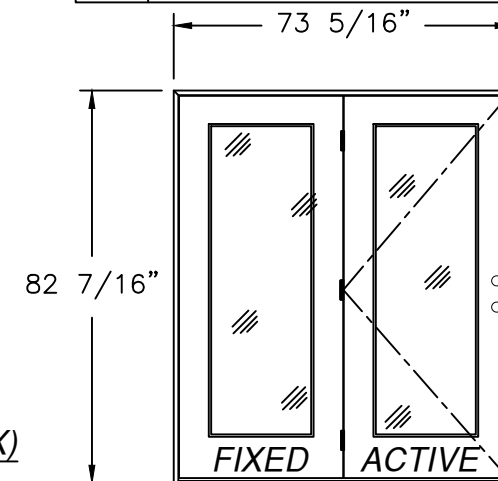


SINGLE W/SIDELITE (OX, XO)
EXTERIOR VIEW
FULL LITE SHOWN, 3/4 & 1/2 LITE SIMILAR

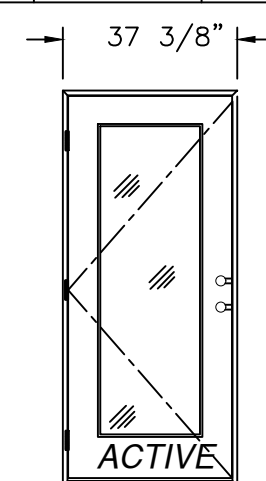


SINGLE (X)
EXTERIOR VIEW
FULL LITE SHOWN, 3/4 & 1/2 LITE SIMILAR

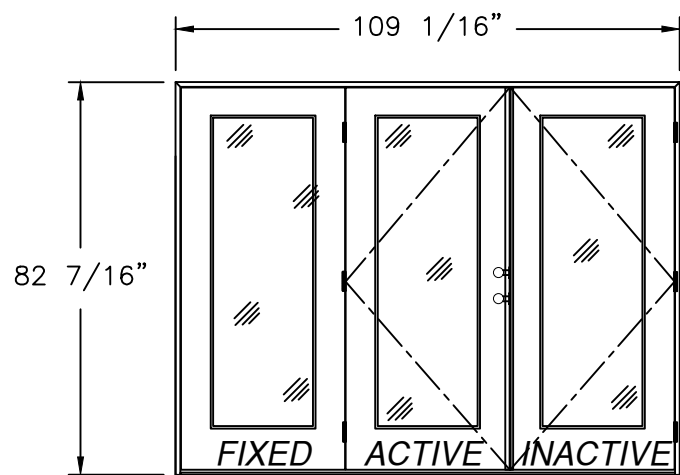


DOUBLE W/SIDELITE (OXX, XXO)
EXTERIOR VIEW
FULL LITE SHOWN, 3/4 & 1/2 LITE SIMILAR

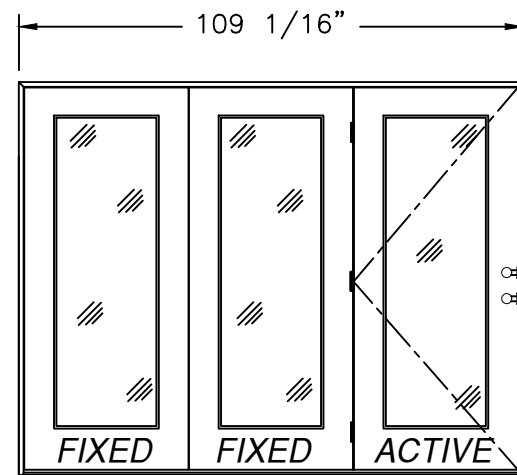


SINGLE W/SIDELITES (OOX, XOO)
EXTERIOR VIEW
FULL LITE SHOWN, 3/4 & 1/2 LITE SIMILAR

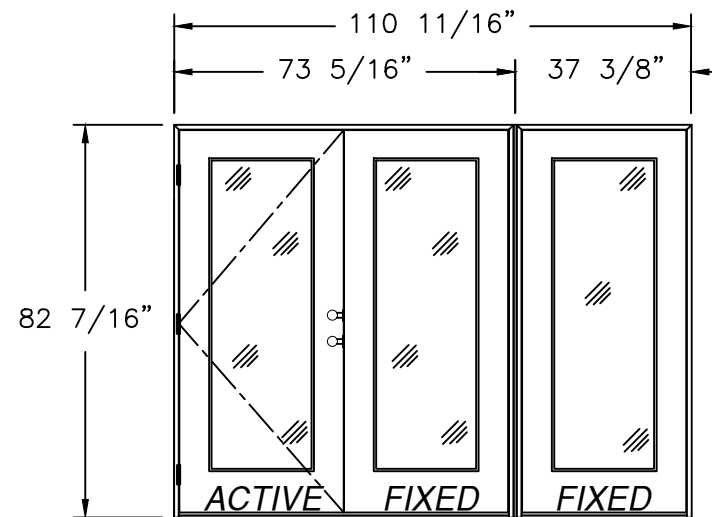


SINGLE W/SIDELITES MULL. (XO/O, O/OX)
EXTERIOR VIEW
FULL LITE SHOWN, 3/4 & 1/2 LITE SIMILAR

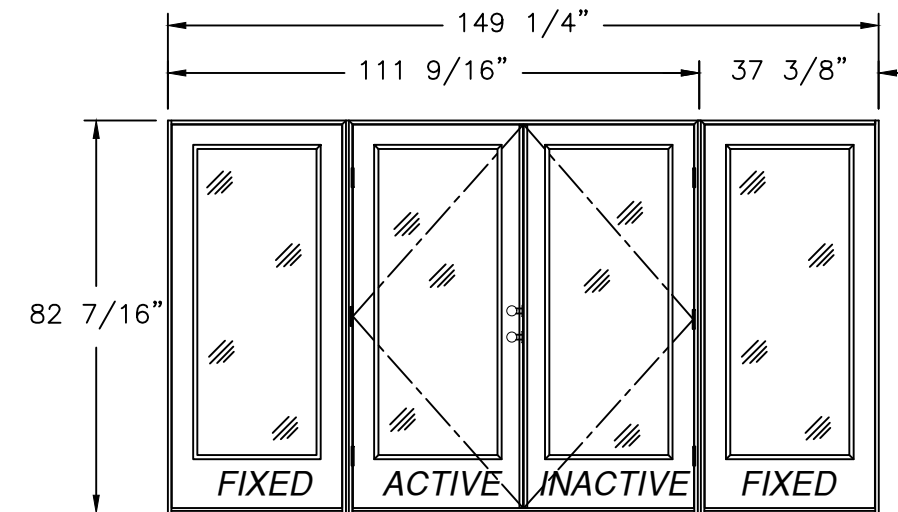


DOUBLE W/SIDELITES MULL. (O/XX/O)
EXTERIOR VIEW
FULL LITE SHOWN, 3/4 & 1/2 LITE SIMILAR

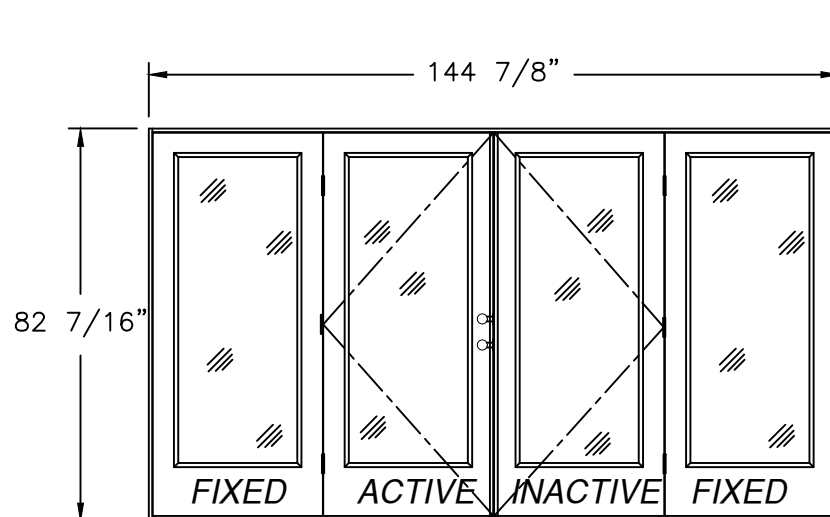

DOUBLE W/SIDELITE (OXXO)
EXTERIOR VIEW
FULL LITE SHOWN, 3/4 & 1/2 LITE SIMILAR

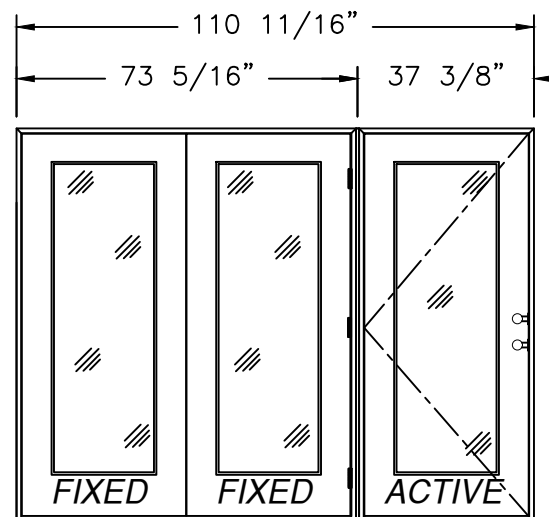

SINGLE W/SIDELITES MULL. (OO/X)
EXTERIOR VIEW
FULL LITE SHOWN, 3/4 & 1/2 LITE SIMILAR

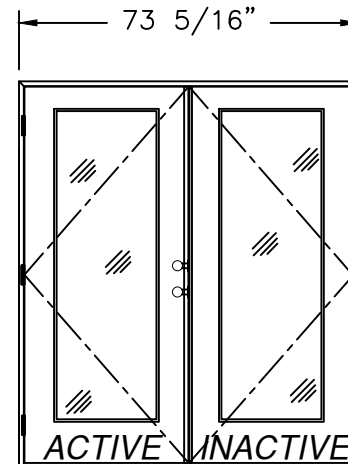

DOUBLE (XX)
EXTERIOR VIEW
FULL LITE SHOWN, 3/4 & 1/2 LITE SIMILAR

NOTE:
ALL APPROVED CONFIGURATIONS ARE SHOWN AS LEFT
HAND ACTIVE, RIGHT HAND ACTIVE IS ALSO APPROVED.

NAN YA PLASTICS CORPORATION U.S.A.
8989 NORTH LOOP EAST
HOUSTON, TX 77029


SERIES "SLPS" FIBERGLASS INSWING
SIDE-HINGED DOOR W/SIDELITES, NON-IMPACT
APPROVED CONFIGURATIONS

DRAWN: A.R. DWG NO. 08-03305 REV H


SCALE NTS DATE 09/07/18 SHEET 5 OF 23

L. ROBERTO LOMAS P.E.
208 7th Ave, INDIALANTIC, FL 32903
434-688-0609 rllomas@lrlomaspe.com

SIGNED: 02/12/2025

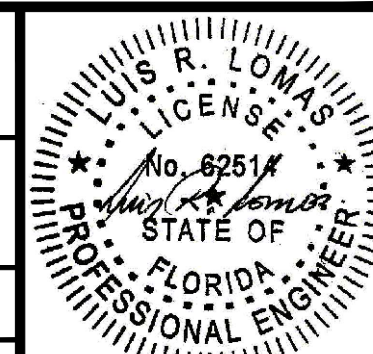

Luis R. Lomas P.E.
FL No.: 62514

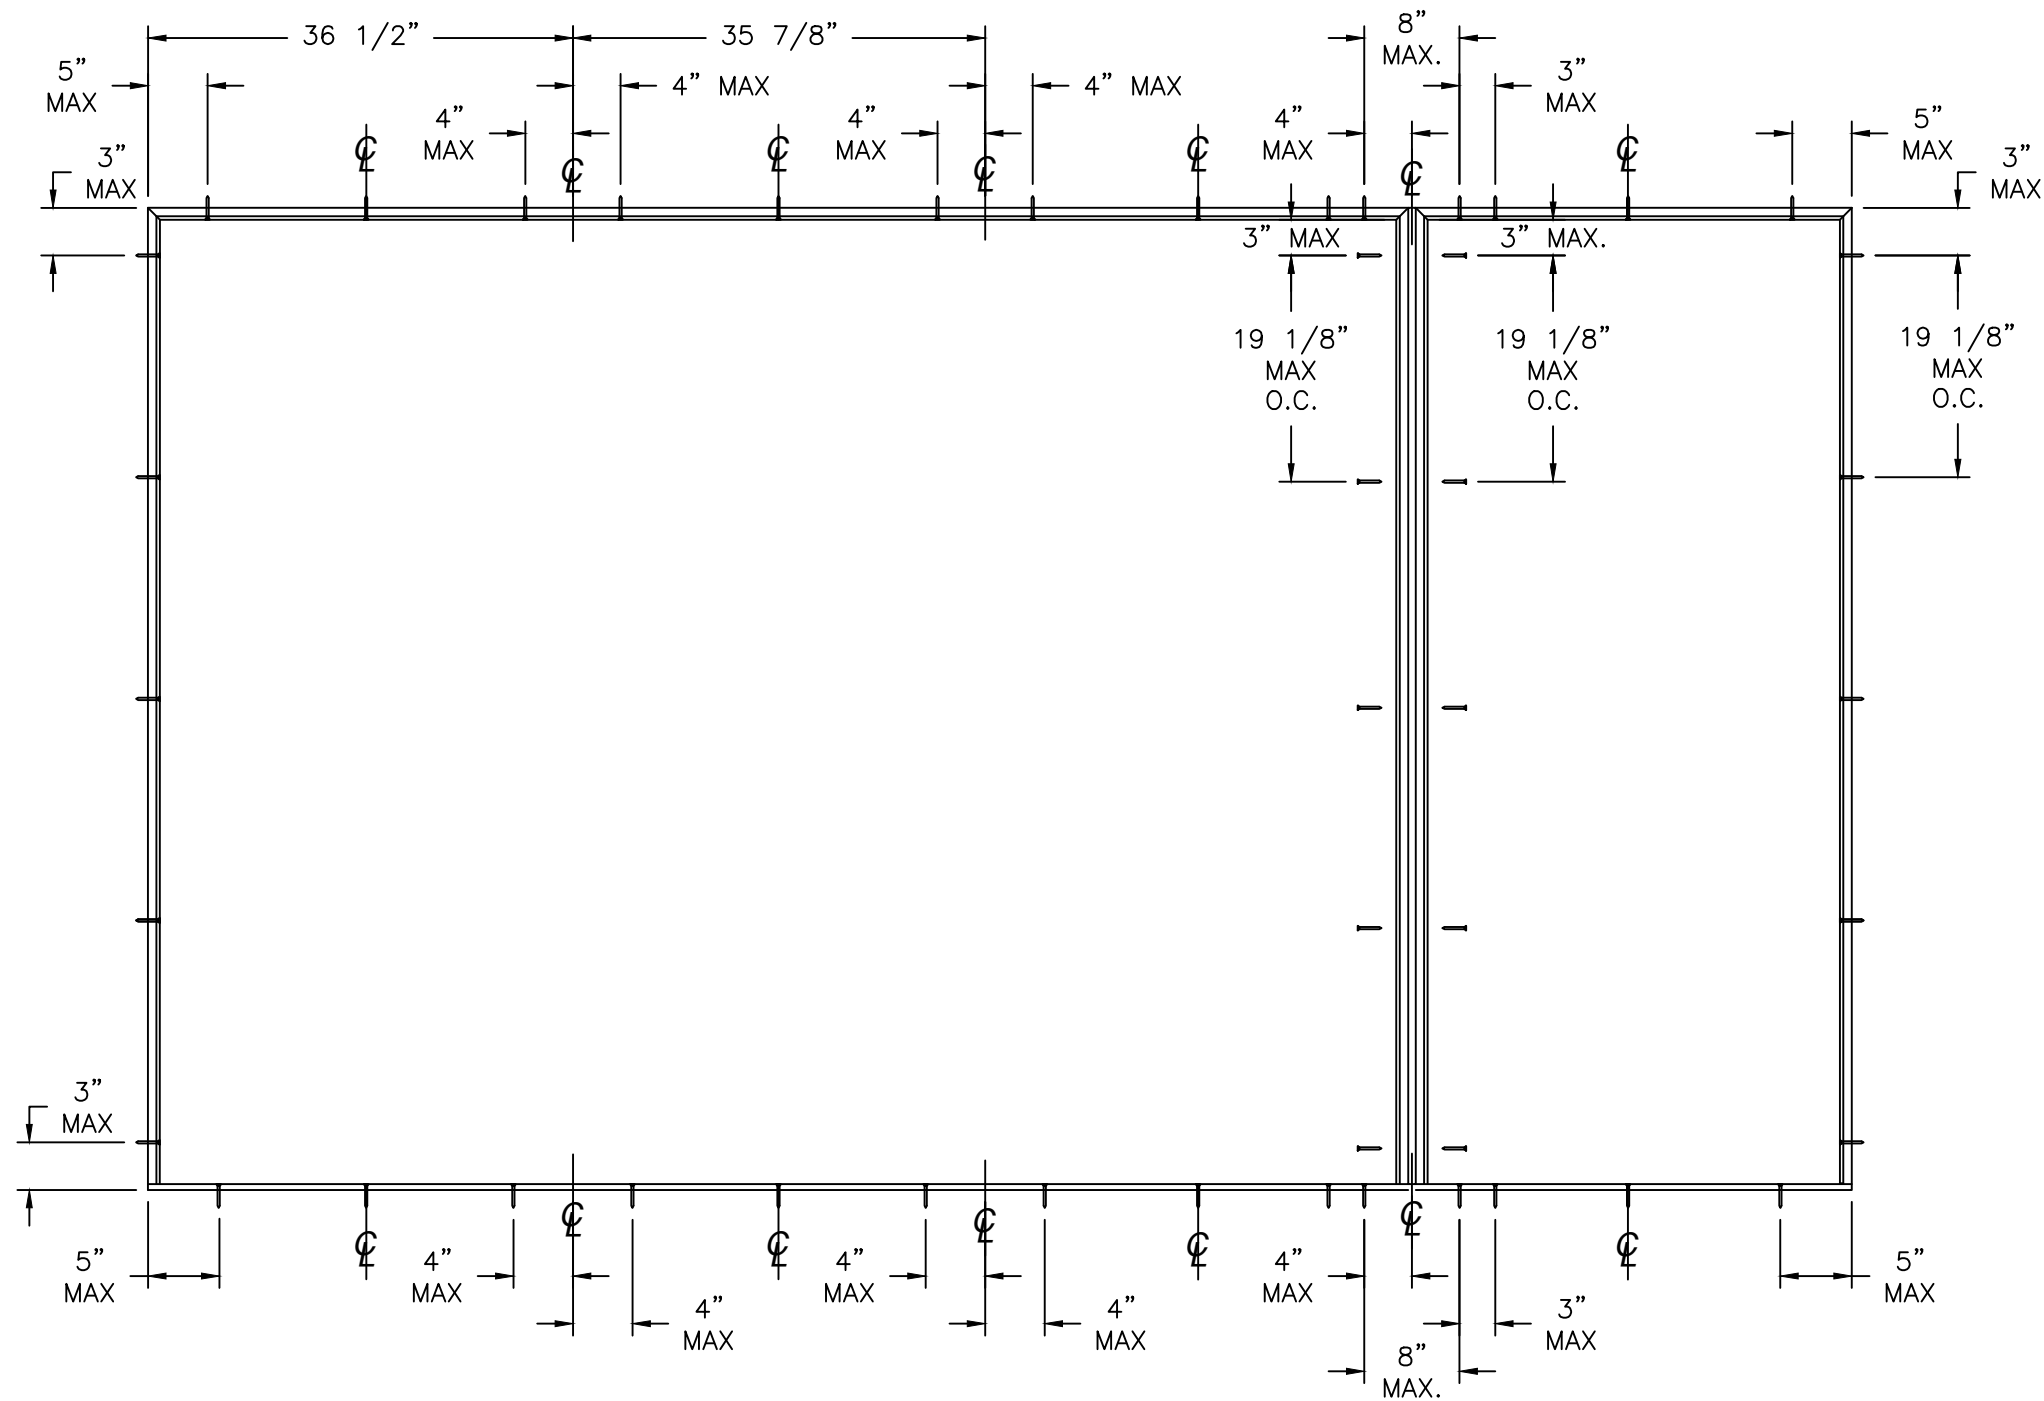


ANCHORING LAYOUT


REVISIONS			
REV	DESCRIPTION	DATE	APPROVED
H	ADD HALF LITE CONFIGURATION	01/29/2025	R.L.

NAN YA PLASTICS CORPORATION U.S.A. 8989 NORTH LOOP EAST HOUSTON, TX 77029		
SERIES "SLPS" FIBERGLASS INSWING SIDE-HINGED DOOR W/SIDELITES, NON-IMPACT ANCHORING LAYOUT		
DRAWN: A.R.	DWG NO. 08-03305	REV H
SCALE NTS	DATE 09/07/18	SHEET 6 OF 23
L. ROBERTO LOMAS P.E. 208 7th Ave, INDIALANTIC, FL 32903 434-688-0609 rllomas@lrlomaspe.com		


SIGNED: 02/12/2025

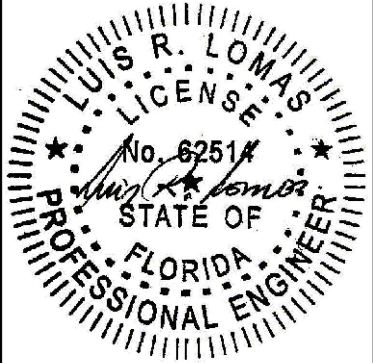


Luis R. Lomas P.E.
FL No.: 62514

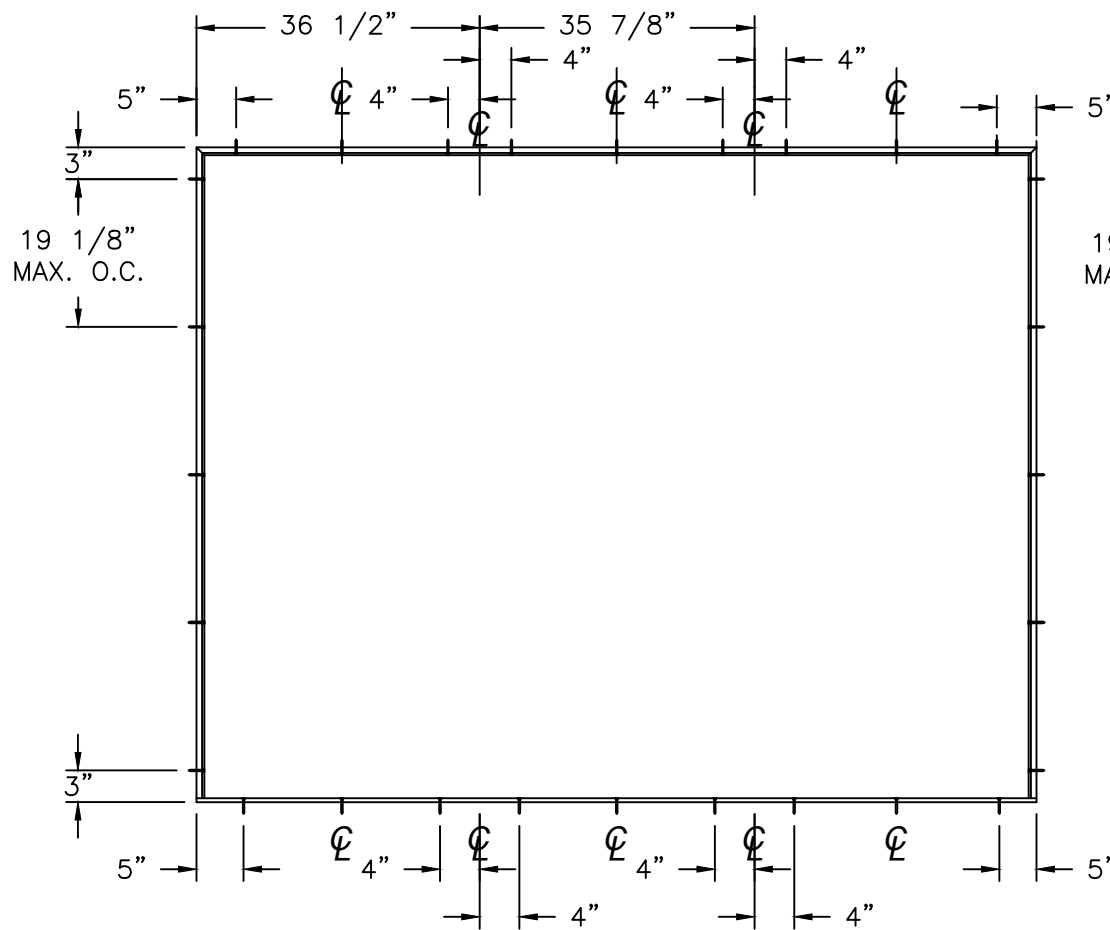


ANCHORING LAYOUT FOR OXO, XXO AND OXX

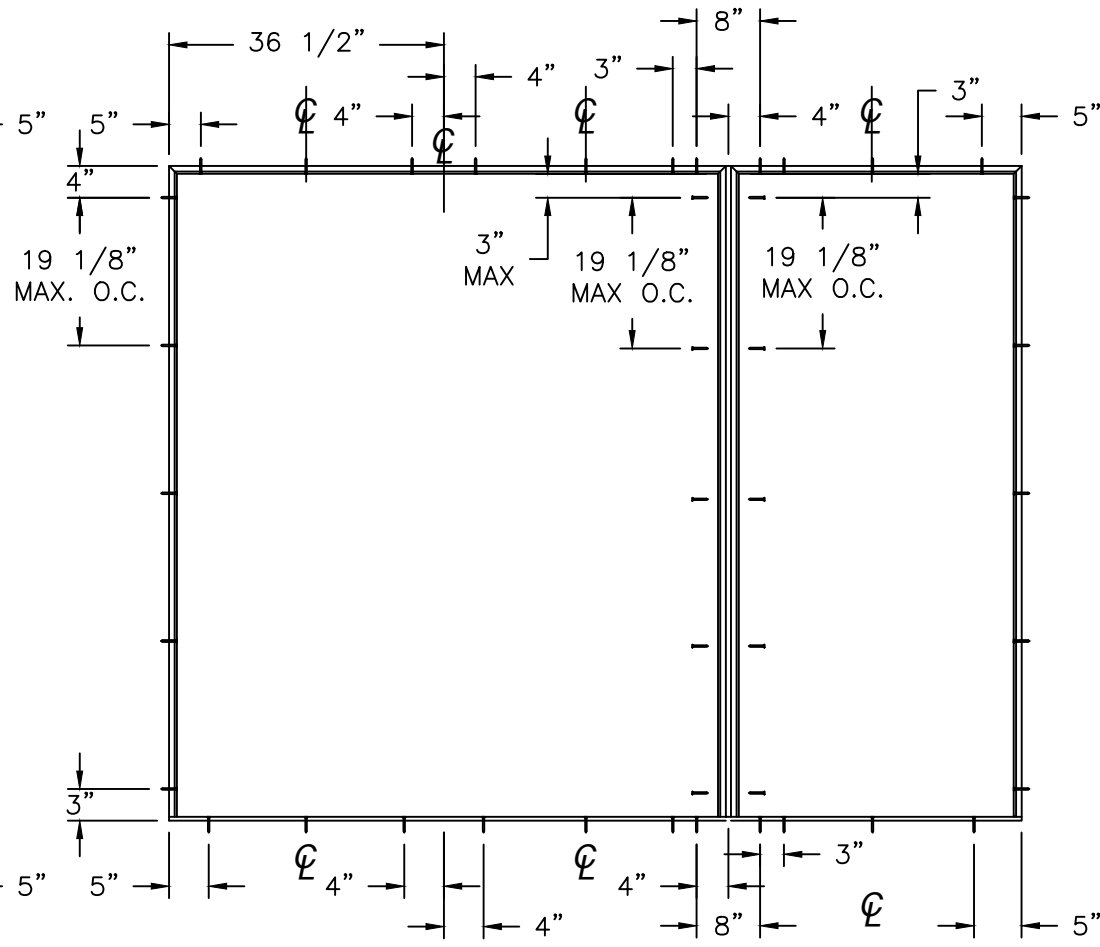


ANCHORING LAYOUT FOR OXO, XXO AND OXX (MULL)

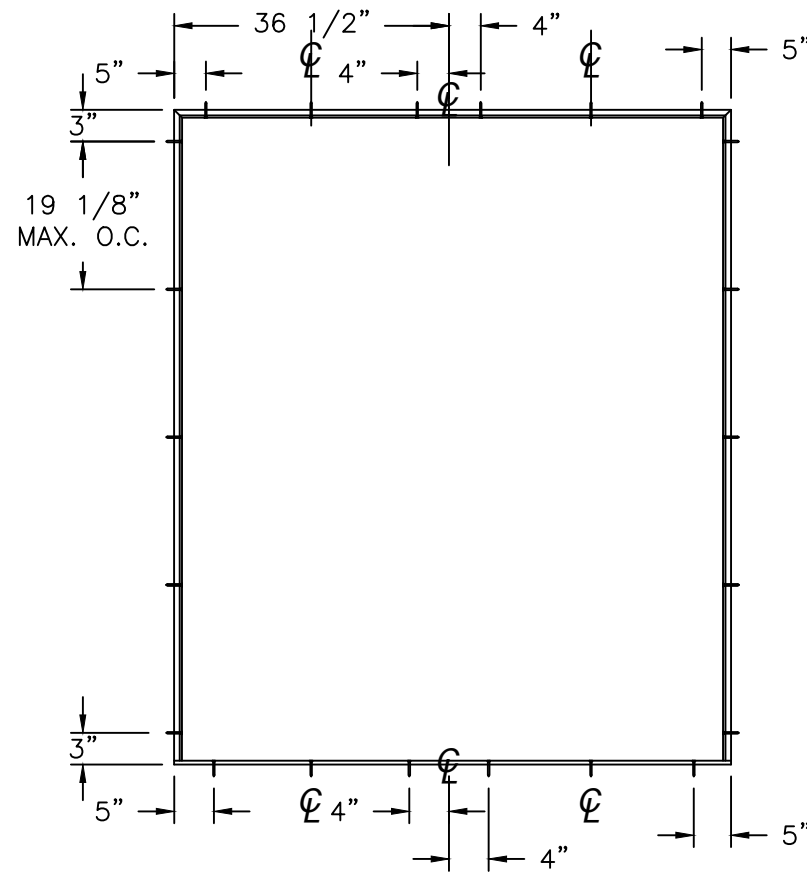

ANCHORING LAYOUT FOR XX, OX AND XO

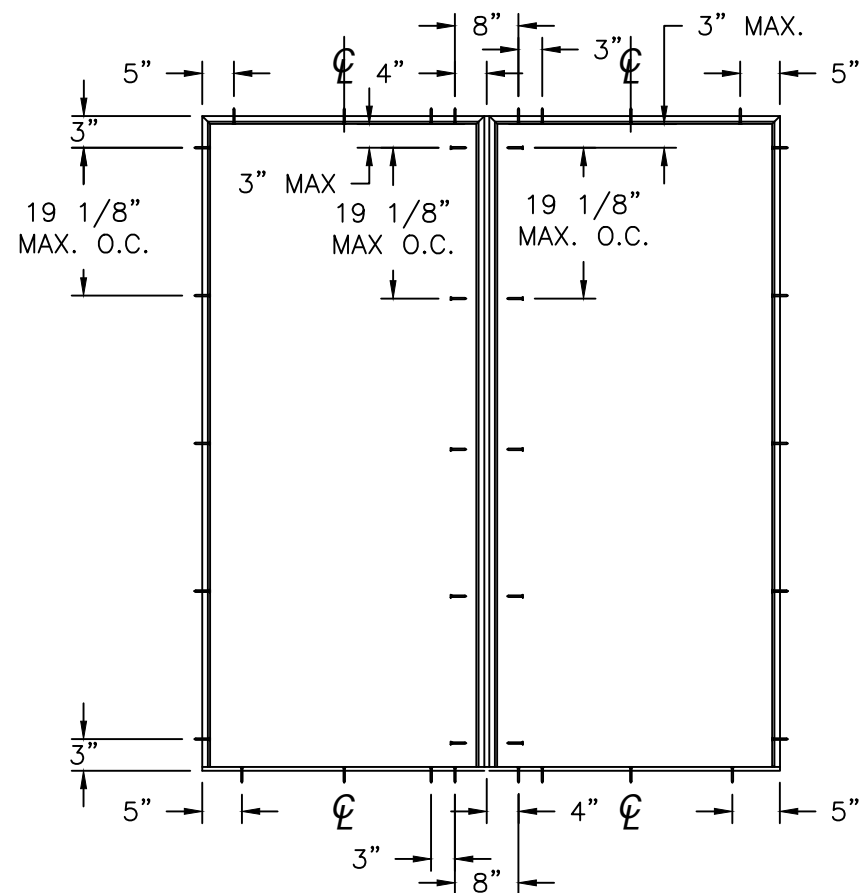

ANCHORING LAYOUT FOR OX AND XO (MULL)

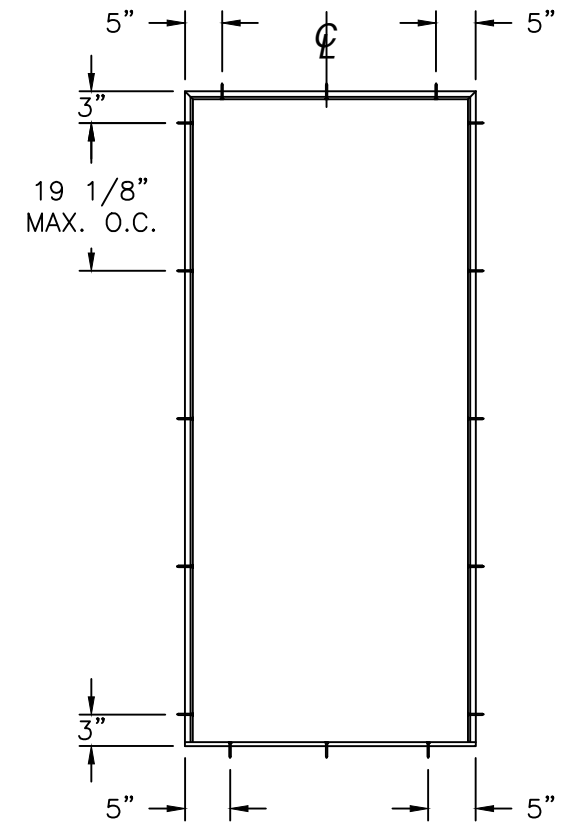

ANCHORING LAYOUT FOR X

REVISIONS			
REV	DESCRIPTION	DATE	APPROVED
H	ADD HALF LITE CONFIGURATION	01/29/2025	R.L.

NAN YA PLASTICS CORPORATION U.S.A.
8989 NORTH LOOP EAST
HOUSTON, TX 77029

SERIES "SLPS" FIBERGLASS INSWING
SIDE-HINGED DOOR W/SIDELITES, NON-IMPACT
ANCHORING LAYOUTS

DRAWN:
A.R.

DWG NO.
08-03305

REV
H


SCALE
NTS

DATE
09/07/18


SHEET
7 OF 23

L. ROBERTO LOMAS P.E.
208 7th Ave, INDIALANTIC, FL 32903
434-688-0609 rllomas@lrlomaspe.com


SIGNED: 02/12/2025

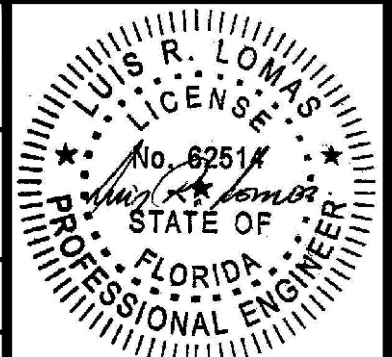

Luis R. Lomas P.E.
FL No.: 62514

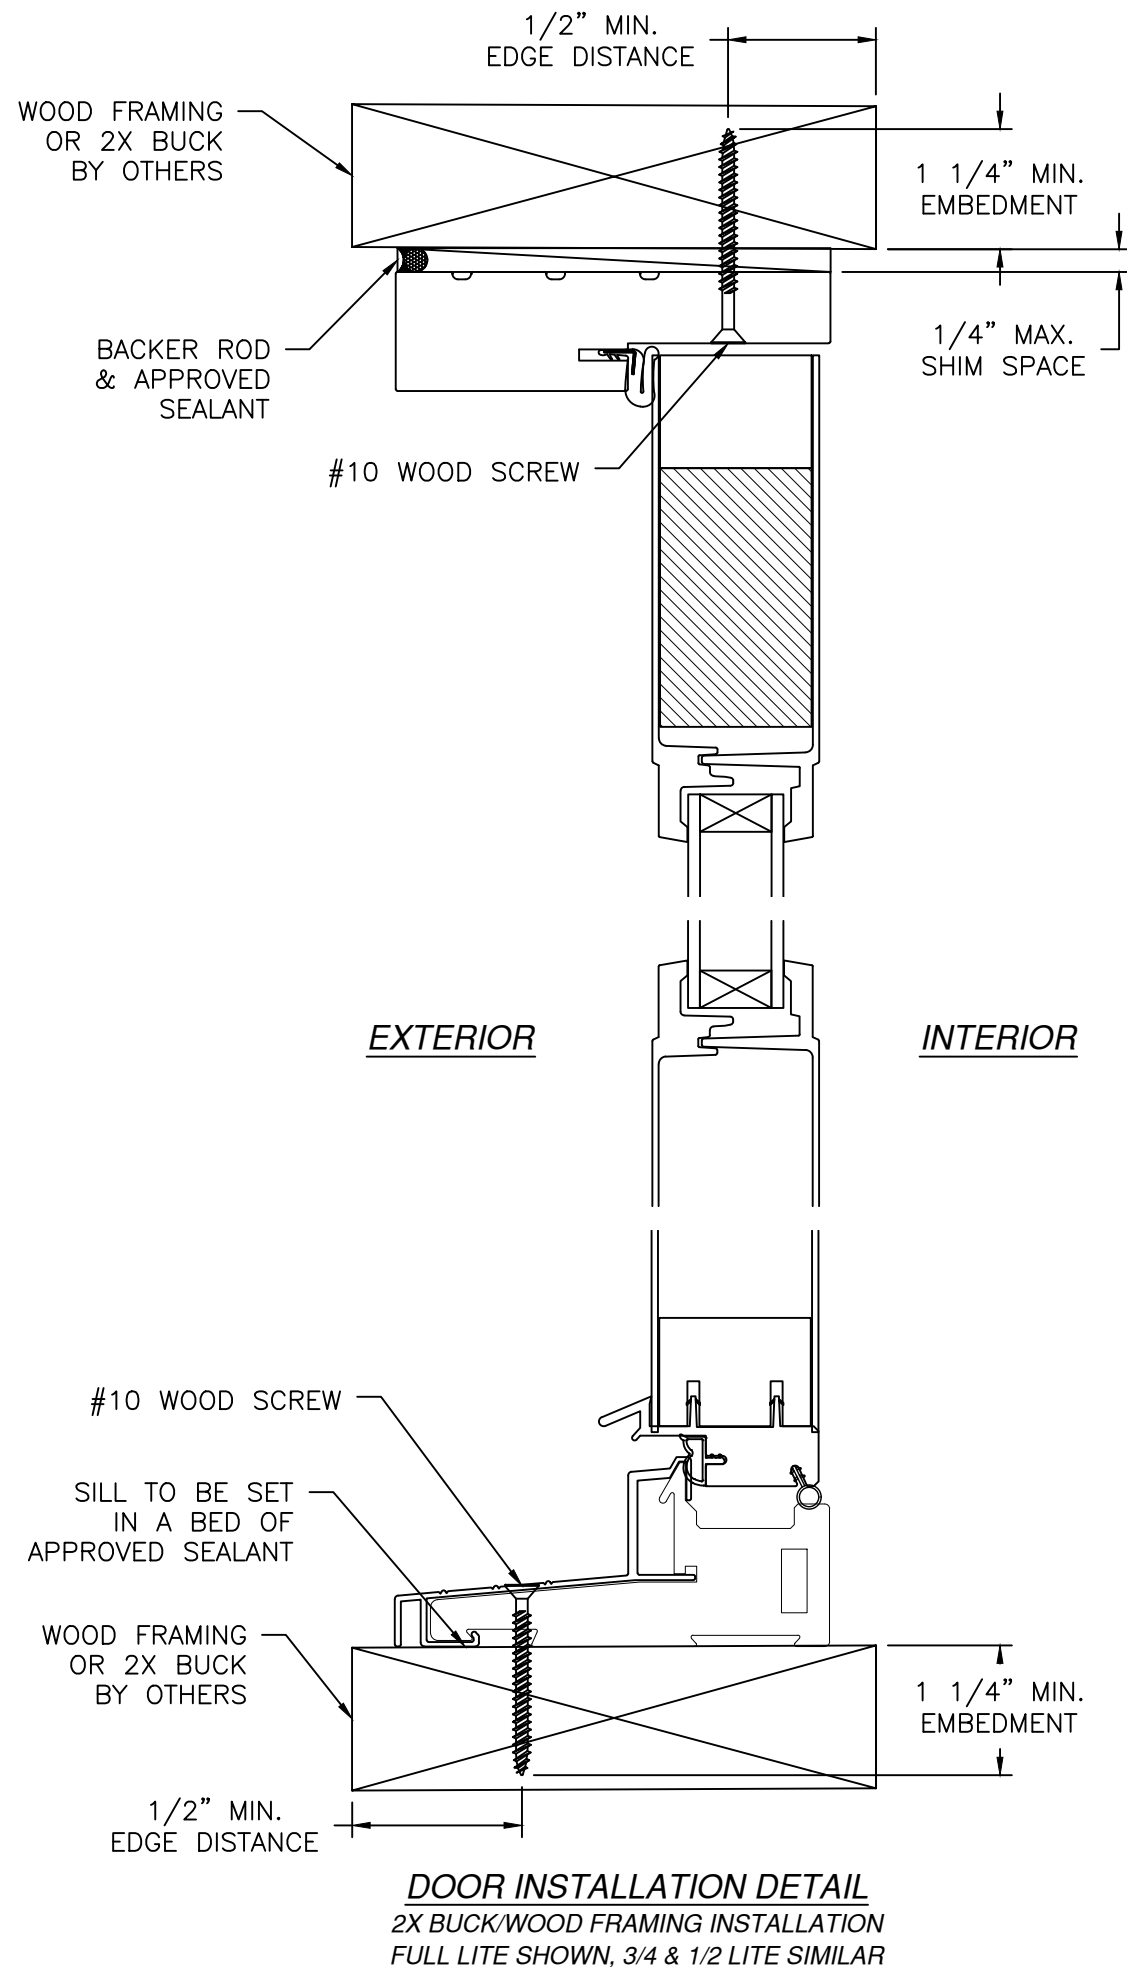

REVISIONS			
REV	DESCRIPTION	DATE	APPROVED
H	ADD HALF LITE CONFIGURATION	01/29/2025	R.L.

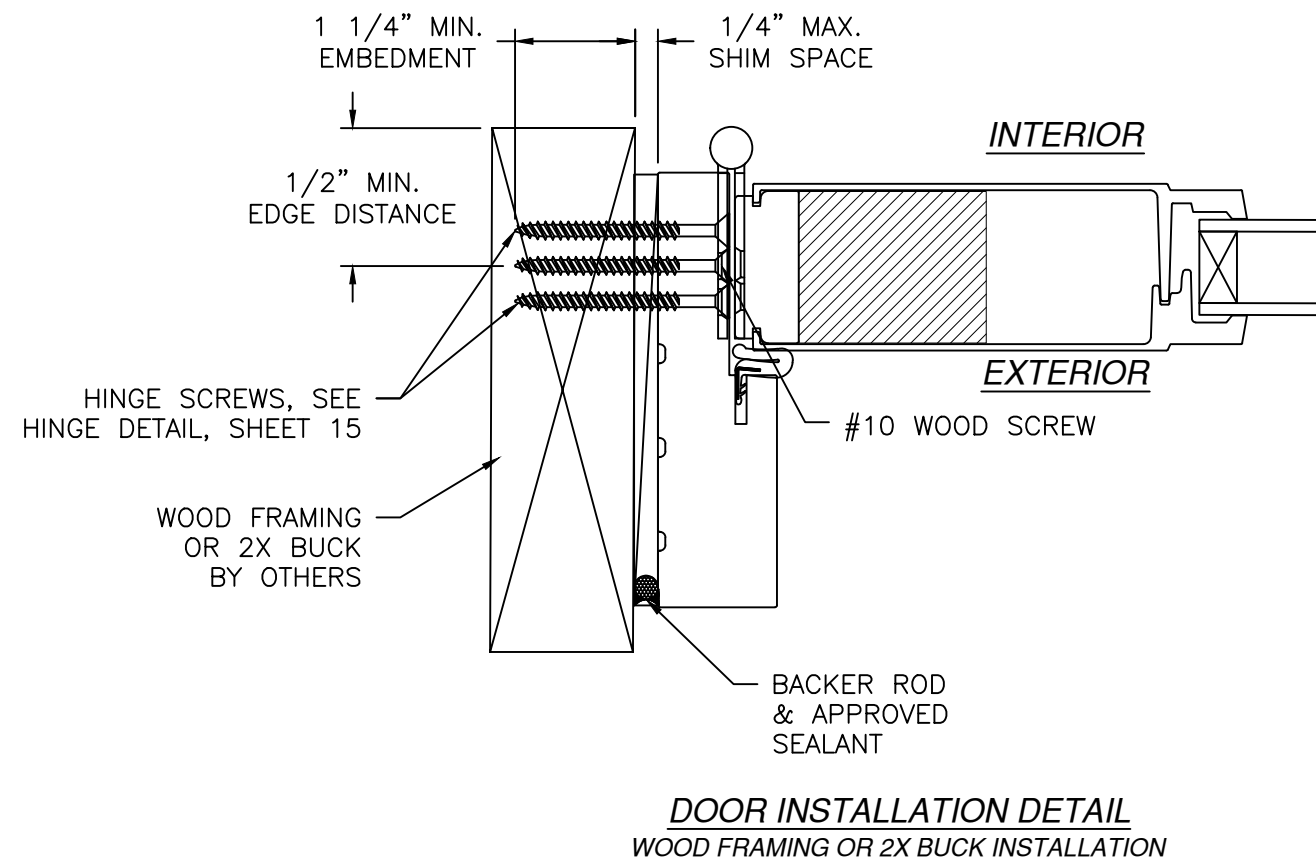


NOTES:


1. INTERIOR AND EXTERIOR FINISHES, BY OTHERS, NOT SHOWN FOR CLARITY.
2. PERIMETER AND JOINT SEALANT BY OTHERS TO BE DESIGNED IN ACCORDANCE WITH ASTM E2112

SIGNED: 02/12/2025


NAN YA PLASTICS CORPORATION U.S.A. 8989 NORTH LOOP EAST HOUSTON, TX 77029		
SERIES "SLPS" FIBERGLASS INSWING SIDE-HINGED DOOR W/SIDELITES, NON-IMPACT DOOR INSTALLATION DETAILS		
DRAWN: A.R.	DWG NO. 08-03305	REV H
SCALE NTS	DATE 09/07/18	SHEET 8 OF 23
L. ROBERTO LOMAS P.E. 208 7th Ave, INDIALANTIC, FL 32903 434-688-0609 rllomas@lrlomaspe.com		

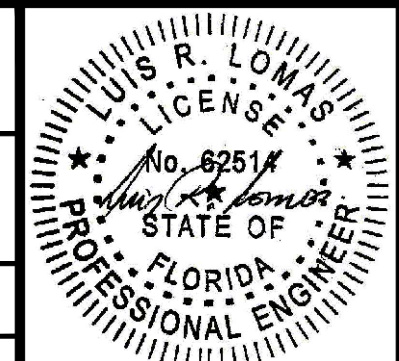

Luis R. Lomas P.E.
FL No.: 62514

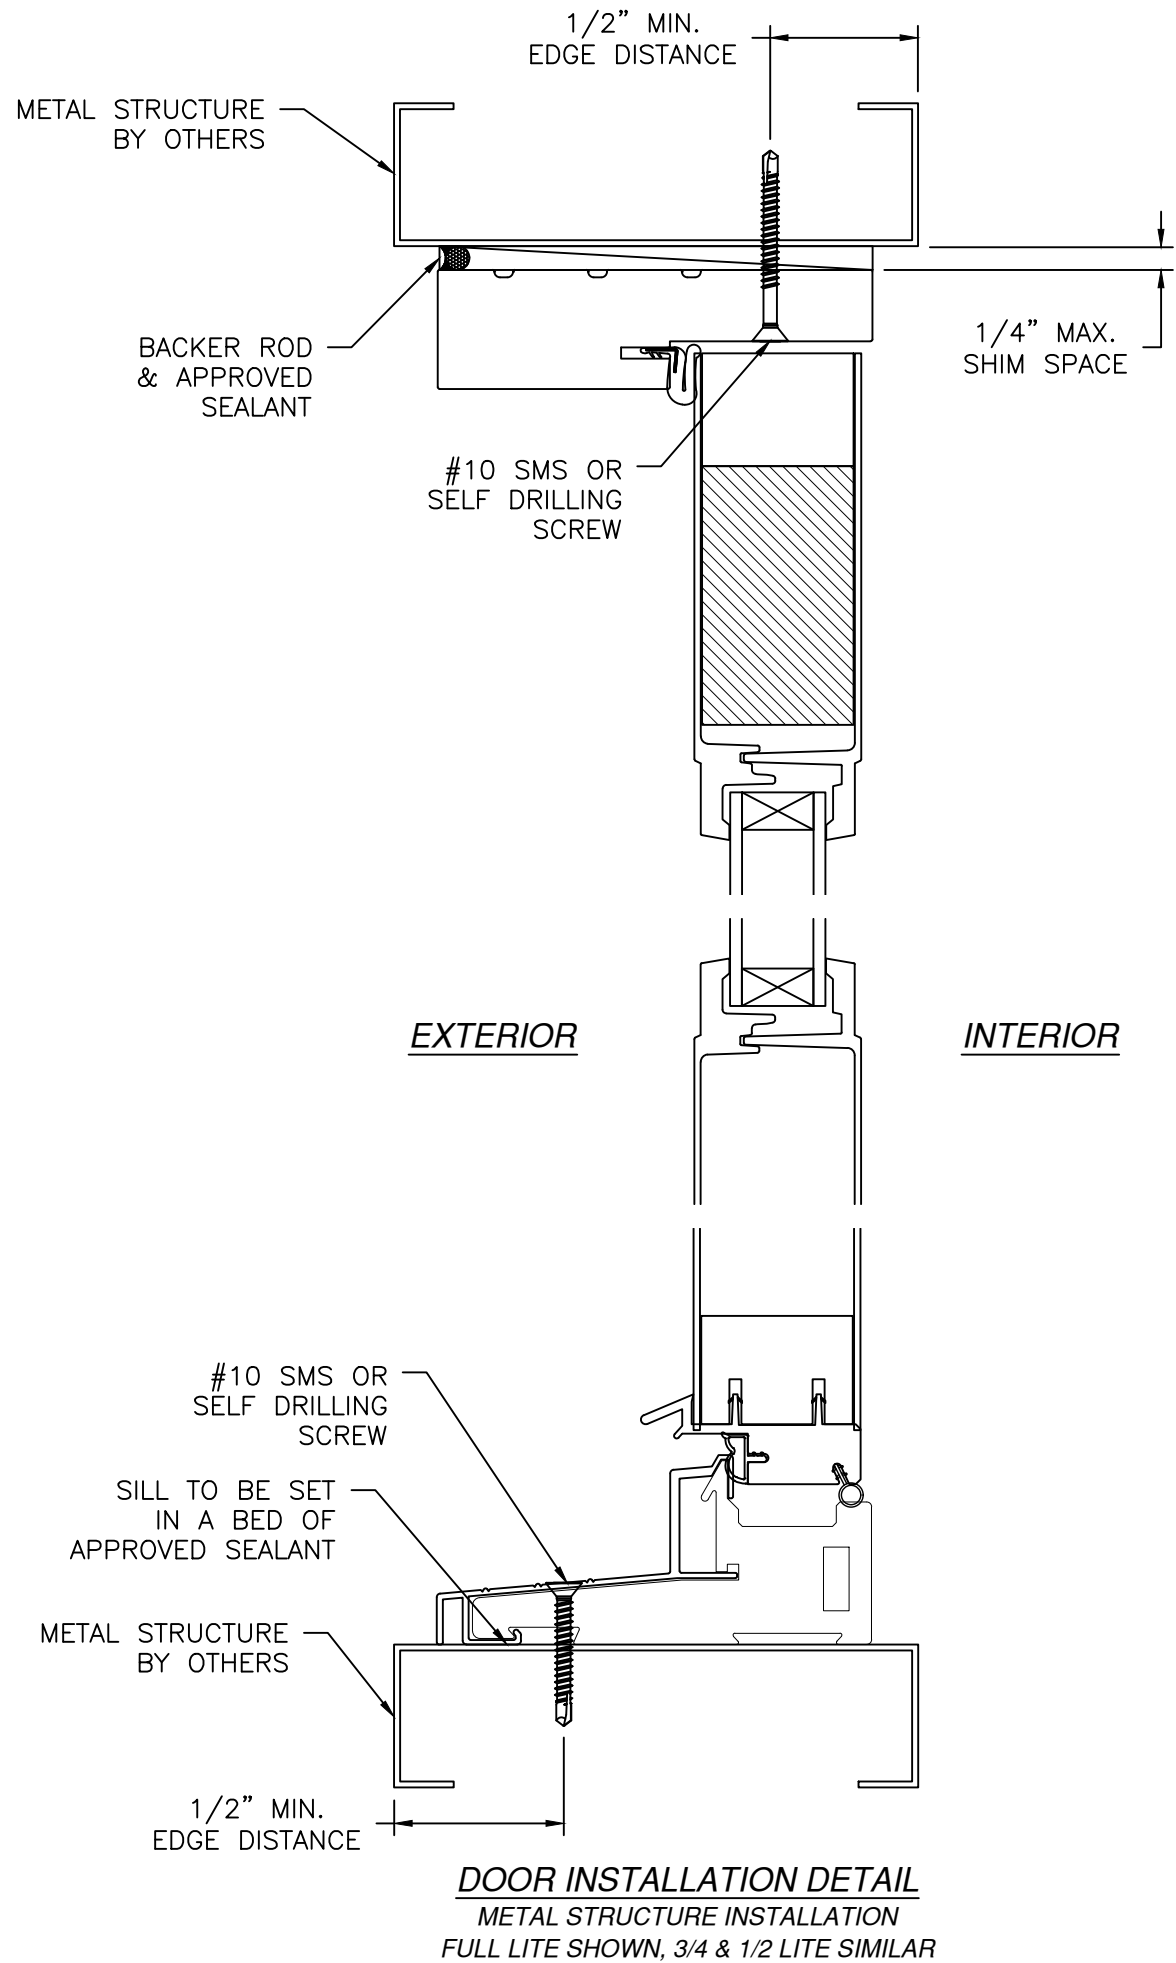


REVISIONS			
REV	DESCRIPTION	DATE	APPROVED
H	ADD HALF LITE CONFIGURATION	01/29/2025	R.L.

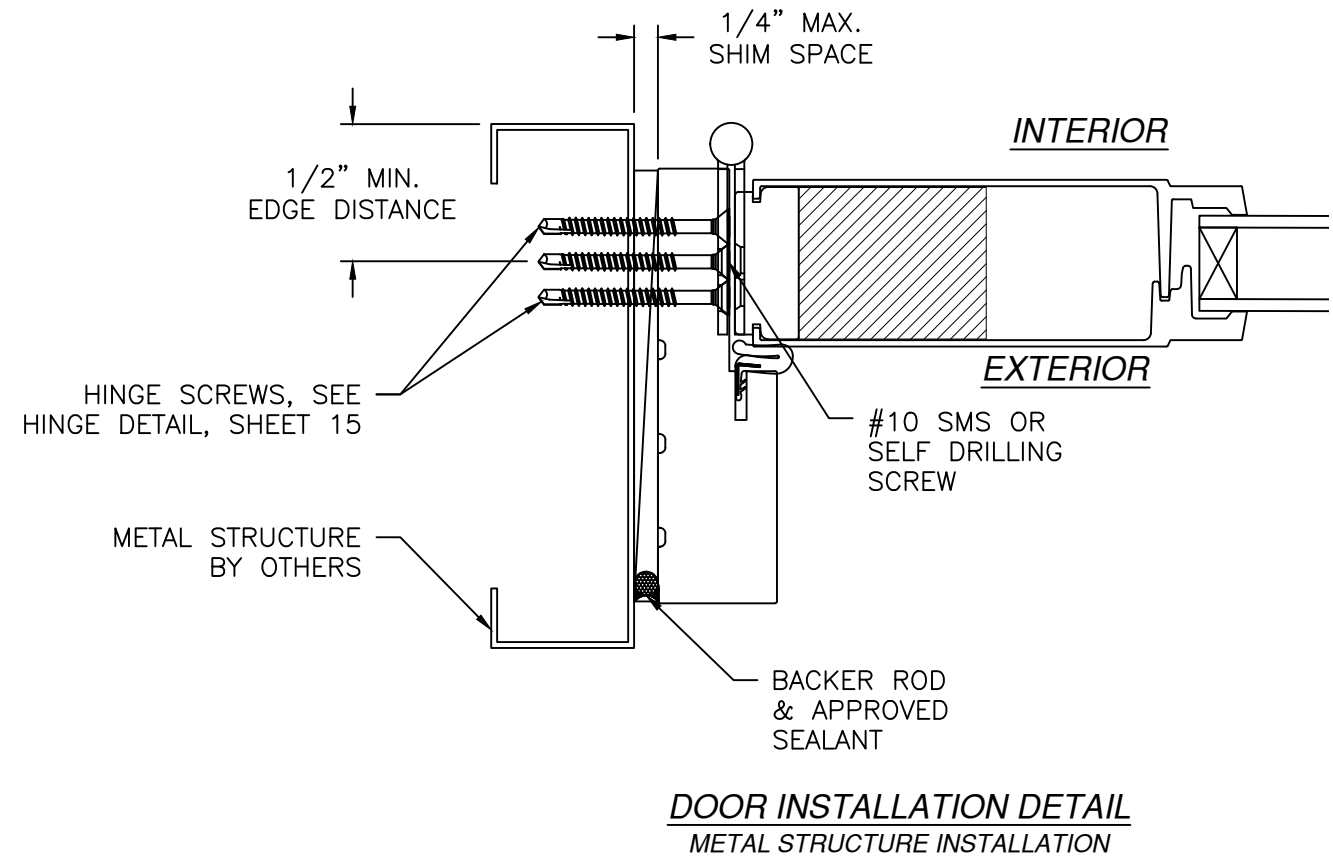


- NOTES:
1. INTERIOR AND EXTERIOR FINISHES, BY OTHERS, NOT SHOWN FOR CLARITY.
 2. PERIMETER AND JOINT SEALANT BY OTHERS TO BE DESIGNED IN ACCORDANCE WITH ASTM E2112

SIGNED: 02/12/2025

NAN YA PLASTICS CORPORATION U.S.A. 8989 NORTH LOOP EAST HOUSTON, TX 77029		
SERIES "SLPS" FIBERGLASS INSWING SIDE-HINGED DOOR W/SIDELITES, NON-IMPACT DOOR INSTALLATION DETAILS		
DRAWN: A.R.	DWG NO. 08-03305	REV H
SCALE NTS	DATE 09/07/18	SHEET 9 OF 23
L. ROBERTO LOMAS P.E. 208 7th Ave, INDIALANTIC, FL 32903 434-688-0609 rllomas@lrlomaspe.com		

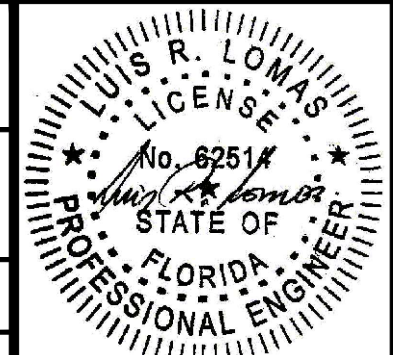


Luis R. Lomas P.E.
FL No.: 62514

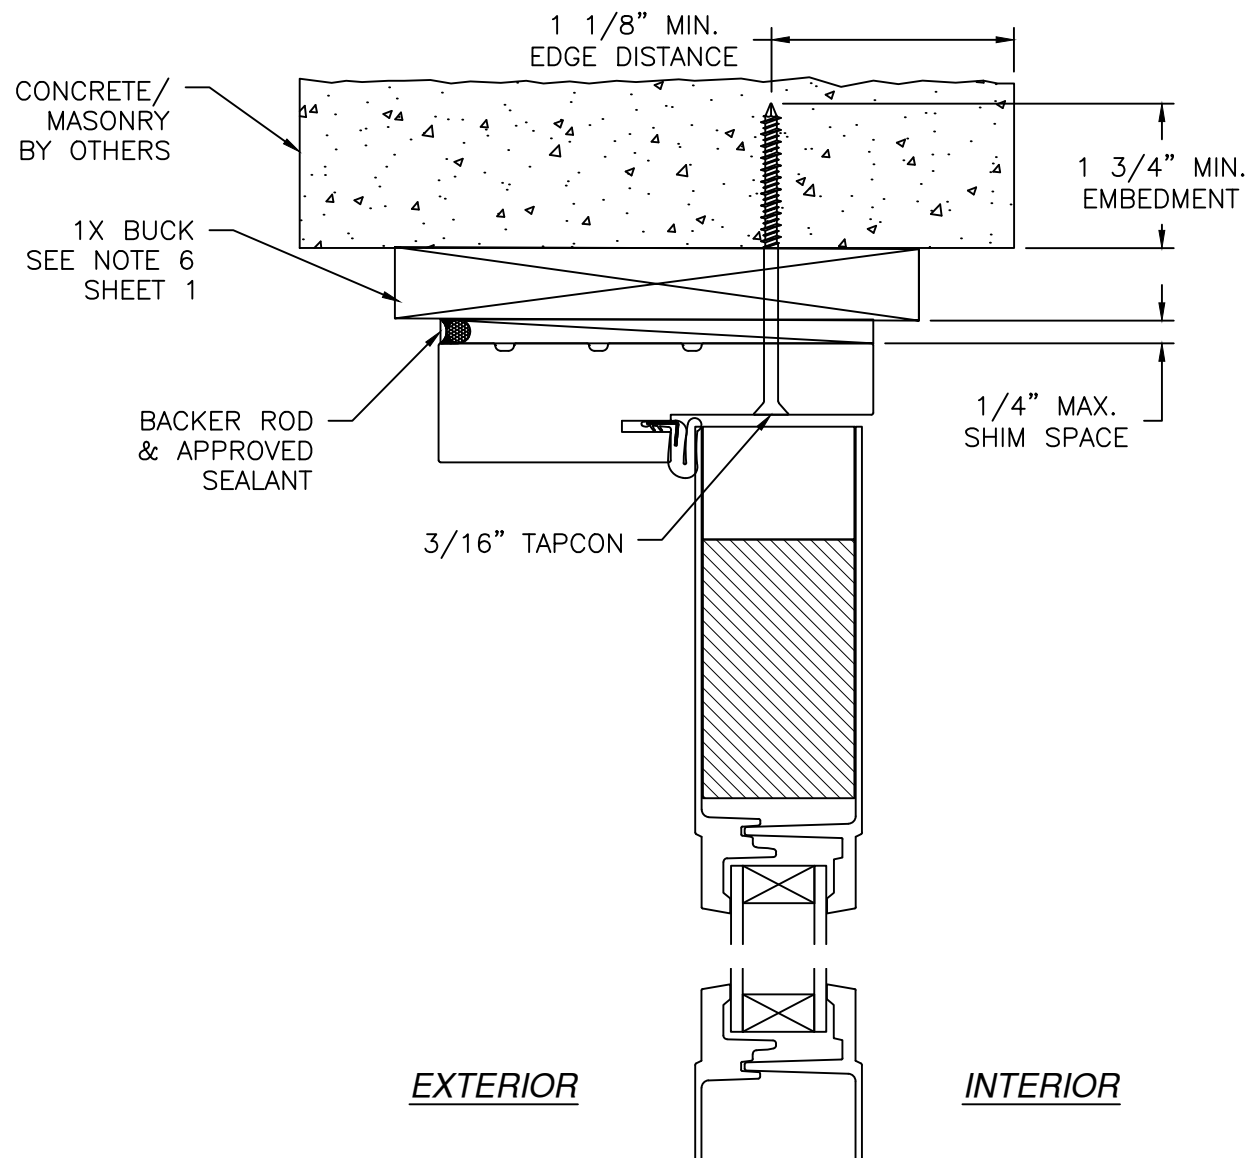

EXTERIOR


INTERIOR

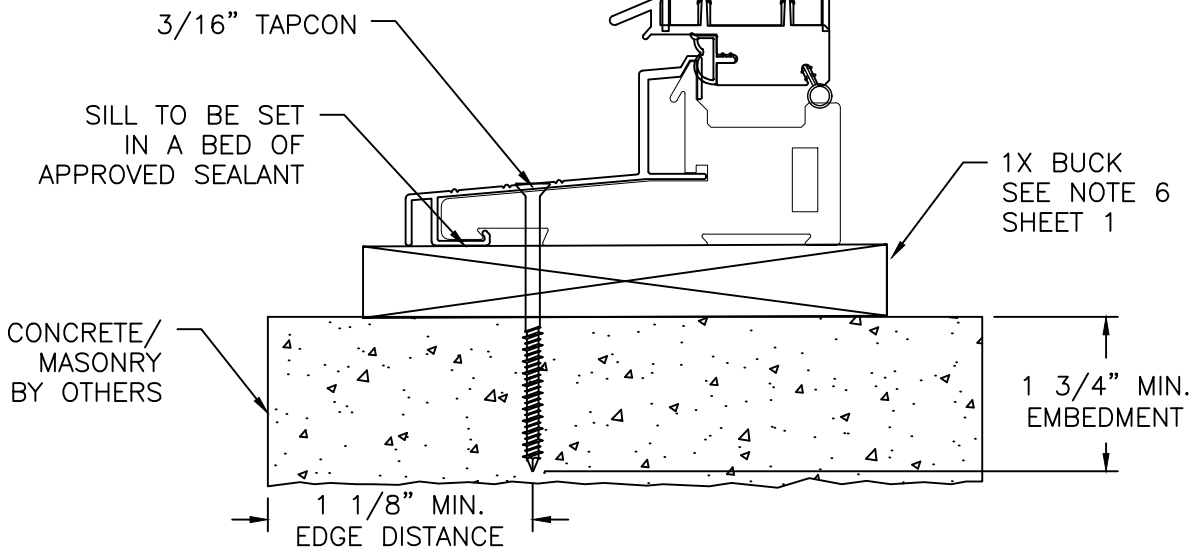

VERTICAL CROSS SECTION

CONCRETE/MASONRY WITH 1X BUCK INSTALLATION
FOR CONCRETE/MASONRY WITHOUT 1X BUCK REFER TO
JAMB INSTALLATION DETAIL

REVISIONS			
REV	DESCRIPTION	DATE	APPROVED
H	ADD HALF LITE CONFIGURATION	01/29/2025	R.L.

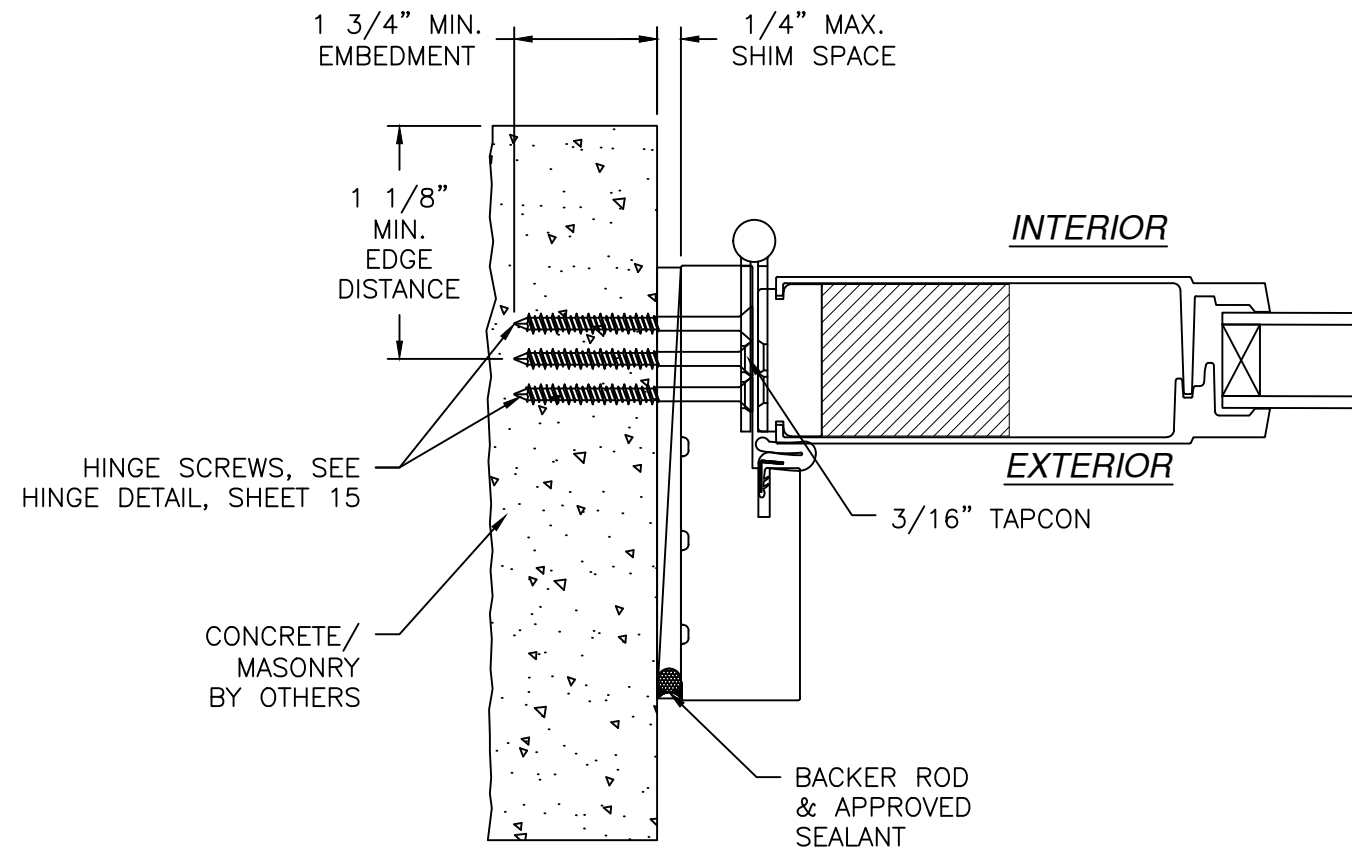

JAMB INSTALLATION DETAIL

CONCRETE/MASONRY WITHOUT 1X BUCK INSTALLATION
FOR CONCRETE/MASONRY WITH 1X BUCK REFER TO
HEAD AND SILL INSTALLATION DETAILS

NOTES:

1. INTERIOR AND EXTERIOR FINISHES, BY OTHERS, NOT SHOWN FOR CLARITY.
2. PERIMETER AND JOINT SEALANT BY OTHERS TO BE DESIGNED IN ACCORDANCE WITH ASTM E2112

SIGNED: 02/12/2025

NAN YA PLASTICS CORPORATION U.S.A.


8989 NORTH LOOP EAST
HOUSTON, TX 77029

SERIES "SLPS" FIBERGLASS INSWING
SIDE-HINGED DOOR W/SIDELITES, NON-IMPACT
DOOR INSTALLATION DETAILS


DRAWN: A.R. DWG NO. 08-03305 REV H

SCALE NTS DATE 09/07/18 SHEET 10 OF 23


L. ROBERTO LOMAS P.E.
208 7th Ave, INDIALANTIC, FL 32903
434-688-0609 rllomas@lrlomaspe.com

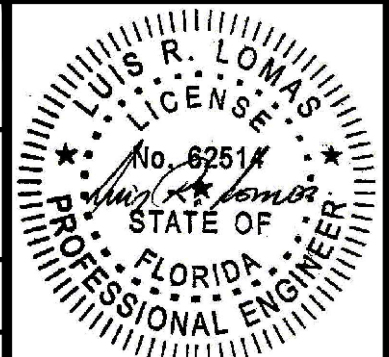

Luis R. Lomas P.E.
FL No.: 62514

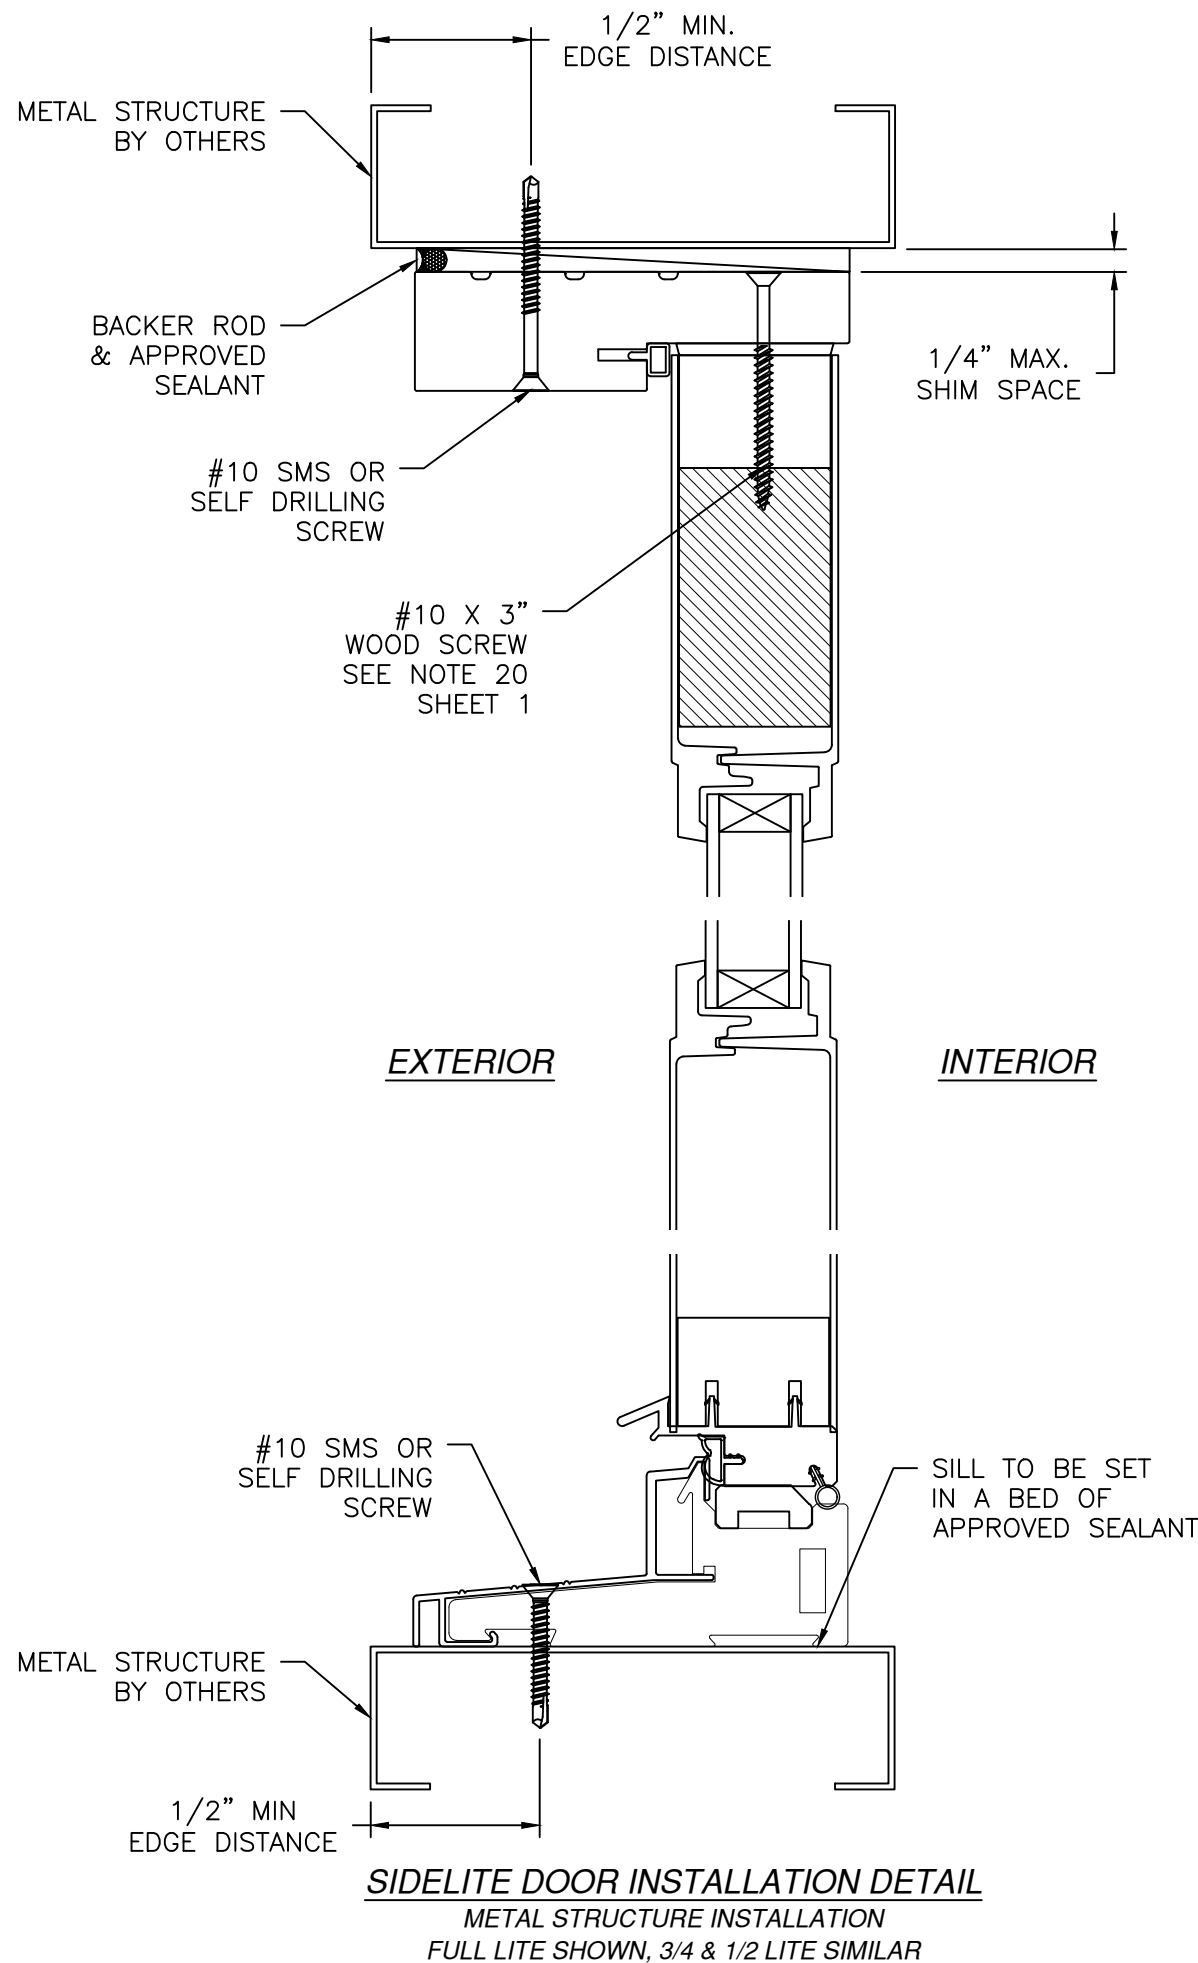

SIDELITE DOOR INSTALLATION DETAIL
METAL STRUCTURE INSTALLATION
FULL LITE SHOWN, 3/4 & 1/2 LITE SIMILAR

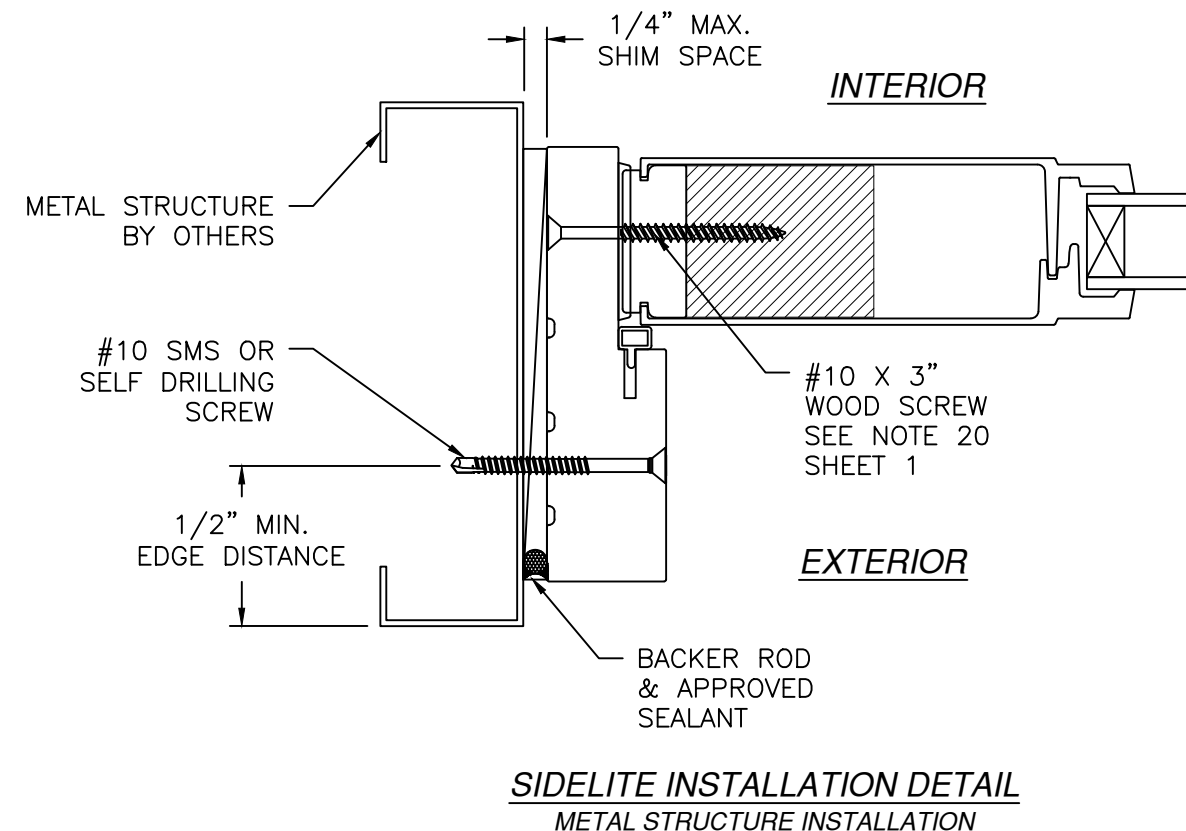

SIDELITE INSTALLATION DETAIL
METAL STRUCTURE INSTALLATION


NOTES:

1. INTERIOR AND EXTERIOR FINISHES, BY OTHERS, NOT SHOWN FOR CLARITY.
2. PERIMETER AND JOINT SEALANT BY OTHERS TO BE DESIGNED IN ACCORDANCE WITH ASTM E2112



REVISIONS			
REV	DESCRIPTION	DATE	APPROVED
H	ADD HALF LITE CONFIGURATION	01/29/2025	R.L.

NAN YA PLASTICS CORPORATION U.S.A. 8989 NORTH LOOP EAST HOUSTON, TX 77029		
SERIES "SLPS" FIBERGLASS INSWING SIDE-HINGED DOOR W/SIDELITES, NON-IMPACT SIDELITE INSTALLATION DETAILS		
DRAWN: A.R.	DWG NO. 08-03305	REV H
SCALE NTS	DATE 09/07/18	SHEET 12 OF 23
L. ROBERTO LOMAS P.E. 208 7th Ave, INDIALANTIC, FL 32903 434-688-0609 rllomas@lrlomaspe.com		


SIGNED: 02/12/2025

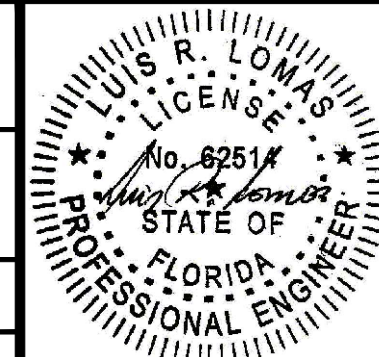

Luis R. Lomas P.E.
FL No.: 62514

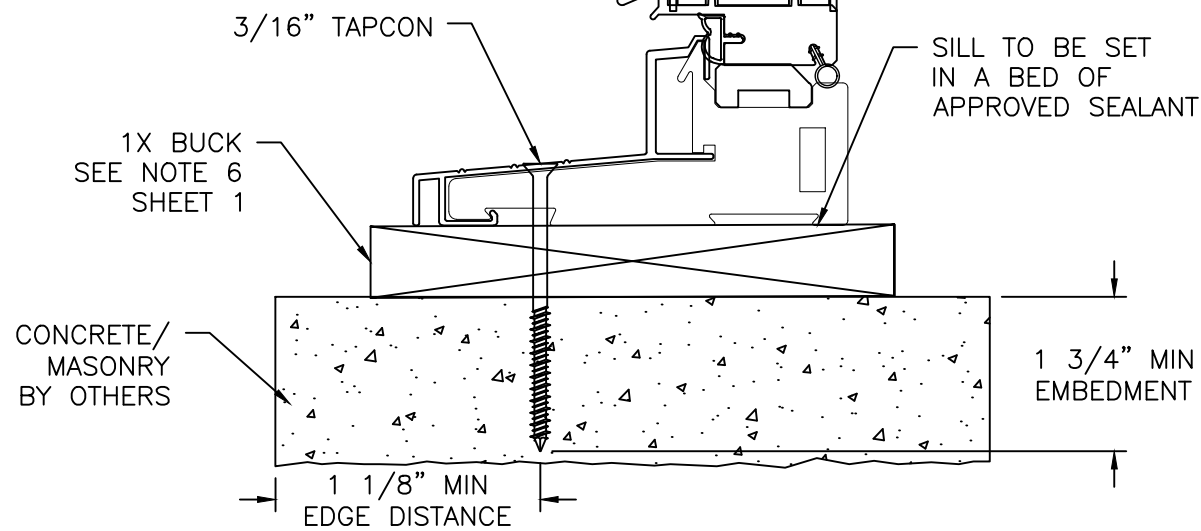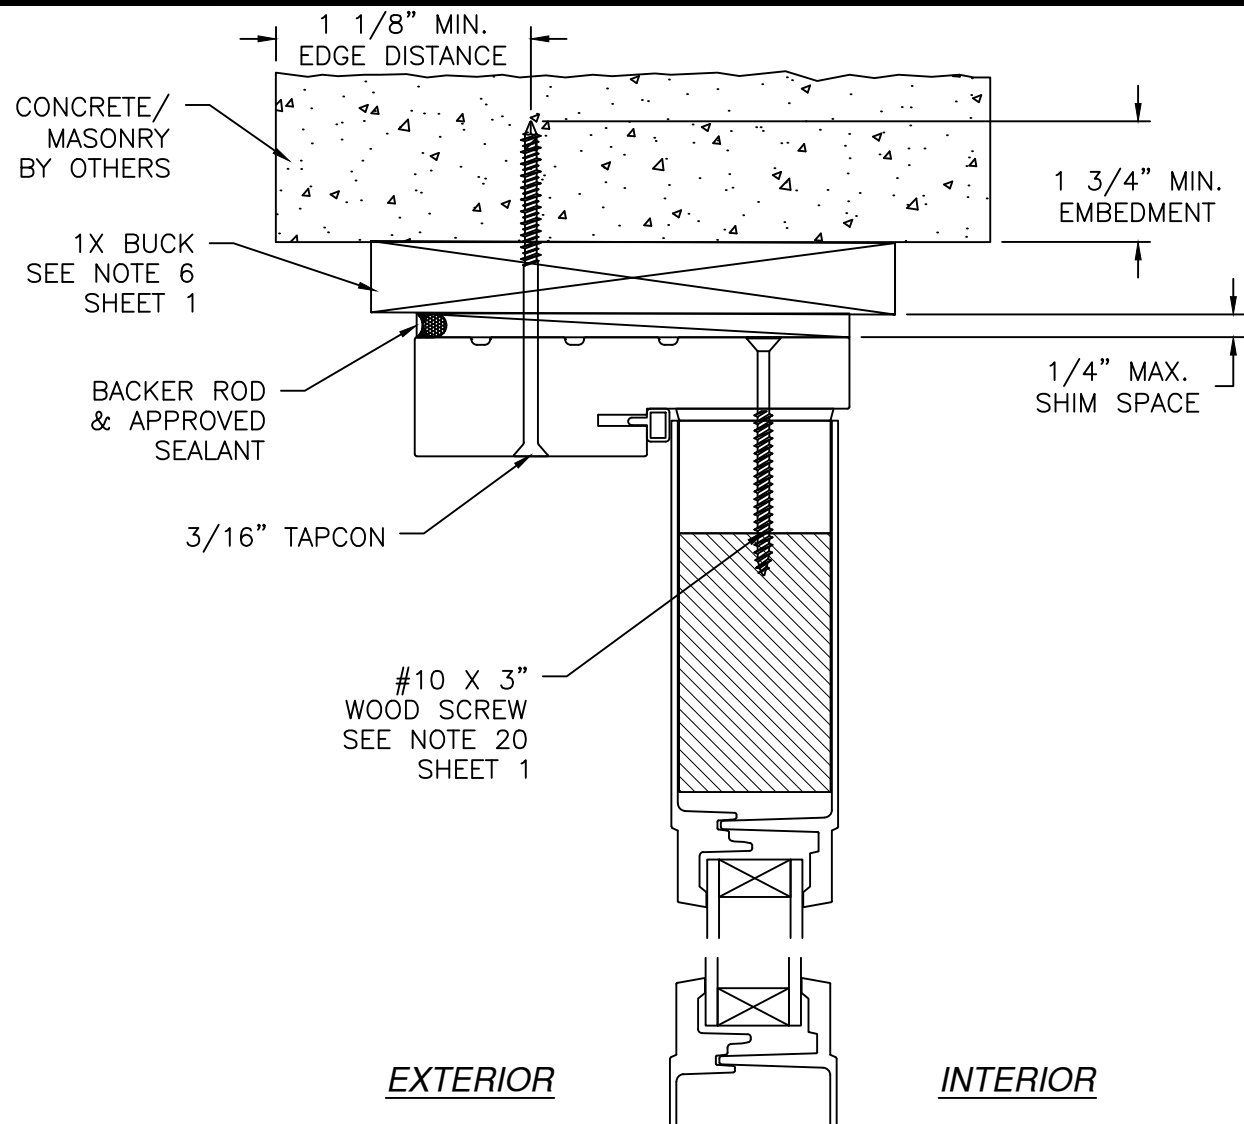

VERTICAL CROSS SECTION
CONCRETE/MASONRY WITH 1X BUCK INSTALLATION
FOR CONCRETE/MASONRY WITHOUT 1X BUCK REFER TO
JAMB INSTALLATION DETAIL

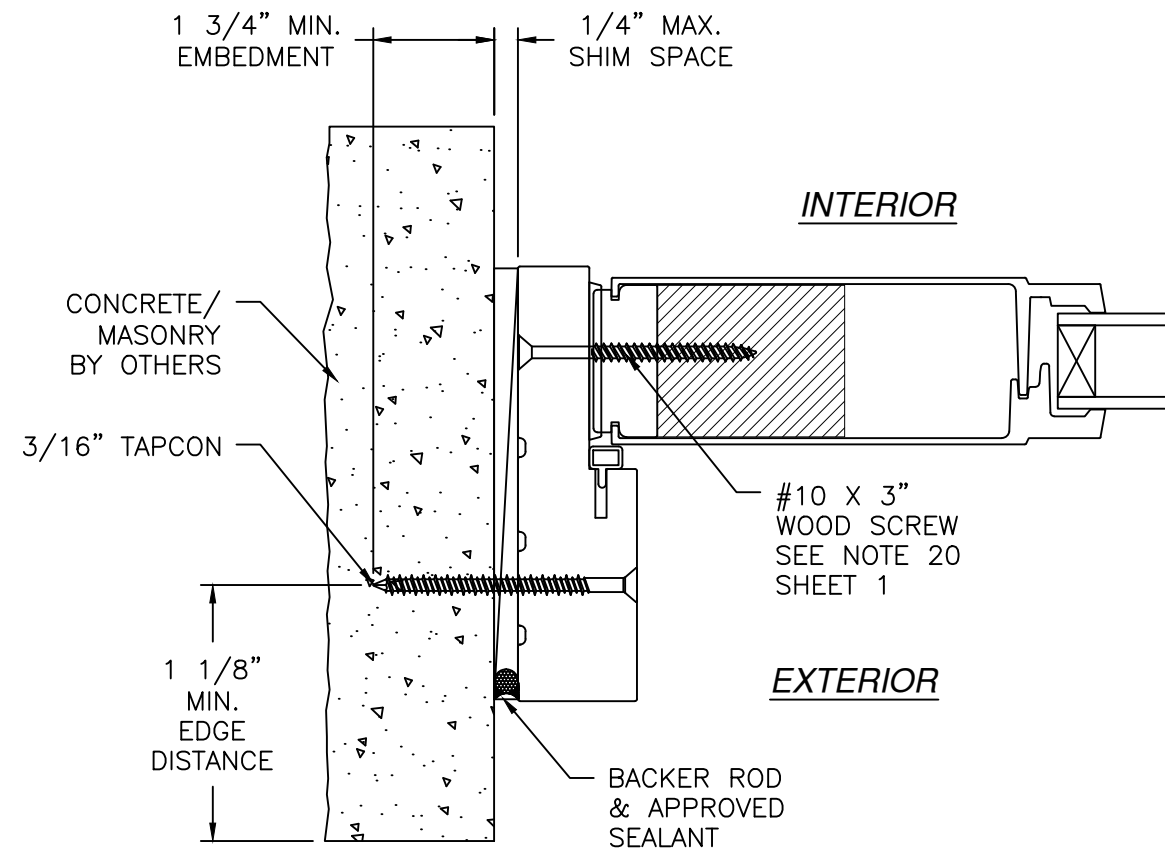

JAMB INSTALLATION DETAIL
CONCRETE/MASONRY WITHOUT 1X BUCK INSTALLATION
FOR CONCRETE/MASONRY INSTALLATION WITH 1X BUCK REFER TO
HEAD AND SILL INSTALLATION DETAILS

NOTES:

1. INTERIOR AND EXTERIOR FINISHES, BY OTHERS, NOT SHOWN FOR CLARITY.
2. PERIMETER AND JOINT SEALANT BY OTHERS TO BE DESIGNED IN ACCORDANCE WITH ASTM E2112

NAN YA PLASTICS CORPORATION U.S.A.
8989 NORTH LOOP EAST
HOUSTON, TX 77029


SERIES "SLPS" FIBERGLASS INSWING
SIDE-HINGED DOOR W/SIDELITES, NON-IMPACT
SIDELITE INSTALLATION DETAILS

DRAWN: A.R. DWG NO. 08-03305 REV H

SCALE NTS DATE 09/07/18 SHEET 13 OF 23

L. ROBERTO LOMAS P.E.
208 7th Ave, INDIALANTIC, FL 32903
434-688-0609 rllomas@lrlomaspe.com

SIGNED: 02/12/2025

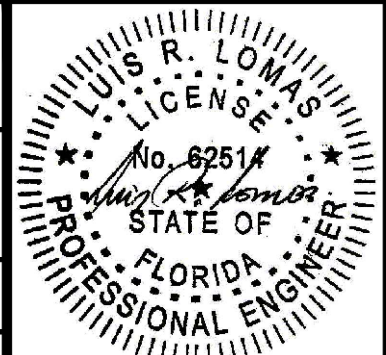


Luis R. Lomas P.E.
FL No.: 62514

REVISIONS			
REV	DESCRIPTION	DATE	APPROVED
H	ADD HALF LITE CONFIGURATION	01/29/2025	R.L.


SILLS ANCHORS LOCATIONS

FOR ANCHOR TYPE, EMBEDMENT, EDGE DISTANCE AND SUBSTRATE REFER TO SHEETS 8 - 13
SILLS TO BE SET IN A BED OF APPROVED SEALANT


REVISIONS			
REV	DESCRIPTION	DATE	APPROVED
H	ADD HALF LITE CONFIGURATION	01/29/2025	R.L.

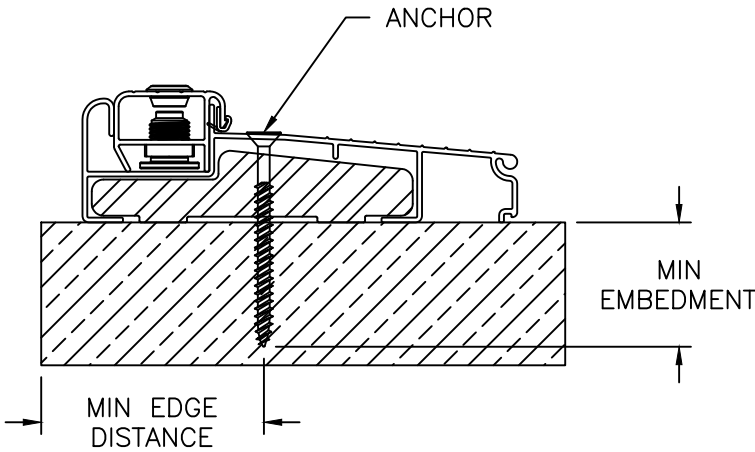


ENDURA THRESHOLD ZAILAA4565

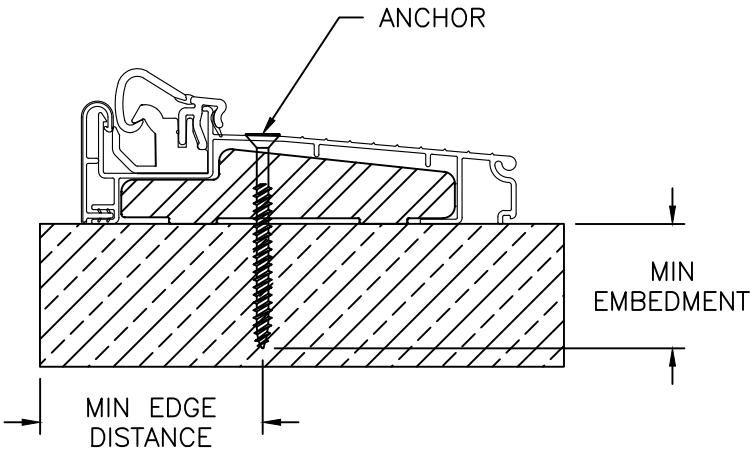


ENDURA THRESHOLD ZA4565

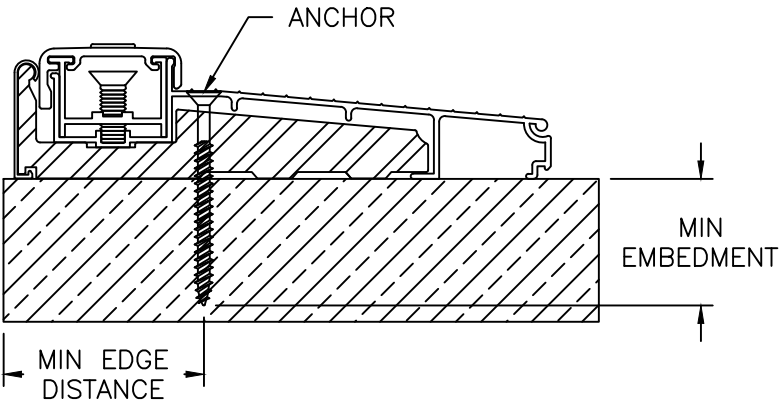


COLUMBIA THRESHOLD ESCON-34

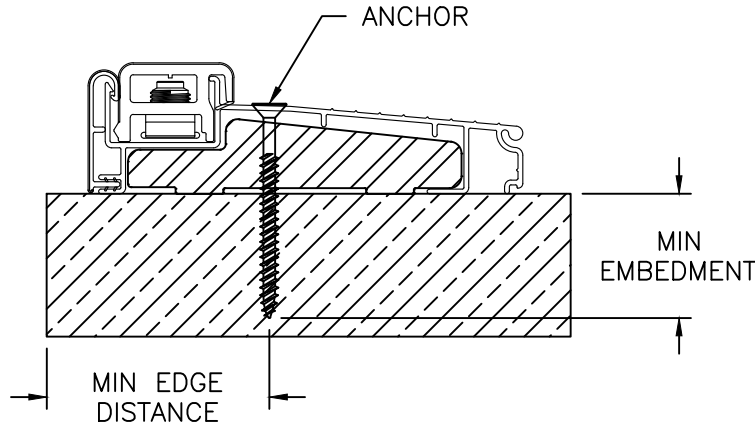


ENDURA THRESHOLD ZAIL4565

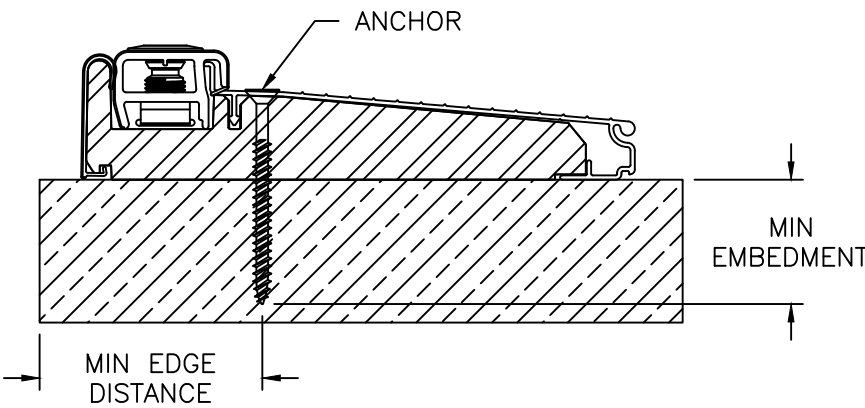


ENDURA THRESHOLD ZAI5815FN

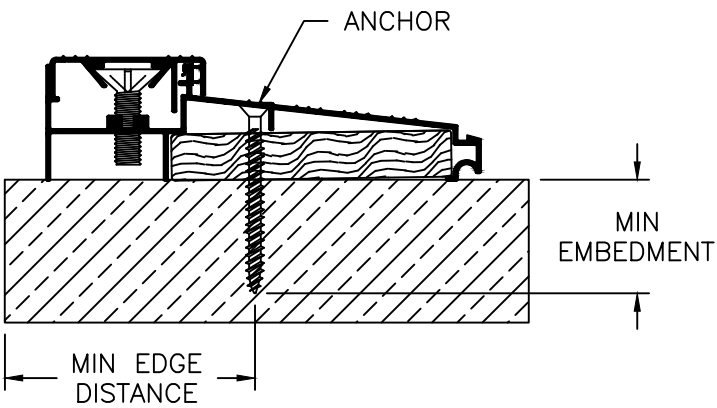

DLP THRESHOLD ISCS

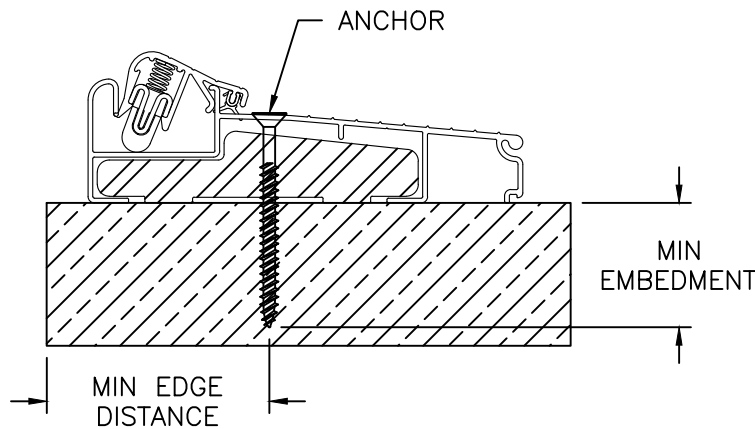

ENDURA THRESHOLD ZACLAA4565

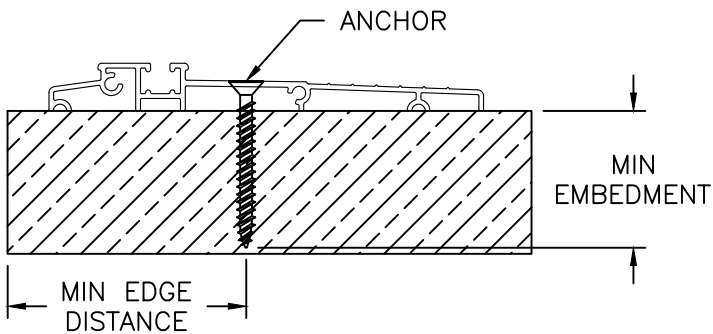

ENDURA ADA THRESHOLD ZHCI4565
TO BE USED ONLY WHERE WATER PENETRATION
RESISTANCE IS NOT REQUIRED

NAN YA PLASTICS CORPORATION U.S.A.
8989 NORTH LOOP EAST
HOUSTON, TX 77029

SERIES "SLPS" FIBERGLASS INSWING
SIDE-HINGED DOOR W/SIDELITES, NON-IMPACT
INSTALLATION DETAILS

DRAWN:
A.R.

DWG NO.
08-03305

REV
H


SCALE
NTS

DATE
09/07/18

SHEET
14 OF 23

L. ROBERTO LOMAS P.E.
208 7th Ave, INDIALANTIC, FL 32903
434-688-0609 rllomas@lrlomaspe.com

SIGNED: 02/12/2025

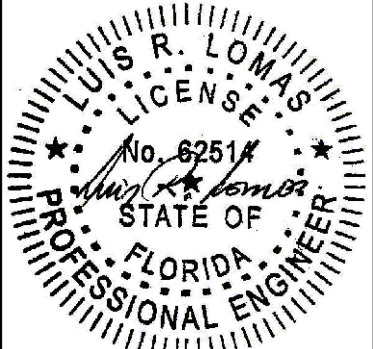


Luis R. Lomas P.E.
FL No.: 62514


ALTERNATE SILLS ANCHORS LOCATIONS

FOR ANCHOR TYPE, EMBEDMENT, EDGE DISTANCE AND SUBSTRATE REFER TO SHEETS 8 - 13
SILLS TO BE SET IN A BED OF APPROVED SEALANT


REVISIONS			
REV	DESCRIPTION	DATE	APPROVED
H	ADD HALF LITE CONFIGURATION	01/29/2025	R.L.

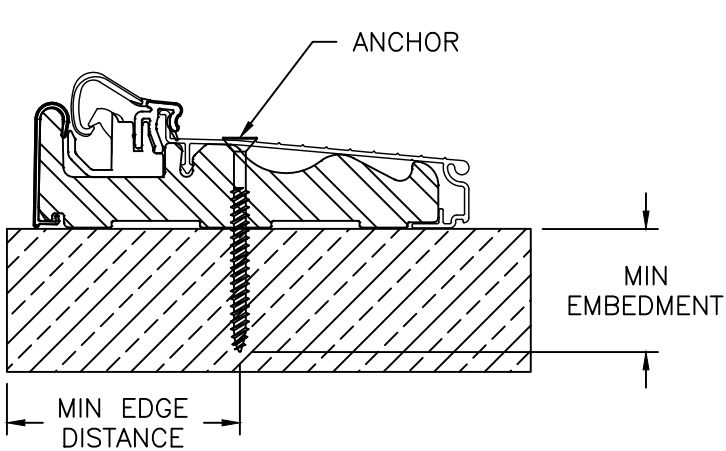


ENDURA THRESHOLD ZAC LH4565

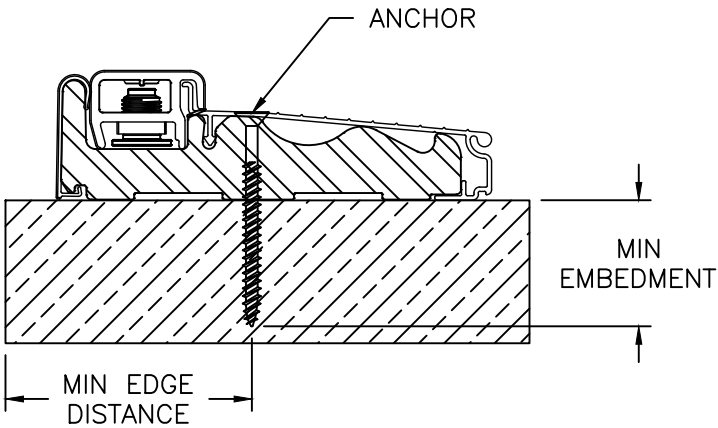


ENDURA THRESHOLD ZAILH4565

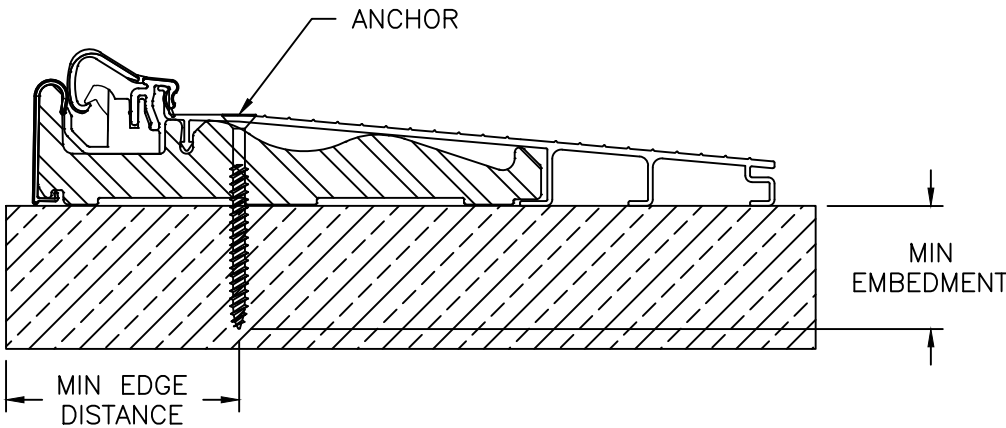


ENDURA THRESHOLD ZAC LH7815

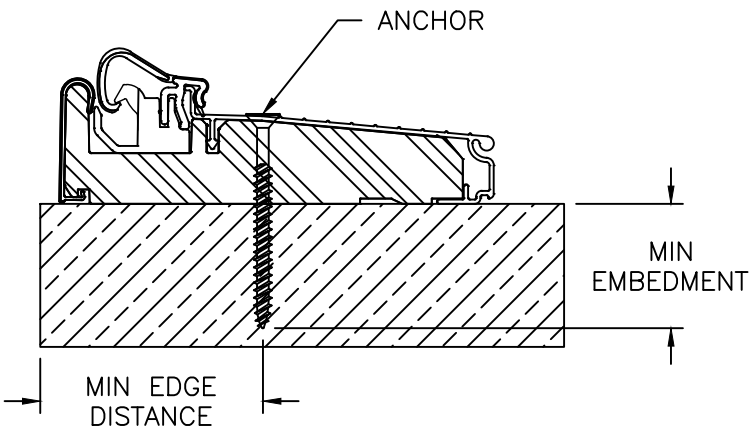


ENDURA THRESHOLD ZAC4565FN

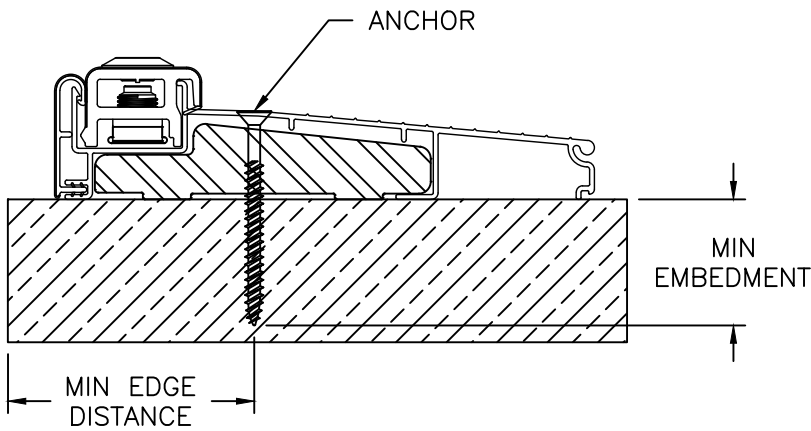

ENDURA THRESHOLD ZAIL5625

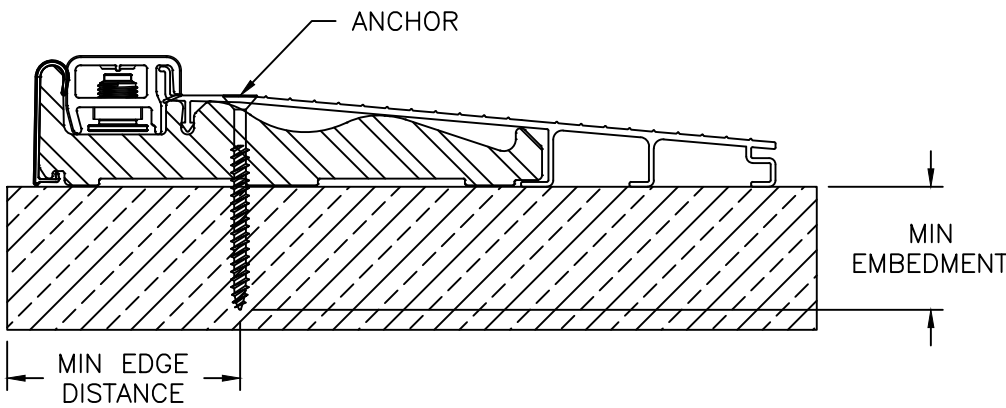


ENDURA THRESHOLD ZAILH7625

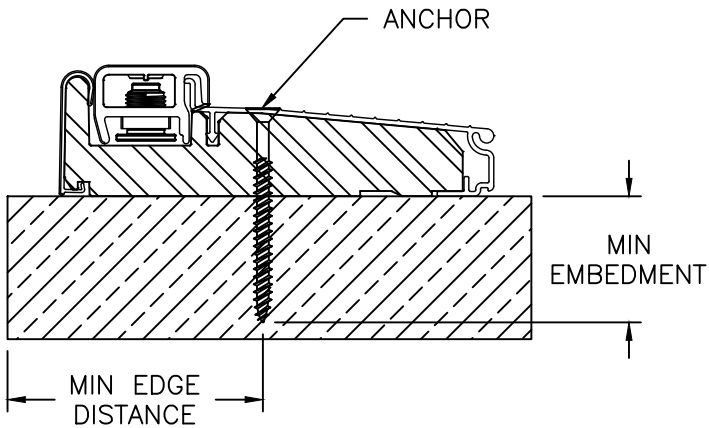


ENDURA THRESHOLD ZAI4565FN

SIGNED: 02/12/2025


NAN YA PLASTICS CORPORATION U.S.A. 8989 NORTH LOOP EAST HOUSTON, TX 77029		
SERIES "SLPS" FIBERGLASS INSWING SIDE-HINGED DOOR W/SIDELITES, NON-IMPACT INSTALLATION DETAILS		
DRAWN: A.R.	DWG NO. 08-03305	REV H
SCALE NTS	DATE 09/07/18	SHEET 15 OF 23
L. ROBERTO LOMAS P.E. 208 7th Ave, INDIALANTIC, FL 32903 434-688-0609 rllomas@lrlomaspe.com		

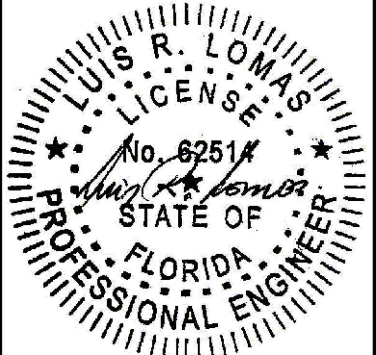


Luis R. Lomas P.E.
FL No.: 62514

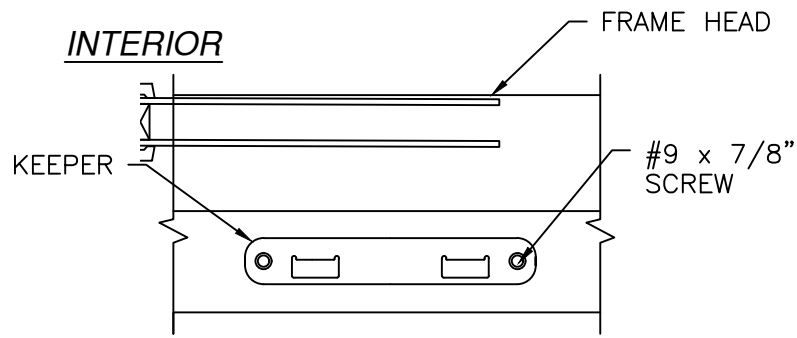


EXTERIOR
HEAD KEEPER DETAIL

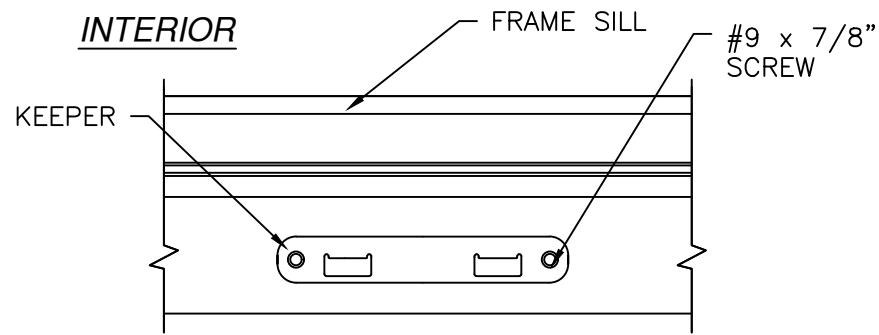


EXTERIOR
SILL KEEPER DETAIL

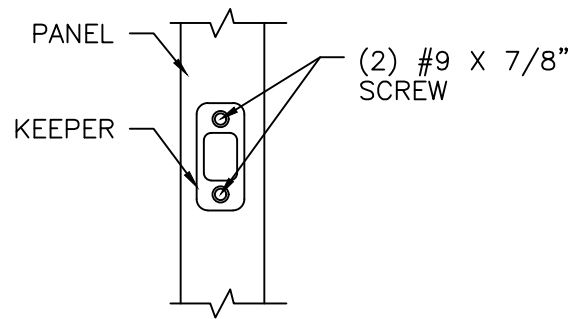


DEADBOLT KEEPER DETAIL

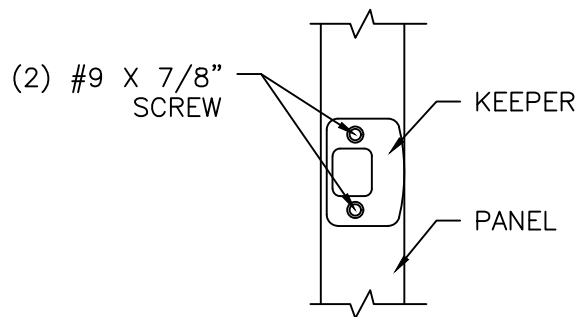


LATCH KEEPER DETAIL

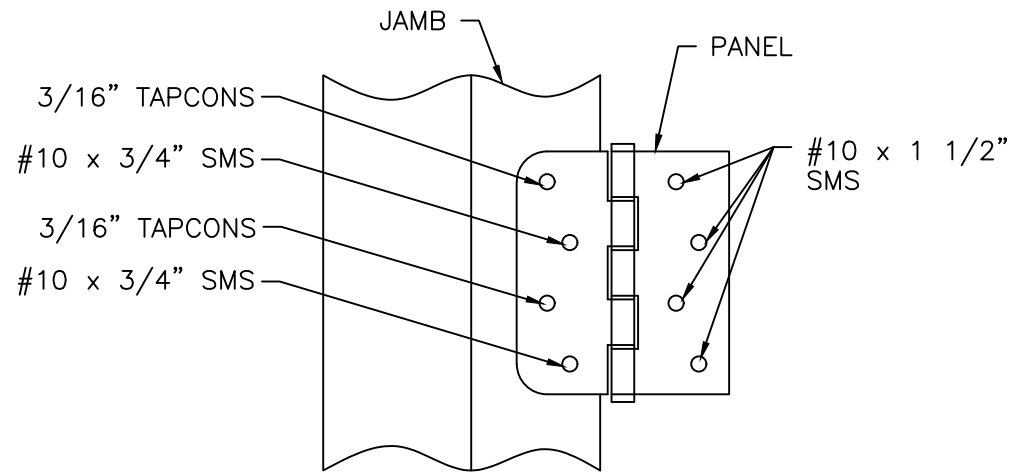

HINGE INSTALLATION DETAIL
MASONRY/CONCRETE INSTALLATION

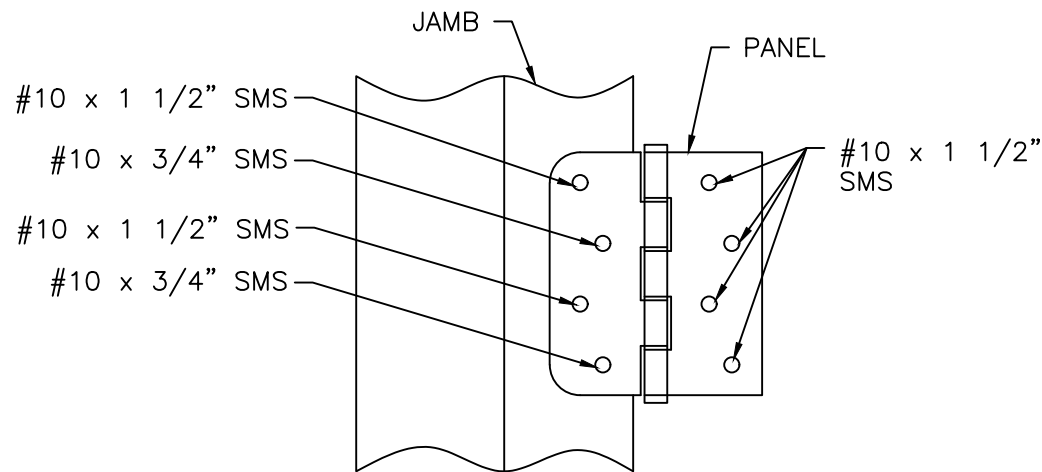

HINGE INSTALLATION DETAIL
WOOD AND METAL INSTALLATION

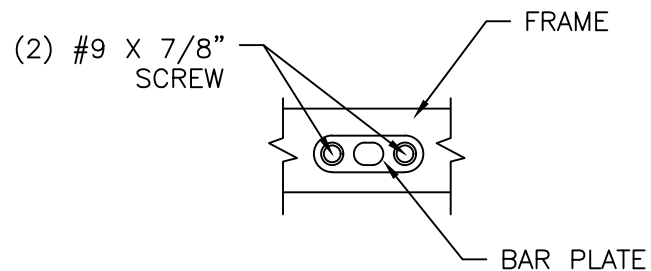

DRIVE BAR PLATE DETAIL

REVISIONS			
REV	DESCRIPTION	DATE	APPROVED
H	ADD HALF LITE CONFIGURATION	01/29/2025	R.L.

NAN YA PLASTICS CORPORATION U.S.A.
8989 NORTH LOOP EAST
HOUSTON, TX 77029


SERIES "SLPS" FIBERGLASS INSWING
SIDE-HINGED DOOR W/SIDELITES, NON-IMPACT
INSTALLATION DETAILS

DRAWN: A.R.	DWG NO. 08-03305	REV H
----------------	---------------------	----------

SCALE NTS	DATE 09/07/18	SHEET 16 OF 23
--------------	------------------	-------------------





L. ROBERTO LOMAS P.E.
208 7th Ave, INDIALANTIC, FL 32903
434-688-0609 rllomas@lrlomaspe.com

SIGNED: 02/12/2025

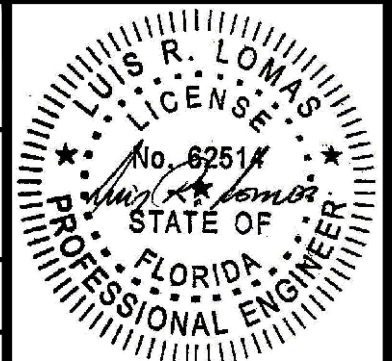


Luis R. Lomas P.E.
FL No.: 62514

REVISIONS			
REV	DESCRIPTION	DATE	APPROVED
H	ADD HALF LITE CONFIGURATION	01/29/2025	R.L.

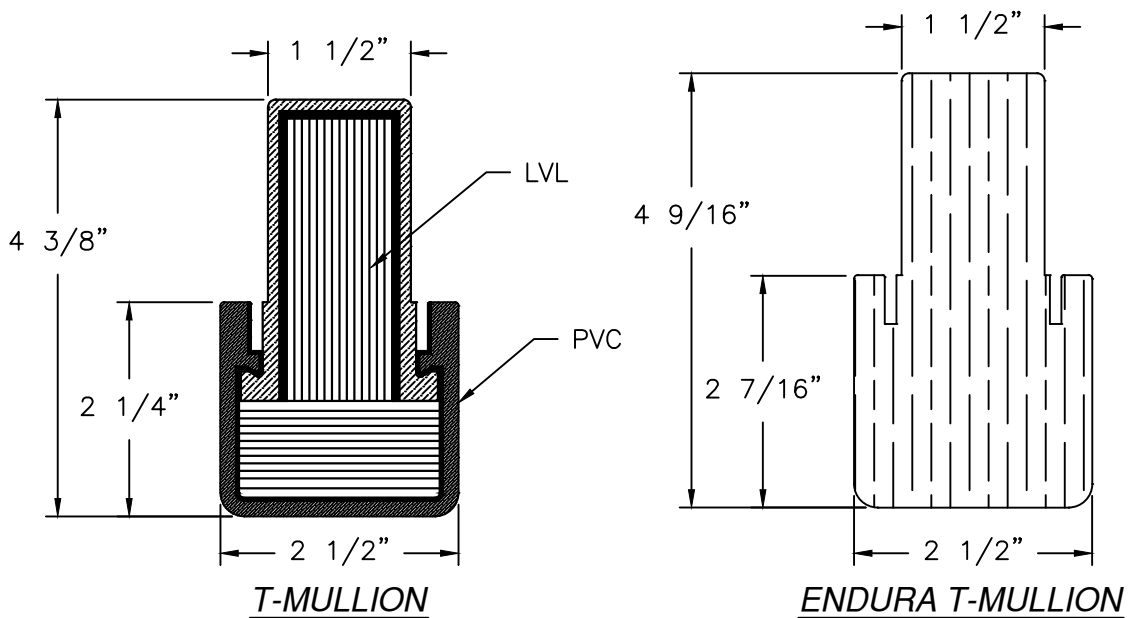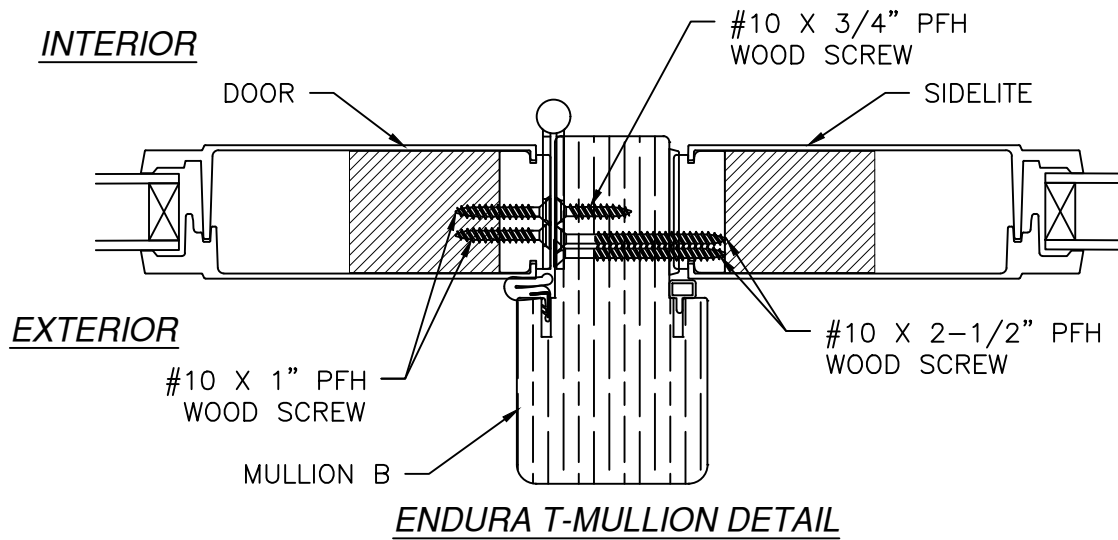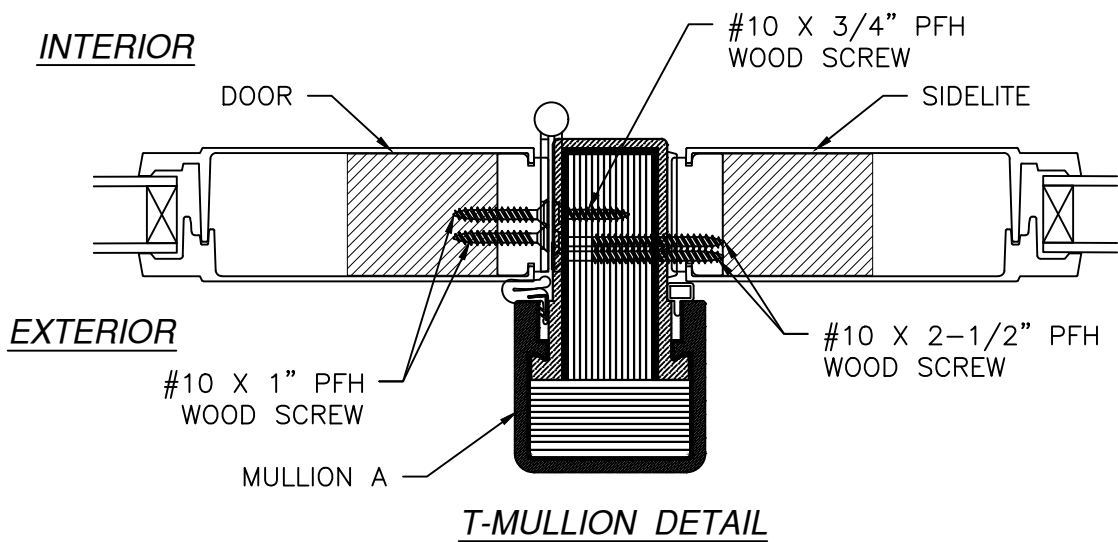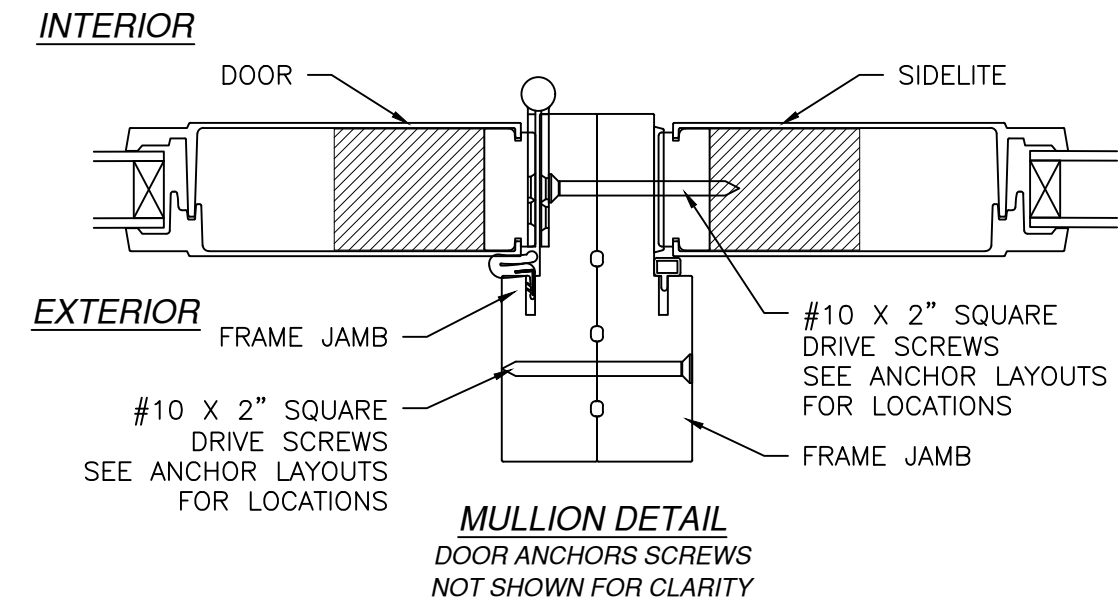


SIGNED: 02/12/2025

NAN YA PLASTICS CORPORATION U.S.A. 8989 NORTH LOOP EAST HOUSTON, TX 77029		
SERIES "SLPS" FIBERGLASS INSWING SIDE-HINGED DOOR W/SIDELITES, NON-IMPACT INSTALLATION DETAILS		
DRAWN: A.R.	DWG NO. 08-03305	REV H
SCALE NTS	DATE 09/07/18	SHEET 17 OF 23
L. ROBERTO LOMAS P.E. 208 7th Ave, INDIALANTIC, FL 32903 434-688-0609 rllomas@lrlomaspe.com		

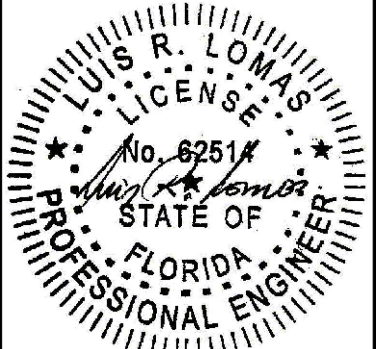


Luis R. Lomas P.E.
FL No.: 62514


REVISIONS			
REV	DESCRIPTION	DATE	APPROVED
H	ADD HALF LITE CONFIGURATION	01/29/2025	R.L.

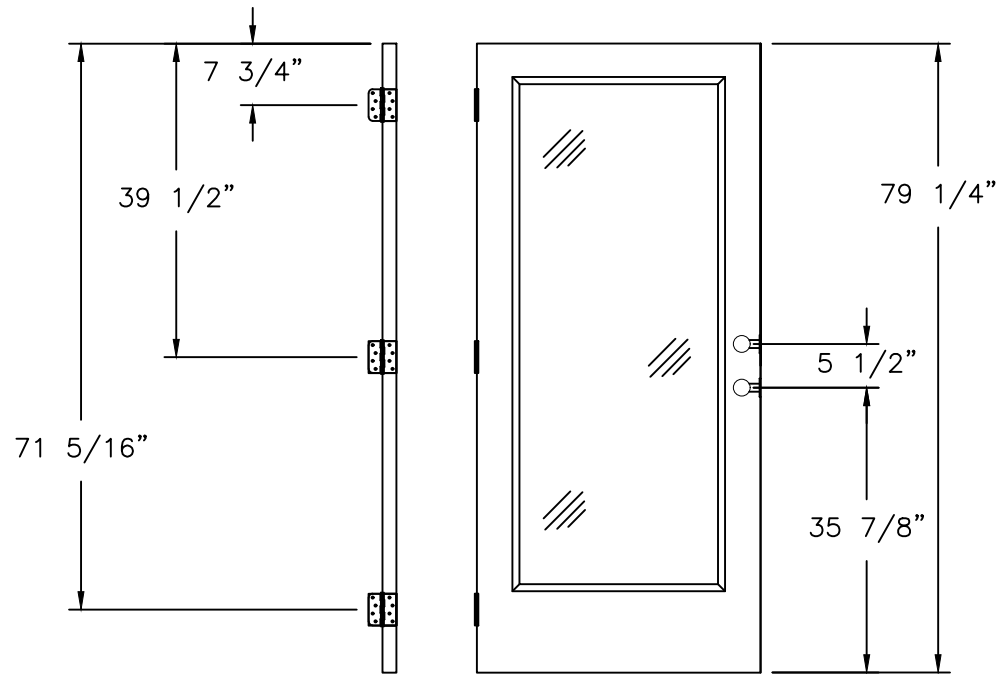


LOCK AND HINGES LOCATIONS
FULL LITE PANEL

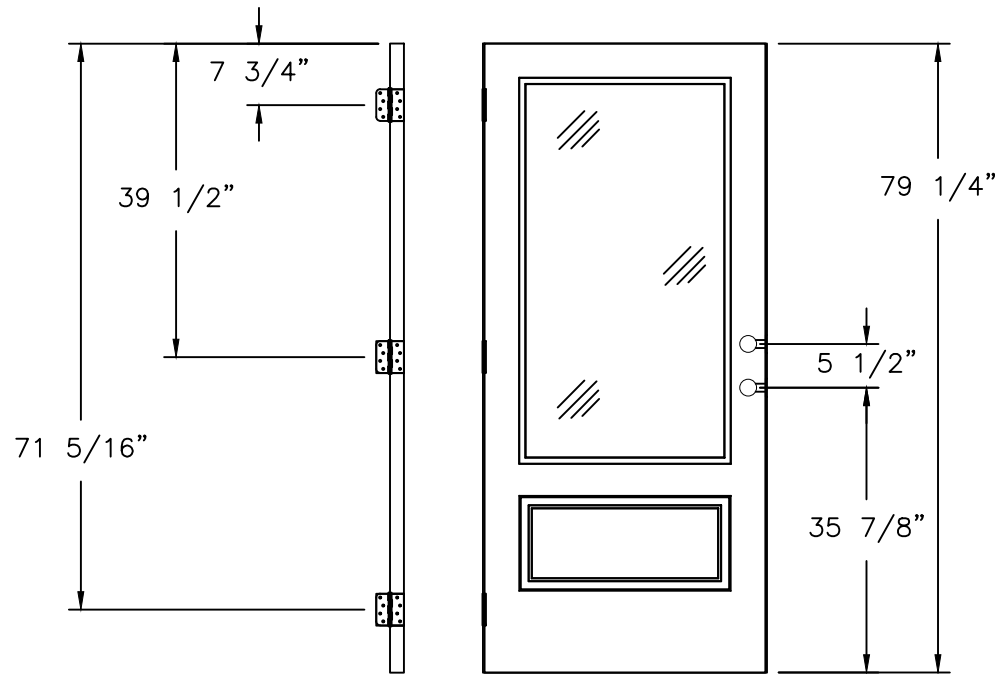


LOCK AND HINGES LOCATIONS
3/4 LITE PANEL

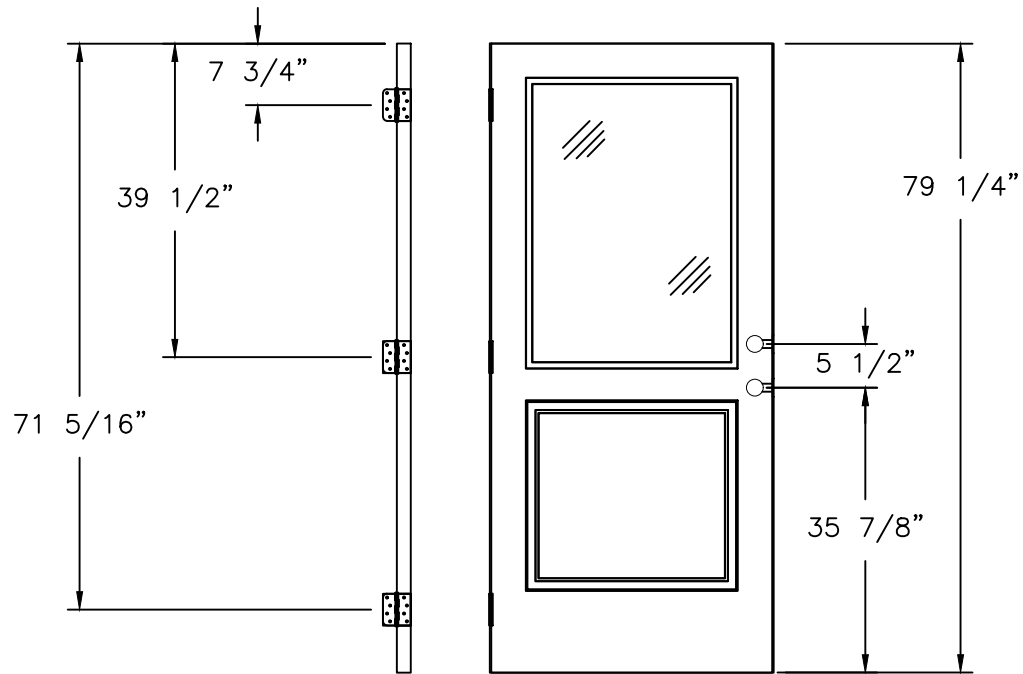


LOCK AND HINGES LOCATIONS
1/2 LITE PANEL

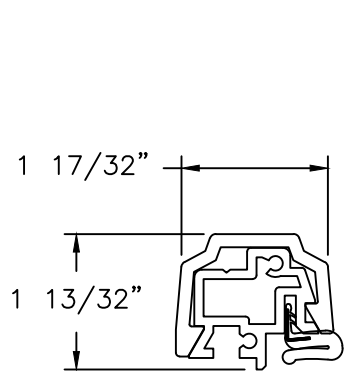


T ASTRAGAL
RIGID PVC

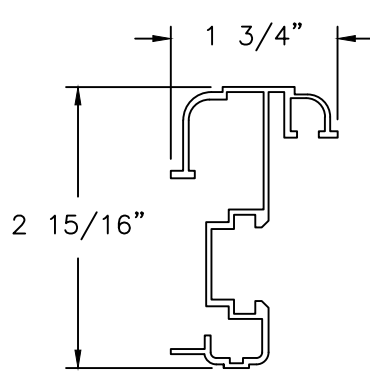

DLP ASTRAGAL
ALTERNATE

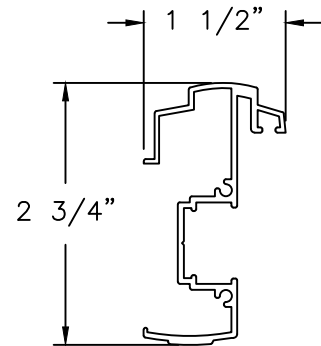

COLUMBIA T-ASTRAGAL
.060" THICKNESS, ALUMINUM 6063-T5
ALTERNATE

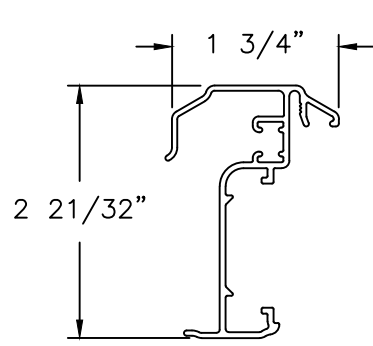

ENDURA ULTIMATE
PUSH BUTTON ASTRAGAL
ALTERNATE

NAN YA PLASTICS CORPORATION U.S.A.
8989 NORTH LOOP EAST
HOUSTON, TX 77029

SERIES "SLPS" FIBERGLASS INSWING
SIDE-HINGED DOOR W/SIDELITES, NON-IMPACT
INSTALLATION DETAILS & COMPONENTS

DRAWN:
A.R.

DWG NO.
08-03305

REV
H


SCALE
NTS

DATE
09/07/18

SHEET
18 OF 23



















L. ROBERTO LOMAS P.E.
208 7th Ave, INDIALANTIC, FL 32903
434-688-0609 rllomas@lrlomaspe.com

SIGNED: 02/12/2025

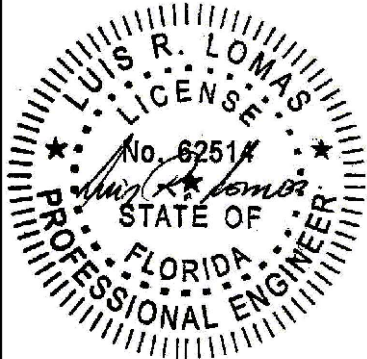

Luis R. Lomas P.E.
FL No.: 62514

REVISIONS			
REV	DESCRIPTION	DATE	APPROVED
H	ADD HALF LITE CONFIGURATION	01/29/2025	R.L.

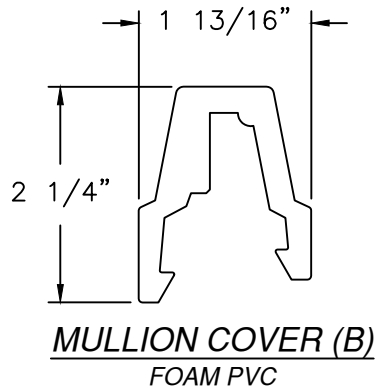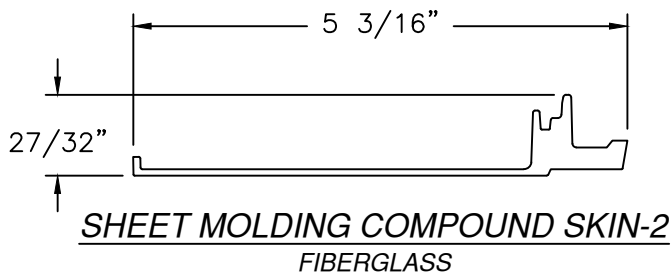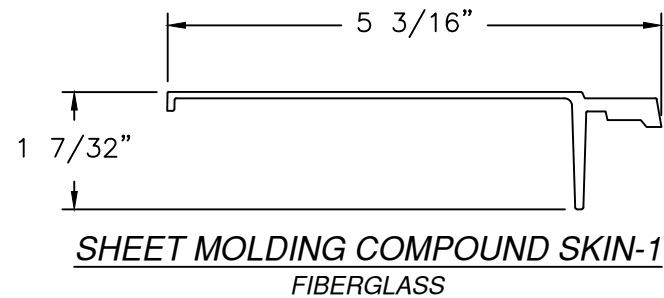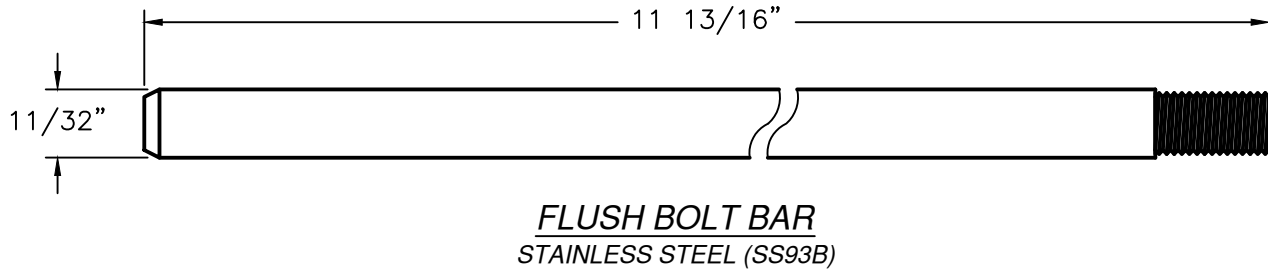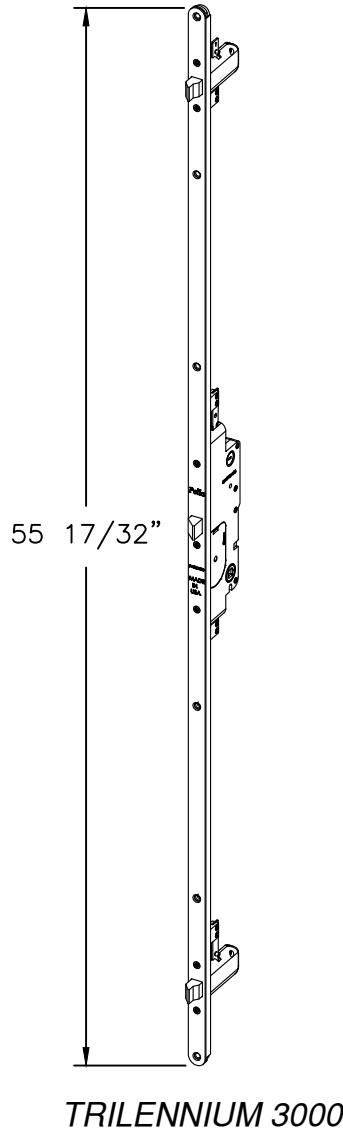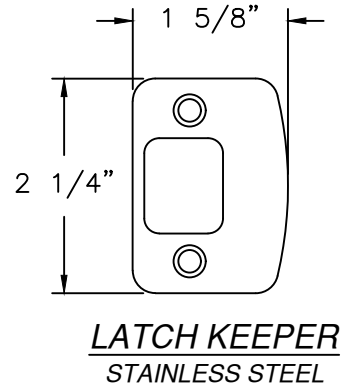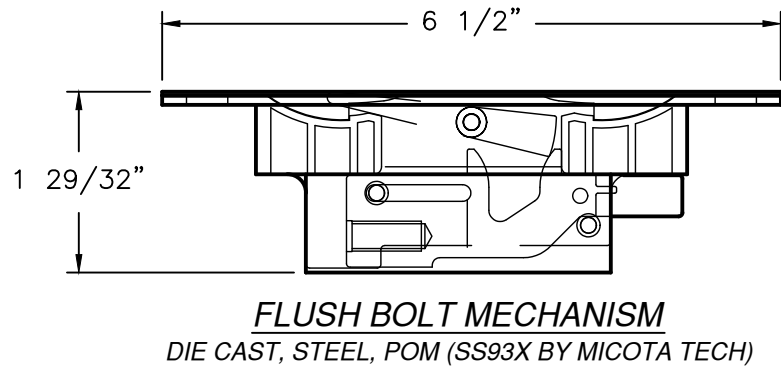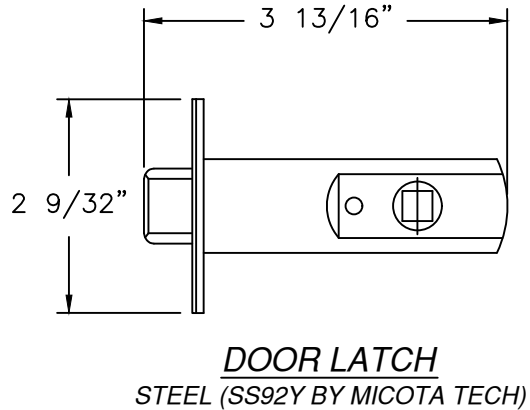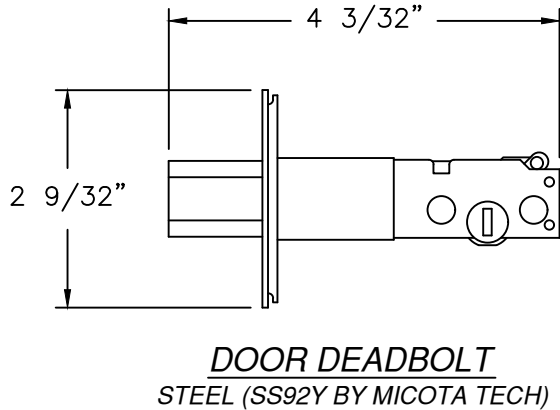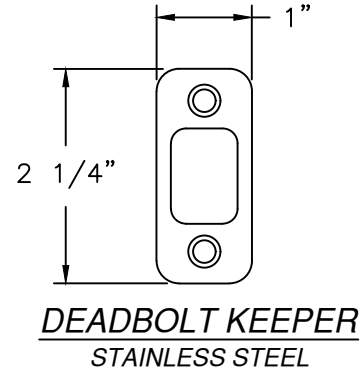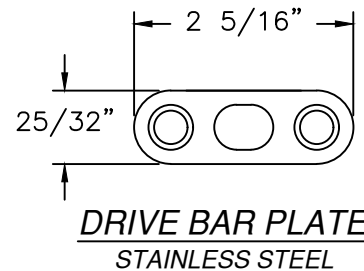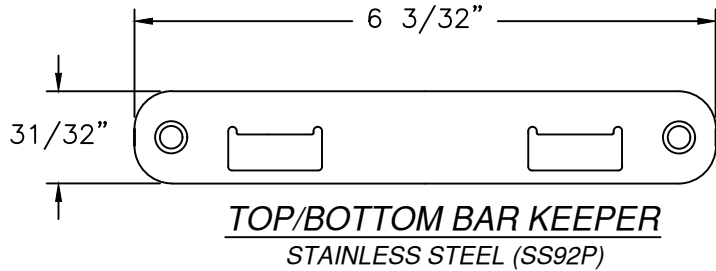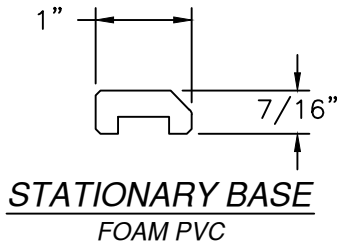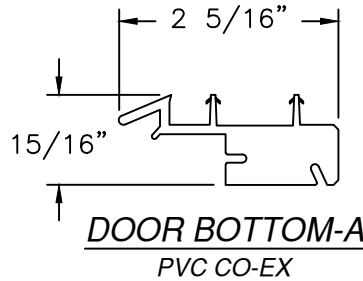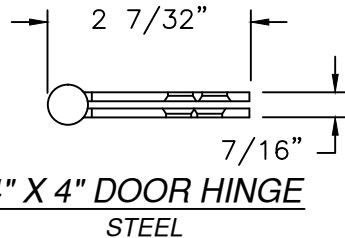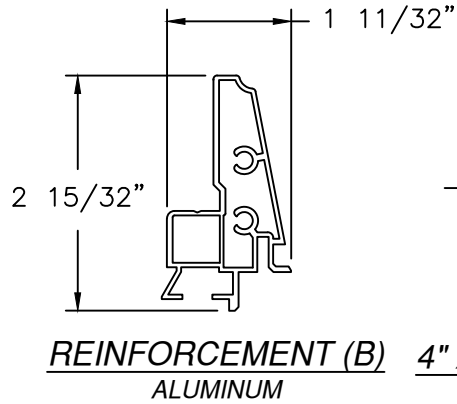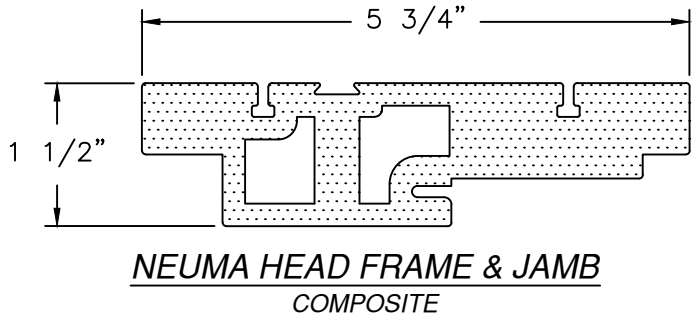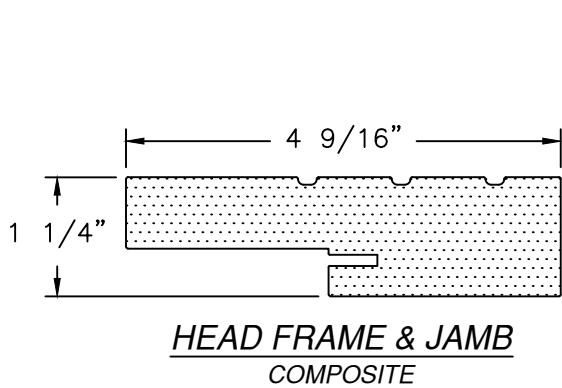

NAN YA PLASTICS CORPORATION U.S.A.
8989 NORTH LOOP EAST
HOUSTON, TX 77029

SERIES "SLPS" FIBERGLASS INSWING
SIDE-HINGED DOOR W/SIDELITES, NON-IMPACT
COMPONENTS

DRAWN:
A.R.

DWG NO.
08-03305

REV
H


SCALE
NTS

DATE
09/07/18


















SHEET
19 OF 23

L. ROBERTO LOMAS P.E.
208 7th Ave, INDIALANTIC, FL 32903
434-688-0609 rllomas@lrlomaspe.com

SIGNED: 02/12/2025

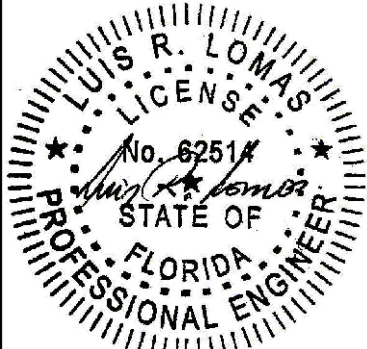

Luis R. Lomas P.E.
FL No.: 62514

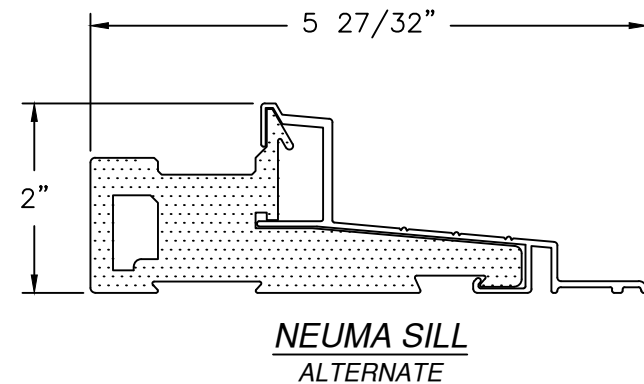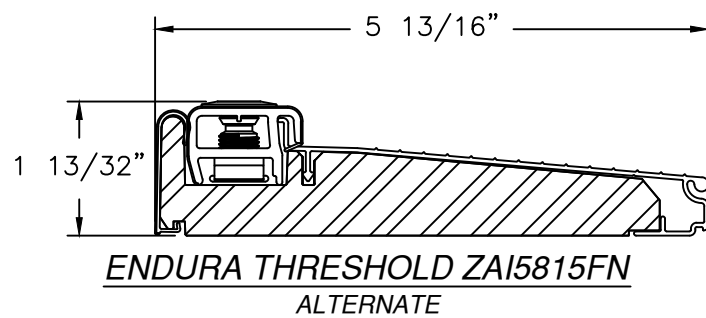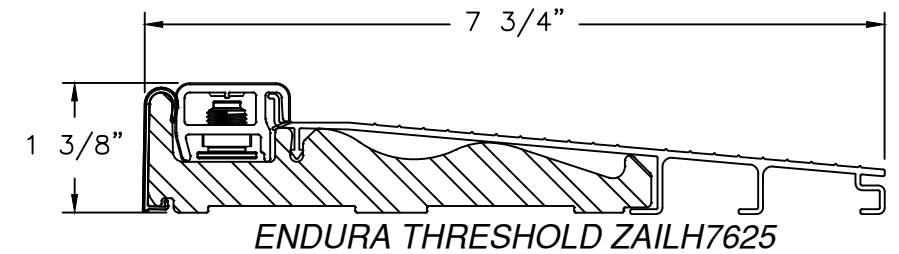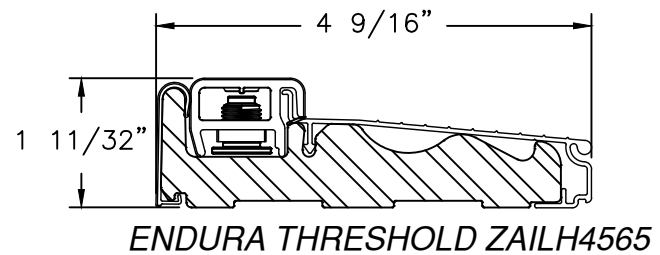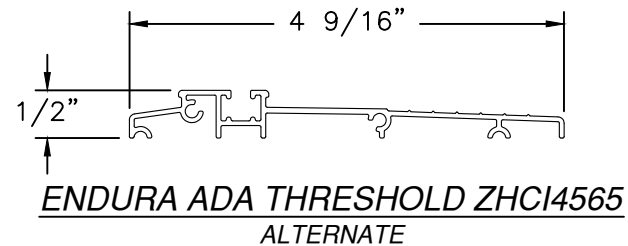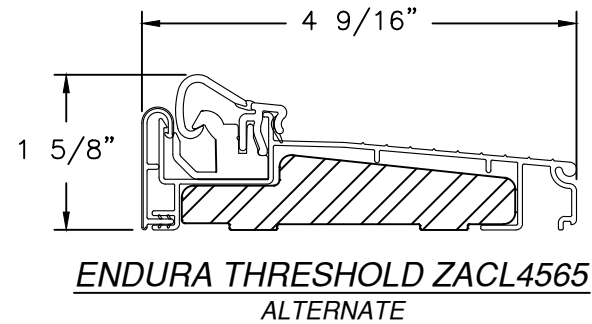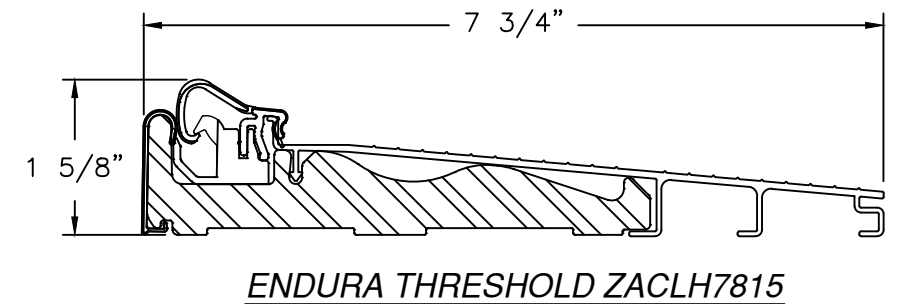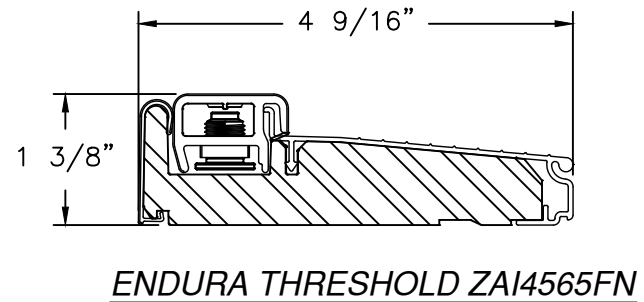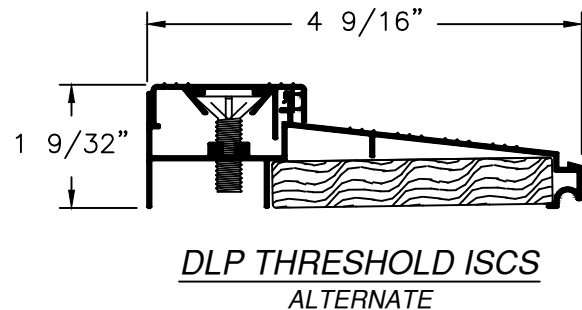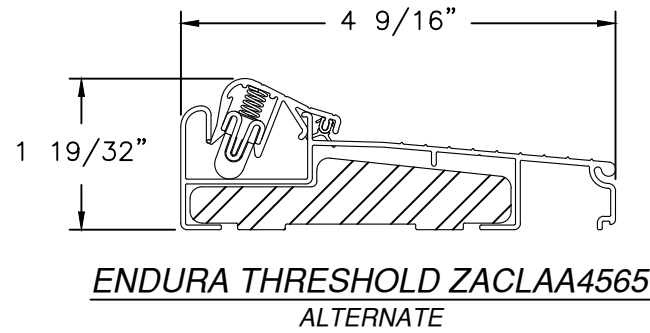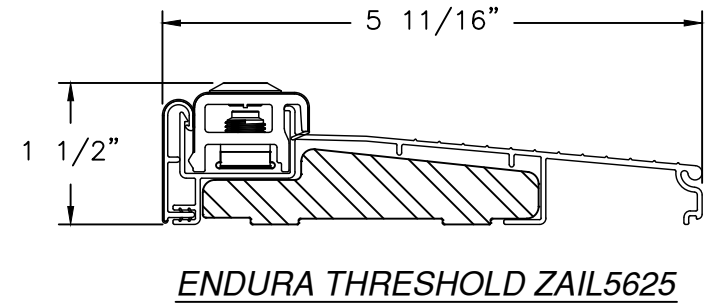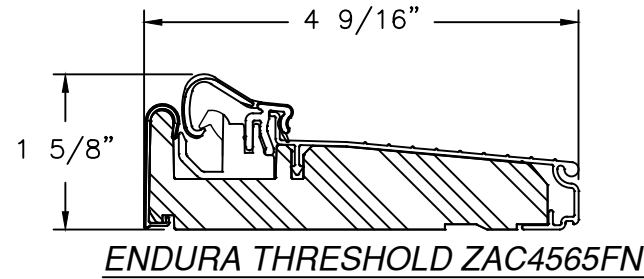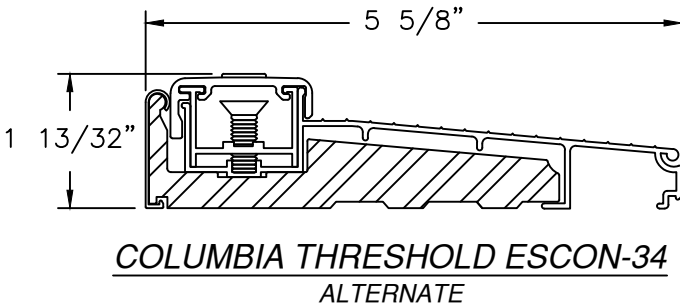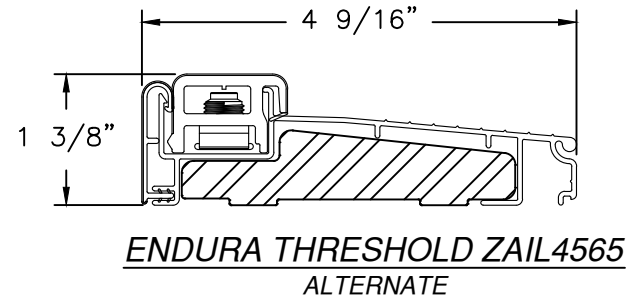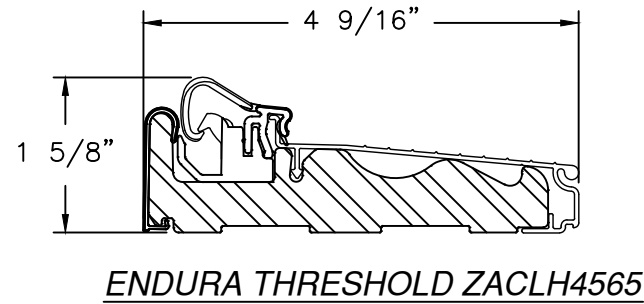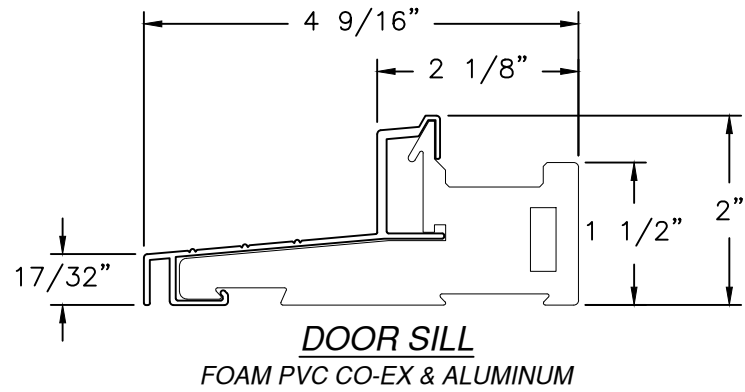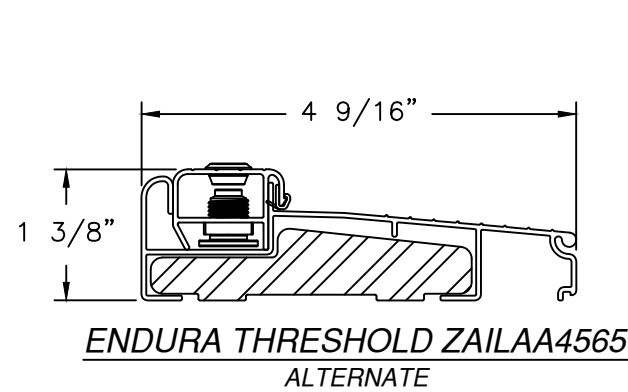

REVISIONS			
REV	DESCRIPTION	DATE	APPROVED
H	ADD HALF LITE CONFIGURATION	01/29/2025	R.L.

NAN YA PLASTICS CORPORATION U.S.A.
8989 NORTH LOOP EAST
HOUSTON, TX 77029

SERIES "SLPS" FIBERGLASS INSWING
SIDE-HINGED DOOR W/SIDELITES, NON-IMPACT
COMPONENTS

DRAWN:
A.R.

DWG NO.
08-03305

REV
H

SCALE
NTS

DATE
09/07/18

SHEET
20 OF 23

L. ROBERTO LOMAS P.E.
208 7th Ave, INDIALANTIC, FL 32903
434-688-0609 rllomas@lrlomaspe.com

SIGNED: 02/12/2025

LUIS R. LOMAS
LICENSE
No. 62514
STATE OF
FLORIDA
PROFESSIONAL ENGINEER


Luis R. Lomas P.E.
FL No.: 62514

REVISIONS			
REV	DESCRIPTION	DATE	APPROVED
H	ADD HALF LITE CONFIGURATION	01/29/2025	R.L.

APPROVED PANEL CONFIGURATIONS
3/4 LITE

DIRECT GLAZING

OPEN GLAZING BEAD

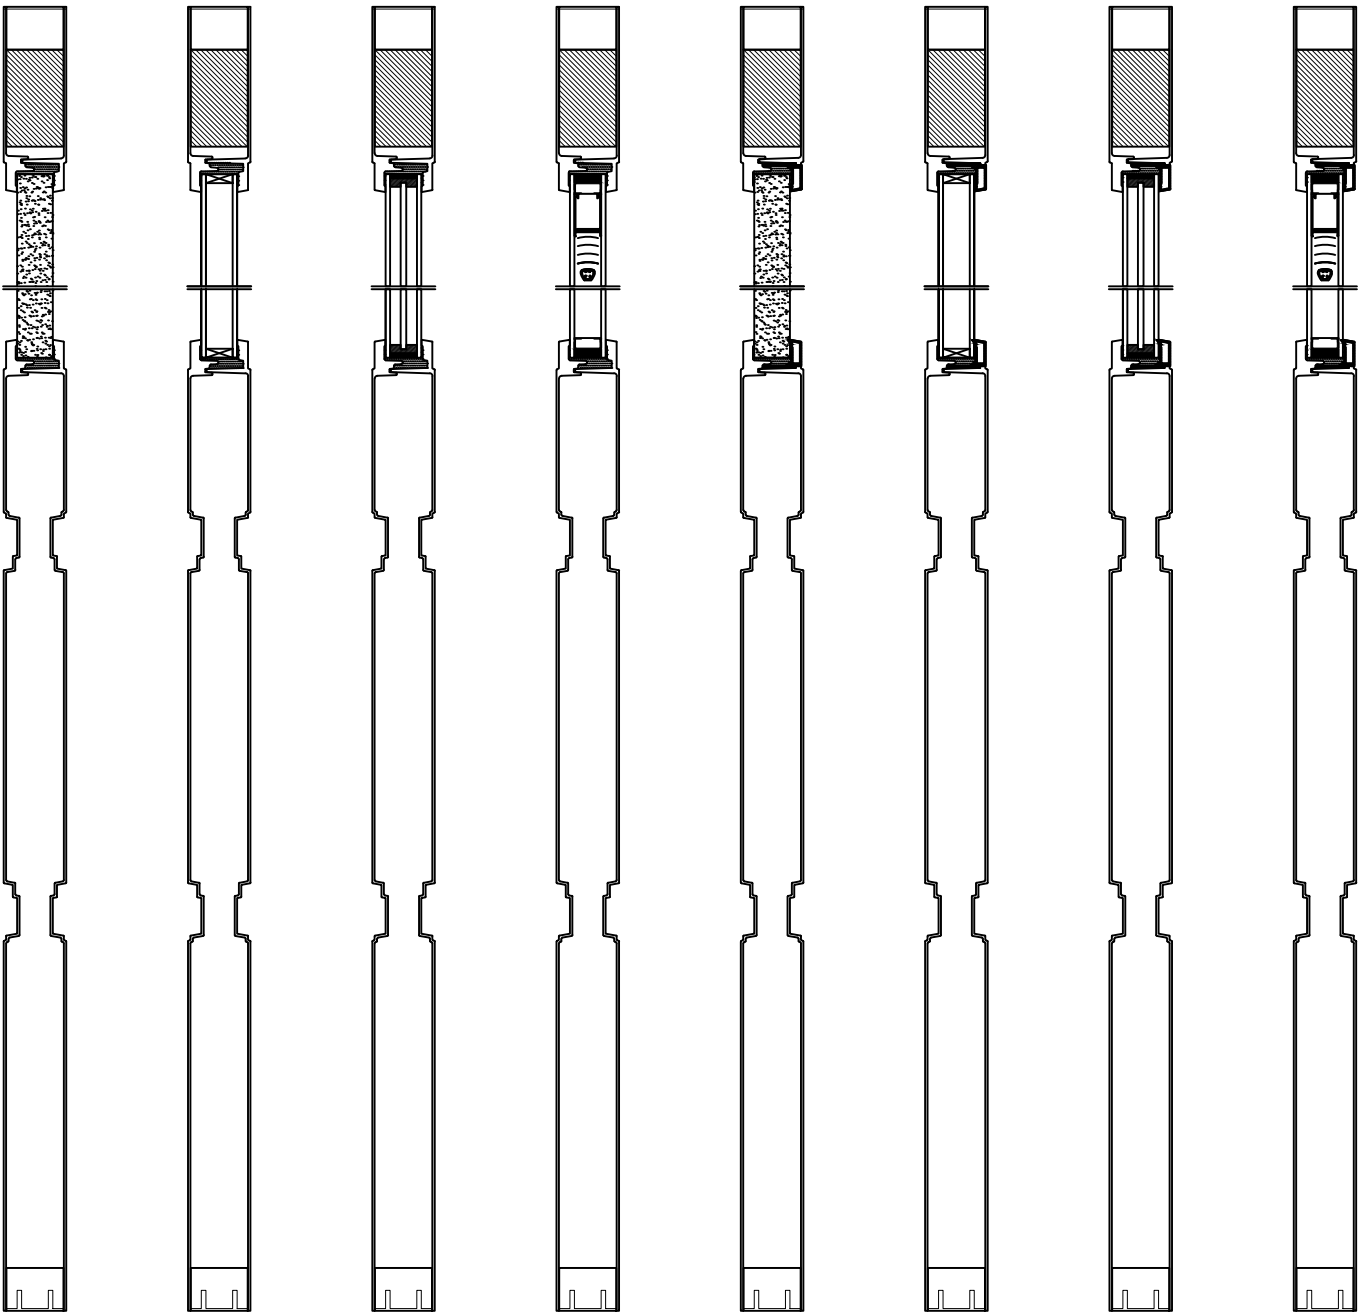


W/PVC FOAM BOARD W/STD GLASS W/MATTE GLASS W/MINI-BLIND W/PVC FOAM BOARD W/STD GLASS W/MATTE GLASS W/MINI-BLIND

APPROVED PANEL CONFIGURATIONS
FULL LITE

DIRECT GLAZING

OPEN GLAZING BEAD

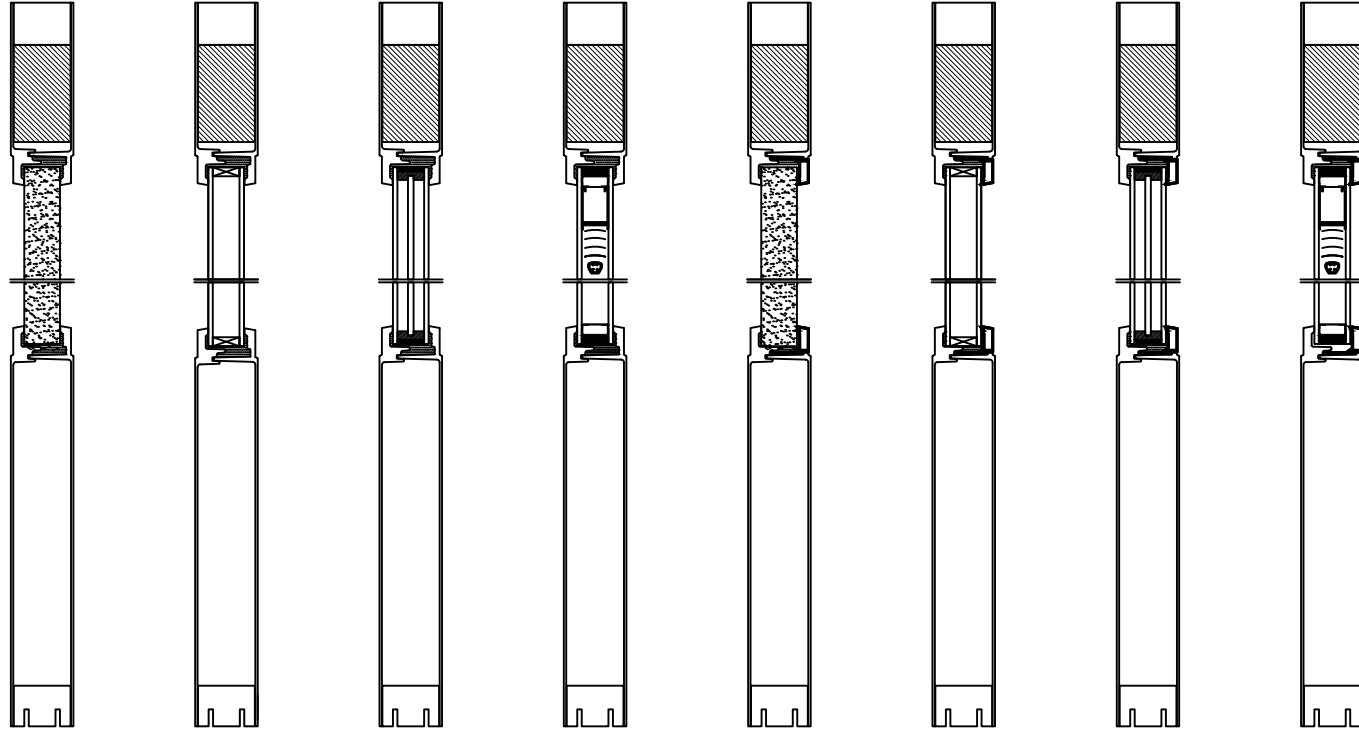

W/PVC FOAM BOARD W/STD GLASS W/MATTE GLASS W/MINI-BLIND W/PVC FOAM BOARD W/STD GLASS W/MATTE GLASS W/MINI-BLIND

SIGNED: 02/12/2025

NAN YA PLASTICS CORPORATION U.S.A.
8989 NORTH LOOP EAST
HOUSTON, TX 77029

SERIES "SLPS" FIBERGLASS INSWING
SIDE-HINGED DOOR W/SIDELITES, NON-IMPACT
APPROVED PANEL CONFIGURATIONS

DRAWN:
A.R.

DWG NO.
08-03305


REV
H

SCALE
NTS

DATE
09/07/18

SHEET
21 OF 23

L. ROBERTO LOMAS P.E.
208 7th Ave, INDIALANTIC, FL 32903
434-688-0609 rllomas@lrlomaspe.com

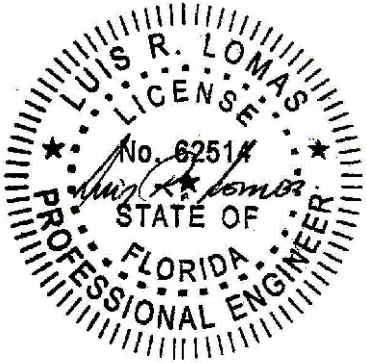


Luis R. Lomas P.E.
FL No.: 62514

APPROVED PANEL CONFIGURATIONS
1/2 LITE

DIRECT GLAZING

OPEN GLAZING BEAD

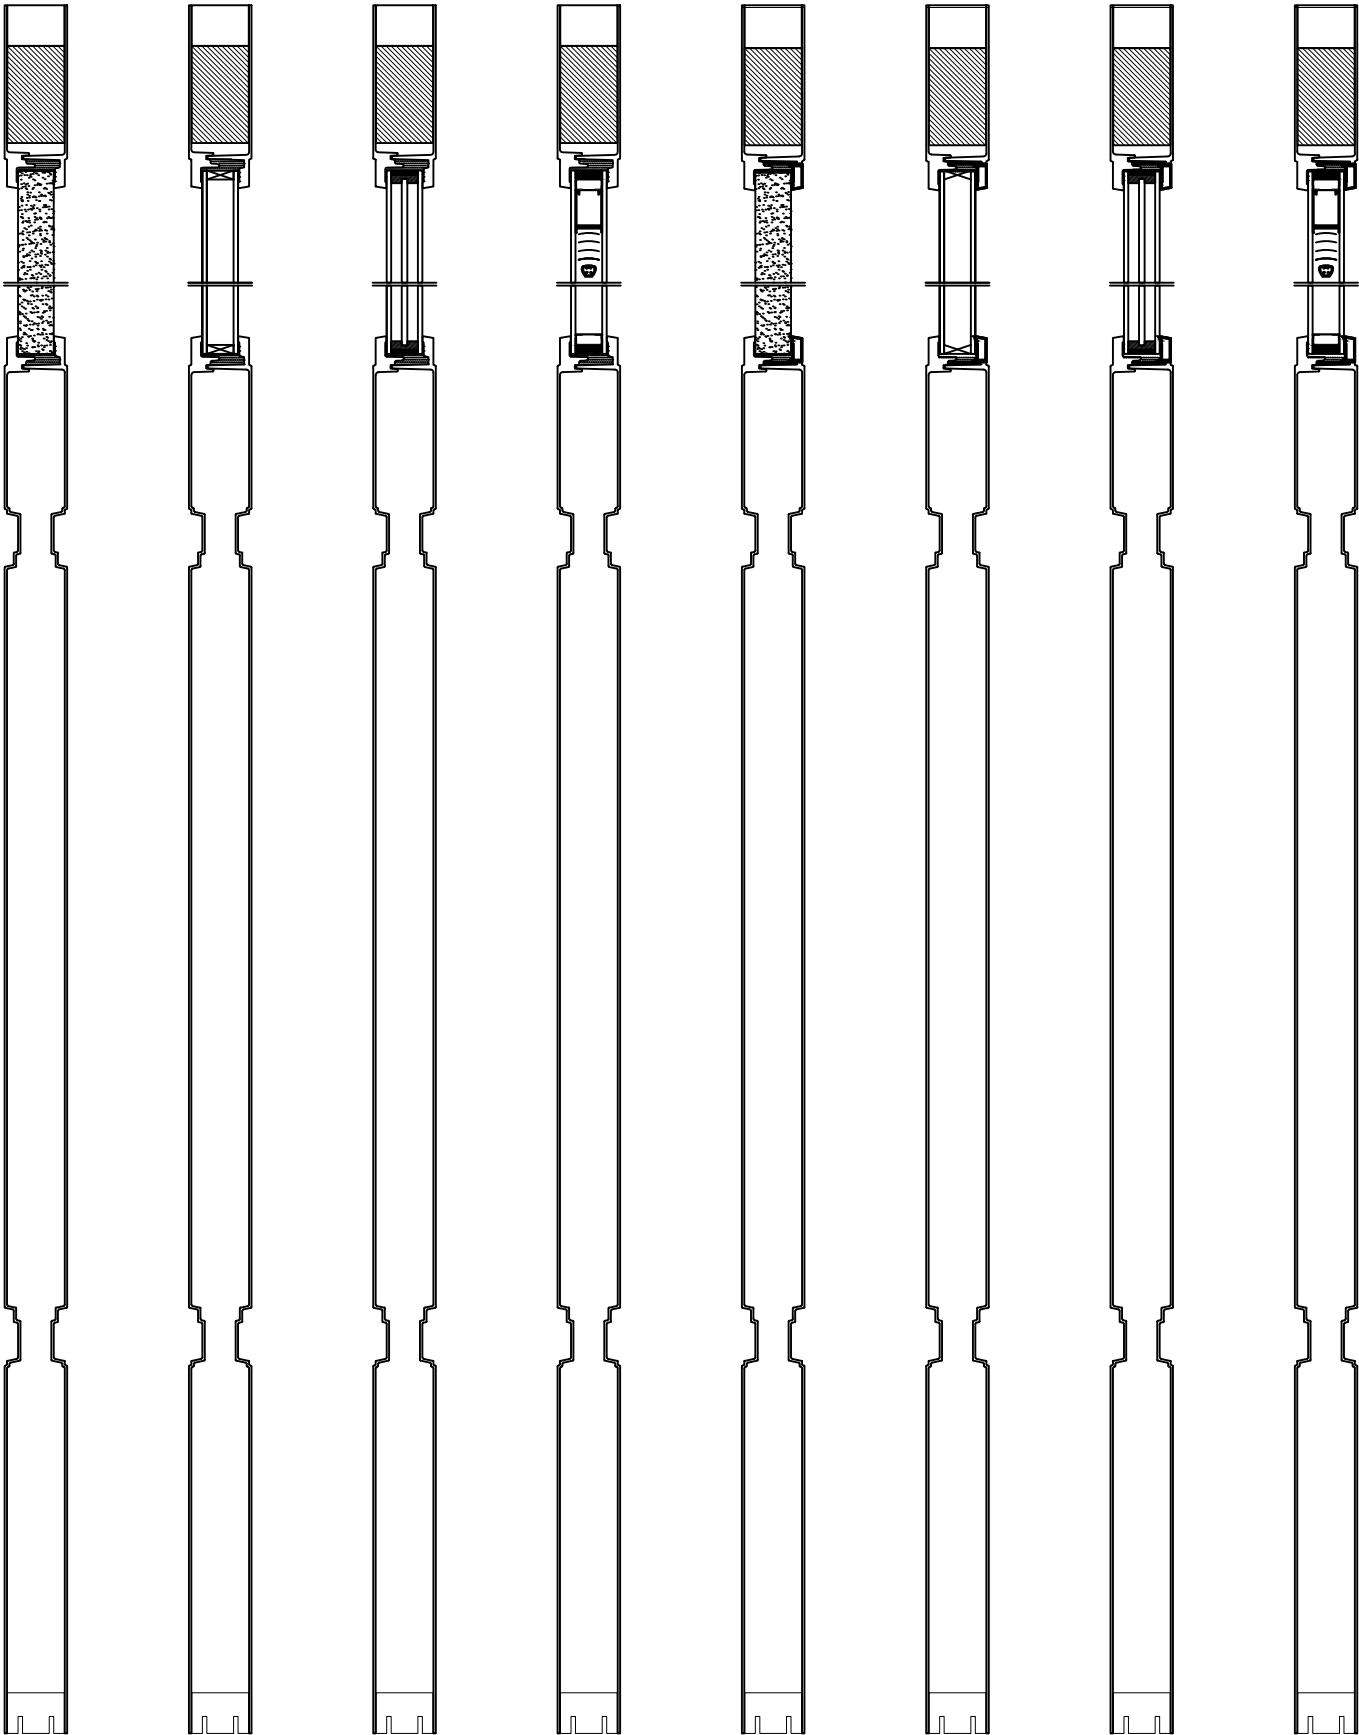

W/PVC FOAM BOARD W/STD GLASS W/MATTE GLASS W/MINI-BLIND W/PVC FOAM BOARD W/STD GLASS W/MATTE GLASS W/MINI-BLIND

REVISIONS			
REV	DESCRIPTION	DATE	APPROVED
H	ADD HALF LITE CONFIGURATION	01/29/2025	R.L.

NAN YA PLASTICS CORPORATION U.S.A.
8989 NORTH LOOP EAST
HOUSTON, TX 77029

SERIES "SLPS" FIBERGLASS INSWING
SIDE-HINGED DOOR W/SIDELITES, NON-IMPACT
APPROVED PANEL CONFIGURATIONS

DRAWN:
A.R.

DWG NO.
08-03305

REV
H

SCALE
NTS

DATE
09/07/18

SHEET
22 OF 23


L. ROBERTO LOMAS P.E.
208 7th Ave, INDIALANTIC, FL 32903
434-688-0609 rllomas@lrlomaspe.com

SIGNED: 02/12/2025

Luis R. Lomas P.E.
FL No.: 62514

APPROVED SLAB CONFIGURATIONS


REVISIONS			
REV	DESCRIPTION	DATE	APPROVED
H	ADD HALF LITE CONFIGURATION	01/29/2025	R.L.

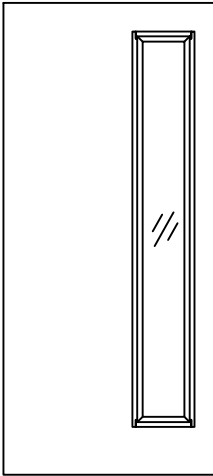


NAP
FOAM PVC




SNAP
FOAM PVC

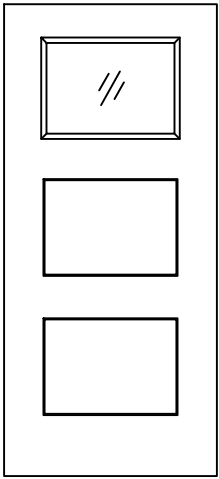


3JP
FOAM PVC

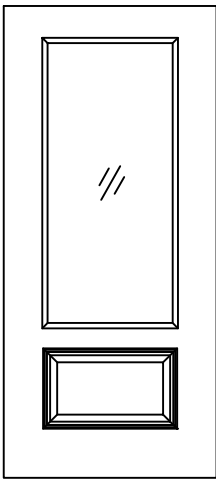


25P
FOAM PVC

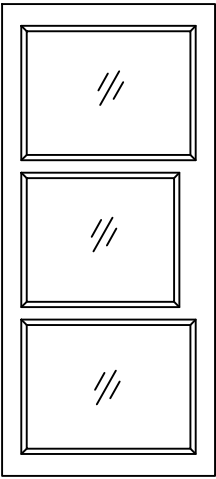


ANP
FOAM PVC

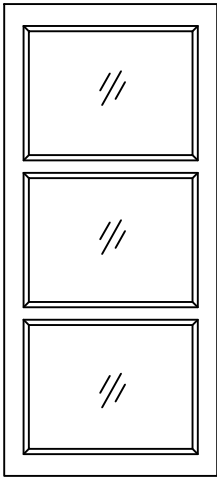


ANP
FOAM PVC

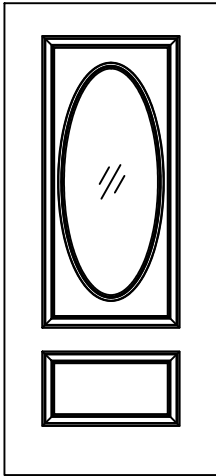


2HP
ABS

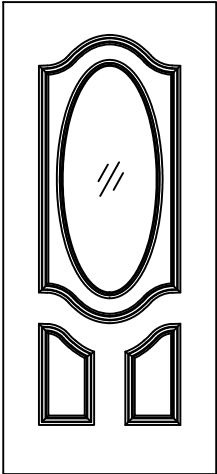


3HP
ABS

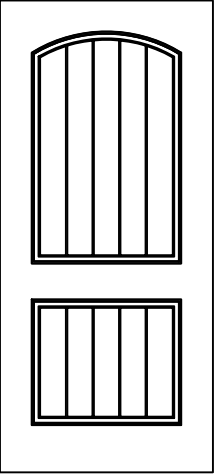


22P
SOLID

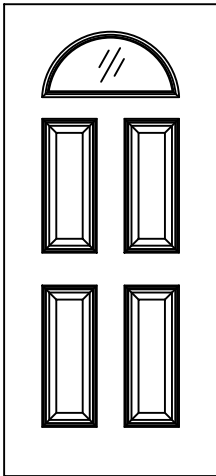


4GP
ABS

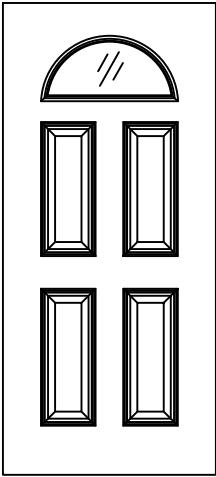


4KP
ABS

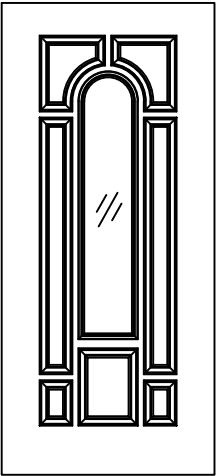


8HP
ABS

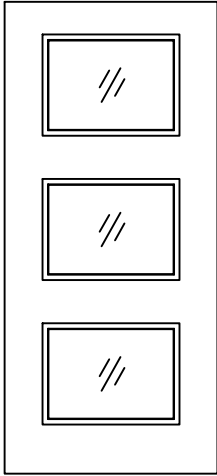


3GP
ABS

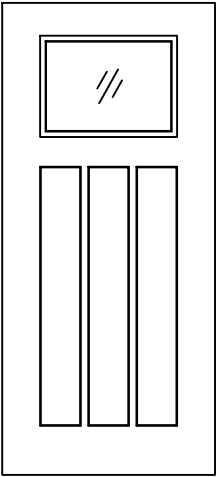


4HP
ABS

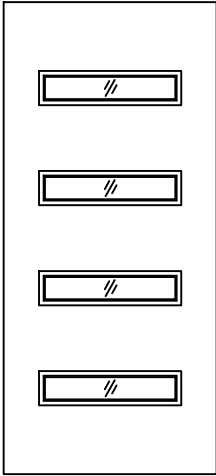


4LP
ABS

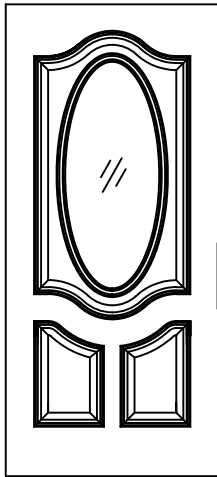


36P
ABS

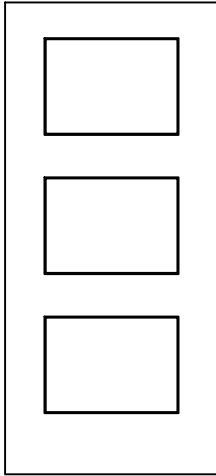


3JP
SOLID

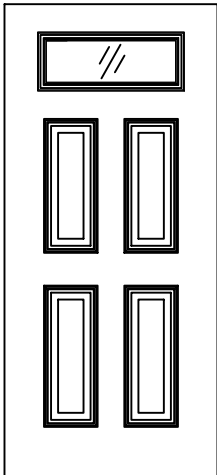


46P
ABS

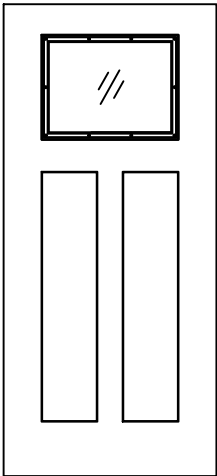


3DP
ABS

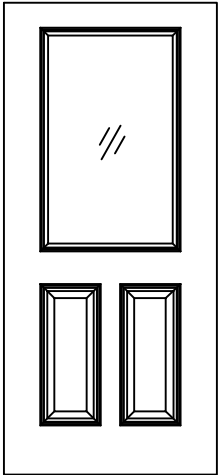

23P
ABS

 

71P
SOLID

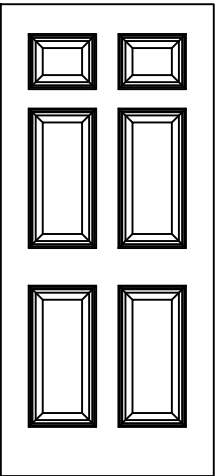

67P
SOLID

NAN YA PLASTICS CORPORATION U.S.A.
8989 NORTH LOOP EAST
HOUSTON, TX 77029

SERIES "SLPS" FIBERGLASS INSWING
SIDE-HINGED DOOR W/SIDELITES, NON-IMPACT
APPROVED SLAB CONFIGURATIONS

DRAWN:
A.R.

DWG NO.
08-03305

REV
H


SCALE
NTS

DATE
09/07/18

SHEET
23 OF 23

L. ROBERTO LOMAS P.E.
208 7th Ave, INDIALANTIC, FL 32903
434-688-0609 rllomas@lrlomaspe.com

SIGNED: 02/12/2025

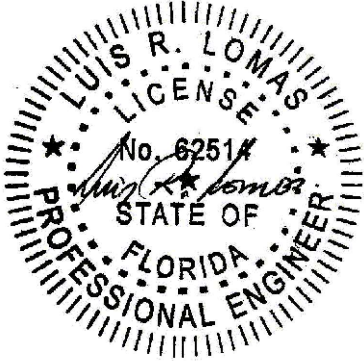

Luis R. Lomas P.E.
FL No.: 62514