

REVISIONS			
REV	DESCRIPTION	DATE	APPROVED
F	ADD HALF LITE CONFIGURATION	01/29/2025	R.L.

- NOTES:
1. THE PRODUCT SHOWN HEREIN IS DESIGNED AND MANUFACTURED TO COMPLY WITH REQUIREMENTS OF THE FLORIDA BUILDING CODE.
 2. WOOD FRAMING, METAL STRUCTURE AND MASONRY OPENING TO BE DESIGNED AND ANCHORED TO PROPERLY TRANSFER ALL LOADS TO STRUCTURE. FRAMING AND MASONRY OPENING IS THE RESPONSIBILITY OF THE ARCHITECT OR ENGINEER OF RECORD.
 3. WHERE SHIM OR BUCK THICKNESS IS LESS THAN 1-1/2" WINDOW UNITS MUST BE ANCHORED THROUGH THE FRAME IN ACCORDANCE WITH MANUFACTURER'S PUBLISHED INSTALLATION INSTRUCTIONS. ANCHORS SHALL BE SECURELY FASTENED DIRECTLY INTO MASONRY, CONCRETE OR OTHER STRUCTURAL SUBSTRATE MATERIAL.
 4. WHERE WOOD BUCK THICKNESS IS 1-1/2" OR GREATER, BUCK SHALL BE SECURELY FASTENED TO MASONRY, CONCRETE OR OTHER STRUCTURAL SUBSTRATE. WINDOW UNITS MAY BE ANCHORED THROUGH FRAME TO SECURED WOOD BUCK IN ACCORDANCE WITH MANUFACTURER'S PUBLISHED INSTALLATION INSTRUCTIONS.
 5. WHERE 1X BUCK IS NOT USED DISSIMILAR MATERIALS MUST BE SEPARATED WITH APPROVED COATING OR MEMBRANE. SELECTION OF COATING OR MEMBRANE IS THE RESPONSIBILITY OF THE ARCHITECT OR ENGINEER OF RECORD.
 6. BUCKS SHALL EXTEND BEYOND WINDOW INTERIOR FACE SO THAT FULL FRAME SUPPORT IS PROVIDED.
 7. SHIM AS REQUIRED AT EACH ANCHOR LOCATION WITH LOAD BEARING SHIM. SHIM WHERE SPACE OF 1/16" OR GREATER OCCURS. MAXIMUM ALLOWABLE SHIM STACK TO BE 1/4".
 8. SHIMS SHALL BE LOCATED, APPLIED AND MADE FROM MATERIALS AND THICKNESS CAPABLE OF SUSTAINING APPLICABLE LOADS.
 9. WIND LOAD DURATION FACTOR Cd=1.6 WAS USED FOR WOOD ANCHOR CALCULATIONS.
 10. FRAME MATERIAL: COMPOSITE.
 11. UNITS MUST BE GLAZED PER ASTM E1300, SEE SHEET 18 FOR GLAZING DETAILS.
 12. APPROVED IMPACT PROTECTIVE SYSTEM IS NOT REQUIRED FOR THIS PRODUCT IN WIND BORNE DEBRIS REGIONS.

13. FOR ANCHORING INTO WOOD FRAMING OR 2X BUCK USE #10 WOOD SCREWS WITH SUFFICIENT LENGTH TO ACHIEVE A 1 1/4" MINIMUM EMBEDMENT INTO SUBSTRATE. LOCATE ANCHORS AS SHOWN IN ELEVATIONS AND INSTALLATION DETAILS.
14. FOR ANCHORING INTO MASONRY/CONCRETE USE 3/16" TAPCONS WITH SUFFICIENT LENGTH TO ACHIEVE A 1 3/4" MINIMUM EMBEDMENT INTO SUBSTRATE WITH 1 1/8" MINIMUM EDGE DISTANCE. LOCATE ANCHORS AS SHOWN IN ELEVATIONS AND INSTALLATION DETAILS.
15. FOR ANCHORING INTO METAL STRUCTURE USE #10 SMS OR SELF DRILLING SCREWS WITH SUFFICIENT LENGTH TO ACHIEVE 3 THREADS MINIMUM BEYOND STRUCTURE INTERIOR WALL. LOCATE ANCHORS AS SHOWN IN ELEVATIONS AND INSTALLATION DETAILS.
16. ALL FASTENERS TO BE CORROSION RESISTANT.
17. INSTALLATION ANCHORS SHALL BE INSTALLED IN ACCORDANCE WITH ANCHOR MANUFACTURER'S INSTALLATION INSTRUCTIONS AND ANCHORS SHALL NOT BE USED IN SUBSTRATES WITH STRENGTHS LESS THAN THE MINIMUM STRENGTH SPECIFIED BELOW:
 - 17.1. WOOD – MINIMUM SPECIFIC GRAVITY OF G=0.42
 - 17.2. CONCRETE – MINIMUM COMPRESSIVE STRENGTH OF 3,192 PSI.
 - 17.3. MASONRY – STRENGTH CONFORMANCE TO ASTM C-90, GRADE N, TYPE 1 (OR GREATER).
 - 17.4. METAL STRUCTURE: STEEL 18GA, 33KSI OR ALUMINUM 6063-T5 .125" THICK MINIMUM
18. APPROVED CONFIGURATIONS: X, X/O, O/X, OX, XO, OX/O, XO/O, XX, XX/O, O/XX, OOX, O/OX, OO/X, OXX, XXO, OXX/O, O/XXO, OXXO AND O/XX/O SEE SHEETS 2, 3 AND 4.
19. SIDELITES ARE ASSEMBLED TO FRAME WITH #10 X 3" WOOD SCREWS LOCATED 4" FROM EACH END AND 23 1/8" MAX O.C. THEREAFTER AT JAMBS AND 4" FROM EACH END AND ONE AT MIDSPAN AT HEAD AND SILL.

TABLE OF CONTENTS	
SHEET NO.	DESCRIPTION
1	NOTES
2 – 4	ELEVATIONS
5	HARDWARE SCHEDULE
6	APPROVED CONFIGURATIONS
7 – 8	ANCHORING LAYOUTS
9 – 18	INSTALLATION DETAILS
19	GLAZING DETAILS
20 – 21	COMPONENTS
22 – 23	APPROVED PANEL CONFIGURATIONS

NAN YA PLASTICS CORPORATION U.S.A.

8989 NORTH LOOP EAST
HOUSTON, TX 77029

SERIES "SLPS" GLAZED FIBERGLASS INSWING
PATIO DOOR LITE W/SIDELITES – IMPACT
NOTES

DRAWN:
A.R.

DWG NO.
08-03501

REV
F


SCALE NTS

DATE 09/24/19

SHEET 1 OF 23


L. ROBERTO LOMAS P.E.
208 7th Ave, INDIALANTIC, FL 32903
434-688-0609 rllomas@rlomaspe.com

SIGNED: 01/29/2025

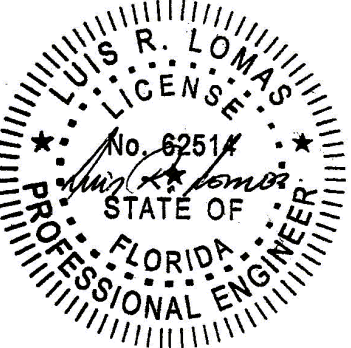


Luis R. Lomas P.E.
FL No.: 62514

REVISIONS			
REV	DESCRIPTION	DATE	APPROVED
F	ADD HALF LITE CONFIGURATION	01/29/2025	R.L.

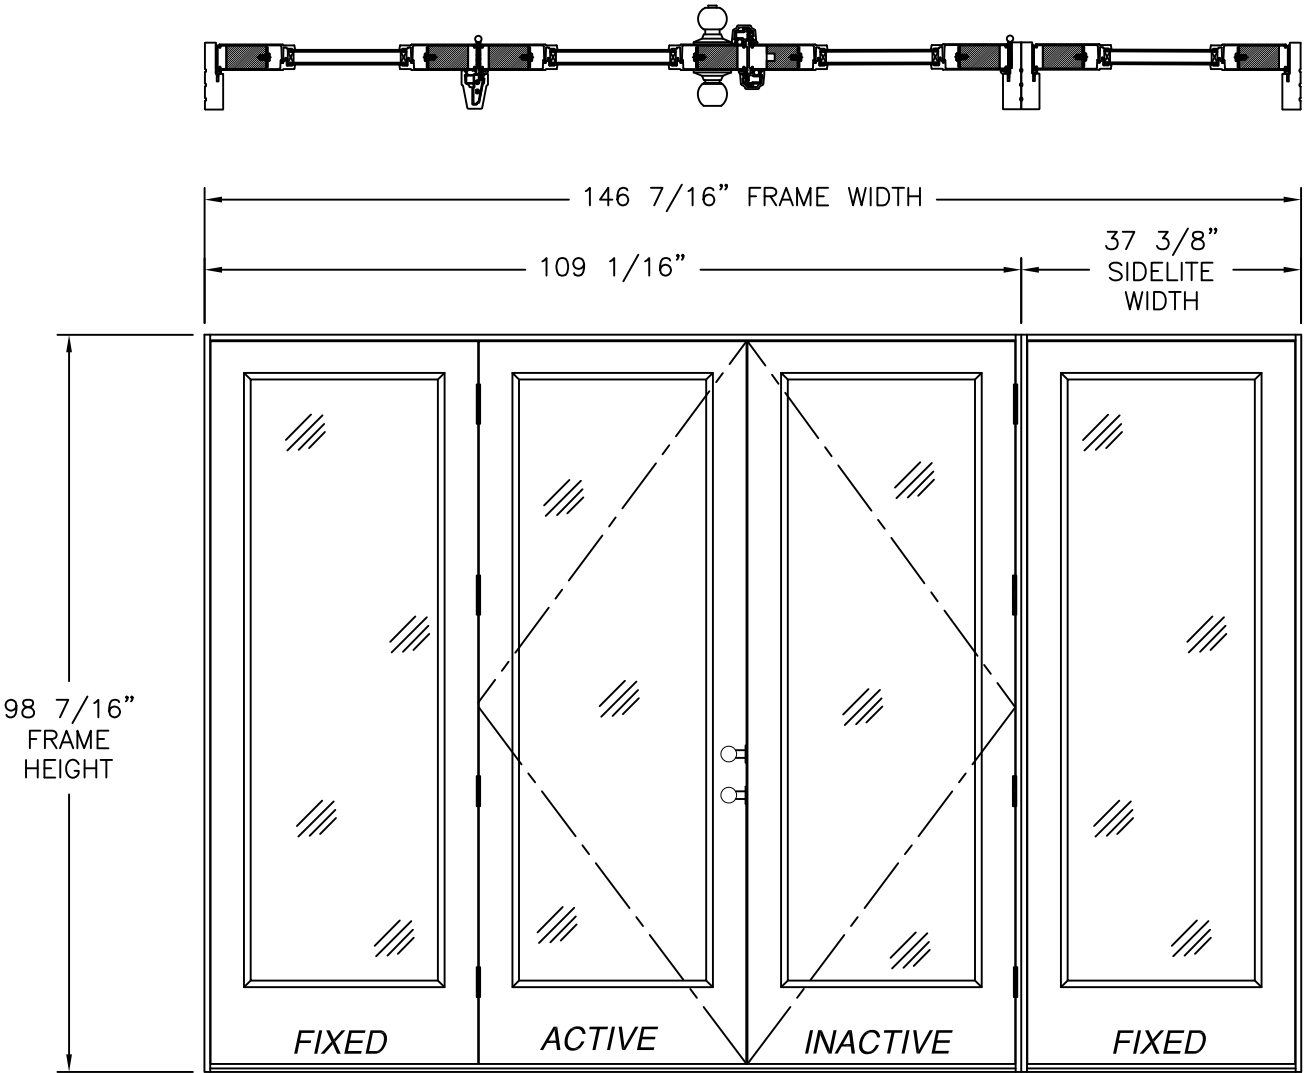

SERIES SLPS INSWING PATIO DOOR LITE W/SIDELITES (OXX/O)
8' UNIT EXTERIOR VIEW
FULL LITE PANELS
REFER TO SHEET 5 FOR HARDWARE AND NOTES

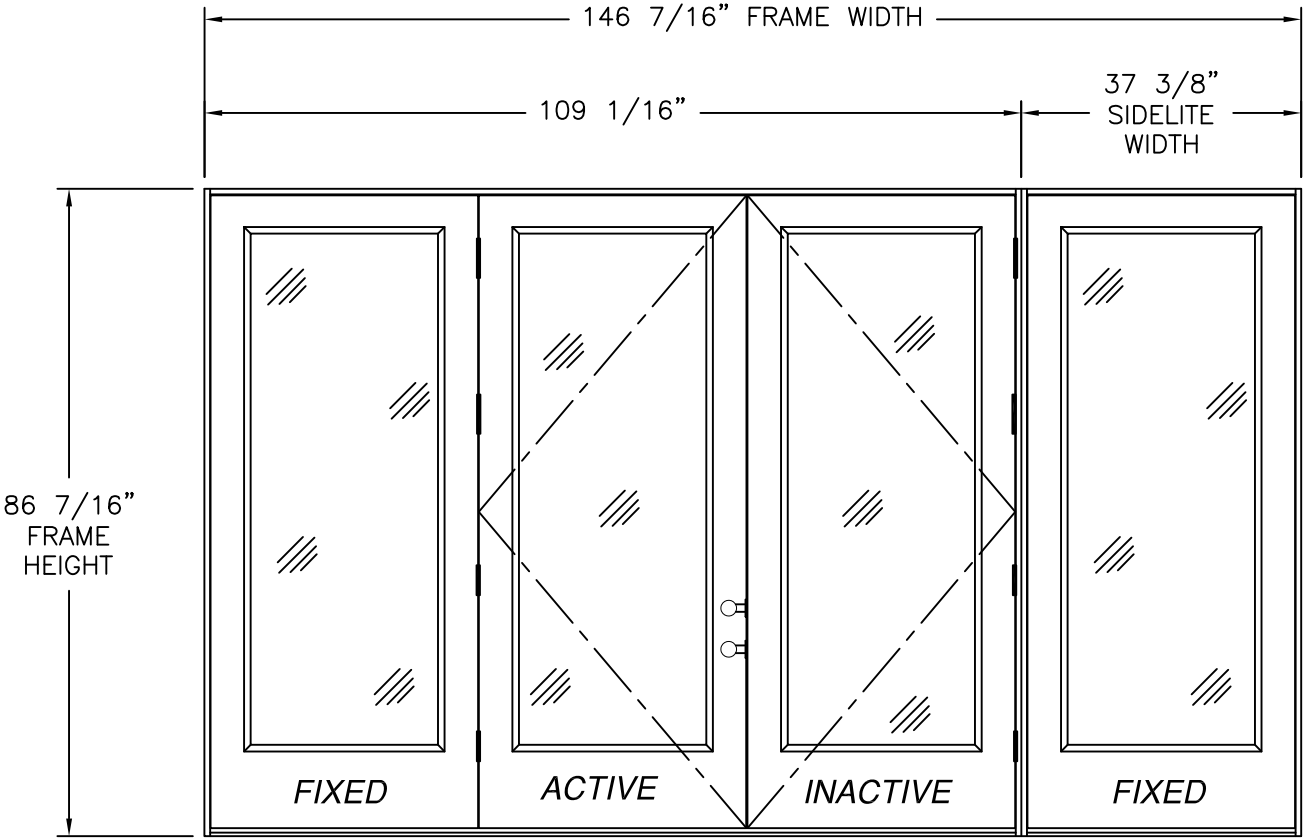

SERIES SLPS INSWING PATIO DOOR LITE W/SIDELITES (OXX/O)
7' UNIT EXTERIOR VIEW
FULL LITE PANELS
REFER TO SHEET 5 FOR HARDWARE AND NOTES

KWIKSET OR SCHLAGE SYSTEMS

DESIGN PRESSURE RATING	IMPACT RATING
±50.0PSF	LARGE & SMALL MISSILE IMPACT

MISSILE LEVEL D, WIND ZONE 4
WHERE WATER PENETRATION RESISTANCE IS NOT REQUIRED

ENDURA SYSTEM

DESIGN PRESSURE RATING	IMPACT RATING
±45.0PSF	LARGE & SMALL MISSILE IMPACT

MISSILE LEVEL D, WIND ZONE 4
WHERE WATER PENETRATION RESISTANCE IS NOT REQUIRED

KWIKSET OR SCHLAGE SYSTEMS

DESIGN PRESSURE RATING	IMPACT RATING
=30.0/-50.0PSF	LARGE & SMALL MISSILE IMPACT

MISSILE LEVEL D, WIND ZONE 4
WHERE WATER PENETRATION RESISTANCE IS REQUIRED

ENDURA SYSTEM

DESIGN PRESSURE RATING	IMPACT RATING
=30.0/-45.0PSF	LARGE & SMALL MISSILE IMPACT

MISSILE LEVEL D, WIND ZONE 4
WHERE WATER PENETRATION RESISTANCE IS REQUIRED

(4) PANELS SHOWN, UNLIMITED NUMBER OF PANELS IN UNLIMITED CONFIGURATIONS ARE APPROVED AS LONG AS INDIVIDUAL PANEL AREA DOES NOT EXCEED 23.64 FT²


NAN YA PLASTICS CORPORATION U.S.A.
8989 NORTH LOOP EAST
HOUSTON, TX 77029

SERIES "SLPS" GLAZED FIBERGLASS INSWING PATIO DOOR LITE W/SIDELITES – IMPACT FULL LITE PANELS ELEVATION

DRAWN: A.R.	DWG NO. 08-03501	REV F
SCALE NTS	DATE 09/24/19	SHEET 2 OF 23


L. ROBERTO LOMAS P.E.
208 7th Ave, INDIAN LANTIC, FL 32903
434-688-0609 rllomas@rlomaspe.com

SIGNED: 01/29/2025

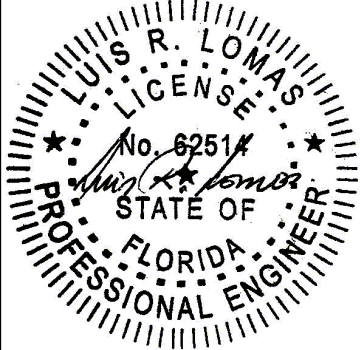


Luis R. Lomas P.E.
FL No.: 62514

REVISIONS			
REV	DESCRIPTION	DATE	APPROVED
F	ADD HALF LITE CONFIGURATION	01/29/2025	R.L.

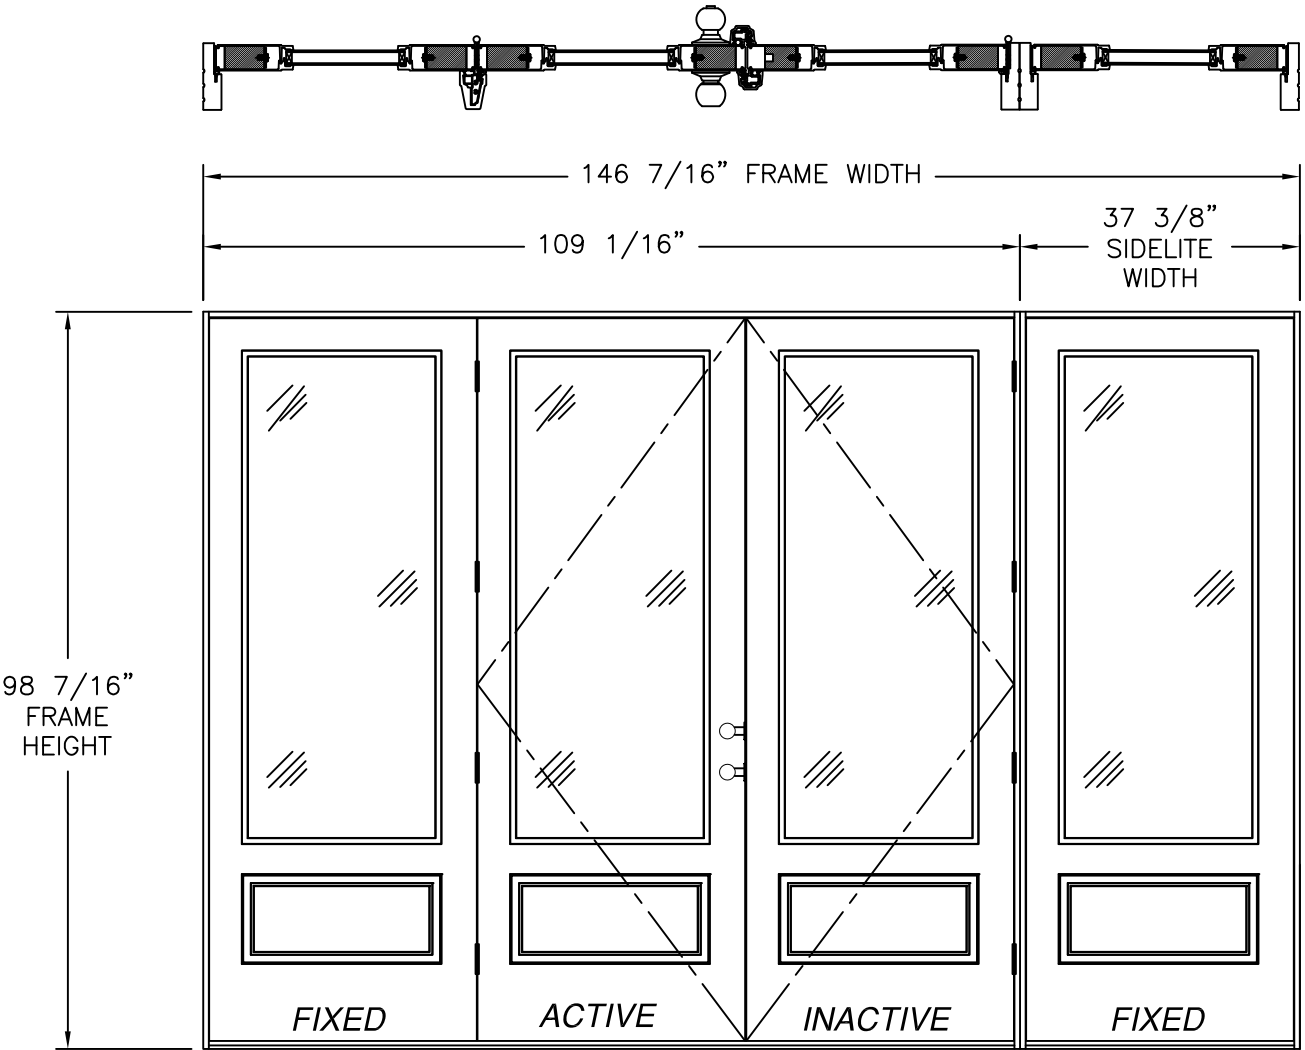

SERIES SLPS INSWING PATIO DOOR LITE W/SIDELITES (OXX/O)
8' UNIT EXTERIOR VIEW
3/4 LITE PANELS
REFER TO SHEET 5 FOR HARDWARE AND NOTES

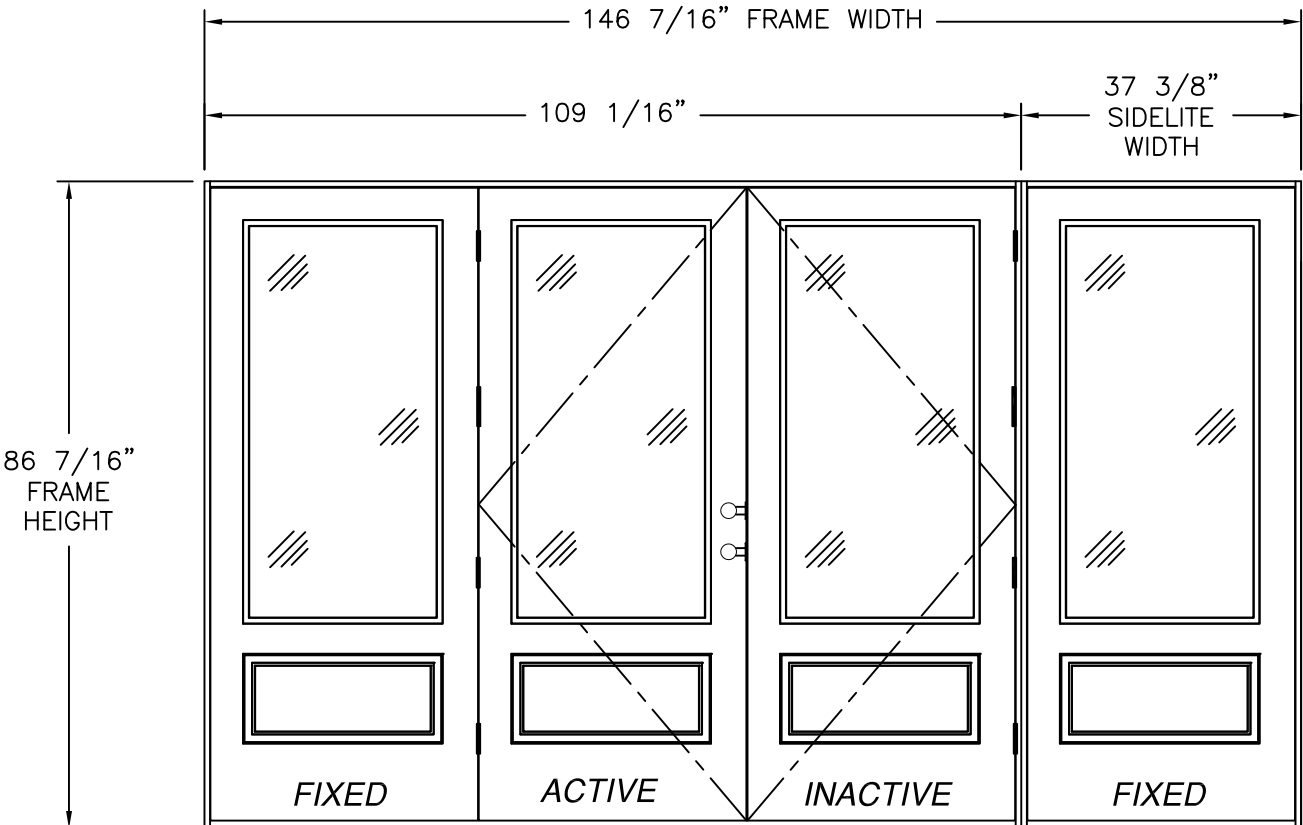

SERIES SLPS INSWING PATIO DOOR LITE W/SIDELITES (OXX/O)
7' UNIT EXTERIOR VIEW
3/4 LITE PANELS
REFER TO SHEET 5 FOR HARDWARE AND NOTES

KWIKSET OR SCHLAGE SYSTEMS

DESIGN PRESSURE RATING	IMPACT RATING
±50.0PSF	LARGE & SMALL MISSILE IMPACT

MISSILE LEVEL D, WIND ZONE 4
WHERE WATER PENETRATION RESISTANCE IS NOT REQUIRED

KWIKSET OR SCHLAGE SYSTEMS

DESIGN PRESSURE RATING	IMPACT RATING
=30.0/-50.0PSF	LARGE & SMALL MISSILE IMPACT

MISSILE LEVEL D, WIND ZONE 4
WHERE WATER PENETRATION RESISTANCE IS REQUIRED

ENDURA SYSTEM

DESIGN PRESSURE RATING	IMPACT RATING
±45.0PSF	LARGE & SMALL MISSILE IMPACT

MISSILE LEVEL D, WIND ZONE 4
WHERE WATER PENETRATION RESISTANCE IS NOT REQUIRED

ENDURA SYSTEM

DESIGN PRESSURE RATING	IMPACT RATING
=30.0/-45.0PSF	LARGE & SMALL MISSILE IMPACT

MISSILE LEVEL D, WIND ZONE 4
WHERE WATER PENETRATION RESISTANCE IS REQUIRED

(4) PANELS SHOWN, UNLIMITED NUMBER OF PANELS IN UNLIMITED CONFIGURATIONS ARE APPROVED AS LONG AS INDIVIDUAL PANEL AREA DOES NOT EXCEED 23.64 FT²


NAN YA PLASTICS CORPORATION U.S.A.
8989 NORTH LOOP EAST
HOUSTON, TX 77029

SERIES "SLPS" GLAZED FIBERGLASS INSWING PATIO DOOR LITE W/SIDELITES - IMPACT 3/4 LITE PANELS ELEVATION

DRAWN: A.R.	DWG NO. 08-03501	REV F
SCALE NTS	DATE 09/24/19	SHEET 3 OF 23


L. ROBERTO LOMAS P.E.
208 7th Ave, INDIALANTIC, FL 32903
434-688-0609 rllomas@rlomaspe.com

SIGNED: 01/29/2025

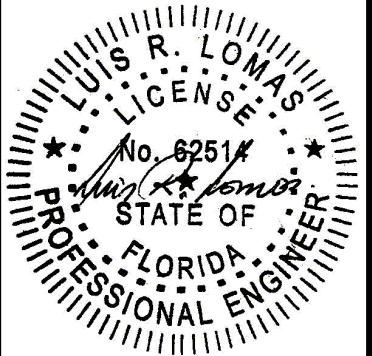

Luis R. Lomas P.E.
FL No.: 62514

REVISIONS			
REV	DESCRIPTION	DATE	APPROVED
F	ADD HALF LITE CONFIGURATION	01/29/2025	R.L.

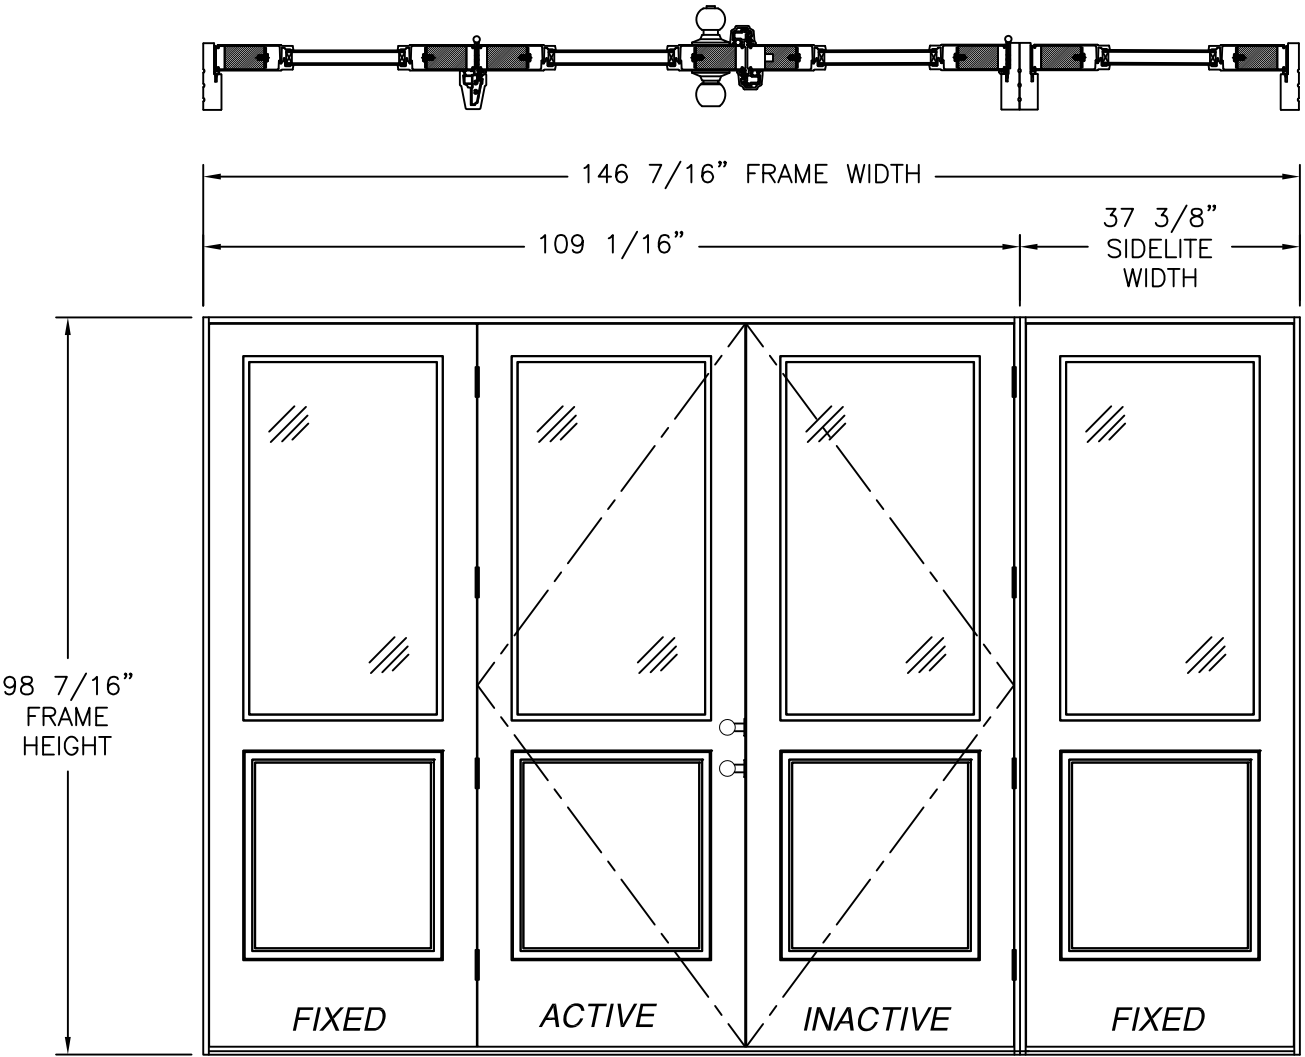

SERIES SLPS INSWING PATIO DOOR LITE W/SIDELITES (OXX/O)
8' UNIT EXTERIOR VIEW
1/2 LITE PANELS
REFER TO SHEET 5 FOR HARDWARE AND NOTES

KWIKSET OR SCHLAGE SYSTEMS

DESIGN PRESSURE RATING	IMPACT RATING
±50.0PSF	LARGE & SMALL MISSILE IMPACT

MISSILE LEVEL D, WIND ZONE 4
WHERE WATER PENETRATION RESISTANCE IS NOT REQUIRED

ENDURA SYSTEM

DESIGN PRESSURE RATING	IMPACT RATING
±45.0PSF	LARGE & SMALL MISSILE IMPACT

MISSILE LEVEL D, WIND ZONE 4
WHERE WATER PENETRATION RESISTANCE IS NOT REQUIRED

KWIKSET OR SCHLAGE SYSTEMS

DESIGN PRESSURE RATING	IMPACT RATING
=30.0/-50.0PSF	LARGE & SMALL MISSILE IMPACT


MISSILE LEVEL D, WIND ZONE 4
WHERE WATER PENETRATION RESISTANCE IS REQUIRED

ENDURA SYSTEM

DESIGN PRESSURE RATING	IMPACT RATING
=30.0/-45.0PSF	LARGE & SMALL MISSILE IMPACT

MISSILE LEVEL D, WIND ZONE 4
WHERE WATER PENETRATION RESISTANCE IS REQUIRED

(4) PANELS SHOWN, UNLIMITED NUMBER OF PANELS IN UNLIMITED CONFIGURATIONS ARE APPROVED AS LONG AS INDIVIDUAL PANEL AREA DOES NOT EXCEED 23.64 FT²

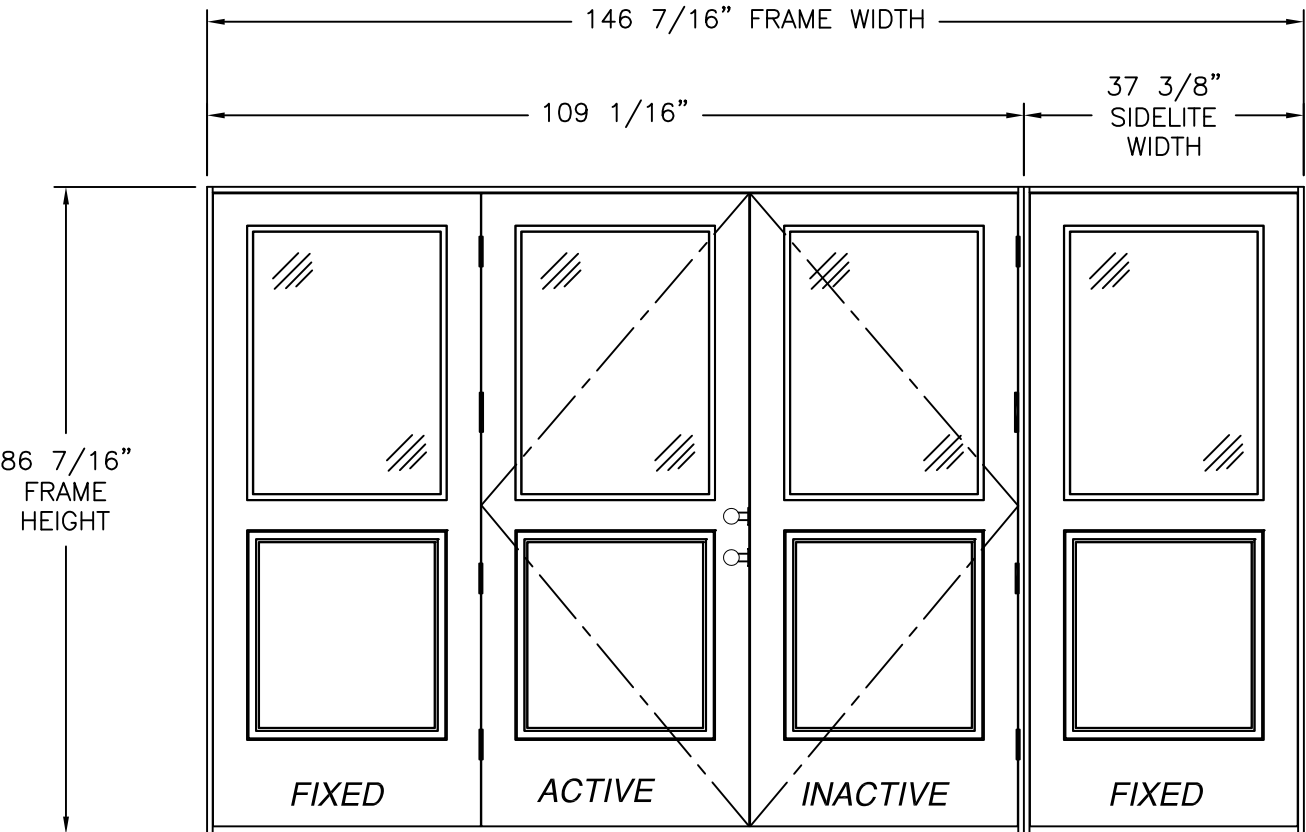

SERIES SLPS INSWING PATIO DOOR LITE W/SIDELITES (OXX/O)
7' UNIT EXTERIOR VIEW
1/2 LITE PANELS
REFER TO SHEET 5 FOR HARDWARE AND NOTES


NAN YA PLASTICS CORPORATION U.S.A.
8989 NORTH LOOP EAST
HOUSTON, TX 77029

SERIES "SLPS" GLAZED FIBERGLASS INSWING PATIO DOOR LITE W/SIDELITES - IMPACT
3/4 LITE PANELS ELEVATION

DRAWN: A.R.	DWG NO. 08-03501	REV F
SCALE NTS	DATE 09/24/19	SHEET 4 OF 23

L. ROBERTO LOMAS P.E.
208 7th Ave, INDIALANTIC, FL 32903
434-688-0609 rllomas@lrlomaspe.com

SIGNED: 01/29/2025

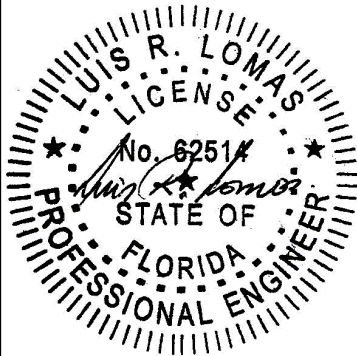

Luis R. Lomas P.E.
FL No.: 62514

REVISIONS			
REV	DESCRIPTION	DATE	APPROVED
F	ADD HALF LITE CONFIGURATION	01/29/2025	R.L.

APPROVED HARDWARE

MANUFACTURER	MODEL	
Kwikset	Knob:	Signature Series
	Deadbolt:	Signature Series (980)
Schlage	Knob:	F Series
	Deadbolt:	B Series
Endura	Multi-Point	3000

HARDWARE SCHEDULE

A.	Handle sets at active panel
B.	Stainless steel flush bolt bar with strike plates at passive panel
C.	Flush bolt mechanism (die cast, steel, POM) at passive panel
D.	Steel deadbolt with keeper at active panel
E.	Steel latch with keeper at active panel
F.	(4) 4x4 door hinge at stile of active and passive panel
G.	T-astagal at active and passive panels
H.	Aluminum reinforcement (A) at astagal
I.	Aluminum mullion reinforcement (B) at integral mullion
J.	Steel reinforcement at all vertical stiles
K.	Wood reinforcement (A) on both fixed, stationary and active panel top rails
L.	Wood reinforcement (B) at passive panel lock stile
M.	Wood reinforcement (C) at hinge stiles on active and inactive stiles
N.	Wood reinforcement (D) at at bottom rail

NOTES:

1. Panel size (8' unit): 35 3/4" X 95 1/4"
2. Panel size (7' unit): 35 3/4" X 83 1/4"
3. D.L.O. (8' unit, full lite panel): 25" X 79"
4. D.L.O. (8' unit, 3/4 lite panel): 25" X 63"
5. D.L.O. (8' unit, 1/2 lite panel): 25" X 47"
6. D.L.O. (7' unit, full lite panel): 25" X 67"
7. D.L.O. (7' unit, 3/4 lite panel): 25" X 51"
8. D.L.O. (7' unit, 1/2 lite panel): 25" X 35"

SIGNED: 01/29/2025

NAN YA PLASTICS CORPORATION U.S.A.
8989 NORTH LOOP EAST
HOUSTON, TX 77029

SERIES "SLPS" GLAZED FIBERGLASS INSWING
PATIO DOOR LITE W/SIDELITES – IMPACT
HARDWARE SHEDULE AND NOTES

DRAWN:
A.R.

DWG NO.
08-03501


REV
F

SCALE NTS


DATE 09/24/19

SHEET 5 OF 23


L. ROBERTO LOMAS P.E.
208 7th Ave, INDIALANTIC, FL 32903
434-688-0609 rllomas@lrlomaspe.com

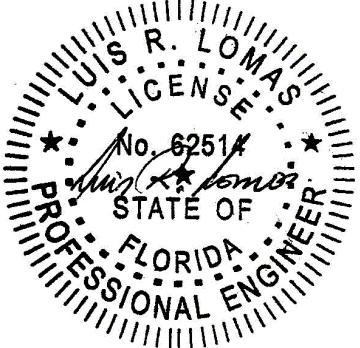


Luis R. Lomas P.E.
FL No.: 62514

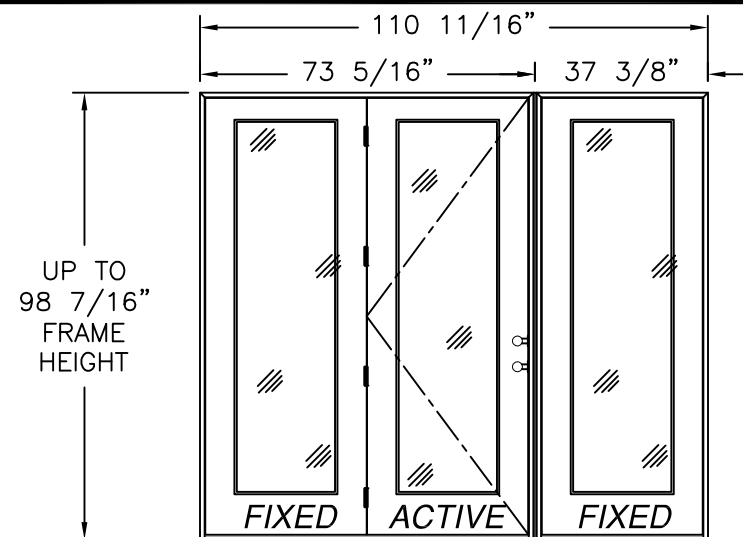


SINGLE W/SIDELITE MULL. (OX/O, O/XO)
EXTERIOR VIEW
FULL LITE SHOWN, 3/4 & 1/2 LITE SIMILAR

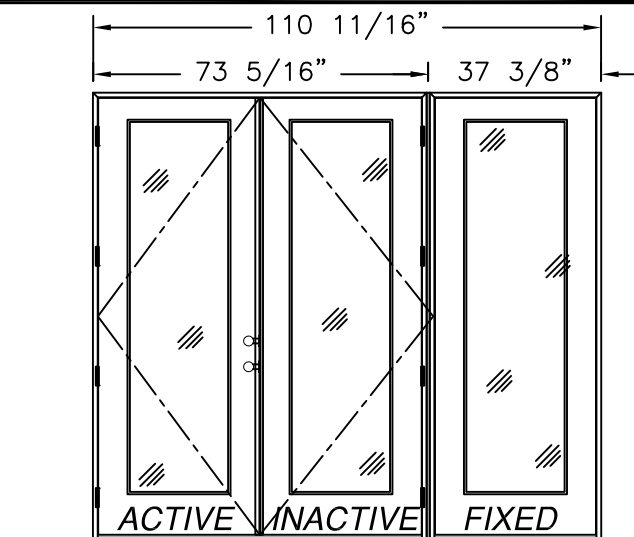

DOUBLE W/SIDELITE MULL. (XX/O, O/XX)
EXTERIOR VIEW
FULL LITE SHOWN, 3/4 & 1/2 LITE SIMILAR

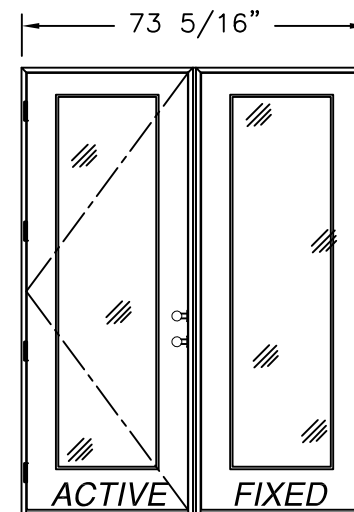


SINGLE W/SIDELITE MULL. (X/O, O/X)
EXTERIOR VIEW
FULL LITE SHOWN, 3/4 & 1/2 LITE SIMILAR

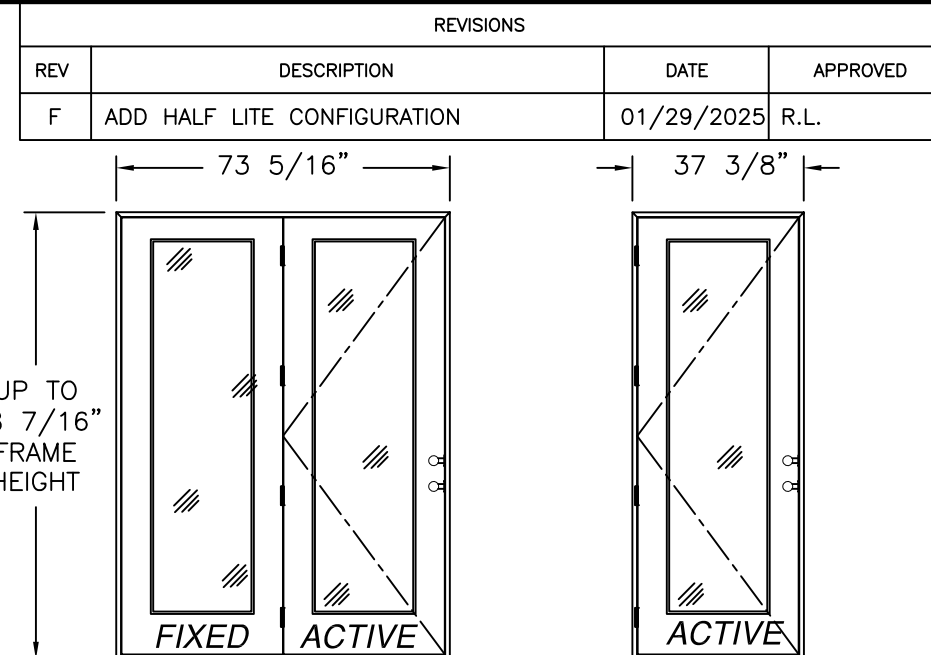


SINGLE W/SIDELITE (OX, XO)
EXTERIOR VIEW
FULL LITE SHOWN, 3/4 & 1/2 LITE SIMILAR


SINGLE (X)
EXTERIOR VIEW
FULL LITE SHOWN, 3/4 & 1/2 LITE SIMILAR

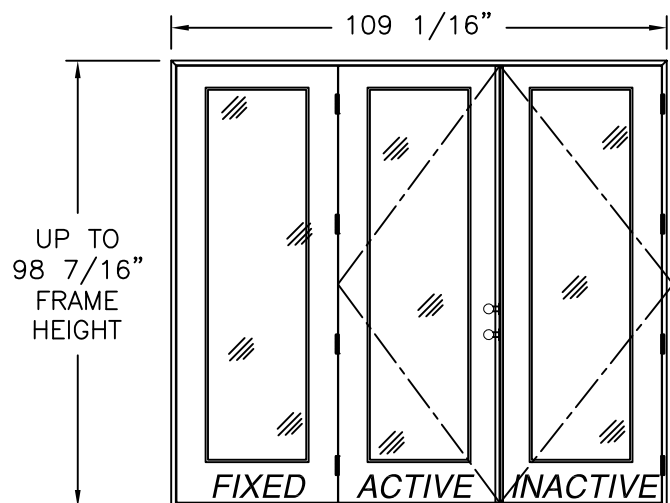


DOUBLE W/SIDELITE (OXX, XXO)
EXTERIOR VIEW
FULL LITE SHOWN, 3/4 & 1/2 LITE SIMILAR

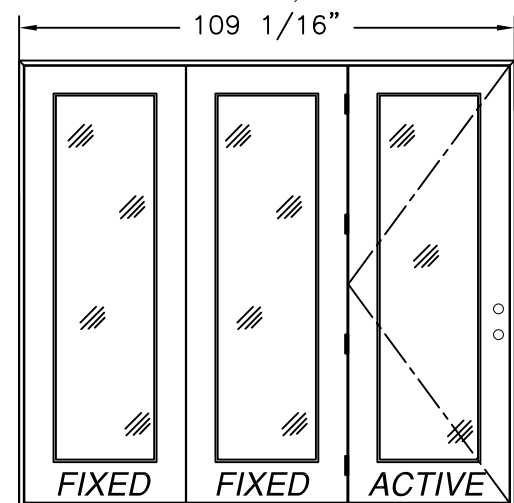


SINGLE W/SIDELITES (OOX, XOO)
EXTERIOR VIEW
FULL LITE SHOWN, 3/4 & 1/2 LITE SIMILAR

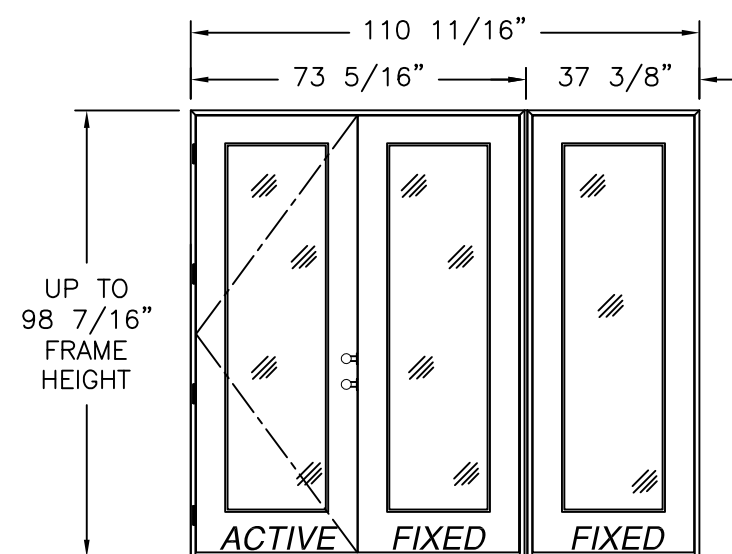


SINGLE W/SIDELITES MULL. (XO/O, O/OX)
EXTERIOR VIEW
FULL LITE SHOWN, 3/4 & 1/2 LITE SIMILAR

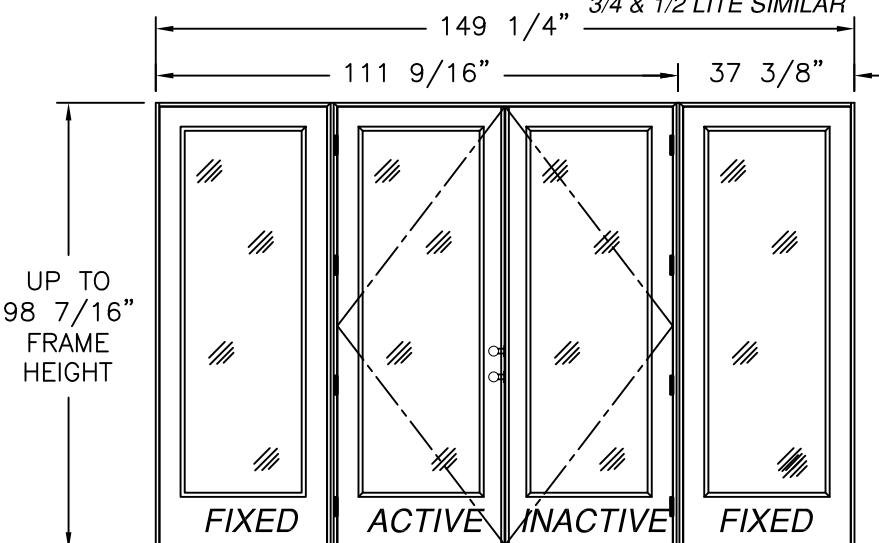


DOUBLE W/SIDELITES MULL. (O/XX/O)
EXTERIOR VIEW
FULL LITE SHOWN, 3/4 & 1/2 LITE SIMILAR

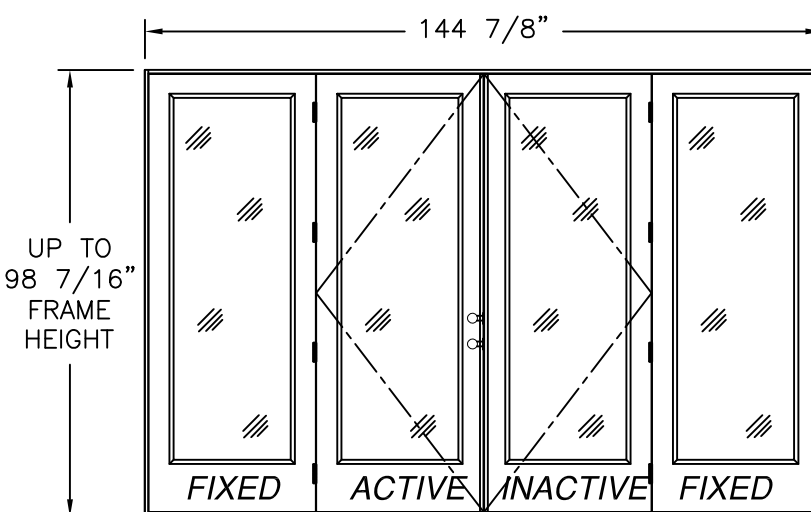

DOUBLE W/SIDELITE (OXXO)
EXTERIOR VIEW
FULL LITE SHOWN, 3/4 & 1/2 LITE SIMILAR

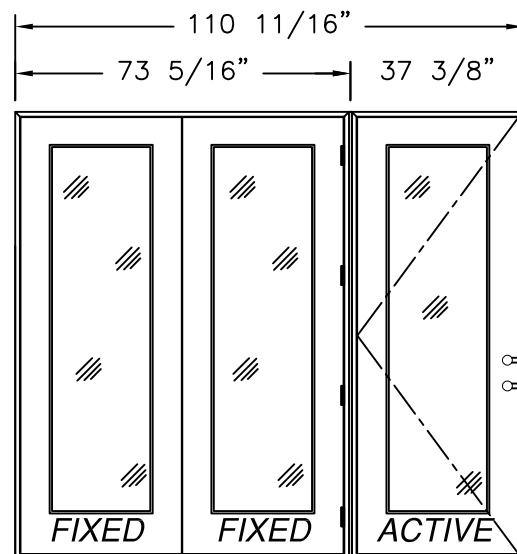

SINGLE W/SIDELITES MULL. (OO/X)
EXTERIOR VIEW
FULL LITE SHOWN, 3/4 & 1/2 LITE SIMILAR

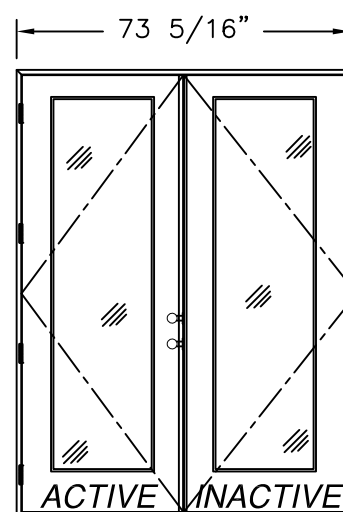

DOUBLE (XX)
EXTERIOR VIEW


NOTE:
ALL APPROVED CONFIGURATIONS ARE SHOWN AS LEFT
HAND ACTIVE, RIGHT HAND ACTIVE IS ALSO APPROVED.

SIGNED: 01/29/2025

NAN YA PLASTICS CORPORATION U.S.A.
8989 NORTH LOOP EAST
HOUSTON, TX 77029
SERIES "SLPS" GLAZED FIBERGLASS INSWING
PATIO DOOR LITE W/SIDELITES - IMPACT
APPROVED CONFIGURATIONS


DRAWN: A.R. DWG NO. 08-03501 REV F
SCALE NTS DATE 09/24/19 SHEET 6 OF 23

L. ROBERTO LOMAS P.E.
208 7th Ave, INDIALANTIC, FL 32903
434-688-0609 rllomas@rlomaspe.com

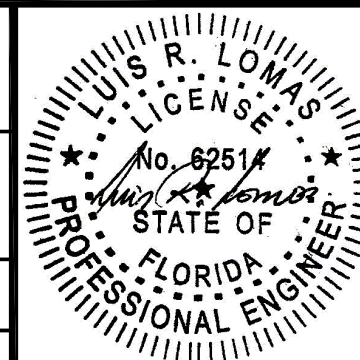

Luis R. Lomas P.E.
FL No.: 62514

REVISIONS			
REV	DESCRIPTION	DATE	APPROVED
F	ADD HALF LITE CONFIGURATION	01/29/2025	R.L.

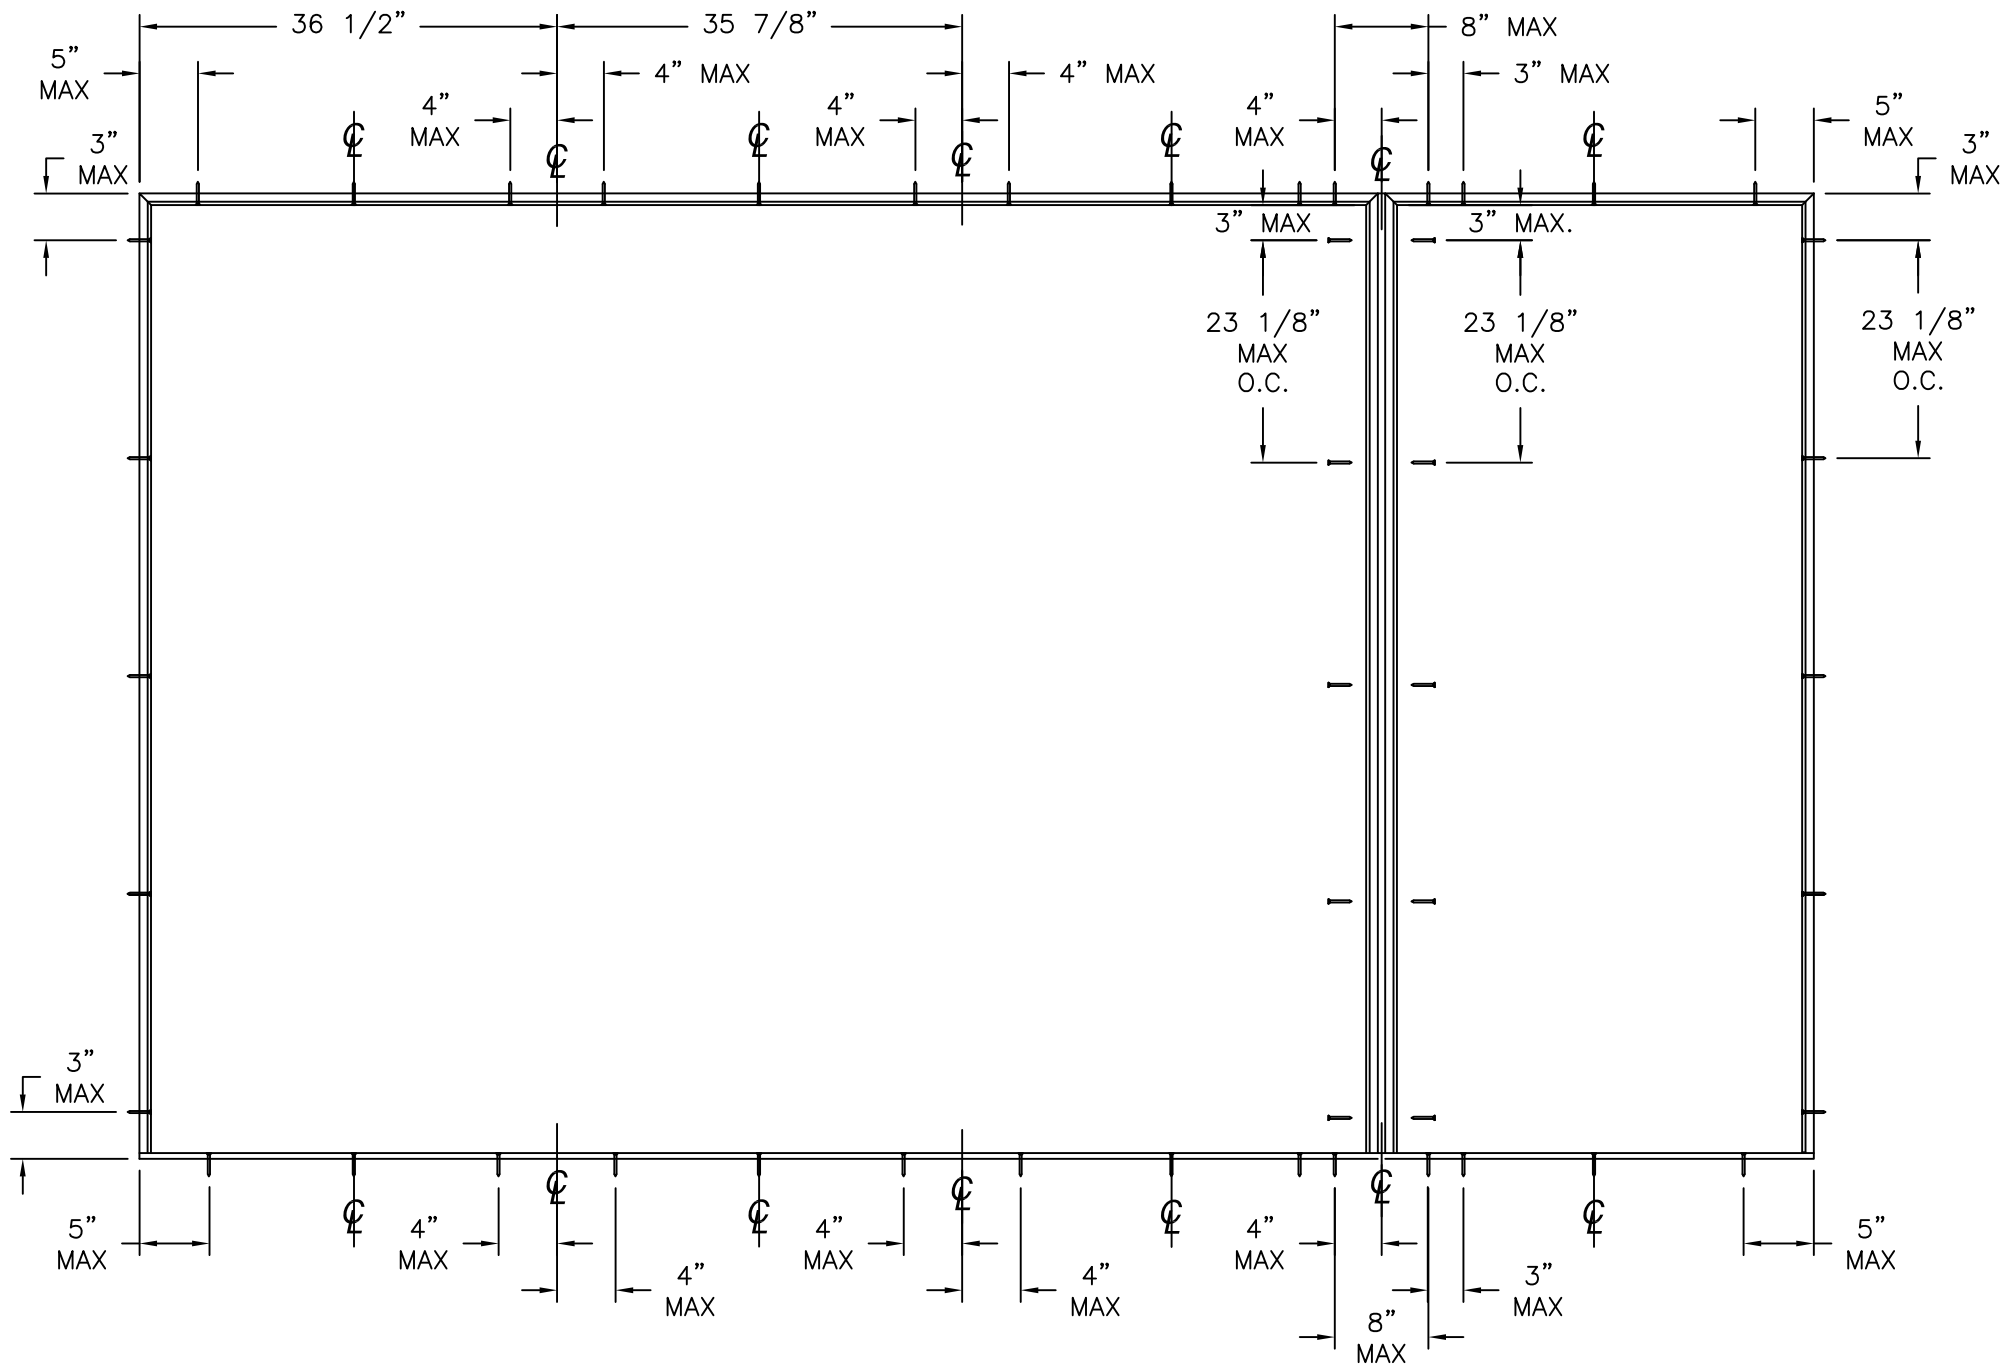


ANCHORING LAYOUT

SIGNED: 01/29/2025


NAN YA PLASTICS CORPORATION U.S.A. 8989 NORTH LOOP EAST HOUSTON, TX 77029		
SERIES "SLPS" GLAZED FIBERGLASS INSWING PATIO DOOR LITE W/SIDELITES - IMPACT ANCHORING LAYOUT		
DRAWN: A.R.	DWG NO. 08-03501	REV F
SCALE NTS	DATE 09/24/19	SHEET 7 OF 23
L. ROBERTO LOMAS P.E. 208 7th Ave, INDIALANTIC, FL 32903 434-688-0609 rllomas@lrlomaspe.com		

Luis R. Lomas P.E.
FL No.: 62514

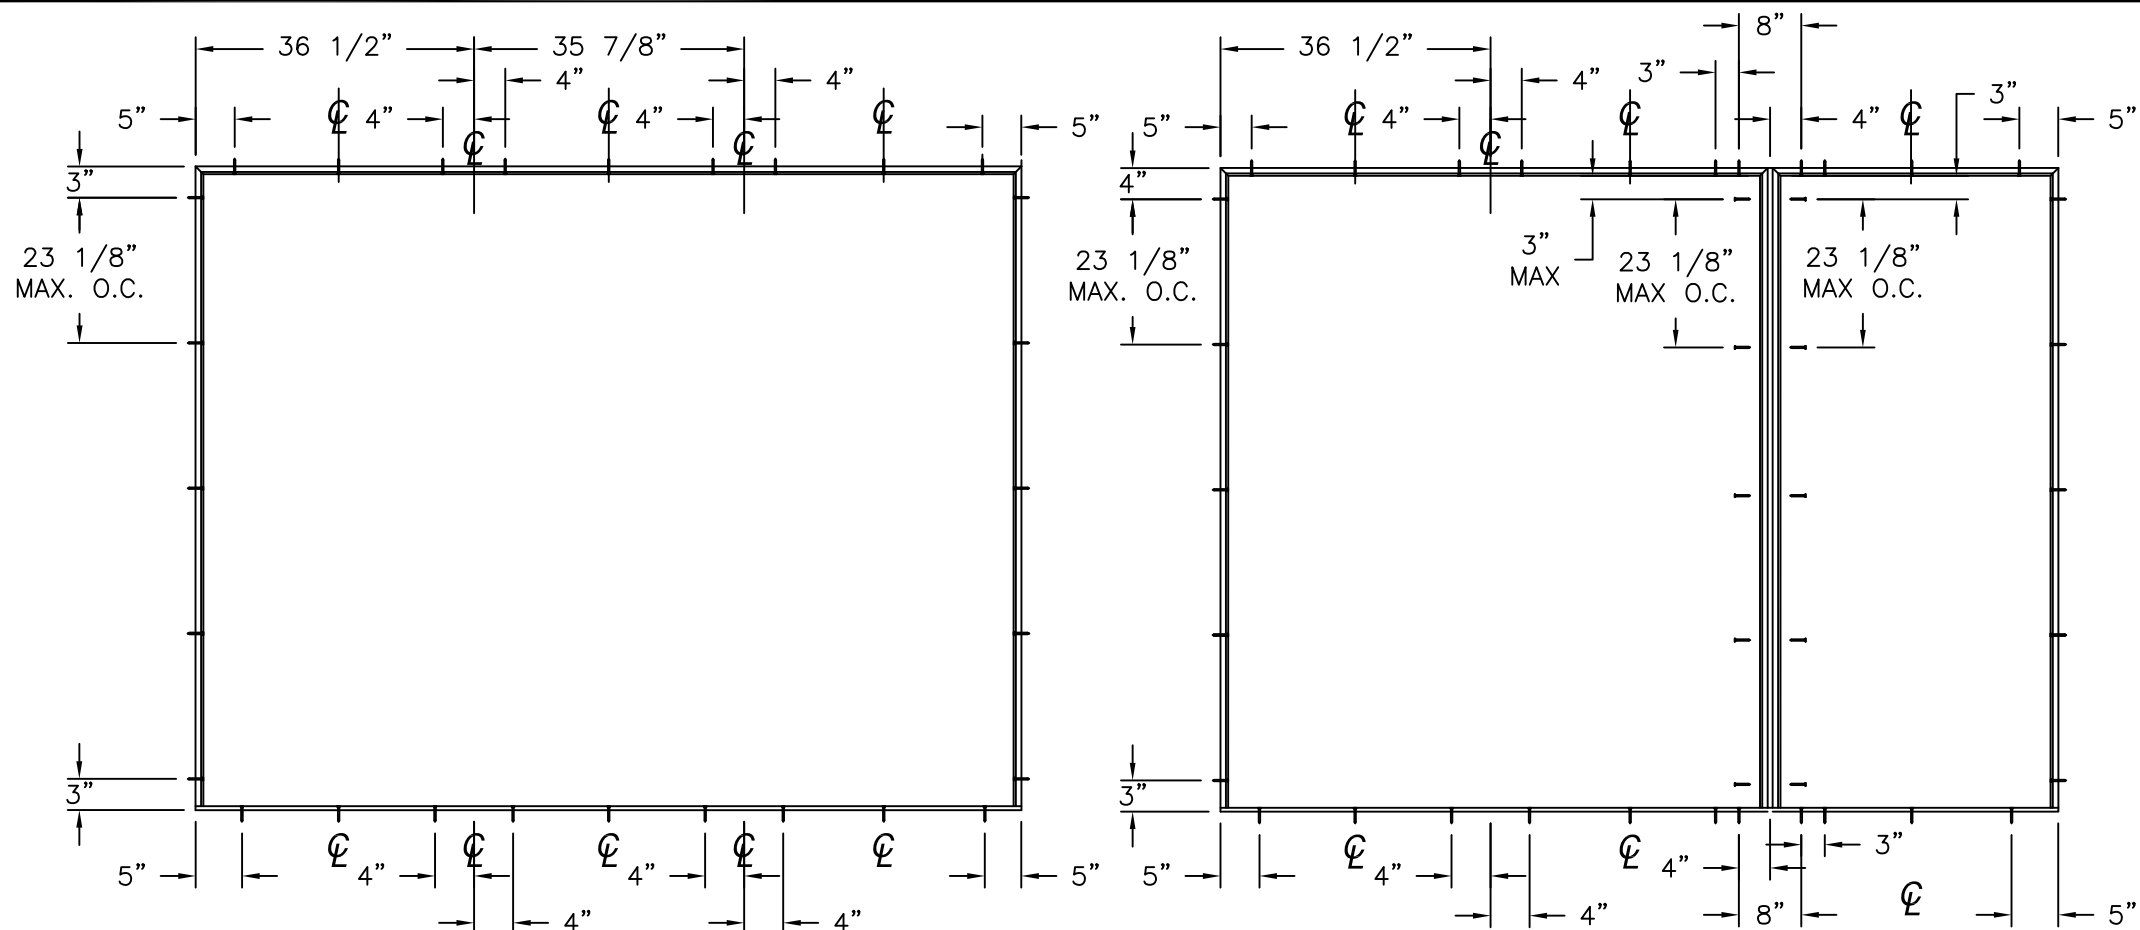


ANCHORING LAYOUT FOR OXO, XXO AND OXX

ANCHORING LAYOUT FOR OXO, XXO AND OXX (MULL)

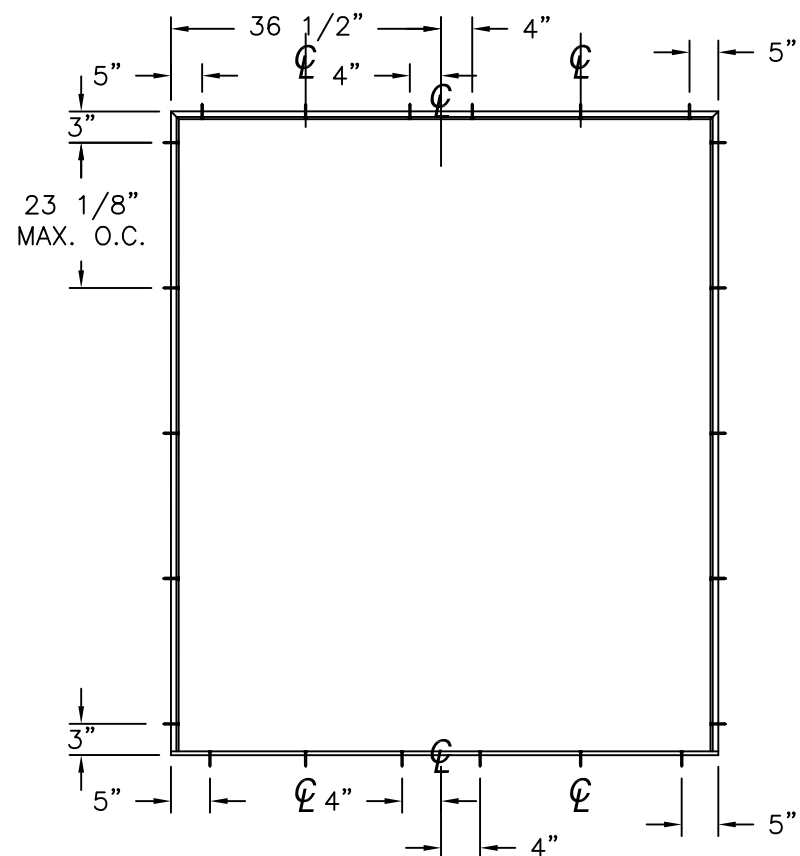


ANCHORING LAYOUT FOR XX, OX AND XO

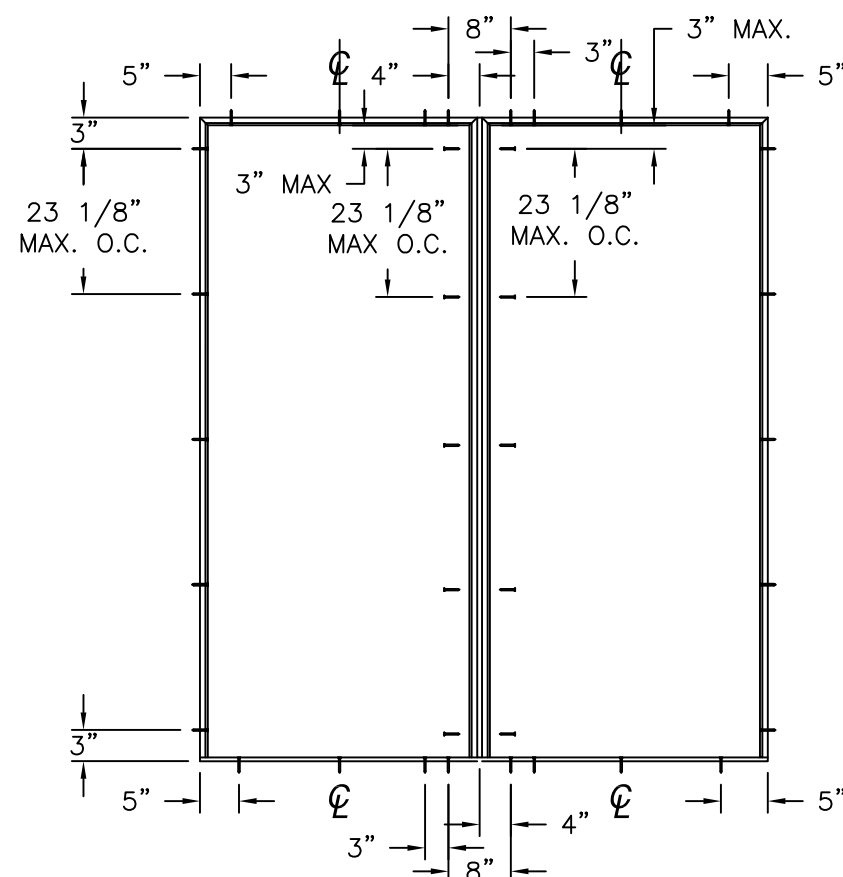

ANCHORING LAYOUT FOR OX AND XO (MULL)

REVISIONS			
REV	DESCRIPTION	DATE	APPROVED
F	ADD HALF LITE CONFIGURATION	01/29/2025	R.L.

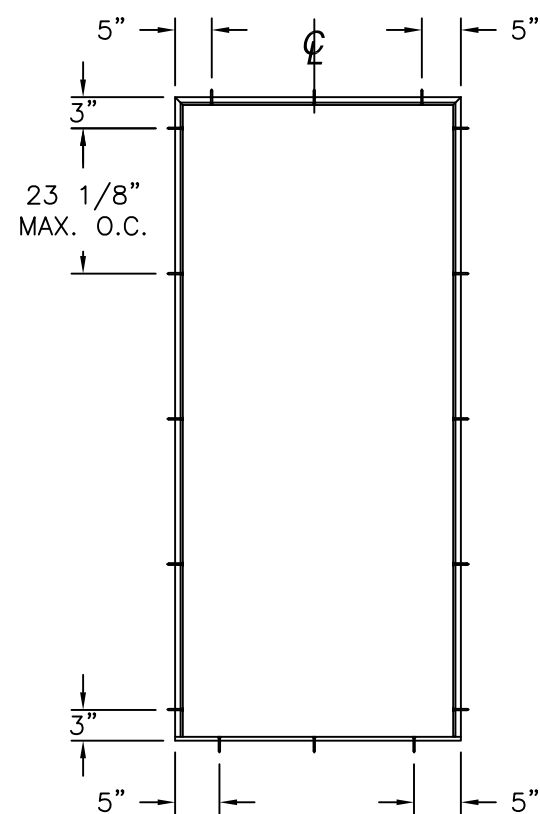

ANCHORING LAYOUT FOR X

NAN YA PLASTICS CORPORATION U.S.A.
8989 NORTH LOOP EAST
HOUSTON, TX 77029

SERIES "SLPS" GLAZED FIBERGLASS INSWING
PATIO DOOR LITE W/SIDELITES - IMPACT
ANCHORING LAYOUTS

DRAWN:
A.R.

DWG NO.
08-03501

REV
F


SCALE
NTS

DATE
09/24/19



SHEET
8 OF 23

L. ROBERTO LOMAS P.E.
208 7th Ave, INDIALANTIC, FL 32903
434-688-0609 rllomas@rlomaspe.com


SIGNED: 01/29/2025

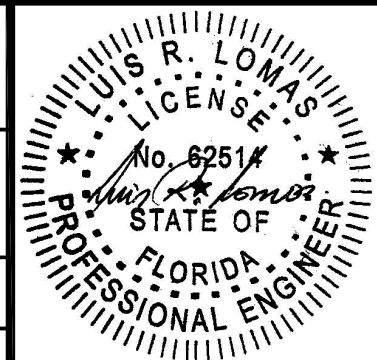

Luis R. Lomas P.E.
FL No.: 62514

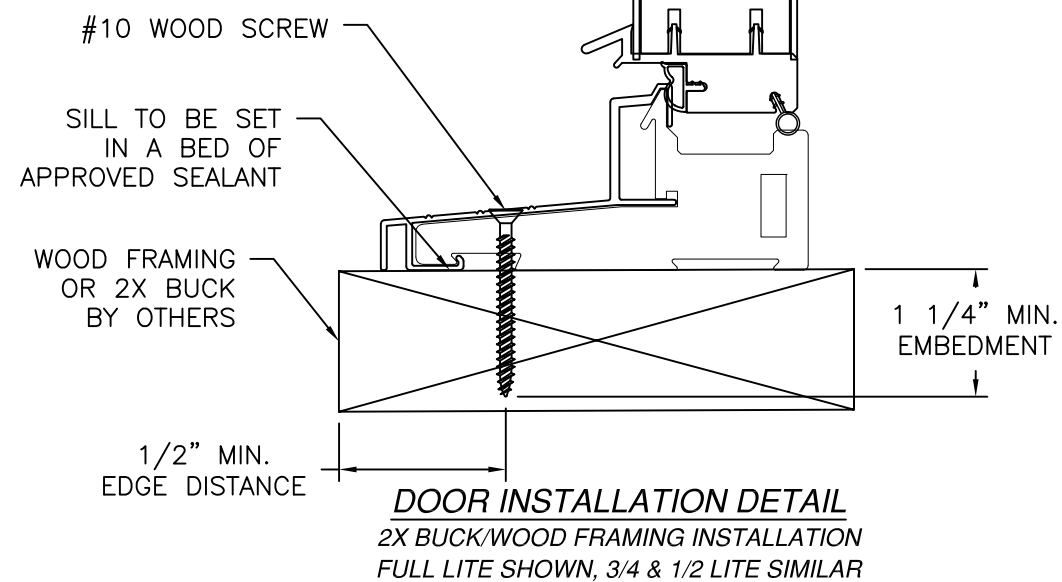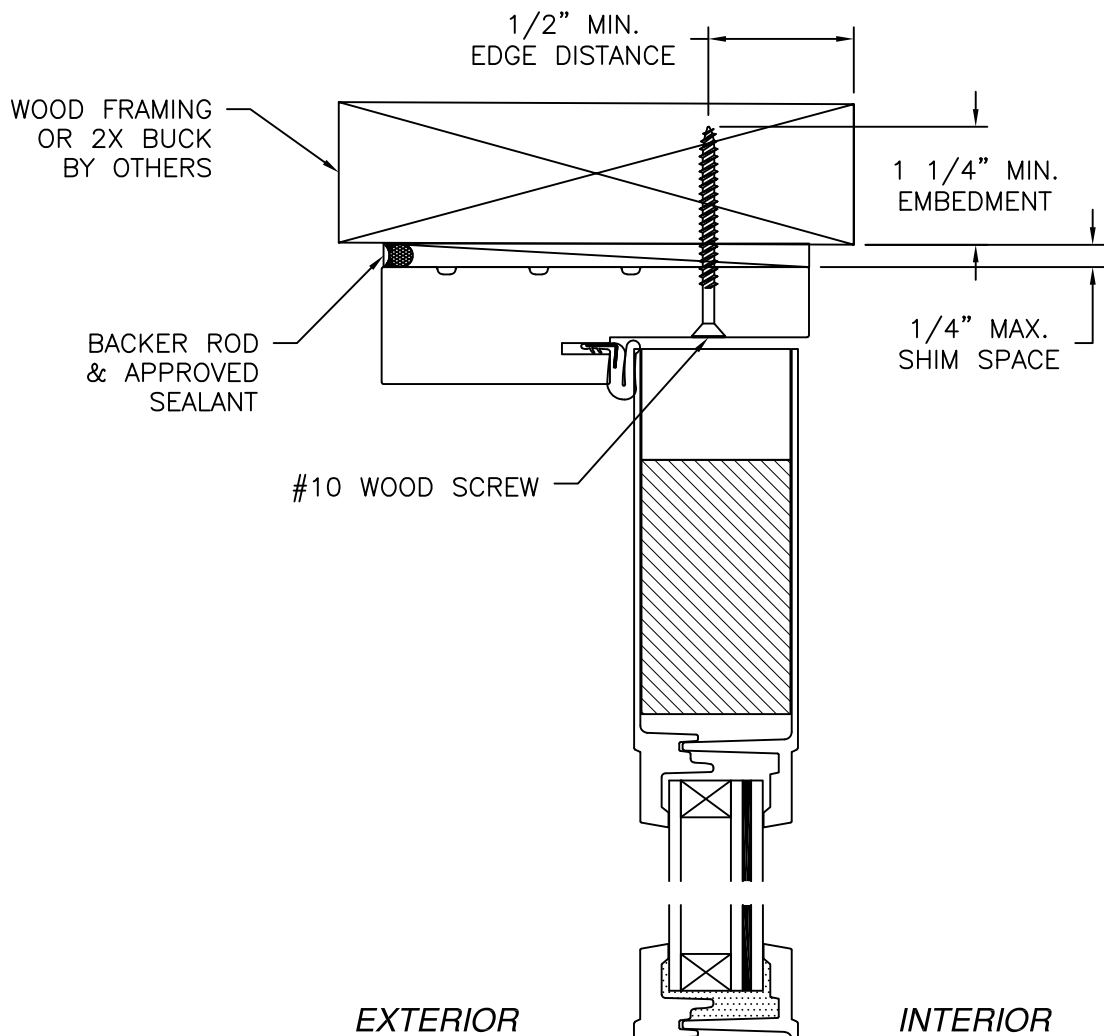

REVISIONS			
REV	DESCRIPTION	DATE	APPROVED
F	ADD HALF LITE CONFIGURATION	01/29/2025	R.L.

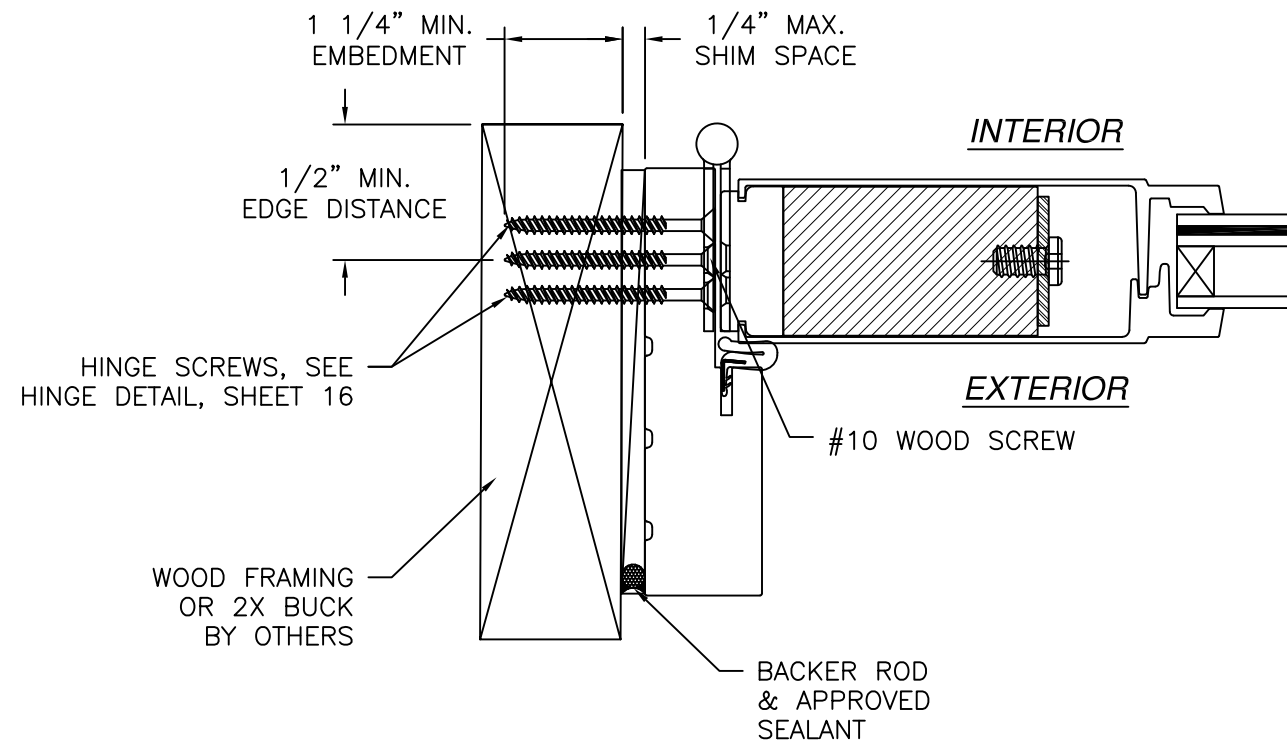


DOOR INSTALLATION DETAIL
WOOD FRAMING OR 2X BUCK INSTALLATION

NOTES:



1. INTERIOR AND EXTERIOR FINISHES, BY OTHERS, NOT SHOWN FOR CLARITY.
2. PERIMETER AND JOINT SEALANT BY OTHERS TO BE DESIGNED IN ACCORDANCE WITH ASTM E2112

SIGNED: 01/29/2025


NAN YA PLASTICS CORPORATION U.S.A. 8989 NORTH LOOP EAST HOUSTON, TX 77029		
SERIES "SLPS" GLAZED FIBERGLASS INSWING PATIO DOOR LITE W/SIDELITES - IMPACT DOOR INSTALLATION DETAILS		
DRAWN: A.R.	DWG NO. 08-03501	REV F
SCALE NTS	DATE 09/24/19	SHEET 9 OF 23
L. ROBERTO LOMAS P.E. 208 7th Ave, INDIALANTIC, FL 32903 434-688-0609 rllomas@rlomaspe.com		

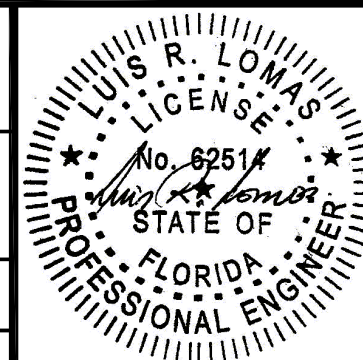

Luis R. Lomas P.E.
FL No.: 62514

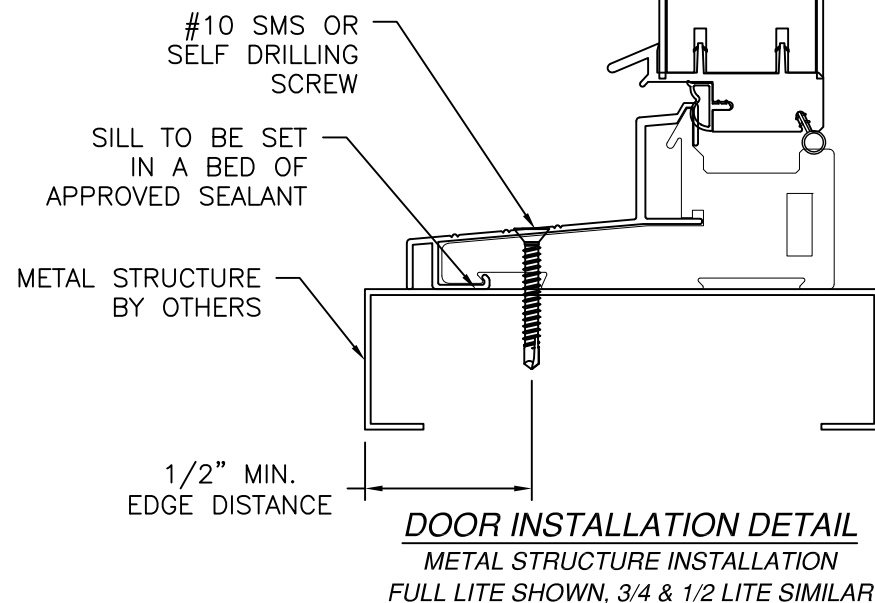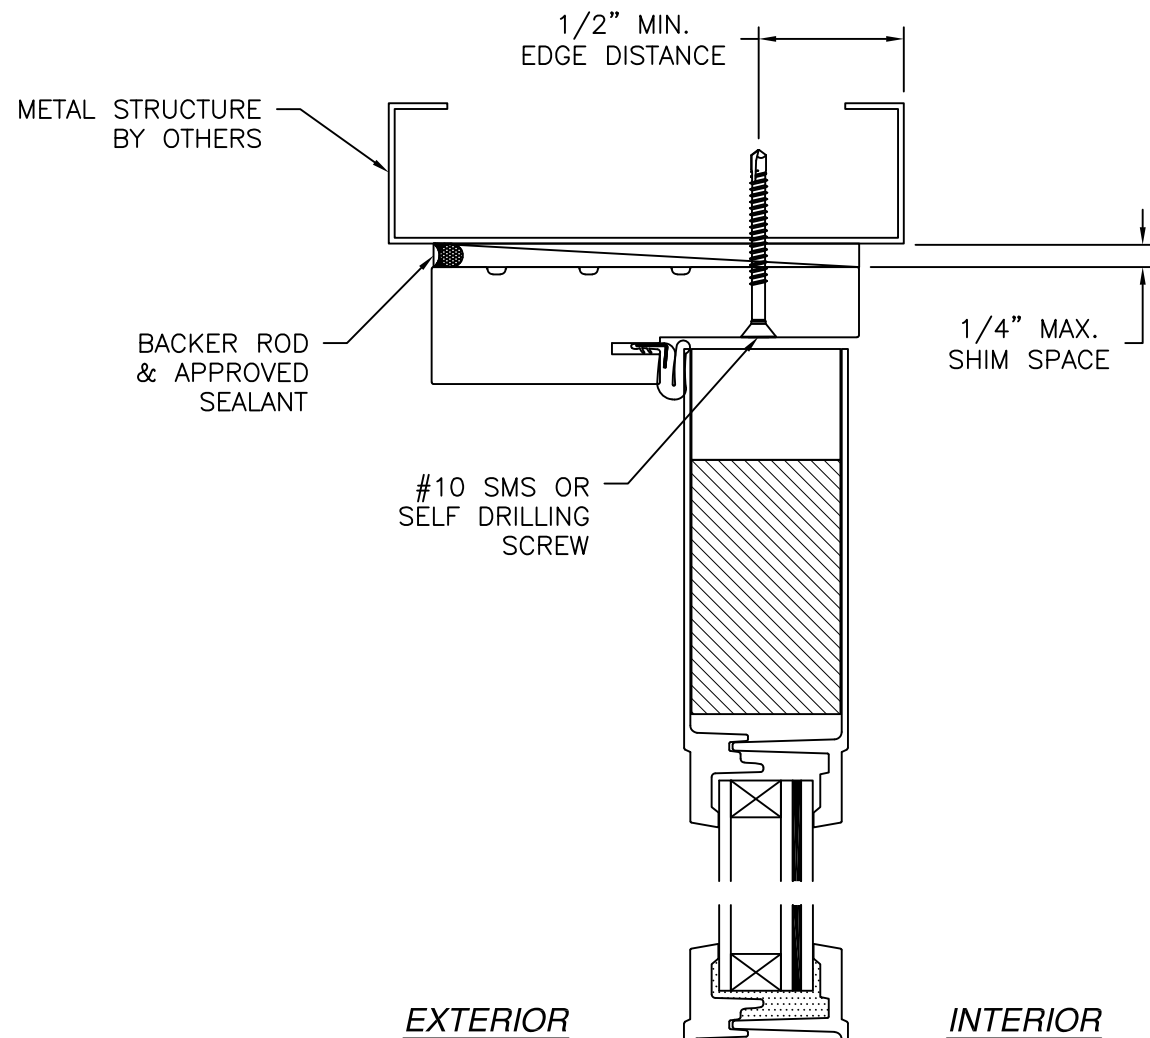

REVISIONS			
REV	DESCRIPTION	DATE	APPROVED
F	ADD HALF LITE CONFIGURATION	01/29/2025	R.L.

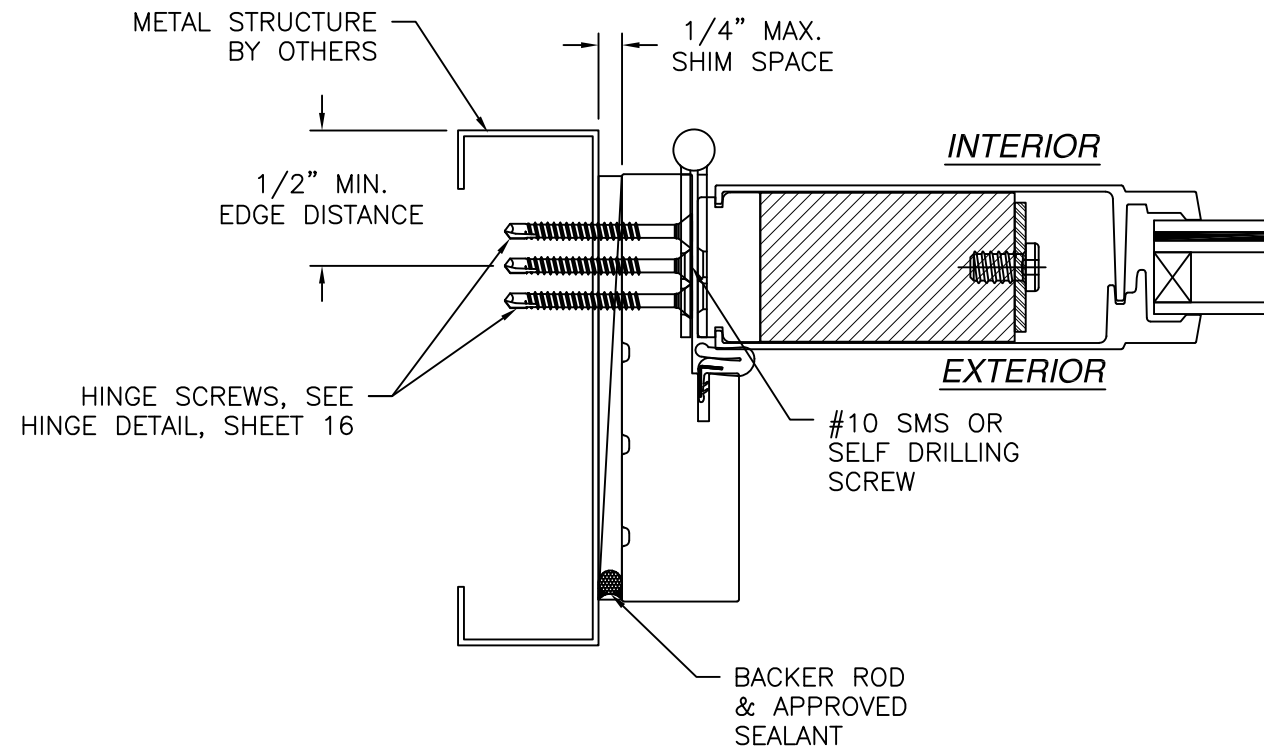

DOOR INSTALLATION DETAIL
METAL STRUCTURE INSTALLATION

NOTES:

1. INTERIOR AND EXTERIOR FINISHES, BY OTHERS, NOT SHOWN FOR CLARITY.
2. PERIMETER AND JOINT SEALANT BY OTHERS TO BE DESIGNED IN ACCORDANCE WITH ASTM E2112


SIGNED: 01/29/2025

NAN YA PLASTICS CORPORATION U.S.A.
8989 NORTH LOOP EAST
HOUSTON, TX 77029


**SERIES "SLPS" GLAZED FIBERGLASS INSWING
PATIO DOOR LITE W/SIDELITES - IMPACT
DOOR INSTALLATION DETAILS**

DRAWN: A.R.	DWG NO. 08-03501	REV F
SCALE NTS	DATE 09/24/19	SHEET 10 OF 23


L. ROBERTO LOMAS P.E.
208 7th Ave, INDIALANTIC, FL 32903
434-688-0609 rllomas@rlomaspe.com

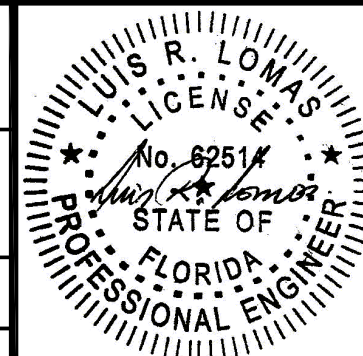

Luis R. Lomas P.E.
FL No.: 62514

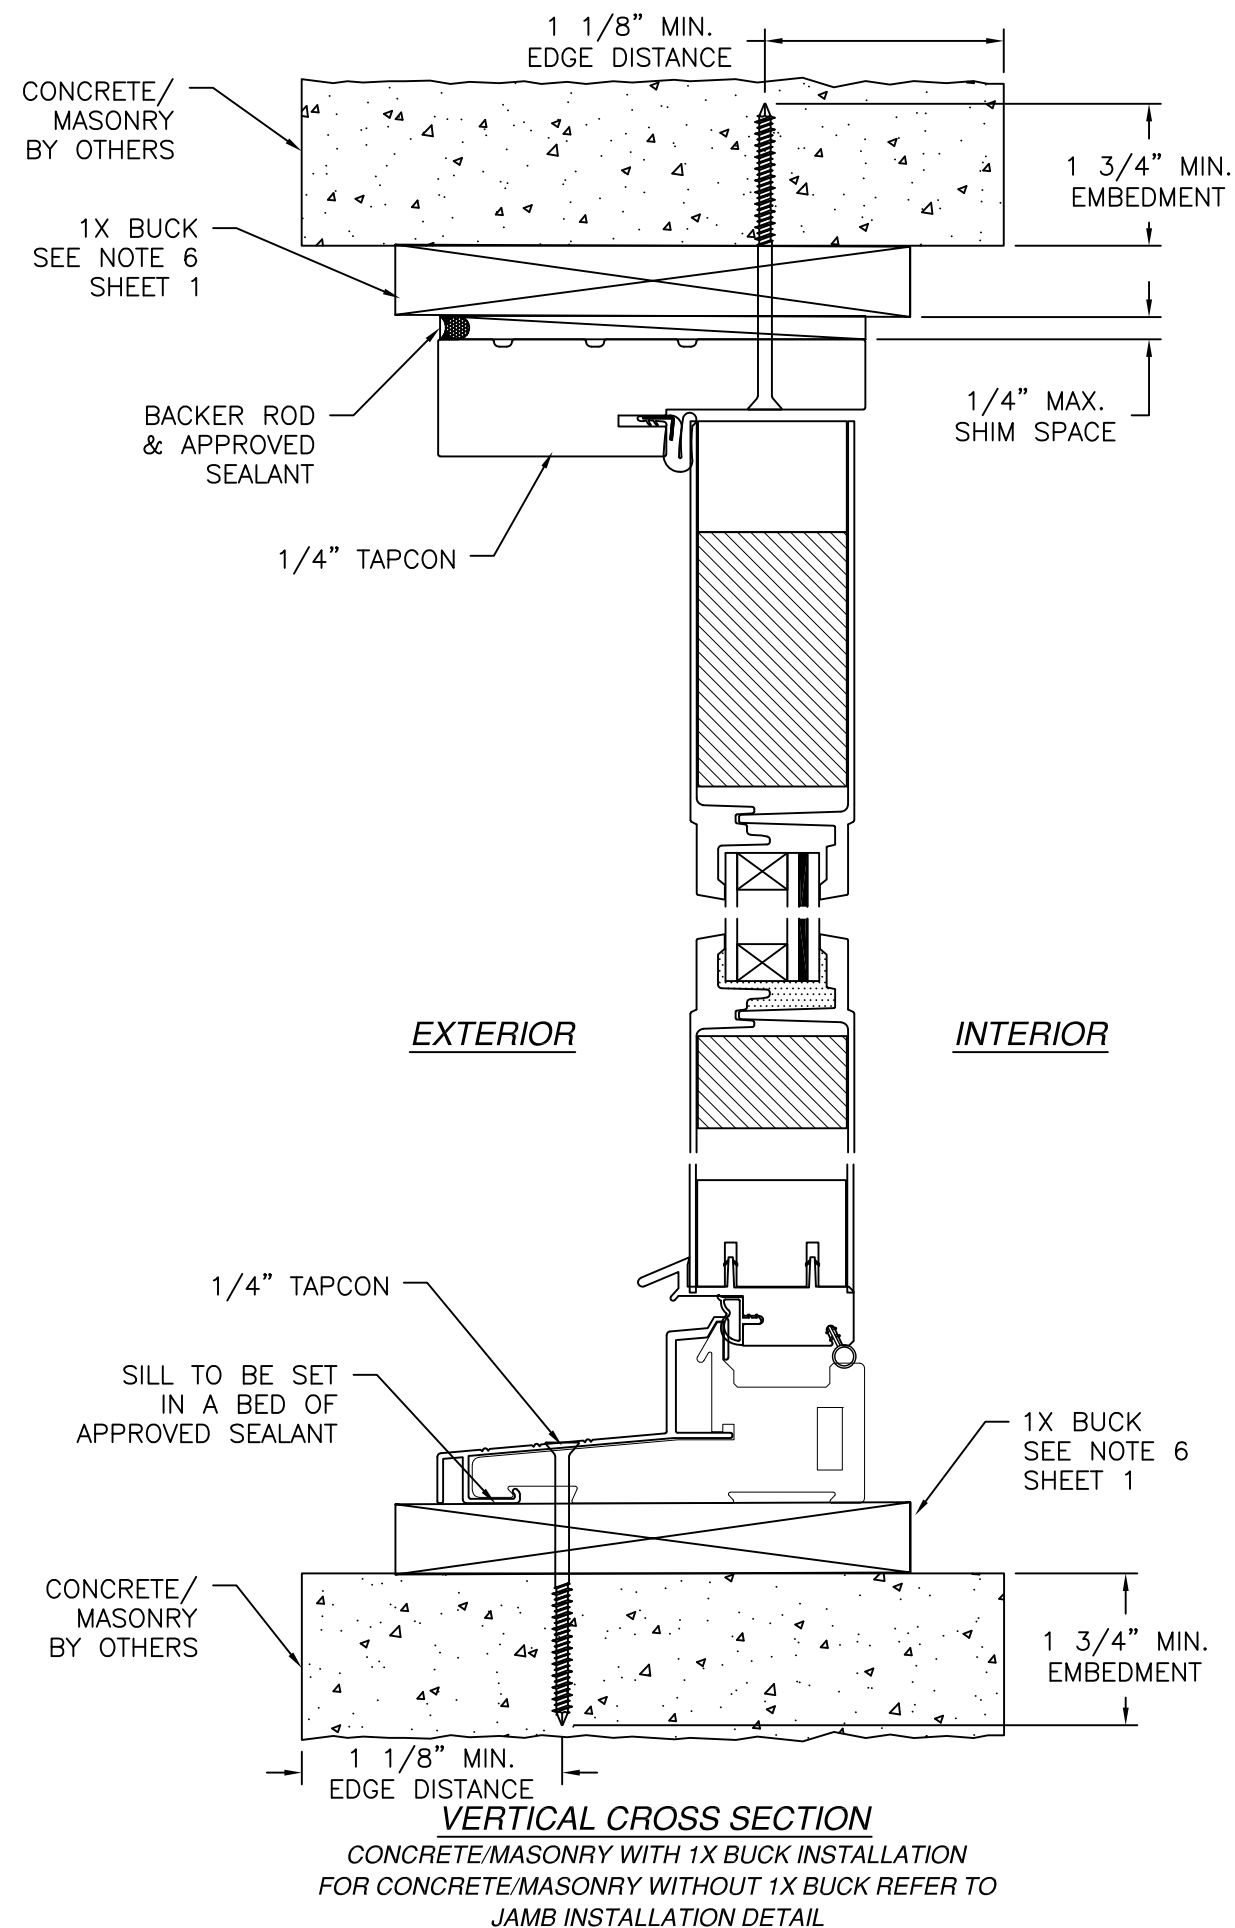

REVISIONS			
REV	DESCRIPTION	DATE	APPROVED
F	ADD HALF LITE CONFIGURATION	01/29/2025	R.L.

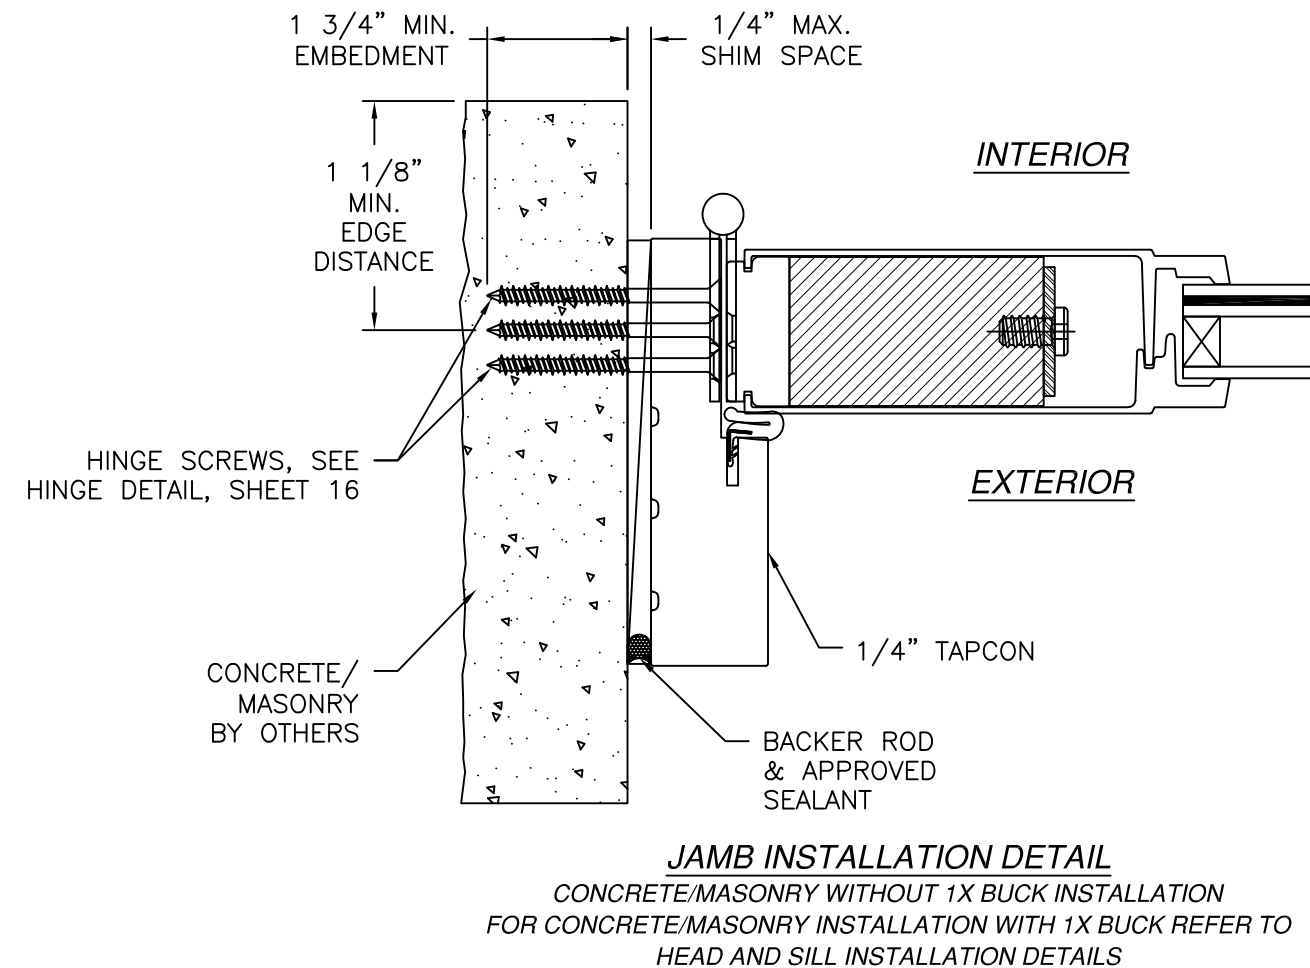

NOTES:

1. INTERIOR AND EXTERIOR FINISHES, BY OTHERS, NOT SHOWN FOR CLARITY.
2. PERIMETER AND JOINT SEALANT BY OTHERS TO BE DESIGNED IN ACCORDANCE WITH ASTM E2112


SIGNED: 01/29/2025

NAN YA PLASTICS CORPORATION U.S.A.
8989 NORTH LOOP EAST
HOUSTON, TX 77029


**SERIES "SLPS" GLAZED FIBERGLASS INSWING
PATIO DOOR LITE W/SIDELITES - IMPACT
DOOR INSTALLATION DETAILS**

DRAWN: A.R.	DWG NO. 08-03501	REV F
SCALE NTS	DATE 09/24/19	SHEET 11 OF 23


L. ROBERTO LOMAS P.E.
208 7th Ave, INDIALANTIC, FL 32903
434-688-0609 rllomas@rlomaspe.com

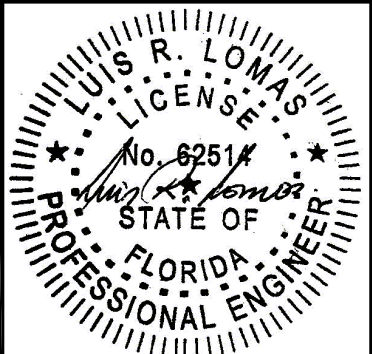

Luis R. Lomas P.E.
FL No.: 62514

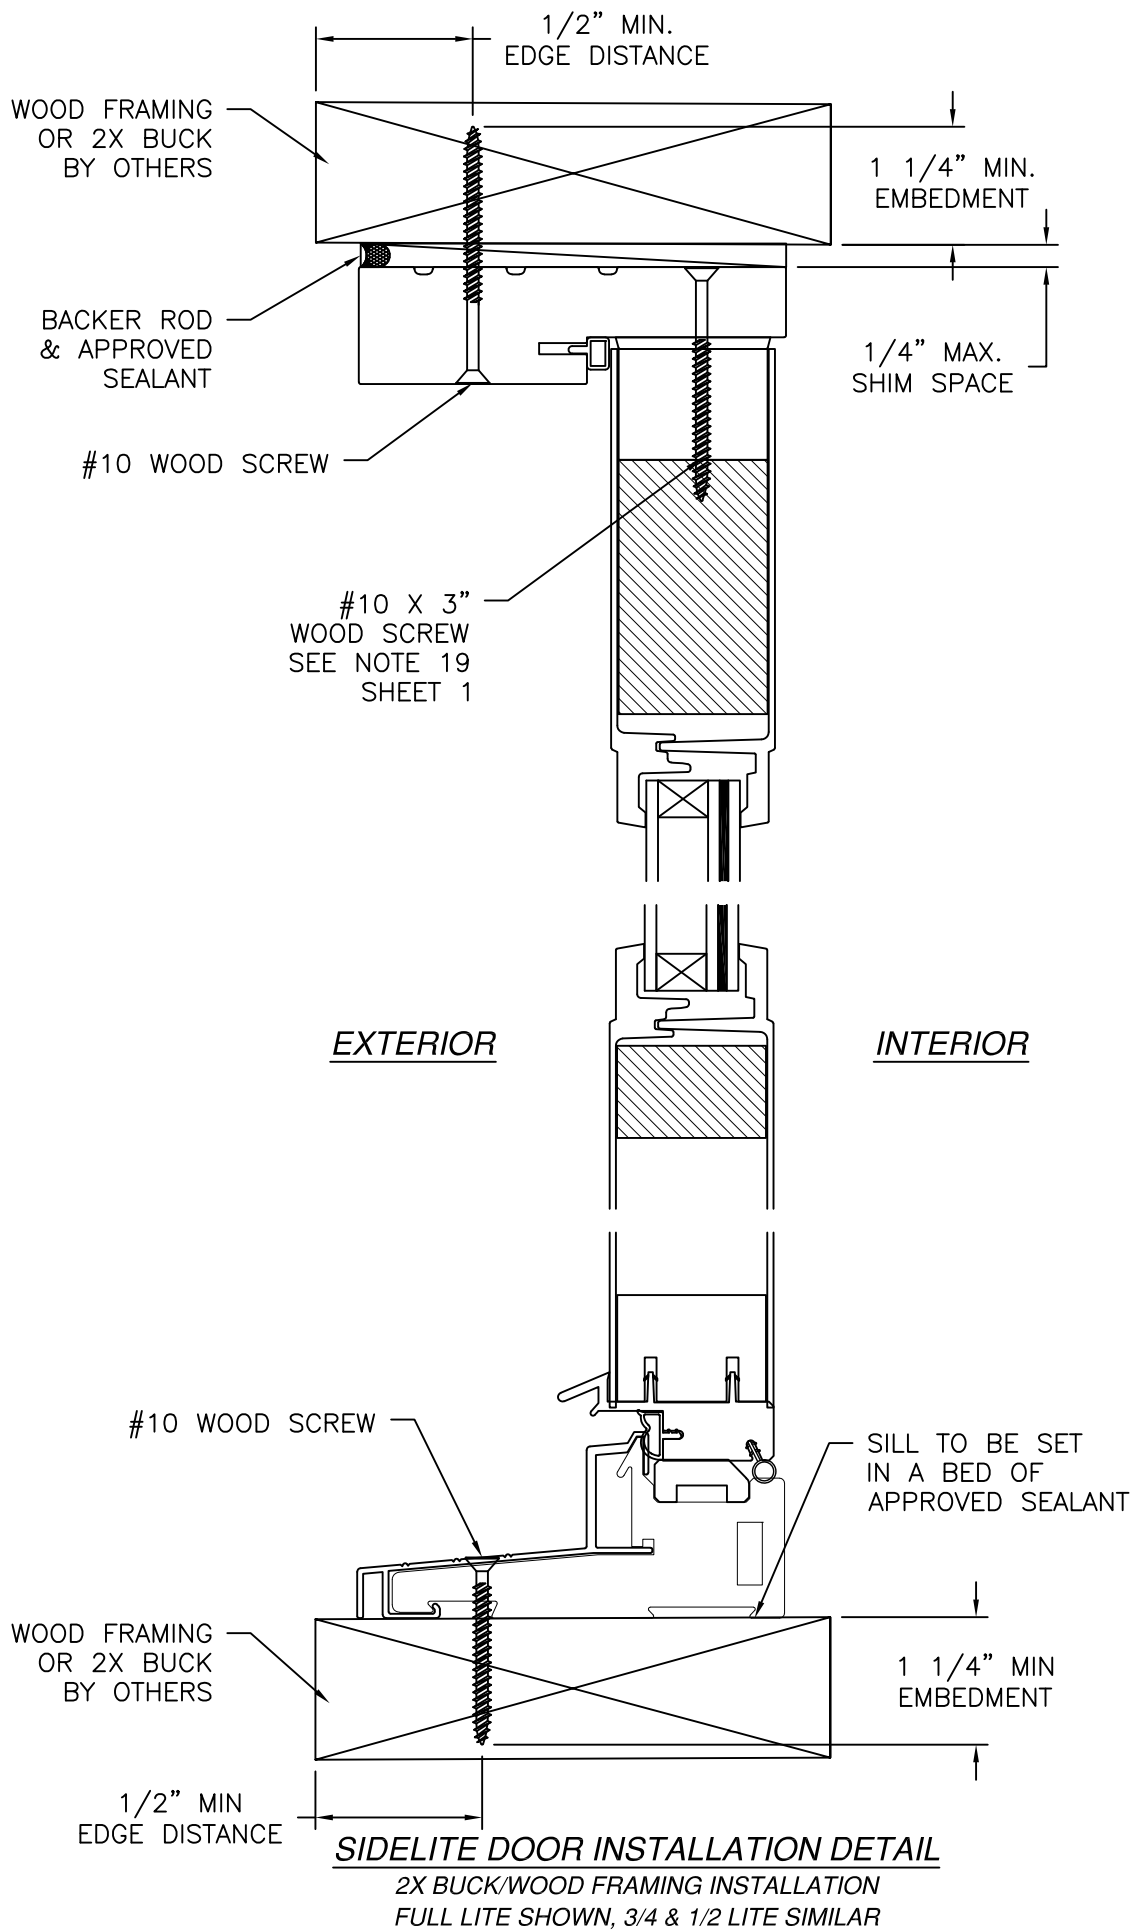

REVISIONS			
REV	DESCRIPTION	DATE	APPROVED
F	ADD HALF LITE CONFIGURATION	01/29/2025	R.L.

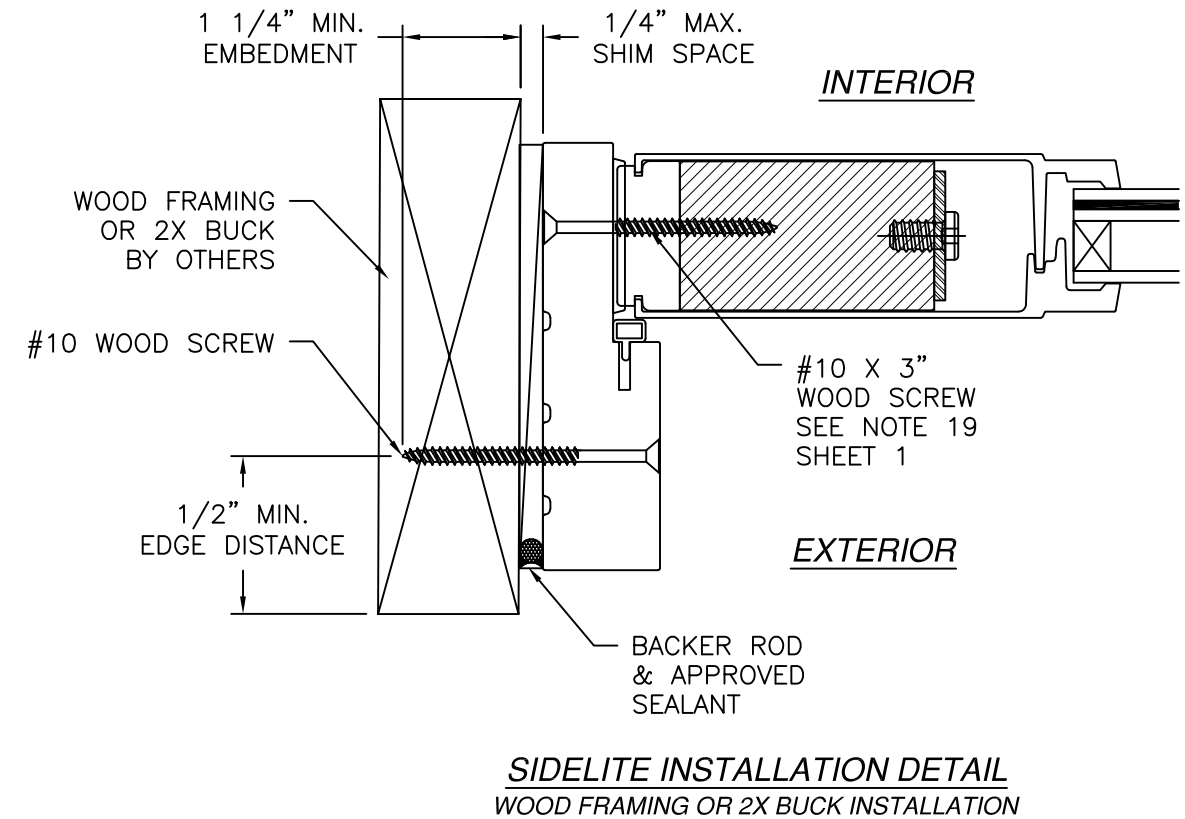


NOTES:


1. INTERIOR AND EXTERIOR FINISHES, BY OTHERS, NOT SHOWN FOR CLARITY.
2. PERIMETER AND JOINT SEALANT BY OTHERS TO BE DESIGNED IN ACCORDANCE WITH ASTM E2112

SIGNED: 01/29/2025


NAN YA PLASTICS CORPORATION U.S.A. 8989 NORTH LOOP EAST HOUSTON, TX 77029		
SERIES "SLPS" GLAZED FIBERGLASS INSWING PATIO DOOR LITE W/SIDELITES - IMPACT SIDELITE INSTALLATION DETAILS		
DRAWN: A.R.	DWG NO. 08-03501	REV F
SCALE NTS	DATE 09/24/19	SHEET 12 OF 23
L. ROBERTO LOMAS P.E. 208 7th Ave, INDIALANTIC, FL 32903 434-688-0609 rllomas@rlomaspe.com		

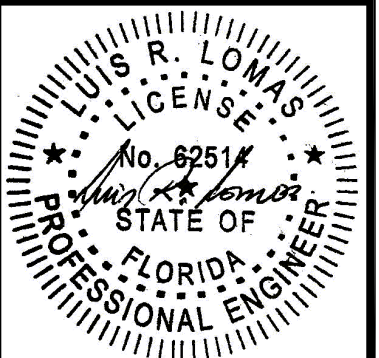

Luis R. Lomas P.E.
FL No.: 62514

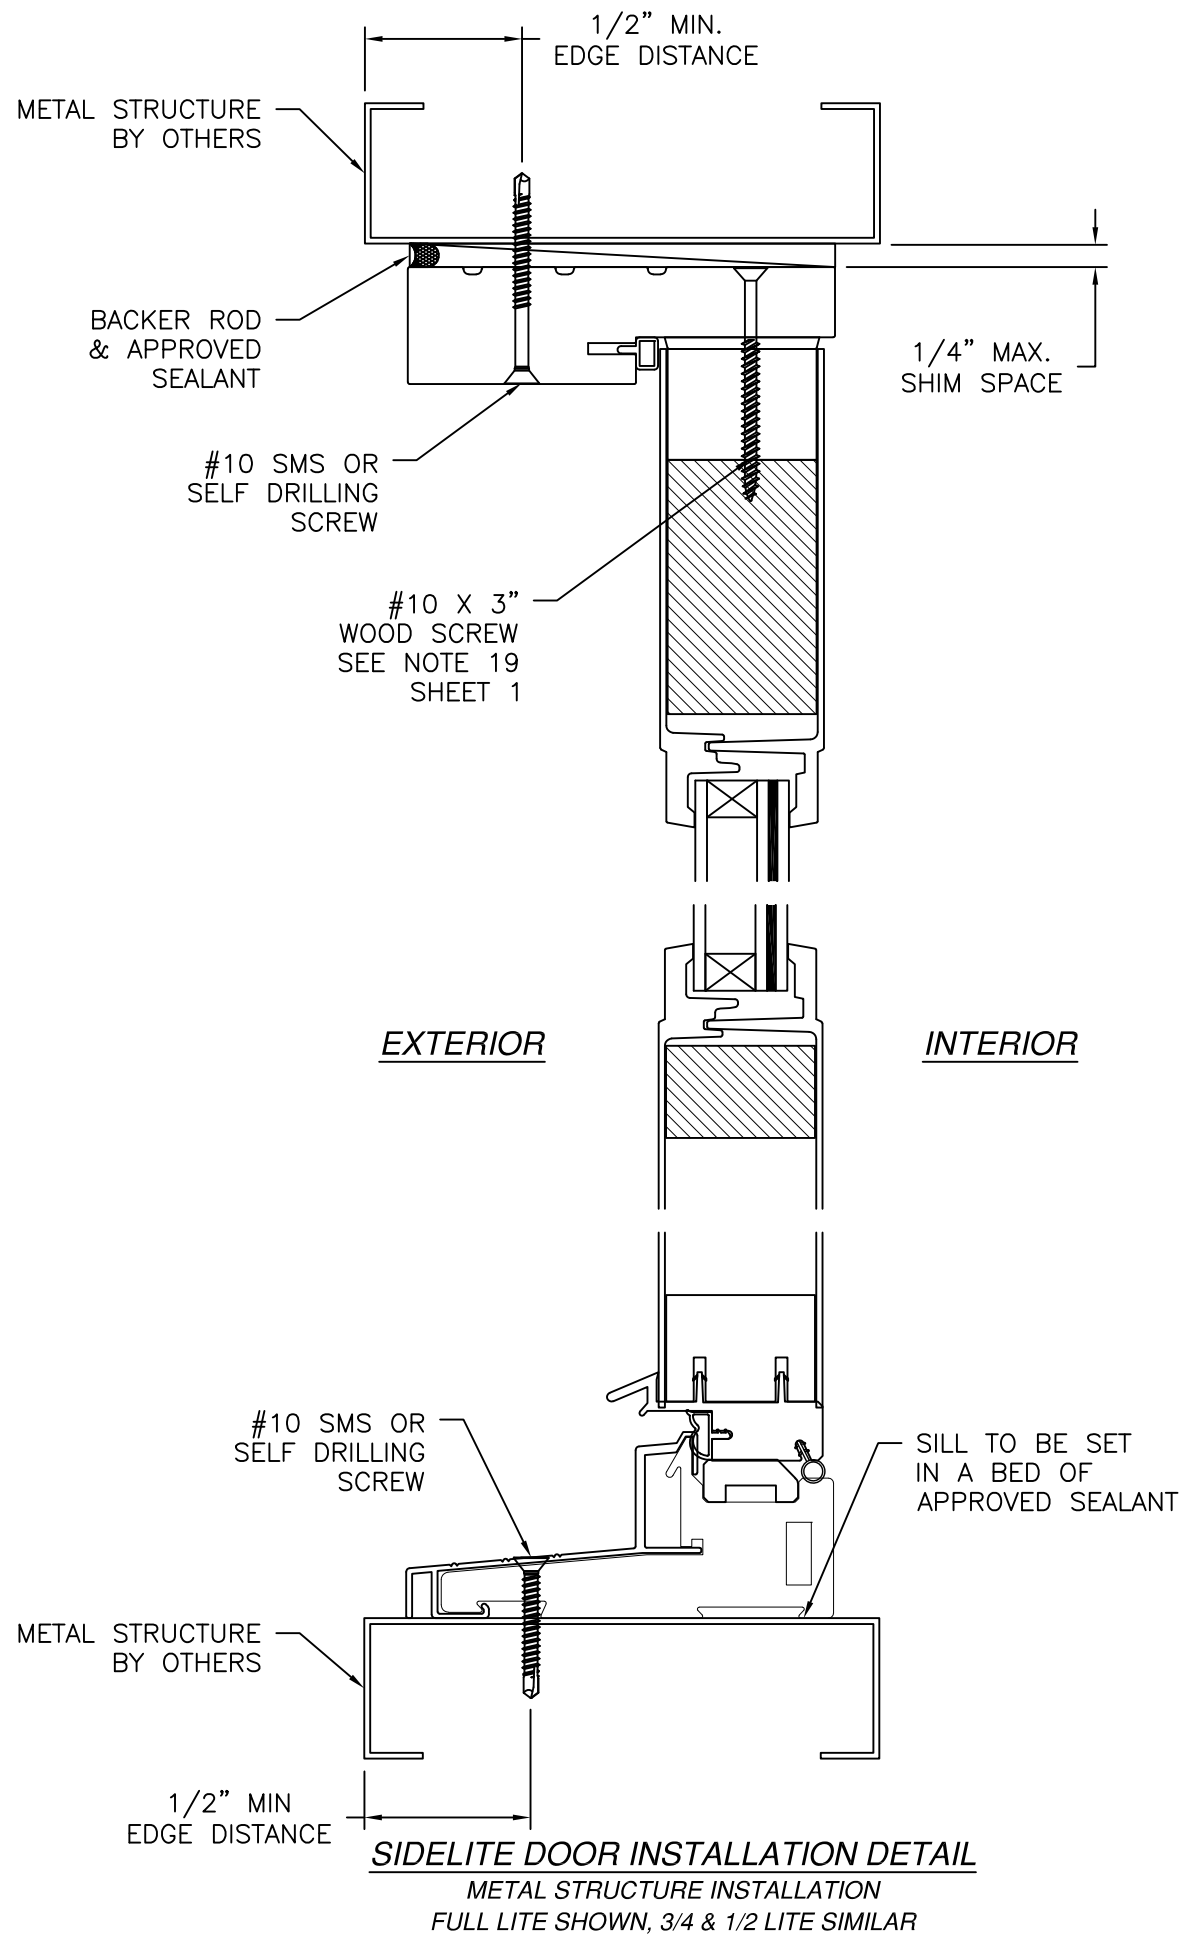

REVISIONS			
REV	DESCRIPTION	DATE	APPROVED
F	ADD HALF LITE CONFIGURATION	01/29/2025	R.L.

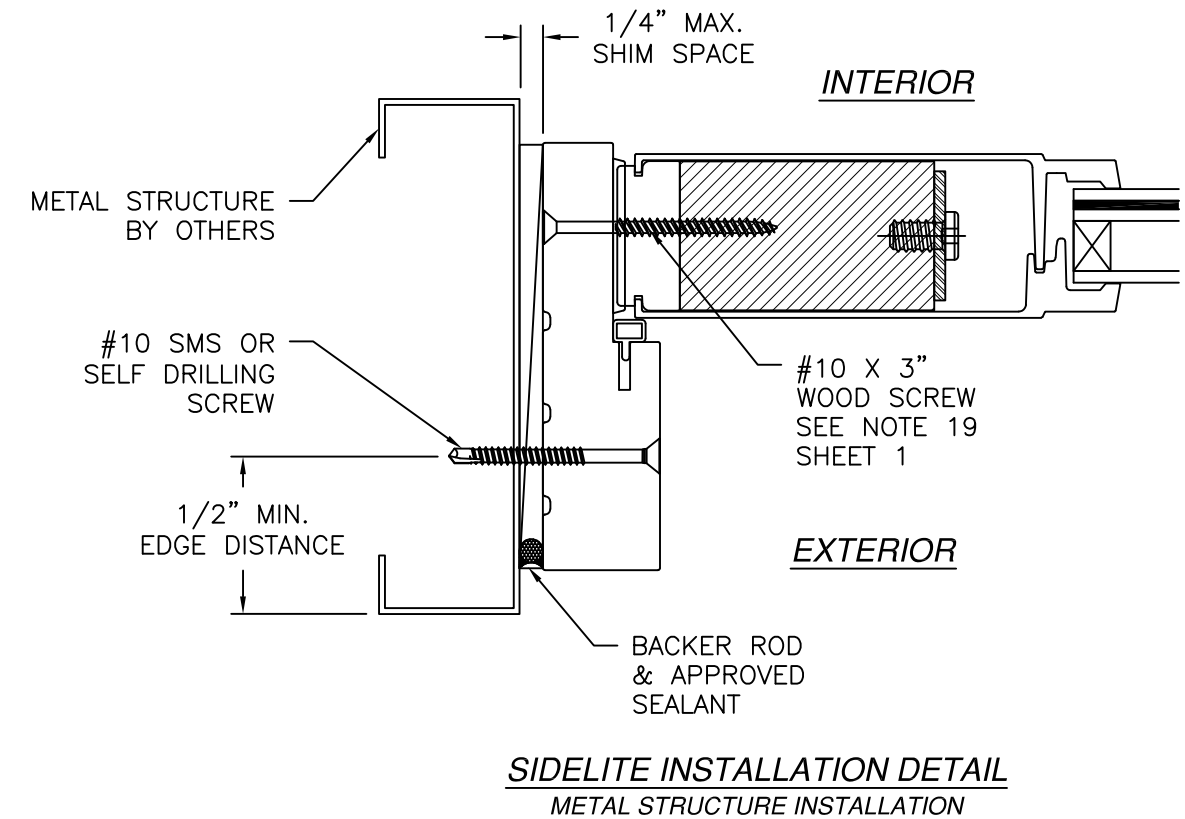

NOTES:

1. INTERIOR AND EXTERIOR FINISHES, BY OTHERS, NOT SHOWN FOR CLARITY.
2. PERIMETER AND JOINT SEALANT BY OTHERS TO BE DESIGNED IN ACCORDANCE WITH ASTM E2112


SIGNED: 01/29/2025

NAN YA PLASTICS CORPORATION U.S.A.
8989 NORTH LOOP EAST
HOUSTON, TX 77029



SERIES "SLPS" GLAZED FIBERGLASS INSWING
PATIO DOOR LITE W/SIDELITES - IMPACT
SIDELITE INSTALLATION DETAILS

DRAWN: A.R.	DWG NO. 08-03501	REV F
SCALE NTS	DATE 09/24/19	SHEET 13 OF 23

L. ROBERTO LOMAS P.E.
208 7th Ave, INDIALANTIC, FL 32903
434-688-0609 rllomas@rlomaspe.com

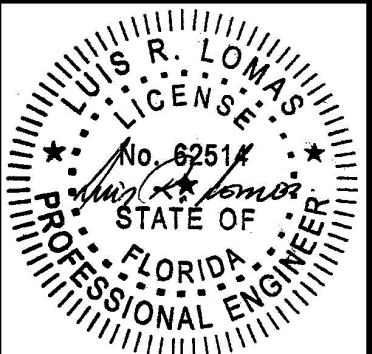

Luis R. Lomas P.E.
FL No.: 62514

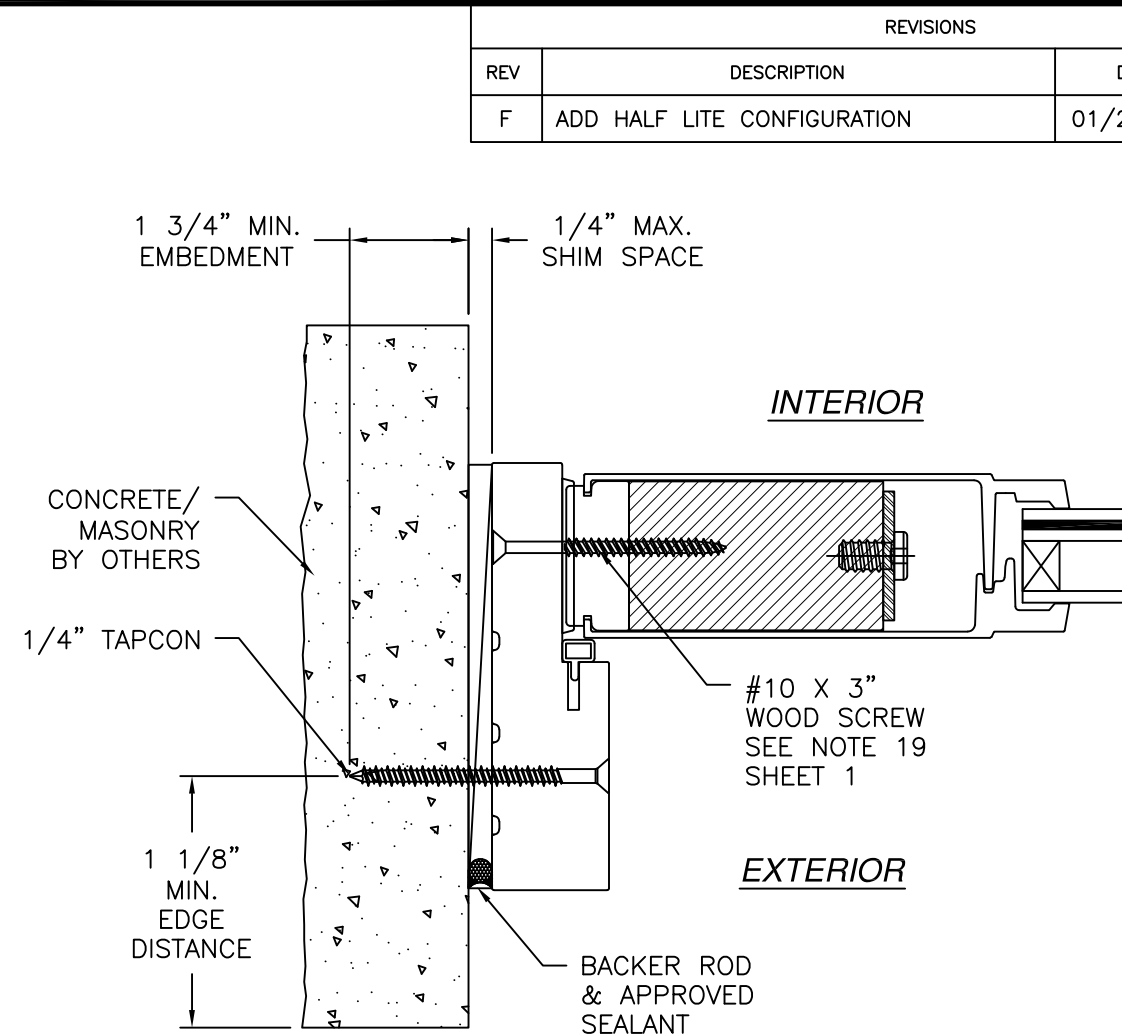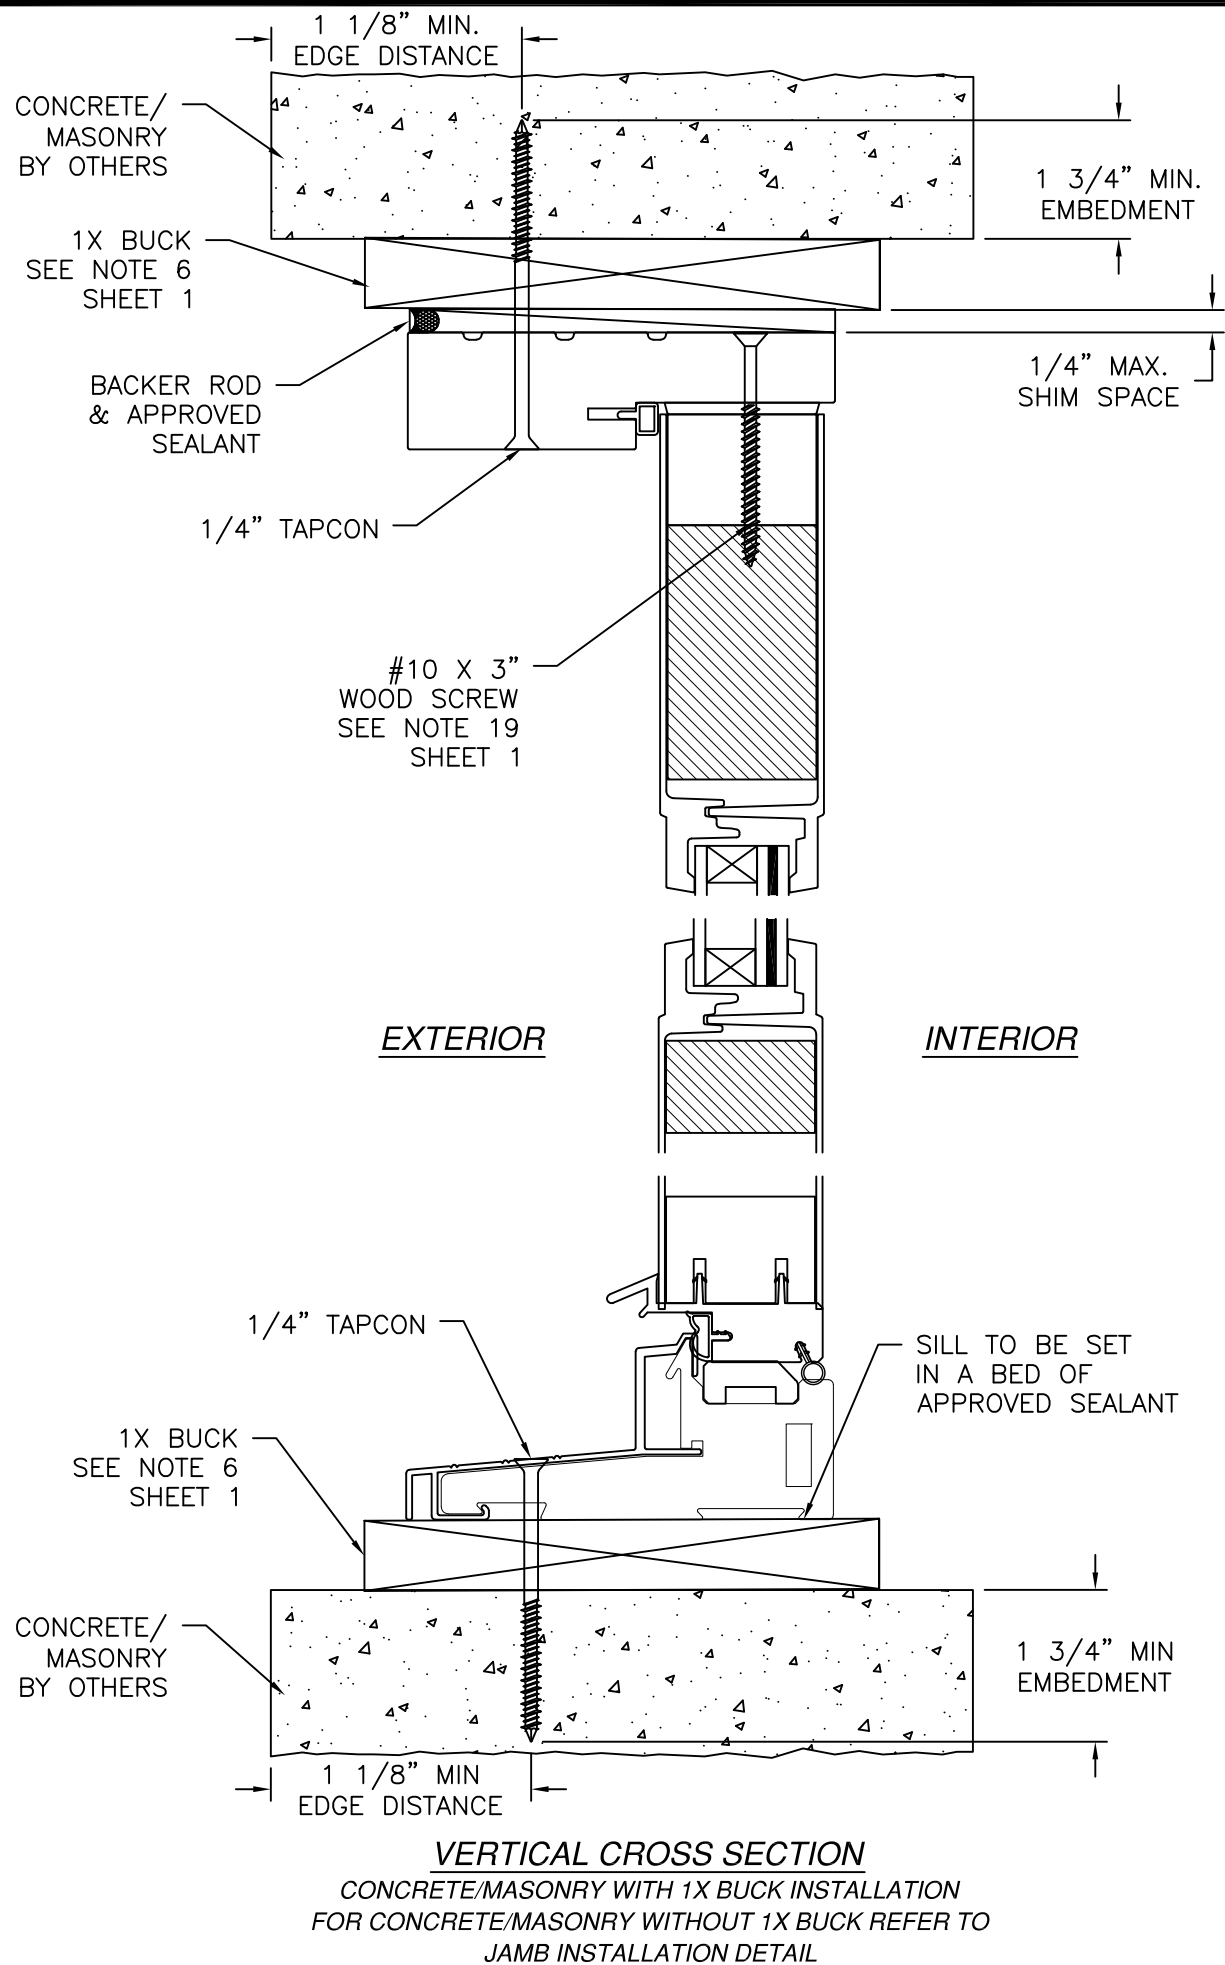


- NOTES:
1. INTERIOR AND EXTERIOR FINISHES, BY OTHERS, NOT SHOWN FOR CLARITY.
 2. PERIMETER AND JOINT SEALANT BY OTHERS TO BE DESIGNED IN ACCORDANCE WITH ASTM E2112

REVISIONS			
REV	DESCRIPTION	DATE	APPROVED
F	ADD HALF LITE CONFIGURATION	01/29/2025	R.L.

SIGNED: 01/29/2025

NAN YA PLASTICS CORPORATION U.S.A. 8989 NORTH LOOP EAST HOUSTON, TX 77029		
SERIES "SLPS" GLAZED FIBERGLASS INSWING PATIO DOOR LITE W/SIDELITES - IMPACT SIDELITE INSTALLATION DETAILS		
DRAWN: A.R.	DWG NO. 08-03501	REV F
SCALE NTS	DATE 09/24/19	SHEET 14 OF 23
L. ROBERTO LOMAS P.E. 208 7th Ave, INDIALANTIC, FL 32903 434-688-0609 rllomas@rlomaspe.com		

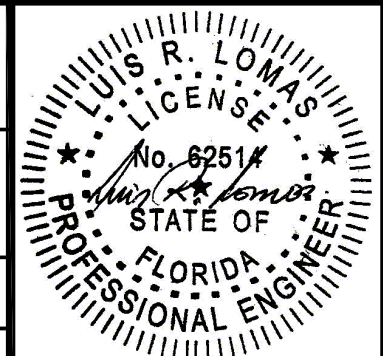


Luis R. Lomas P.E.
FL No.: 62514


SILLS ANCHORS LOCATIONS

FOR ANCHOR TYPE, EMBEDMENT, EDGE DISTANCE AND SUBSTRATE REFER TO SHEETS 9 - 14
SILLS TO BE SET IN A BED OF APPROVED SEALANT


REVISIONS			
REV	DESCRIPTION	DATE	APPROVED
F	ADD HALF LITE CONFIGURATION	01/29/2025	R.L.

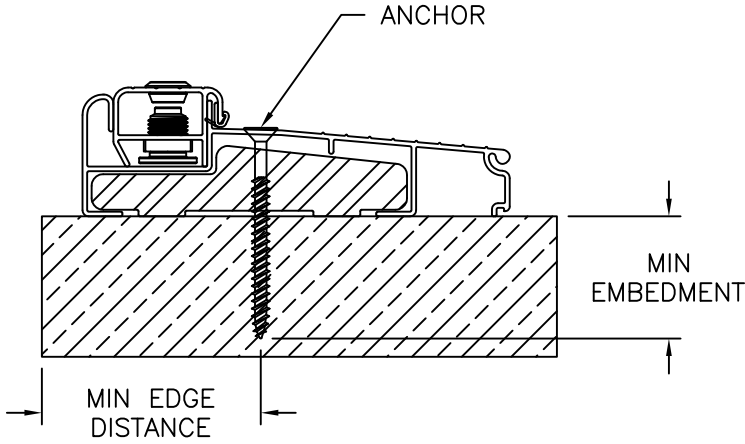


ENDURA THRESHOLD ZAILAA4565

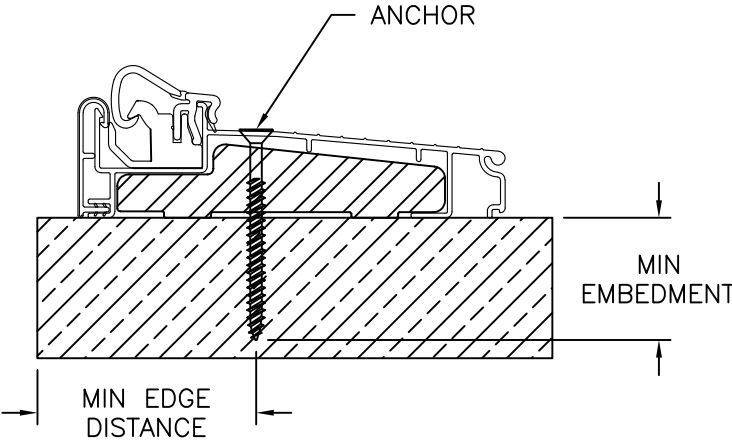


ENDURA THRESHOLD ZACL4565

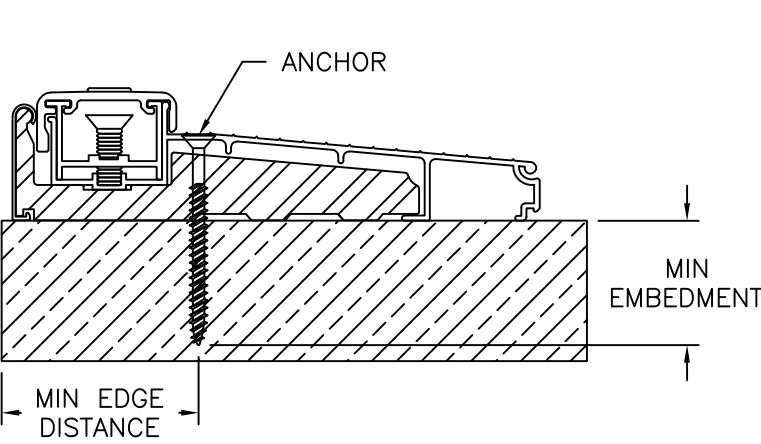


COLUMBIA THRESHOLD ESCON-34

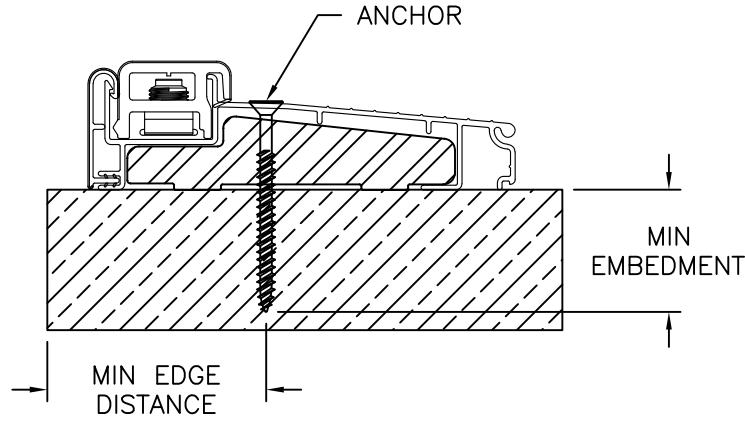


ENDURA THRESHOLD ZAIL4565

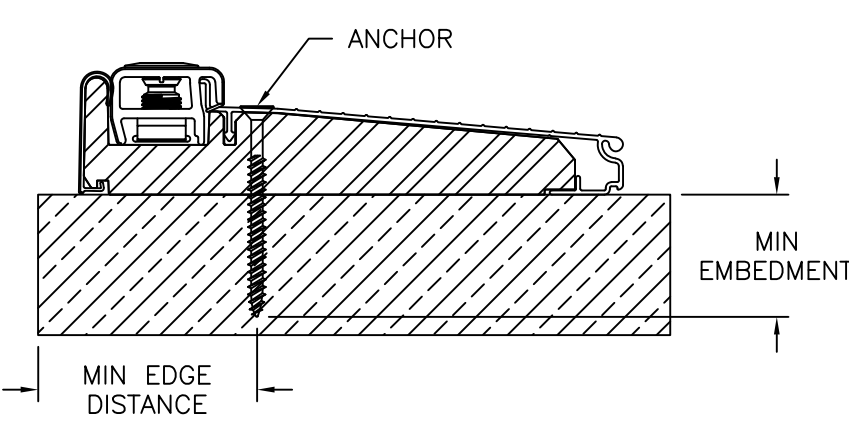


ENDURA THRESHOLD ZAI5815FN

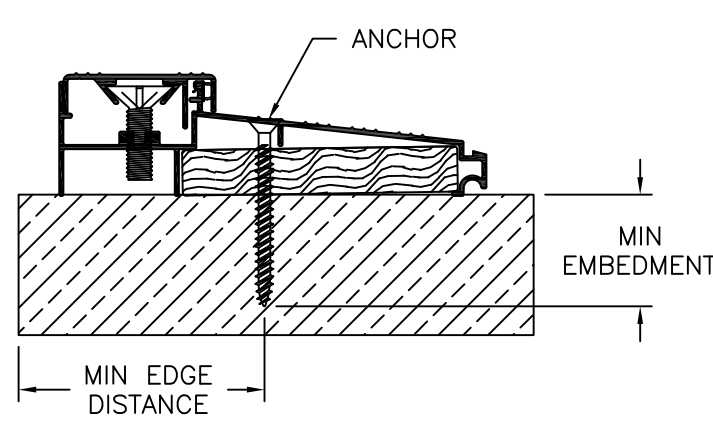

DLP THRESHOLD ISCS

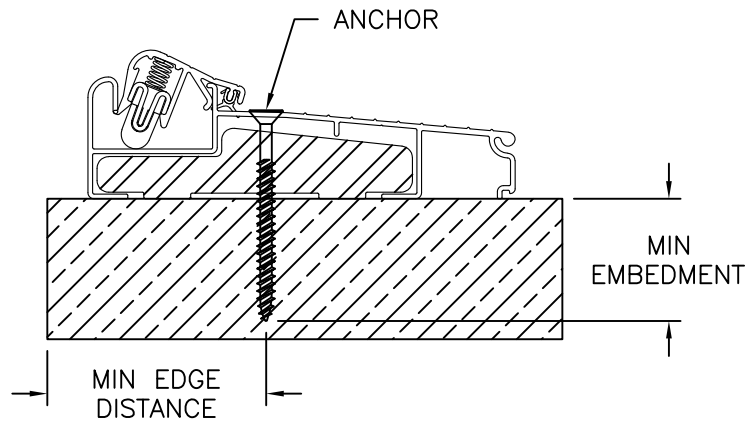

ENDURA THRESHOLD ZACLAA4565

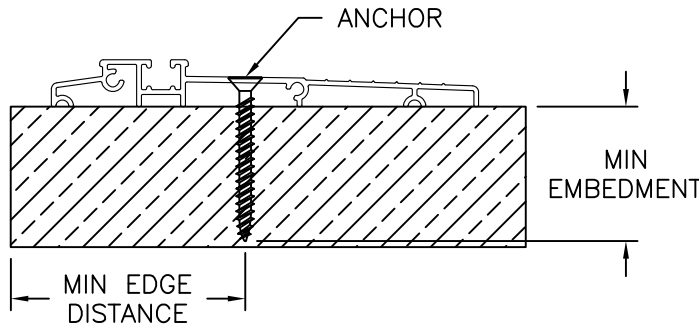

ENDURA ADA THRESHOLD ZHCI4565
TO BE USED ONLY WHERE WATER PENETRATION
RESISTANCE IS NOT REQUIRED


NAN YA PLASTICS CORPORATION U.S.A.
8989 NORTH LOOP EAST
HOUSTON, TX 77029

SERIES "SLPS" GLAZED FIBERGLASS INSWING
PATIO DOOR LITE W/SIDELITES - IMPACT
INSTALLATION DETAILS

DRAWN: A.R.	DWG NO. 08-03501	REV F
SCALE NTS	DATE 09/24/19	SHEET 15 OF 23

L. ROBERTO LOMAS P.E.
208 7th Ave, INDIALANTIC, FL 32903
434-688-0609 rllomas@lrlomaspe.com

SIGNED: 01/29/2025

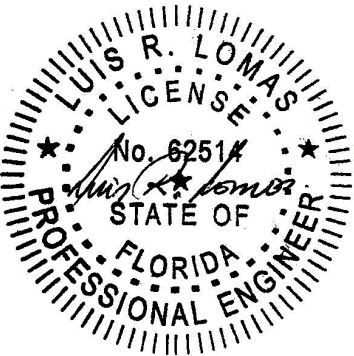


Luis R. Lomas P.E.
FL No.: 62514


ALTERNATE SILLS ANCHORS LOCATIONS

FOR ANCHOR TYPE, EMBEDMENT, EDGE DISTANCE AND SUBSTRATE REFER TO SHEETS 9 - 14
SILLS TO BE SET IN A BED OF APPROVED SEALANT


REVISIONS			
REV	DESCRIPTION	DATE	APPROVED
F	ADD HALF LITE CONFIGURATION	01/29/2025	R.L.

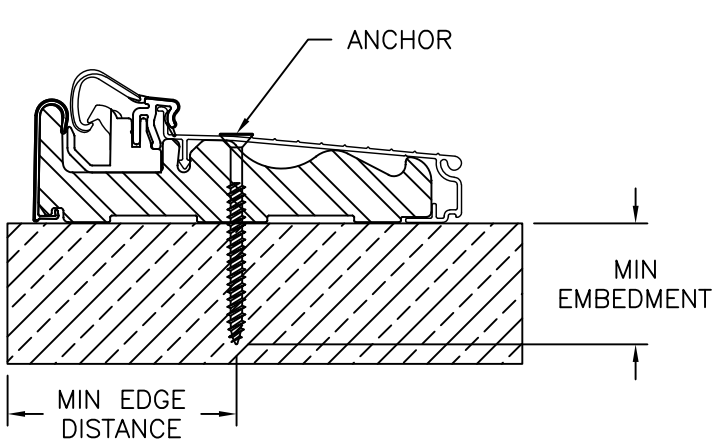


ENDURA THRESHOLD ZAC LH4565

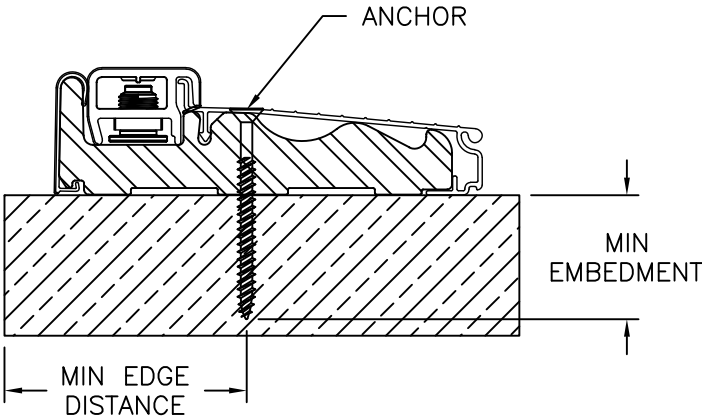


ENDURA THRESHOLD ZAI LH4565

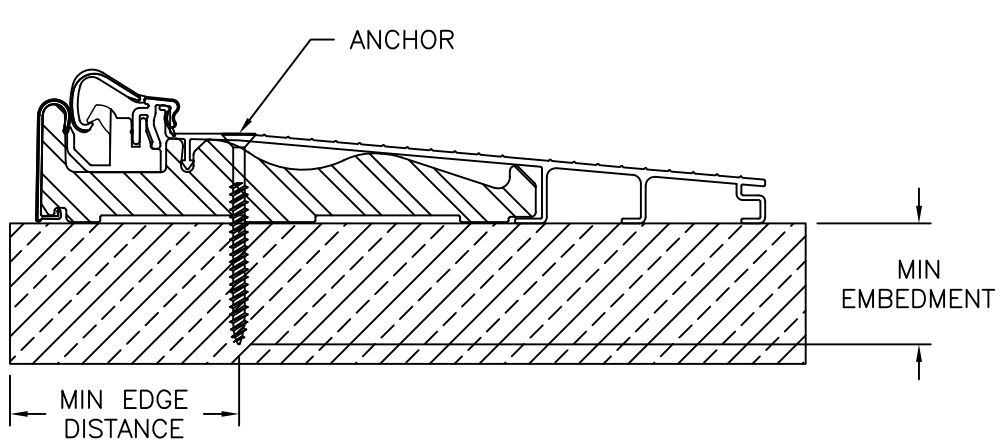


ENDURA THRESHOLD ZAC LH7815

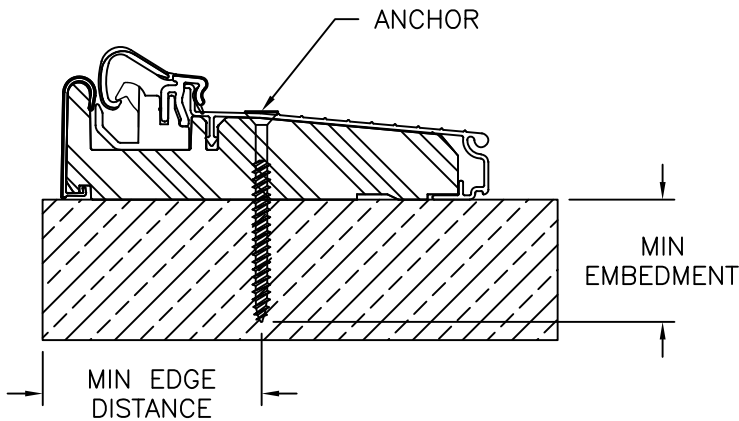


ENDURA THRESHOLD ZAC 4565FN

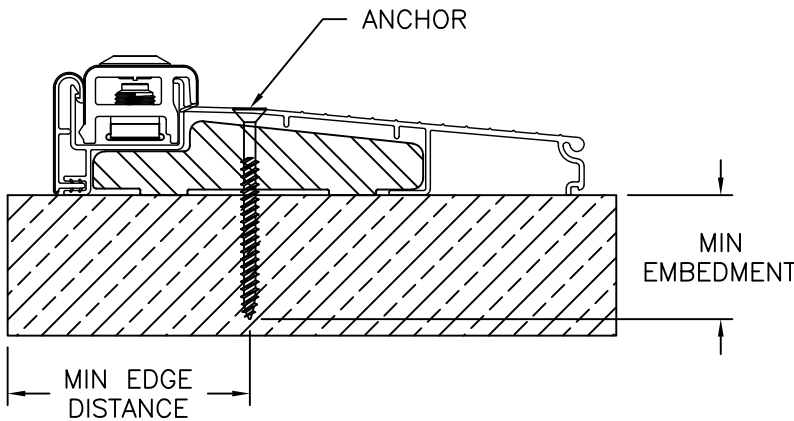

ENDURA THRESHOLD ZAI 5625

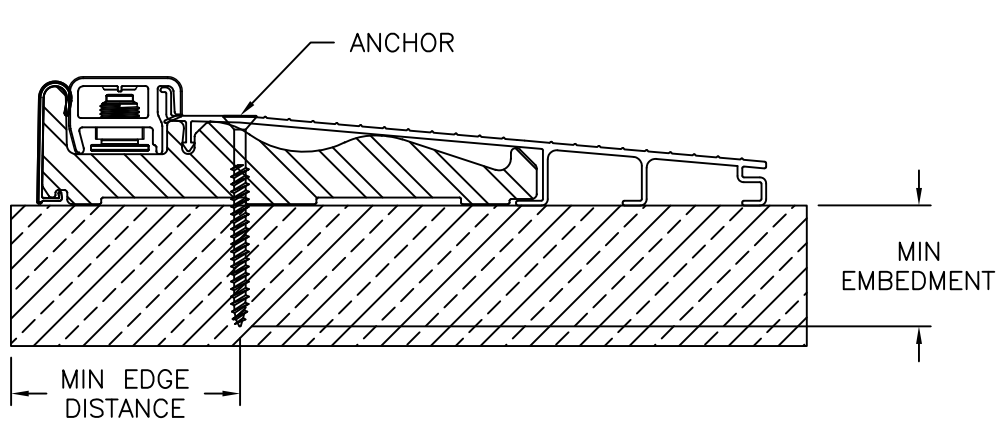

ENDURA THRESHOLD ZAI LH7625

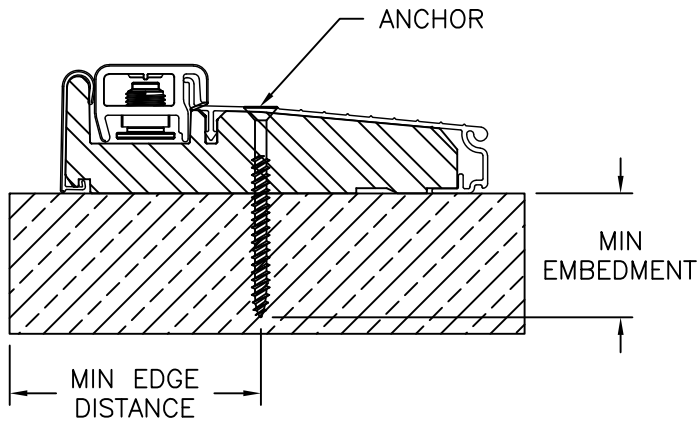

ENDURA THRESHOLD ZAI 4565FN


SIGNED: 01/29/2025

NAN YA PLASTICS CORPORATION U.S.A.
8989 NORTH LOOP EAST
HOUSTON, TX 77029


SERIES "SLPS" GLAZED FIBERGLASS INSWING
PATIO DOOR LITE W/SIDELITES - IMPACT
INSTALLATION DETAILS

DRAWN: A.R.	DWG NO. 08-03501	REV F
SCALE NTS	DATE 09/24/19	SHEET 16 OF 23

L. ROBERTO LOMAS P.E.
208 7th Ave, INDIALANTIC, FL 32903
434-688-0609 rllomas@lrlomaspe.com

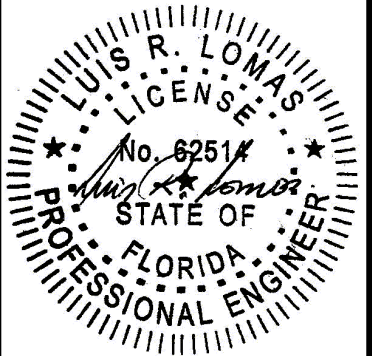


Luis R. Lomas P.E.
FL No.: 62514

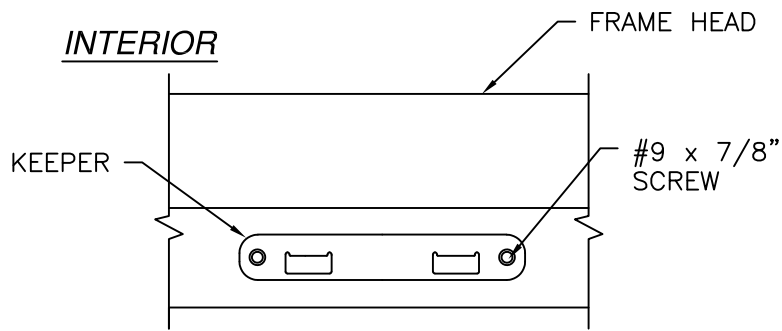


EXTERIOR

HEAD KEEPER DETAIL

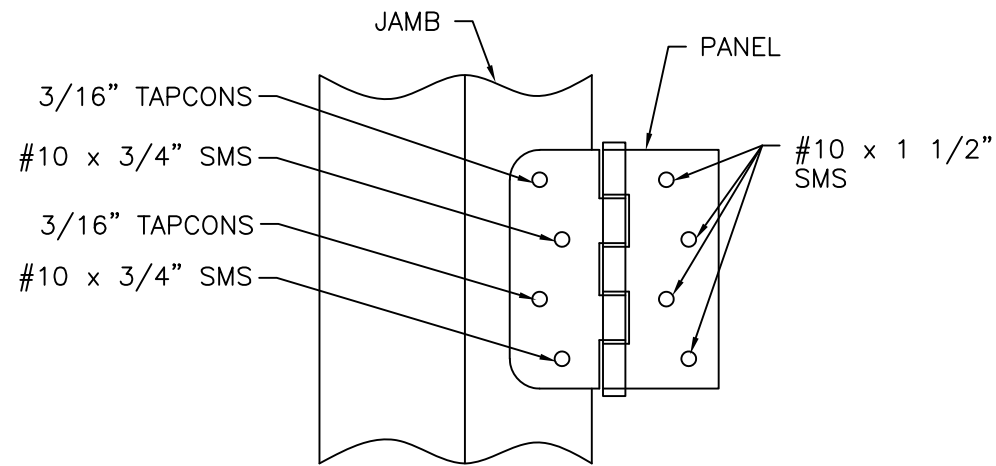


HINGE INSTALLATION DETAIL
MASONRY/CONCRETE INSTALLATION

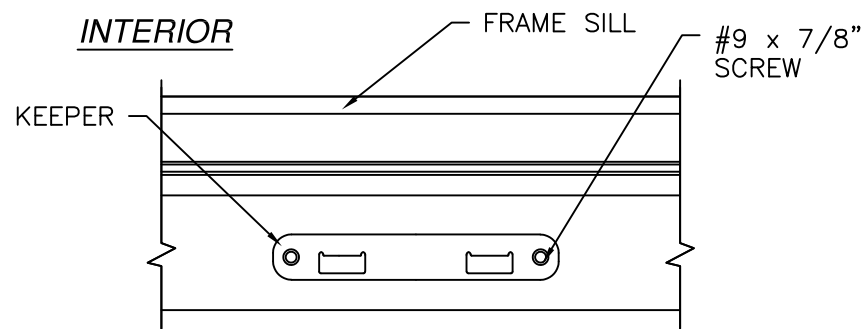


EXTERIOR


SILL KEEPER DETAIL

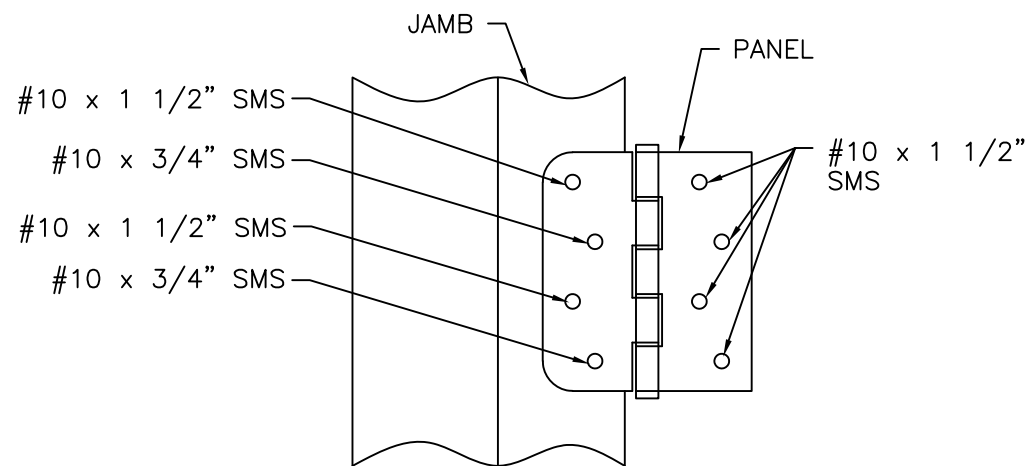


HINGE INSTALLATION DETAIL
WOOD AND METAL INSTALLATION

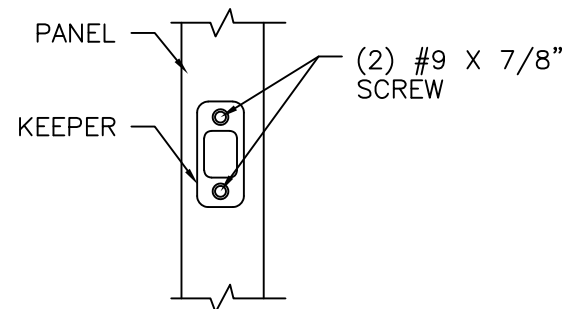

DEADBOLT KEEPER DETAIL

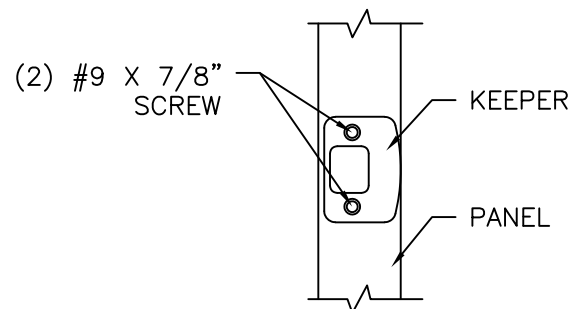


LATCH KEEPER DETAIL

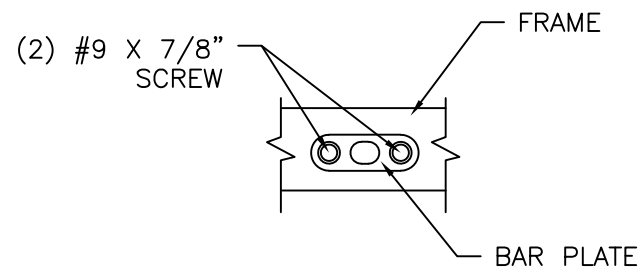

DRIVE BAR PLATE DETAIL

REVISIONS			
REV	DESCRIPTION	DATE	APPROVED
F	ADD HALF LITE CONFIGURATION	01/29/2025	R.L.

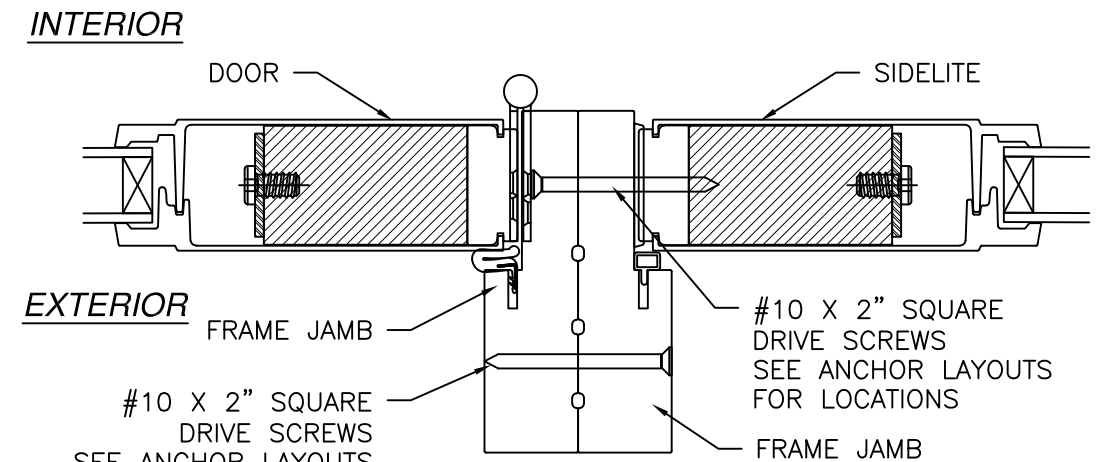

MULLION DETAIL
DOOR ANCHORS SCREWS
NOT SHOWN FOR CLARITY

EXTERIOR

#10 x 2" SQUARE DRIVE SCREWS
SEE ANCHOR LAYOUTS FOR LOCATIONS


NAN YA PLASTICS CORPORATION U.S.A.
8989 NORTH LOOP EAST
HOUSTON, TX 77029

SERIES "SLPS" GLAZED FIBERGLASS INSWING
PATIO DOOR LITE W/SIDELITES - IMPACT
INSTALLATION DETAILS

DRAWN: A.R.	DWG NO. 08-03501	REV F
SCALE NTS	DATE 09/24/19	SHEET 17 OF 23


L. ROBERTO LOMAS P.E.
208 7th Ave, INDIALANTIC, FL 32903
434-688-0609 rllomas@lrlomaspe.com

SIGNED: 01/29/2025

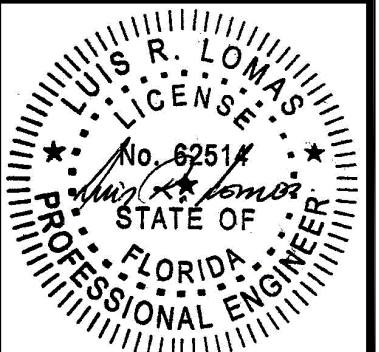


Luis R. Lomas P.E.
FL No.: 62514


REVISIONS			
REV	DESCRIPTION	DATE	APPROVED
F	ADD HALF LITE CONFIGURATION	01/29/2025	R.L.

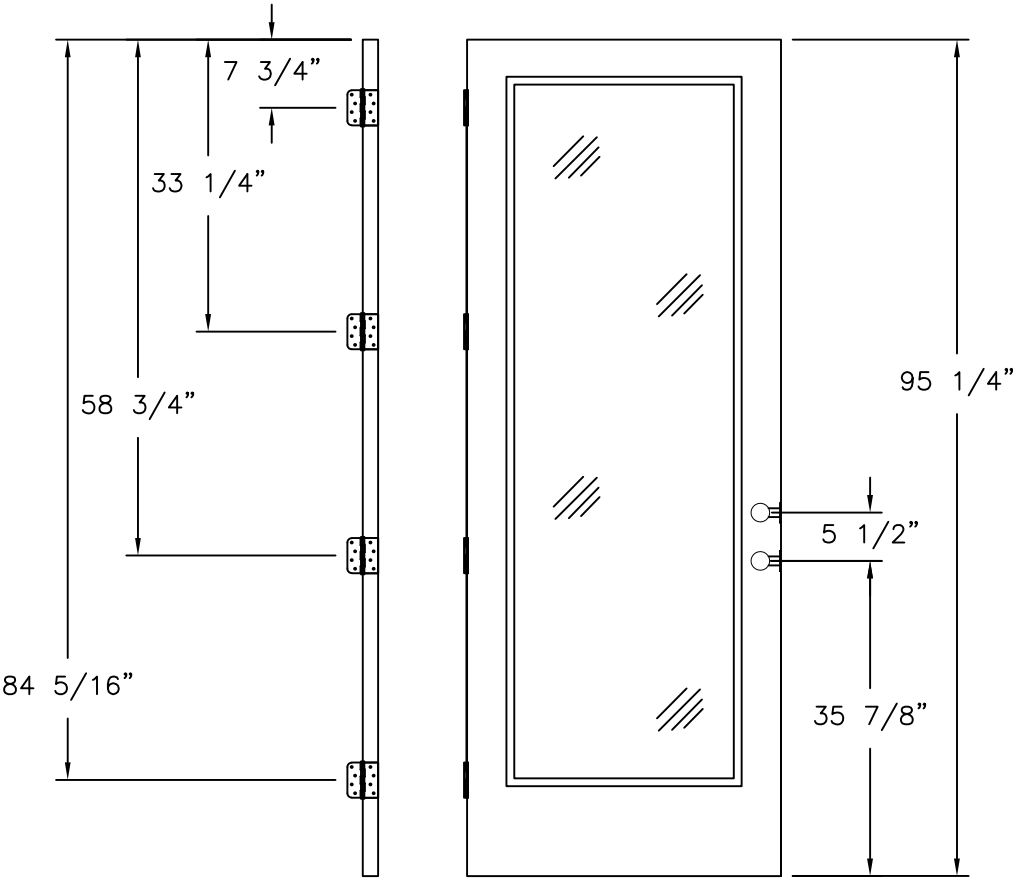

LOCK AND HINGES LOCATIONS
8' UNIT, FULL LITE, 3/4 AND 1/2 LITE PANELS

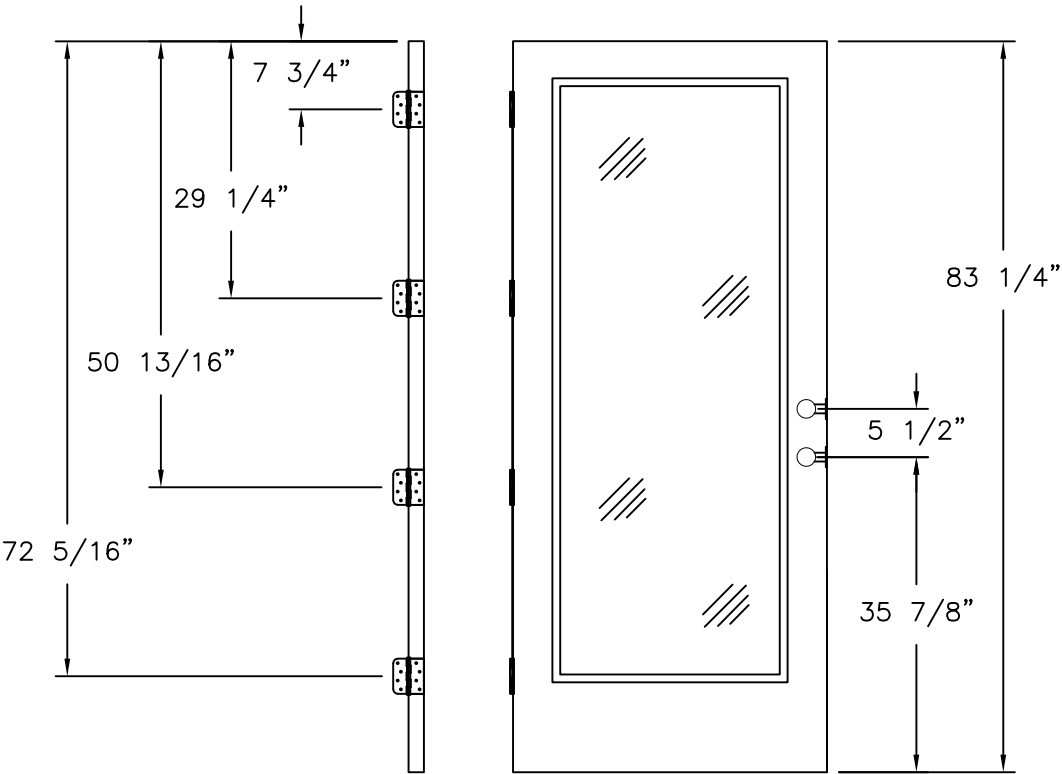

LOCK AND HINGES LOCATIONS
7' UNIT, FULL LITE, 3/4 AND 1/2 LITE PANELS

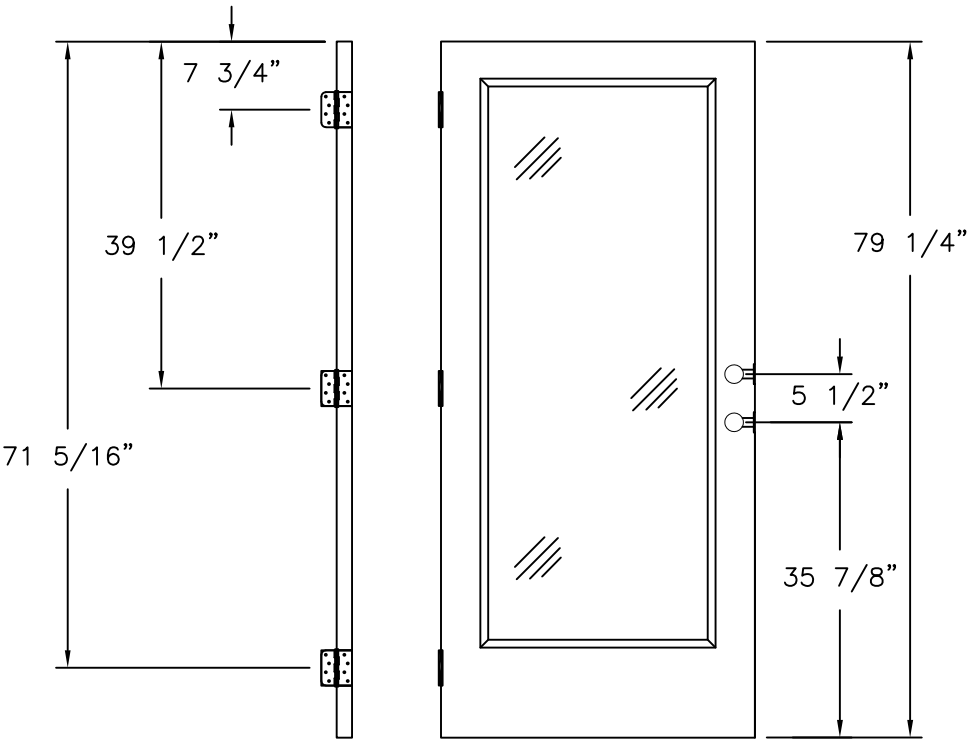


LOCK AND HINGES LOCATIONS
6'8" UNIT, FULL LITE, 3/4 AND 1/2 LITE PANELS

NAN YA PLASTICS CORPORATION U.S.A.
8989 NORTH LOOP EAST
HOUSTON, TX 77029



















SERIES "SLPS" GLAZED FIBERGLASS INSWING
PATIO DOOR LITE W/SIDELITES - IMPACT
INSTALLATION DETAILS

DRAWN: A.R.	DWG NO. 08-03501	REV F
SCALE NTS	DATE 09/24/19	SHEET 18 OF 23
L. ROBERTO LOMAS P.E. 208 7th Ave, INDIALANTIC, FL 32903 434-688-0609 rllomas@lrlomaspe.com		

SIGNED: 01/29/2025

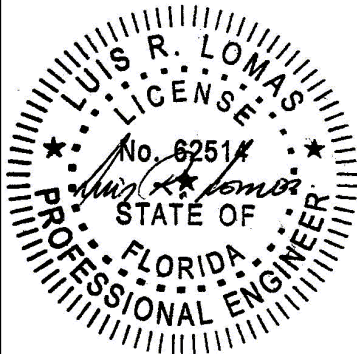

Luis R. Lomas P.E.
FL No.: 62514

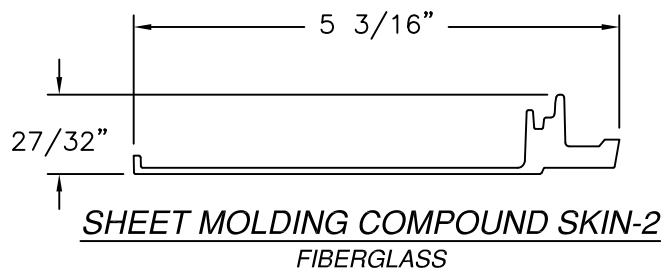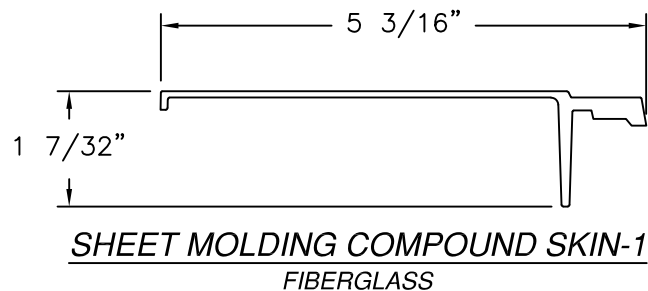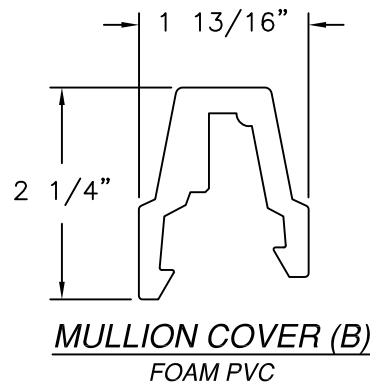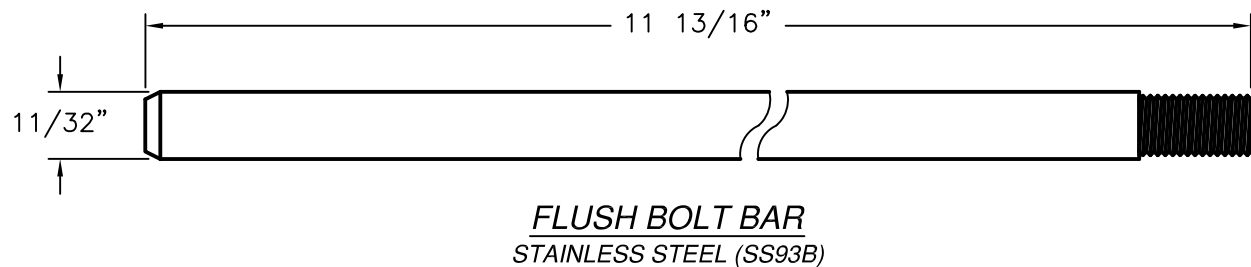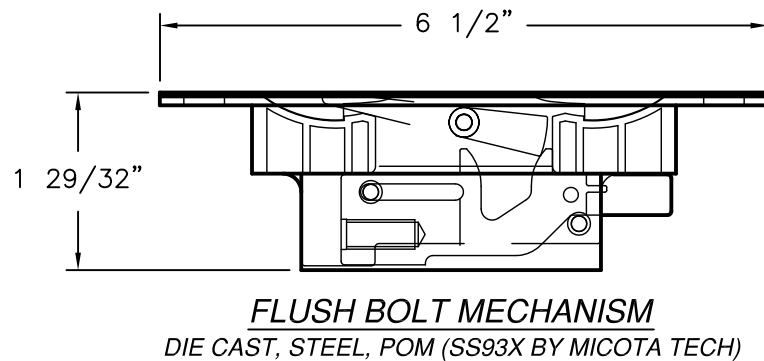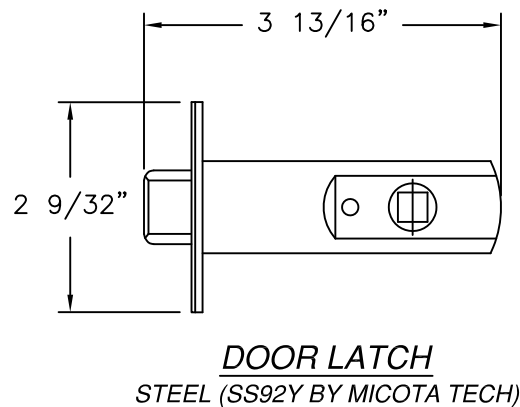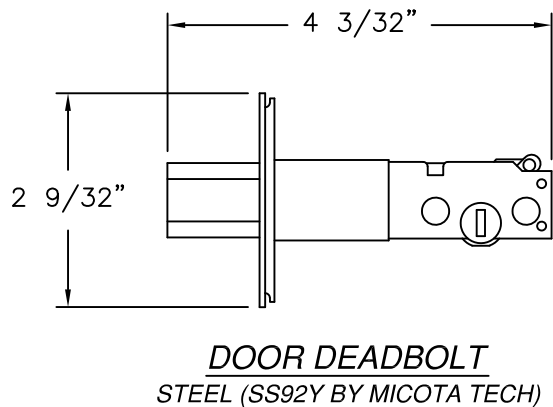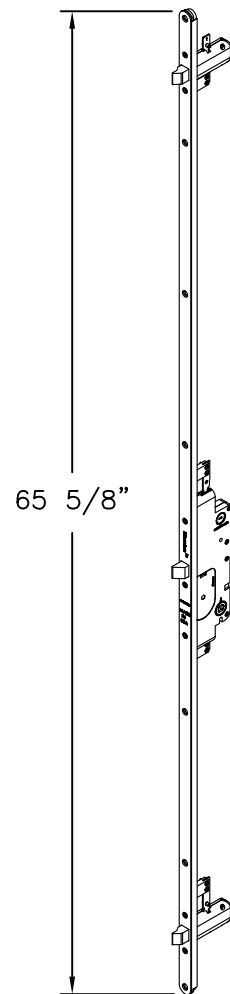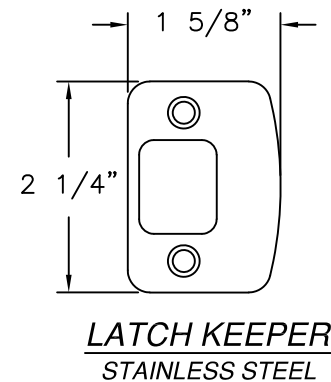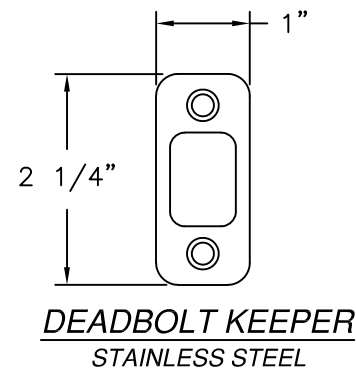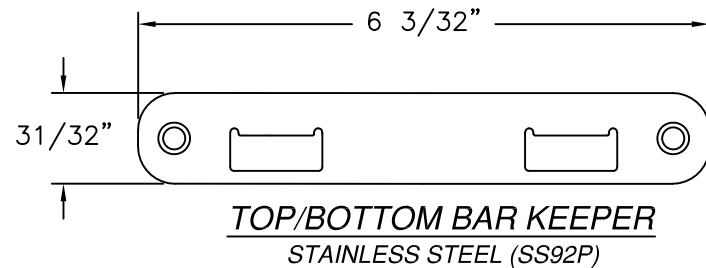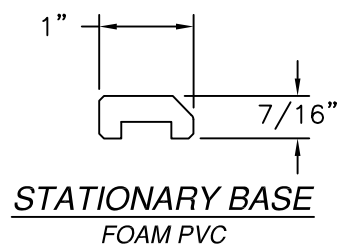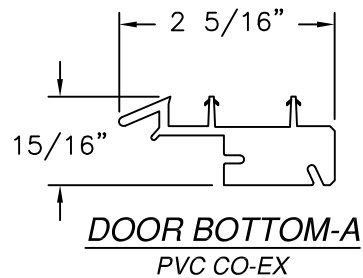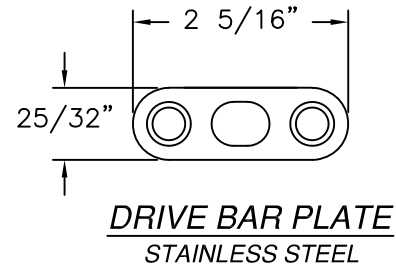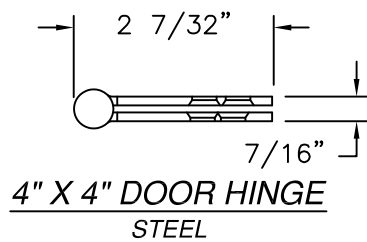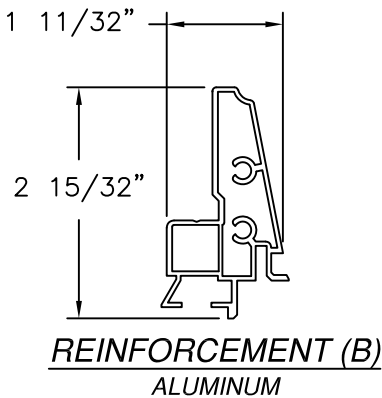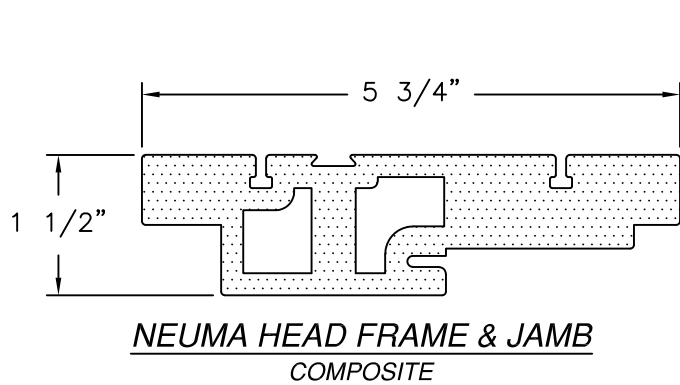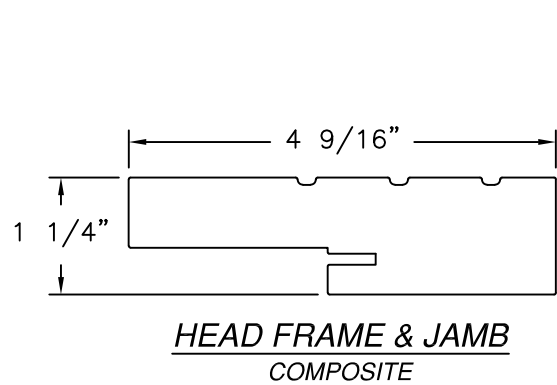

REVISIONS			
REV	DESCRIPTION	DATE	APPROVED
F	ADD HALF LITE CONFIGURATION	01/29/2025	R.L.

NAN YA PLASTICS CORPORATION U.S.A.

8989 NORTH LOOP EAST
HOUSTON, TX 77029

SERIES "SLPS" GLAZED FIBERGLASS INSWING
PATIO DOOR LITE W/SIDELITES - IMPACT
COMPONENTS

DRAWN:
A.R.

DWG NO.
08-03501

REV
F

SCALE
NTS

DATE
09/24/19

SHEET
20 OF 23


















L. ROBERTO LOMAS P.E.
208 7th Ave, INDIALANTIC, FL 32903
434-688-0609 rllomas@lrlomaspe.com

SIGNED: 01/29/2025

LUIS R. LOMAS
P.E.
No. 62514
STATE OF
FLORIDA
PROFESSIONAL ENGINEER


Luis R. Lomas P.E.
FL No.: 62514

REVISIONS			
REV	DESCRIPTION	DATE	APPROVED
F	ADD HALF LITE CONFIGURATION	01/29/2025	R.L.

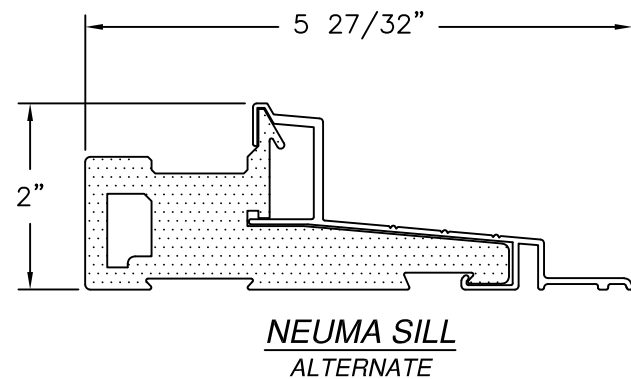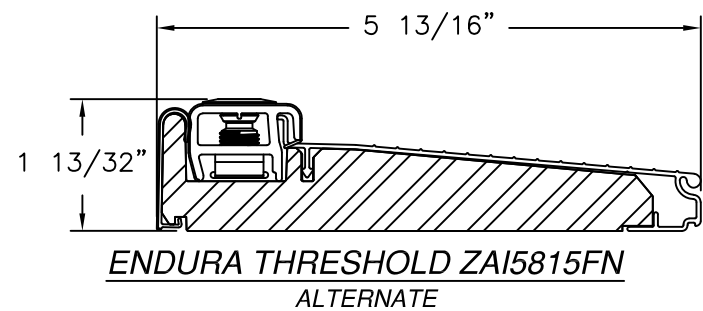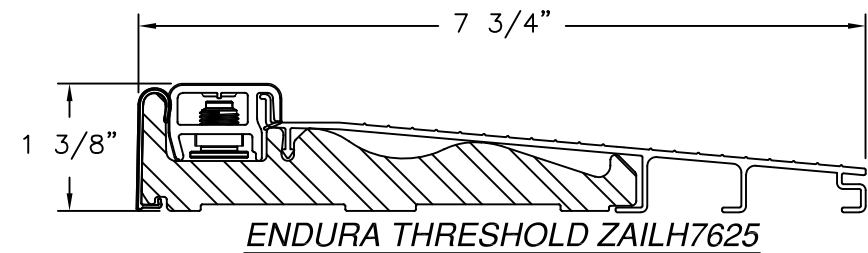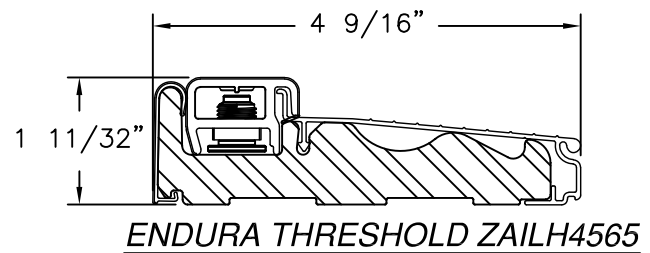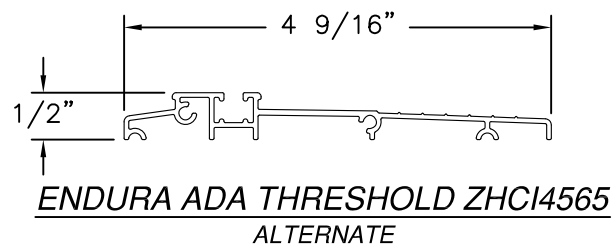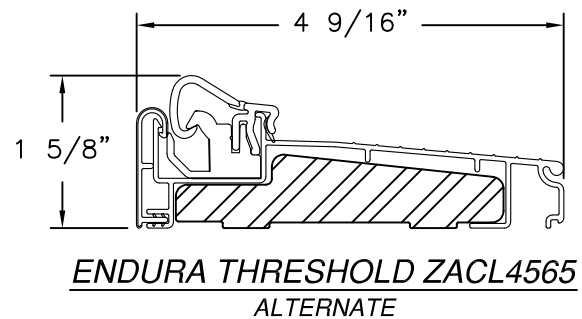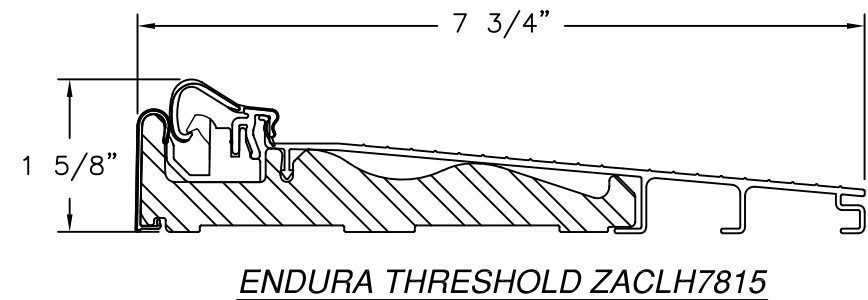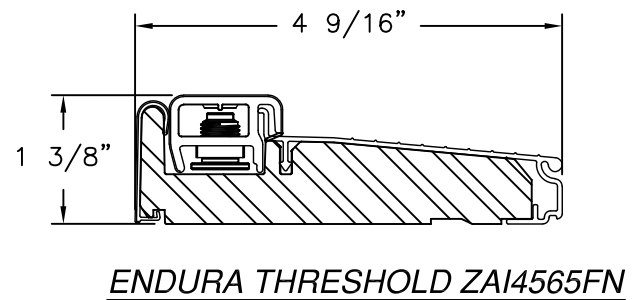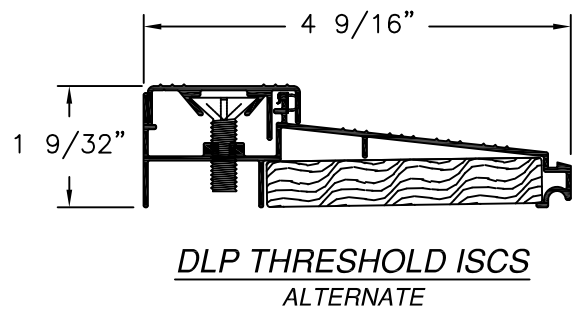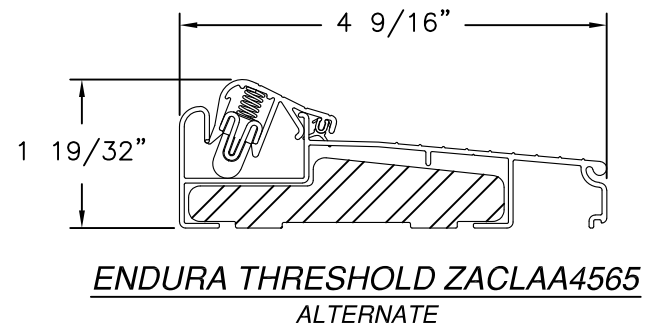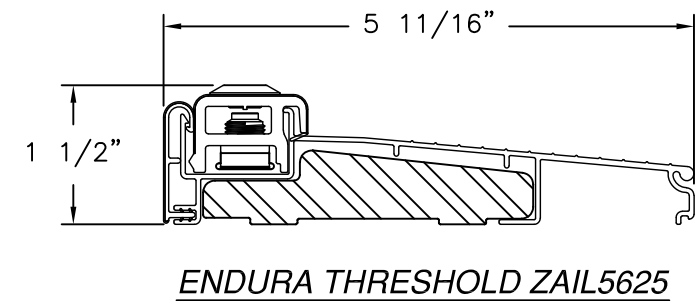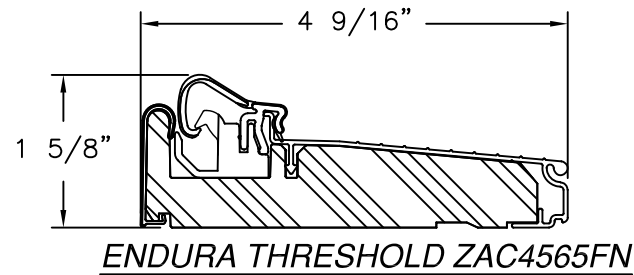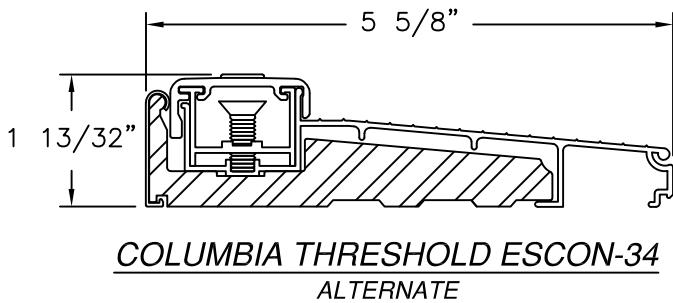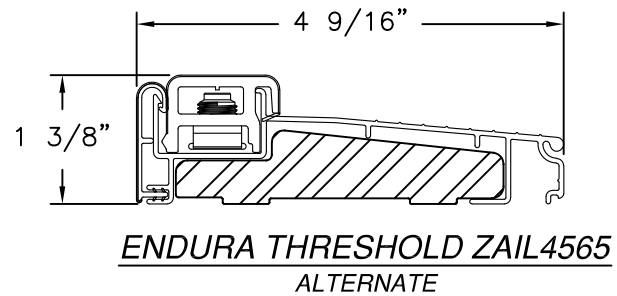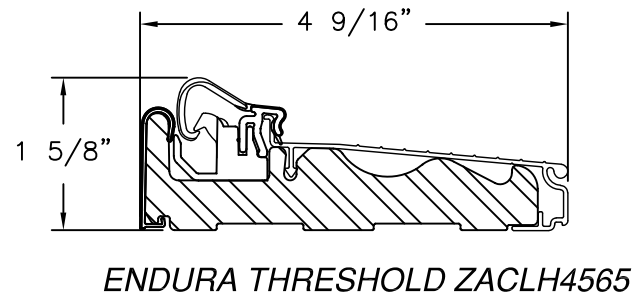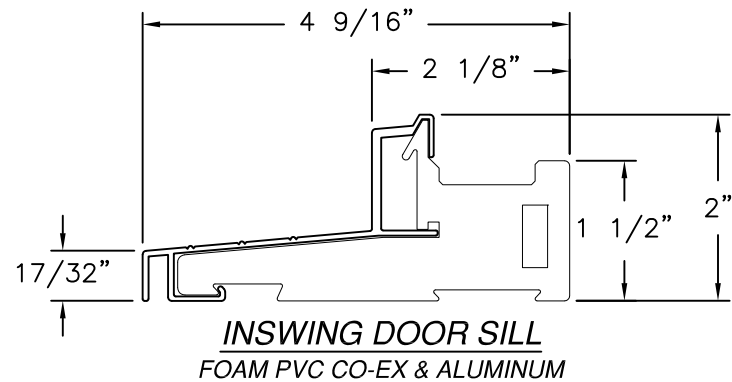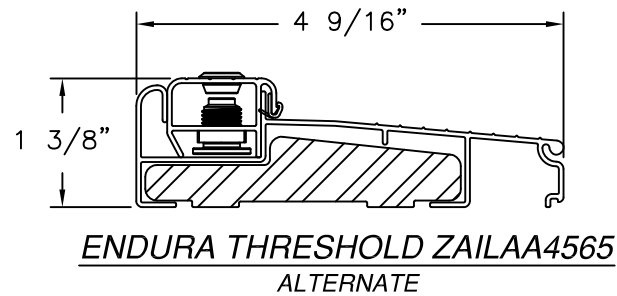

SIGNED: 01/29/2025

NAN YA PLASTICS CORPORATION U.S.A. 8989 NORTH LOOP EAST HOUSTON, TX 77029		
SERIES "SLPS" GLAZED FIBERGLASS INSWING PATIO DOOR LITE W/SIDELITES - IMPACT COMPONENTS		
DRAWN: A.R.	DWG NO. 08-03501	REV F
SCALE NTS	DATE 09/24/19	SHEET 21 OF 23
L. ROBERTO LOMAS P.E. 208 7th Ave, INDIALANTIC, FL 32903 434-688-0609 rllomas@rlomaspe.com		

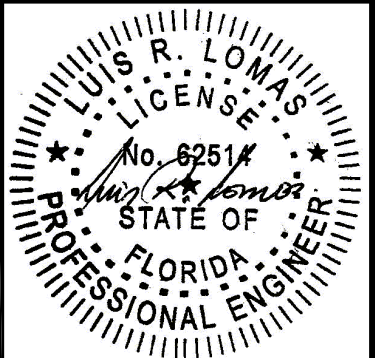


Luis R. Lomas P.E.
FL No.: 62514

REVISIONS			
REV	DESCRIPTION	DATE	APPROVED
F	ADD HALF LITE CONFIGURATION	01/29/2025	R.L.

APPROVED PANEL CONFIGURATIONS
3/4 LITE

DIRECT GLAZING

OPEN GLAZING BEAD

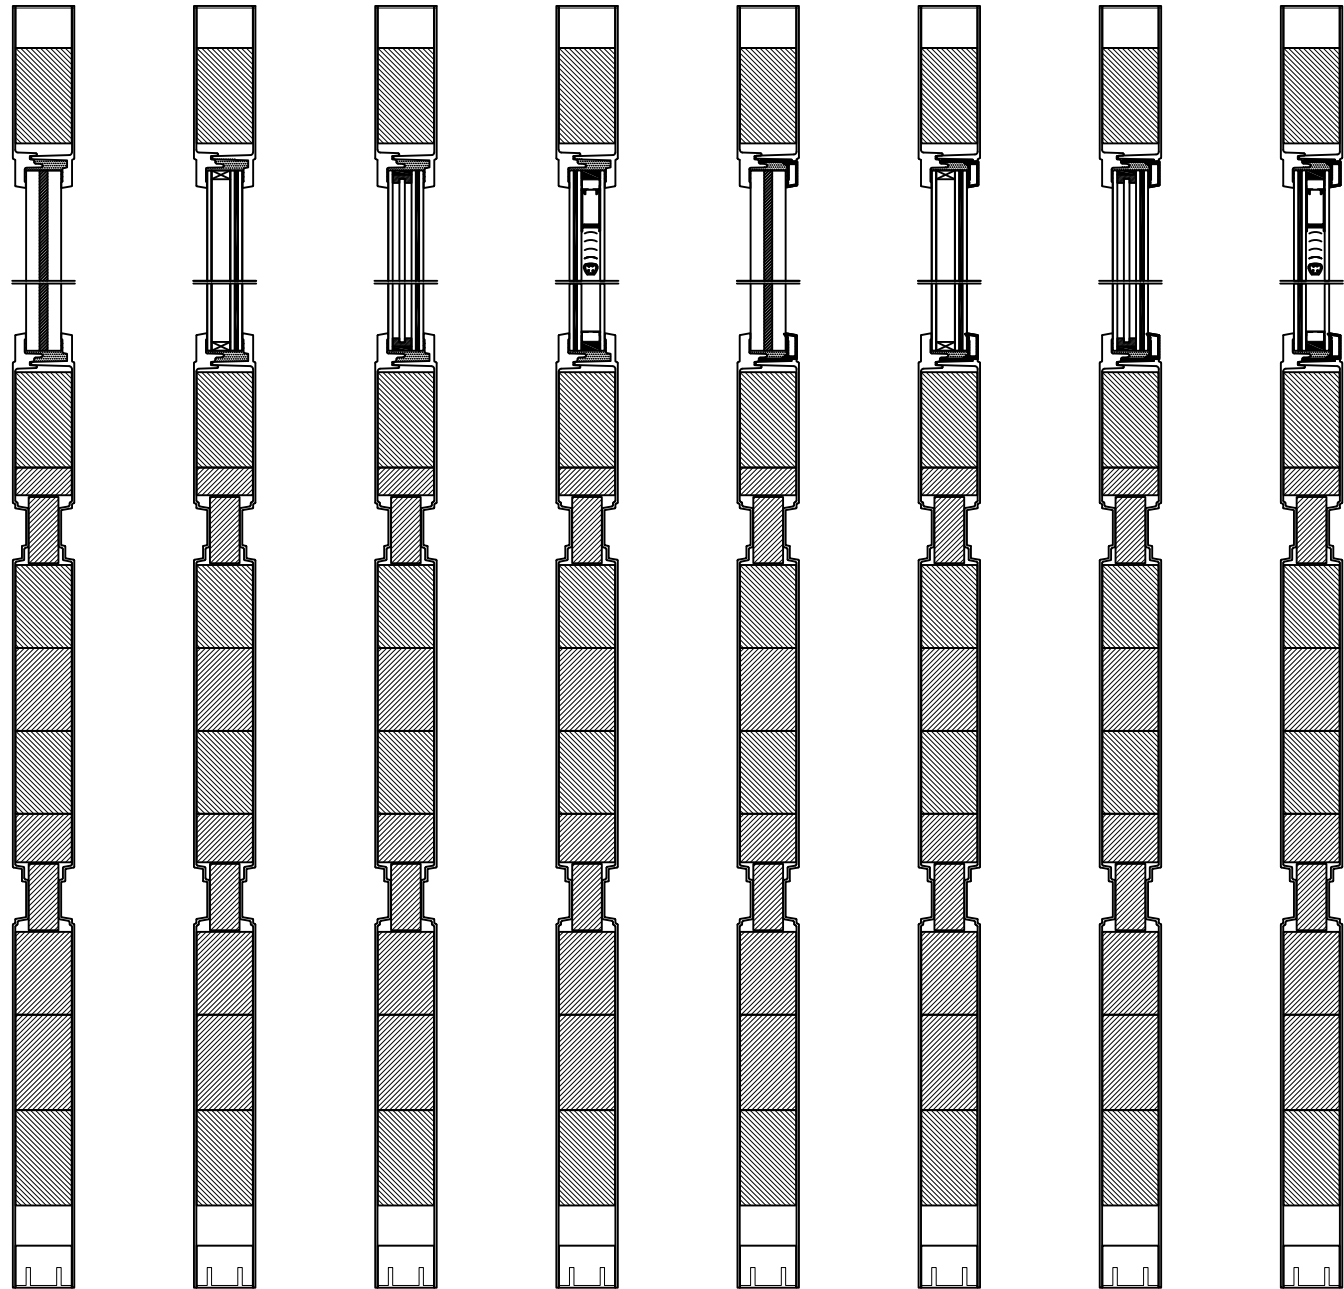


W/PVC FOAM BOARD W/STD GLASS W/MATTE GLASS W/MINI-BLIND W/PVC FOAM BOARD W/STD GLASS W/MATTE GLASS W/MINI-BLIND

APPROVED PANEL CONFIGURATIONS
FULL LITE

DIRECT GLAZING

OPEN GLAZING BEAD

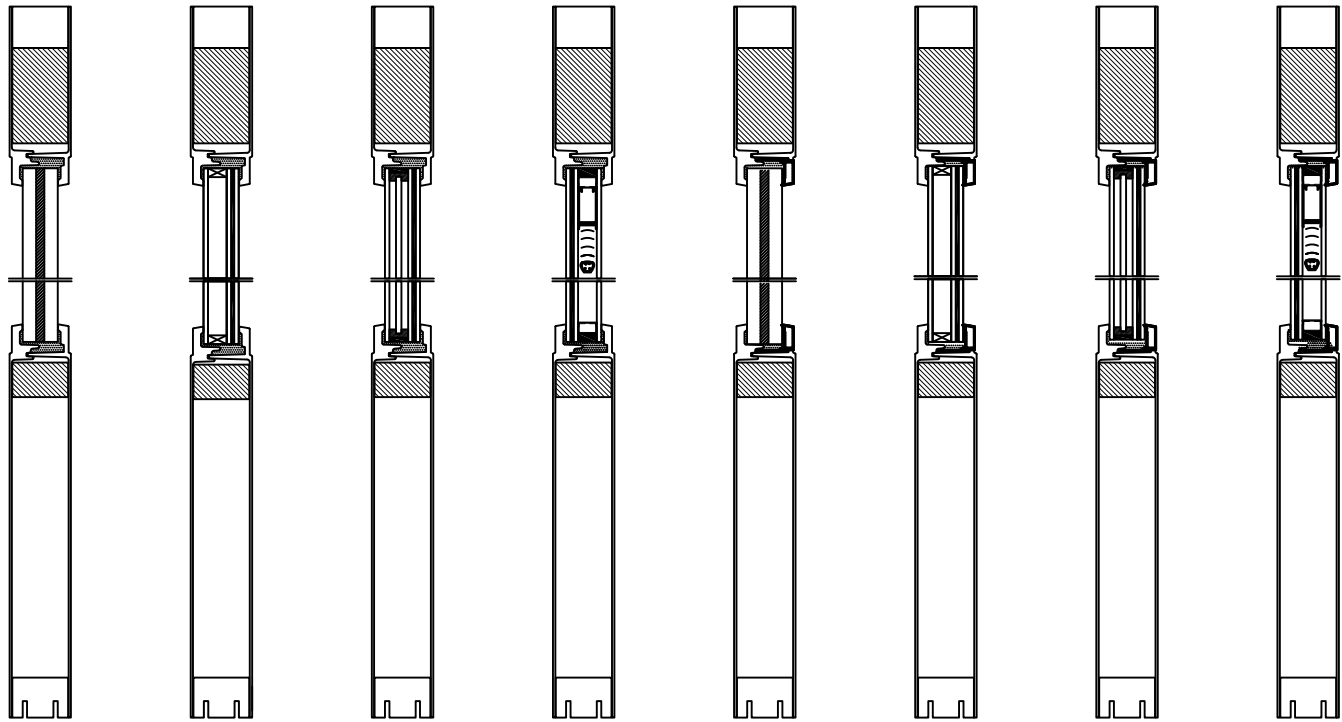

W/PVC FOAM BOARD W/STD GLASS W/MATTE GLASS W/MINI-BLIND W/PVC FOAM BOARD W/STD GLASS W/MATTE GLASS W/MINI-BLIND


SIGNED: 01/29/2025

NAN YA PLASTICS CORPORATION U.S.A.
8989 NORTH LOOP EAST
HOUSTON, TX 77029

SERIES "SLPS" GLAZED FIBERGLASS INSWING
PATIO DOOR LITE W/SIDELITES - IMPACT
APPROVED PANEL CONFIGURATIONS

DRAWN: A.R.	DWG NO. 08-03501	REV F
SCALE NTS	DATE 09/24/19	SHEET 22 OF 23

L. ROBERTO LOMAS P.E.
208 7th Ave, INDIALANTIC, FL 32903
434-688-0609 rllomas@rlomaspe.com

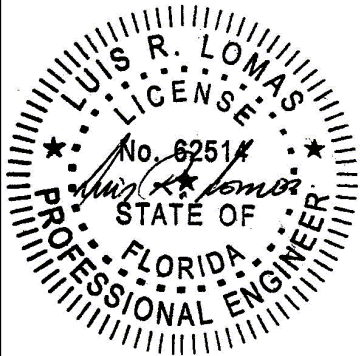


Luis R. Lomas P.E.
FL No.: 62514

APPROVED PANEL CONFIGURATIONS
1/2 LITE

DIRECT GLAZING

OPEN GLAZING BEAD

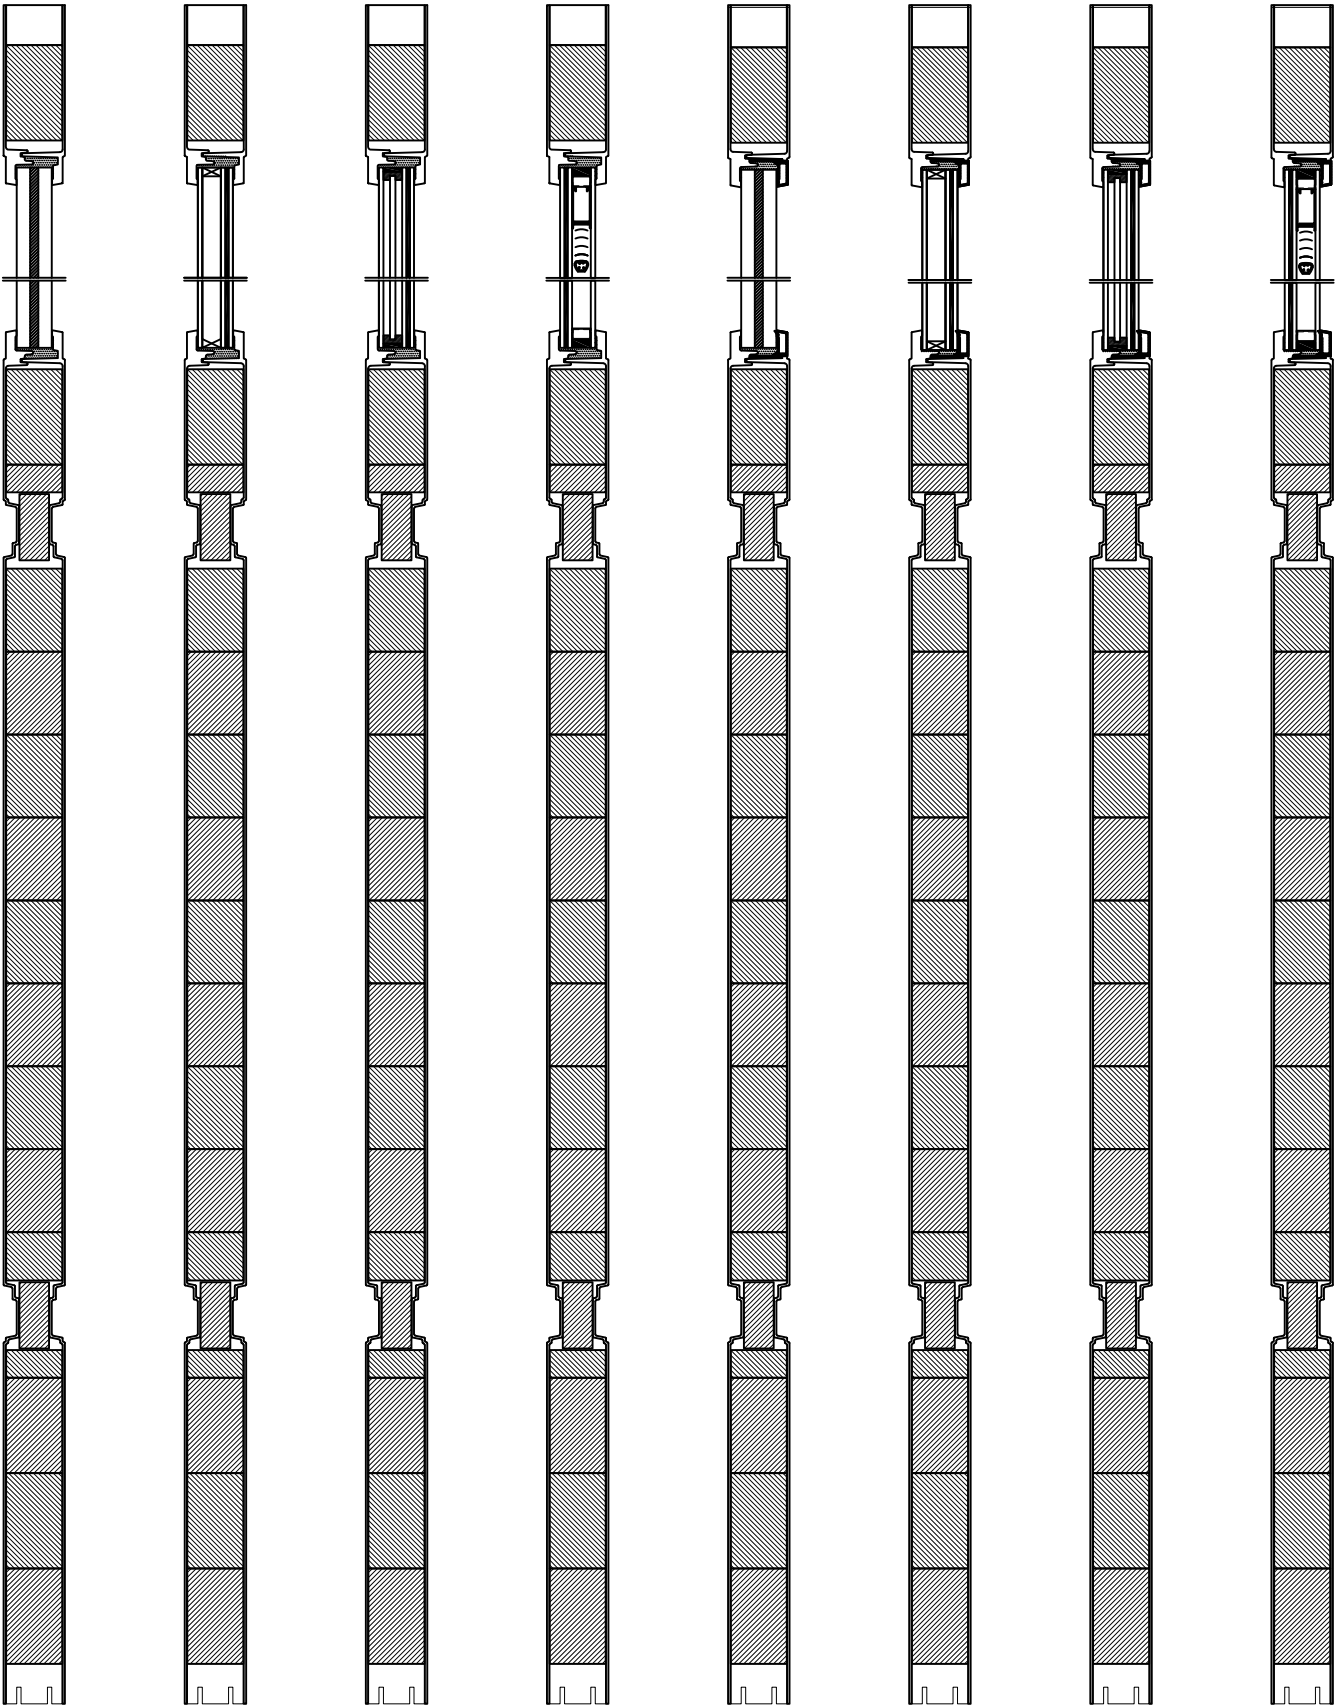

W/PVC FOAM BOARD

W/STD GLASS

W/MATTE GLASS

W/MINI-BLIND

W/PVC FOAM BOARD

W/STD GLASS

W/MATTE GLASS

W/MINI-BLIND


NAN YA PLASTICS CORPORATION U.S.A.
8989 NORTH LOOP EAST
HOUSTON, TX 77029

SERIES "SLPS" GLAZED FIBERGLASS INSWING
PATIO DOOR LITE W/SIDELITES - IMPACT
APPROVED PANEL CONFIGURATIONS

DRAWN: A.R.	DWG NO. 08-03501	REV F
SCALE NTS	DATE 09/24/19	SHEET 23 OF 23

L. ROBERTO LOMAS P.E.
208 7th Ave, INDIALANTIC, FL 32903
434-688-0609 rllomas@lrlomaspe.com

SIGNED: 01/29/2025

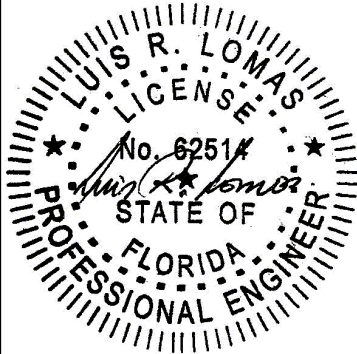

Luis R. Lomas P.E.
FL No.: 62514