




Weather Shield
Windows & Doors
1104/1105 DH STACK
WITH 1111/1110 TRANSOM
INSTALLATION

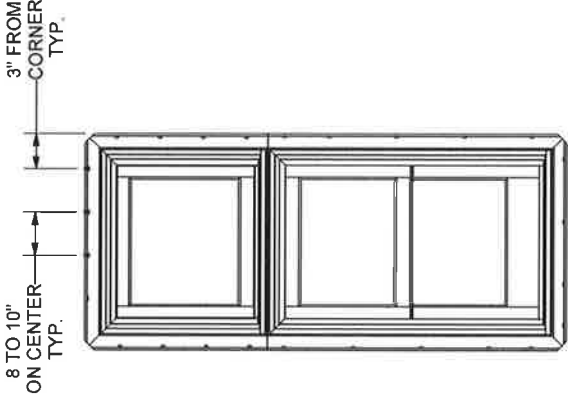

NAILING FIN METHOD

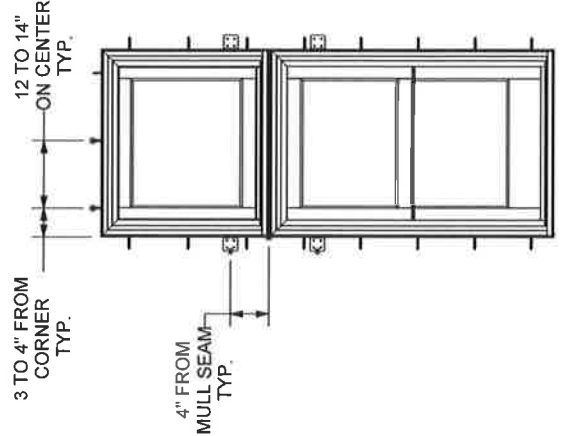



THROUGH JAMB METHOD

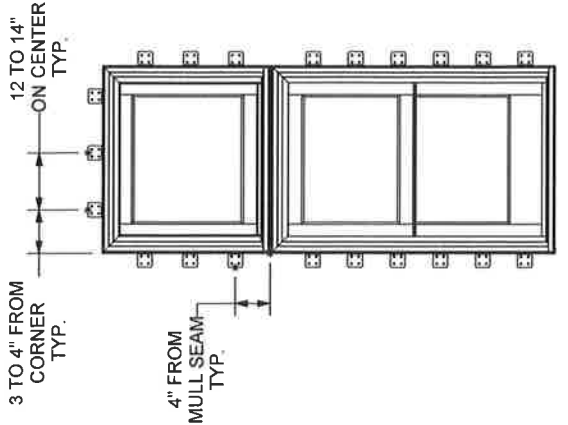

INSTALLATION CLIP METHOD

DESC.	FRAME SIZE		DAYLIGHT OPENING		DESIGN PRESSURE (psf)	FRAME MATERIAL
	WIDTH (IN.)	HEIGHT (IN.)	WIDTH (IN.)	HEIGHT (IN.)		
1104 DOUBLE HUNG STACK WITH 1111 DH TRANSOM	47.5	95.5	41	85.33	+55 / -70	ALUM / WOOD
	47.5	42	41	35.63		
1105 DOUBLE HUNG STACK WITH 1110 DH TRANSOM	47.5	95.5	41	85.33	+55 / -70	ALUM / WOOD
	47.5	42	41	35.63		

- GENERAL NOTE(S):
1. THESE UNITS HAVE BEEN TESTED, ANALYZED, HALLMARK CERTIFIED AND FBC APPROVED.
 2. GLASS MEETS THE REQUIREMENTS OF ASTM E1300
 3. SETTING BLOCK SHOULD BE 70-90 DUROMETER AS PER 2411.3.3.1 OF THE CURRENT FBC.
 4. GLASS LITES THAT EXCEED 36" IN WIDTH SHALL USE SETTING BLOCKS AT 1/4 SPAN FROM CORNERS AS PER 2411.3.3.1 OF THE CURRENT FBC.
 5. LARGE AND SMALL MISSILE IMPACT RESISTANT. WINDOW AND DOOR UNITS REQUIRED TO MEET SMALL MISSILE IMPACT WIND-BORNE DEBRIS PROTECTION REQUIRE THE EXTERIOR LITE OF AN INSULATED UNIT TO BE TEMPERED PER FBC, SECTION 2411.3.3.7.

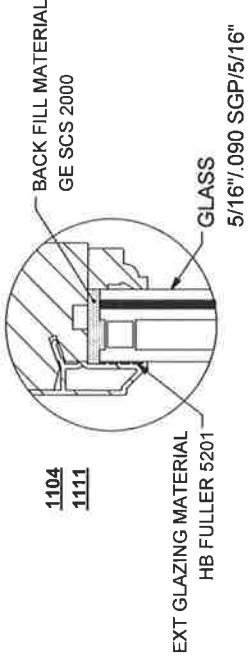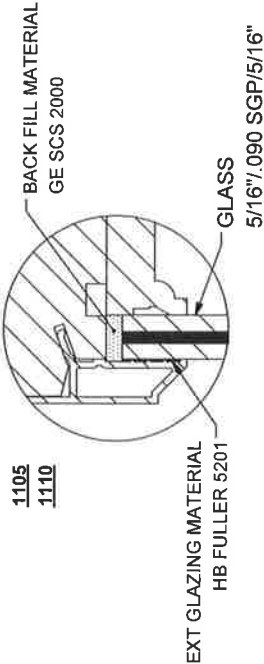

TOLERANCES UNLESS SPECIFIED:	
INCHES	ANGLE
.x ± .1"	xx ± 1°
.xx ± .03"	xx.x ± .5° (1/2°)
.xxx ± .015"	xx.xx ± .25° (1/4°)

PRODUCTS:
1104, 1105, 1110, 1111

TYP. WALL THICKNESS:
WT/FT:
MAT:
PCR NO. ENG PDR #:

AREA:
FINISH:
PROFILE #:


DRAWN BY:
MK

DATE:
08-14-2018


TITLE:
DH TRANSOM INSTALLATION
DWG NO:
45-18753
SCALE: 1:16
SHEET NAME: Sheet1
SHEET 1 OF 2
DO NOT SCALE DRAWING

WEATHER SHIELD
WINDOWS & DOORS


HEAD, SILL AND SIDE ANCHORAGE TYPICAL
NAIL FIN INSTALLATION

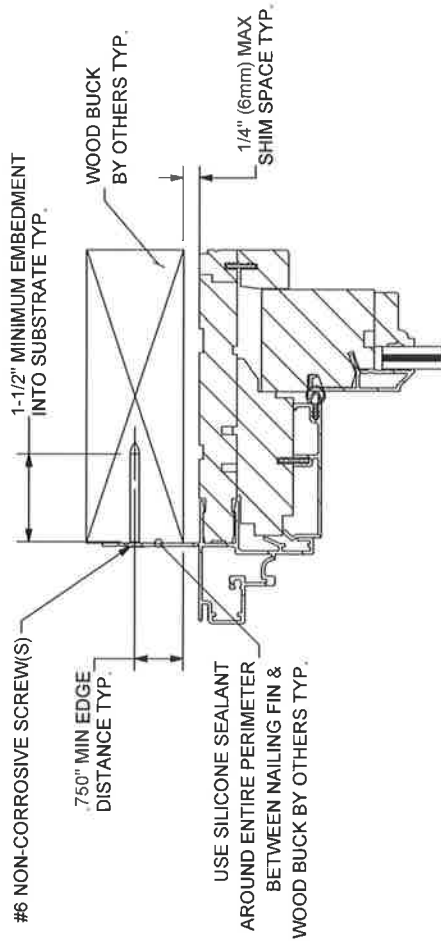

HEAD AND SIDE ANCHORAGE TYPICAL
THROUGH JAMB METHOD

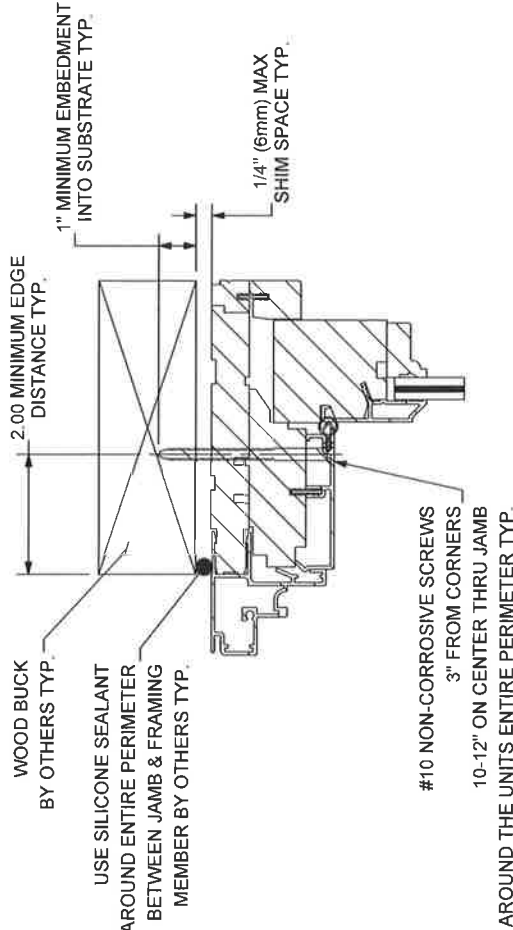

HEAD AND SIDE ANCHORAGE TYPICAL
INSTALLATION CLIP METHOD

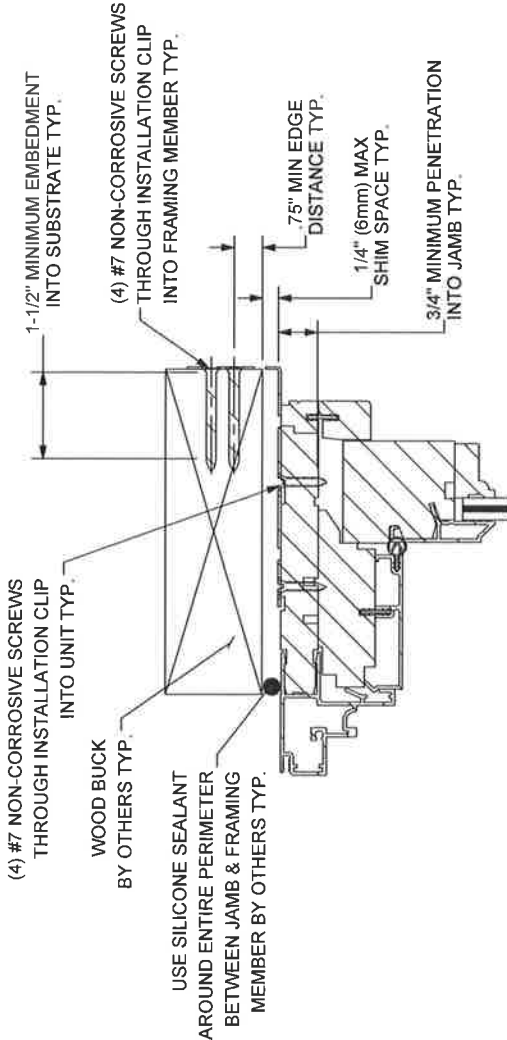

TOLERANCES UNLESS SPECIFIED:

INCHES	ANGLE
.XX ± .1"	XX ± 1°
.XX ± .03"	XX ± .5° (1/2°)
.XXX ± .015"	XXX ± .25° (1/4°)

PRODUCTS:
1104, 1105, 1110, 1111

TYP. WALL THICKNESS:

AREA:

FINISH:

PROFILE #:

W7/FT:

MAT:

POR #:

PCR NO.

ENG

POR #:

DESCRIPTION

REV DATE

WEATHER SHIELD.
WINDOWS & DOORS

TITLE: DH TRANSOM INSTALLATION

DATE: 08-14-2018

DRAWN BY: MK

DWG NO:

45-18753

SCALE: 1:16 SHEET NAME: Sheet2 SHEET 2 OF 2 DO NOT SCALE DRAWING

REV