



Weather Shield Windows & Doors


1108 DH PICTURE INSTALLATION

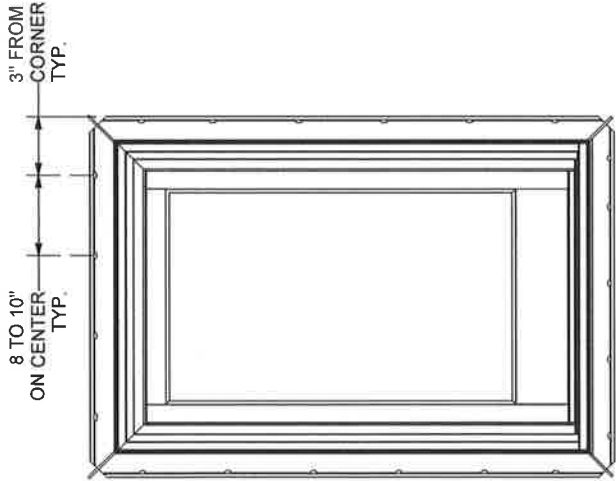

NAILING FIN METHOD

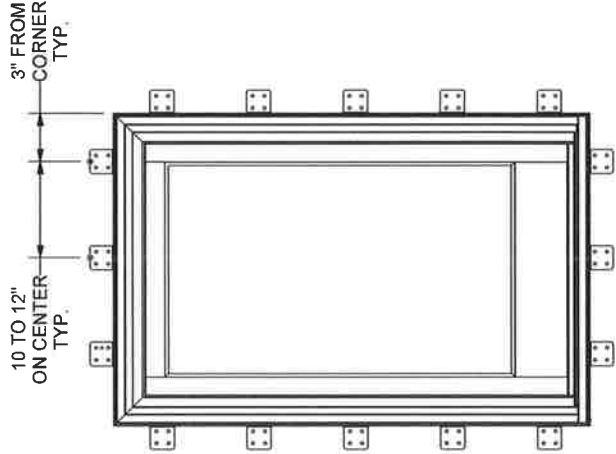


INSTALLATION CLIP METHOD

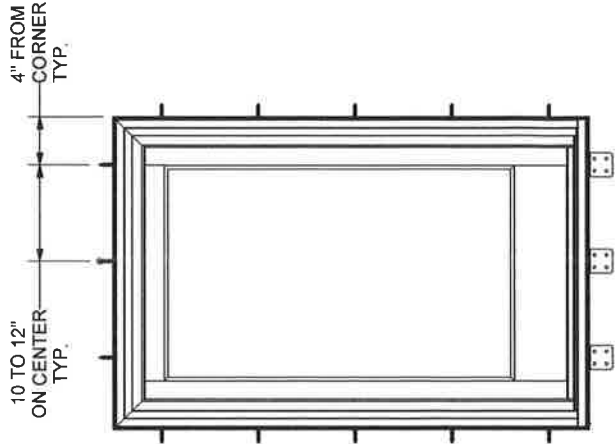

THROUGH JAMB METHOD

DESC.	FRAME SIZE		DAYLIGHT OPENING		DESIGN PRESSURE (psf)	FRAME MATERIAL
	WIDTH (IN.)	HEIGHT (IN.)	WIDTH (IN.)	HEIGHT (IN.)		
1108 DH PIC	55.5	95.5	48.935	87.232	+55/-70	ALUM / WOOD

1108

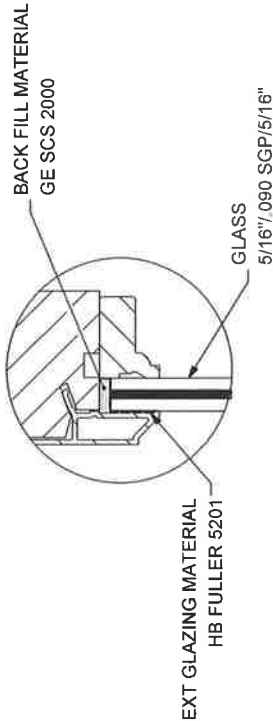

- GENERAL NOTE(S):
1. THESE UNITS HAVE BEEN TESTED, ANALYZED, HALLMARK CERTIFIED AND FBC APPROVED.
 2. GLASS MEETS THE REQUIREMENTS OF ASTM E1300.
 3. SETTING BLOCK SHOULD BE 70-90 DUROMETER AS PER 2411.3.3.1 OF THE CURRENT FBC.
 4. GLASS LITES THAT EXCEED 36" IN WIDTH SHALL USE SETTING BLOCKS AT ¼ SPAN FROM CORNERS AS PER 2411.3.3.1 OF THE CURRENT FBC.
 5. LARGE AND SMALL MISSILE IMPACT RESISTANT. WINDOW AND DOOR UNITS REQUIRED TO MEET SMALL MISSILE IMPACT WIND-BORNE DEBRIS PROTECTION REQUIRE THE EXTERIOR LITE OF AN INSULATED UNIT TO BE TEMPERED PER FBC, SECTION 2411.3.3.7.

WEATHER SHIELD_® WINDOWS & DOORS


TOLERANCES UNLESS SPECIFIED:	
INCHES	ANGLE
X ± .1"	XX ± 1°
.XX ± .03"	XX.X ± .5° (1/2°)
.XXX ± .015"	XXX.X ± .25° (1/4°)

PRODUCTS:
1108


REV	DATE	DESCRIPTION	PCR NO.	ENG	PDR #:

TYP. WALL THICKNESS:		AREA:	DRAWN BY:	DATE:	TITLE:
W7/FT:		FINISH:	MK	8/13/2018	DH PICTURE INSTALLATION
MAT:		PROFILE #:			
PDR NO.					
ENG					
PDR #:					
REV					
DATE					
DESCRIPTION					
PCR NO.					
ENG					
PDR #:					
REV					
DATE					
DESCRIPTION					
PCR NO.					
ENG					
PDR #:					
REV					


HEAD, SILL AND SIDE ANCHORAGE TYPICAL
NAIL FIN INSTALLATION

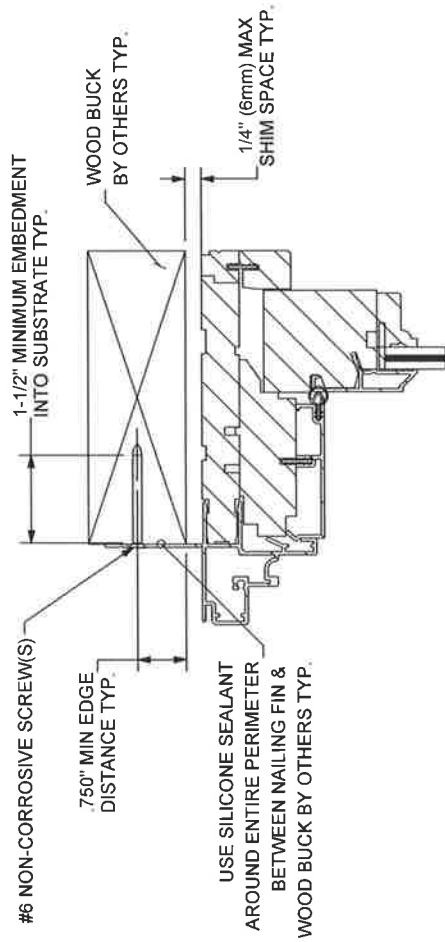

HEAD AND SIDE ANCHORAGE TYPICAL
THROUGH JAMB METHOD

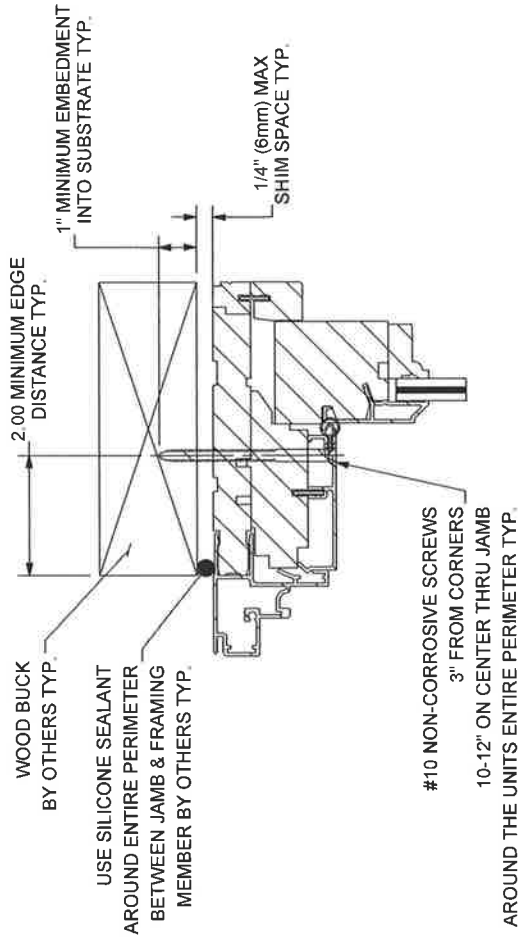

HEAD, SILL AND SIDE ANCHORAGE TYPICAL
INSTALLATION CLIP METHOD

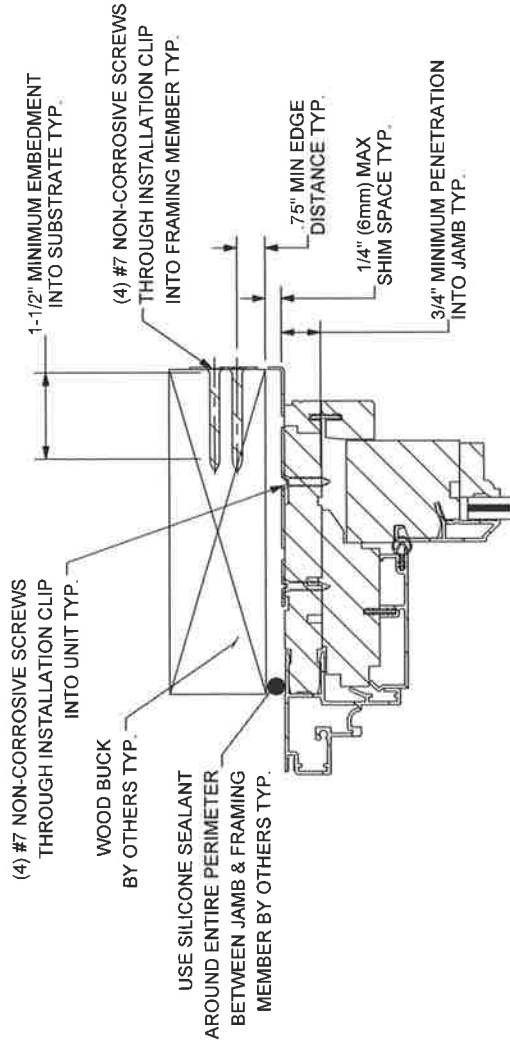

WEATHER SHIELD[®]
WINDOWS & DOORS

TOLERANCES UNLESS SPECIFIED:		
INCHES	ANGLE	
X ± .1"	XX ± 1°	
XX ± .03"	XX.X ± 5° (1/2")	
XXX ± .015"	XX.XX ± 25° (1/4")	
PRODUCTS:		
1108		

TYP. WALL THICKNESS:

WT/FT:

MAT:

ENG PDR #:

AREA:

FINISH:

PROFILE #:

DRAWN BY: MK
DATE: 08-14-2018
TITLE: DH PICTURE INSTALLATION

DWG NO:

45-18784

SCALE: 1:16 SHEET NAME: Sheet2

REV

SHEET 2 OF 2

DO NOT SCALE DRAWING

REV DATE

DESCRIPTION