
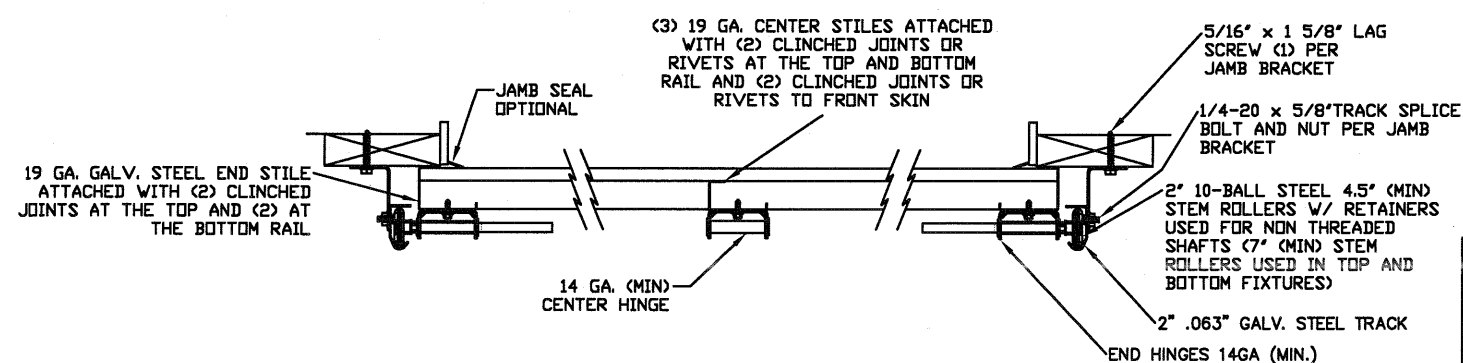
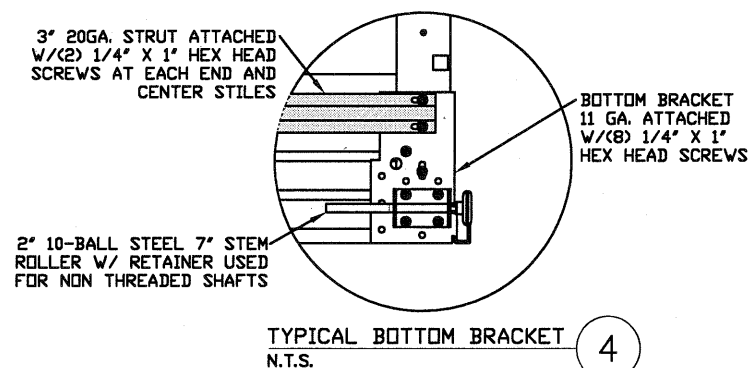
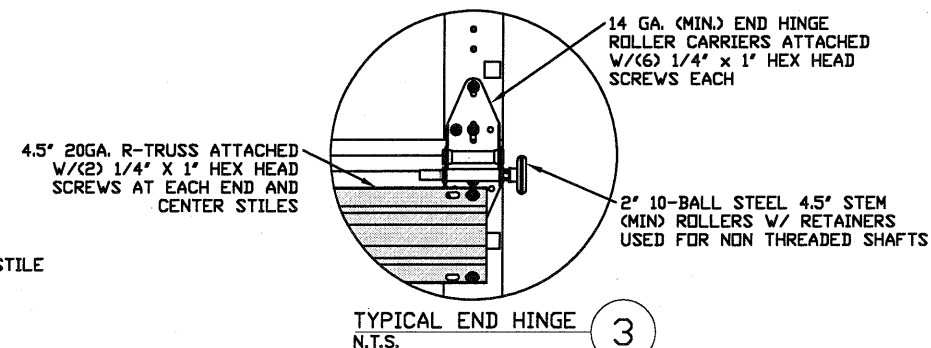
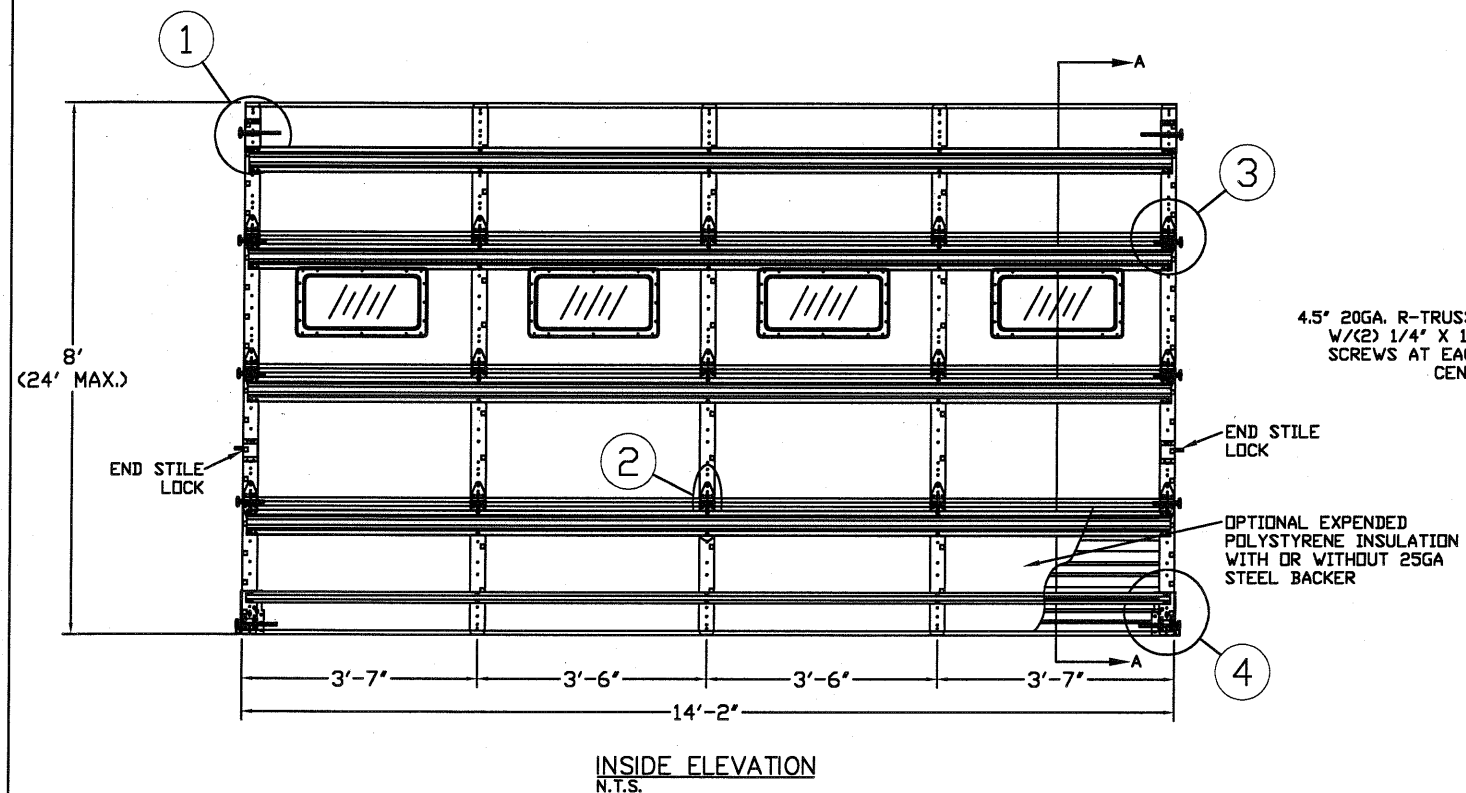


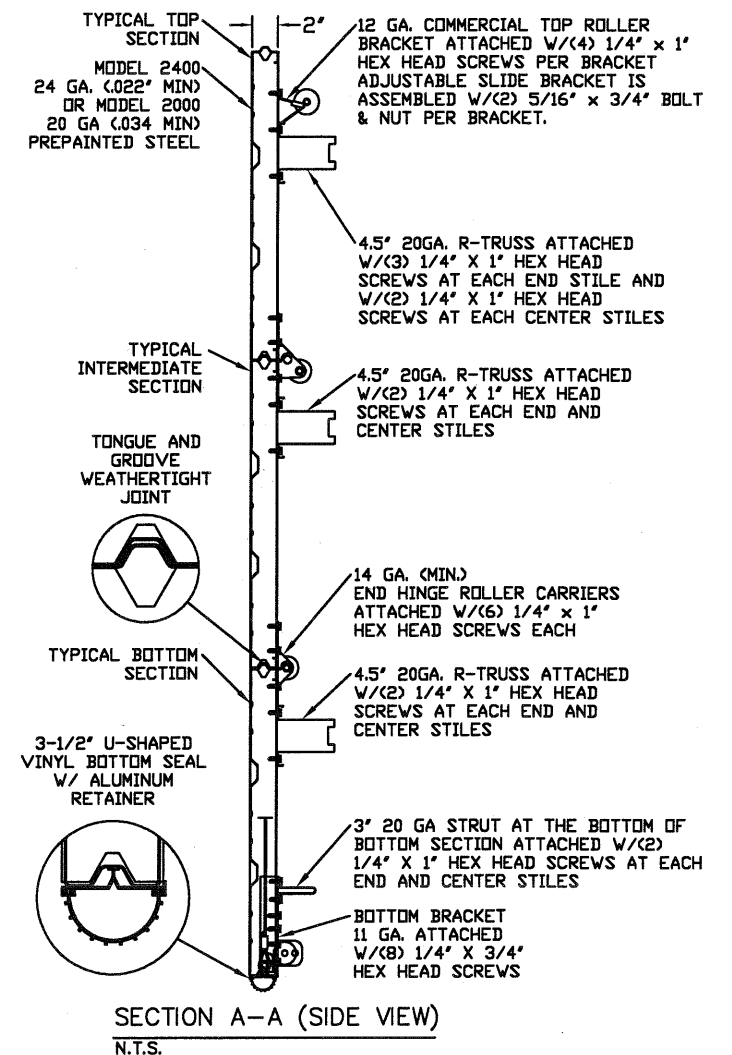


TRACK MOUNTING DETAIL
N.T.S.


EDGE OF DOOR 1" OVERLAP ON EACH SIDE

THE METHOD OF TESTING WAS IN SUBSTANTIAL CONFORMANCE WITH THE PROCEDURES DESCRIBED IN DASMA 108. THE PRESSURES SHOWN ON THE DRAWINGS WERE CALCULATED USING ASCE 7-16 WITH THE FOLLOWING PARAMETERS (5 FEET OF DOOR WIDTH IN END ZONE, ROOF SLOPE 10° OR LESS):

WIND SPEED (MPH)	168	152	145	138	133
EXPOSURE LEVEL	B	C	C	D	D
MEAN ROOF HEIGHT	30'	15'	25'	15'	25'

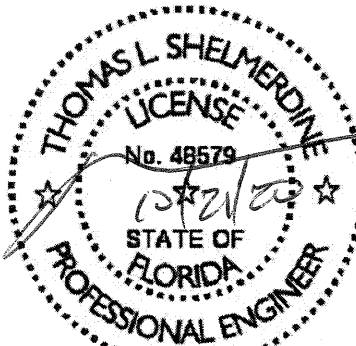REV	DESCRIPTION OF REVISIONS	DATE	BY
MAX SIZE 14'2" x 24' DESIGN LOADS +23.5 PSF -26.7 PSF TEST LOADS +35.3 PSF -40.1 PSF		Thomas L. Shelmerdine, PE (FL PE #0048579) Structural Solutions, PA (FL Firm #29412)  FL dba Structural Solutions of North Carolina, Inc. 5921-G W. Friendly Ave., Greensboro, NC 27410	
			
MODEL 2400 AMARR 2402, 2412, 2422 MODEL 2000 AMARR 2002, 2012, 2022			
SIZE	DRAWN BY DRD	DATE 6/28/18	DRAWING NUMBER
B	CHECKED BY DLJ	DATE 10/03/18	IBC-2414-130-24
ENTREMATIC			SHEET 1 OF 4
165 CARRIAGE COURT WINSTON-SALEM, N.C. 27105			


TRACK CONNECTION DIRECTLY TO STRUCTURE OPTIONS

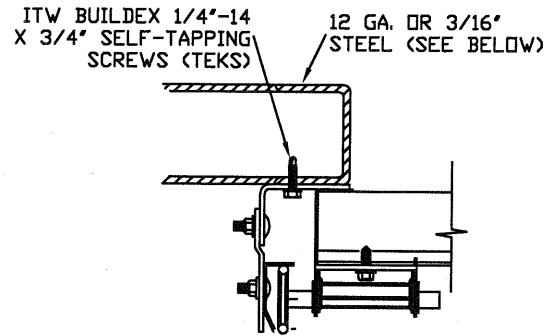

CLIP STYLE REVERSE ANGLE MOUNT SHOWN
BRACKET, CONTINUOUS AND TAPERED ANGLE
MOUNT AVAILABLE


12 GA. STEEL FRAMING
232 LBS./SCREW ALLOWABLE LOAD - 6'
FROM ENDS AND 16" O.C.
REFER TO NOTES: 1, 2 AND 5

3/16" STEEL FRAMING
569 LBS./SCREW ALLOWABLE LOAD - 6'
FROM ENDS AND 24" O.C.
REFER TO NOTES: 1, 2 AND 5

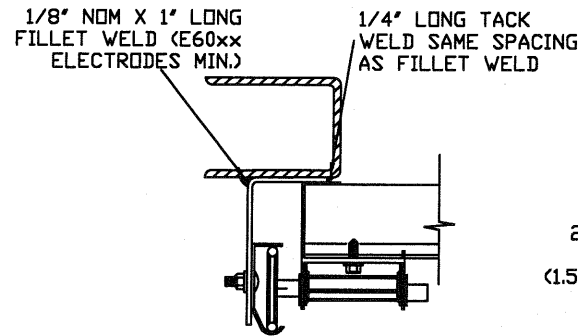


REVERSE ANGLE MOUNT SHOWN
BRACKET, CONTINUOUS AND
TAPERED ANGLE MOUNT AVAILABLE

STEEL FRAMING 12GA OR BETTER
1590 LBS./IN. ALLOWABLE LOAD -
6" FROM ENDS AND 24" O.C.
REFER TO NOTES: 1, 2, 5, 6, 7, 8
AND 9

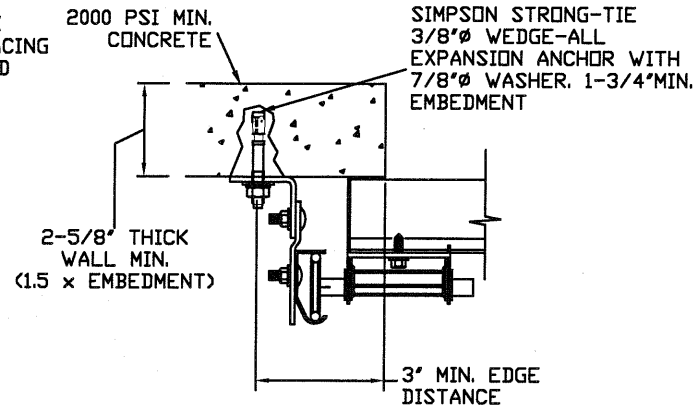

CLIP STYLE CONTINUOUS ANGLE MOUNT SHOWN
BRACKET, REVERSE AND TAPERED ANGLE MOUNT
AVAILABLE

2000 PSI CONCRETE OR GREATER
351 LBS./EXPANSION ANCHOR ALLOWABLE LOAD -
6" FROM ENDS AND 24" O.C.
REFER TO NOTES: 1, 2, 3, 4 AND 5

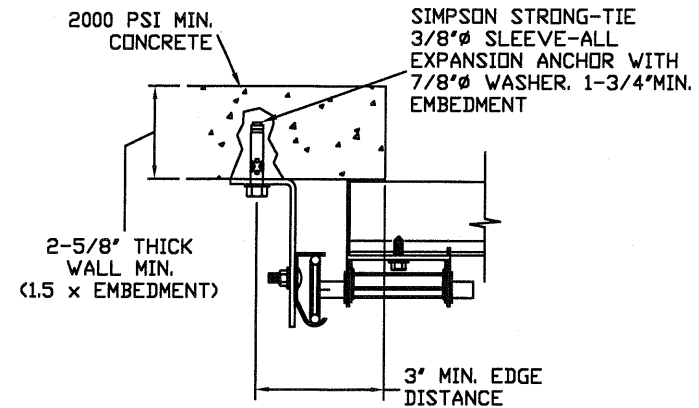

CONTINUOUS ANGLE MOUNT SHOWN
BRACKET, CONTINUOUS AND TAPERED ANGLE
MOUNT AVAILABLE


2000 PSI CONCRETE OR GREATER
336 LBS./EXPANSION ANCHOR ALLOWABLE
LOAD - 6" FROM ENDS AND 24" O.C.
REFER TO NOTES: 1, 2, 3, 4 AND 5

SPECIFICATIONS AND NOTES

1. ALL THE LOAD FROM THE DOOR IS TRANSFERRED TO THE VERTICAL TRACK, FROM THE TRACK THE LOAD IS TRANSFERRED TO THE VERTICAL JAMBS. THE HORIZONTAL JAMB OR HEADER RECEIVES NO PORTION OF THE LOAD TRANSFERRED FROM THE DOOR.
2. EACH VERTICAL JAMBS RECEIVES MAXIMUM DESIGN LOADS OF: +166.5 LBS/FT AND -189.1 LBS/FT
3. DOOR AND HARDWARE WILL BE DESIGNED, MANUFACTURED AND INSTALLED WITH STANDARDS AS SET FORTH BY DASHA.
4. DOOR SECTIONS SHALL BE 24 GA. (.022) MIN. EXTERIOR SKIN ROLLED FORMED, GALVANIZATION W/ BAKED ON POLYESTER FINISH
5. DOORS UP TO 24' HIGH USE (1) 4 1/2" R-TRUSS PER SECTION AND (1) 3" 20GA STRUT ON BOTTOM OF THE BOTTOM SECTION.
6. SUPPORTING STRUCTURAL ELEMENTS SHALL BE DESIGNED BY A REGISTERED PROFESSIONAL ENGINEER FOR WIND LOADS INDICATED ON THIS DRAWING IN ADDITION TO OTHER LOADINGS.


NOTES:

1. ANCHORS TO BE EVENLY SPACED BETWEEN THE HEADER AND FLOOR.
2. FIRST (BOTTOM) ANCHOR STARTING AT NO MORE THAN HALF OF THE MAXIMUM ON-CENTER DISTANCE. HIGHEST ANCHOR INSTALLED AT LEAST AS HIGH AS THE DOOR OPENING.
3. MIN. EDGE DISTANCE OF 3" REQUIRED.
4. USE WASHERS PROVIDED BY THE ANCHOR MANUFACTURER.
5. SUPPORTING STRUCTURAL ELEMENTS SHALL BE DESIGNED BY A REGISTERED PROFESSIONAL ENGINEER FOR WIND LOADS IN ADDITION TO OTHER LOADS.
6. MOST GARAGE DOOR TRACK IS GALVANIZED STEEL. USE ALL NECESSARY PRECAUTIONS WHEN WELDING GALVANIZED STEEL.
7. ALL WELDS SHOULD BE PERFORMED BY A CERTIFIED WELDER OR INSPECTED BY A CERTIFIED WELDING INSPECTOR TO VERIFY THE INTEGRITY OF THE WELD.
8. FILLET WELDS TO HAVE A STRAIGHT OR CONVEX FACE SURFACE.
9. TACK WELD TOE OF ANGLE AT SAME SPACING TO PREVENT ROTATION OF TRACK ANGLE.

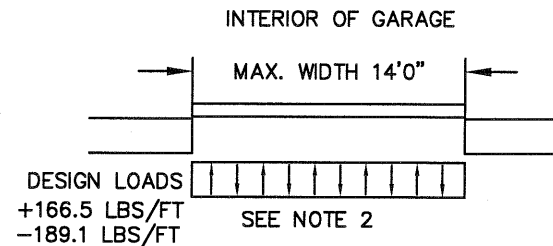


TRACK CONNECTION TO WOOD JAMB OPTIONS


FOR LAG SCREWS & BRACKET SPACING SEE PAGE 4 FOR TRACK CONFIGURATION DETAIL

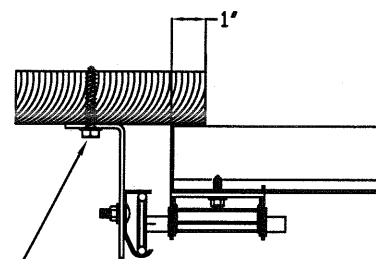

5/16" x 1 5/8" LAG SCREW (1)
PER JAMB BRACKET (1-1/2"
EMBEDMENT MINIMUM) (TYP.)

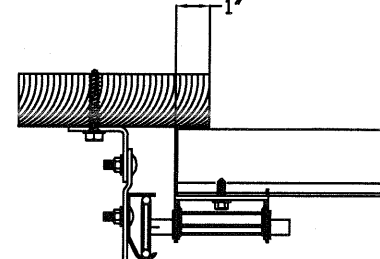

CONTINUOUS ANGLE MOUNT

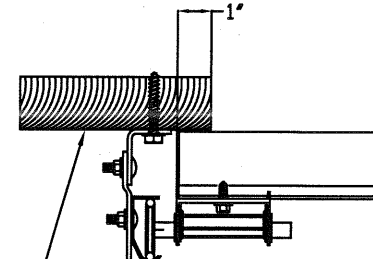

REVERSE ANGLE MOUNT

2x6 WOOD JAMB SYP
(NO.2) OR BETTER (TYP.)

WOOD JAMB ATTACHMENT TO STRUCTURE (OPTIONAL)



2 X 6 VERTICAL JAMB ATTACHMENT TO WOOD FRAME STRUCTURE
5/16" X 3" LAG SCREWS STARTING 6" FROM ENDS THEN 24" O.C. (1 1/2" EMBEDMENT)

2 X 6 VERTICAL JAMB ATTACHMENT TO 2,000 PSI CONCRETE
HILTI KWIK BOLT 3/8" X 4" STARTING 6" FROM ENDS THEN 24" O.C. (2 1/2" EMBEDMENT)
HILTI SLEEVE ANCHOR 3/8" X 2-3/4" STARTING 6" FROM ENDS THEN 24" O.C. (1 1/4" EMBEDMENT)
ITW/RAMSET REDHEAD (TRU-BOLT) 3/8" X 4" STARTING 6" FROM ENDS THEN 24" O.C. (2 1/2" EMBEDMENT)

2 X 6 VERTICAL JAMB ATTACHMENT TO HOLLOW C-90 BLOCK
SIMPSON 1/4" X 3" TITEN SCREWS STARTING 6" FROM ENDS, USE PAIRS OF FASTENERS (3" APART) AT 16" O.C. (1 1/2" EMBEDMENT)
HILTI 1/4" X 2-3/4" KWIK-CON II+ SCREWS STARTING 6" FROM ENDS, USE PAIRS OF FASTENERS (3" APART) AT 16" O.C. (1 1/4" EMBEDMENT)

2 X 6 VERTICAL JAMB ATTACHMENT TO GROUTED C-90 BLOCK (2000 PSI GROUT)
HILTI SLEEVE ANCHOR 3/8" X 2-3/4" STARTING 6" FROM ENDS THEN 24" O.C. (1 1/4" EMBEDMENT)
(OR, USE FASTENERS FOR HOLLOW C-90 BLOCK)



*LAGS AND BOLTS CAN BE COUNTERSUNK TO PROVIDE A FLUSH MOUNTING SURFACE.
*PREPARATION OF WOOD JAMBS BY OTHERS

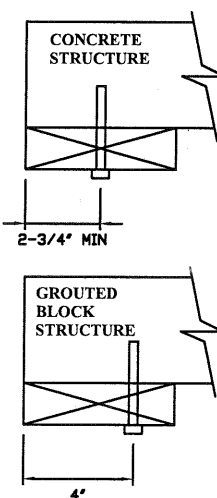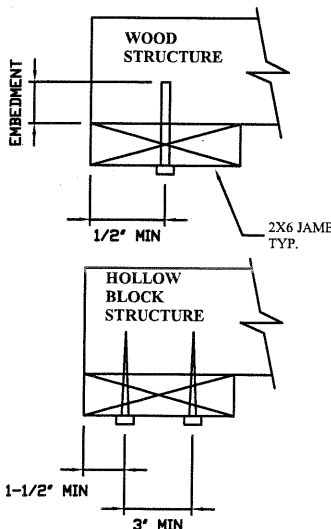



Amarr

MODEL 2400 AMARR 2402, 2412, 2422
MODEL 2000 AMARR 2002, 2012, 2022


SIZE	DRAWN BY	DRD	DATE	6/28/18	DRAWING NUMBER
B	CHECKED BY	DLJ	DATE	10/03/18	IBC-2414-130-24
ENTREMATICS					SHEET 2 OF 4
165 CARRIAGE COURT WINSTON-SALEM, N.C. 27105					

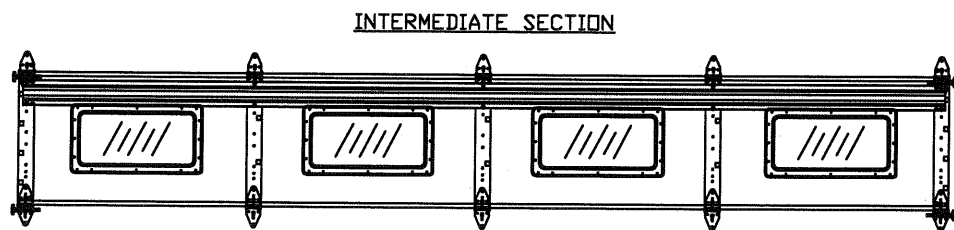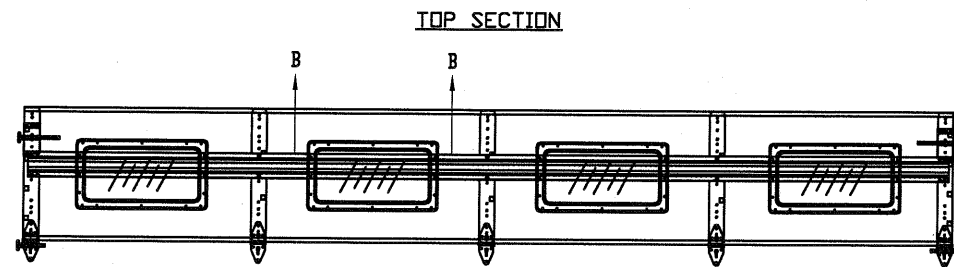


OPTIONAL GLAZED SECTION W/ 24' X 12' WINDOWS AND R-TRUSS LAYOUT
N.T.S.

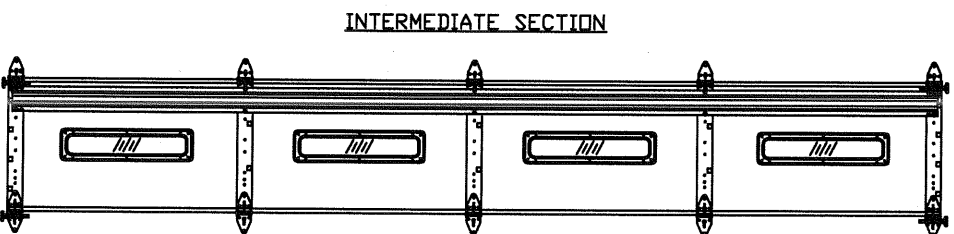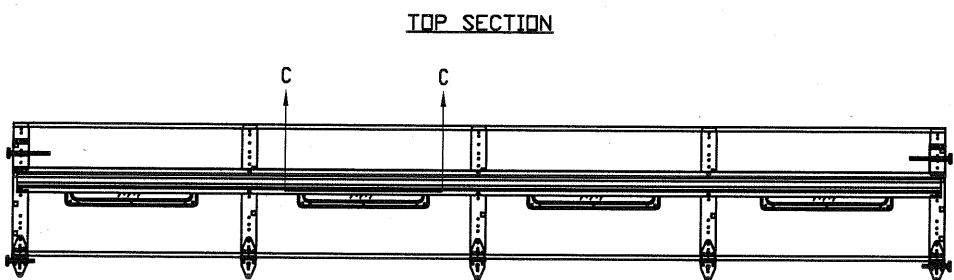


OPTIONAL GLAZED SECTION W/ 24' X 6' WINDOWS AND R-TRUSS LAYOUT
N.T.S.

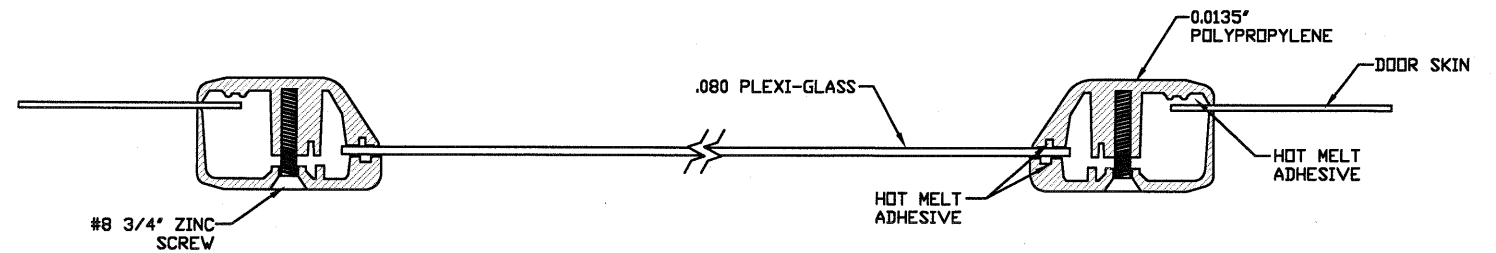


SECTION B-B 24' X 12' WINDOW DETAIL W/ .080 PLEXI-GLASS
N.T.S.

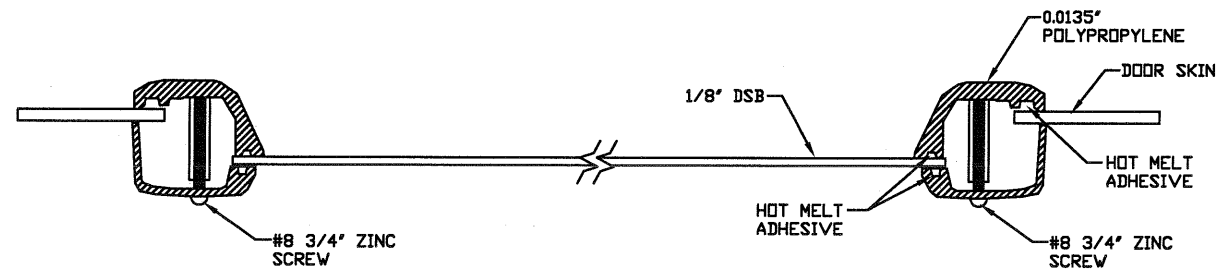

SECTION C-C 24' X 6' WINDOW DETAIL W/ 1/8" DSB
N.T.S. (ALSO AVAILABLE WITH .080" PLEXI-GLASS)

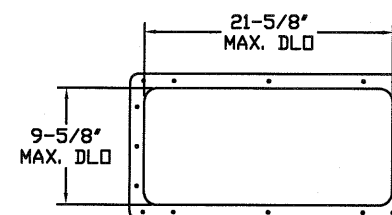

24' X 12' DAY LIGHT OPENING AND FASTENER DETAIL
N.T.S.

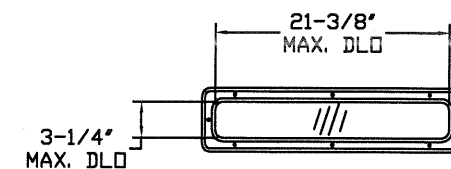

24' X 6' DAY LIGHT OPENING AND FASTENER DETAIL
N.T.S.

REV	DESCRIPTION OF REVISIONS	DATE	BY

MAX SIZE 14'2" x 24' DESIGN LOADS +23.5 PSF -26.7 PSF TEST LOADS +35.3 PSF -40.1 PSF	Thomas L. Shelmerdine, PE (FL PE #0048579) Structural Solutions, PA (FL Firm #29412) FL	THOMAS L. SHELMERDINE LICENSE No. 48579 STATE OF FLORIDA PROFESSIONAL ENGINEER dba Structural Solutions of North Carolina, Inc. 5921-G W. Friendly Ave., Greensboro, NC 27410
---	---	---

Amarr			
MODEL 2400 AMARR 2402, 2412, 2422 MODEL 2000 AMARR 2002, 2012, 2022			
SIZE B	DRAWN BY DLJ	DRD DATE 10/03/18	DATE 6/28/18
CHECKED BY	DLJ	DATE 10/03/18	
ENTREMATIC 165 CARRIAGE COURT WINSTON-SALEM, N.C. 27105			DRAWING NUMBER IBC-2414-130-24 SHEET 3 OF 4

Section Width (ft)		Center Stile Locations (Measured from Left)			Max Design Loads Allowed	
		1st (in)	2nd (in)	3rd (in)	Positive (PSF)	Negative (PSF)
9'	4"	36"	76"	-	26.1	29.7
9'	6"	37"	77"	-	25.8	29.3
9'	8"	38"	78"	-	25.4	28.9
9'	10"	39"	79"	-	25.1	28.5
10'	0"	40"	80"	-	24.8	28.2
10'	2"	41"	81"	-	24.5	27.8
10'	4"	42"	82"	-	24.2	27.5
10'	6"	43"	83"	-	23.9	27.2
10'	8"	44"	84"	-	23.6	26.8
10'	10"	45"	85"	-	23.3	26.5
11'	0"	46"	86"	-	23.1	26.2
11'	2"	47"	87"	-	22.8	25.9
11'	4"	48"	88"	-	22.5	25.6
11'	6"	49"	89"	-	22.3	25.3
11'	8"	50"	90"	-	22.0	25.0
11'	10"	51"	91"	-	21.8	24.8
12'	0"	48"	96"	-	20.7	23.5
12'	2"	49"	97"	-	20.4	23.2
12'	4"	50"	98"	-	20.2	23.0
12'	6"	51"	99"	-	20.0	22.8
12'	8"	52"	100"	-	19.8	22.5
12'	10"	53"	101"	-	19.6	22.3
13'	0"	36"	78"	120"	23.6	26.8
13'	2"	37"	79"	121"	23.6	26.8
13'	4"	38"	80"	122"	23.6	26.8
13'	6"	39"	81"	123"	23.6	26.8
13'	8"	40"	82"	124"	23.6	26.8
13'	10"	41"	83"	125"	23.6	26.8
14'	0"	42"	84"	126"	23.6	26.8
14'	2"	43"	85"	127"	23.5	26.7


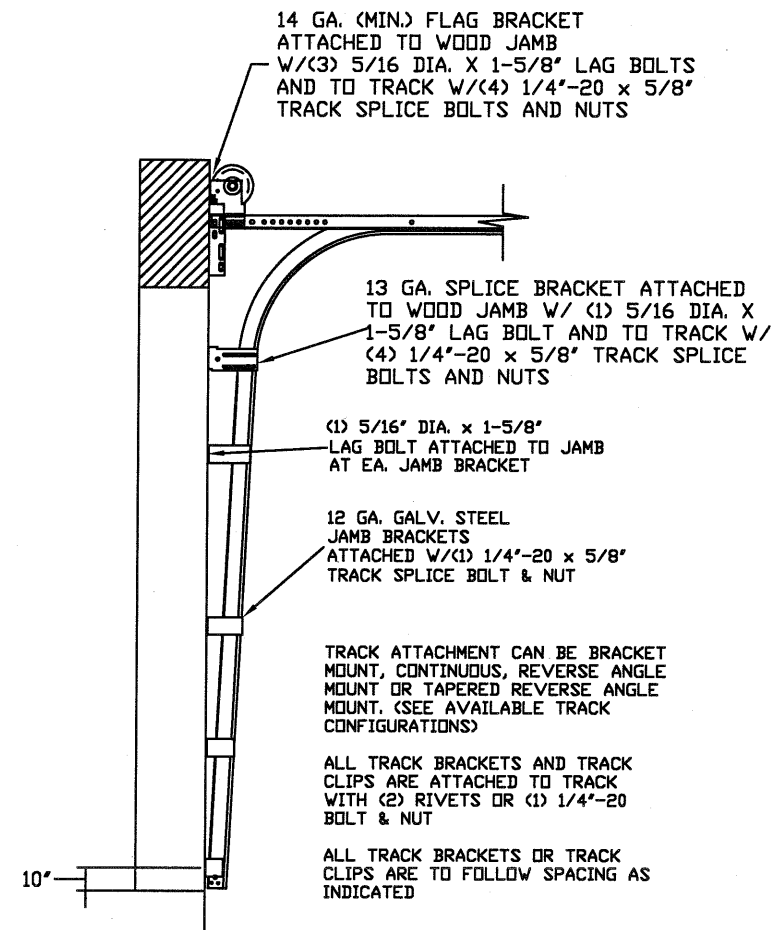


TABLE 2

DOOR HEIGHT														TYPICAL
		B	D	F	G	H	I	J	K	L	M	N	O	SPLICE
7'	0"	10"	34"	58"										76"
7'	6"	10"	34"	58"	70"									82"
8'	0"	10"	34"	58"	70"									88"
8'	6"	10"	34"	58"	82"									94"
9'	0"	10"	34"	58"	82"									100"
9'	6"	10"	34"	58"	82"	94"								106"
10'	0"	10"	34"	58"	82"	94"								112"
11'	0"	10"	34"	58"	82"	106"								124"
12'	0"	10"	34"	58"	82"	106"	118"							136"
13'	0"	10"	34"	58"	82"	106"	130"							148"
14'	0"	10"	34"	58"	82"	106"	130"	142"						160"
15'	0"	10"	34"	58"	82"	106"	130"	154"						172"
16'	0"	10"	34"	58"	82"	106"	130"	154"	166"					184"
17'	0"	10"	34"	58"	82"	106"	130"	154"	178"					196"
18'	0"	10"	34"	58"	82"	106"	130"	154"	178"	190"				208"
19'	0"	10"	34"	58"	82"	106"	130"	154"	178"	202"				220"
20'	0"	10"	34"	58"	82"	106"	130"	154"	178"	202"	214"			232"
21'	0"	10"	34"	58"	82"	106"	130"	154"	178"	202"	226"			244"
22'	0"	10"	34"	58"	82"	106"	130"	154"	178"	202"	226"	238"		256"
23'	0"	10"	34"	58"	82"	106"	130"	154"	178"	202"	226"	250"		268"
24'	0"	10"	34"	58"	82"	106"	130"	154"	178"	202"	226"	250"	262"	280"

REV	DESCRIPTION OF REVISIONS	DATE	BY

MAX SIZE 14'2 x 24' DESIGN LOADS +23.5 PSF -26.7 PSF TEST LOADS +35.3 PSF -40.1 PSF	Thomas L. Shelmerdine, PE (FL PE #0048579) Structural Solutions, PA (FL Firm #29412) FL 	dba Structural Solutions of North Carolina, Inc. 5921-G W. Friendly Ave., Greensboro, NC 27410
--	---	---

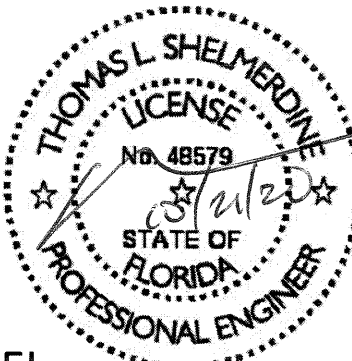

MODEL 2400 AMARR 2402, 2412, 2422 MODEL 2000 AMARR 2002, 2012, 2022			
---	--	--	--

SIZE B	DRAWN BY	DRD	DATE	6/28/18	DRAWING NUMBER IBC-2414-130-24
	CHECKED BY	DLW	DATE	10/03/18	

ENTREMATIC 165 CARRIAGE COURT WINSTON-SALEM, NC. 27105	SHEET 4 OF 4
---	---------------------