



SOUTH RIB 26 AND 29 GA. GRADE 80 STEEL NON-STRUCTURAL OVER PLYWOOD

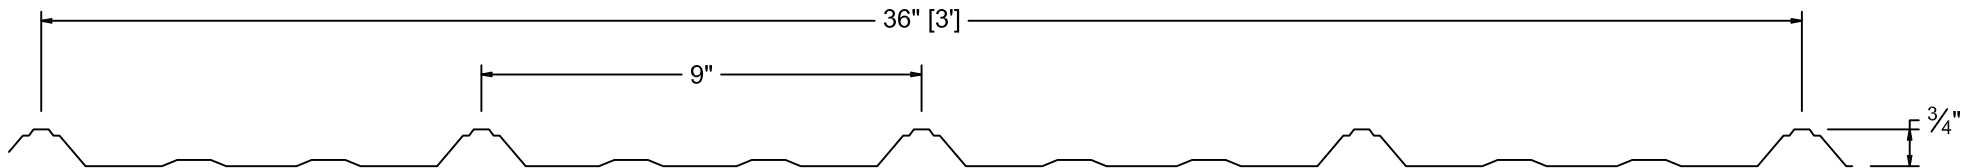

South Rib Profile

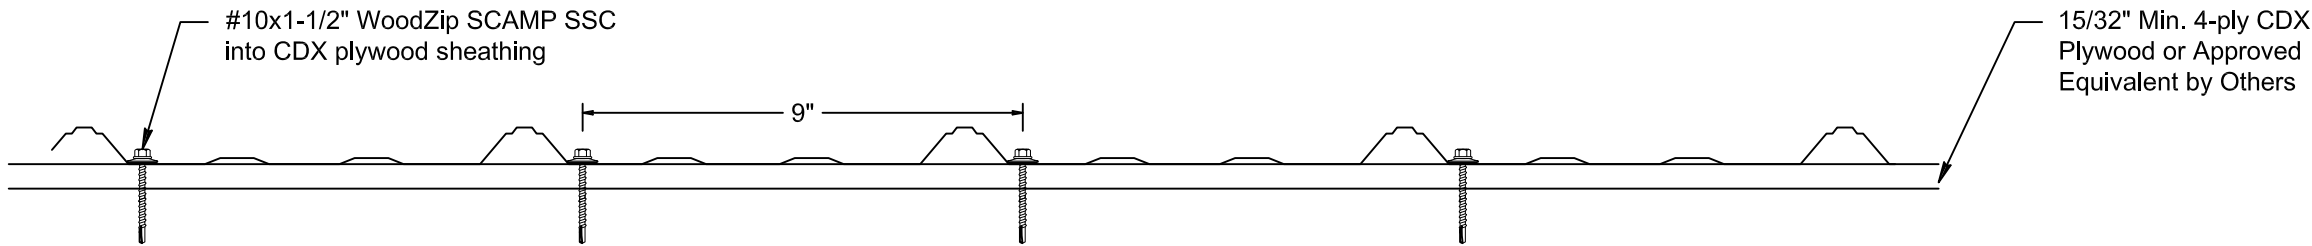

Fastener Pattern at Eave, Ridge  
and 3' O.C. in Field

Lucas Turner  
2024.01.09  
18:36:55  
-06'00'

|                                        |                           |
|----------------------------------------|---------------------------|
| DEEP SOUTH METALS, LLC                 |                           |
| 106 MASTERS RD, EAST PALATKA, FL 32131 |                           |
|                                        | DATE DRAWN:<br>10/16/2018 |
| SCALE: NTS                             | REV: 0                    |
| DRAWING: FPA-SouthRibPly               | SHT: 1 OF 1               |



1/9/2024  
Lucas A. Turner, P.E.  
FL PE #58201  
2428 Old Natchez Trc.  
Trl., Camden, TN 38320  
Ph. 941-380-1574