


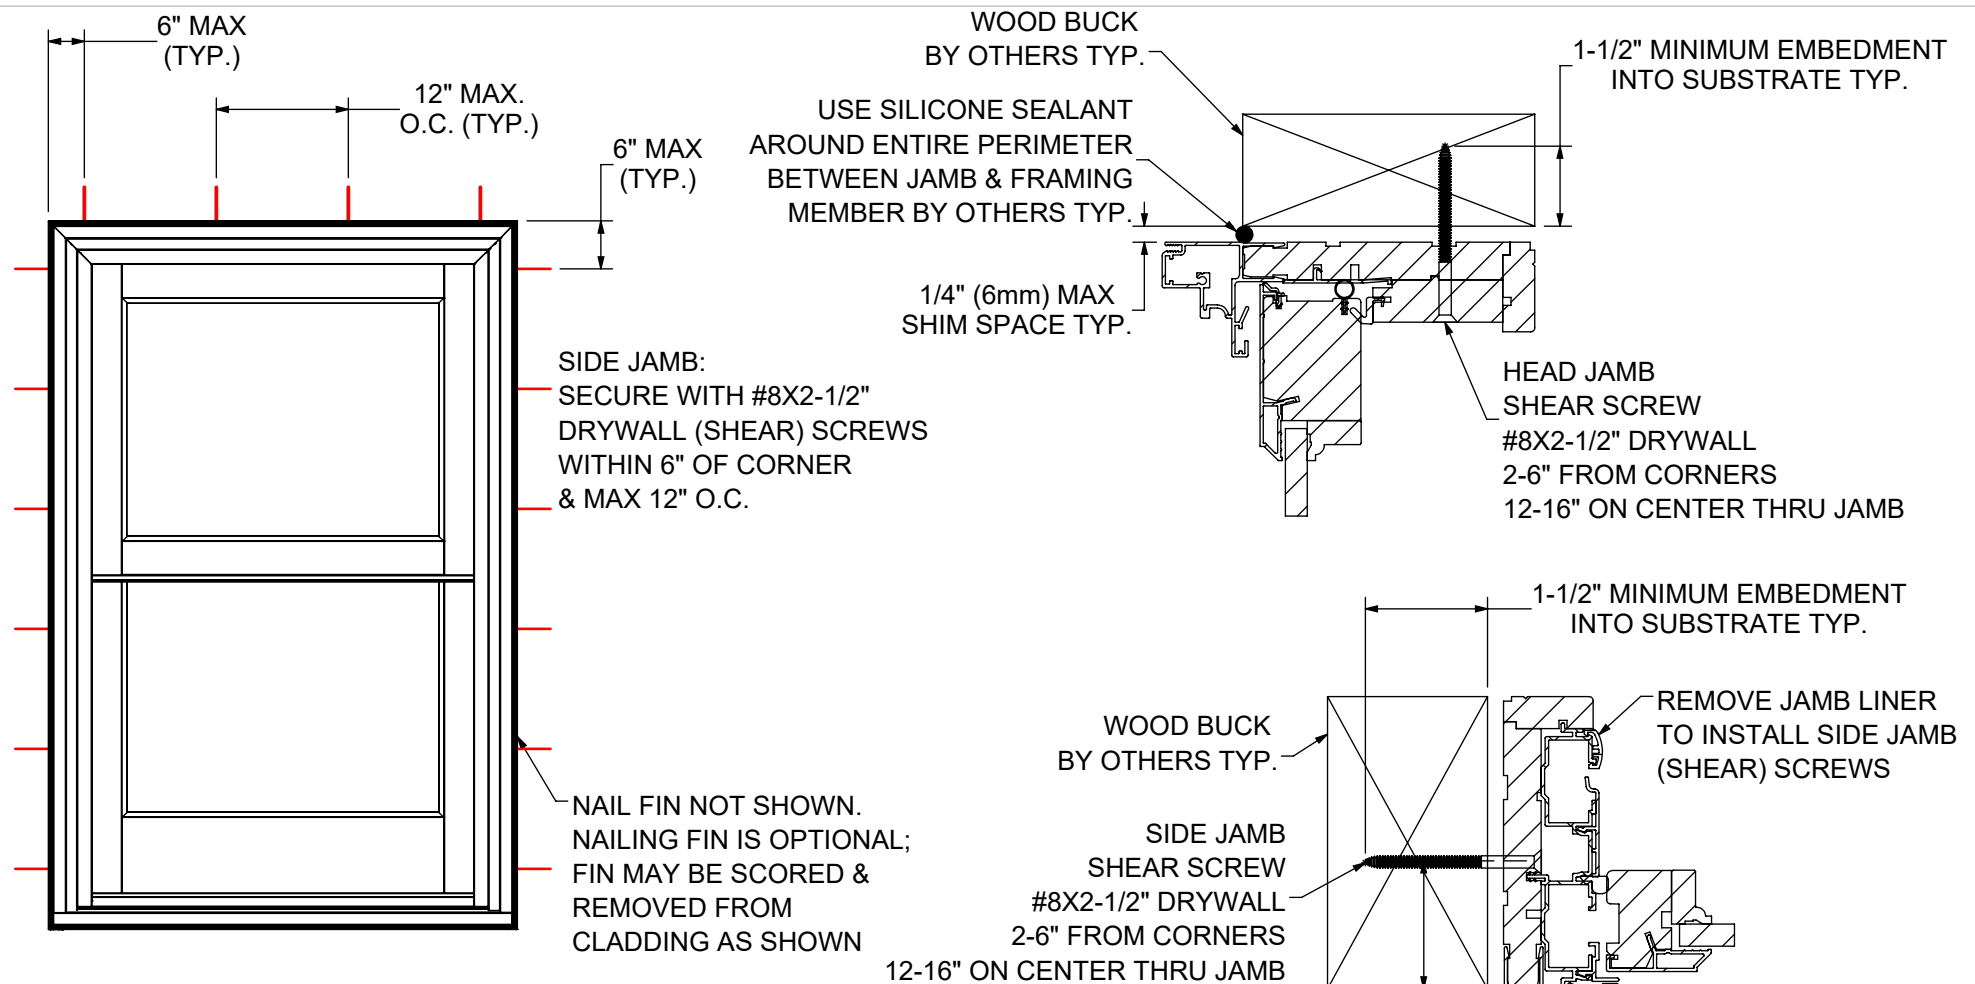

HEAD AND JAMB SHEAR SCREWS:
 OPENING TYPE (SUBSTRATE) = 2X_WOOD FRAME OR BUCK
 MINIMUM EMBED 1-1/2"
 MINIMUM EDGE DISTANCE 1"
 SIDE JAMB (SHEAR) SCREWS = #8X2-1/2"

NOTE:
 Stainless Steel fasteners are recommended.

WEATHER SHIELD
1104/1105 DOUBLE HUNGTILT
"IMPACT"
THROUGH THE JAMB INSTALLATION

TOLERANCES UNLESS SPECIFIED:	
INCHES	ANGLE
.x ± .1"	xx ± 1°
.xx ± .03"	xx.x ± .5° (1/2°)
.xxx ± .015"	xx.xx ± .25° (1/4°)

PRODUCTS:
1105

DRAWN BY:
MR

DATE:
12/17/2020

TITLE:
1105 DH INSTALLATION

DWG NO.:
45-28432

REV

SCALE: 1:16 SHEET NAME: Sheet2 SHEET 1 OF 1

DO NOT SCALE DRAWING

REV	DATE	DESCRIPTION	PCR NO.	ENG	PDR #:	PROFILE #:

TYP. WALL THICKNESS:

WT/FT:

AREA:

MAT:

FINISH: