




Weather Shield
Windows & Doors
1104/1105 DH STACK
WITH 1111/1110 TRANSOM
INSTALLATION

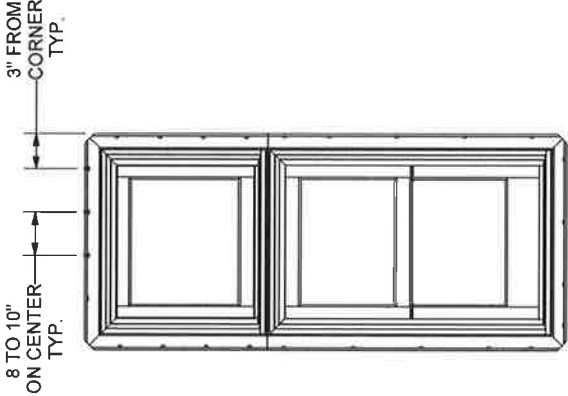

NAILING FIN METHOD

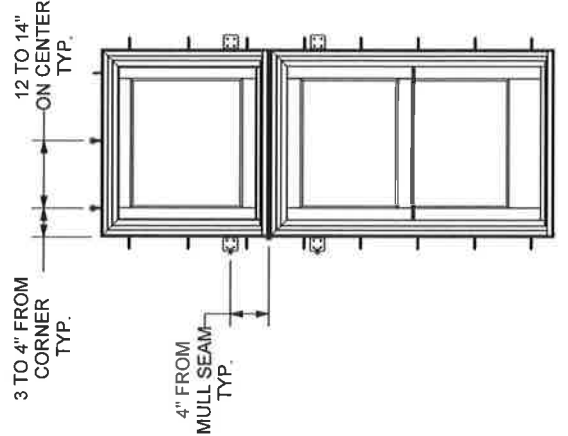



THROUGH JAMB METHOD

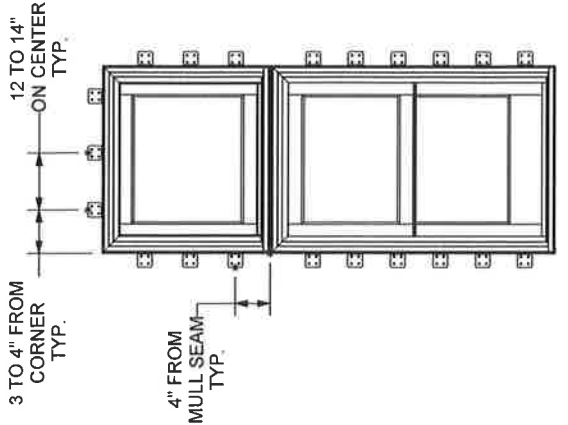

INSTALLATION CLIP METHOD

DESC.		FRAME SIZE		DAYLIGHT OPENING		DESIGN PRESSURE (psf)	FRAME MATERIAL
		WIDTH (IN.)	HEIGHT (IN.)	WIDTH (IN.)	HEIGHT (IN.)		
1104 DOUBLE HUNG STACK WITH 1111 DH TRANSOM	DH	47.5	95.5	41	85.33	+55 / -70	ALUM / WOOD
	TRANS	47.5	42	41	35.63		
1105 DOUBLE HUNG STACK WITH 1110 DH TRANSOM	DH	47.5	95.5	41	85.33	+55 / -70	ALUM / WOOD
	TRANS	47.5	42	41	35.63		

- GENERAL NOTE(S):
1. THESE UNITS HAVE BEEN TESTED, ANALYZED, HALLMARK CERTIFIED AND FBC APPROVED.
 2. GLASS MEETS THE REQUIREMENTS OF ASTM E1300
 3. SETTING BLOCK SHOULD BE 70-90 DUROMETER AS PER 2411.3.3.1 OF THE CURRENT FBC.
 4. GLASS LITES THAT EXCEED 36" IN WIDTH SHALL USE SETTING BLOCKS AT 1/4 SPAN FROM CORNERS AS PER 2411.3.3.1 OF THE CURRENT FBC.
 5. LARGE AND SMALL MISSILE IMPACT RESISTANT. WINDOW AND DOOR UNITS REQUIRED TO MEET SMALL MISSILE IMPACT WIND-BORNE DEBRIS PROTECTION REQUIRE THE EXTERIOR LITE OF AN INSULATED UNIT TO BE TEMPERED PER FBC, SECTION 2411.3.3.7.

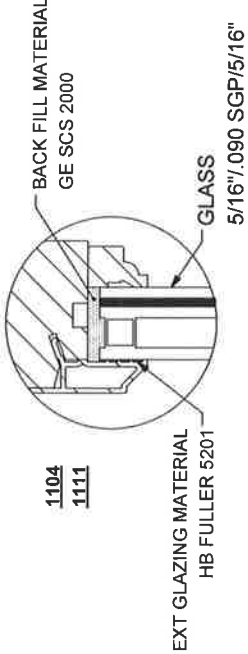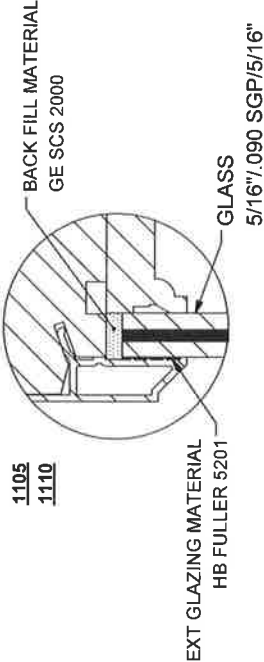

TOLERANCES UNLESS SPECIFIED:	
INCHES	ANGLE
.x ± .1"	xx ± 1°
.xx ± .03"	xx.x ± .5° (1/2°)
.xxx ± .015"	xx.xx ± .25° (1/4°)


PRODUCTS:
1104, 1105, 1110, 1111

TYP. WALL THICKNESS:
WT/FT:
MAT:
PCR NO. ENG PDR #:


DRAWN BY: MK
DATE: 08-14-2018

TITLE: DH TRANSOM INSTALLATION
DWG NO:


HEAD, SILL AND SIDE ANCHORAGE TYPICAL
NAIL FIN INSTALLATION

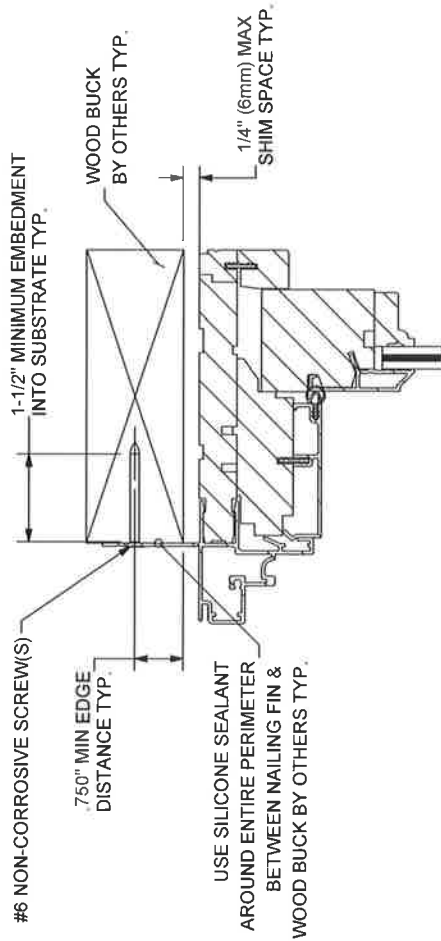

HEAD AND SIDE ANCHORAGE TYPICAL
THROUGH JAMB METHOD

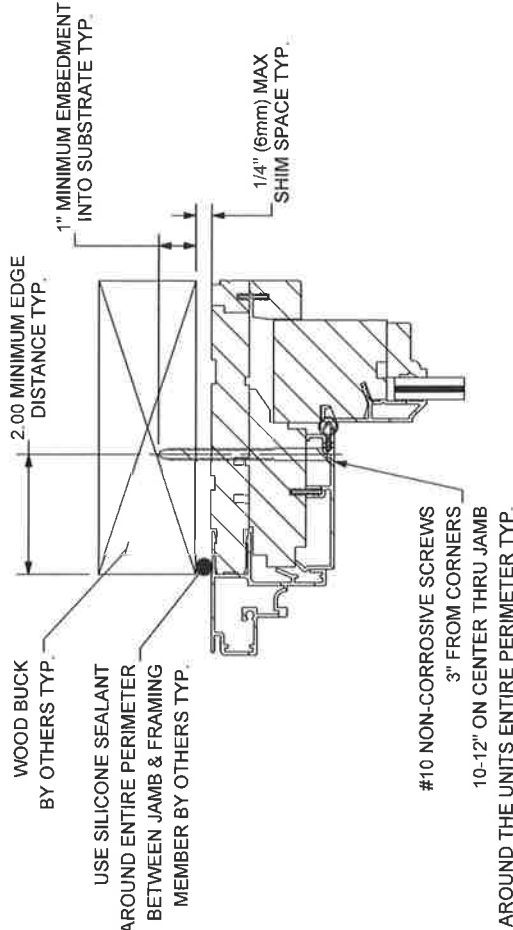

HEAD AND SIDE ANCHORAGE TYPICAL
INSTALLATION CLIP METHOD

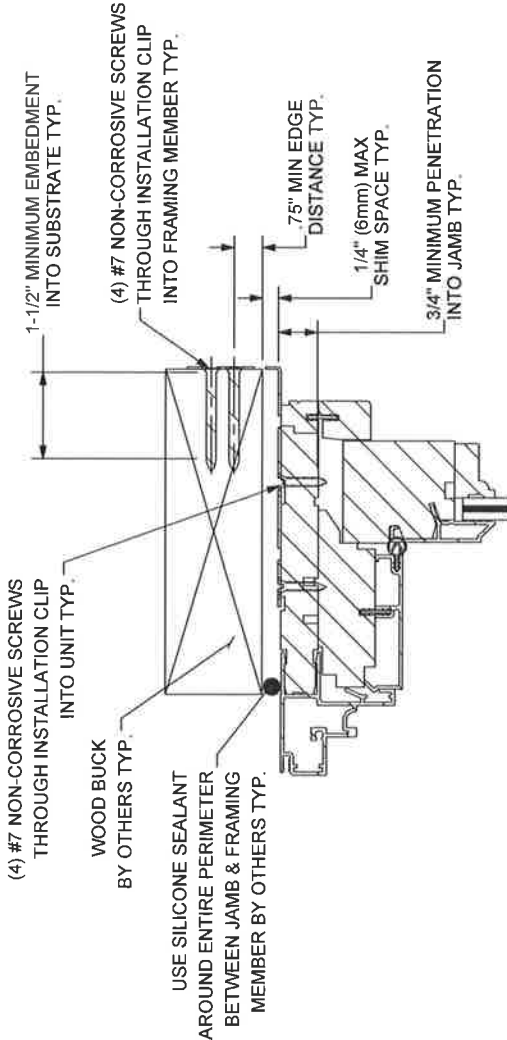

WEATHER SHIELD.
WINDOWS & DOORS

TOLERANCES UNLESS SPECIFIED:	
INCHES	ANGLE
.XX ± .1"	XX ± 1°
.XX ± .03"	XX ± .5° (1/2°)
.XXX ± .015"	XXX ± .25° (1/4°)

PRODUCTS:
1104, 1105, 1110, 1111

TYP. WALL THICKNESS:
W1/FT:
M1/T:
P1R NO. ENG P1R #:

AREA:
FINISH:
PROFILE #:

DRAWN BY: MK
DATE: 08-14-2018
TITLE: DH TRANSOM INSTALLATION

DWG NO: 45-18753

REV

SCALE: 1:16 SHEET NAME: Sheet2
SHEET 2 OF 2
DO NOT SCALE DRAWING