




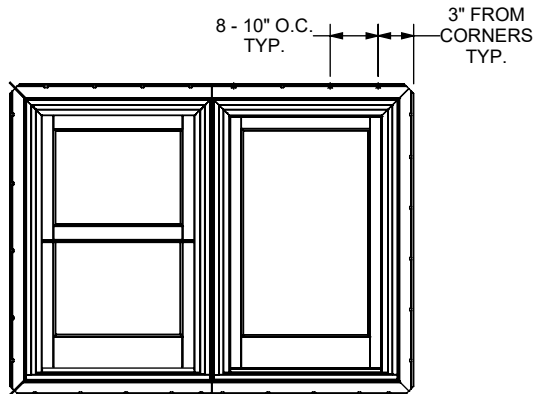

NAILING FIN METHOD

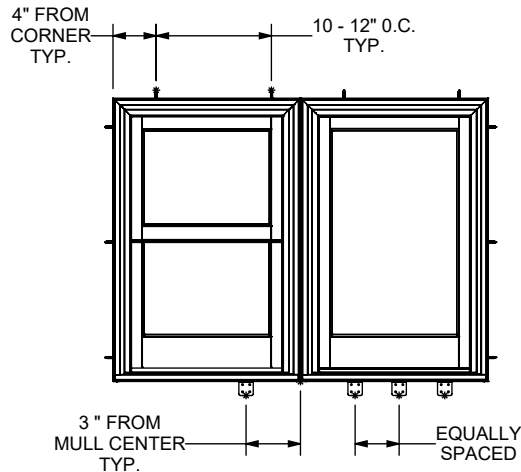

THRU JAMB METHOD

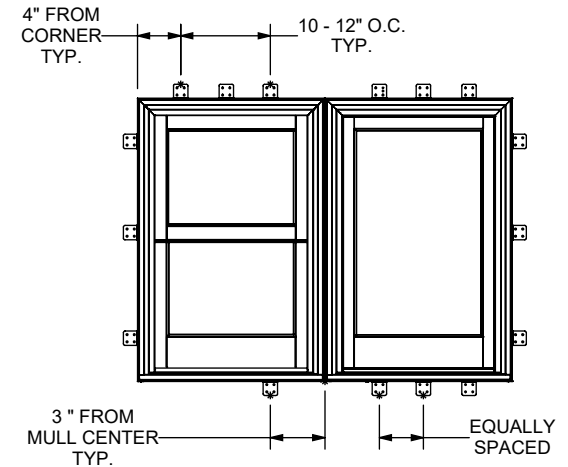



INSTALLATION CLIP METHOD

DESC.	FRAME SIZE		DAYLIGHT OPENING		DESIGN PRESSURE (psf)	FRAME MATERIAL
	WIDTH (IN.)	HEIGHT (IN.)	WIDTH (IN.)	HEIGHT (IN.)		
1108 DH PIC 2 WIDE	55.5	83.5	48.979	75.256	+55/-70	ALUM / WOOD
1109 DH PIC 2 WIDE	59.5	83.5	52.979	75.256	+55/-70	ALUM / WOOD
1104/1105 DH 2 WIDE	47.5	83.5	40.979	73.348 *TOTAL	+55/-70	ALUM / WOOD

Weather Shield

Windows & Doors

1104/1105 DH OPERATING AND 1108/1109 DH PICTURE COMBINATION INSTALLATION

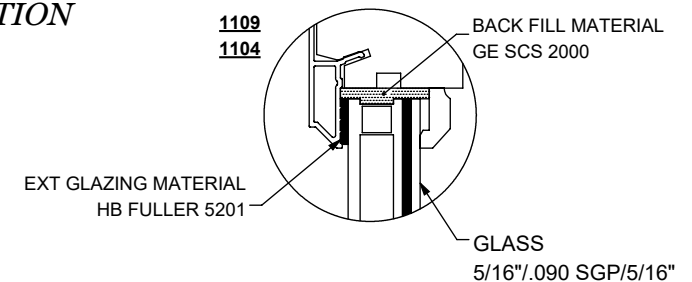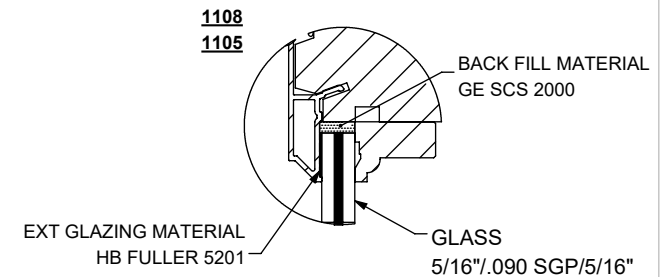

GENERAL NOTE(S):

1. THESE UNITS HAVE BEEN TESTED, ANALYZED, HALLMARK CERTIFIED AND FBC APPROVED.
2. GLASS MEETS THE REQUIREMENTS OF ASTM E1300.
3. SETTING BLOCK SHOULD BE 70-90 DUROMETER AS PER 2411.3.3.1 OF THE CURRENT FBC.
4. GLASS LITES THAT EXCEED 36" IN WIDTH SHALL USE SETTING BLOCKS AT 1/4 SPAN FROM CORNERS AS PER 2411.3.3.1 OF THE CURRENT FBC.
5. LARGE AND SMALL MISSILE IMPACT RESISTANT. WINDOW AND DOOR UNITS REQUIRED TO MEET SMALL MISSILE IMPACT WIND-BORNE DEBRIS PROTECTION REQUIRE THE EXTERIOR LITE OF AN INSULATED UNIT TO BE TEMPERED PER FBC, SECTION 2411.3.3.7.

TOLERANCES UNLESS SPECIFIED:	
INCHES	ANGLE
.x ± .1"	xx ± 1°
.xx ± .03"	xx.x ± .5° (1/2°)
.xxx ± .015"	xx.xx ± .25° (1/4°)

PRODUCTS:
1104, 1105, 1108, 1109

DRAWN BY:
MK

DATE:
8/13/2018

TITLE:
DH OPER. & PICTURE COMBINATION INSTALLATION


DWG NO.:
45-18772

SCALE: 1:12 SHEET NAME: Sheet1 SHEET 1 OF 2


DO NOT SCALE DRAWING

REV	DATE	DESCRIPTION	PCR NO.	ENG	PDR #:	PROFILE #:


HEAD, SILL AND SIDE ANCHORAGE TYPICAL NAIL FIN INSTALLATION

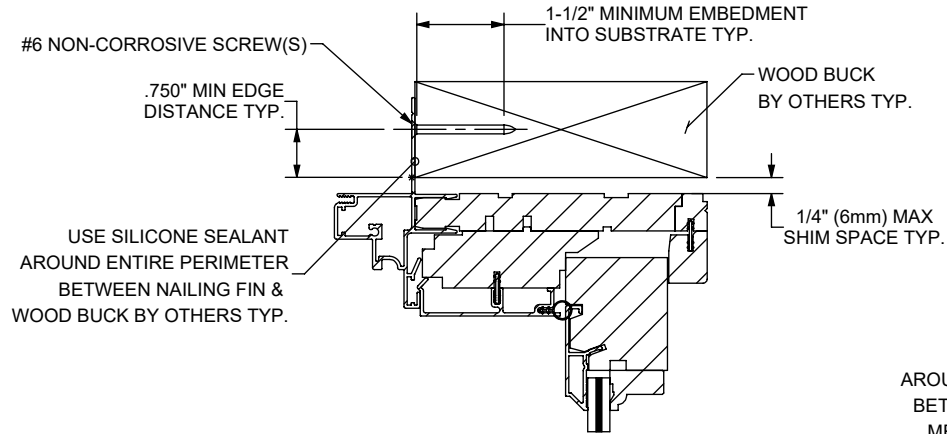

HEAD AND SIDE ANCHORAGE TYPICAL THROUGH JAMB METHOD

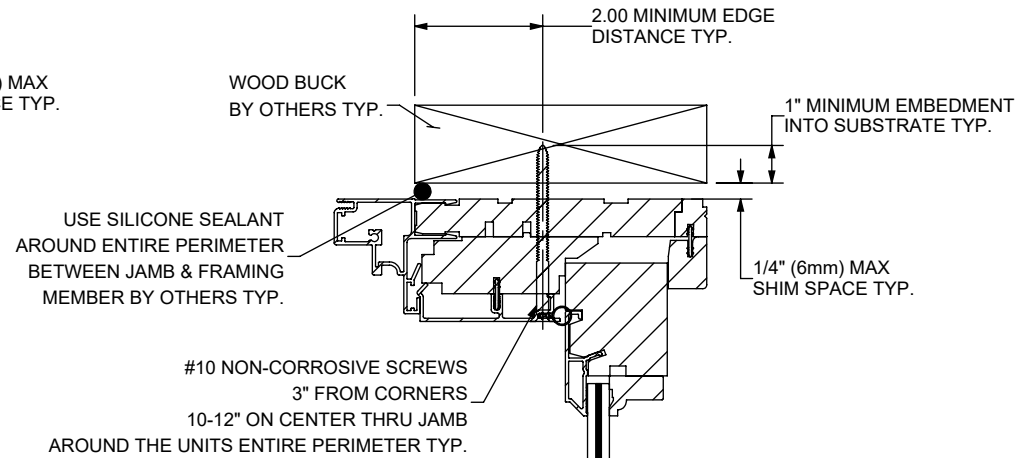

HEAD, SILL AND SIDE ANCHORAGE TYPICAL INSTALLATION CLIP METHOD

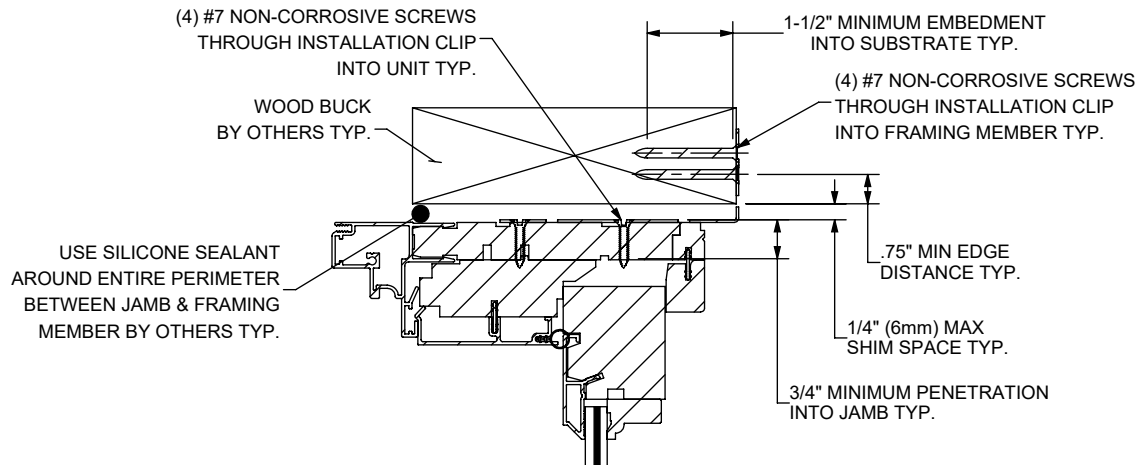

TOLERANCES UNLESS SPECIFIED:	
INCHES	ANGLE
.X ± .1"	XX ± 1°
.XX ± .03"	XX.X ± .5° (1/2°)
.XXX ± .015"	XX.XX ± .25° (1/4°)

WEATHER SHIELD®
WINDOWS & DOORS

PRODUCTS:
1104, 1105, 1108, 1109

DRAWN BY:
MK

DATE:
8/13/2018

TITLE:
DH OPER. & PICTURE COMBINATION INSTALLATION

DWG NO.:
45-18772

SCALE: 1:12 SHEET NAME: Sheet2 SHEET 2 OF 2

DO NOT SCALE DRAWING

REV	DATE	DESCRIPTION	PCR NO.	ENG	PDR #:	PROFILE #:

TYP. WALL THICKNESS:

WT/FT:

AREA:

MAT:

FINISH: