

DIRECT GLAZED FIBERGLASS DOORS
SINGLES w/ SIDELITE(S)
INSWING / OUTSWING
"IMPACT"

GENERAL NOTES

1.

This product has been evaluated and is in compliance with the 9th Edition (2026) Florida Building Code (FBC) structural requirements excluding the "High Velocity Hurricane Zone" (HVHZ).
2.


Product anchors shall be as listed and spaced as shown on details. Anchor embedment to base material shall be beyond wall dressing or stucco.
3.

When used in areas requiring wind borne debris protection, this product complies with FBC Sections 1609.1.2 & R301.2.1.2 and does not require an impact resistant covering. This product meets missile level D and includes Wind Zone 3 as defined in ASTM E1996.
4.


For 2x stud framing construction, anchoring of these units shall be the same as that shown for 2x buck masonry construction.
5.

Site conditions that deviate from the details of this drawing require further engineering analysis by a licensed engineer or registered architect.

TABLE OF CONTENTS	
SHEET #	DESCRIPTION
1	Typical Elevations, Design Pressures & General Notes
2	Door & Sidelite Panel Details
3	Elevations
4	Horizontal & Vertical Cross Sections (2X Buck)
5	Horizontal & Vertical Cross Sections (1X Buck)
6	Horizontal & Vertical Cross Sections (Direct to Masonry)
7	Vertical Cross Sections (Thresholds)
8	Horizontal & Vertical Cross Sections (Direct to Masonry)
9	Buck Anchoring
10	Frame Anchoring
11	Hardware Details
12	Components
13	Bill of Materials & Components

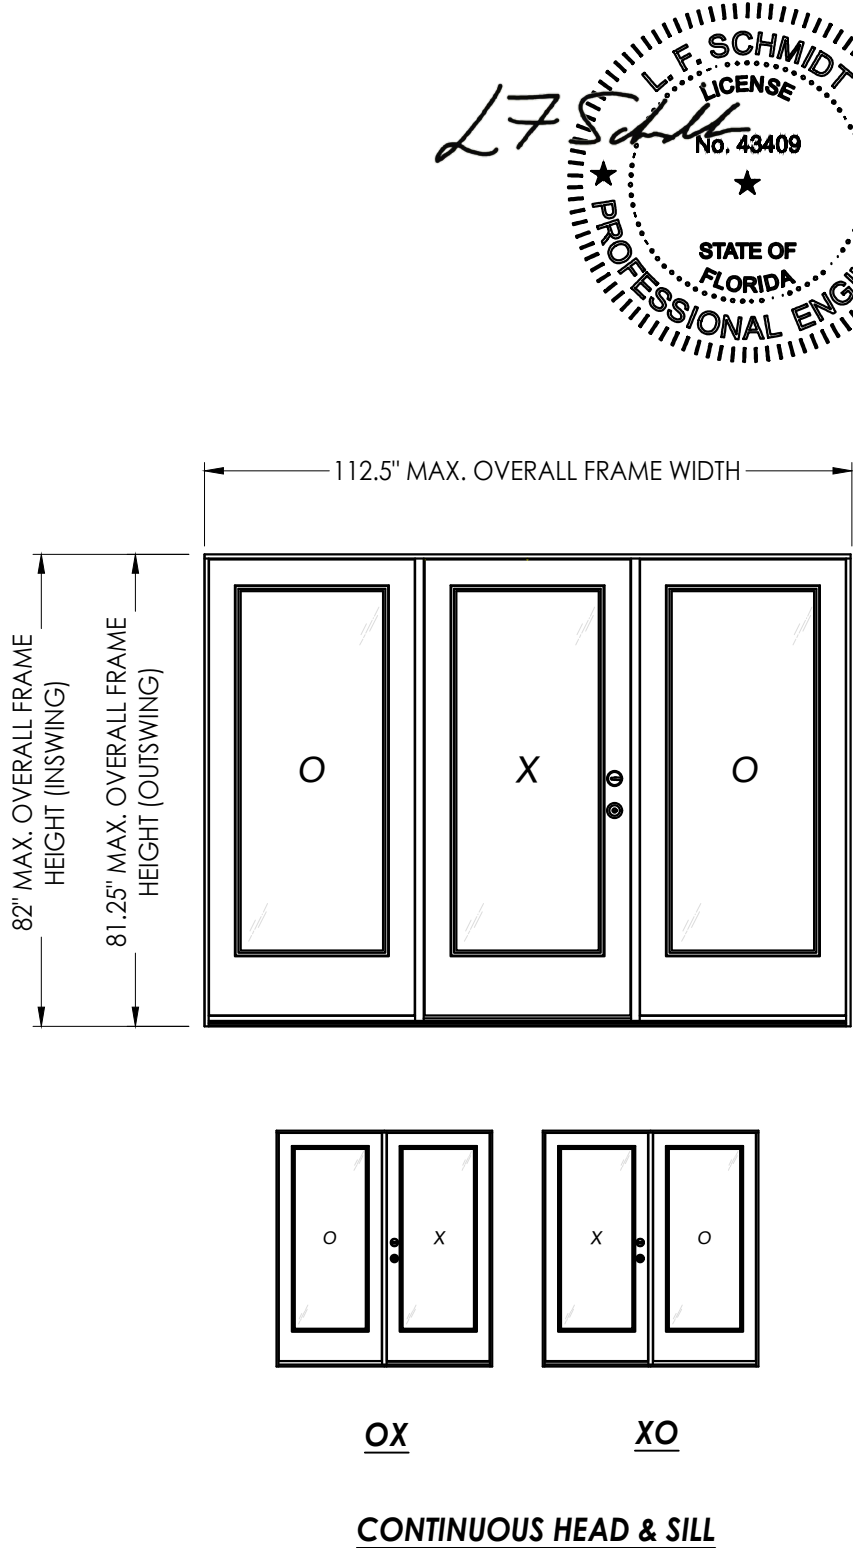

CONFIGURATION	MAX. FRAME DIMENSION	DESIGN PRESSURE (PSF) INSWING		DESIGN PRESSURE (PSF) OUTSWING	
		POSITIVE	NEGATIVE	POSITIVE	NEGATIVE
OX/XO	75.0" x 82.0"	+45.0	-50.0	+45.0	-45.0
O XO	112.5" x 82.0"	+45.0	-50.0	+45.0	-45.0

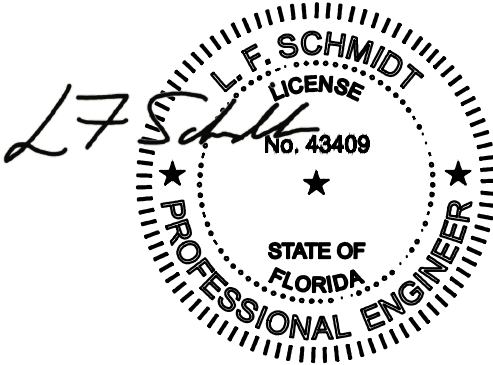

Digitally signed by Lyndon F Schmidt
Date: 2026.08.04 14:03:26 -04'00'

This item has been digitally signed and sealed by L. F. Schmidt, P.E. on the date adjacent to the seal. Printed copies of this document are not considered signed and sealed and the signature must be verified on any electronic copies.

THIS PRODUCT APPROVAL IS VALID
ONLY FOR THE STATE OF FLORIDA

Documents Prepared By:
Lyndon F. Schmidt
P.E. No. 43409

PLASTPRO INC
FIBERGLASS DOOR

PART OR ASSEMBLY:
TYPICAL ELEVATION, DESIGN
PRESSURES & GENERAL NOTES

37/01/26UPDATE TO 9TH ED. (2026) FBC

28/10/23UPDATE TO 8TH ED. (2023) FBC

17/23/20UPDATE TO 7TH ED. (2020) FBC

NO. DATE

REVISIONS

DATE: 10/15/19

SCALE: N.T.S.

DWG. BY: TRJ

CHK. BY: LFS


DRAWING NO.: FL-28685.12

SHEET 1 OF 13


RW BUILDING CONSULTANTS, INC.
P.O. Box 230, Valrico, FL 33595
Phone No.: 813.659.9197
FBPE Registry License No. 9813

© 2019 R.W. BUILDING CONSULTANTS INC.

G:\2023 FBC DRAWINGS 7-27-26\Plastpro\FL-28685 R4\FL-28685.12.dwg

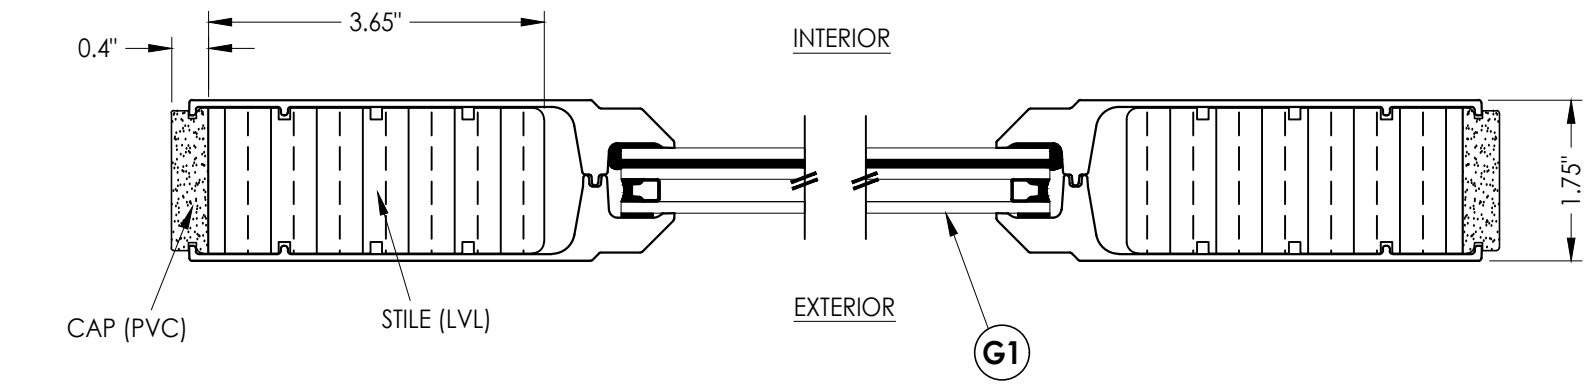


1
2
HORIZONTAL CROSS SECTION

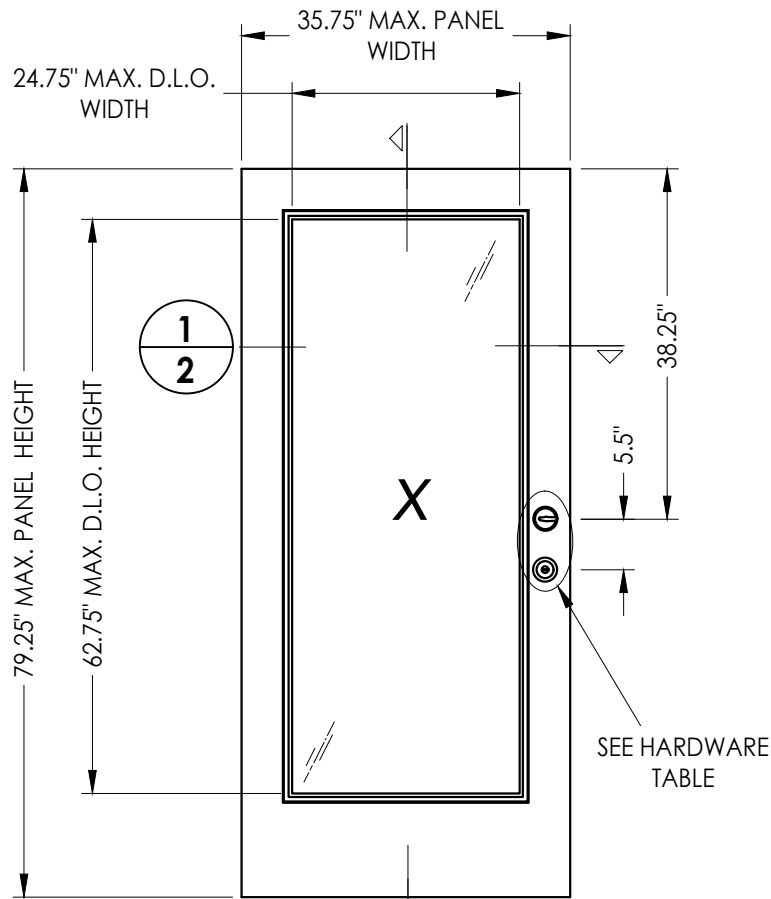


2
2

- 40 PLASTPRO DOOR PANEL
50 PLASTPRO SIDELITE PANEL

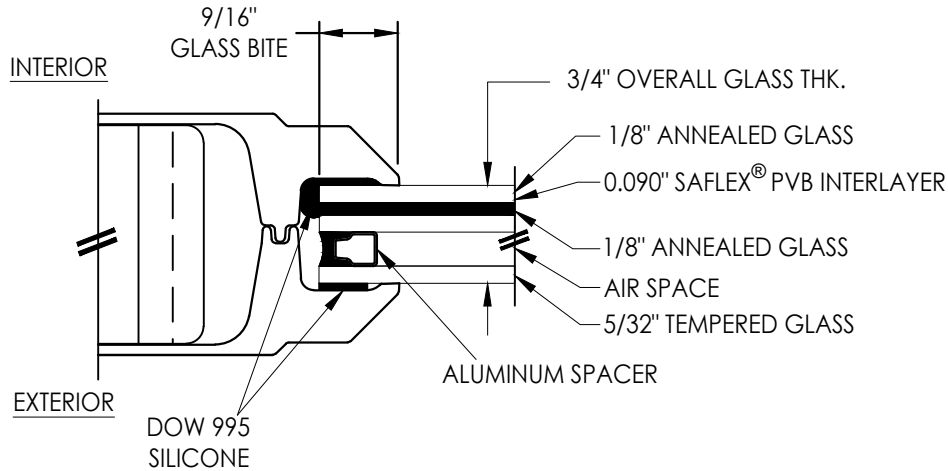

G1
GLAZING DETAIL

HARDWARE TABLE		
MANUFACTURER	MODEL	
YALE	Knob:	YH COLLECTION
	Deadbolt:	YH COLLECTION
KWIKSET	Knob:	SIGNATURE SERIES
	Deadbolt:	SIGNATURE SERIES (980)
SCHLAGE	Knob:	F-SERIES (F51)
	Deadbolt:	B-SERIES (B60)

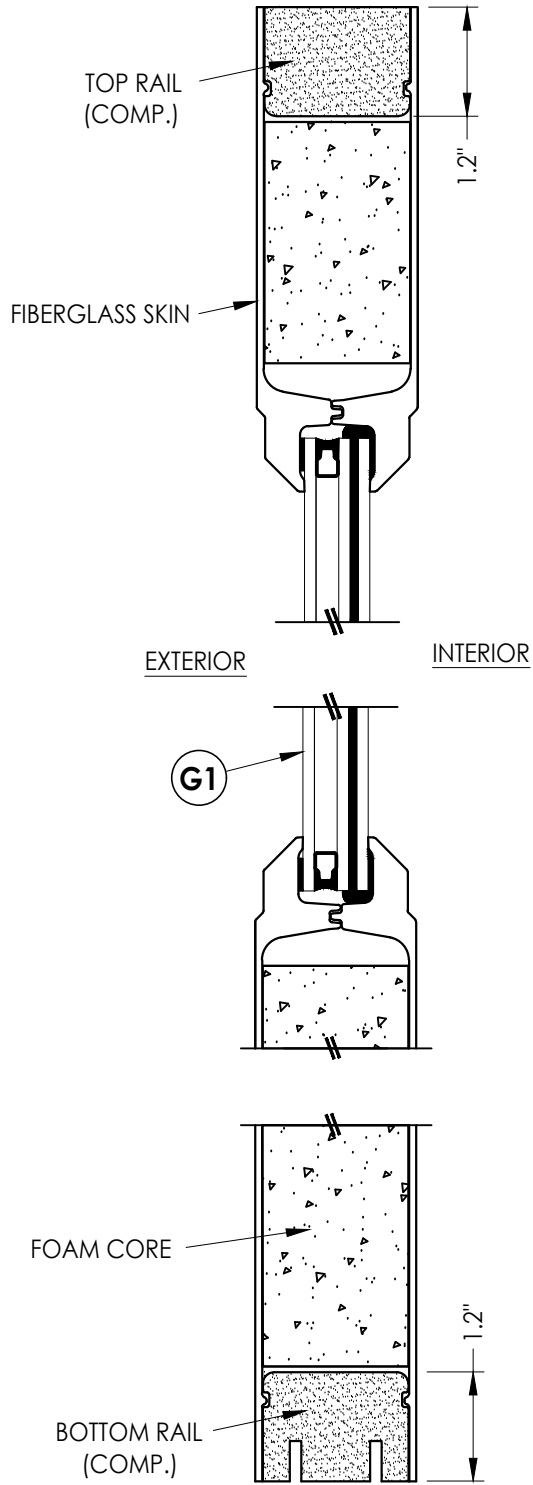

2
2
VERTICAL CROSS SECTION

FIBERGLASS SKIN: 0.075" MIN. THK.
FOAM CORE: XPS FOAM (1.3 PCF MIN. DENSITY)

Documents Prepared By:
Lyndon F. Schmidt
P.E. No. 43409

RW BUILDING CONSULTANTS, INC.
P.O. Box 230, Valrico, FL 33595
Phone No.: 813.659.9197
FBPE Registry License No. 9813

PRODUCT:
PLASTPRO INC
FIBERGLASS DOOR

PART OR ASSEMBLY:
DOOR & SIDELITE
PANEL DETAILS

REVISIONS			
NO.	DATE	BY	
3	7/01/26	UPDATE TO 9TH ED. (2026)	FBC LFS
2	8/10/23	UPDATE TO 8TH ED. (2023)	FBC LFS
1	7/23/20	UPDATE TO 7TH ED (2020)	FBC LFS

DATE: 10/15/19

SCALE: N.T.S.

DWG. BY: TRJ


CHK. BY: LFS

DRAWING NO.:


FL-28685.12

SHEET 2 OF 13

G:\2023 FBC DRAWINGS 7-27-26\Plastpro\FL-28685 RA\FL-28685.12.dwg

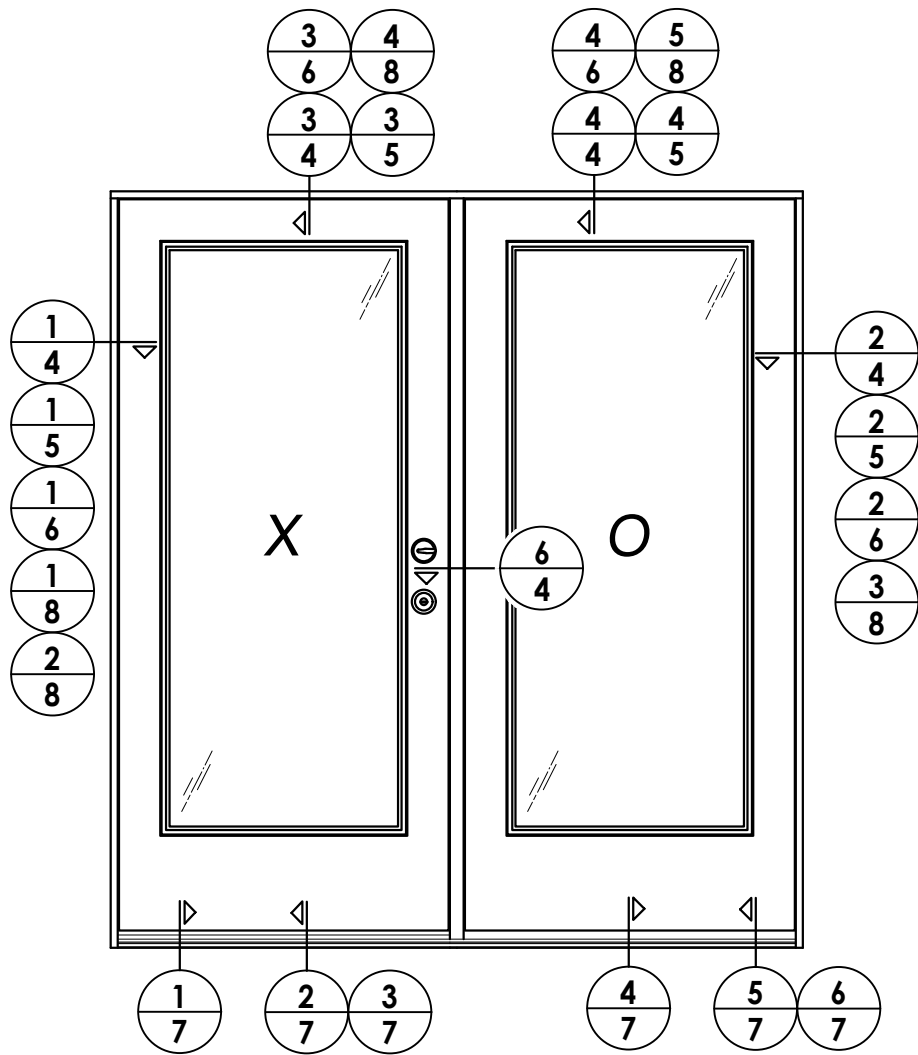

ELEVATION
XO / OX

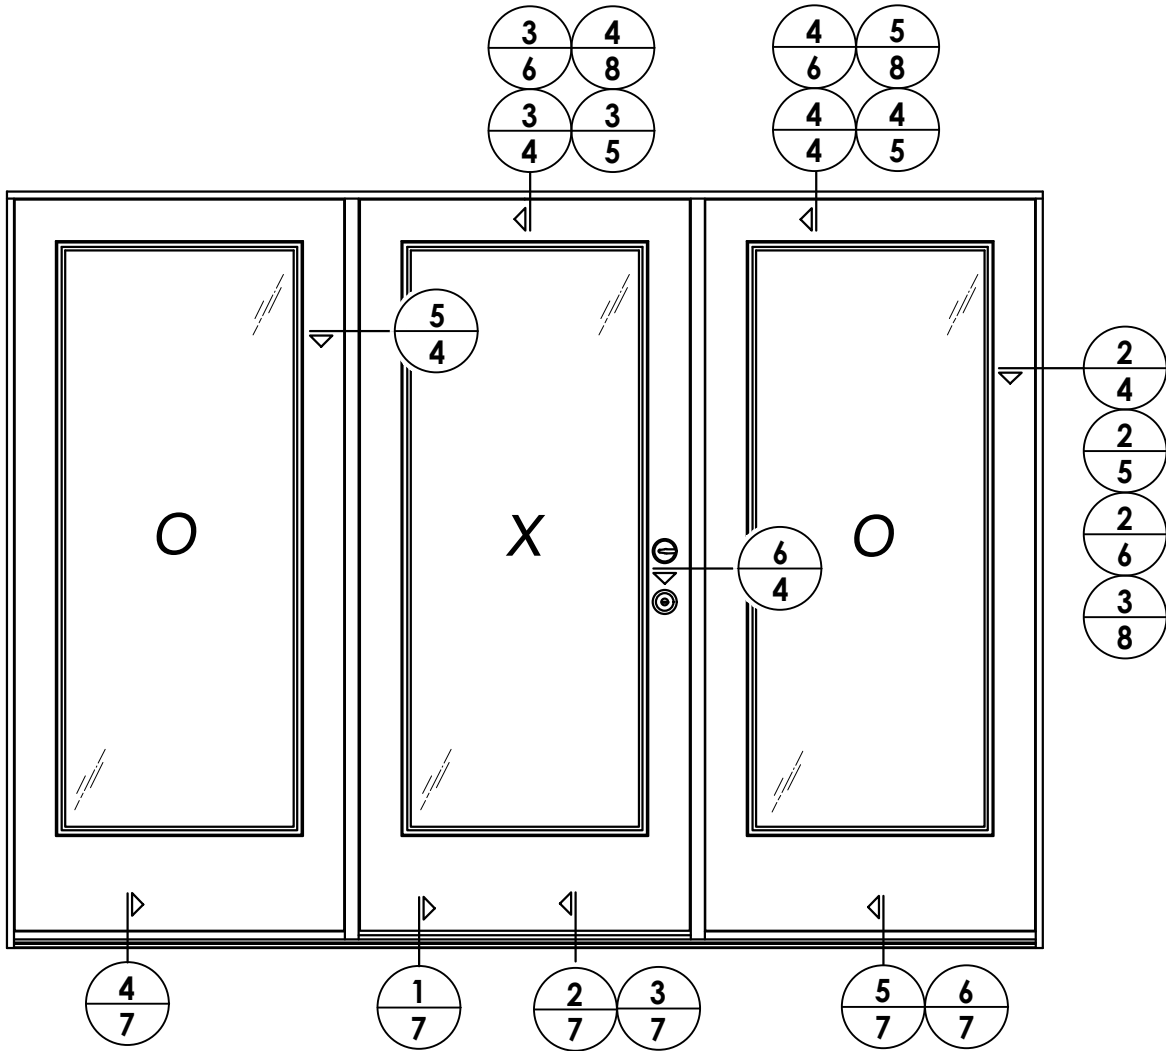

ELEVATION
OXO

DATE:	10/15/19
SCALE:	N.T.S.
DWG. BY:	TRJ
CHK. BY:	LFS
DRAWING NO.:	FL-28685.12
SHEET	3 OF 13


NO.	DATE	REVISIONS
3	7/01/26	UPDATE TO 9TH ED. (2026) FBC
2	8/10/23	UPDATE TO 8TH ED. (2023) FBC
1	7/23/20	UPDATE TO 7TH ED. (2020) FBC
		BY

PRODUCT:	PLASTPRO INC FIBERGLASS DOOR
PART OR ASSEMBLY:	ELEVATIONS


Documents Prepared By:
Lyndon F. Schmidt
P.E. No. 43409

RW BUILDING CONSULTANTS, INC.
P.O. Box 230, Valrico, FL 33595
Phone No.: 813.659.9197
FBPE Registry License No. 9813


G:\2023 FBC DRAWINGS 7-27-26\Plastpro\FL-28685 R4\FL-28685.12.dwg

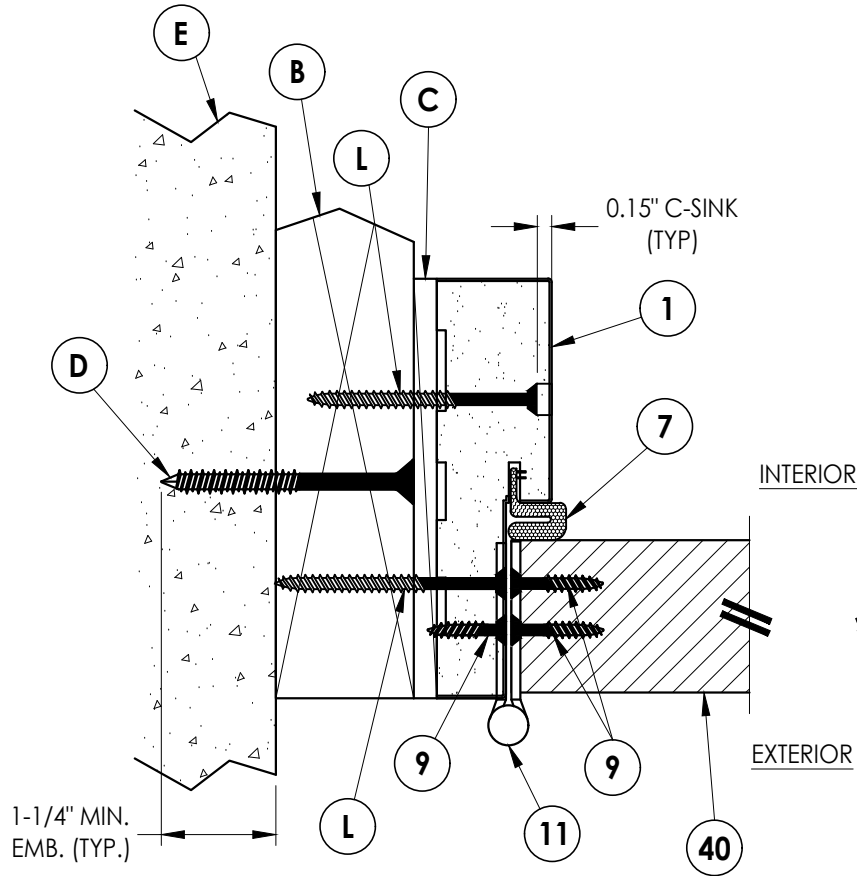


1
4 **HORIZONTAL CROSS SECTION**
Shown w/ 2X Buck
Outswing shown (Inswing similar)

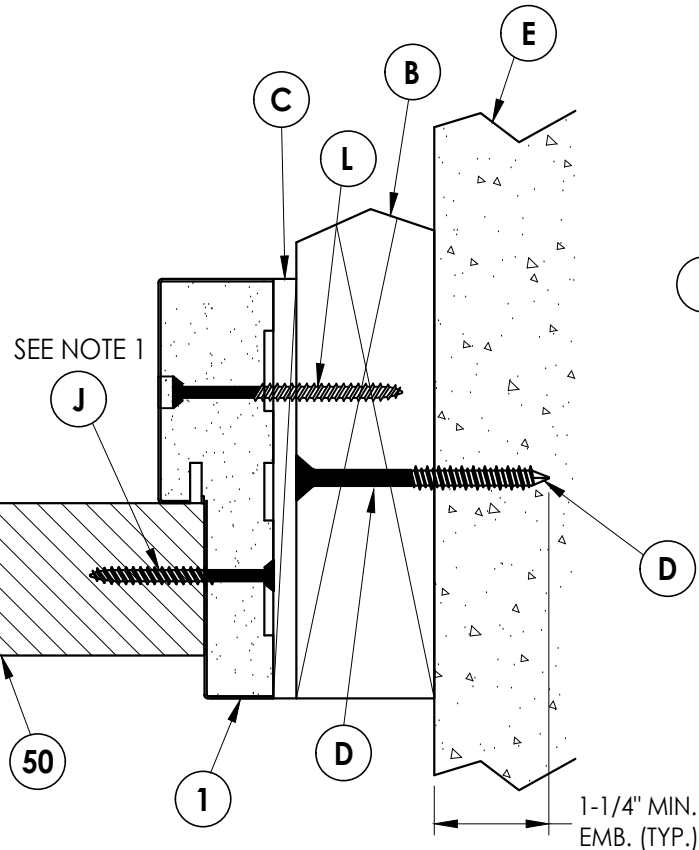

2
4 **HORIZONTAL CROSS SECTION**
Shown w/ 2X Buck
Outswing shown (Inswing similar)

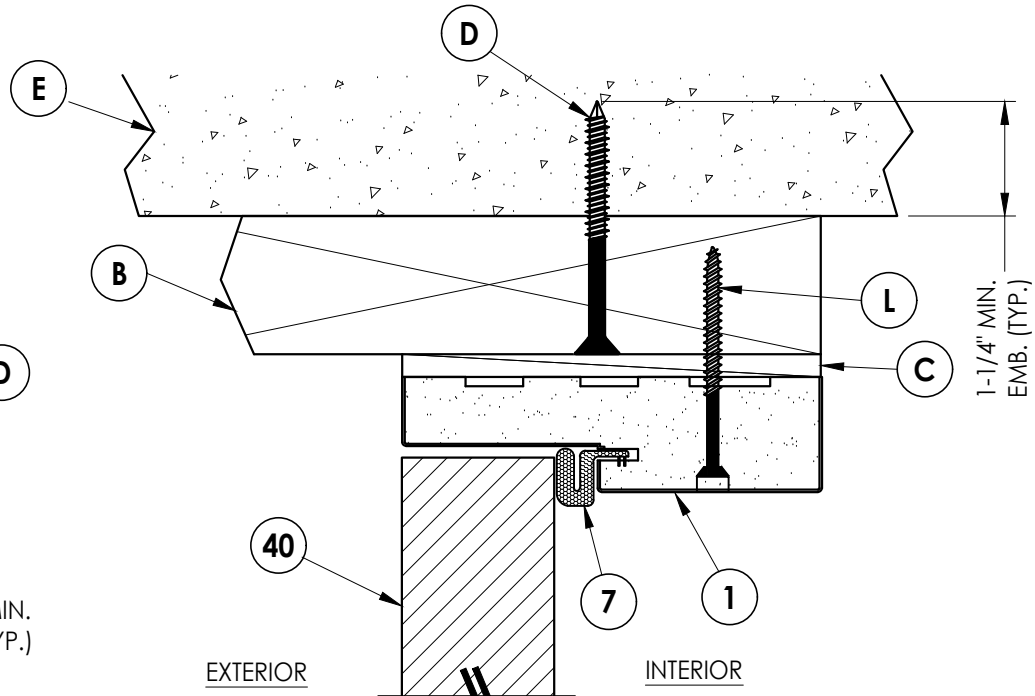


3
4 **VERTICAL CROSS SECTION**
Shown w/ 2X Buck
Outswing shown (Inswing similar)

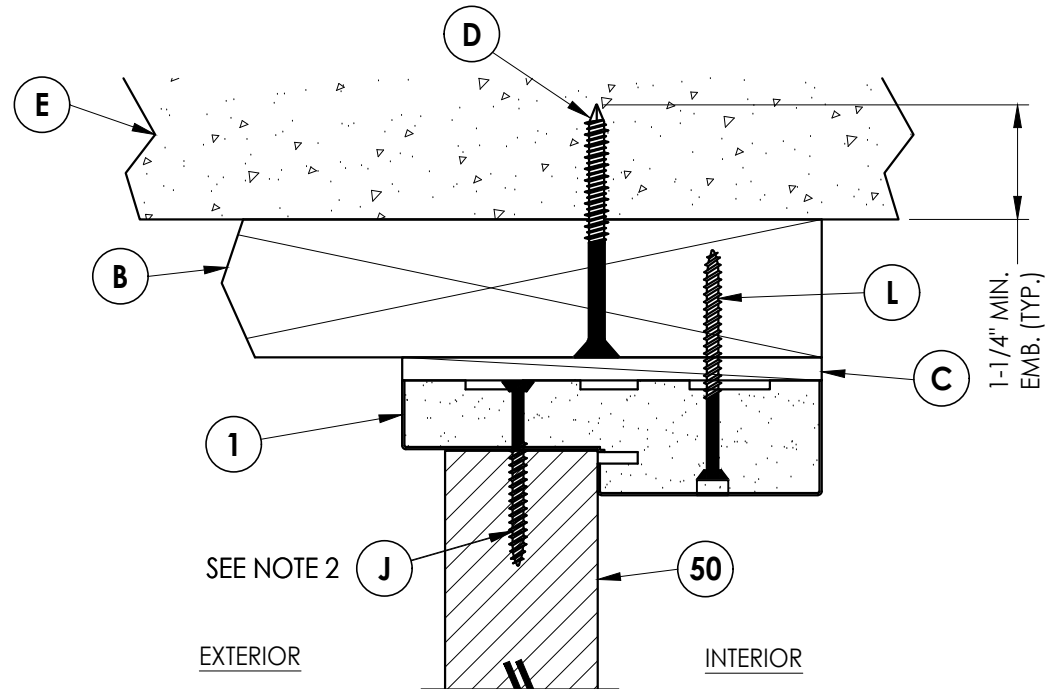


4
4 **VERTICAL CROSS SECTION**
Shown w/ 2X Buck
Outswing shown (Inswing similar)

- NOTES:
1. Spacing for item J & L: 6" from each end and 4 more equally spaced along sidelite jamb (6 total).
 2. Spacing for item J @ head & sill: 6" from ends (2 total).

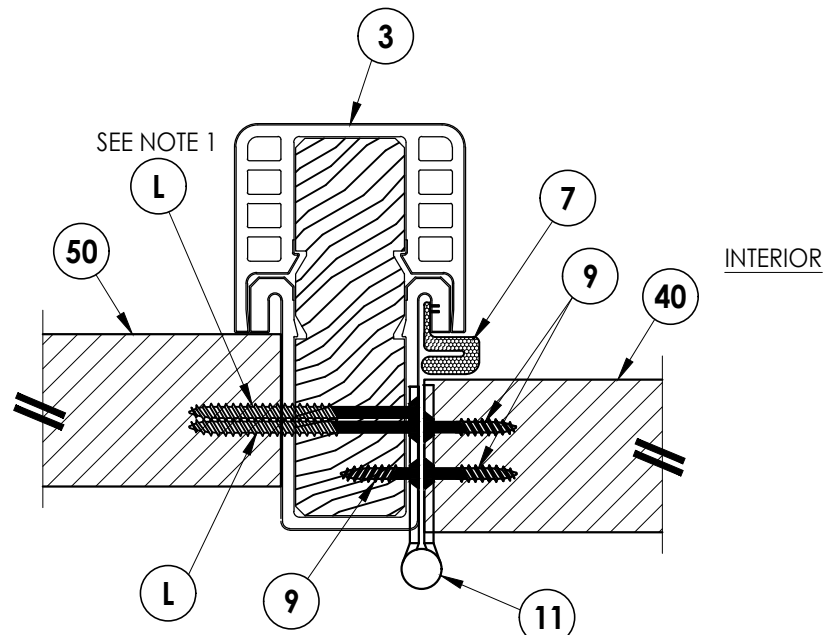

5
4 **HORIZONTAL CROSS SECTION**
Outswing shown (Inswing similar)

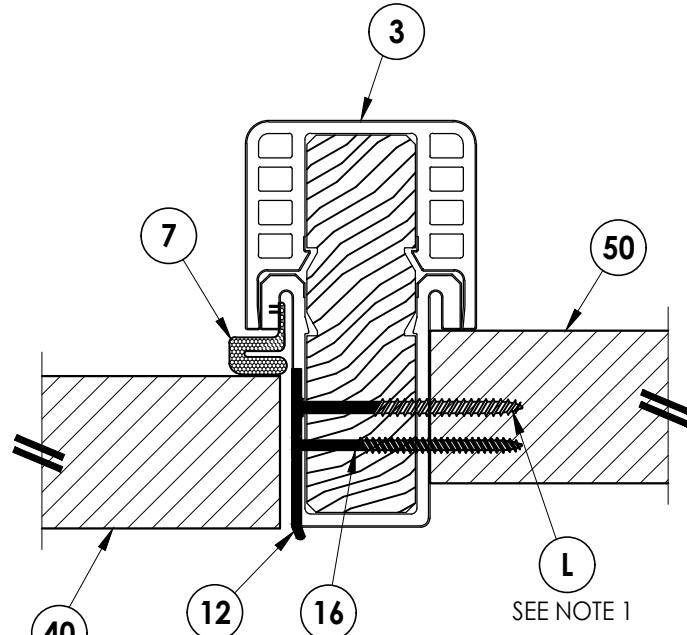

6
4 **HORIZONTAL CROSS SECTION**
Outswing shown (Inswing similar)

Documents Prepared By:
Lyndon F. Schmidt
P.E. No. 43409

RW BUILDING CONSULTANTS, INC.
P.O. Box 230, Valrico, FL 33595
Phone No.: 813.659.9197
FBPE Registry License No. 9813

PRODUCT: PLASTPRO INC
FIBERGLASS DOOR

PART OR ASSEMBLY:
HORIZONTAL & VERTICAL
CROSS SECTIONS (2X BUCK)

NO.	DATE	REVISIONS
3	7/01/26	UPDATE TO 9TH ED. (2026) FBC
2	8/10/23	UPDATE TO 8TH ED. (2023) FBC
1	7/23/20	UPDATE TO 7TH ED. (2020) FBC

DATE: 10/15/19

SCALE: N.T.S.

DWG. BY: TRJ


CHK. BY: LFS

DRAWING NO.:

FL-28685.12

SHEET 4 OF 13


G:\2023 FBC DRAWINGS 7-27-26\Plastpro\FL-28685 R4\FL-28685.12.dwg

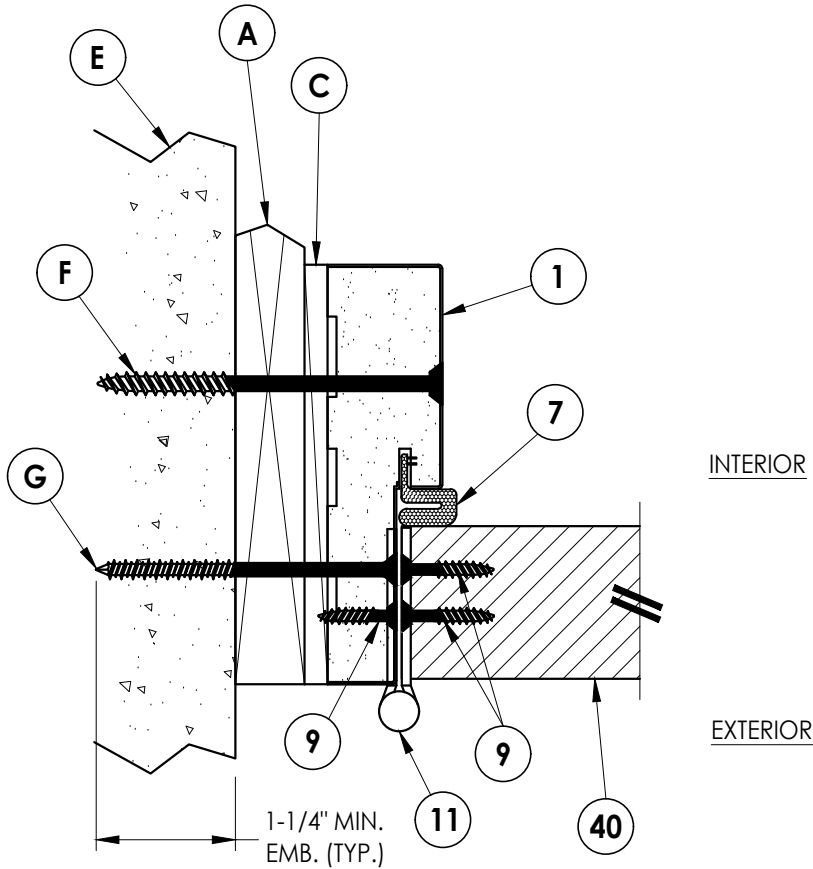


1
5 **HORIZONTAL CROSS SECTION**
Shown w/ 1X Buck
Outswing shown (Inswing similar)

NOTES:


1. Spacing for item J: 6" from each end and 4 more equally spaced along sidelite jamb (6 total).
2. Spacing for item J @ head & sill: 6" from ends (2 total).

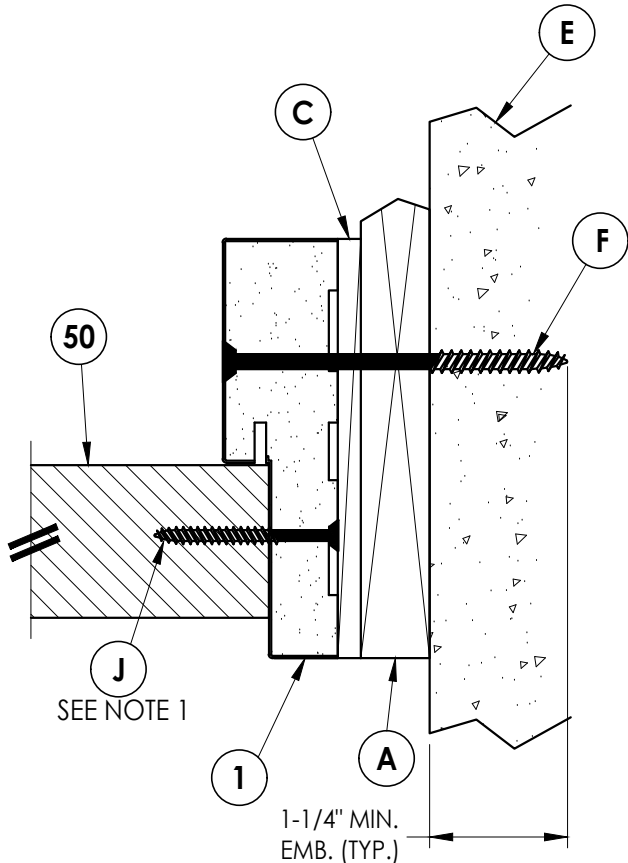

2
5 **HORIZONTAL CROSS SECTION**
Shown w/ 1X Buck
Outswing shown (Inswing similar)

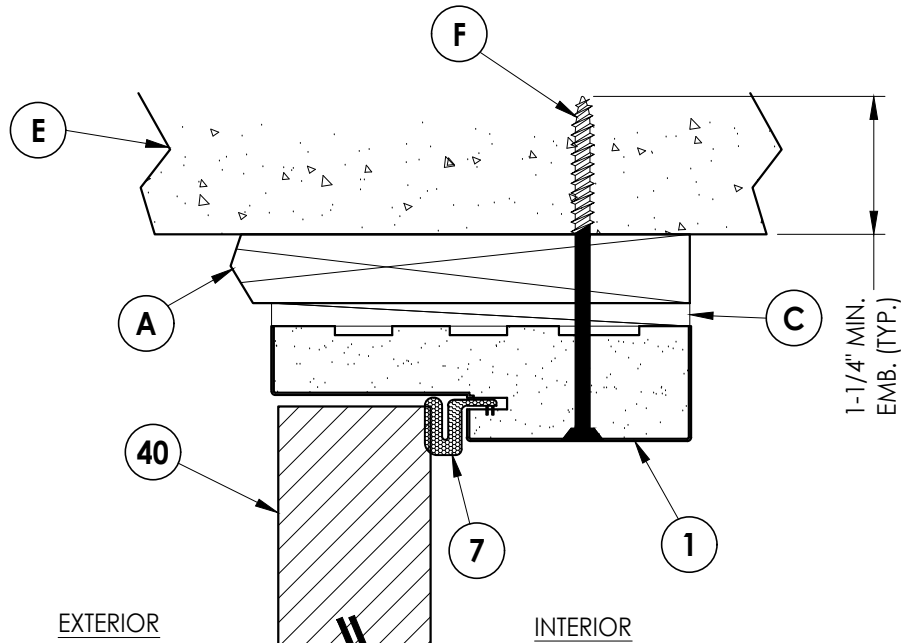

3
5 **VERTICAL CROSS SECTION**
Shown w/ 1X Buck
Outswing shown (Inswing similar)

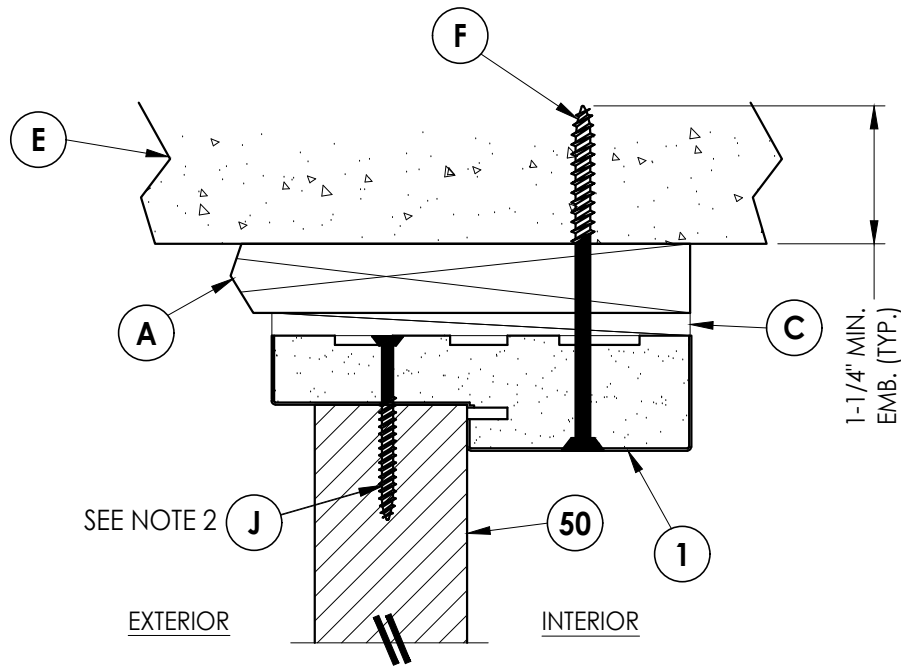

4
5 **VERTICAL CROSS SECTION**
Shown w/ 1X Buck
Outswing shown (Inswing similar)

Documents Prepared By:
Lyndon F. Schmidt
P.E. No. 43409

RW BUILDING CONSULTANTS, INC.
P.O. Box 230, Valrico, FL 33595
Phone No.: 813.659.9197
FBPE Registry License No. 9813

PRODUCT: **PLASTPRO INC
FIBERGLASS DOOR**

PART OR ASSEMBLY:
**HORIZONTAL & VERTICAL
CROSS SECTIONS (1X BUCK)**

REVISIONS		NO.	DATE	BY
3	7/01/26	UPDATE TO 9TH ED. (2026)	FBC	LFS
2	8/10/23	UPDATE TO 8TH ED. (2023)	FBC	LFS
1	7/23/20	UPDATE TO 7TH ED. (2020)	FBC	LFS

DATE: 10/15/19

SCALE: N.T.S.


DWG. BY: TRJ

CHK. BY: LFS

DRAWING NO.:
FL-28685.12


SHEET 5 OF 13

G:\2023 FBC DRAWINGS 7-27-26\Plastpro\FL-28685 R4\FL-28685.12.dwg

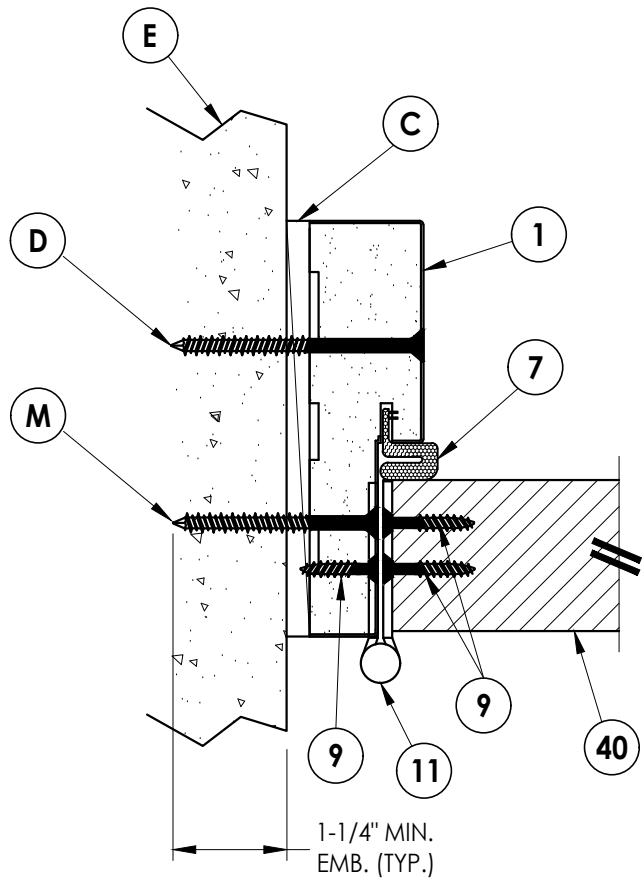


1
6 **HORIZONTAL CROSS SECTION**
Shown Direct to Masonry
Outswing shown (Inswing similar)


- NOTES:
1. Spacing for item J: 6" from each end and 4 more equally spaced along sidelite jamb (6 total).
 2. Spacing for item J @ head & sill: 6" from ends (2 total).

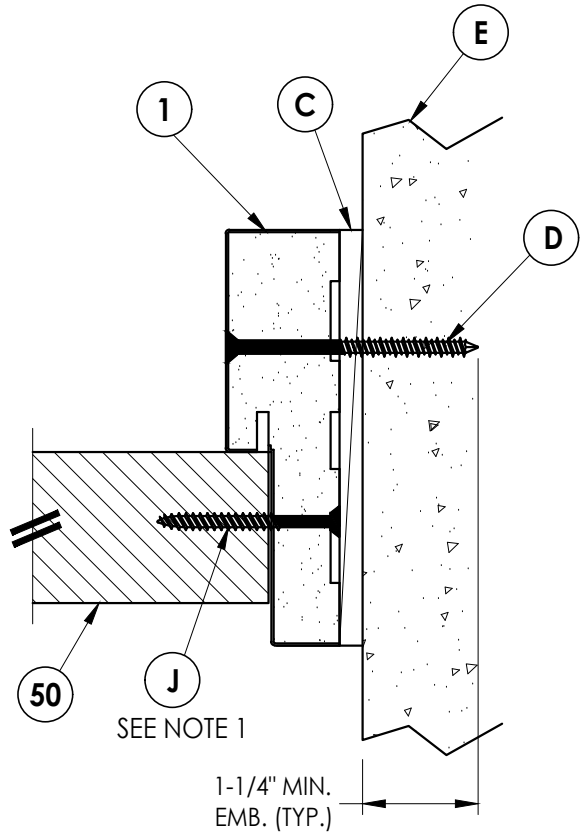

2
6 **HORIZONTAL CROSS SECTION**
Shown Direct to Masonry
Outswing shown (Inswing similar)

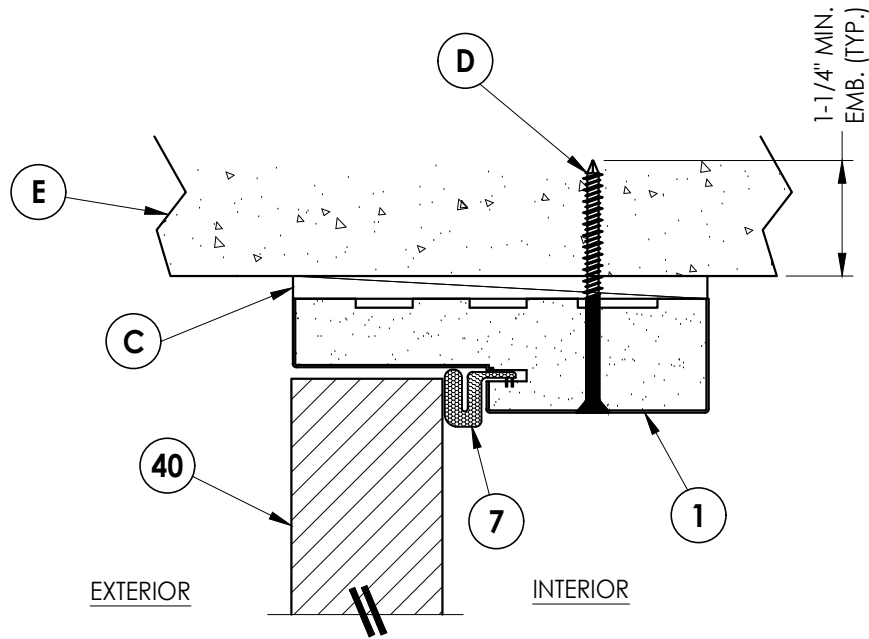


3
6 **VERTICAL CROSS SECTION**
Shown Direct to Masonry
Outswing shown (Inswing similar)

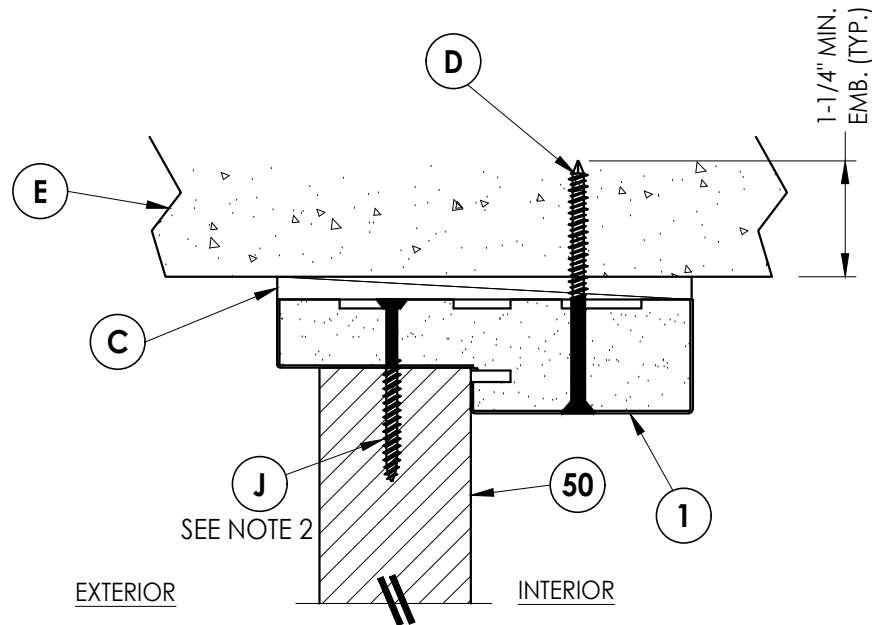






4
6 **VERTICAL CROSS SECTION**
Shown Direct to Masonry
Outswing shown (Inswing similar)

Documents Prepared By: Lyndon F. Schmidt P.E. No. 43409				BUILDING CONSULTANTS, INC. P.O. Box 230, Valrico, FL 33595 Phone No.: 813.659.9197 FBPE Registry License No. 9813			
PRODUCT: PLASTPRO INC FIBERGLASS DOOR				PART OR ASSEMBLY: HORIZONTAL & VERTICAL CROSS SECTIONS (DIRECT TO MASONRY)			
				LFS	LFS	LFS	BY
				7/01/26	UPDATE TO 9TH ED. (2026)	FBC	
				8/10/23	UPDATE TO 8TH ED. (2023)	FBC	
				7/23/20	UPDATE TO 7TH ED (2020)	FBC	
				NO.	DATE		
				REVISIONS			
DATE: 10/15/19							
SCALE: N.T.S.							
DWG. BY: TRJ							
CHK. BY: LFS							
DRAWING NO.: FL-28685.12							
SHEET 6 OF 13							

G:\2023 FBC DRAWINGS 7-27-26\Plastpro\FL-28685 R4\FL-28685.12.dwg

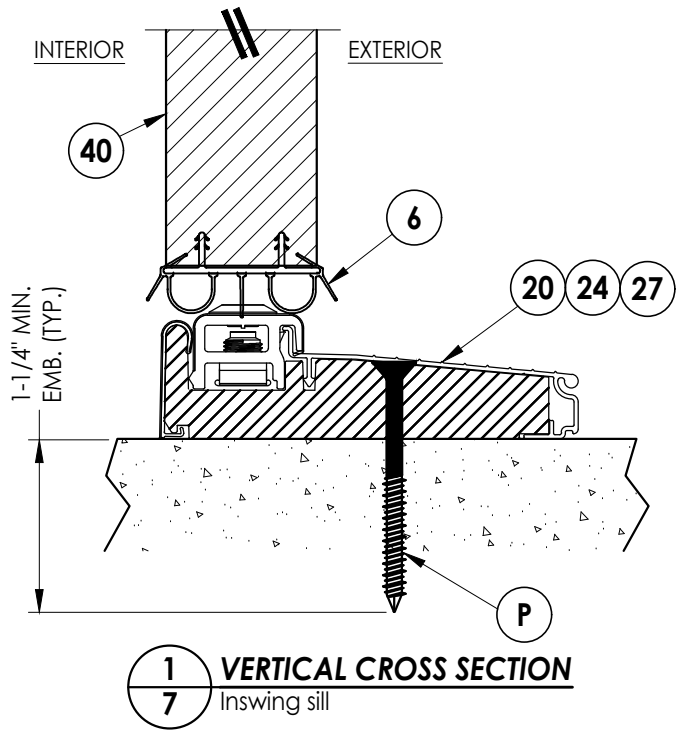

NOTE:
1. Spacing for item J & L @ head & sill: 6" from each end (2 total).

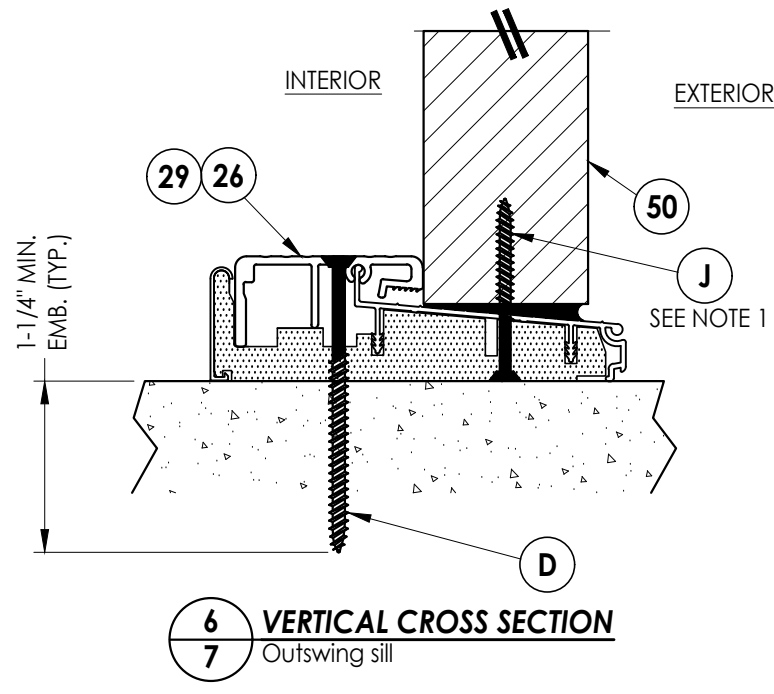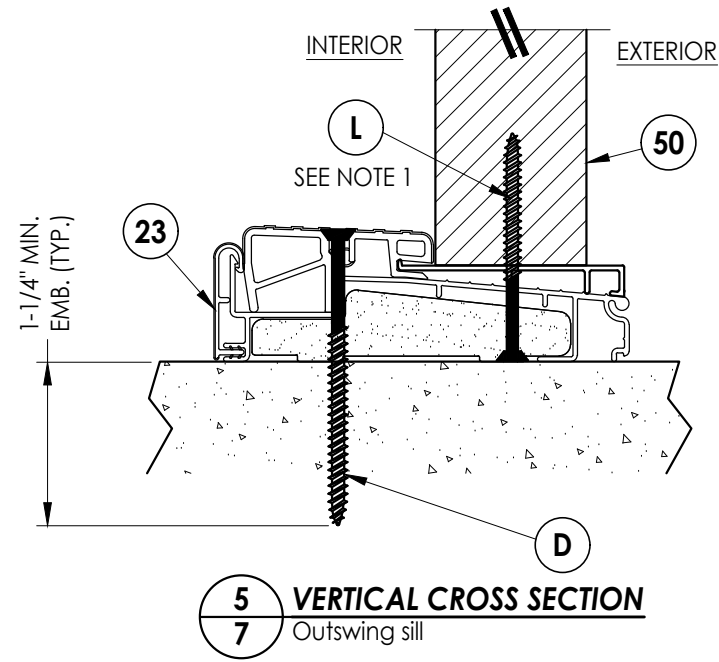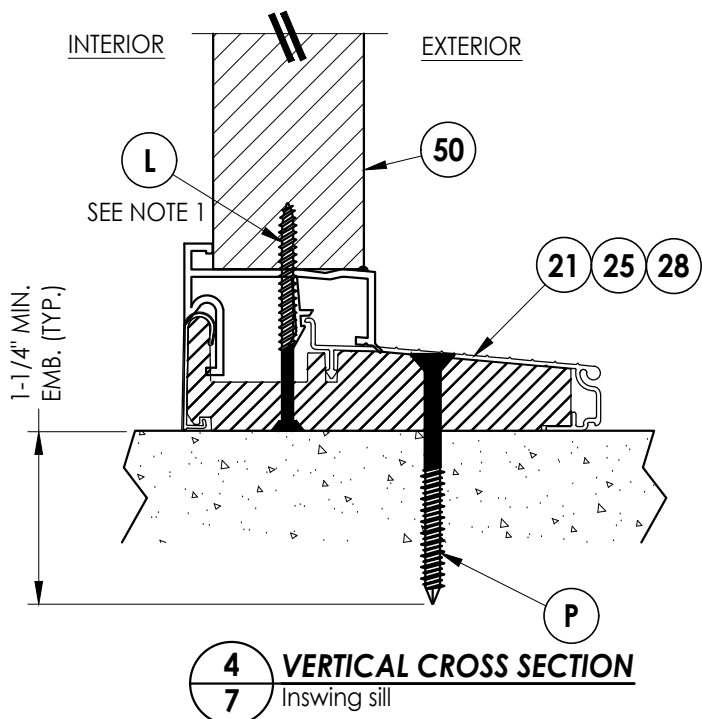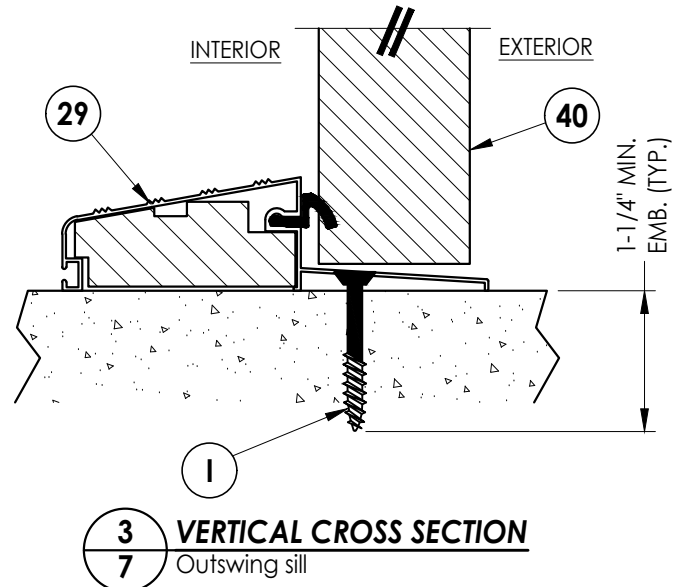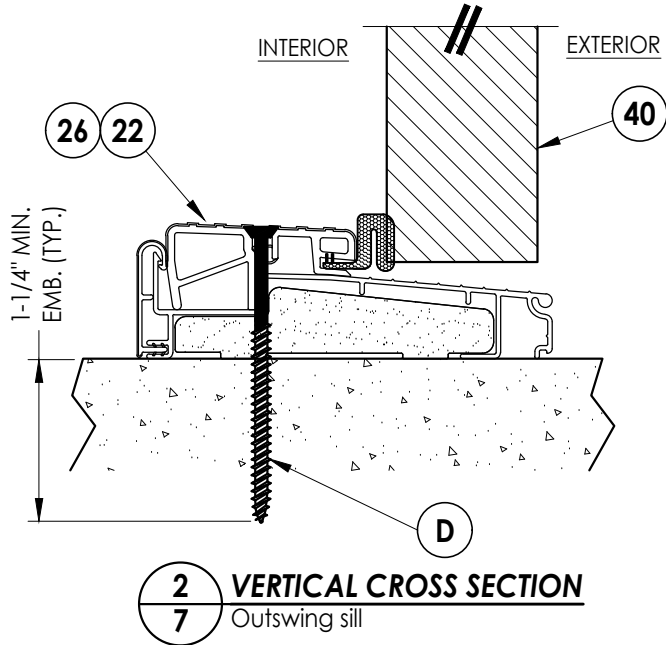

Documents Prepared By:
Lyndon F. Schmidt
P.E. No. 43409

RW BUILDING CONSULTANTS, INC.
P.O. Box 230, Valrico, FL 33595
Phone No.: 813.659.9197
FBPE Registry License No. 9813

PRODUCT:
PLASTPRO INC
FIBERGLASS DOOR

PART OR ASSEMBLY:
VERTICAL CROSS
SECTIONS (THRESHOLDS)

NO.	DATE	REVISIONS
3	7/01/26	UPDATE TO 9TH ED. (2026) FBC
2	8/10/23	UPDATE TO 8TH ED. (2023) FBC
1	7/23/20	UPDATE TO 7TH ED (2020) FBC
NO.	DATE	BY

DATE: 10/15/19

SCALE: N.T.S.


DWG. BY: TRJ

CHK. BY: LFS


DRAWING NO.:
FL-28685.12

SHEET 7 OF 13

G:\2023 FBC DRAWINGS 7-27-26\Plastpro\FL-28685 R4\FL-28685.12.dwg

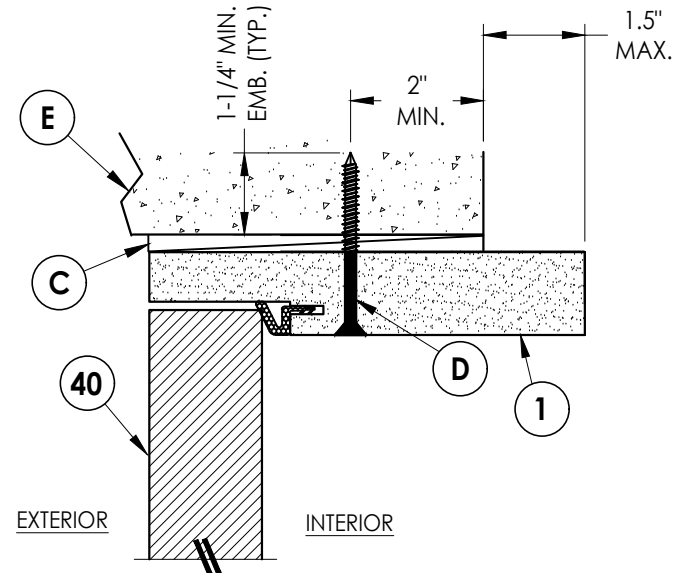


4
8 **VERTICAL CROSS SECTION**
Shown Direct to Masonry
Outswing only w/ 6-9/16" jamb

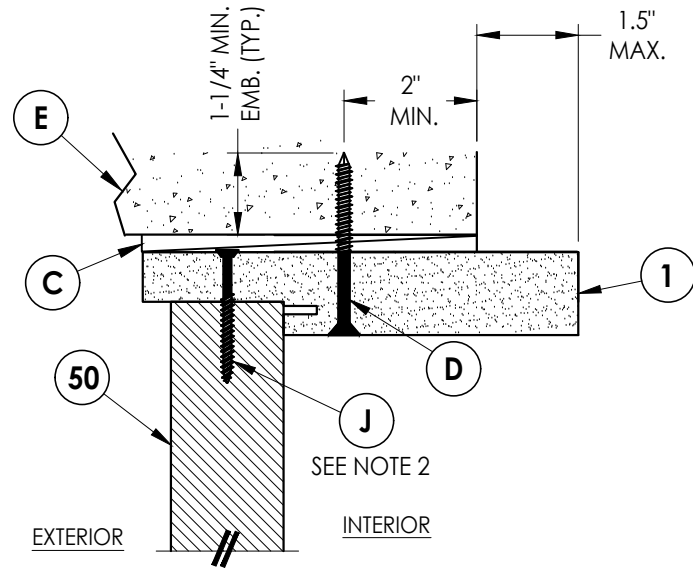


5
8 **VERTICAL CROSS SECTION**
Shown Direct to Masonry
Outswing only w/ 6-9/16" jamb

NOTES:


1. Spacing for item J: 6" from each end and 4 more equally spaced along sidelite jamb (6 total).
2. Spacing for item J @ head & sill: 6" from ends (2 total).

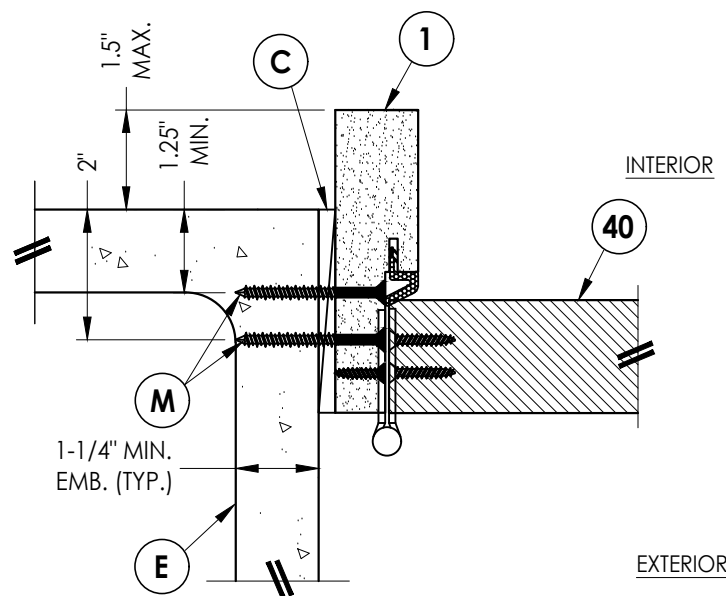

1
8 **HORIZONTAL CROSS SECTION**
Shown Direct to Masonry
Outswing only w/ 4-9/16" jamb
Double door only (N/A w/ Sidelites)

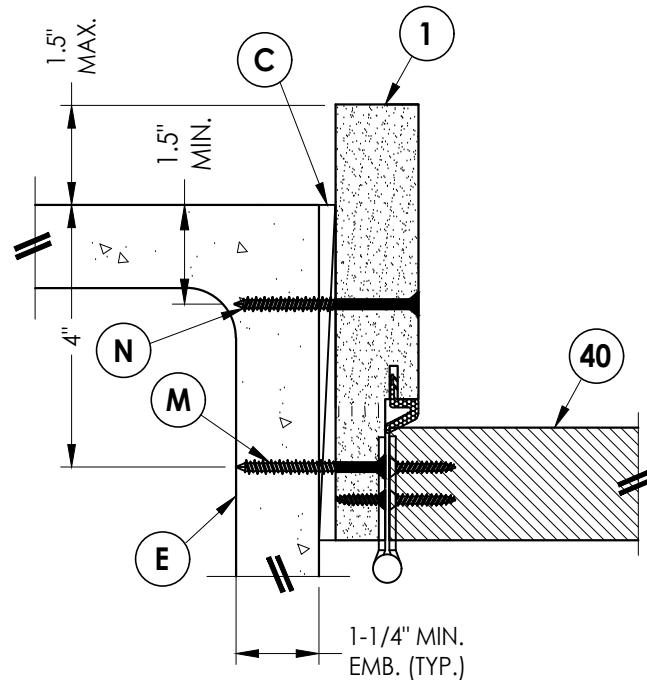

2
8 **HORIZONTAL CROSS SECTION**
Shown Direct to Masonry
Outswing only w/ 6-9/16" jamb

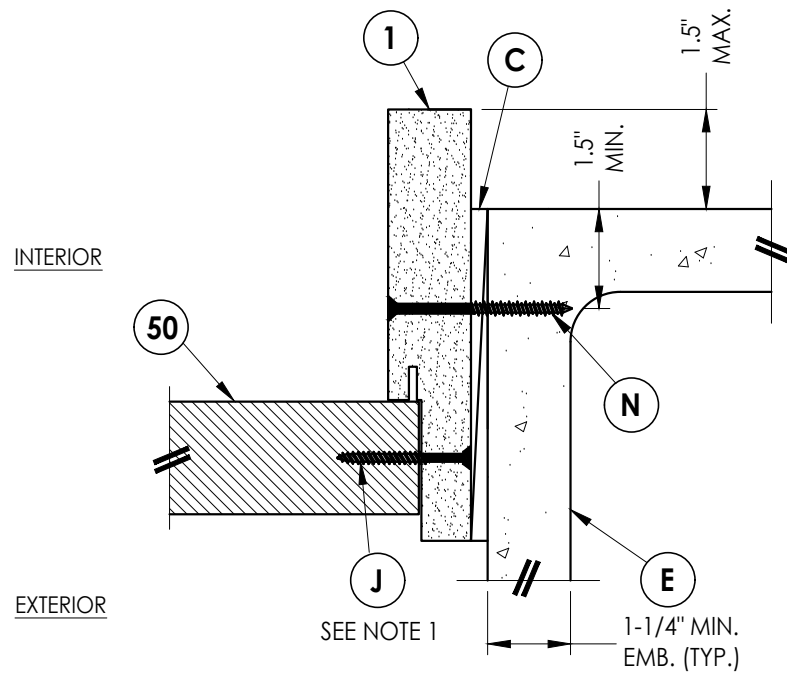

3
8 **HORIZONTAL CROSS SECTION**
Shown Direct to Masonry
Outswing only w/ 6-9/16" jamb

Documents Prepared By:
Lyndon F. Schmidt
P.E. No. 43409

RW BUILDING CONSULTANTS, INC.
P.O. Box 230, Valrico, FL 33595
Phone No.: 813.659.9197
FBPE Registry License No. 9813

PRODUCT: PLASTPRO INC
FIBERGLASS DOOR

PART OR ASSEMBLY:
HORIZONTAL & VERTICAL
SECTIONS (DIRECT TO MASONRY)

NO.	DATE	REVISIONS
3	7/01/26	UPDATE TO 9TH ED. (2026) FBC LFS
2	8/10/23	UPDATE TO 8TH ED. (2023) FBC LFS
1	7/23/20	UPDATE TO 7TH ED (2020) FBC LFS

DATE: 10/15/19

SCALE: N.T.S.

DWG. BY: TRJ



CHK. BY: LFS

DRAWING NO.:

FL-28685.12

SHEET 8 OF 13

G:\2023 FBC DRAWINGS 7-27-26\Plastpro\FL-28685 R4\FL-28685.12.dwg

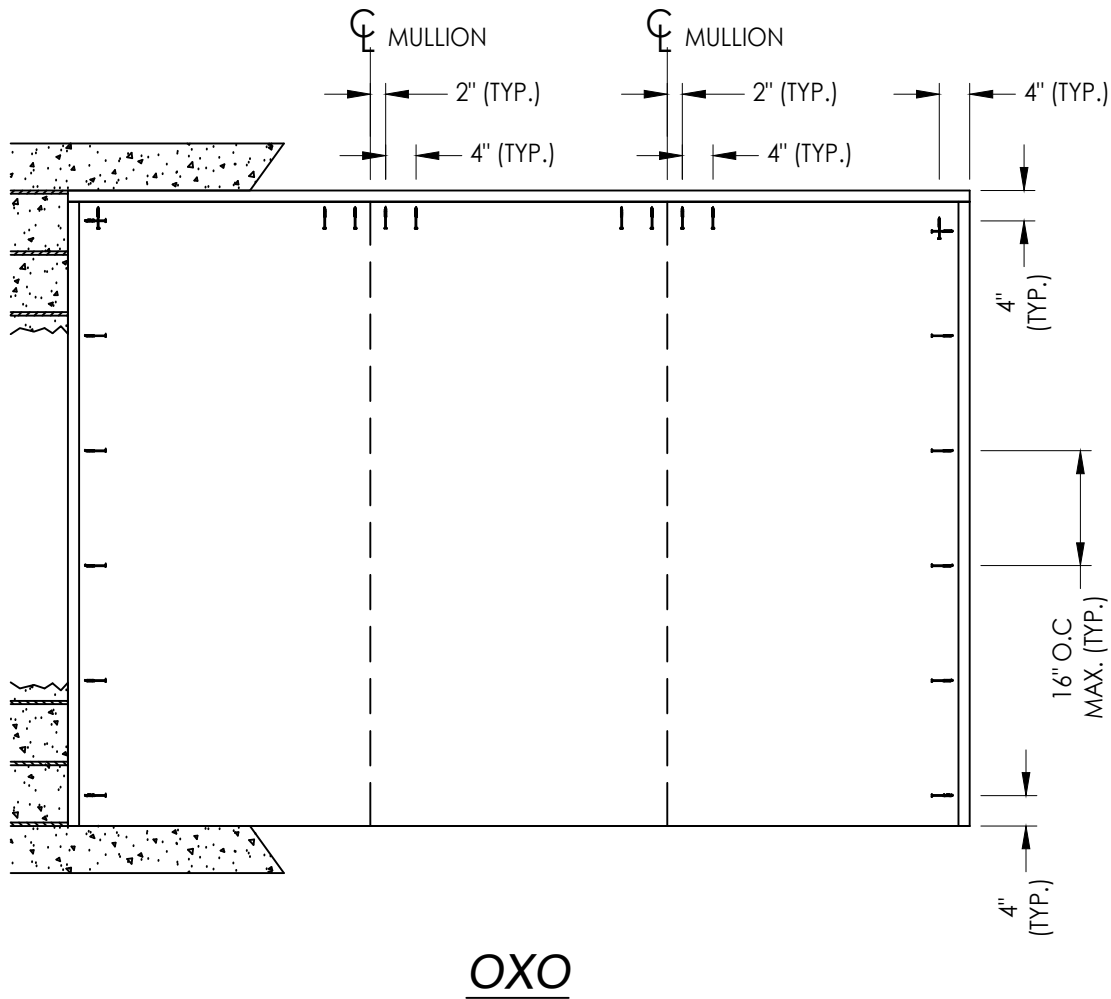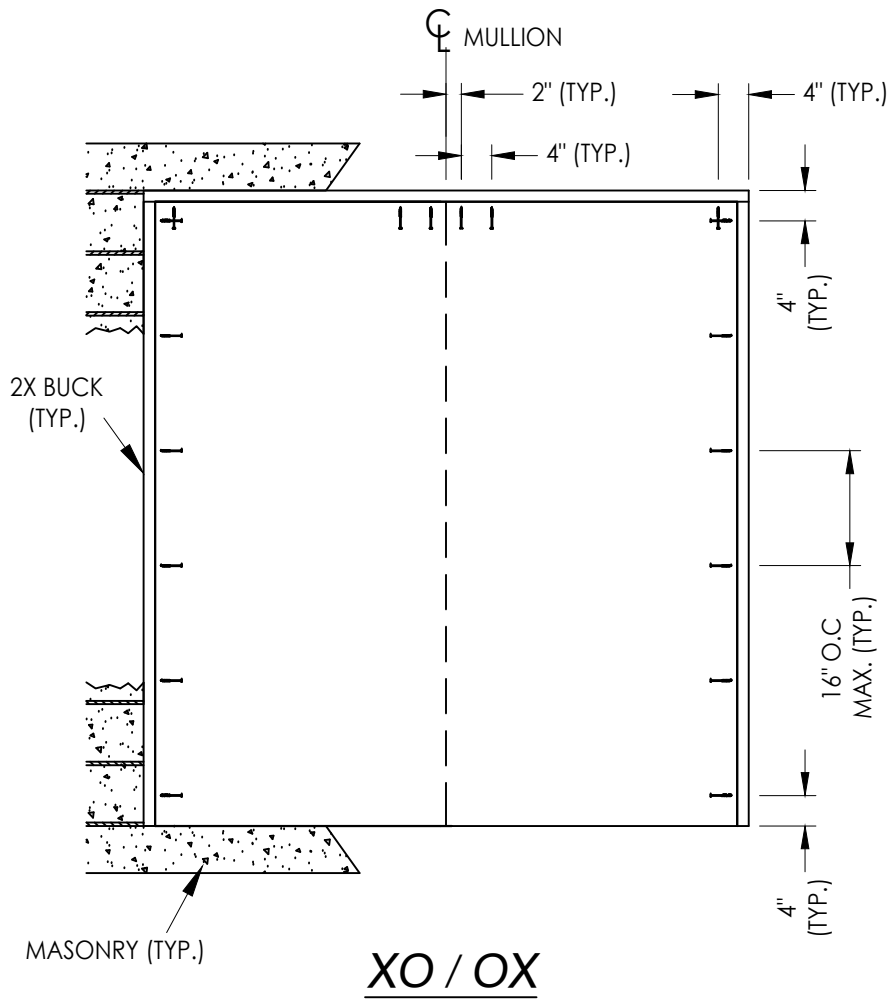



2X BUCK ANCHORING

DATE: 10/15/19	
SCALE: N.T.S.	
DWG. BY: TRJ	
CHK. BY: LFS	
DRAWING NO.: FL-28685.12	
SHEET	9 OF 13


NO.	DATE	REVISIONS
3	7/01/26	UPDATE TO 9TH ED. (2026) FBC LFS
2	8/10/23	UPDATE TO 8TH ED. (2023) FBC LFS
1	7/23/20	UPDATE TO 7TH ED (2020) FBC LFS

PRODUCT:	PLASTPRO INC FIBERGLASS DOOR
PART OR ASSEMBLY:	BUCK ANCHORING

Documents Prepared By: Lyndon F. Schmidt P.E. No. 43409	<i>RW</i> BUILDING CONSULTANTS, INC. P.O. Box 230, Valrico, FL 33595 Phone No.: 813.659.9197 FBPE Registry License No. 9813
---	--

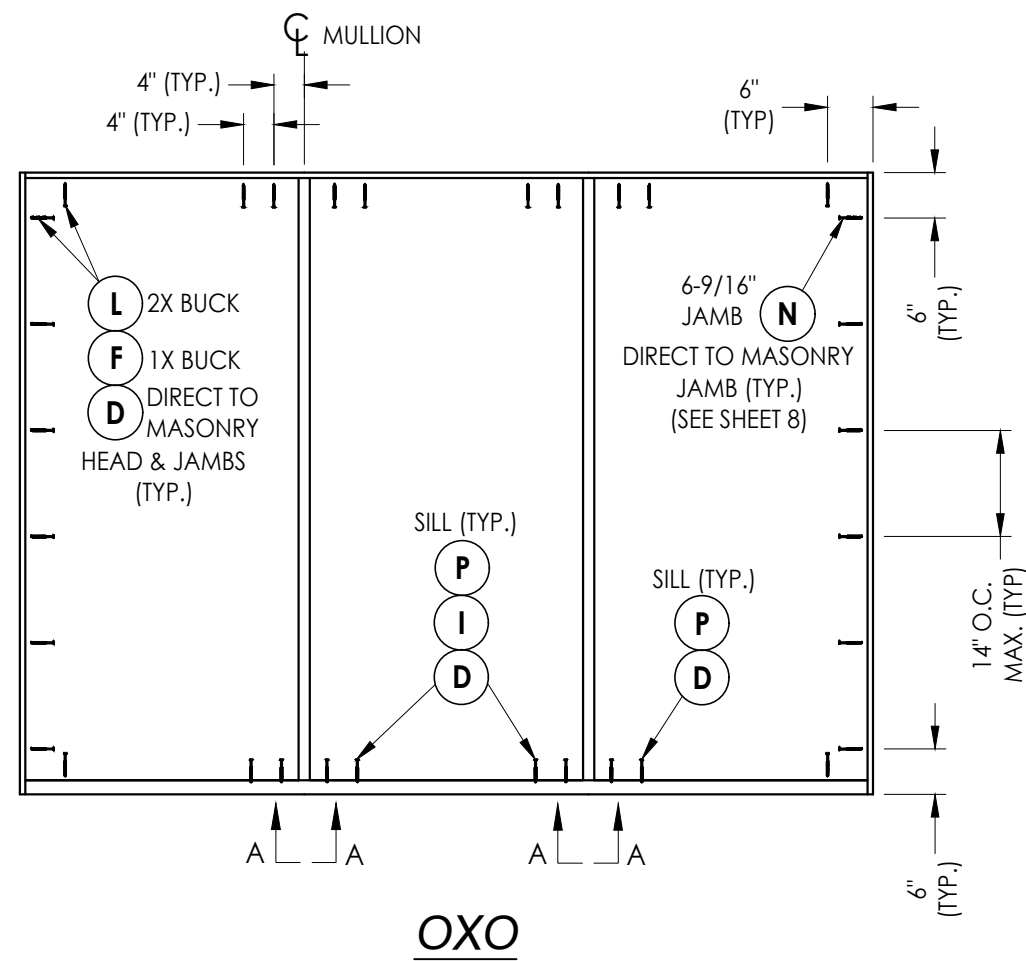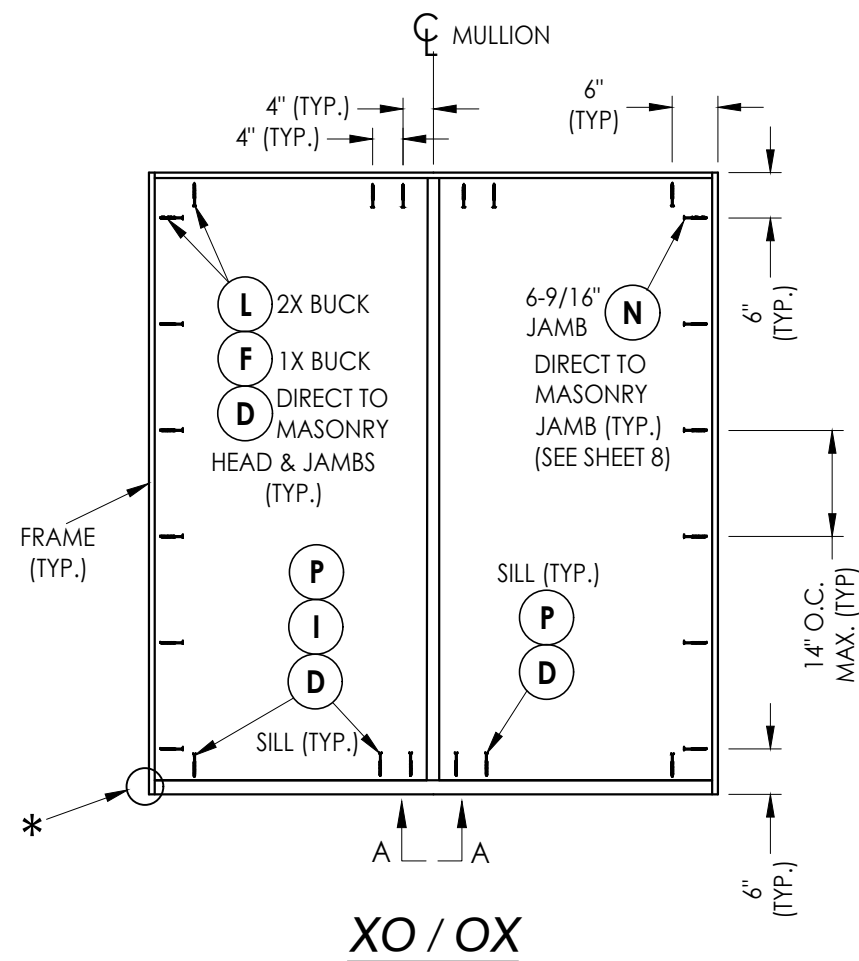

FRAME ANCHORING

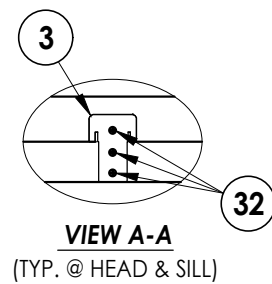

*NOTE: FRAME CORNERS ATTACHED w/
(3) #10 X 2-1/2" FH WOOD SCREWS (TYP.)

[illegible]

DATE: 10/15/19

SCALE: N.T.S.

DWG. BY: TRJ

CHK. BY: *LFS*

DRAWING NO.:
FL-28685.12


SHEET 10 OF 13

Documents Prepared By:
Lyndon F. Schmidt
P.E. No. 43409


RW

BUILDING CONSULTANTS, INC.
P.O. Box 230, Valrico, FL 33595
Phone No.: 813.659.9197
FBPE Registry License No. 9813

© 2019 R.W. BUILDING CONSULTANTS INC.

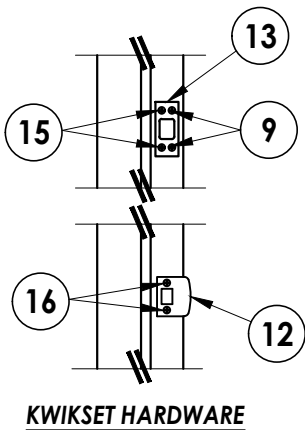

LATCH & DEADBOLT HARDWARE STRIKE DETAILS

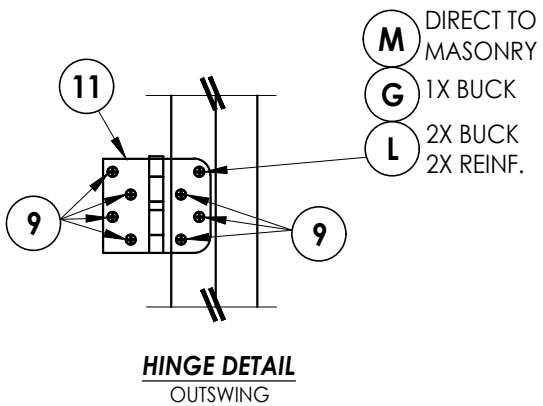


HINGE DETAIL


INSWING

HINGE DETAIL

OUTSWING

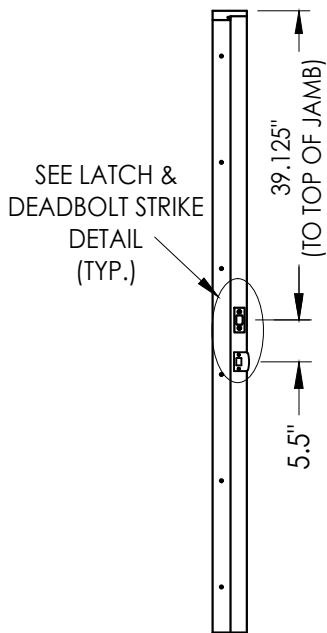

STRIKE JAMB
LATCH & DEADBOLT

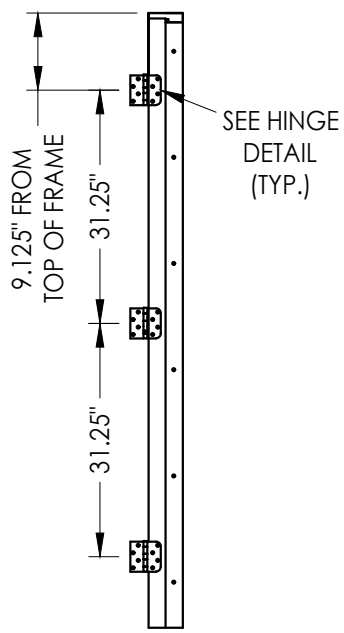

HINGE JAMB


HARDWARE DETAILS

								LFS
								FBC
								LFS
								FBC
								BY
								REVISIONS
DATE: 10/15/19								
SCALE: N.T.S.								
DWG. BY: TRJ								
CHK. BY: LFS								
DRAWING NO.: FL-28685.12								
SHEET 11 OF 13								


Documents Prepared By:
Lyndon F. Schmidt
P.E. No. 43409

RW BUILDING CONSULTANTS, INC.
P.O. Box 230, Valrico, FL 33595
Phone No.: 813.659.9197
FBPE Registry License No. 9813


G:\2023 FBC DRAWINGS 7-27-26\Plastpro\FL-28685 R4\FL-28685.12.dwg

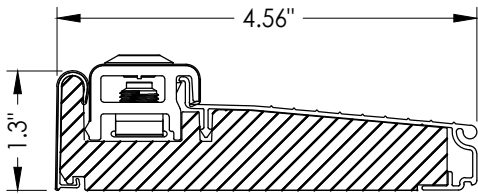


20 **INSWING THRESHOLD**
Endura (Z-Series)

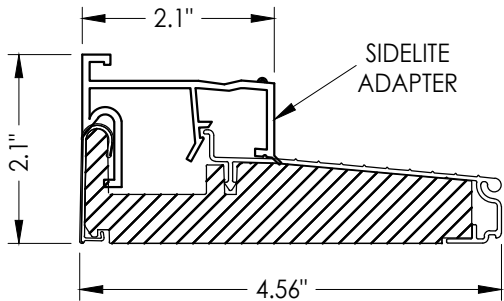


21 **INSWING THRESHOLD w/ SIDELITE ADAPTER**
Endura (Z-Series)

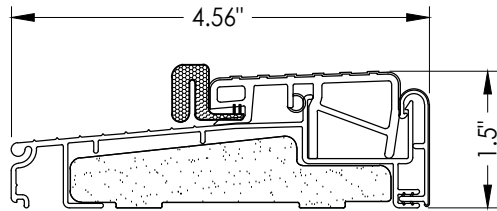


22 **OUTSWING THRESHOLD**
Endura (Z-Series)

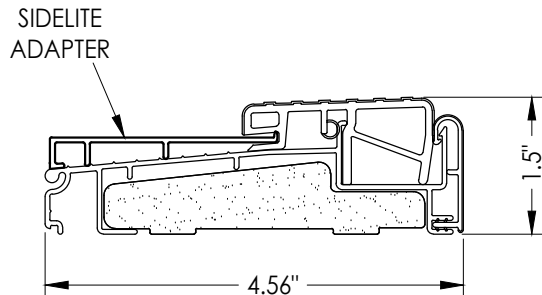


23 **OUTSWING THRESHOLD w/ SIDELITE ADAPTER**
Endura (Z-Series)

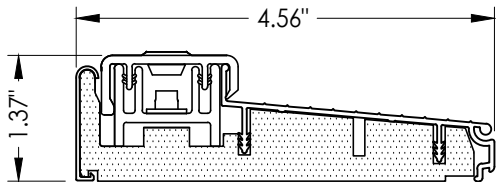


24 **INSWING THRESHOLD**
Columbia

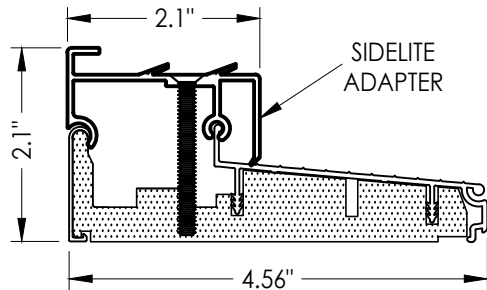


25 **INSWING THRESHOLD w/ SIDELITE ADAPTER**
Columbia

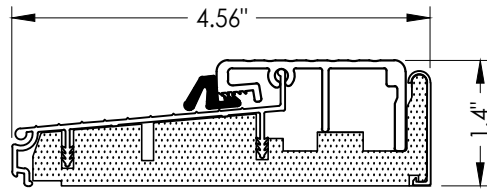


26 **OUTSWING THRESHOLD**
Columbia

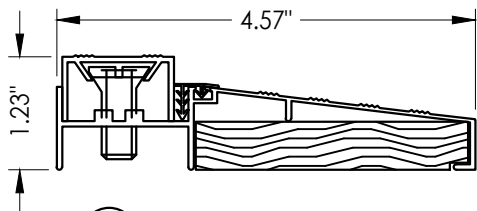

27 **INSWING THRESHOLD**
DLP Industries

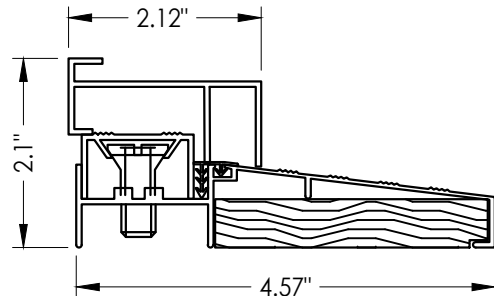

28 **INSWING THRESHOLD w/ SIDELITE ADAPTER**
DLP Industries

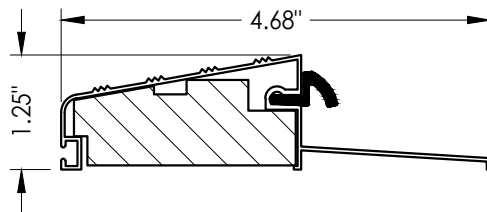

29 **OUTSWING THRESHOLD**
DLP Industries

Documents Prepared By:
Lyndon F. Schmidt
P.E. No. 43409

RW BUILDING CONSULTANTS, INC.
P.O. Box 230, Vairico, FL 33595
Phone No.: 813.659.9197
FBPE Registry License No. 9813

PRODUCT:
PLASTPRO INC
FIBERGLASS DOOR

PART OR ASSEMBLY:
COMPONENTS

NO.	DATE	REVISIONS
3	7/01/26	UPDATE TO 9TH ED. (2026) FBC LFS
2	8/10/23	UPDATE TO 8TH ED. (2023) FBC LFS
1	7/23/20	UPDATE TO 7TH ED (2020) FBC LFS

DATE: 10/15/19

SCALE: N.T.S.

DWG. BY: TRJ


CHK. BY: LFS

DRAWING NO.:
FL-28685.12


SHEET 12 OF 13

G:\2023 FBC DRAWINGS 7-27-26\Plastpro\FL-28685 R4\FL-28685.12.dwg

BILL OF MATERIALS		
ITEM #	DESCRIPTION	MATERIAL
A	1X BUCK (G >= 0.42)	WOOD
B	2X BUCK (G >= 0.42)	WOOD
C	1/4" MAX. SHIM SPACE	-
D	1/4" X 2-3/4" PFH DeWALT OR ITW CONCRETE SCREW	STEEL
E	MASONRY - 3,000 PSI MIN. CONCRETE CONFORMING TO ACI 301 OR HOLLOW BLOCK CONFORMING TO ASTM C90	CONCRETE
F	1/4" X 3-3/4" PFH DeWALT OR ITW CONCRETE SCREW	STEEL
G	3/16" x 3-1/4" PFH ITW CONCRETE SCREW	STEEL
I	1/4" X 1-3/4" PFH DeWALT OR ITW CONCRETE SCREW	STEEL
J	#10 X 2" PFH WOOD SCREW	STEEL
L	#10 X 2-1/2" PFH WOOD SCREW (1.15" MIN. EMB.)	STEEL
M	3/16" X 2-1/4" ITW CONCRETE SCREW	STEEL
N	3/16" X 2-3/4" ITW CONCRETE SCREW	STEEL
1	POLY FIBER JAMB	COMP
3	INTEGRAL MULLION	COMP/WOOD
6	DOOR SWEEP	PVC
7	WEATHERSTRIP	FOAM
9	#9 X 3/4" PFH WOOD SCREW	STEEL
11	4" X 4" HINGE	STEEL
12	LATCH STRIKE PLATE	STEEL
13	DEADBOLT STRIKE PLATE	STEEL
14	10-32 X 3/8" PFH MACHINE SCREW	STEEL
15	#12 X 2-1/2" PFH WOOD SCREW	STEEL
16	#8 X 2-1/2" PFH WOOD SCREW	STEEL
20	INSWING THRESHOLD	ALUM/COMP
21	INSWING THRESHOLD w/ SIDELITE ADAPTER	ALUM/COMP
22	OUTSWING THRESHOLD	ALUM/COMP
23	OUTSWING THRESHOLD w/ SIDELITE ADAPTER	ALUM/COMP
24	INSWING THRESHOLD	ALUM/COMP
25	INSWING THRESHOLD w/ SIDELITE ADAPTER	ALUM/COMP
26	OUTSWING THRESHOLD	ALUM/COMP
27	INSWING THRESHOLD	ALUM/WOOD
28	INSWING THRESHOLD w/ SIDELITE ADAPTER	ALUM/WOOD
29	OUTSWING THRESHOLD	ALUM/WOOD
32	#10 X 3" PFH WOOD SCREW	STEEL
40	DOOR PANEL	-
50	SIDELITE PANEL	-

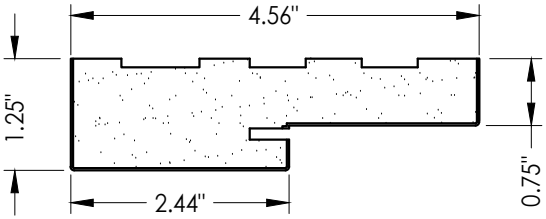

1 **POLY FIBER JAMB**
Plastpro PF Jamb

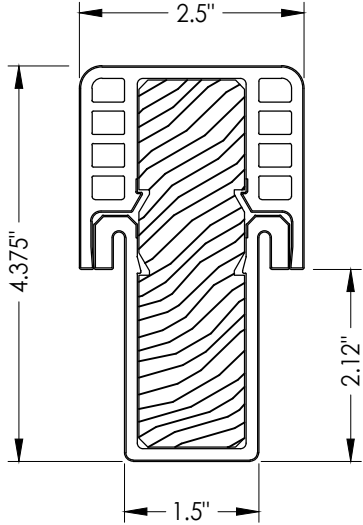

3 **INTEGRAL MULLION**
Endura "FusionFrame"

CORROSION RESISTANCE - SALTWATER ENVIRONMENT

Fasteners & connectors in areas within 3000 ft (914 m) of a saltwater coastline shall comply with FBC Sections 1711.1 or R332.1.

CONCRETE ANCHOR NOTES:

- Concrete anchor locations at the corners may be adjusted to maintain the min. edge distance to mortar joints.
- Concrete anchor locations noted as "MAX. ON CENTER" must be adjusted to maintain the min. edge distance to mortar joints, additional concrete anchors may be required to ensure the "MAX. ON CENTER" dimension are not exceeded.
- Concrete anchor table:

ANCHOR TYPE	ANCHOR SIZE	MIN. EMBEDMENT	MIN. CLEARANCE TO MASONRY EDGE	MIN. CLEARANCE TO ADJACENT ANCHOR
ITW BUILDEX TAPCON®	3/16"	1-1/4"	AS SHOWN	1-1/2"
	1/4"	1-1/4"	2"	4"
DeWALT ULTRACON®	1/4"	1-1/4"	1"	4"

WOOD SCREW INSTALLATION NOTES:

- Maintain a minimum 5/8" edge distance, 1" end distance, & 1" o.c. spacing of wood screws to prevent the splitting of wood.

Documents Prepared By: Lyndon F. Schmidt P.E. No. 43409		BUILDING CONSULTANTS, INC. P.O. Box 230, Valrico, FL 33595 Phone No.: 813.659.9197 FBPE Registry License No. 9813	
PRODUCT: PLASTPRO INC FIBERGLASS DOOR		PART OR ASSEMBLY: BILL OF MATERIALS & COMPONENTS	
		LFS	BY
		FBC	
	7/01/26	UPDATE TO 9TH ED. (2026)	
	8/10/23	UPDATE TO 8TH ED. (2023)	
	7/23/20	UPDATE TO 7TH ED (2020)	
	NO.	DATE	
REVISIONS			
DATE: 10/15/19			
SCALE: N.T.S.			
DWG. BY: TRJ			
CHK. BY: LFS			
DRAWING NO.: FL-28685.12			
SHEET 13 OF 13			