





5200 W. CENTURY BLVD.
LOS ANGELES, CA 90045

DIRECT GLAZED FIBERGLASS DOORS
SINGLES w/ SIDELITE(S)
INSWING / OUTSWING
"IMPACT"


GENERAL NOTES

1. This product has been evaluated and is in compliance with the 9th Edition (2026) Florida Building Code (FBC) structural requirements excluding the "High Velocity Hurricane Zone" (HVHZ).
2. Product anchors shall be as listed and spaced as shown on details. Anchor embedment to base material shall be beyond wall dressing or stucco.
3. When used in areas requiring wind borne debris protection, this product complies with FBC Sections 1609.1.2 & R301.2.1.2 and does not require an impact resistant covering. This product meets missile level D and includes Wind Zone 3 as defined in ASTM E1996.
4. For 2x stud framing construction, anchoring of these units shall be the same as that shown for 2x buck masonry construction.
5. Site conditions that deviate from the details of this drawing require further engineering analysis by a licensed engineer or registered architect.

TABLE OF CONTENTS	
SHEET #	DESCRIPTION
1	Typical Elevations, Design Pressures & General Notes
2	Door & Sidelite Panel Details
3	Elevations
4	Horizontal Cross Sections
5	Horizontal & Vertical Cross Sections (2X Buck)
6	Horizontal & Vertical Cross Sections (1X Buck)
7	Horizontal & Vertical Cross Sections (Direct to Masonry)
8	Vertical Cross Sections (Thresholds)
9	Horizontal & Vertical Cross Sections (Direct to Masonry)
10	Buck Anchoring
11	Frame Anchoring
12	Hardware Details
13	Components
14	Bill of Materials & Components

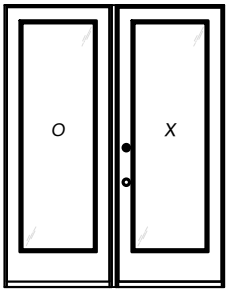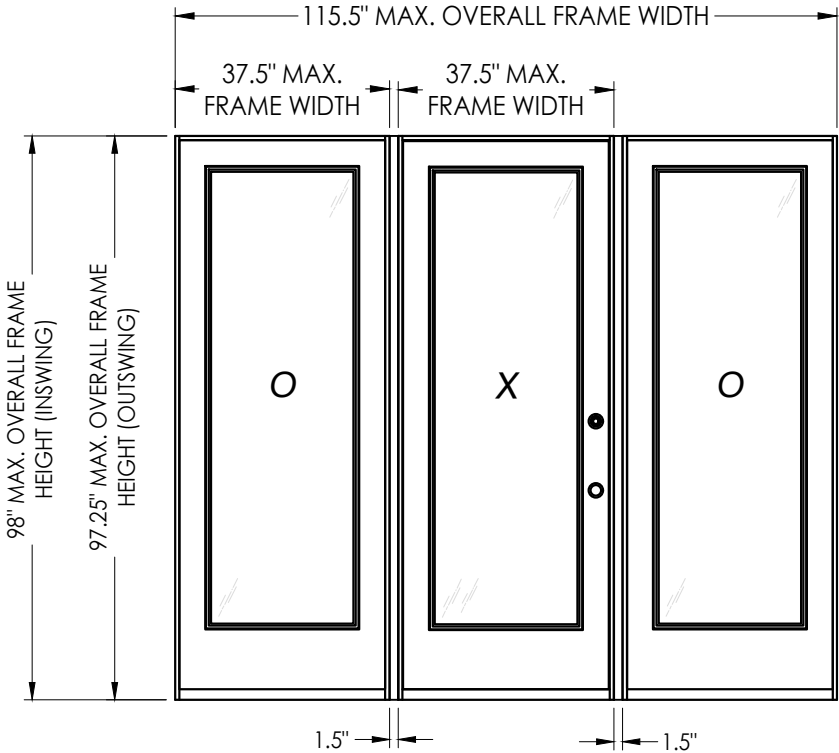


OX

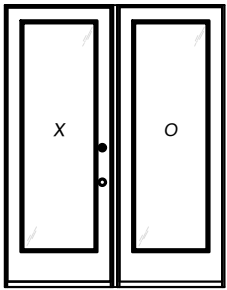

XO

CONFIGURATION	MAX. FRAME DIMENSION	DESIGN PRESSURE (PSF)		DESIGN PRESSURE (PSF)	
		INSWING		OUTSWING	
		POSITIVE	NEGATIVE	POSITIVE	NEGATIVE
OX/XO	76.5" x 98.0"	+45.0	-50.0	+45.0	-45.0
OXO	115.5" x 98.0"	+45.0	-50.0	+45.0	-45.0

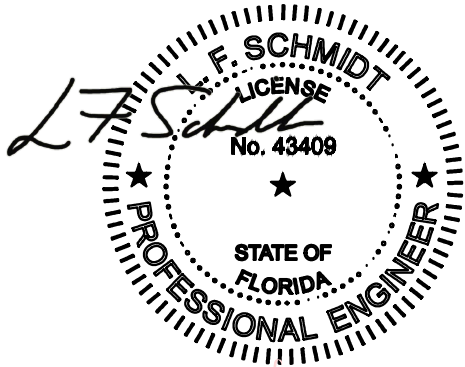

Digitally signed by Lyndon F Schmidt
Date: 2026.08.04 14:04:19 -04'00'

This item has been digitally signed and sealed by L. F. Schmidt, P.E. on the date adjacent to the seal. Printed copies of this document are not considered signed and sealed and the signature must be verified on any electronic copies.

THIS PRODUCT APPROVAL IS VALID ONLY FOR THE STATE OF FLORIDA

Documents Prepared By:
Lyndon F. Schmidt
P.E. No. 43409

PLASTPRO INC
FIBERGLASS DOOR

Part or Assembly:
TYPICAL ELEVATION, DESIGN PRESSURES & GENERAL NOTES

3	7/01/26	UPDATE TO 9TH ED. (2026)	FBC	LFS
2	8/10/23	UPDATE TO 8TH ED. (2023)	FBC	LFS
1	7/23/20	UPDATE TO 7TH ED. (2020)	FBC	LFS
NO.	DATE			BY

REVISIONS

DATE: 10/15/19

SCALE: N.T.S.

DWG. BY: TRJ

CHK. BY: LFS


DRAWING NO.: FL-28685.15

SHEET 1 OF 14


© 2019 R.W. BUILDING CONSULTANTS INC.

BUILDING CONSULTANTS, INC.
P.O. Box 230, Valrico, FL 33595
Phone No.: 813.659.9197
FBPE Registry License No. 9813

G:\2023 FBC DRAWINGS 7-27-26\Plastpro\FL-28685 R4\FL-28685.15.dwg

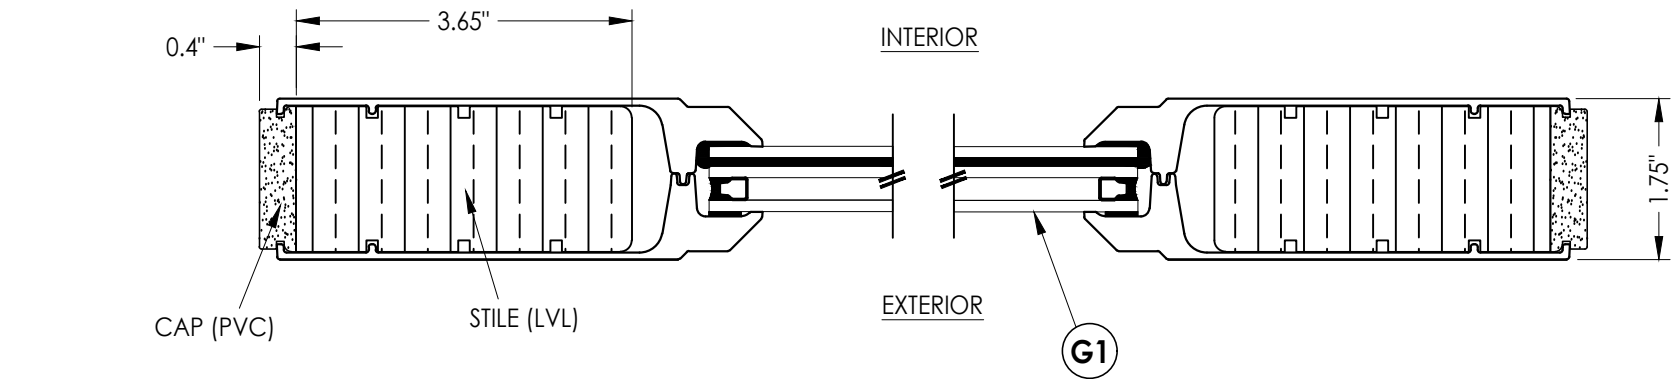


1
2 HORIZONTAL CROSS SECTION

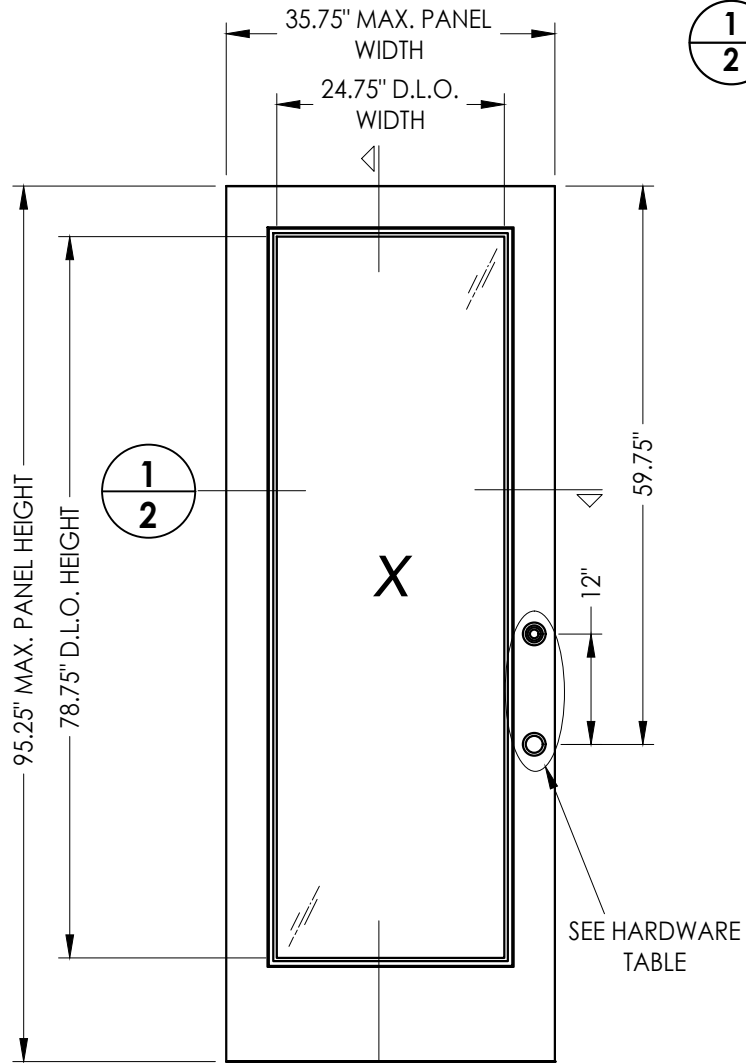

40 PLASTPRO DOOR PANEL


50 PLASTPRO SIDELITE PANEL

FIBERGLASS SKIN: 0.075" MIN. THK.
FOAM CORE: XPS FOAM (1.3 PCF MIN. DENSITY)

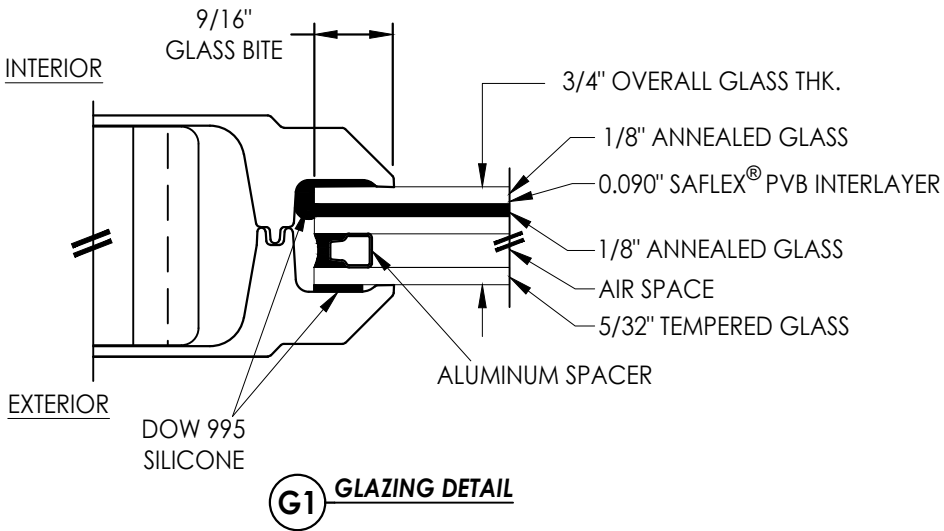

G1 GLAZING DETAIL

HARDWARE TABLE		
MANUFACTURER	MODEL	
YALE	KNOB:	YH COLLECTION
	DEADBOLT:	YH COLLECTION
KWIKSET	KNOB:	SIGNATURE SERIES
	DEADBOLT:	SIGNATURE SERIES (980)
SCHLAGE	KNOB:	F-SERIES (F51)
	DEADBOLT:	B-SERIES (B60)

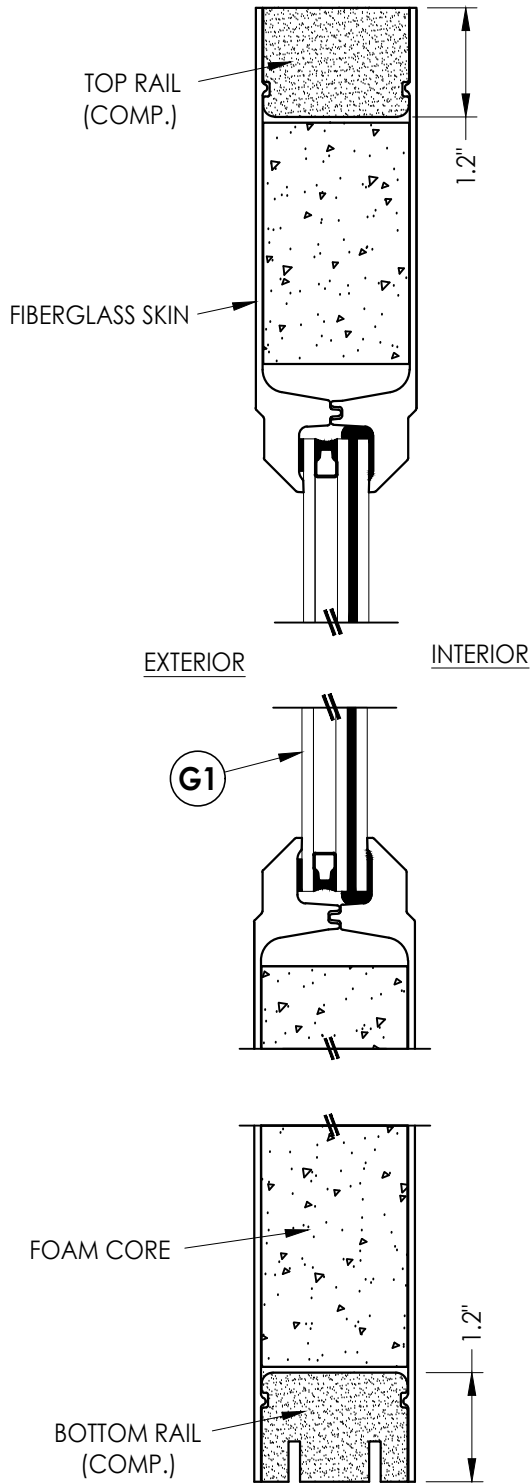

2
2 VERTICAL CROSS SECTION

Documents Prepared By:
Lyndon F. Schmidt
P.E. No. 43409

RW BUILDING CONSULTANTS, INC.
P.O. Box 230, Valrico, FL 33595
Phone No.: 813.659.9197
FBPE Registry License No. 9813

PRODUCT: PLASTPRO INC
FIBERGLASS DOOR

PART OR ASSEMBLY:
DOOR & SIDELITE
PANEL DETAILS

REVISIONS			
NO.	DATE	BY	
3	7/01/26	UPDATE TO 9TH ED. (2026)	FBC LFS
2	8/10/23	UPDATE TO 8TH ED. (2023)	FBC LFS
1	7/23/20	UPDATE TO 7TH ED (2020)	FBC LFS

DATE: 10/15/19

SCALE: N.T.S.



DWG. BY: TRJ

CHK. BY: LFS

DRAWING NO.:
FL-28685.15

SHEET 2 OF 14

G:\2023 FBC DRAWINGS 7-27-26\Plastpro\FL-28685 RA\FL-28685.15.dwg

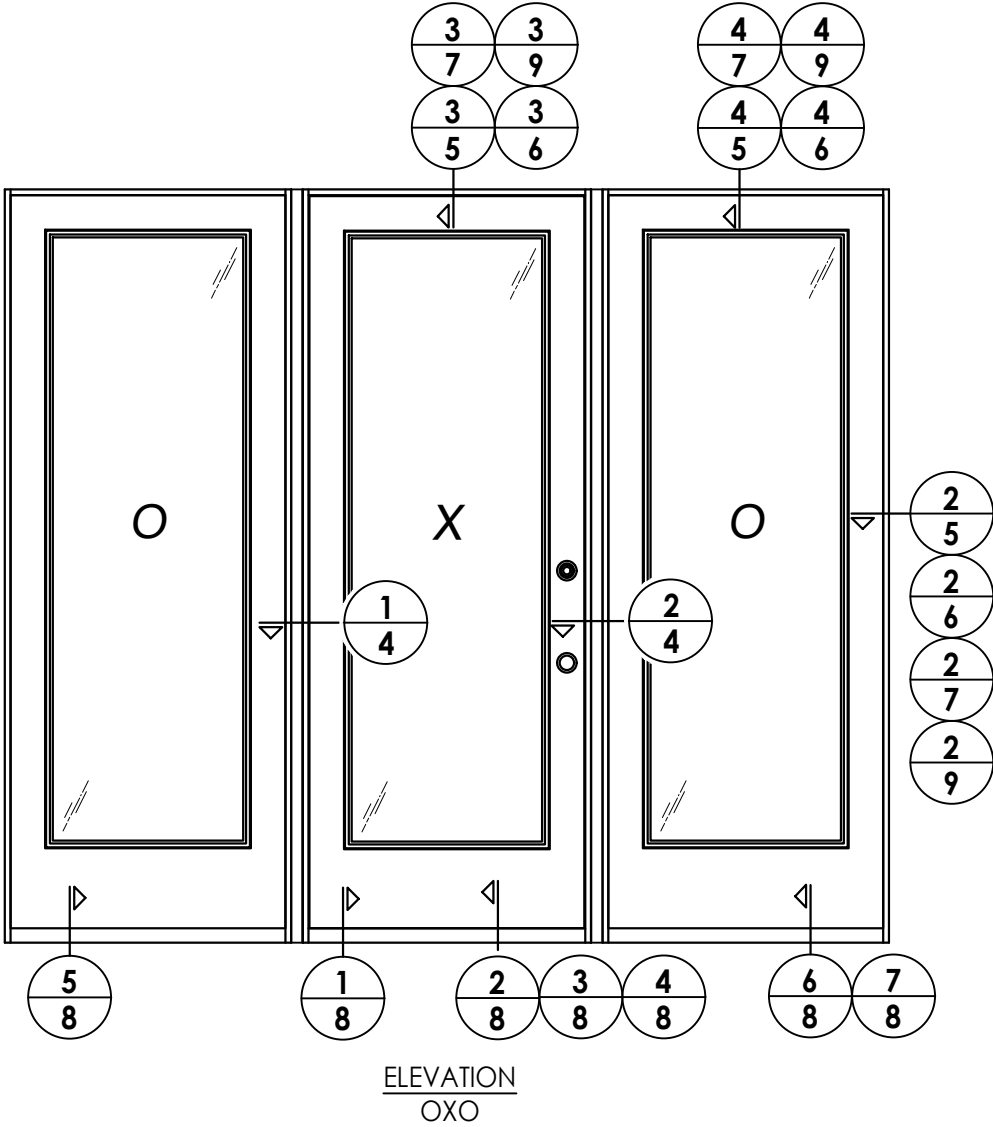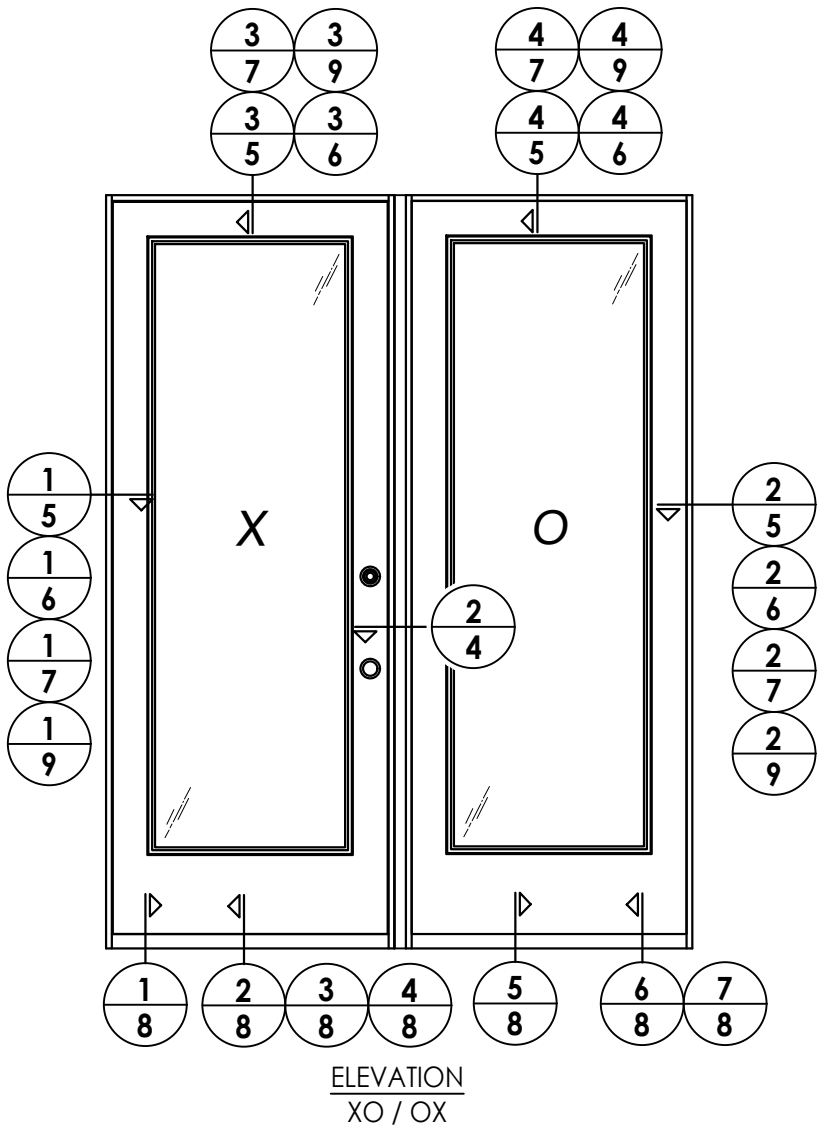

REVISIONS	
NO.	DATE
3	7/01/26
2	8/10/23
1	7/23/20


DATE:	10/15/19
SCALE:	N.T.S.
DWG. BY:	TRJ
CHK. BY:	LFS
DRAWING NO.:	FL-28685.15
SHEET	3 OF 14

PRODUCT: PLASTPRO INC FIBERGLASS DOOR	
PART OR ASSEMBLY: ELEVATIONS	

Documents Prepared By:
Lyndon F. Schmidt
P.E. No. 43409


R^W

BUILDING CONSULTANTS, INC.
P.O. Box 230, Valrico, FL 33595
Phone No.: 813.659.9197
FBPE Registry License No. 9813

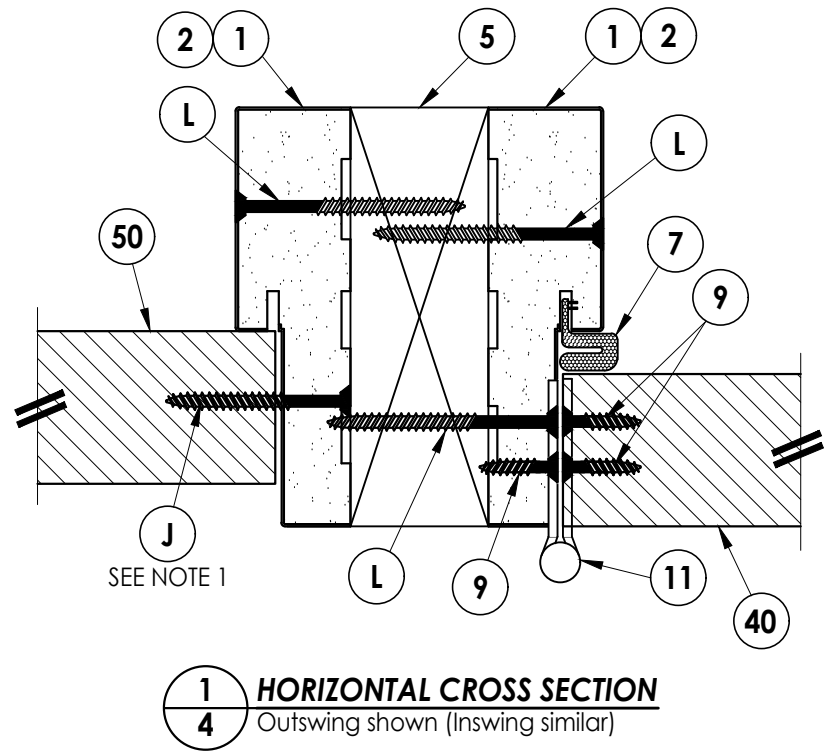

NOTE:


1. Spacing for item J: 6" from each end and 5 more equally spaced along sidelite jamb (7 total).

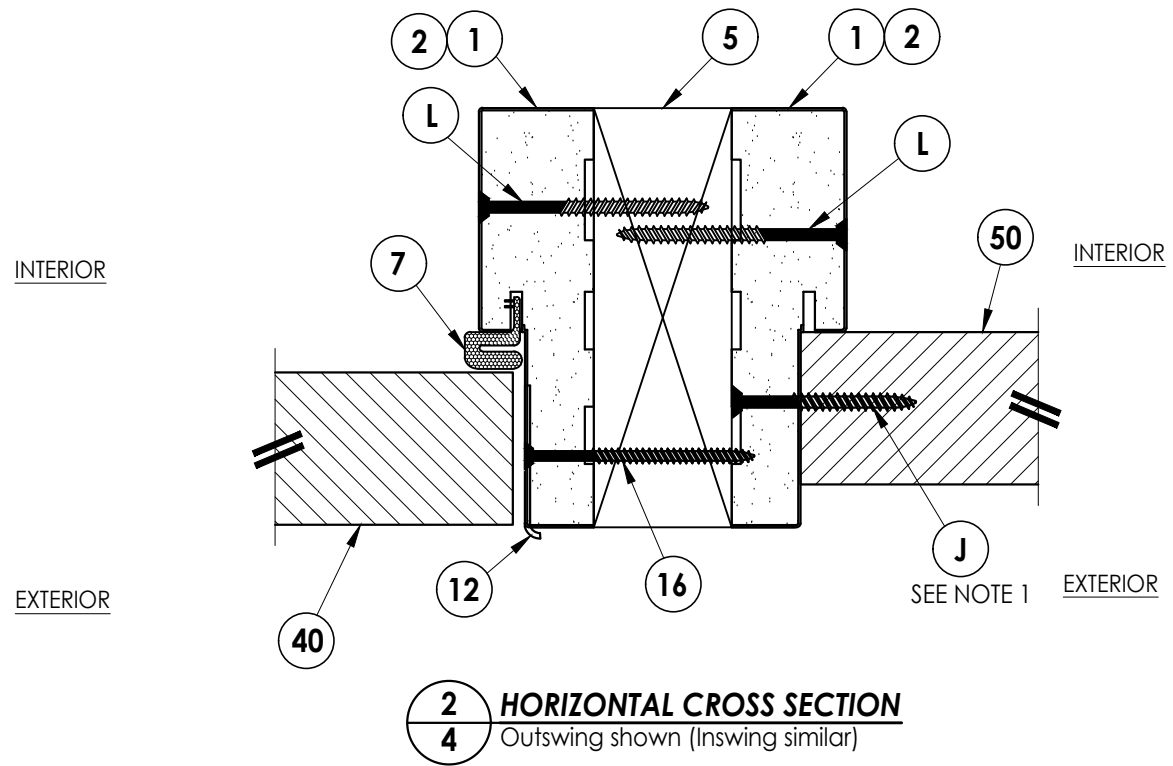[illegible]

Documents Prepared By:
Lyndon F. Schmidt
P.E. No. 43409


RW BUILDING CONSULTANTS, INC.
P.O. Box 230, Valrico, FL 33595
Phone No.: 813.659.9197
FBPE Registry License No. 9813

G:\2023 FBC DRAWINGS 7-27-26\Plastpro\FL-28685 R4\FL-28685.15.dwg

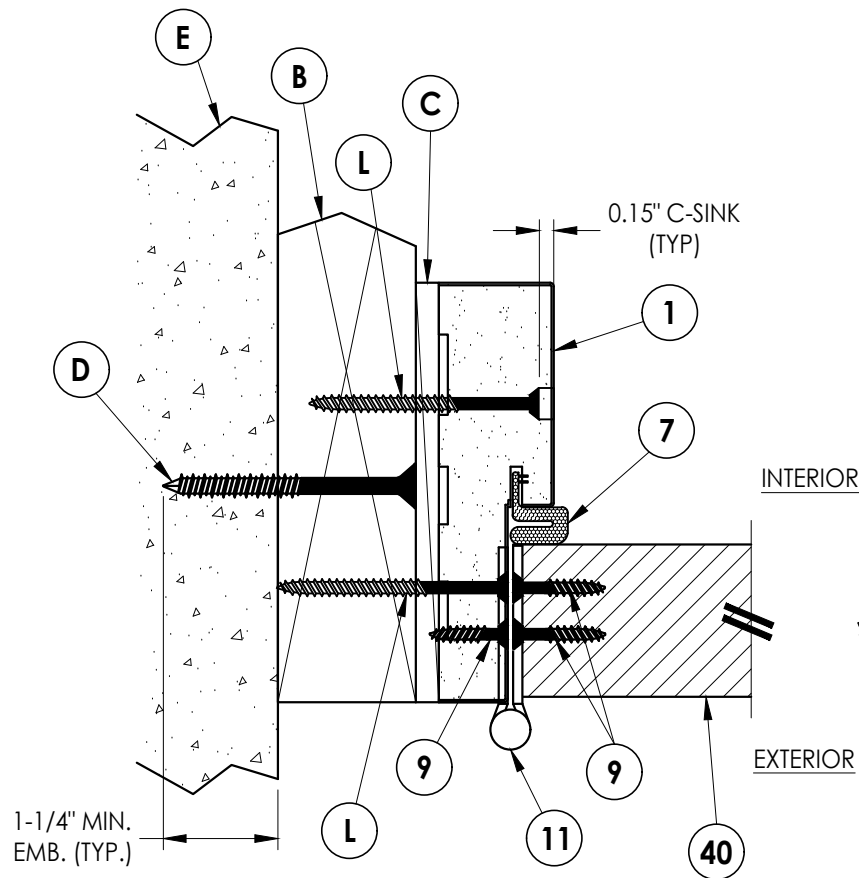


1
5 **HORIZONTAL CROSS SECTION**
Shown w/ 2X Buck
Outswing shown (Inswing similar)


- NOTES:
1. Spacing for item J: 6" from each end and 5 more equally spaced along sidelite jamb (7 total).
 2. Spacing for item J @ head & sill: 6" from ends (2 total).

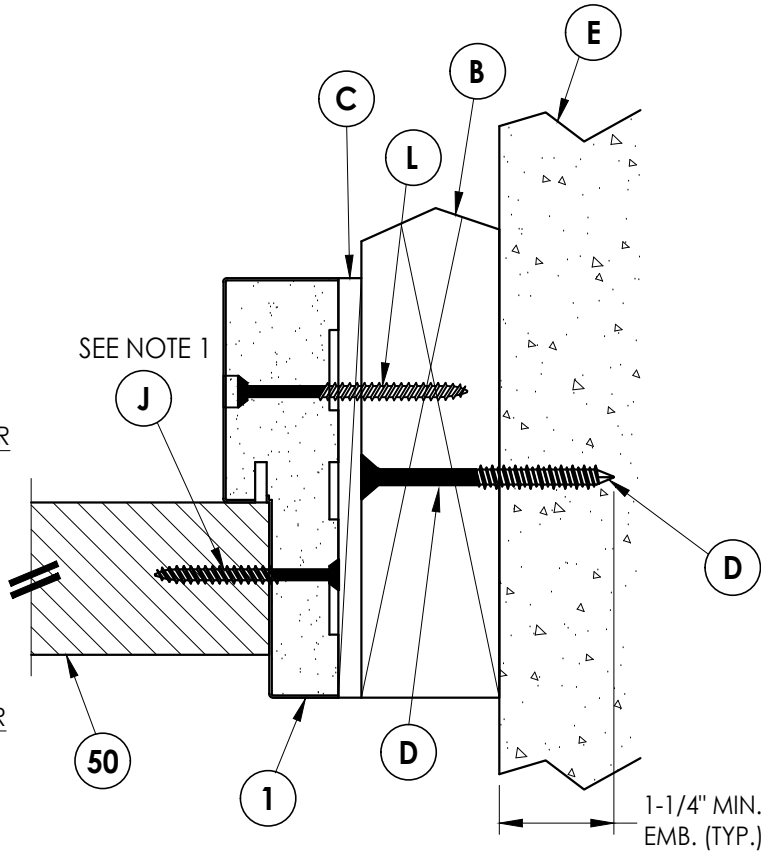

2
5 **HORIZONTAL CROSS SECTION**
Shown w/ 2X Buck
Outswing shown (Inswing similar)

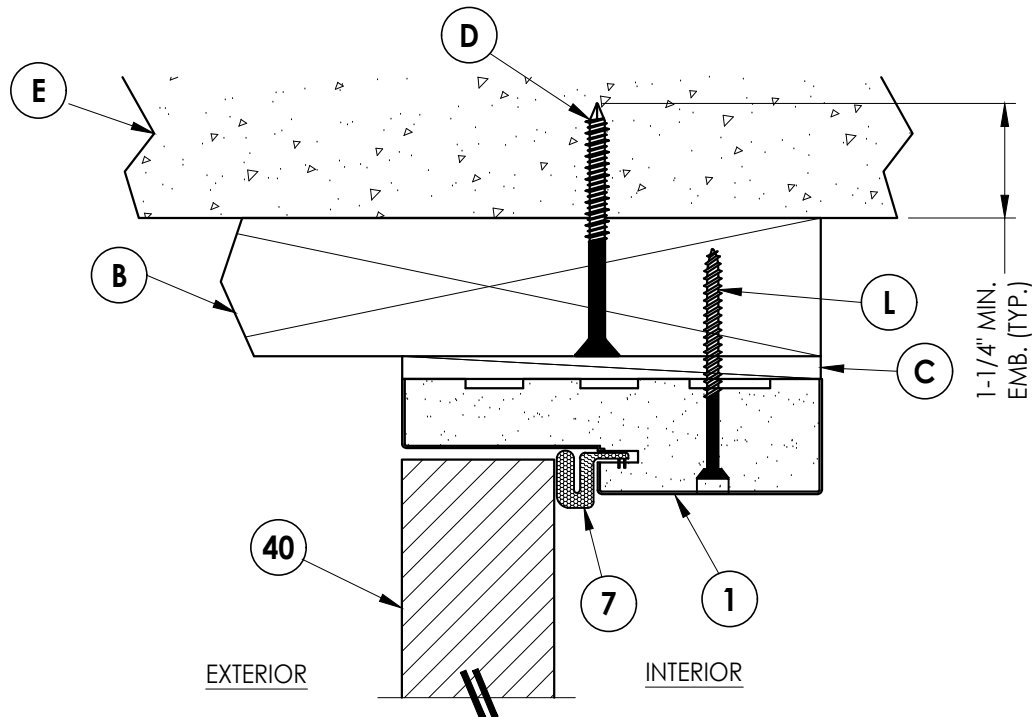

3
5 **VERTICAL CROSS SECTION**
Shown w/ 2X Buck
Outswing shown (Inswing similar)

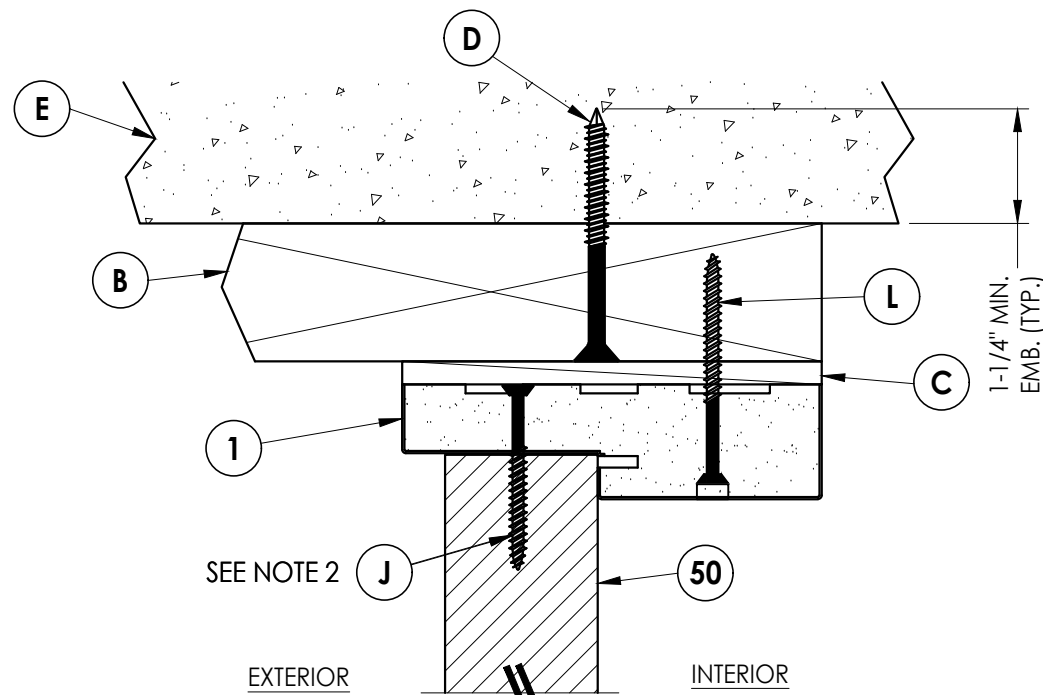

4
5 **VERTICAL CROSS SECTION**
Shown w/ 2X Buck
Outswing shown (Inswing similar)

Documents Prepared By:
Lyndon F. Schmidt
P.E. No. 43409

PRODUCT: PLASTPRO INC
FIBERGLASS DOOR

PART OR ASSEMBLY:
HORIZONTAL & VERTICAL
CROSS SECTIONS (2X BUCK)

REVISIONS		NO.	DATE
3	7/01/26	UPDATE TO 9TH ED. (2026)	FBC
2	8/10/23	UPDATE TO 8TH ED. (2023)	FBC
1	7/23/20	UPDATE TO 7TH ED. (2020)	FBC

DATE: 10/15/19

SCALE: N.T.S.

DWG. BY: TRJ


CHK. BY: LFS

DRAWING NO.: FL-28685.15

SHEET 5 OF 14


RW BUILDING CONSULTANTS, INC.
P.O. Box 230, Valrico, FL 33595
Phone No.: 813.659.9197
FBPE Registry License No. 9813

G:\2023 FBC DRAWINGS 7-27-26\Plastpro\FL-28685 R4\FL-28685.15.dwg

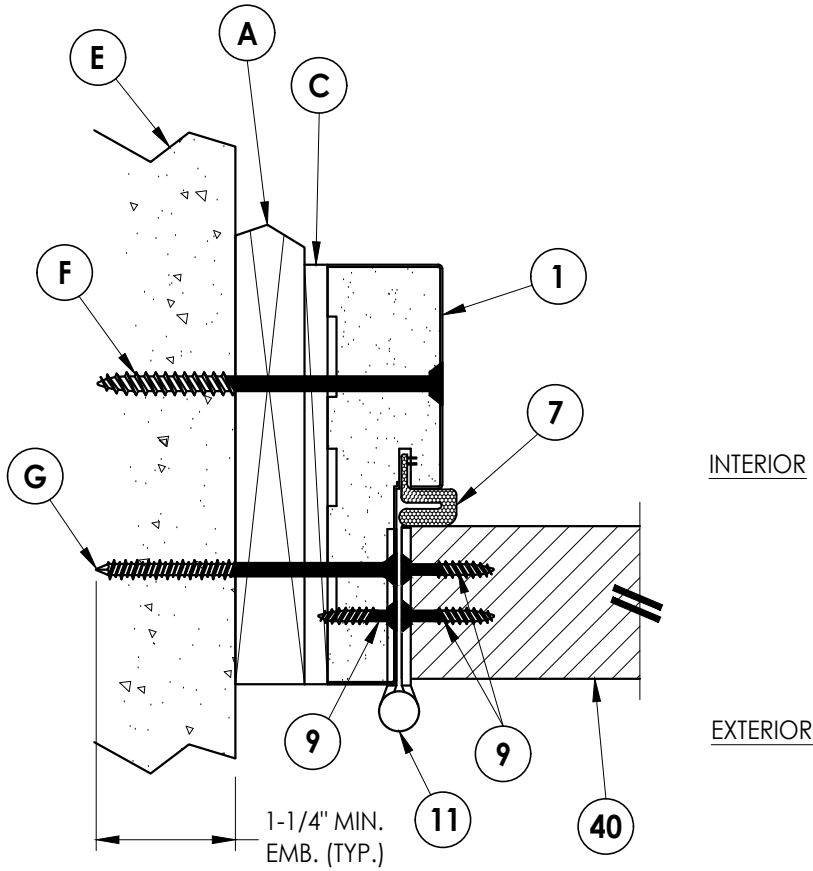


1
6 **HORIZONTAL CROSS SECTION**
Shown w/ 1X Buck
Outswing shown (Inswing similar)


- NOTES:
1. Spacing for item J: 6" from each end and 5 more equally spaced along sidelite jamb (7 total).
 2. Spacing for item J @ head & sill: 6" from ends (2 total).

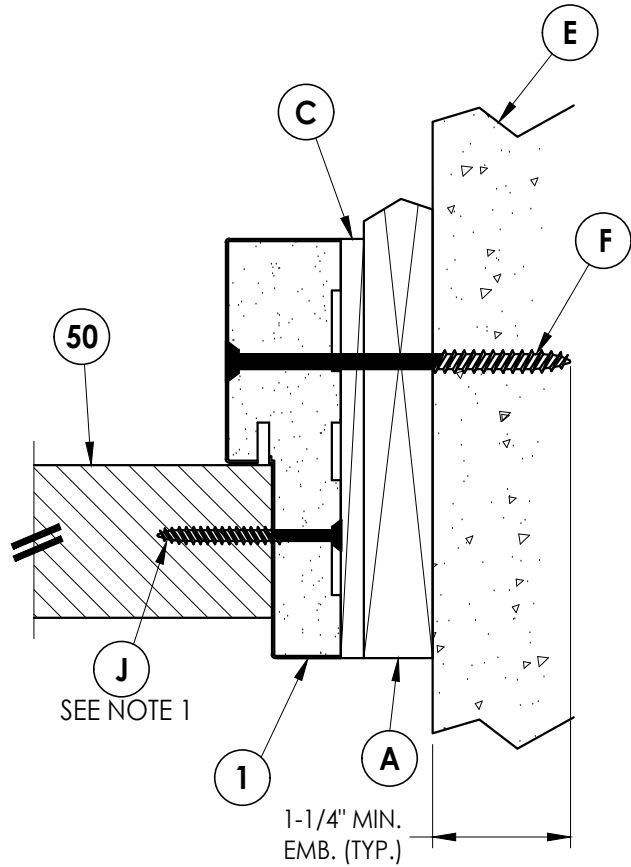

2
6 **HORIZONTAL CROSS SECTION**
Shown w/ 1X Buck
Outswing shown (Inswing similar)

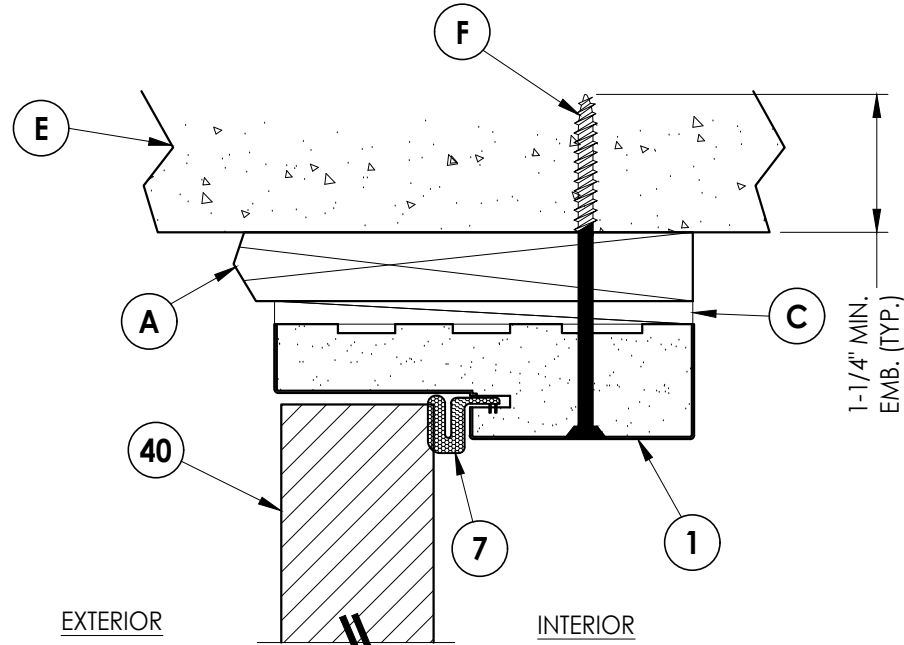

3
6 **VERTICAL CROSS SECTION**
Shown w/ 1X Buck
Outswing shown (Inswing similar)

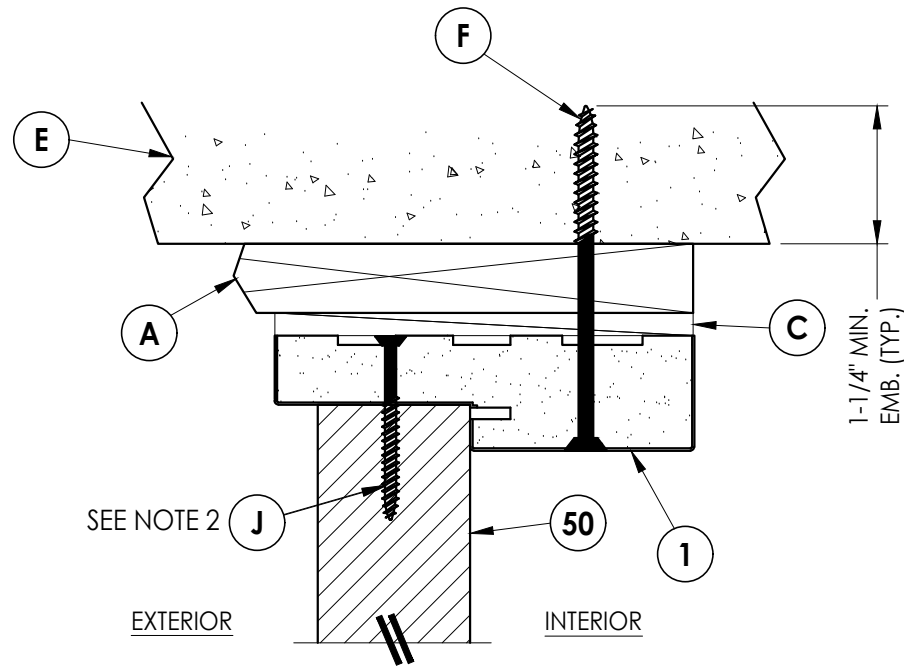

4
6 **VERTICAL CROSS SECTION**
Shown w/ 1X Buck
Outswing shown (Inswing similar)


Documents Prepared By:
Lyndon F. Schmidt
P.E. No. 43409

RW BUILDING CONSULTANTS, INC.
P.O. Box 230, Valrico, FL 33595
Phone No.: 813.659.9197
FBPE Registry License No. 9813

PRODUCT: PLASTPRO INC
FIBERGLASS DOOR

PART OR ASSEMBLY:
HORIZONTAL & VERTICAL
CROSS SECTIONS (1X BUCK)

REVISIONS			
NO.	DATE	BY	
3	7/01/26	UPDATE TO 9TH ED. (2026)	FBC LFS
2	8/10/23	UPDATE TO 8TH ED. (2023)	FBC LFS
1	7/23/20	UPDATE TO 7TH ED. (2020)	FBC LFS
DATE: 10/15/19			
SCALE: N.T.S.			
DWG. BY: TRJ			
CHK. BY: LFS			
DRAWING NO.: FL-28685.15			
SHEET 6 OF 14			

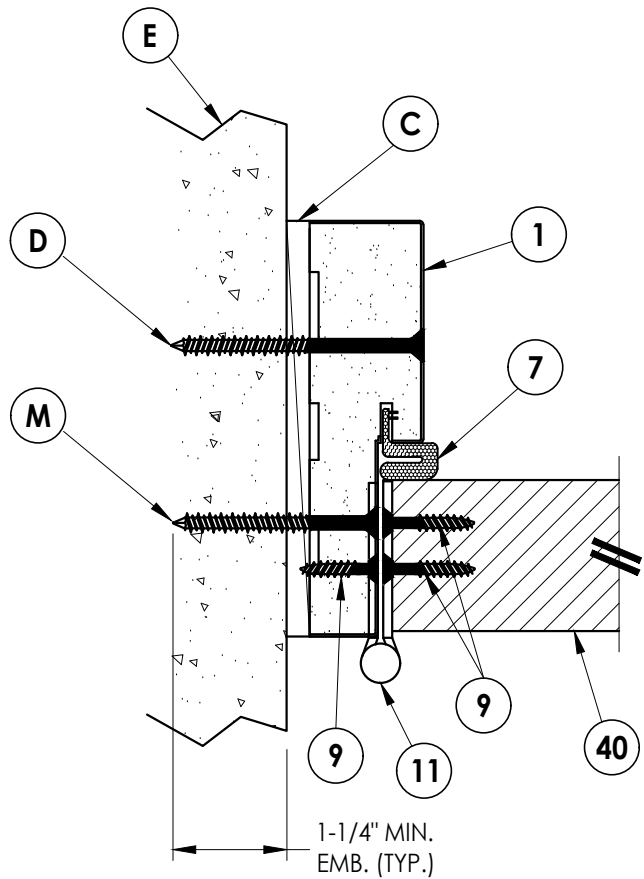


1 7 **HORIZONTAL CROSS SECTION**

Shown Direct to Masonry
Outswing shown (Inswing similar)


NOTES:

1. Spacing for item J: 6" from each end and 5 more equally spaced along sidelite jamb (7 total).
2. Spacing for item J @ head & sill: 6" from ends (2 total).

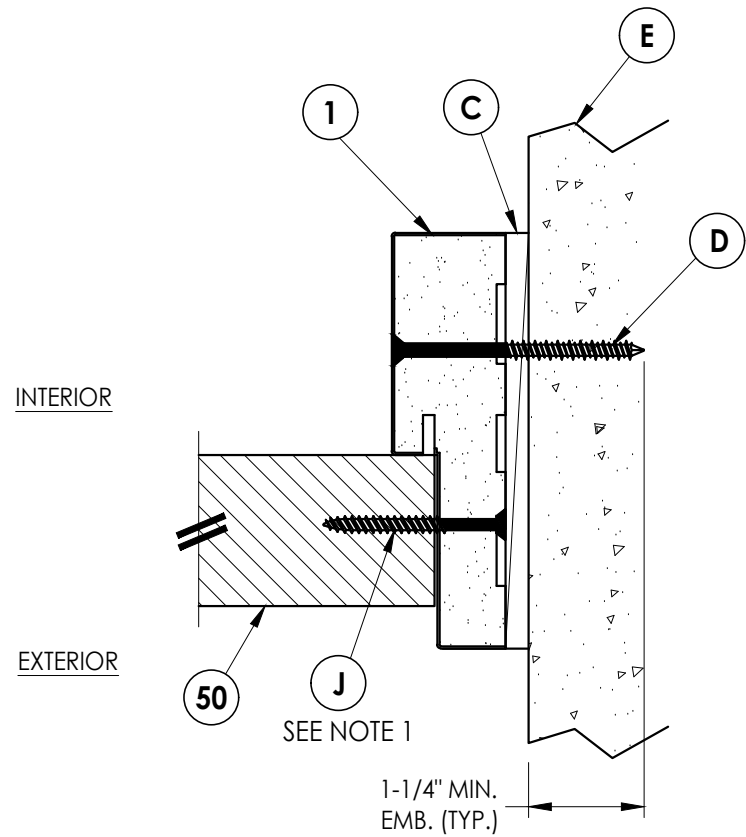


2 HORIZONTAL CROSS SECTION

7 Shown Direct to Masonry
Outswing shown (Inswing similar)

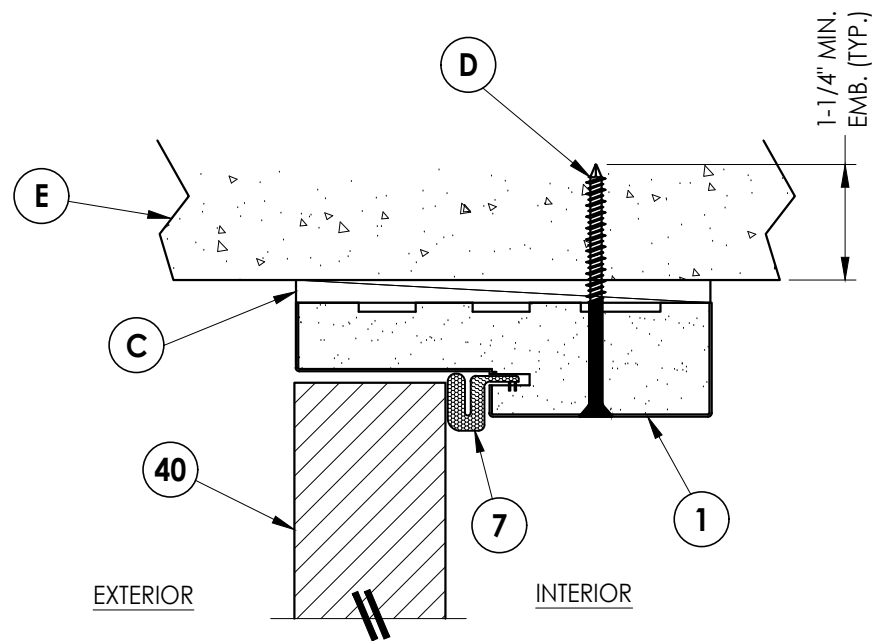


3 **VERTICAL CROSS SECTION**
7 Shown Direct to Masonry
 Outswing shown (Inswing similar)

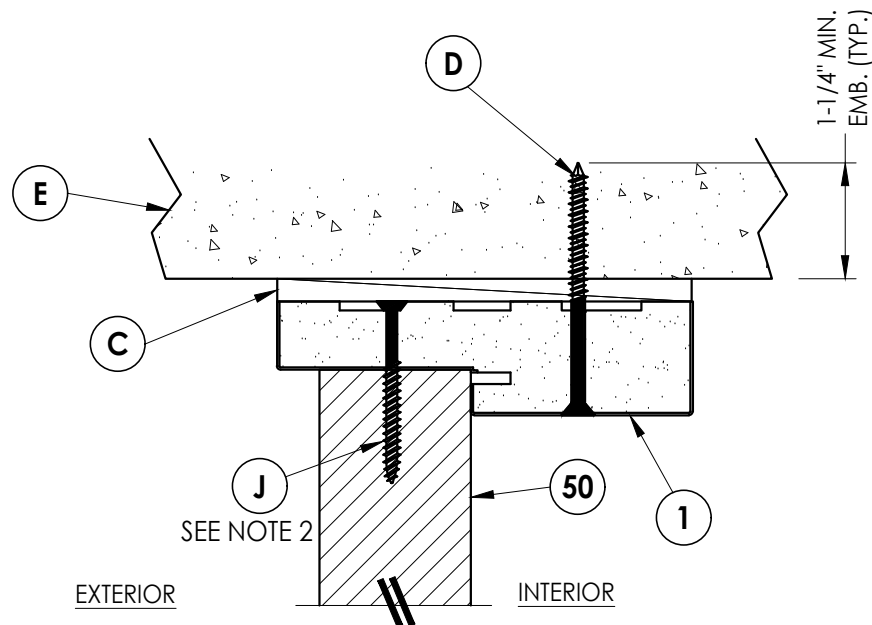


4 **VERTICAL CROSS SECTION**
7 Shown Direct to Masonry
 Outswing shown (Inswing similar)

DATE: 10/15/19		PRODUCT: PLASTPRO INC FIBERGLASS DOOR		Documents Prepared By: Lyndon F. Schmidt P.E. No. 43409	
SCALE: N.T.S.		PART OR ASSEMBLY: HORIZONTAL & VERTICAL CROSS SECTIONS (DIRECT TO MASONRY)		 BUILDING CONSULTANTS, INC. P.O. Box 230, Valrico, FL 33595 Phone No.: 813.659.9197 FBPE Registry License No. 9813	
DWG. BY: TRJ					
CHK. BY: LFS					
DRAWING NO.: FL-28685.15					
SHEET 7 OF 14					


G:\2023 FBC DRAWINGS 7-27-26\Plastpro\FL-28685 R4\FL-28685.15.dwg

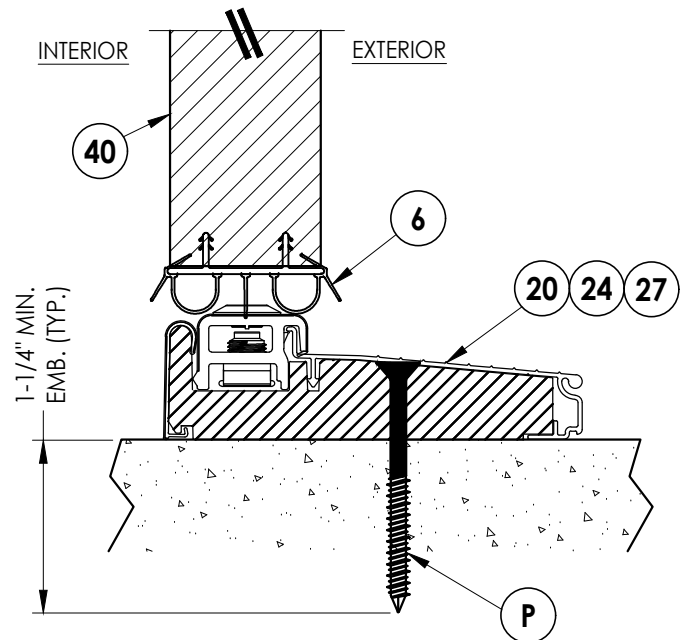


1
8 **VERTICAL CROSS SECTION**
Inswing sill

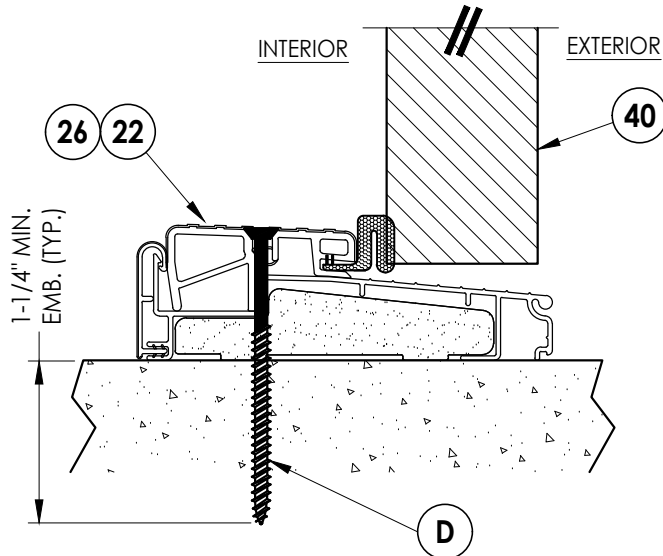


2
8 **VERTICAL CROSS SECTION**
Outswing sill

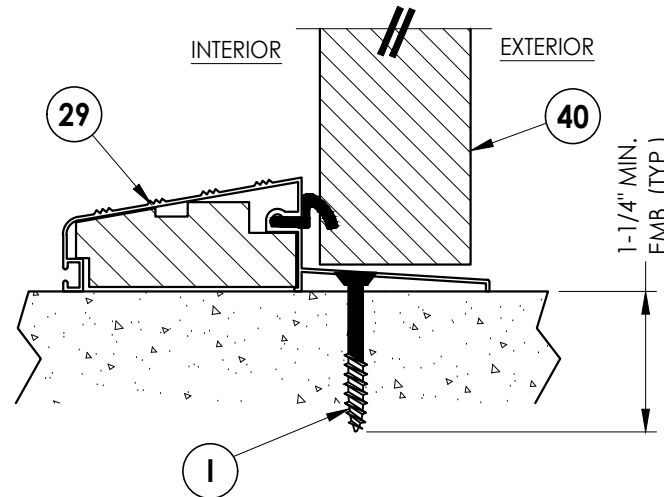


3
8 **VERTICAL CROSS SECTION**
Outswing sill

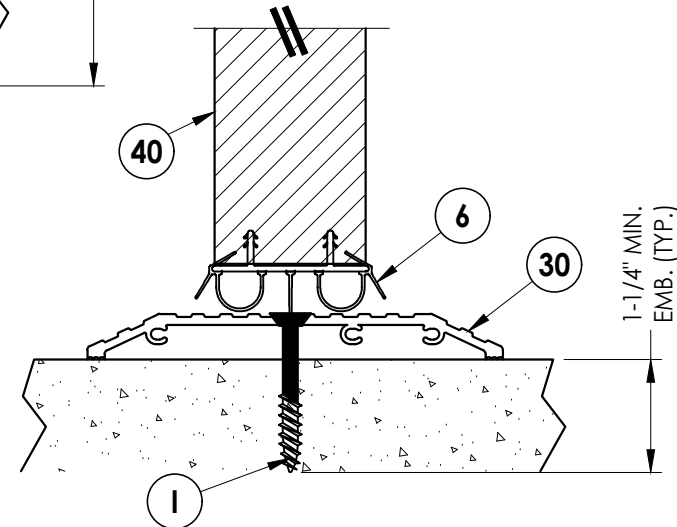


4
8 **VERTICAL CROSS SECTION**
ADA Sill

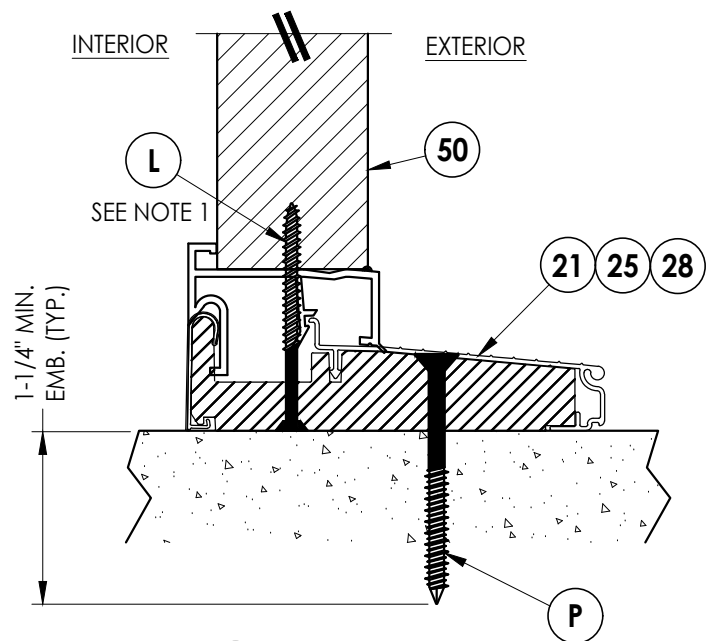

5
8 **VERTICAL CROSS SECTION**
Inswing sill

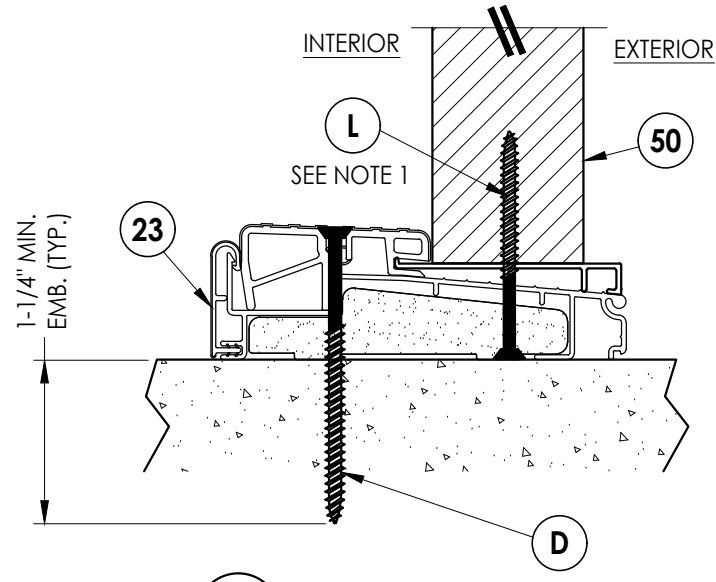

6
8 **VERTICAL CROSS SECTION**
Outswing sill

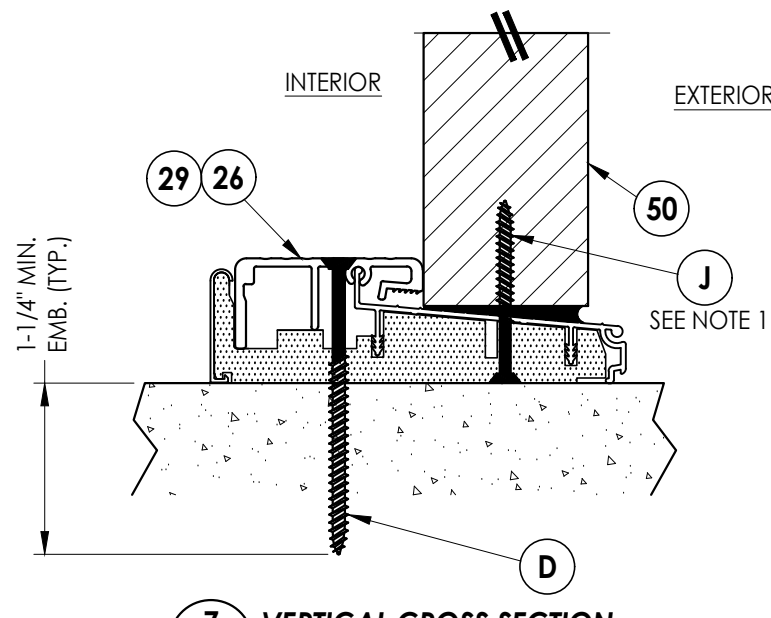

7
8 **VERTICAL CROSS SECTION**
Outswing sill

NOTE:

1. Spacing for item J & L @ head & sill: 6" from each end (2 total).

Documents Prepared By:

Lyndon F. Schmidt
P.E. No. 43409

RW BUILDING CONSULTANTS, INC.

P.O. Box 230, Valrico, FL 33595
Phone No.: 813.659.9197

FBPE Registry License No. 9813

PRODUCT:

PLASTPRO INC
FIBERGLASS DOOR

PART OR ASSEMBLY:

VERTICAL CROSS
SECTIONS (THRESHOLDS)

DATE: 10/15/19

SCALE: N.T.S.


DWG. BY: TRJ

CHK. BY: LFS


DRAWING NO.:
FL-28685.15

SHEET 8 OF 14

© 2019 R.W. BUILDING CONSULTANTS INC.

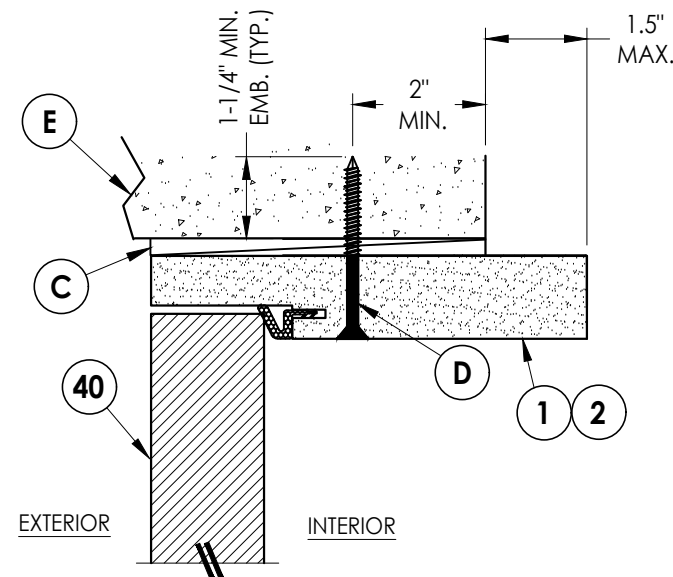

3 **VERTICAL CROSS SECTION**
9 Shown Direct to Masonry
 Outswing only w/ 6-9/16" jamb

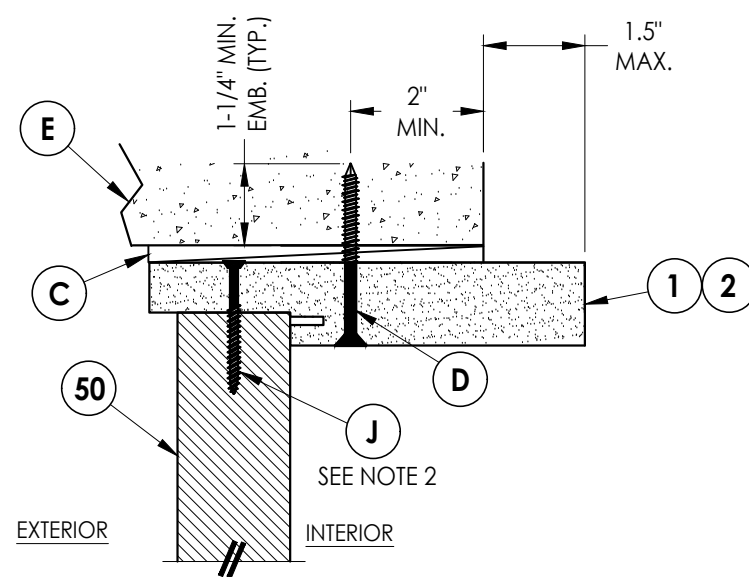


4 9 VERTICAL CROSS SECTION


Shown Direct to Masonry
Outswing only w/ 6-9/16" jamb

NOTES:

1. Spacing for item J: 6" from each end and 5 more equally spaced along sidelite jamb (7 total).
2. Spacing for item J @ head & sill: 6" from ends (2 total).

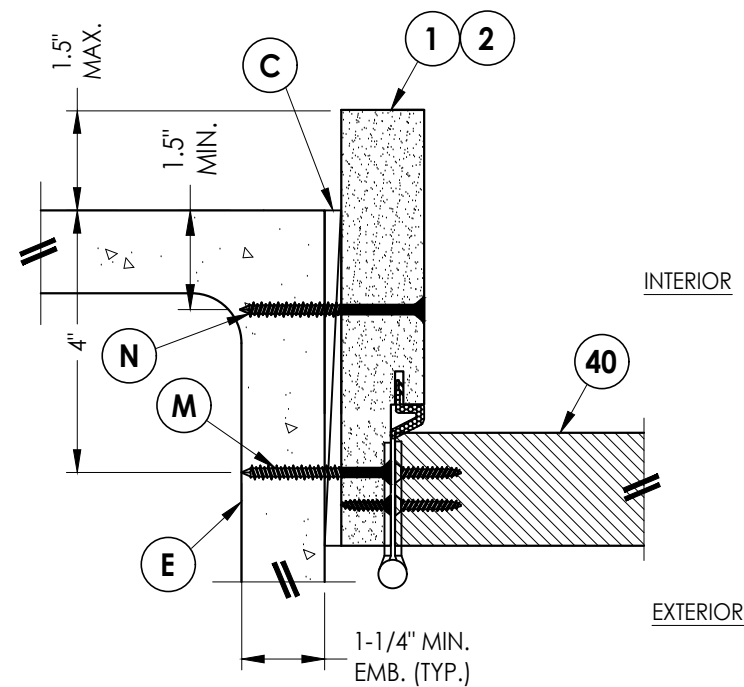



1 **HORIZONTAL CROSS SECTION**
9 Shown Direct to Masonry
Outswing only w/ 6-9/16" jamb

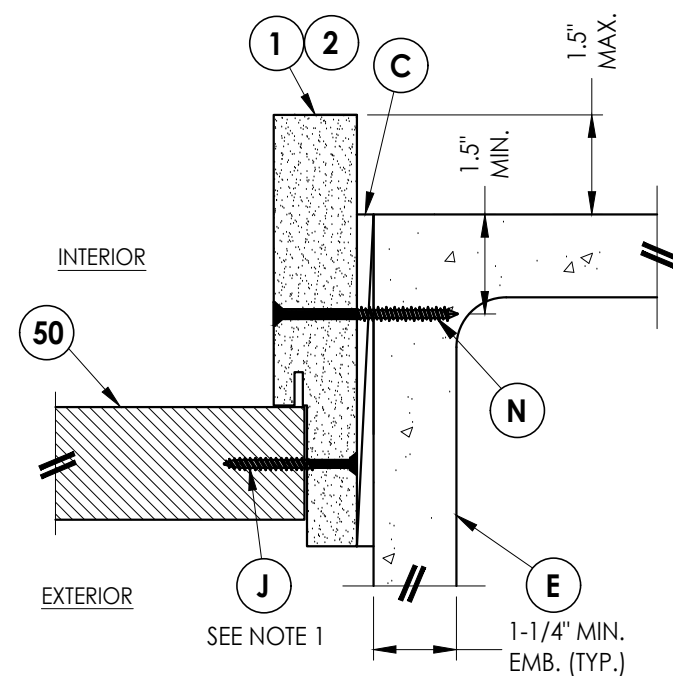

2 **HORIZONTAL CROSS SECTION**
9 Shown Direct to Masonry
 Outswing only w/ 6-9/16" jamb

DATE: 10/15/19		REVISIONS	
SCALE: N.T.S.			
DWG. BY: TRJ			
CHK. BY: LFS			
DRAWING NO.: FL-28685.15			
SHEET 9 OF 14			
NO.	DATE	UPDATE TO 7TH ED (2020)	FBC
1	7/23/20	UPDATE TO 8TH ED. (2023)	FBC
2	8/10/23	UPDATE TO 9TH ED. (2026)	FBC
3	7/01/26		
			LFS
PRODUCT:			HORIZONTAL & VERTICAL SECTIONS (DIRECT TO MASONRY)
PLASTPRO INC FIBERGLASS DOOR			
PART OR ASSEMBLY:			
BUILDING CONSULTANTS, INC. P.O. Box 230, Valrico, FL 33595 Phone No.: 813.659.9197 FBPE Registry License No. 9813			
Documents Prepared By: Lyndon F. Schmidt P.E. No. 43409			

G:\2023 FBC DRAWINGS 7-27-26\Plastpro\FL-28685 R4\FL-28685.15.dwg

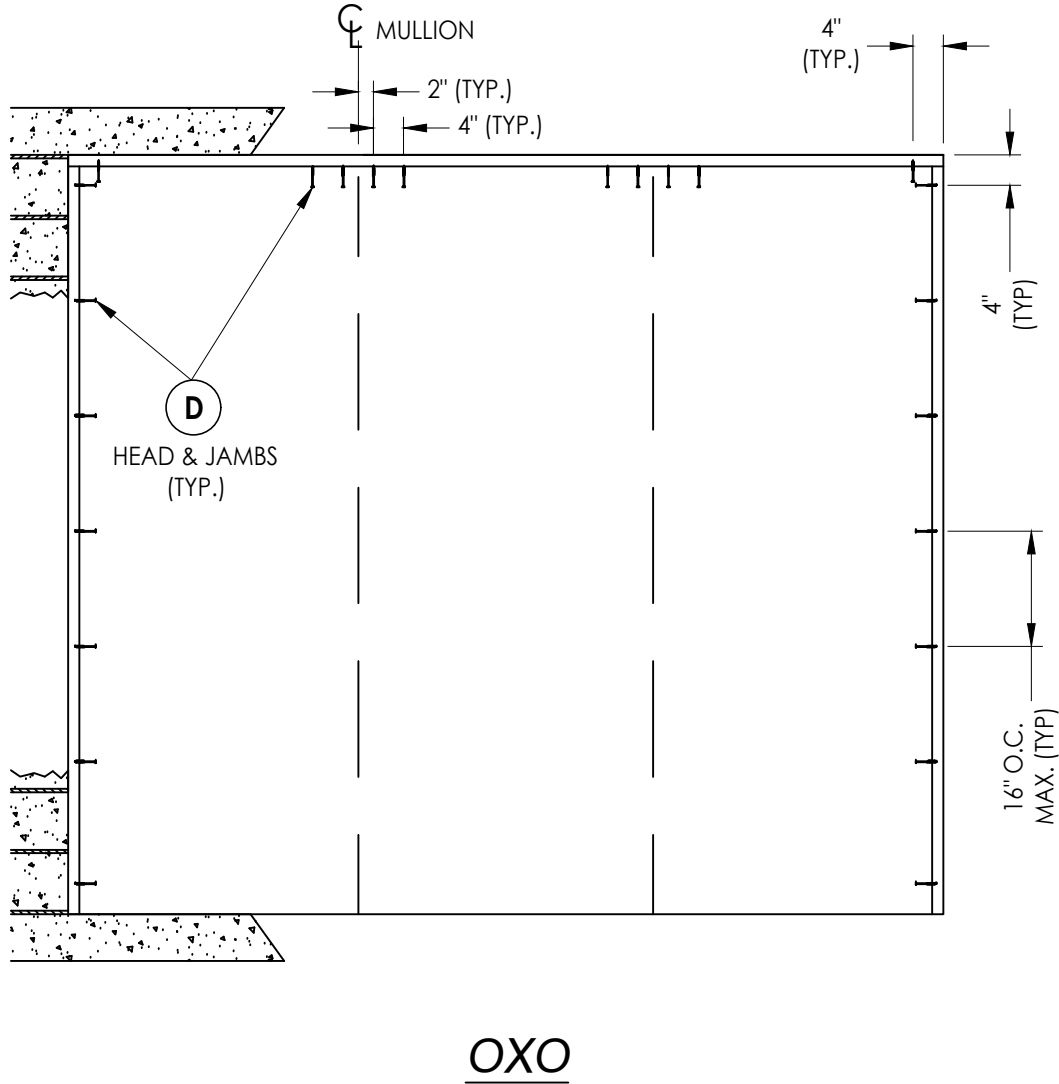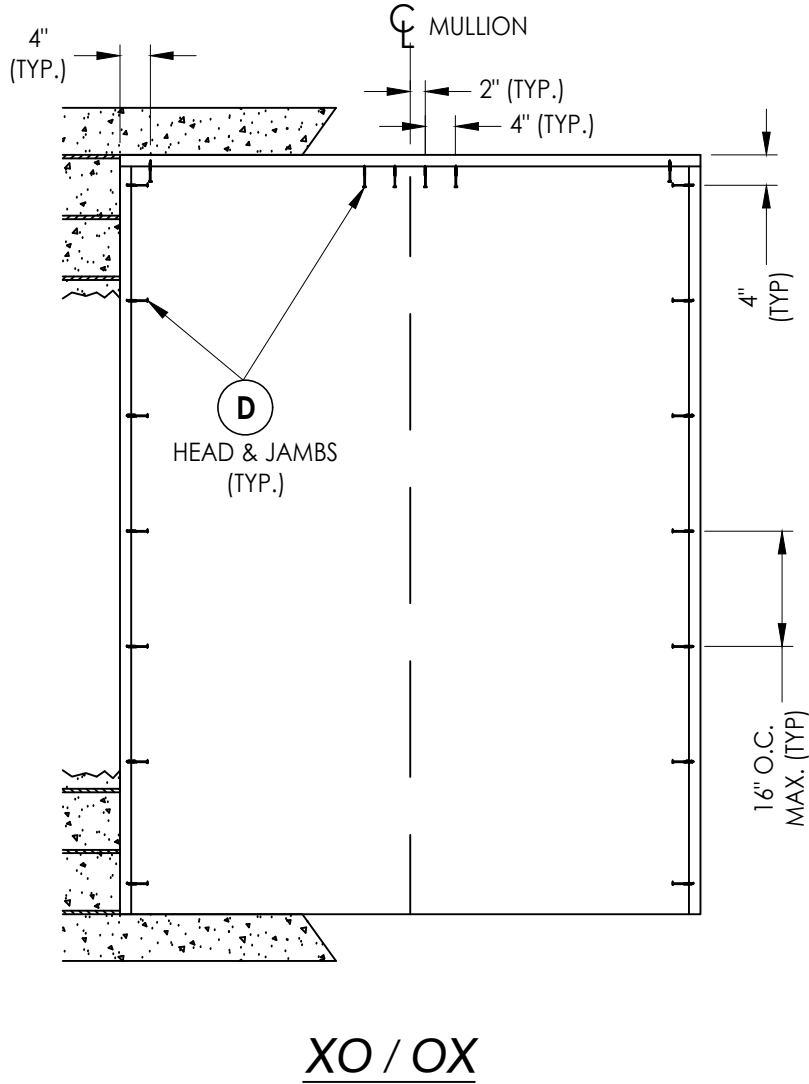

2X BUCK ANCHORING

DATE: 10/15/19

SCALE: N.T.S.

DWG. BY: TRJ

CHK. BY: LFS

DRAWING NO.:
FL-28685.15


SHEET 10 OF 14

NO.	DATE	REVISIONS
3	7/01/26	UPDATE TO 9TH ED. (2026) FBC LFS
2	8/10/23	UPDATE TO 8TH ED. (2023) FBC LFS
1	7/23/20	UPDATE TO 7TH ED (2020) FBC LFS


PRODUCT:	PLASTPRO INC FIBERGLASS DOOR
PART OR ASSEMBLY:	BUCK ANCHORING

Documents Prepared By:
Lyndon F. Schmidt
P.E. No. 43409

RW BUILDING CONSULTANTS, INC.
P.O. Box 230, Valrico, FL 33595
Phone No.: 813.659.9197
FBPE Registry License No. 9813

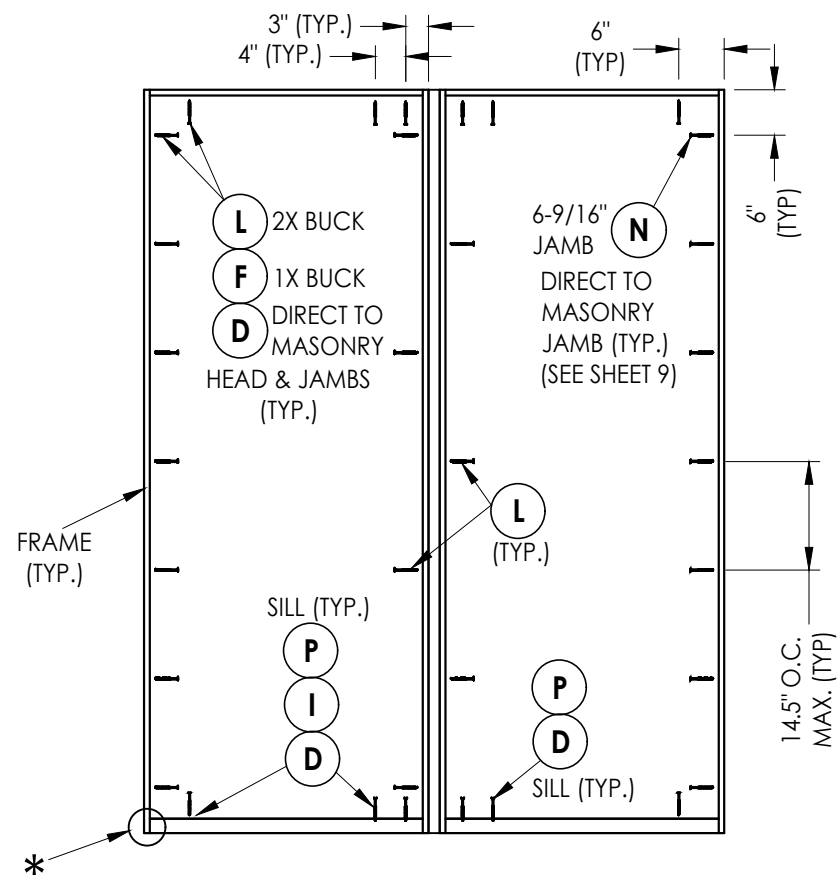

XO / OX

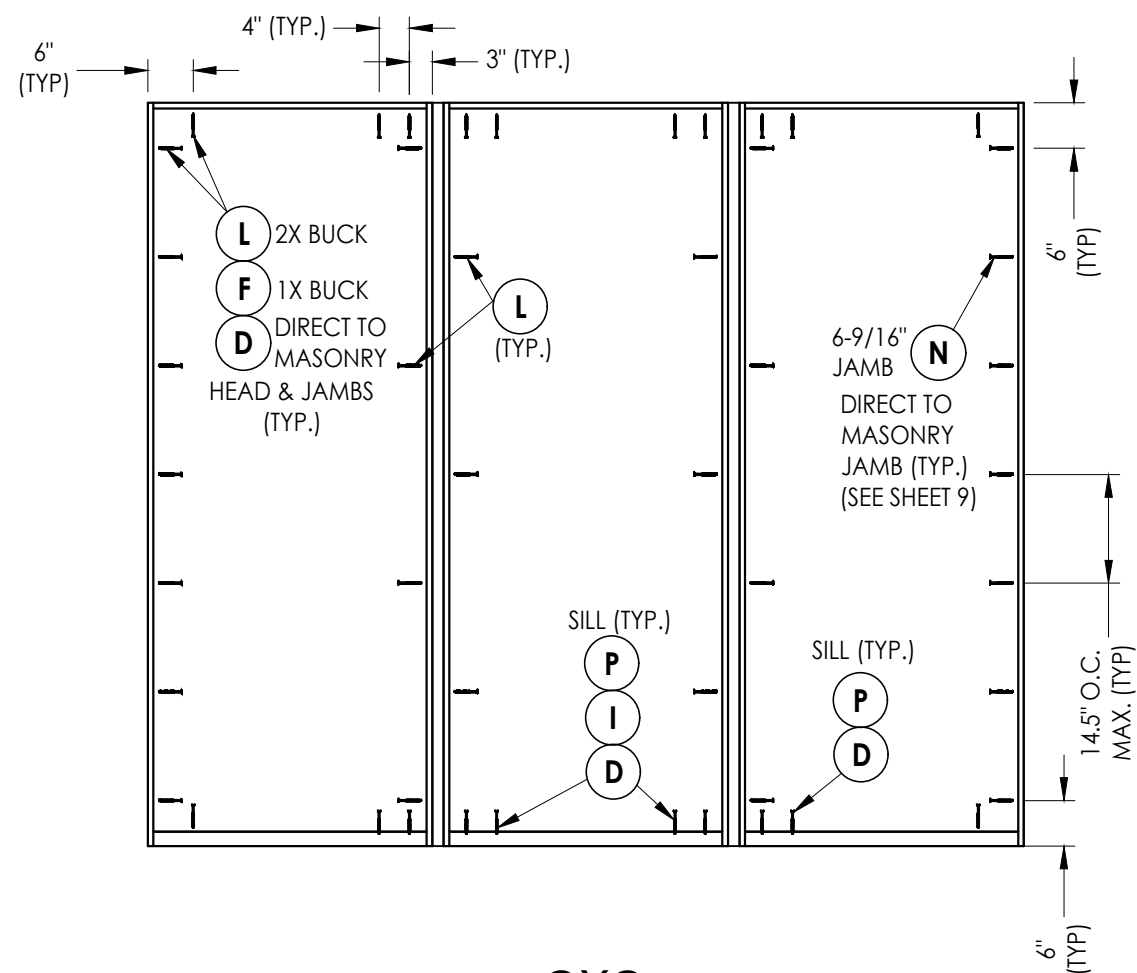

OXO




FRAME ANCHORING

*NOTE: FRAME CORNERS ATTACHED w/
(3) #10 X 2-1/2" FH WOOD SCREWS (TYP.)





[illegible]

Documents Prepared By:
Lyndon F. Schmidt
P.E. No. 43409

BUILDING CONSULTANTS, INC.
P.O. Box 230, Valrico, FL 33595
Phone No.: 813.659.9197
FBPE Registry License No. 9813

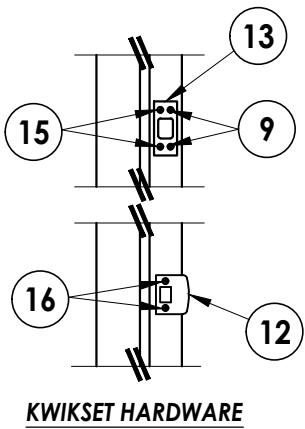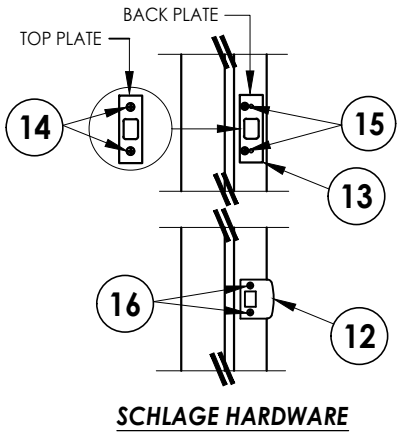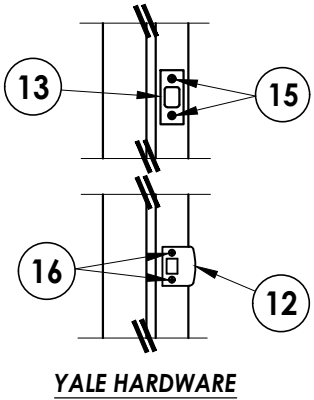

LATCH & DEADBOLT HARDWARE STRIKE DETAILS

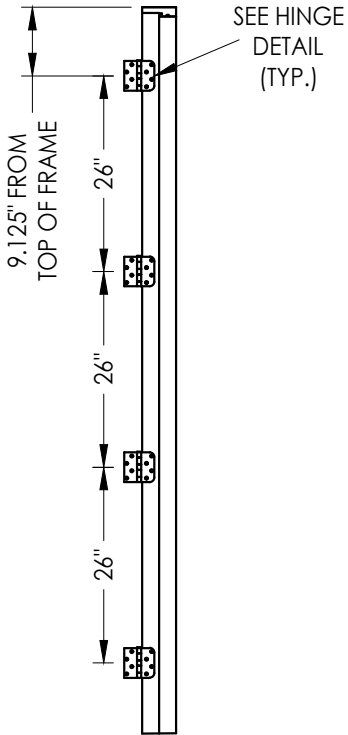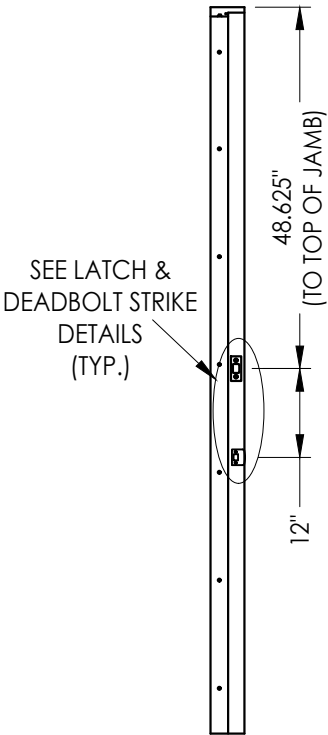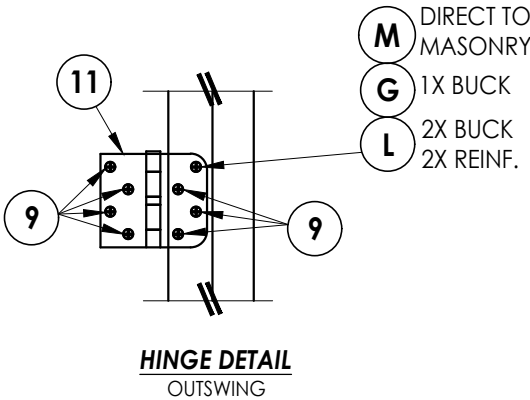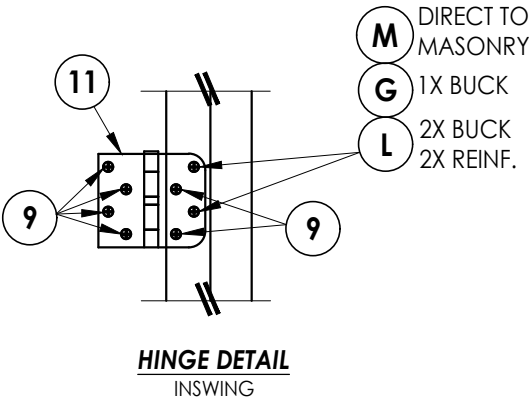

STRIKE JAMB

HINGE JAMB

HARDWARE DETAILS


PRODUCT:		PLASTPRO INC FIBERGLASS DOOR	
PART OR ASSEMBLY:			
HARDWARE DETAILS			
3	7/01/26	UPDATE TO 9TH ED. (2026)	FBC LFS
2	8/10/23	UPDATE TO 8TH ED. (2023)	FBC LFS
1	7/23/20	UPDATE TO 7TH ED (2020)	FBC LFS
NO.	DATE		BY
			REVISIONS
DATE: 10/15/19			
SCALE: N.T.S.			
DWG. BY: TRJ			
CHK. BY: LFS			
DRAWING NO.: FL-28685.15			
SHEET 12 OF 14			

© 2019 R.W. BUILDING CONSULTANTS INC.


Documents Prepared By:
Lyndon F. Schmidt
P.E. No. 43409

RW
BUILDING CONSULTANTS, INC.
P.O. Box 230, Valrico, FL 33595
Phone No.: 813.659.9197
FBPE Registry License No. 9813


G:\2023 FBC DRAWINGS 7-27-26\Plastpro\FL-28685 R4\FL-28685.15.dwg

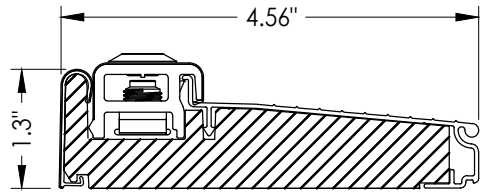


20 **INSWING THRESHOLD**
Endura (Z-Series)

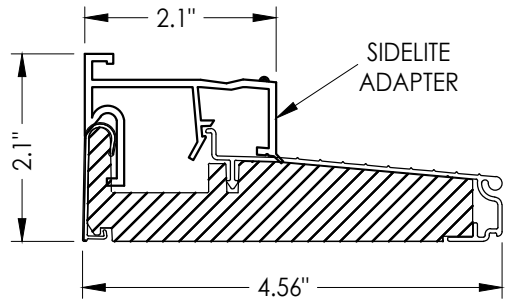


21 **INSWING THRESHOLD w/ SIDELITE ADAPTER**
Endura (Z-Series)

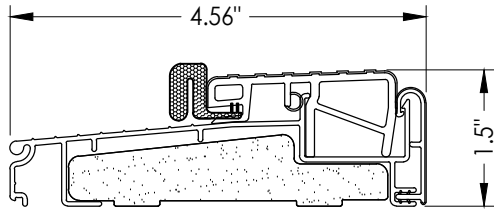


22 **OUTSWING THRESHOLD**
Endura (Z-Series)

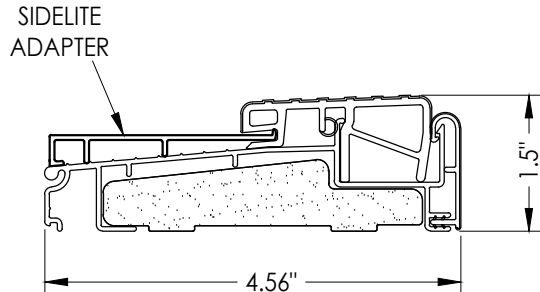


23 **OUTSWING THRESHOLD w/ SIDELITE ADAPTER**
Endura (Z-Series)

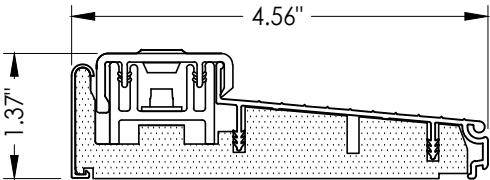


24 **INSWING THRESHOLD**
Columbia

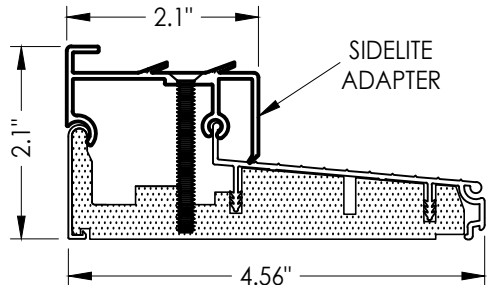


25 **INSWING THRESHOLD w/ SIDELITE ADAPTER**
Columbia

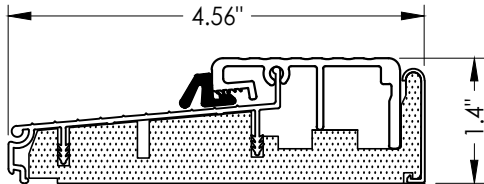


26 **OUTSWING THRESHOLD**
Columbia

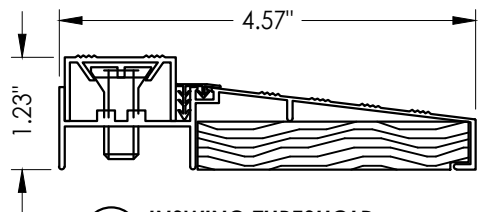


27 **INSWING THRESHOLD**
DLP Industries

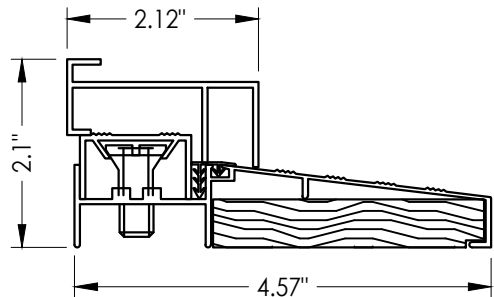

28 **INSWING THRESHOLD w/ SIDELITE ADAPTER**
DLP Industries

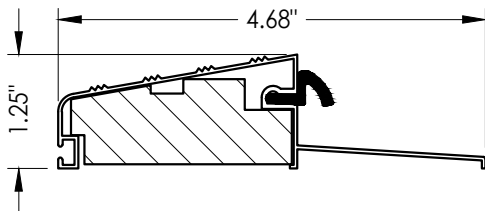

29 **OUTSWING THRESHOLD**
DLP Industries

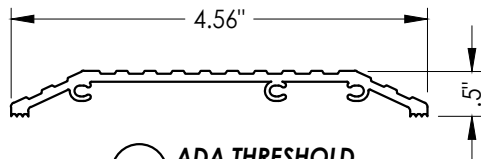

30 **ADA THRESHOLD**
DLP Industries

Documents Prepared By:
Lyndon F. Schmidt
P.E. No. 43409

RW BUILDING CONSULTANTS, INC.
P.O. Box 230, Valrico, FL 33595
Phone No.: 813.659.9197
FBPE Registry License No. 9813

PRODUCT:
PLASTPRO INC.
FIBERGLASS DOOR

PART OR ASSEMBLY:
COMPONENTS

NO.	DATE	REVISIONS
3	7/01/26	UPDATE TO 9TH ED. (2026) FBC LFS
2	8/10/23	UPDATE TO 8TH ED. (2023) FBC LFS
1	7/23/20	UPDATE TO 7TH ED (2020) FBC LFS

DATE: 10/15/19

SCALE: N.T.S.


DWG. BY: TRJ

CHK. BY: LFS


DRAWING NO.:
FL-28685.15

SHEET 13 OF 14

BILL OF MATERIALS		
ITEM #	DESCRIPTION	MATERIAL
A	1X BUCK (G >= 0.42)	WOOD
B	2X BUCK (G >= 0.42)	WOOD
C	1/4" MAX. SHIM SPACE	-
D	1/4" X 2-3/4" PFH DeWALT OR ITW CONCRETE SCREW	STEEL
E	MASONRY - 3,000 PSI MIN. CONCRETE CONFORMING TO ACI 301 OR HOLLOW BLOCK CONFORMING TO ASTM C90	CONCRETE
F	1/4" X 3-3/4" PFH DeWALT OR ITW CONCRETE SCREW	STEEL
G	3/16" x 3-1/4" PFH ITW CONCRETE SCREW	STEEL
I	1/4" X 1-3/4" PFH DeWALT OR ITW CONCRETE SCREW	STEEL
J	#10 X 2" PFH WOOD SCREW	STEEL
L	#10 X 2-1/2" PFH WOOD SCREW (1.15" MIN. EMB.)	STEEL
M	3/16" X 2-1/4" ITW CONCRETE SCREW	STEEL
N	3/16" X 2-3/4" ITW CONCRETE SCREW	STEEL
1	POLY FIBER JAMB	COMP
2	FINGER JOINT PINE JAMB	WOOD
5	2X REINFORCEMENT (G >= 0.55)	WOOD
6	DOOR SWEEP	PVC
7	WEATHERSTRIP	FOAM
9	#9 X 3/4" PFH WOOD SCREW	STEEL
11	4" X 4" HINGE	STEEL
12	LATCH STRIKE PLATE	STEEL
13	DEADBOLT STRIKE PLATE	STEEL
14	10-32 X 3/8" PFH MACHINE SCREW	STEEL
15	#12 X 2-1/2" PFH WOOD SCREW	STEEL
16	#8 X 2-1/2" PFH WOOD SCREW	STEEL
20	INSWING THRESHOLD	ALUM/COMP
21	INSWING THRESHOLD w/ SIDELITE ADAPTER	ALUM/COMP
22	OUTSWING THRESHOLD	ALUM/COMP
23	OUTSWING THRESHOLD w/ SIDELITE ADAPTER	ALUM/COMP
24	INSWING THRESHOLD	ALUM/COMP
25	INSWING THRESHOLD w/ SIDELITE ADAPTER	ALUM/COMP
26	OUTSWING THRESHOLD	ALUM/COMP
27	INSWING THRESHOLD	ALUM/WOOD
28	INSWING THRESHOLD w/ SIDELITE ADAPTER	ALUM/WOOD
29	OUTSWING THRESHOLD	ALUM/WOOD
30	ADA THRESHOLD	ALUM
40	DOOR PANEL	-
50	SIDELITE PANEL	-

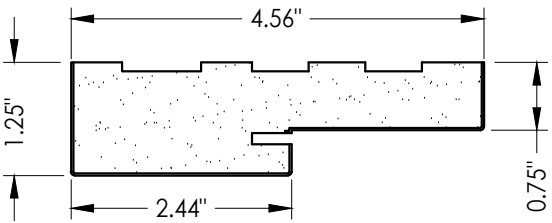

1 **POLY FIBER JAMB**
Plastpro PF Jamb

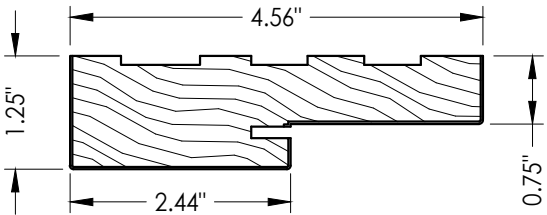

2 FINGER JOINT PINE JAMB

CORROSION RESISTANCE - SALTWATER ENVIRONMENT

Fasteners & connectors in areas within 3000 ft (914 m) of a saltwater coastline shall comply with FBC Sections 1711.1 or R332.1.

CONCRETE ANCHOR NOTES:

1. Concrete anchor locations at the corners may be adjusted to maintain the min. edge distance to mortar joints.
2. Concrete anchor locations noted as "MAX. ON CENTER" must be adjusted to maintain the min. edge distance to mortar joints, additional concrete anchors may be required to ensure the "MAX. ON CENTER" dimension are not exceeded.
3. Concrete anchor table:

ANCHOR TYPE	ANCHOR SIZE	MIN. EMBEDMENT	MIN. CLEARANCE TO MASONRY EDGE	MIN. CLEARANCE TO ADJACENT ANCHOR
ITW BUILDEX TAPCON®	3/16"	1-1/4"	AS SHOWN	1-1/2"
	1/4"	1-1/4"	2"	4"
DeWALT ULTRA-CON®	1/4"	1-1/4"	1"	4"

WOOD SCREW INSTALLATION NOTES:

1. Maintain a minimum 5/8" edge distance, 1" end distance, & 1" o.c. spacing of wood screws to prevent the splitting of wood.

PRODUCT: <u>PLASTPRO INC FIBERGLASS DOOR</u>		Documents Prepared By: Lyndon F. Schmidt P.E. No. 43409	
PART OR ASSEMBLY: <u>BILL OF MATERIALS & COMPONENTS</u>		 BUILDING CONSULTANTS, INC. P.O. Box 230, Valrico, FL 33595 Phone No.: 813.659.9197 FBPE Registry License No. 9813	
3	7/01/26	UPDATE TO 9TH ED. (2026)	FBC LFS
2	8/10/23	UPDATE TO 8TH ED. (2023)	FBC LFS
1	7/23/20	UPDATE TO 7TH ED (2020)	FBC LFS
NO.	DATE		BY
REVISIONS			
DATE: 10/15/19			
SCALE: N.T.S.			
DWG. BY: TRJ			
CHK. BY: LFS			
DRAWING NO.: FL-28685.15			
SHEET 14 OF 14			