
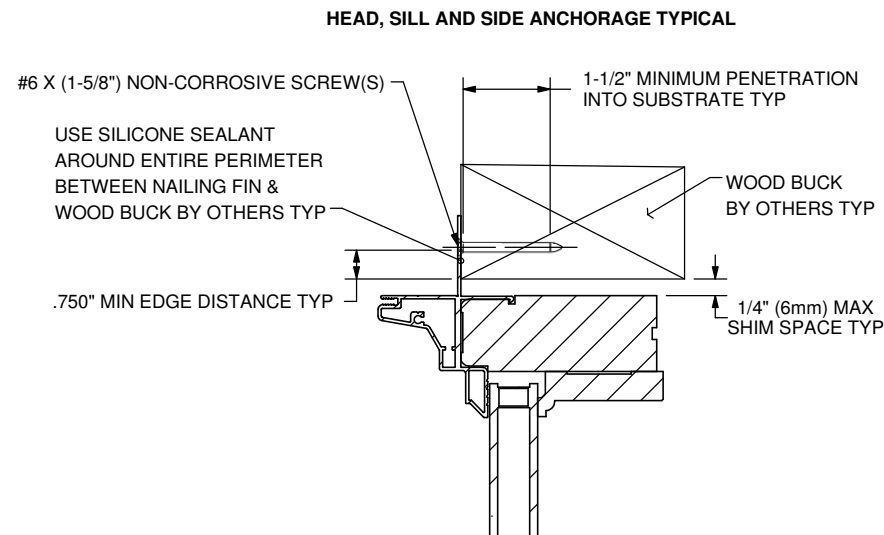


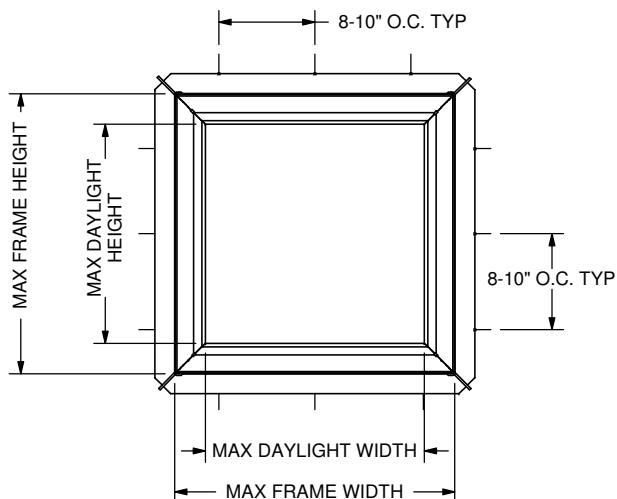

DESC.	MAX FRAME SIZE		MAX DAYLIGHT OPENING		DESIGN PRESSURE (psf)	FRAME MATERIAL
	WIDTH (IN.)	HEIGHT (IN.)	WIDTH (IN.)	HEIGHT (IN.)		
8306 DS	84.75	125.63	80.94	121.82	+75/-75	WOOD, ALUMINUM
8306 DS	144.75	73.69	140.94	69.38	+75/-75	WOOD, ALUMINUM

NOTE(S):

1. THESE UNITS HAVE BEEN TESTED, ANALYZED, HALLMARK CERTIFIED AND FBC APPROVED.

2. THIS SCHEDULE ADDRESSES ONLY THE FASTENERS REQUIRED TO ANCHOR THE WINDOW(S) TO ACHIEVE THE RATED DESIGN PRESSURE. THOROUGHLY READ AND FOLLOW MANUFACTURERS INSTALLATION INSTRUCTIONS RECEIVED WITH UNIT. THIS GUIDE DOES NOT ADDRESS THE SEALING CONSIDERATIONS THAT MAY ARISE IN DIFFERENT WALL CONDITIONS.

Weather Shield Windows & Doors

8306 Direct Set NAILING FIN INSTALLATION

TOLERANCES UNLESS SPECIFIED:		WEATHER SHIELD. WINDOWS & DOORS	
INCHES	ANGLE		
.x ± .1"	xx ± 1°		
.xx ± .03"	xx.x ± .5° (1/2°)		
.xxx ± .015"	xx.xx ± .25° (1/4°)		
PRODUCTS: 8306			
DRAWN BY: JK	DATE: 10-23-12	TITLE: INSTALLATION INSTRUCTION	
PROPERTY OF WEATHER SHIELD MFG., INC. DRAWING IS NOT TO BE REPRINTED OR SUBMITTED FOR USE OUTSIDE OF WEATHER SHIELD MFG., INC. ALL RIGHTS RESERVED.		DWG NO.: 85-7430-11	REV J
		SCALE: 1:12	SHEET NAME: Sheet1
		SHEET 1	OF 1

					TYP. WALL THICKNESS:
					WT/FT:
					AREA:
					MAT:
					FINISH:
REV	DATE	DESCRIPTION	PCR NO.	ENG	PDR #:
					PROFILE #:

DO NOT SCALE DRAWING