
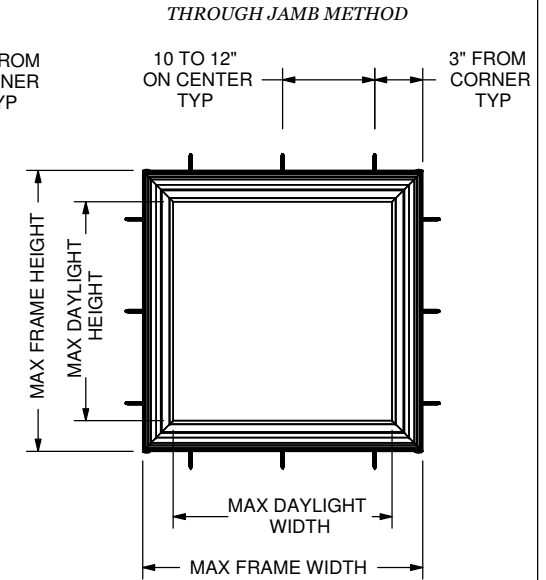
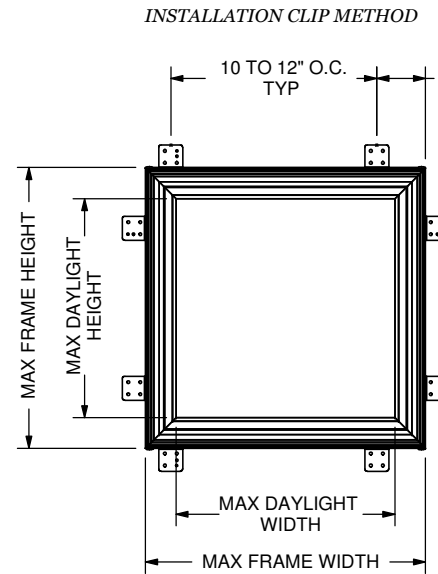


Weather Shield Windows & Doors


1310 Direct Set INSTALLATION

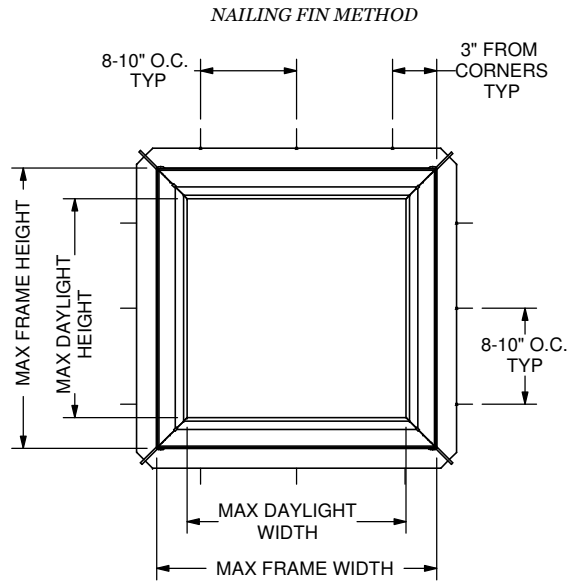

DESC.	MAX FRAME SIZE		MAX DAYLIGHT OPENING		DESIGN PRESSURE (psf)	FRAME MATERIAL
	WIDTH (IN.)	HEIGHT (IN.)	WIDTH (IN.)	HEIGHT (IN.)		
1310 DS	72	120	68.19	116.19	+65/-75	WOOD, ALUMINUM

GENERAL NOTE(S):

1. THESE UNITS HAVE BEEN TESTED, ANALYZED, HALLMARK CERTIFIED AND FBC APPROVED.
2. GLASS MEETS THE REQUIREMENTS OF ASTM E1300.
3. SETTING BLOCK SHOULD BE 70-90 DUROMETER AS PER 2411.3.3.1 OF THE CURRENT FBC.
4. GLASS LITES THAT EXCEED 36" IN WIDTH SHALL USE SETTING BLOCKS AT ¼ SPAN FROM CORNERS AS PER 2411.3.3.1 OF THE CURRENT FBC.
5. LARGE AND SMALL MISSILE IMPACT RESISTANT. WINDOW AND DOOR UNITS REQUIRED TO MEET SMALL MISSILE IMPACT WIND-BORNE DEBRIS PROTECTION REQUIRE THE EXTERIOR LITE OF AN INSULATED UNIT TO BE TEMPERED PER FBC, SECTION 2411.3.3.7.

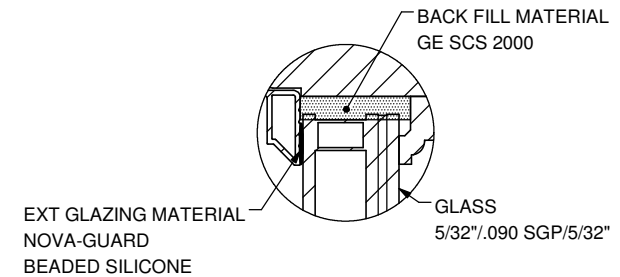

TOLERANCES UNLESS SPECIFIED:	
INCHES	ANGLE
.X ± .1"	XX ± 1°
.XX ± .03"	XX.X ± .5° (1/2°)
.XXX ± .015"	XX.XX ± .25° (1/4°)

PRODUCTS:
1310

DRAWN BY:
JK

DATE:
10-27-14

TITLE:

PROPERTY OF WEATHER SHIELD MFG., INC.
DRAWING IS NOT TO BE REPRINTED OR
SUBMITTED FOR USE OUTSIDE OF
WEATHER SHIELD MFG., INC.
ALL RIGHTS RESERVED.

DWG NO.:
85-7430-35

REV
.1

SCALE: 1:12 SHEET NAME: Sheet1 SHEET 1 OF 2

DO NOT SCALE DRAWING

REV	DATE	DESCRIPTION	PCR NO.	ENG	PDR #:	PROFILE #:

TYP. WALL THICKNESS:


WT/FT:

AREA:


MAT:

FINISH:


HEAD, SILL AND SIDE ANCHORAGE TYPICAL NAIL FIN INSTALLATION

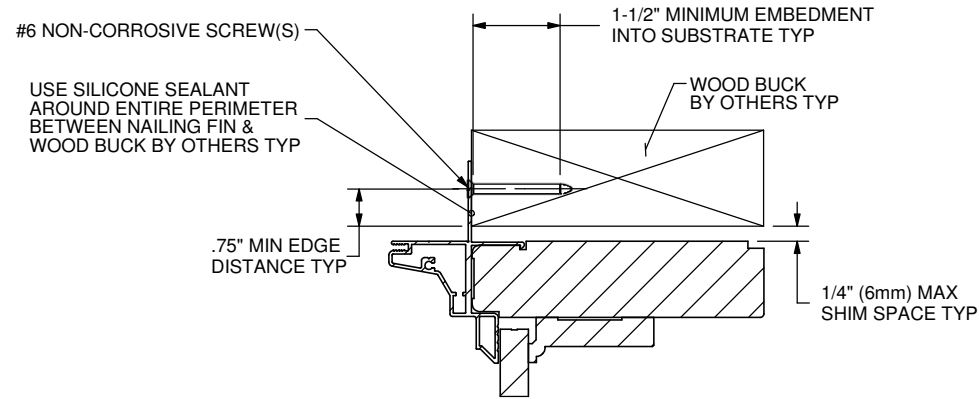

HEAD, SILL AND SIDE ANCHORAGE TYPICAL INSTALLATION CLIP METHOD

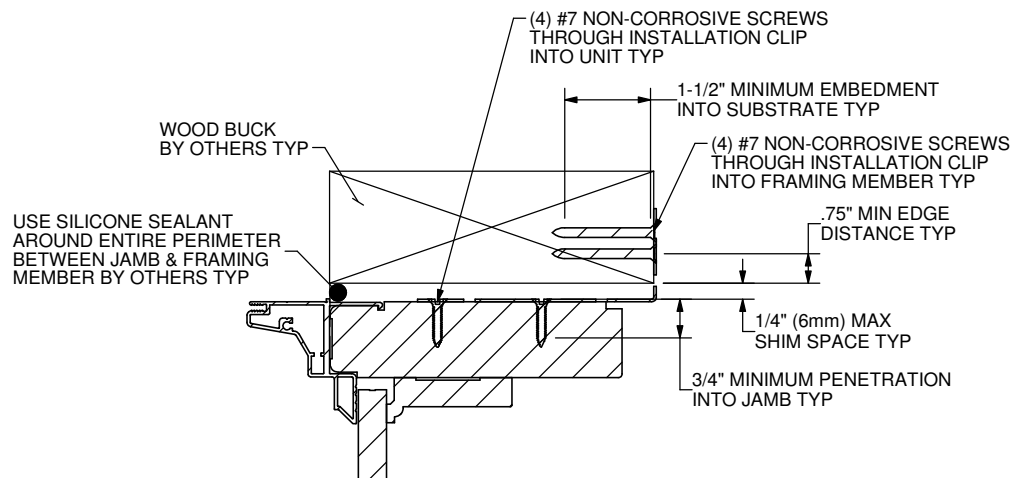

HEAD, SILL AND SIDE ANCHORAGE TYPICAL THROUGH JAMB METHOD

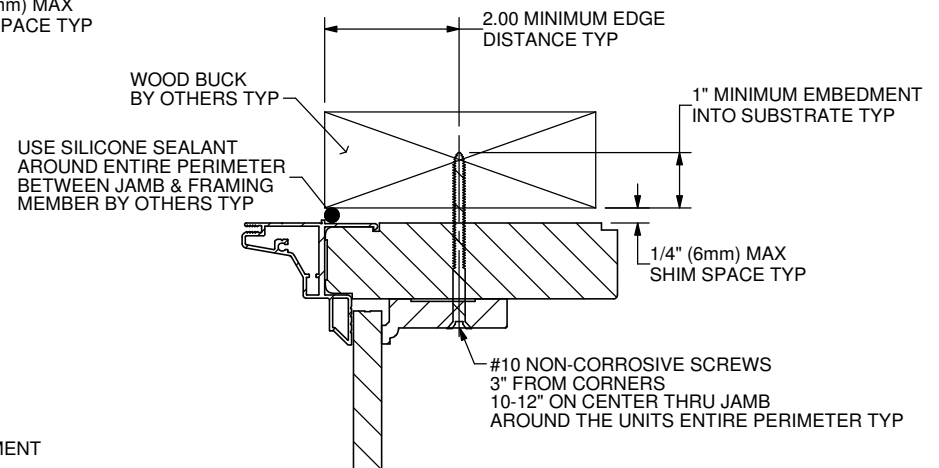

TOLERANCES UNLESS SPECIFIED:	
INCHES	ANGLE
.x ± .1"	xx ± 1°
.xx ± .03"	xx.x ± .5° (1/2°)
.xxx ± .015"	xx.xx ± .25° (1/4°)

WEATHER SHIELD.
WINDOWS & DOORS

PRODUCTS:
1310

DRAWN BY:
JK

DATE:
10-27-14

TITLE:

PROPERTY OF WEATHER SHIELD MFG., INC.
DRAWING IS NOT TO BE REPRINTED OR
SUBMITTED FOR USE OUTSIDE OF
WEATHER SHIELD MFG., INC.
ALL RIGHTS RESERVED.

DWG NO.:
85-7430-35

REV
.1

SCALE: 1:12 SHEET NAME: Sheet2 SHEET 2 OF 2

DO NOT SCALE DRAWING

					TYP. WALL THICKNESS:
					WT/FT:
					AREA:
					MAT:
					FINISH:
REV	DATE	DESCRIPTION	PCR NO.	ENG	PDR #:
					PROFILE #: