


Weather Shield

Windows & Doors

1209, 1210 Casement NAILING FIN INSTALLATION

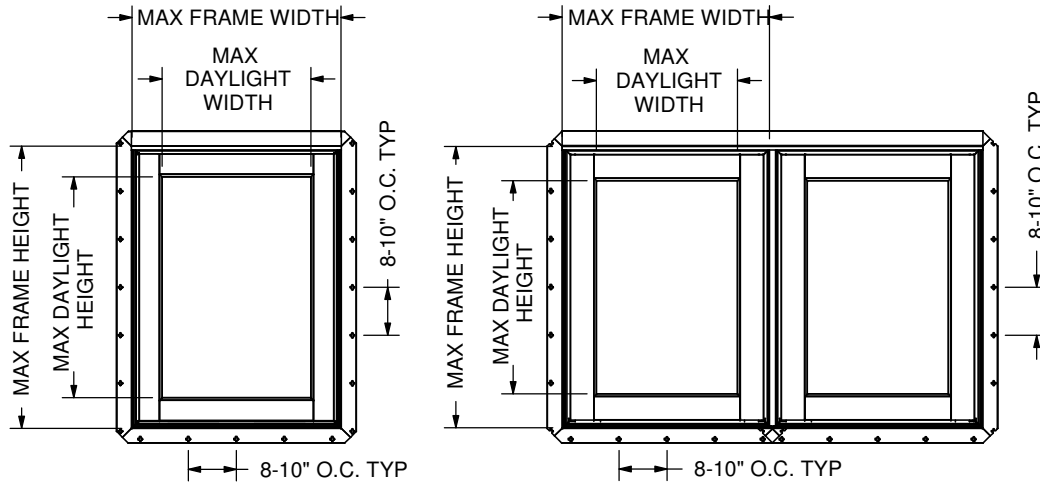


DESC.	MAX FRAME SIZE		MAX DAYLIGHT OPENING		DESIGN PRESSURE (psf)	FRAME MATERIAL
	WIDTH (IN.)	HEIGHT (IN.)	WIDTH (IN.)	HEIGHT (IN.)		
1209 CSMT PIC	71.5	83.5	65.75	77.75	+55/-70	WOOD, VINYL, ALUMINUM
1210 CSMT PIC	71.5	83.5	65.75	77.75	+55/-70	WOOD, VINYL, ALUMINUM


GENERAL NOTE(S):

1. THESE UNITS HAVE BEEN TESTED, ANALYZED, HALLMARK CERTIFIED AND FBC APPROVED.
2. GLASS MEETS THE REQUIREMENTS OF ASTM E1300.
3. SETTING BLOCK SHOULD BE 70-90 DUROMETER AS PER 2411.3.3.1 OF THE CURRENT FBC.
4. GLASS LITES THAT EXCEED 36" IN WIDTH SHALL USE SETTING BLOCKS AT ¼ SPAN FROM CORNERS AS PER 2411.3.3.1 OF THE CURRENT FBC.
5. LARGE AND SMALL MISSILE IMPACT RESISTANT. WINDOW AND DOOR UNITS REQUIRED TO MEET SMALL MISSILE IMPACT WIND-BORNE DEBRIS PROTECTION REQUIRE THE EXTERIOR LITE OF AN INSULATED UNIT TO BE TEMPERED PER FBC, SECTION 2411.3.3.7.


HEAD, SILL & SIDE ANCHORAGE TYPICAL

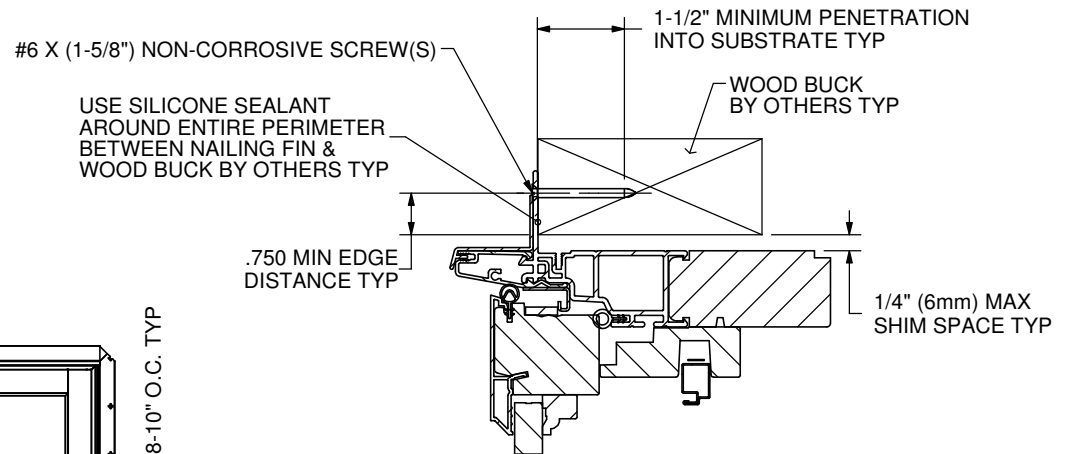

1209

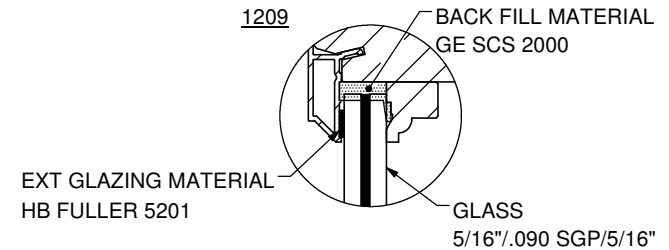

1210

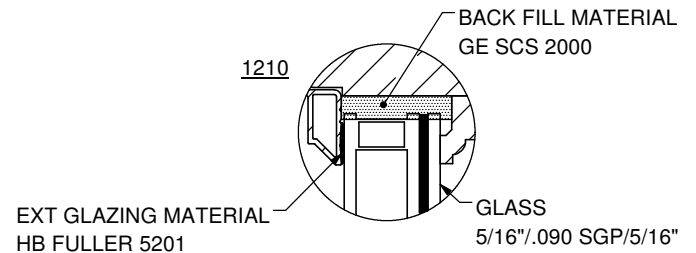

TOLERANCES UNLESS SPECIFIED:	
INCHES	ANGLE
.x ± .1"	xx ± 1°
.xx ± .03"	xx.x ± .5° (1/2°)
.xxx ± .015"	xx.xx ± .25° (1/4°)

PRODUCTS:
1209, 1210

DRAWN BY:
Admin

DATE:
07/10/2018

TITLE:

PROPERTY OF WEATHER SHIELD MFG., INC.
DRAWING IS NOT TO BE REPRINTED OR
SUBMITTED FOR USE OUTSIDE OF
WEATHER SHIELD MFG., INC.
ALL RIGHTS RESERVED.

DWG NO.:

85-7438-27_redo

REV

SCALE: 1:12

SHEET NAME: Sheet1

SHEET 1 OF 2

DO NOT SCALE DRAWING