
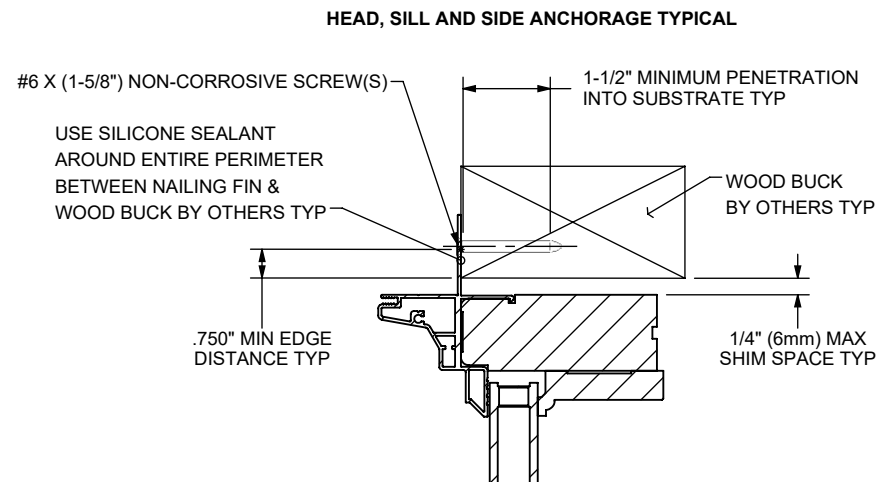


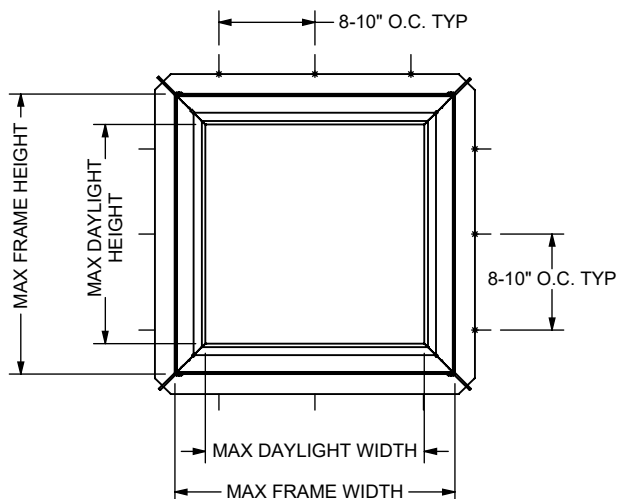

DESC.	MAX FRAME SIZE		MAX DAY LIGHT OPENING		DESIGN PRESSURE (psf)	FRAME MATERIAL
	WIDTH (IN.)	HEIGHT (IN.)	WIDTH (IN.)	HEIGHT (IN.)		
8306 DS	84.75	125.63	80.94	121.82	+75/-75	WOOD, ALUMINUM
8306 DS	144.75	73.69	140.94	69.38	+75/-75	WOOD, ALUMINUM

Weather Shield Windows & Doors

8306 Direct Set NAILING FIN INSTALLATION

NOTE(S):

- THESE UNITS HAVE BEEN TESTED, ANALYZED, HALLMARK CERTIFIED AND FBC APPROVED.
- THIS SCHEDULE ADDRESSES ONLY THE FASTENERS REQUIRED TO ANCHOR THE WINDOW(S) TO ACHIEVE THE RATED DESIGN PRESSURE. THOROUGHLY READ AND FOLLOW MANUFACTURERS INSTALLATION INSTRUCTIONS RECEIVED WITH UNIT. THIS GUIDE DOES NOT ADDRESS THE SEALING CONSIDERATIONS THAT MAY ARISE IN DIFFERENT WALL CONDITIONS.
- FASTENERS, ANCHORS, AND CONNECTORS SHALL COMPLY WITH THE CORROSION RESISTANCE REQUIREMENTS OF THE 2026 FLORIDA BUILDING CODE, SECTION 1711, BASED ON EXPOSURE CONDITIONS AND PROXIMITY TO A SALTWATER SHORELINE AND NOT ALL THE ONES SHOWN HERE NECESSARILY APPLY.

TOLERANCES UNLESS SPECIFIED:	
INCHES	ANGLE
.X ± .1"	XX ± 1°
.XX ± .03"	XX.X ± .5° (1/2°)
.XXX ± .015"	XX.XX ± .25° (1/4°)

WEATHER SHIELD®
WINDOWS & DOORS

PRODUCTS:
8306

DRAWN BY:
JK

DATE:
10-23-12

TITLE:
INSTALLATION INSTRUCTION

PROPERTY OF WEATHER SHIELD MFG., INC.
DRAWING IS NOT TO BE REPRINTED OR
SUBMITTED FOR USE OUTSIDE OF
WEATHER SHIELD MFG., INC.
ALL RIGHTS RESERVED.

DWG NO.:
85-7430-11

REV
K

SCALE: 1:12 SHEET NAME: Sheet1 SHEET 1 OF 1

DO NOT SCALE DRAWING

					TYP. WALL THICKNESS:	
					WT/FT:	AREA:
					MAT:	FINISH:
REV	DATE	DESCRIPTION	PCR NO.	ENG	PDR #:	PROFILE #: