

Z:\2023 FBC Drawings\Therma-Tru\FL-28897 R3\FL-28897.10-12.dwg

THERMA-TRU[®]
DOORS


Classic-Craft[®]

"SHAKER"
OPAQUE FIBERGLASS SINGLE DOOR
INSWING/OUTSWING
"NON-IMPACT"


GENERAL NOTES

1. This product has been evaluated and is in compliance with the 9th Edition (2026) Florida Building Code (FBC) structural requirements excluding the "High Velocity Hurricane Zone" (HVHZ).
2. Product anchors shall be as listed and spaced as shown on details. Anchor embedment to base material shall be beyond wall dressing or stucco.
3. When used in areas requiring wind borne debris protection, this product is required to be protected with an impact resistant covering that complies with FBC Sections 1609.1.2 & R301.2.1.2.
4. For 2x stud framing construction, anchoring of these units shall be the same as that shown for 2x buck masonry construction.
5. Site conditions that deviate from the details of this drawing require further engineering analysis by a licensed engineer or registered architect.

TABLE OF CONTENTS	
SHEET #	DESCRIPTION
1	Typical Elevations, Design Pressures & General Notes
2	Door Panel Details
3	Elevations
4	Horizontal & Vertical Cross Sections (2X Buck)
5	Horizontal & Vertical Cross Sections (1X Buck)
6	Horizontal & Vertical Cross Sections (Direct to Masonry)
7	Vertical Cross Sections (Thresholds)
8	Buck & Frame Anchoring
9	Hardware Details
10	Bill of Materials and components

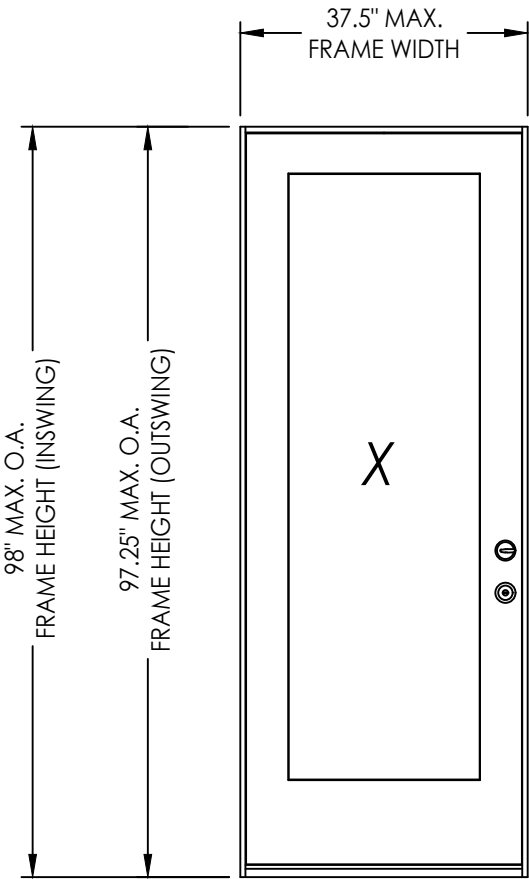

CONFIGURATION	LOCK HARDWARE	DESIGN PRESSURE (PSF) INSWING		DESIGN PRESSURE (PSF) OUTSWING	
		POSITIVE	NEGATIVE	POSITIVE	NEGATIVE
X	Latch & Deadbolt	+50.0	-50.0	+50.0	-50.0
X	Multipoint	+55.0	-60.0	+55.0	-55.0

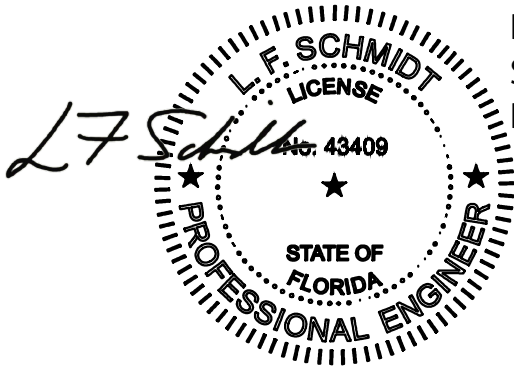

Digitally signed by Lyndon F Schmidt
Date: 2026.08.08 15:50:21 -04'00'

This item has been digitally signed and sealed by
L. F. Schmidt, P.E. on the date adjacent to the seal.
Printed copies of this document are not
considered signed and sealed and the signature
must be verified on any electronic copies.

THIS PRODUCT APPROVAL IS VALID
ONLY FOR THE STATE OF FLORIDA

Documents Prepared By:
Lyndon F. Schmidt
P.E. No. 43409

THERMA-TRU
FIBERGLASS DOOR

PART OR ASSEMBLY:
TYPICAL ELEVATION, DESIGN
PRESSURES & GENERAL NOTES

37/01/26
UPDATE TO 9TH ED. (2026)

27/27/23
UPDATE TO 8TH ED. (2023)

7/15/20
UPDATE TO 7th ED (2020)

NO. 1

DATE

REVISIONS

DATE: 2/11/19

SCALE: N.T.S.

DWG. BY: MT

CHK. BY: LFS

DRAWING NO.: FL-28897.10

SHEET 1 OF 10

RW BUILDING CONSULTANTS, INC.
P.O. Box 230, Valrico, FL 33595
Phone No.: 813.659.9197
FBPE Registry No. 9813





HARDWARE TABLE		
MANUFACTURER	MODEL	
KWIKSET	KNOB: SIGNATURE SERIES DEADBOLT: SIGNATURE SERIES (980)	
SCHLAGE	KNOB: F SERIES (F10) DEADBOLT: B SERIES (B60)	
HOPPE (Therma-Tru)	MULTIPOINT LOCK: MPDGART (3 pt. Manual Tongue)	



DATE:	2/11/19
SCALE:	N.T.S.
DWG. BY:	MT
CHK. BY:	LFS
DRAWING NO.:	FL-28897.10
SHEET	2 OF 10

R^qW BUILDING CONSULTANTS, INC.
P.O. Box 230, Valrico, FL 33595
Phone No.: 813.659.9197
FBPE Registry No. 9813


Z:\2023 FBC Drawings\Therma-Tru\FL-28897 R3\FL-28897.10-12.dwg

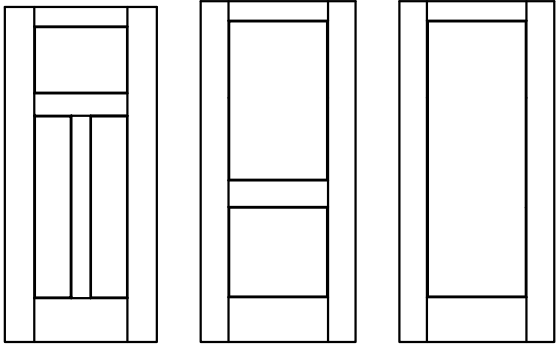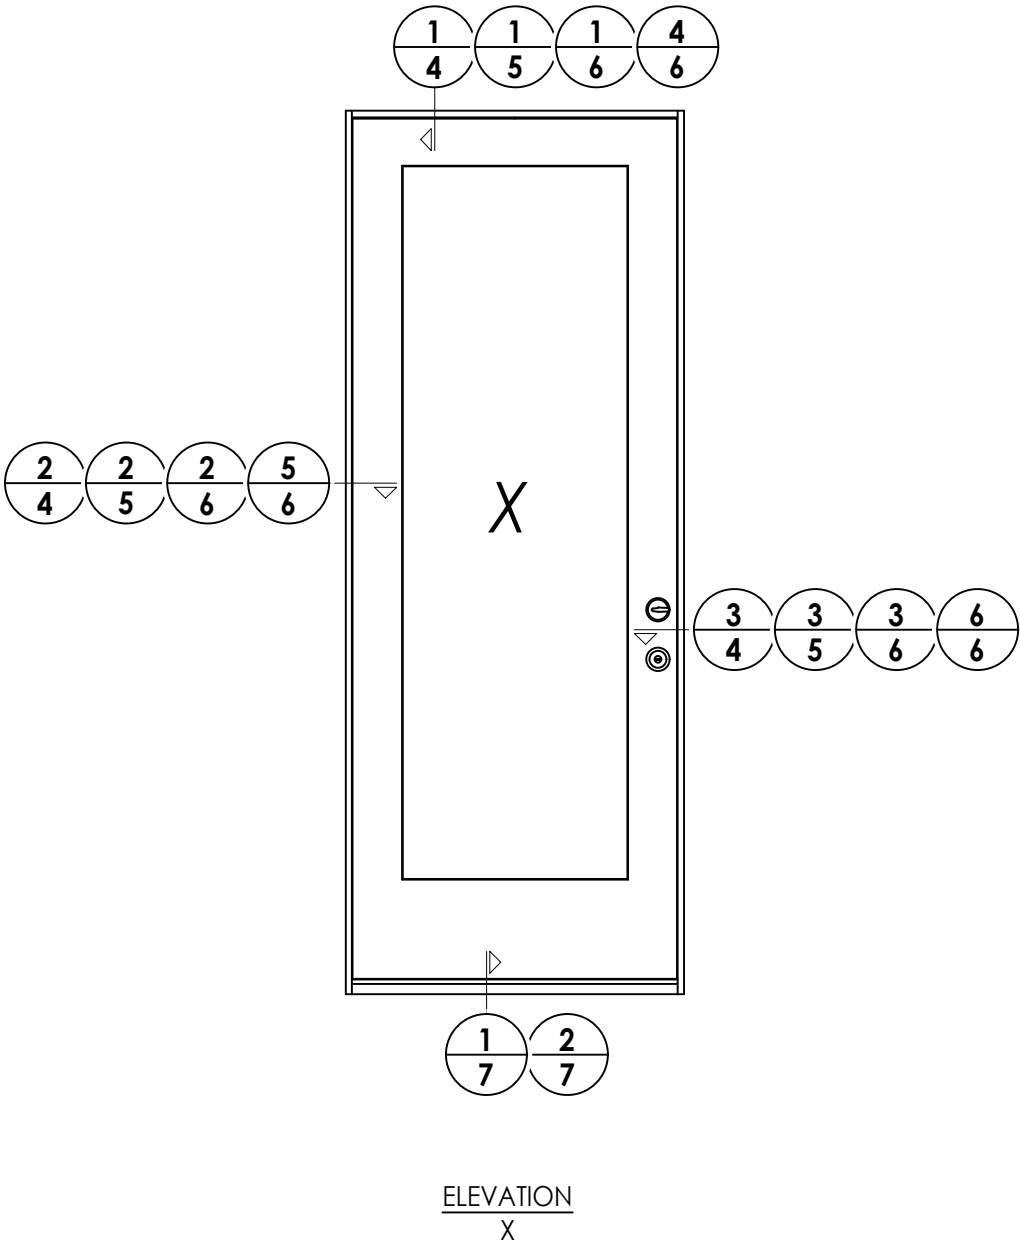


Classic-Craft Shaker Door Panel Options
Panel options shown are for illustration and are representative only
(similar opaque panel configurations are allowed)

DATE: 2/11/19		PRODUCT: THERMA-TRU FIBERGLASS DOOR		Documents Prepared By: Lyndon F. Schmidt P.E. No. 43409	
SCALE: N.T.S.		PART OR ASSEMBLY: ELEVATIONS		RW BUILDING CONSULTANTS, INC. P.O. Box 230, Valrico, FL 33595 Phone No.: 813.659.9197 FBPE Registry No. 9813	
DWG. BY: MT					
CHK. BY: LFS					
DRAWING NO.: FL-28897.10					
SHEET 3 OF 10		NO. DATE		BY	
		3 7/01/26		UPDATE TO 9TH ED. (2026) FBC LFS	
		2 7/27/23		UPDATE TO 8TH ED. (2023) FBC LFS	
		1 7/15/20		UPDATE TO 7th ED (2020) FBC LFS	
		NO. DATE		BY	
				REVISIONS	


Z:\2023 FBC Drawings\Therma-Tru\FL-28897 R3\FL-28897.10-12.dwg

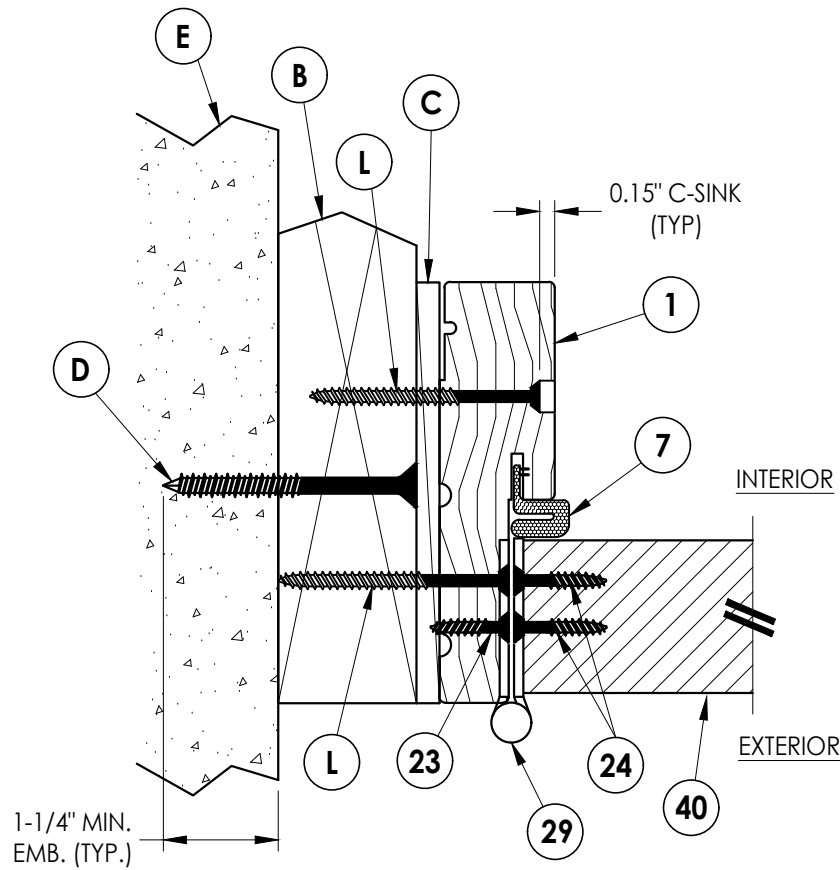

2 HORIZONTAL CROSS SECTION
4 Shown w/ 2X Buck
Outswing shown (Inswing similar)


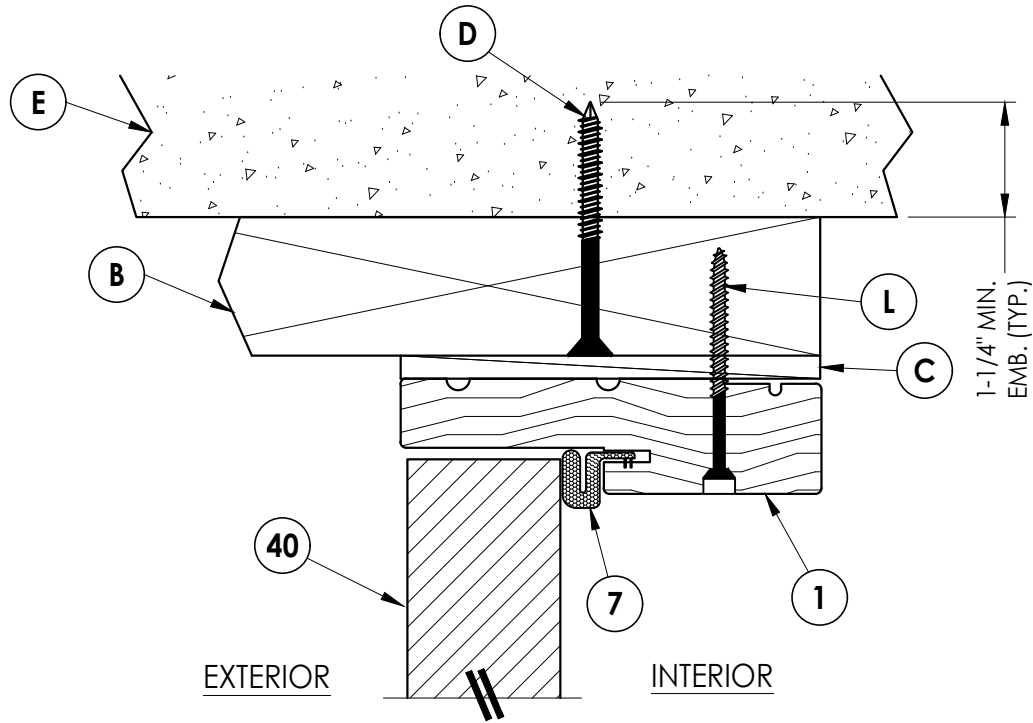


1 VERTICAL CROSS SECTION
4 Shown w/ 2X Buck
Outswing shown (Inswing similar)

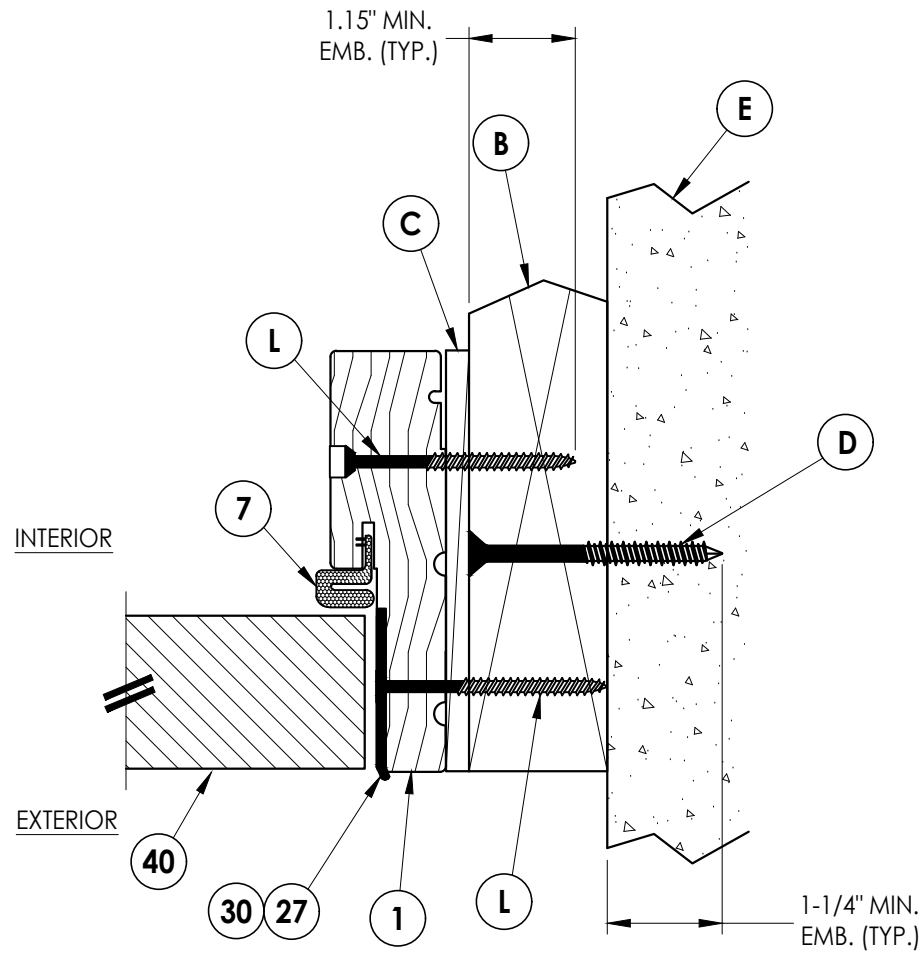


3 HORIZONTAL CROSS SECTION
4 Shown w/ 2X Buck
Outswing shown (Inswing similar)


	</
--	--	----

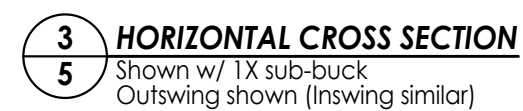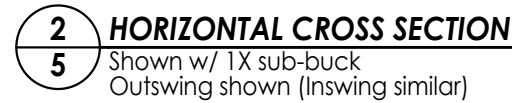[illegible]

Z:\2023 FBC Drawings\Therma-Tru\FL-28897 R3\FL-28897.10-12.dwg

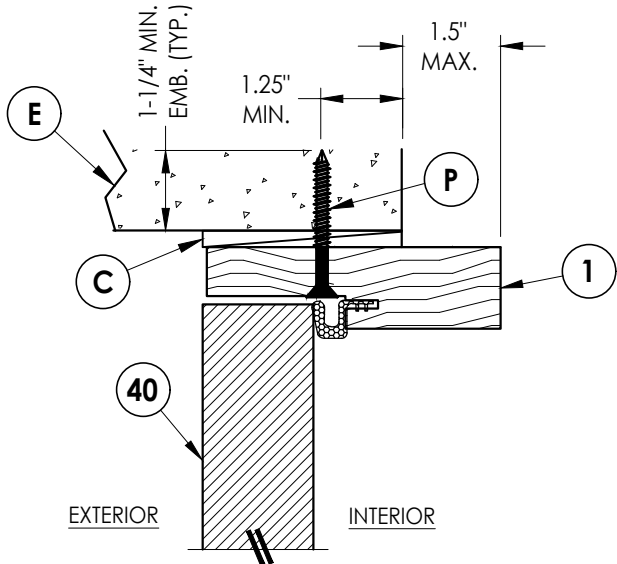


1/6 VERTICAL CROSS SECTION
Shown Direct to Masonry
Outswing only w/ 4-9/16" jamb

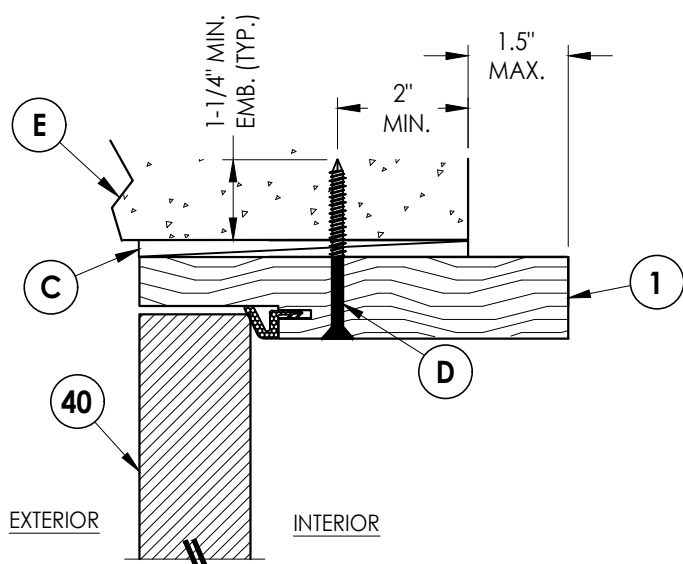


4/6 VERTICAL CROSS SECTION
Shown Direct to Masonry
Outswing only w/ 6-9/16" jamb

DIRECT TO MASONRY MAX. DESIGN PRESSURE:
w/ STANDARD STRIKE = ± 47 PSF
w/ SECURITY STRIKE = ± 55 PSF

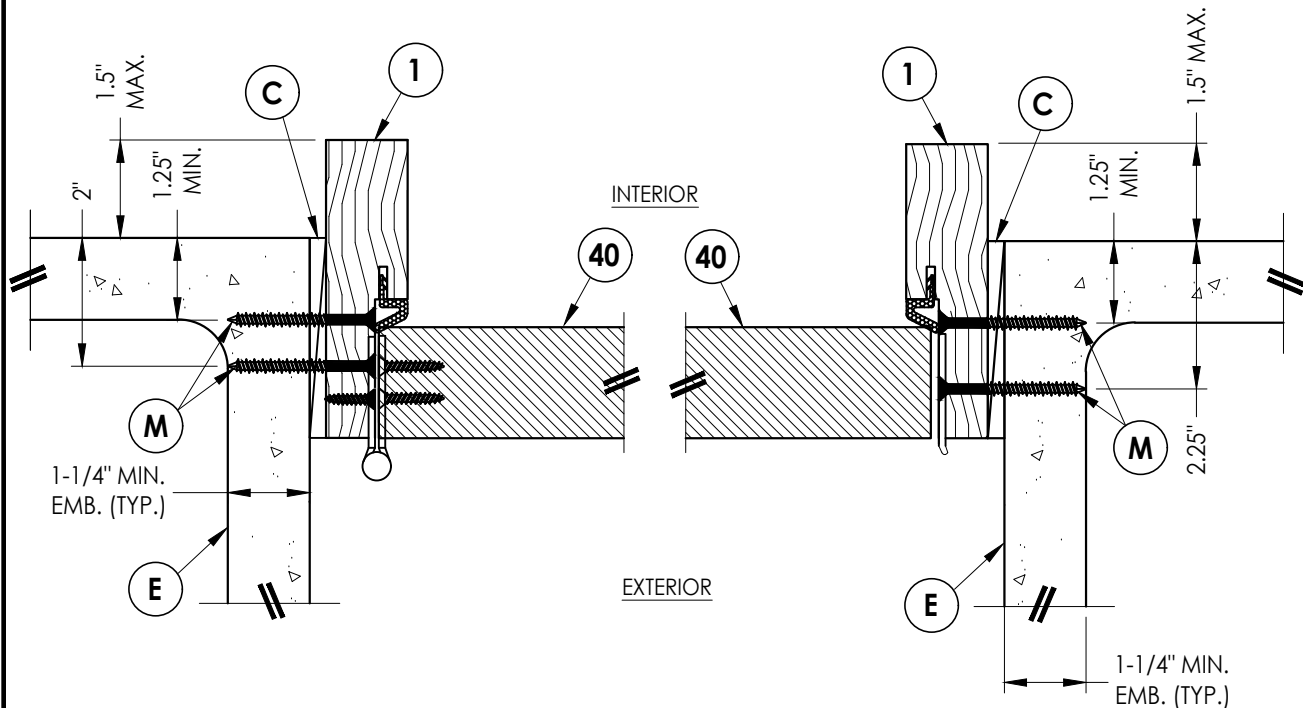

2/6 HORIZONTAL CROSS SECTION
Shown Direct to Masonry
Outswing only w/ 4-9/16" jamb

3/6 HORIZONTAL CROSS SECTION
Shown Direct to Masonry
Outswing only w/ 4-9/16" jamb

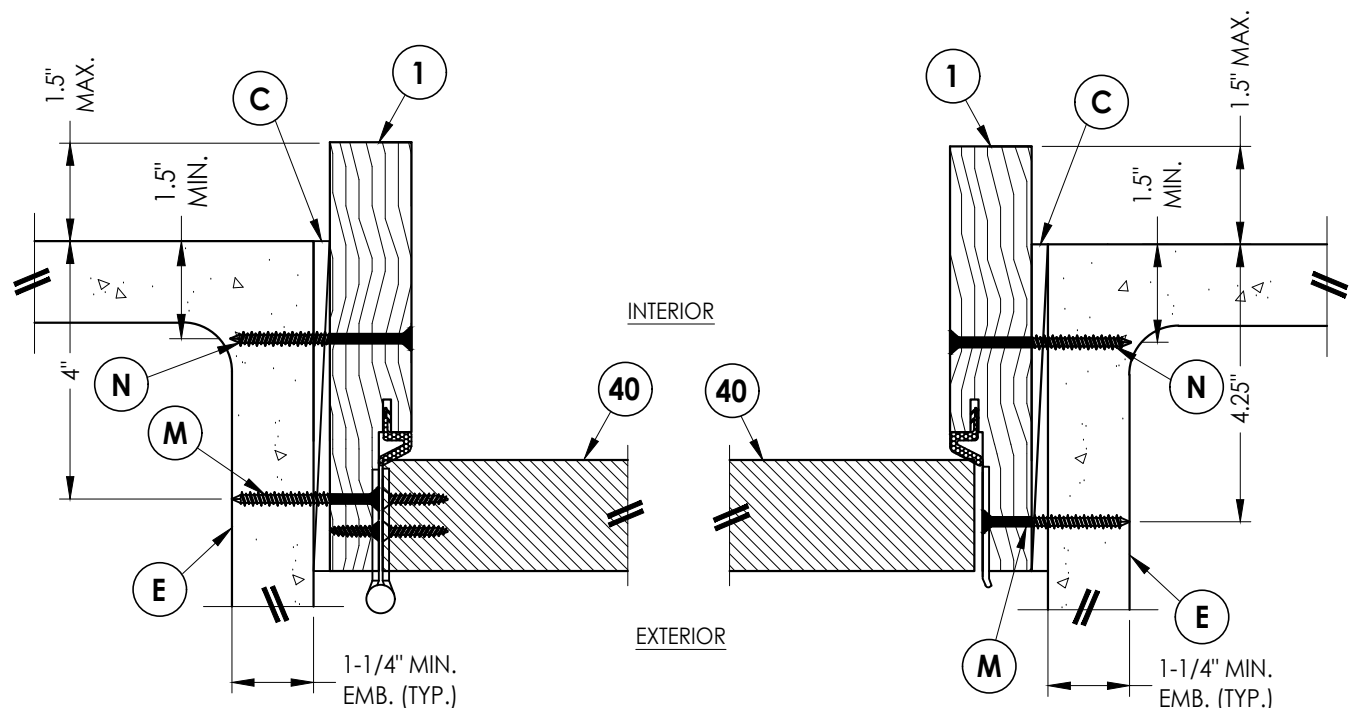

5/6 HORIZONTAL CROSS SECTION
Shown Direct to Masonry
Outswing only w/ 6-9/16" jamb

6/6 HORIZONTAL CROSS SECTION
Shown Direct to Masonry
Outswing only w/ 6-9/16" jamb

Documents Prepared By:
Lyndon F. Schmidt
P.E. No. 43409

RW BUILDING CONSULTANTS, INC.
P.O. Box 230, Valrico, FL 33595
Phone No.: 813.659.9197
FBPE Registry No. 9813

PRODUCT: THERMA-TRU
FIBERGLASS DOOR
PART OR ASSEMBLY:
HORIZONTAL & VERTICAL
SECTIONS (DIRECT TO MASONRY)

NO.	DATE	REVISIONS
3	7/01/26	UPDATE TO 9TH ED. (2026) FBC LFS
2	7/27/23	UPDATE TO 8TH ED. (2023) FBC LFS
1	7/15/20	UPDATE TO 7th ED (2020) FBC LFS

DATE: 2/11/19

SCALE: N.T.S.

DWG. BY: MT


CHK. BY: LFS

DRAWING NO.:

FL-28897.10

SHEET 6 OF 10

1 **VERTICAL CROSS SECTION**
7 Inswing Sill

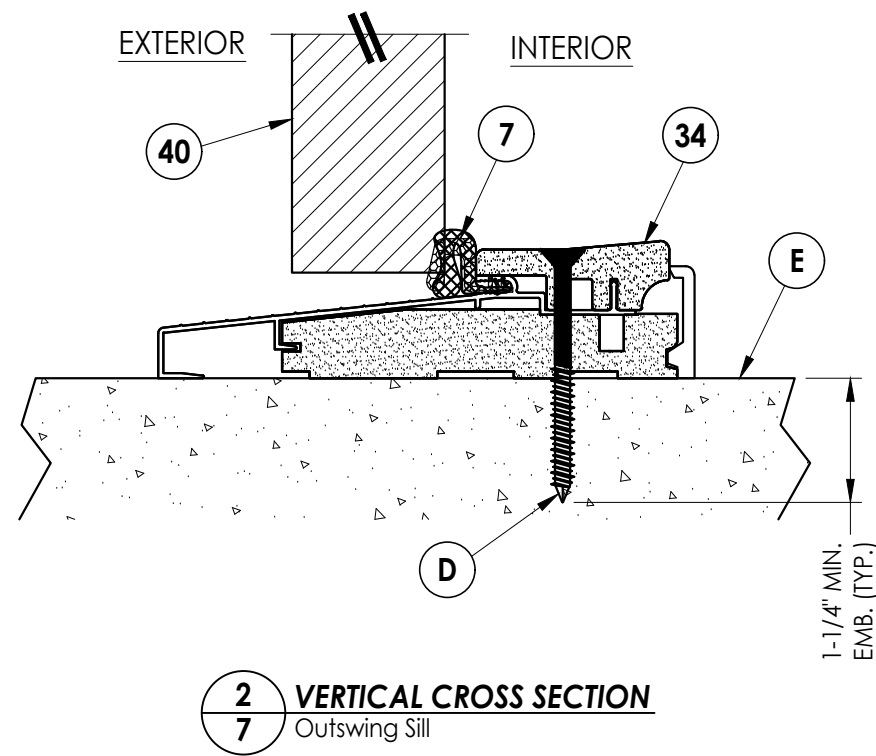

2 **VERTICAL CROSS SECTION**
7 Outswing Sill




[illegible]

Documents Prepared By:
Lyndon F. Schmidt
P.E. No. 43409

R^gW BUILDING CONSULTANTS, INC.
P.O. Box 230, Valrico, FL 33595
Phone No.: 813.659.9197
FBPE Registry No. 9813


Z:\2023 FBC Drawings\Therma-Tru\FL-28897 R3\FL-28897.10-12.dwg

* FRAME CORNERS ATTACHED w/ (3) #8 X 2-1/2"
FH DEEP THREAD WOOD SCREWS (TYP.)

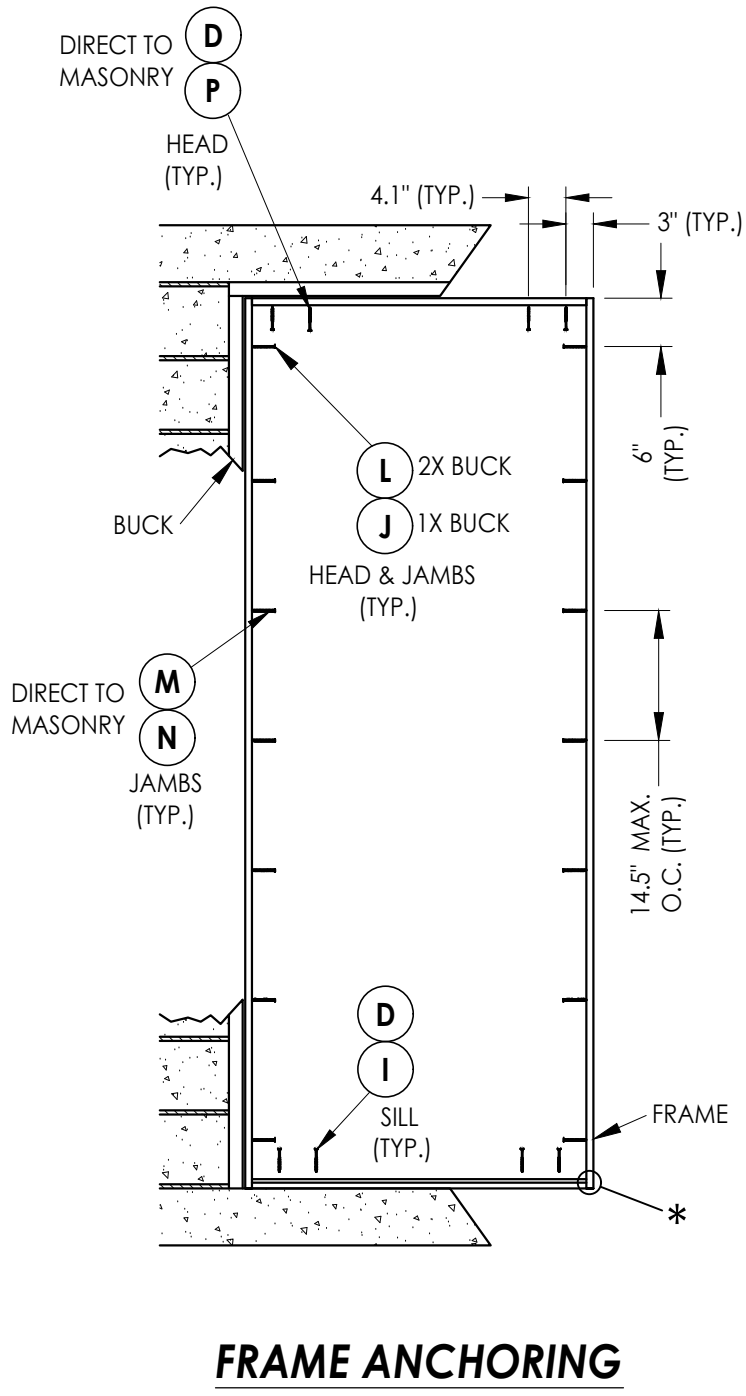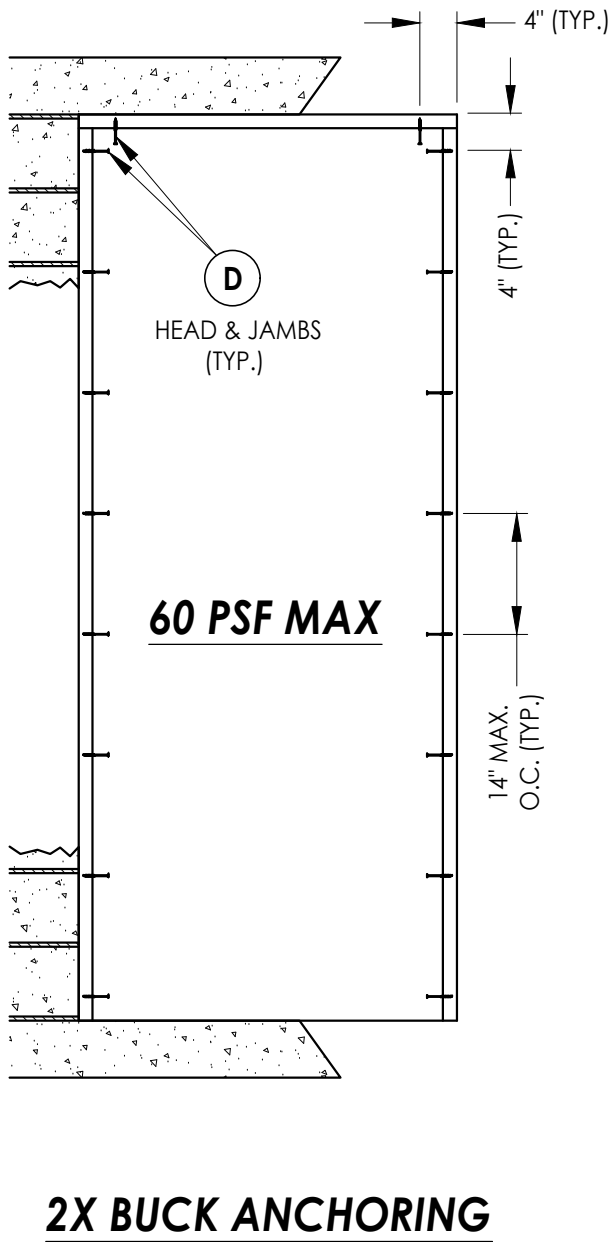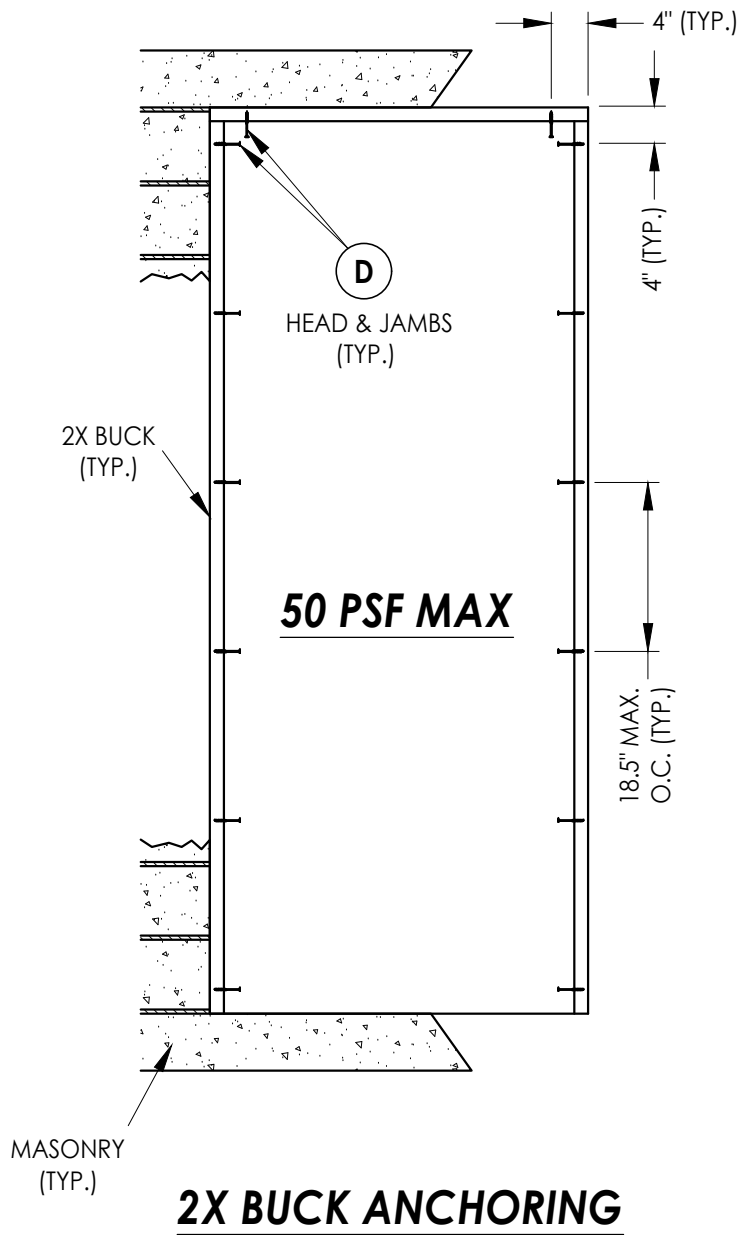


Documents Prepared By:		Lyndon F. Schmidt		P.E. No. 43409	
PRODUCT:		THERMA-TRU		FIBERGLASS DOOR	
PART OR ASSEMBLY:		BUCK AND FRAME ANCHORING		R ^W BUILDING CONSULTANTS, INC.	
NO.		DATE		BY	
3		7/01/26		UPDATE TO 9TH ED. (2026) FBC	
2		7/27/23		UPDATE TO 8TH ED. (2023) FBC	
1		7/15/20		UPDATE TO 7th ED (2020) FBC	
DATE		NO.		BY	
DATE: 2/11/19		SCALE: N.T.S.		DWG. BY: MT	
CHK. BY: LFS		DRAWING NO.:		FL-28897.10	
SHEET 8 OF 10		© 2019 R.W. BUILDING CONSULTANTS INC.		P.O. Box 230, Valrico, FL 33595	
				Phone No.: 813.659.9197	
				FBPE Registry No. 9813	


Z:\2023 FBC Drawings\Therma-Tru\FL-28897 R3\FL-28897.10-12.dwg

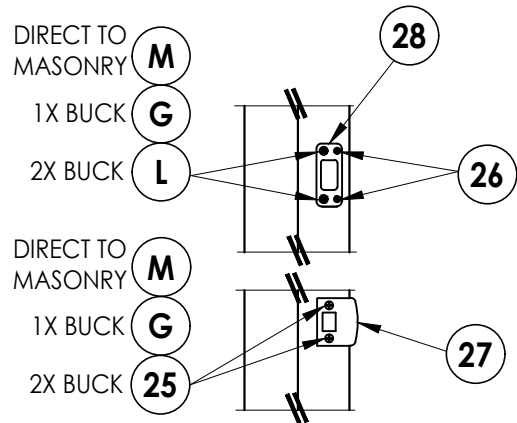


LATCH & DEADBOLT DETAIL
Kwikset

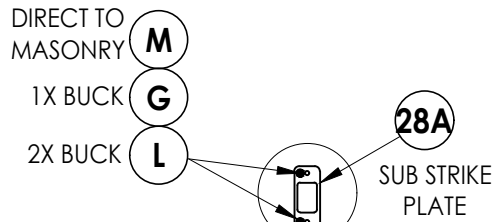





LATCH & DEADBOLT DETAIL
Schlage

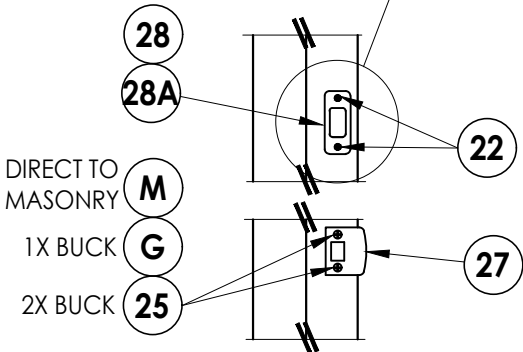


LATCH & DEADBOLT STRIKE DETAILS
(Standard Deadbolt Strike Plate)

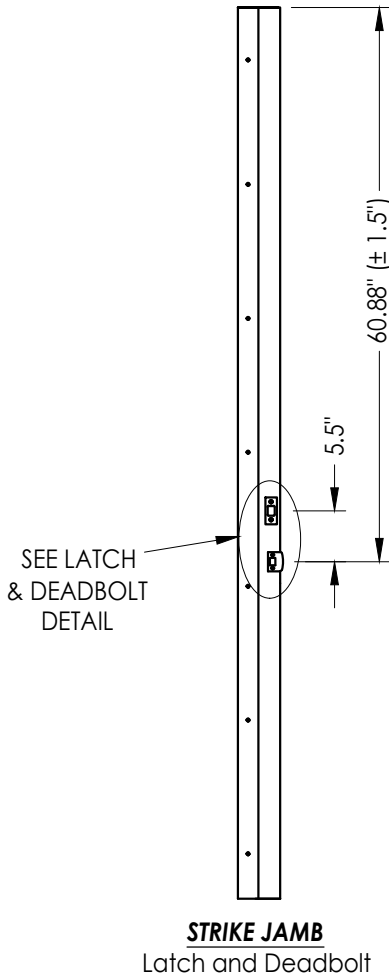


DEADBOLT STRIKE DETAILS
(Security Deadbolt Strike Plate)

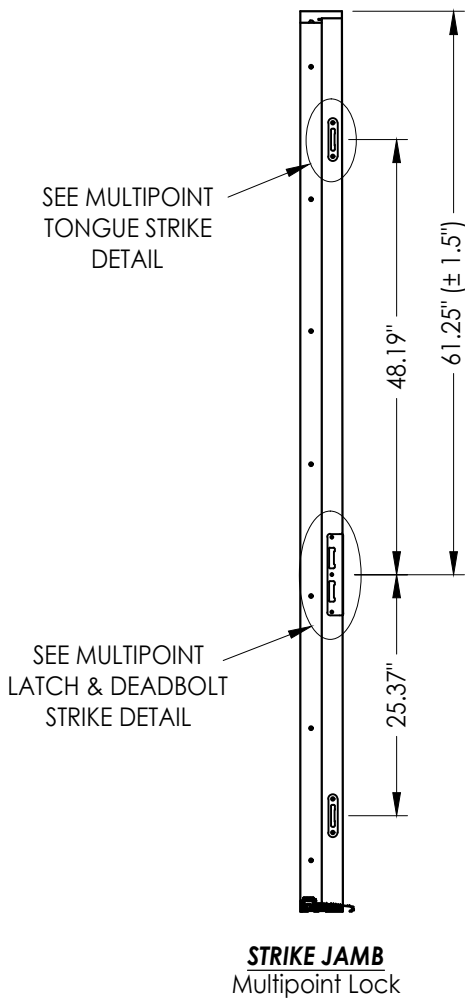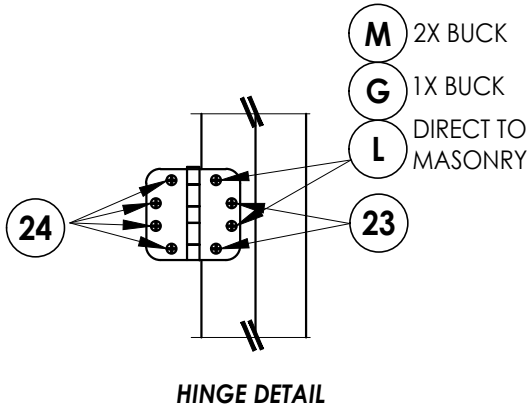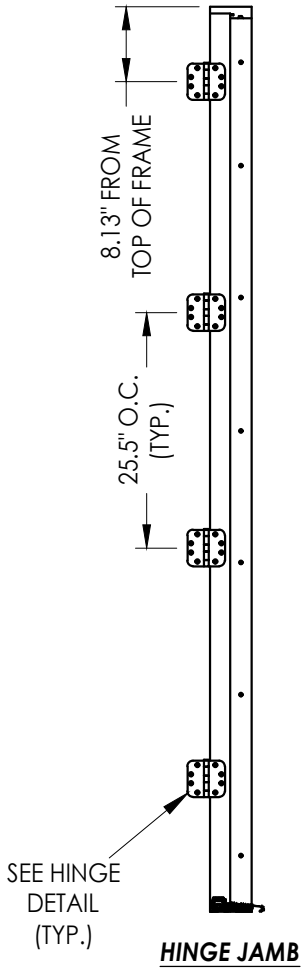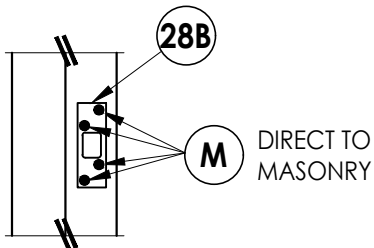

MULTIPOINT LOCK STRIKE DETAILS

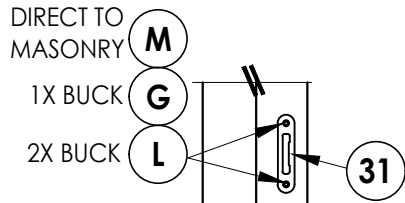

MULTIPOINT TONGUE STRIKE DETAIL

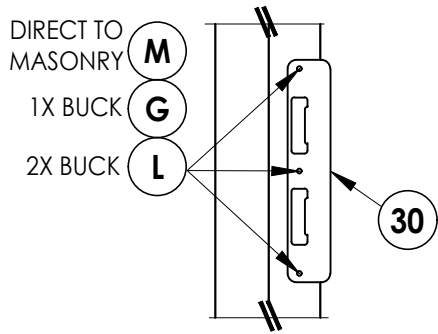

MULTIPOINT LATCH & DEADBOLT STRIKE DETAIL

Documents Prepared By:
Lyndon F. Schmidt
P.E. No. 43409

RW BUILDING CONSULTANTS, INC.
P.O. Box 230, Valrico, FL 33595
Phone No.: 813.659.9197
FBPE Registry No. 9813

PRODUCT:
THERMA-TRU
FIBERGLASS DOOR

PART OR ASSEMBLY:
HARDWARE DETAILS

NO.	DATE	REVISIONS
3	7/01/26	UPDATE TO 9TH ED. (2026) FBC LFS
2	7/27/23	UPDATE TO 8TH ED. (2023) FBC LFS
1	7/15/20	UPDATE TO 7th ED (2020) FBC LFS

DATE: 2/11/19

SCALE: N.T.S.

DWG. BY: MT

CHK. BY: LFS


DRAWING NO.:

FL-28897.10

SHEET 9 OF 10

Z:\2023 FBC Drawings\Therma-Tru\FL-28897 R3\FL-28897.10-12.dwg

BILL OF MATERIALS		
ITEM #	DESCRIPTION	MATERIAL
A	1X BUCK (G >= 0.42)	WOOD
B	2X BUCK (G >= 0.42)	WOOD
C	1/4" MAX. SHIM SPACE	-
D	1/4" X 2-3/4" PFH DeWALT OR ITW CONCRETE SCREW	STEEL
E	MASONRY - 3,000 PSI MIN. CONCRETE CONFORMING TO ACI 301 OR HOLLOW BLOCK CONFORMING TO ASTM C90	CONCRETE
G	3/16" X 3-1/4" PFH ITW CONCRETE SCREW	STEEL
I	1/4" X 2-1/4" PFH ELCO OR ITW CONCRETE SCREW	STEEL
J	1/4" X 3-3/4" PFH DeWALT OR ITW CONCRETE SCREW	STEEL
L	#10 X 2-1/2" PFH WOOD SCREW (1.15" MIN. EMBEDMENT)	STEEL
M	3/16" X 2-1/4" ITW CONCRETE SCREW	STEEL
N	3/16" X 2-3/4" ITW CONCRETE SCREW	STEEL
P	1/4" X 2-3/4" PFH ELCO CONCRETE SCREW	STEEL
1	JAMB (FINGER JOINT PINE)	WOOD
7	WEATHERSTRIP	FOAM
8	DOOR SWEEP	VINYL
22	#8 X 3/4" PFH WOOD SCREW	STEEL
23	#10 X 3/4" PFH WOOD SCREW	STEEL
24	#10 X 1" PFH WOOD SCREW	STEEL
25	#8 X 2-1/2" PFH WOOD SCREW	STEEL

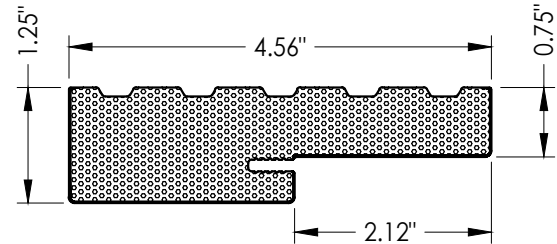


1 JAMB

CORROSION RESISTANCE - SALTWATER ENVIRONMENT

Fasteners & connectors in areas within 3000 ft (914 m) of a saltwater coastline shall comply with FBC Sections 1711.1 or R332.1.

BILL OF MATERIALS		
ITEM #	DESCRIPTION	MATERIAL
26	#8 X 5/8" PFH WOOD SCREW	STEEL
27	LATCH STRIKE PLATE	STEEL
28	DEADBOLT STRIKE PLATE	STEEL
28A	DEADBOLT SUB-STRIKE PLATE	STEEL
28B	DEADBOLT SECURITY STRIKE PLATE	STEEL
29	4" X 4" HINGE	STEEL
30	MULTIPOINT LOCK STRIKE PLATE	STEEL
31	MULTIPOINT LOCK TONGUE STRIKE PLATE	STEEL
32	INSWING THRESHOLD	ALUM/COMP
34	OUTSWING THRESHOLD	ALUM/COMP
40	DOOR PANEL	-
43	INSWING THRESHOLD	ALUM/COMP
44	INSWING THRESHOLD	ALUM/COMP
45	INSWING THRESHOLD	ALUM/COMP
46	INSWING THRESHOLD	ALUM/COMP
47	INSWING THRESHOLD	ALUM/COMP
48	INSWING THRESHOLD	ALUM/COMP

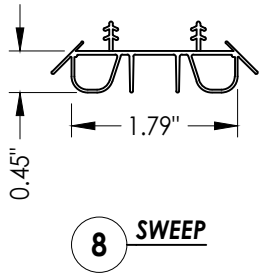


CONCRETE ANCHOR NOTES:

- Concrete anchor locations at the corners may be adjusted to maintain the min. edge distance to mortar joints.
- Concrete anchor locations noted as "MAX. ON CENTER" must be adjusted to maintain the min. edge distance to mortar joints, additional concrete anchors may be required to ensure the "MAX. ON CENTER" dimension are not exceeded.
- Concrete anchor table:


ANCHOR TYPE	ANCHOR SIZE	MIN. EMBEDMENT	MIN. CLEARANCE TO MASONRY EDGE	MIN. CLEARANCE TO ADJACENT ANCHOR
ITW TAPCON®	1/4"	1-1/4"	2"	4"
DeWALT ULTRACON®	1/4"	1-1/4"	1"	4"
ITW TAPCON®	3/16"	1-1/4"	AS SHOWN	AS SHOWN

WOOD SCREW INSTALLATION NOTES:


- Maintain a minimum 5/8" edge distance, 1" end distance, & 1" o.c. spacing of wood screws to prevent the splitting of wood.

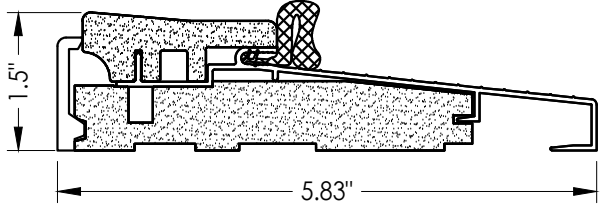


34 OUTSWING THRESHOLD
Composite / Aluminum Sill

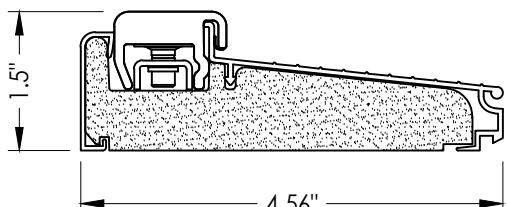


43 INSWING THRESHOLD
Inswing Composite Adjustable Sill Book, Hybrid

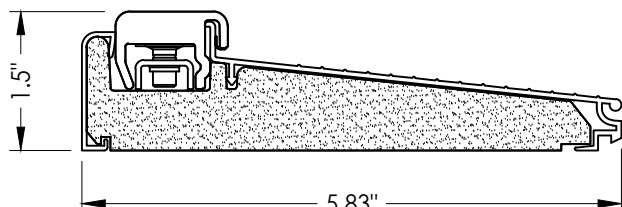


44 INSWING THRESHOLD
Inswing Composite Adjustable Sill Book, Hybrid

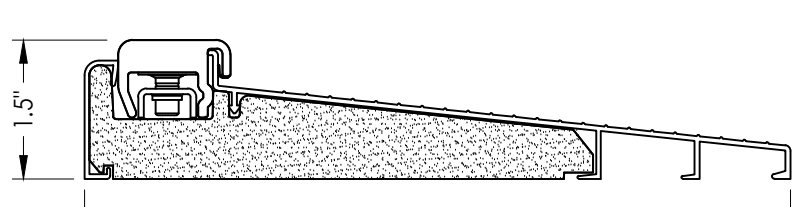


45 INSWING THRESHOLD
Inswing Composite Adjustable Sill Book, Hybrid

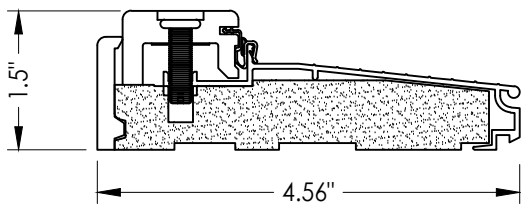


32 INSWING THRESHOLD
Adjustable Composite Sill

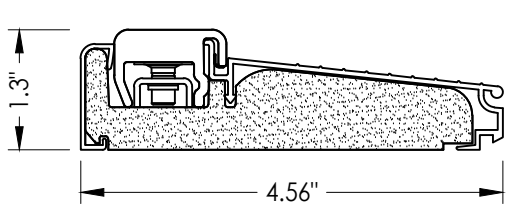

46 INSWING THRESHOLD
Inswing Composite Adjustable Sill U1

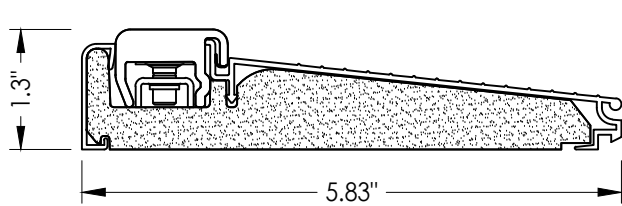

47 INSWING THRESHOLD
Inswing Composite Adjustable Sill U1

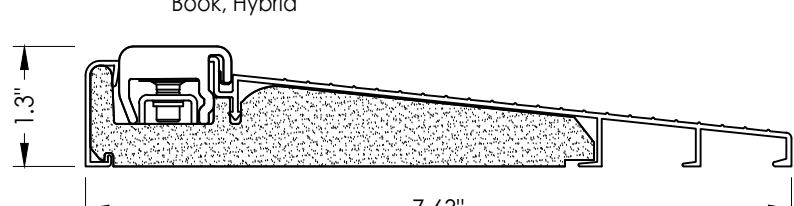

48 INSWING THRESHOLD
Inswing Composite Adjustable Sill U1

Documents Prepared By:

RW BUILDING CONSULTANTS, INC.
P.O. Box 230 Valrico FL, 33595
Phone No.: 813.659.9197
Florida Board of Professional Engineers
Certificate Of Authorization No. 9813

PRODUCT: THERMA-TRU
FIBERGLASS DOOR

PART OR ASSEMBLY:
BILL OF MATERIALS

DATE: 2/11/19

SCALE: N.T.S.

DWG. BY: MT

CHK. BY: LFS

DRAWING NO.: FL-28897.10

SHEET 10 OF 10