


6/26/2024 5:12 AM

5/26/2024 5:13 AM ERICREITEI c:\user\ericreite\engineering express\production - documents\projects\23-123-68372 180-300reozj sound aluminum enclosure f128906.1\work\2023_fbc\drawings & cad\23-68372k-f128906.1-dwg.1.dwg

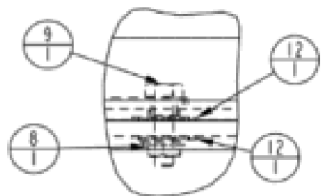

ENCLOSURE KITS
180-200 KW JD, TIER III

REV	DATE	ON COMPOSITE DWGS, SEE PART NO. FOR REVISION LEVEL	51	UNLESS OTHERWISE SPECIFIED - 1) DIMENSIONS ARE IN MILLIMETERS 2) TOLERANCES ARE: X 1.6 - 0.25 X 1.6 - 0.13 X 1.6 - 0.08 ANGLED 1/2" 30° SURFACE FINISH MAX.	KOHLER CO. METRIC PRO-E POWER SYSTEMS, KOHLER, WI 53004 U.S.A. THIS DRAWING IN DESIGN AND DETAIL IS KOHLER CO. PROPERTY AND MUST NOT BE USED EXCEPT IN CONNECTION WITH KOHLER CO. WORK. ALL RIGHTS OF DESIGN OR INVENTION ARE RESERVED. TITLE DWG, ASSY ENCLOSURE SCALE 0.06 CAR NO. SHEET 1 of 2 DWG NO. GM87410
B	6-9-16	1) C, C-8-B) GM87410-KA1, KA2, KA3: 1) 6-348-16 (2), 2) 6-348-17 (4) & 9-6368-CST (2) REMOVED & GM011167 (1) ADDED; (A-1) COLOR DEPENDENT NOTES & DECAL ASSEMBLY NOTE ADDED; (D-11) DECAL RATING CHART REMOVED, SEE SHEET 2 & 3 (CT149199) C 7-30-18 GM87410-KA3; GM94957-1 (1) WAS GM96245-2 (1), SEE SHEET 2 & 3 (CT188331)	533	THIRD ANGLE PREDICTION 	
			58	APPROVALS DATE DRAWN SAM 1-21-13 CHECKED KEM 1-25-13 APPROVED KEM 1-25-13	

9

5/26/2024 5:13 AM ERICREITEI c:\user\ericreite\engineering express\production - documents\projects\23-123-68372 180-300reozj sound aluminum enclosure f128906.1\work\2023 fbc\drawings & cad\23-68372k-f128906.1-dwg.1.dwg

9

230-300KW JD ENCLOSURE

5/26/2024 5:13 AM ERICREITEI c:\user\ericreite\engineering express\production - documents\projects\23-123-68372 180-300reozj sound aluminum enclosure f128906.1\work\2023 fbc\drawings & cad\23-68372k-f128906.1-dwg.1.dwg

REV	DATE	ON COMPOSITE DWGS, SEE PART NO. FOR REVISION LEVEL	BY	ENGINEER/DESIGNER SPECIFIED - 1.1. PROVISIONS FOR 15 WALL METERS	 KOHLER CO.	METRIC	PRO-E
H	10-31-12	SHEET 2 WAS SHEET, ADDED SHEET 1 [CT20612]	CEN	2. TOLERANCES ARE: A. ± 0.25 B. ± 0.125 C. ± 0.0625			
G	2-5-13	(A-1) 1-3 WAS 1-2, SEE SHEET 3 [CT32174]	SAM	1. SURFACE FINISH ANGLE 8 ± 0.30 MAX.			
J	10-3-13	SHEET 3 REMOVED; SEE SHEET 2 [CT59787]	SVP				
K	9-25-17	(D-6) DIM. Ø 127.0 [5.00] ADDED [CT17704]	SRM				
L	12MAY2020	(C-4) VIEW A ADDED, SEE SHEET 2 [CT204085]	SSS				
					TITLE DIMENSION PRINT, ENCLOSURE 180-200 J		
			APPROVALS		SCALE 0.06 CAD NO. SHEET of		
			DATE		ADV-7854		
			DRWN DJV 2-11-10				
			CHKD CWT 2-11-10				
			APPRVD RJJ 2-11-10				

5/26/2024 5:13 AM ERICREITEI c:\user\ericreite\engineering express\production - documents\projects\23-123-68372 180-300reozj sound aluminum enclosure f128906.1\work\2023 fbc\drawings & cad\23-68372k-f128906.1-dwg.1.dwg

GENSET	A	B	C
180KW	761 [30.0]	310 [12.2]	90 [3.5]
200KW	561 [22.1]	303 [11.9]	100 [3.9]

c:\users\ericreiteit\engineering express\production - documents/projects\23-123-68372 180-300-reozjz sound aluminum enclosure f128906z, 200-reozzf, 200-reozjz, 180-300-reozjz sound aluminum enclosure f128906z & cad\23-68372k-f128906z.1-dwg.1.dwg

ERICREITEI 5/26/2024 5:13 AM

9

KOHLER CO.		METRIC PRO-E	
POWER SYSTEMS KOHLER, WI 53044 U.S.A.			
THIS DRAWING IS DESIGN AND DETAIL IS KOHLER C. PROPERTY AND MUST NOT BE USED EXCEPT IN CONNECTION WITH KOHLER CO. WORK. ALL RIGHTS OF DESIGN OR INVENTION ARE RESERVED.			
TITLE			
DIMENSION PRINT			
SCALE	1:10	CAD NO.	SHEET 2 of 2
TANK NO.		ADV-7859	

ERICREITEI c:\users\ericreiteit\engineering express\production - documents/projects\23-123-68372 180-300reo2j sound aluminum enclosure f128906z, 200reo2zf, 200reo2jf, cad\23-68372k-f128906z.1-dwg.l.dwg
5/26/2024 5:14 AM

KOHLER CO.		METRIC	PRO-E
POWER SYSTEMS, KOHLER, WI 53044 U.S.A.			
THIS DRAWING IN DESIGN AND DETAIL IS KOHLER'S PROPERTY AND MUST NOT BE USED EXCEPT IN CONNECTION WITH KOHLER CO. WORK. ALL RIGHTS OF DESIGN OR INVENTION ARE RESERVED.			
Title			
DIMENSION PRINT			
SCALE 1:1	CAD NO.	SHEET 3 of 3	
DWG NO.		ADV-7859	

180REOZJG/200REOZJF
SOUND ALUMINUM ENCLOSURE:
ENCLOSURE'S TANKS


NOTE: LATEST KOHLER DRAWING EDITION INCLUDED IN THIS APPROVAL:

DRAWING: GM91865
REVISION (IF APPLICABLE) & DATE: REV "D", 09/23/20

SEE KOHLER DRAWING SEPARATELY. IMAGES INCLUDED AS SHOWN.
FOLLOW THE LIMITATIONS, CONDITIONS, AND SPECIFICATIONS HEREIN.

FRANK BENNARDO, P.E.
PE# 0046549 CA# 9885

JUNE 26, 2024

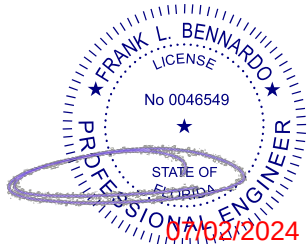

FL

FL 28906.1

ENGINEERING
EXPRESS

POSTAL ADDRESS:
2234 NORTH FEDERAL HWY # 7664
BOCA RATON, FL 33431
ENGINEERINGEXPRESS.COM

DISCOVERY ENERGY, LLC

200 TWIN OAKS ROAD
KOHLER, WI 53044
(920) 457-4441

180-200REOZJ SOUND ALUMINUM ENCLOSURE
FLORIDA BUILDING CODE EIGHTH EDITION (2023)
FLORIDA STATEWIDE APPROVAL (FSA)

REMARKS	DRWN	CHKD	DATE
PREV. SUBMITTAL (20-28104)	EWR	RWN	02/15/21
2023 FBC UPDATE	EPR	RWN	10/23/23
CHANGE COMPANY ADDRESS	MARH	EPR	06/21/23

COPYRIGHT ENGINEERING EXPRESS®


23-68372

SCALE: NTS UNLESS NOTED

08

OF

9

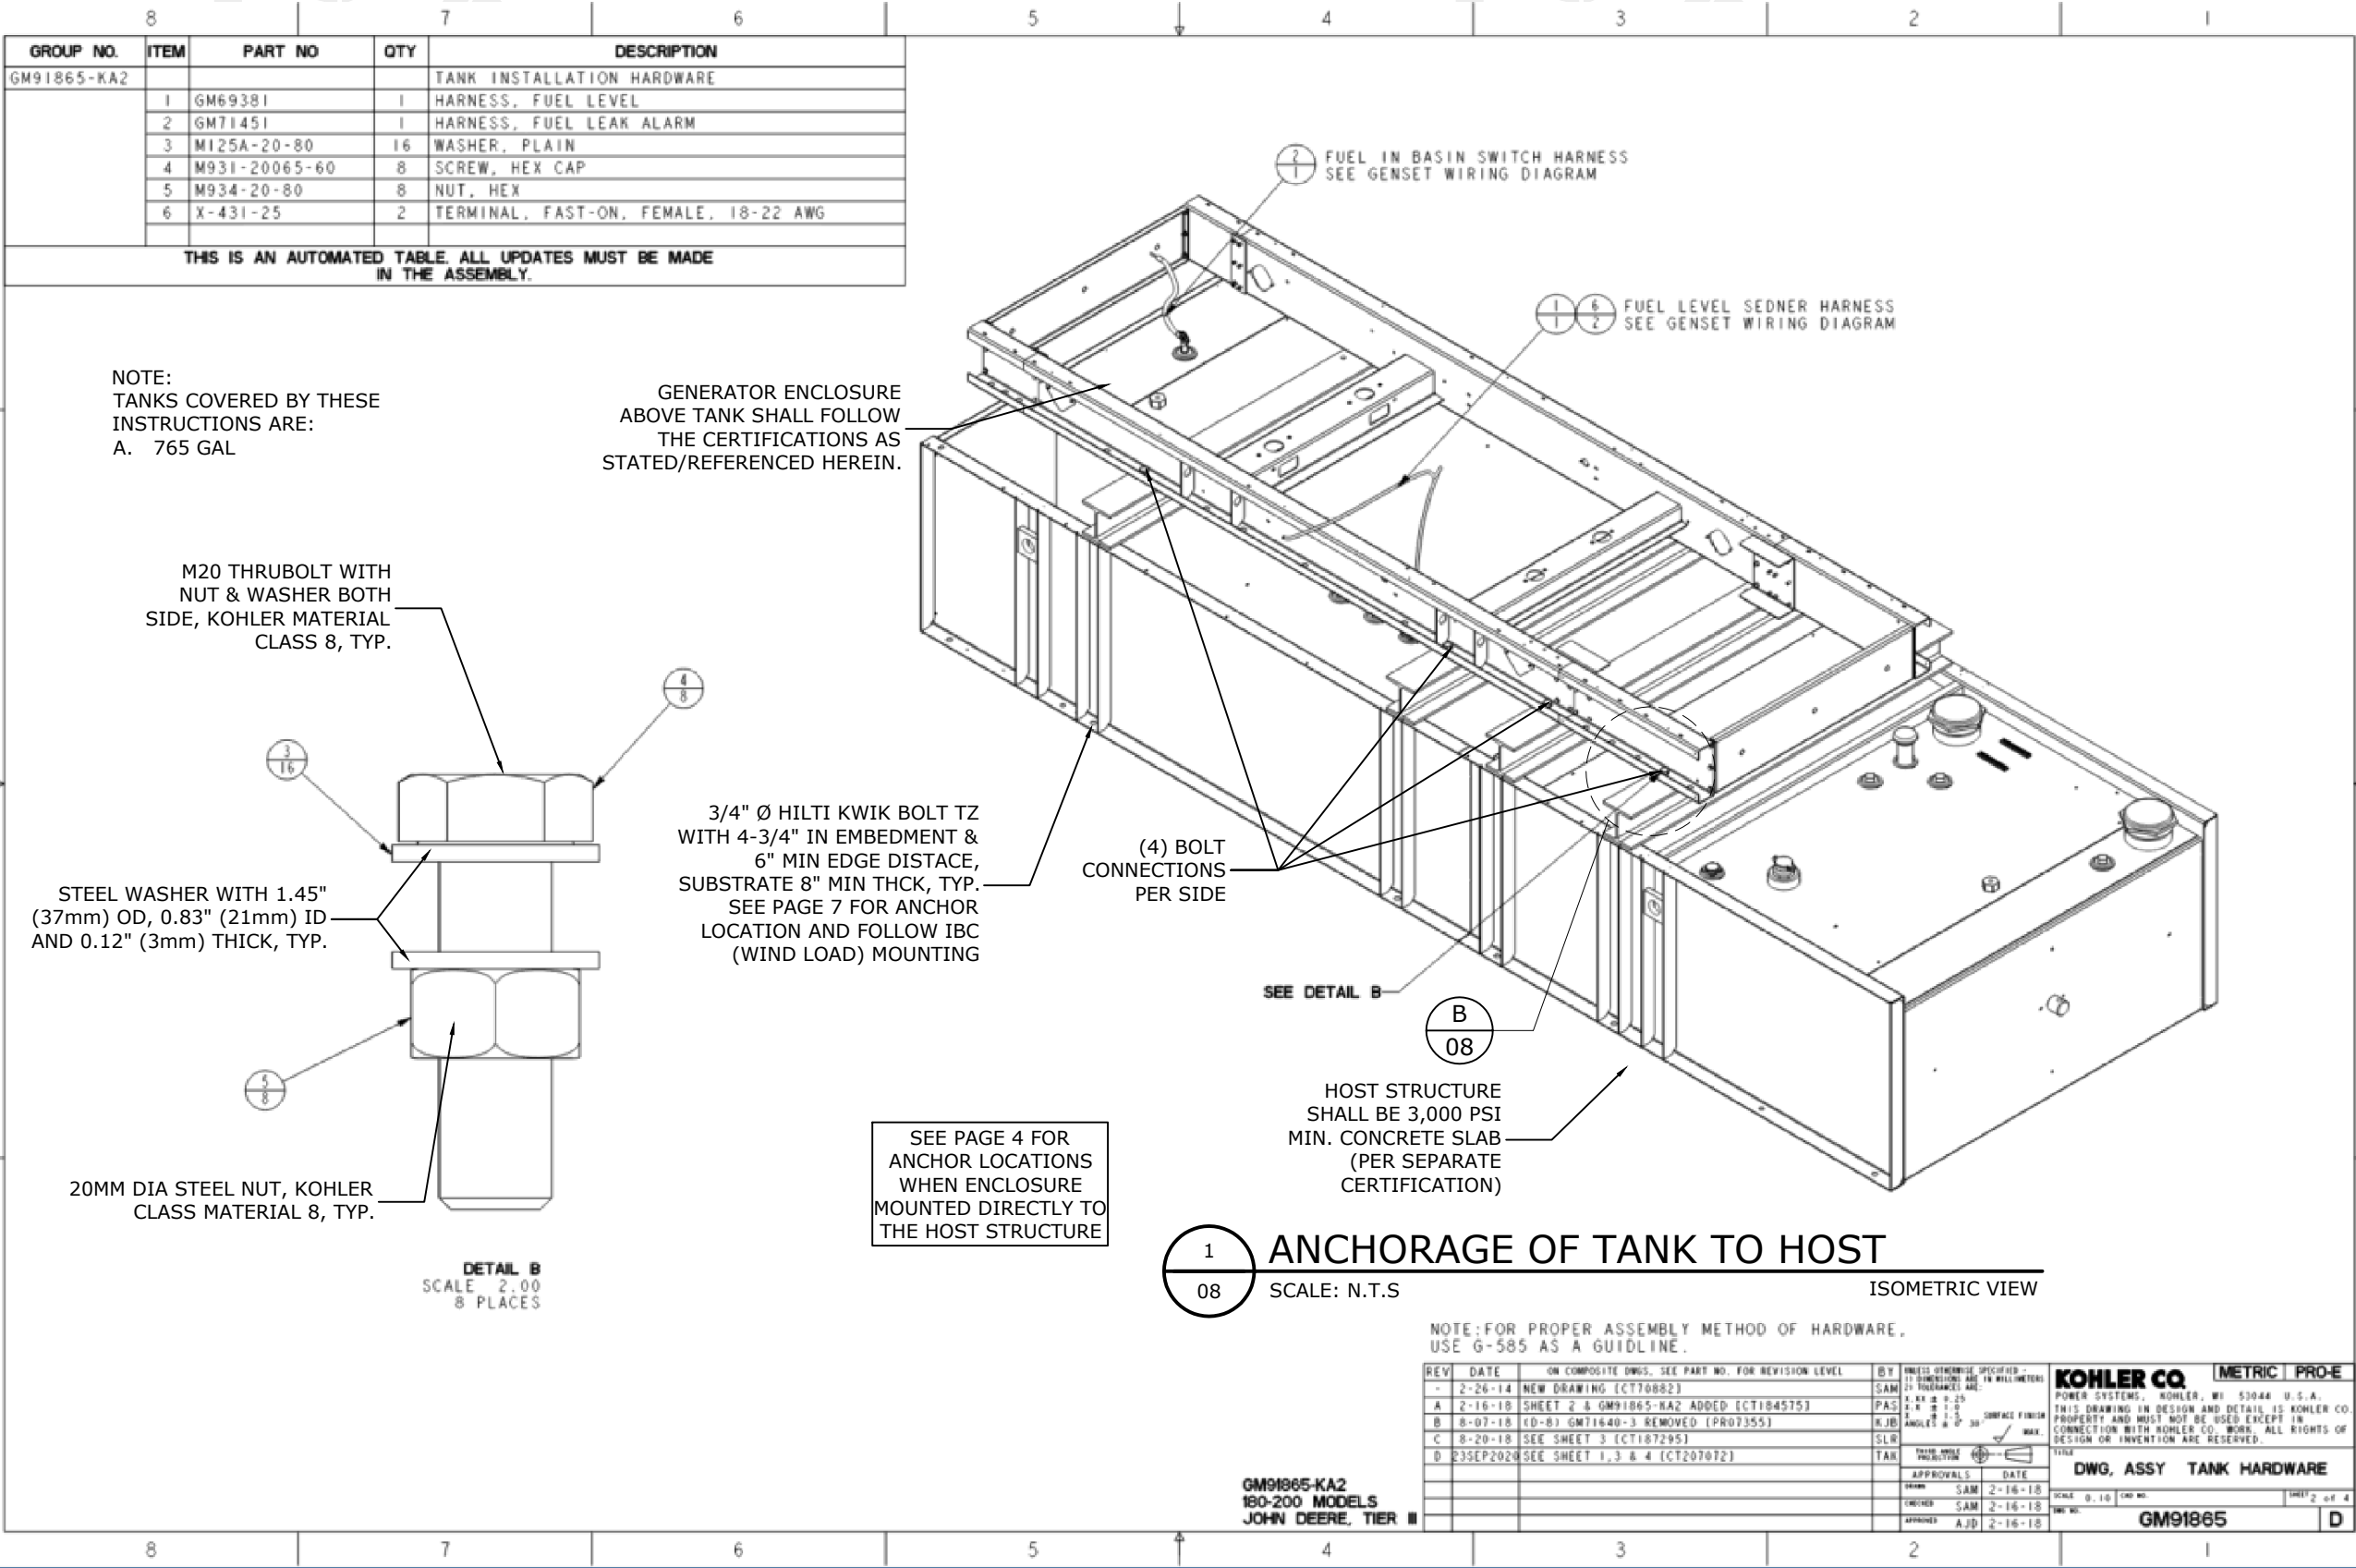

5/26/2024 5:14 AM ERICREITEI c:\user\ericreite\engineering express\production - documents\projects\23-123-68372 180-300reozj sound aluminum enclosure f128906.1\work\2023 fbc\drawings & cad\23-68372k-f128906.1-dwg.1.dwg

GM91865-KA3
180-200 MODELS
JOHN DEERE, TIER III