



PERSPECTIVE GLASS COMPANY

Glazing Contractors
750 SW 14TH AVENUE
POMPANO BEACH, FL 33069
PH. (954) 773-9714 FAX (954) 971-6614

Christopher Stanton, P.E. Digitally signed by Christopher Stanton, P.E.
Date: 2021.02.01 16:42:01 -05'00'

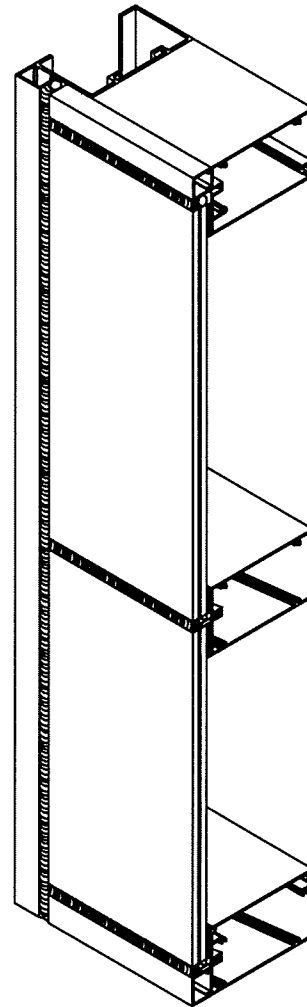


FLORIDA PRODUCT APPROVAL FOR
PGC-788 STOREFRONT SYSTEM

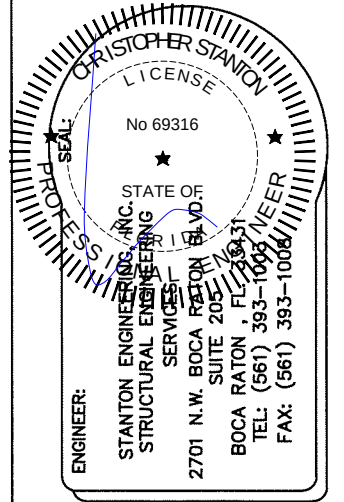

REVISIONS:	
SCALE: N.T.S.	DRAWN BY: FLG
DATE: 10/30/18	

 PERSPECTIVE GLASS COMPANY Glazing Contractors 750 SW 14TH AVENUE POMPANO BEACH, FL 33069 PH. (954) 773-9714 FAX (954) 971-6614

DRAWING TITLE: PGC-788 STOREFRONT SYSTEM LARGE & SMALL MISSILE IMPACT RESISTANT SYSTEM	
DWG. # PGC-788 - STOREFRONT SYSTEM	PAGE NO. 1/19
PAGE TITLE: COVER	

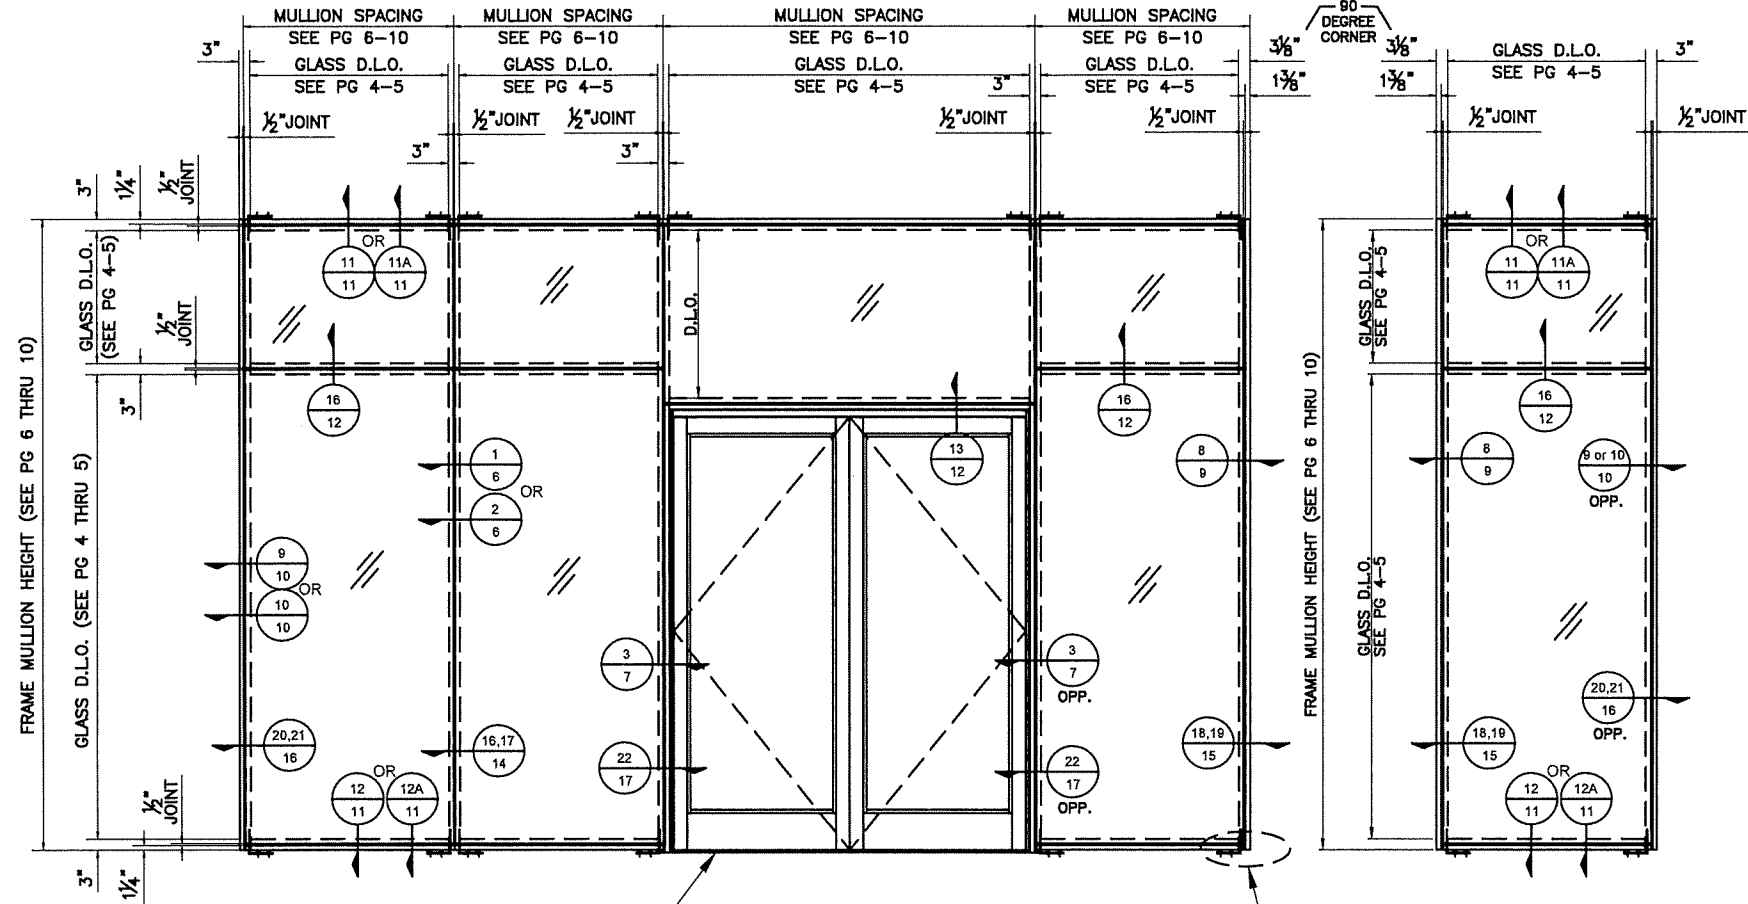

DOOR IS NOT PART OF THIS APPROVAL
SEE DOOR DESIGN PRESSURE RATINGS
AND DETAILS IN SEPARATE DOOR NOA

ELEVATION

ANCHORS REQUIRED AT
EACH VERTICAL MULLION
SEE SHEET 13 FOR ANCHOR
QUANTITY, TYPES AND SPACING

PGC-788


3" x 7 7/8" STOREFRONT SYSTEM GLAZED FOR LARGE & SMALL
MISSILE IMPACT. (SHUTTERS NOT REQUIRED)

- GLASS - SEE CHARTS ON PAGES 4 THRU 5 FOR ALLOWABLE GLASS
TYPES, SIZES, AND DESIGN PRESSURES.
- MULLIONS - SEE CHART ON PAGES 6 THRU 10 FOR ALLOWABLE DESIGN
PRESSURES FOR VARIOUS MULLION AND REINFORCEMENT
CONFIGURATIONS.
- ANCHORS - SEE CHARTS ON PAGE 13 FOR ALLOWABLE ANCHORS.
- SYSTEM - THE DESIGN PRESSURE OF THE ENTIRE SYSTEM IS THE
LOWEST ALLOWABLE DESIGN PRESSURE OF THE THREE
COMPONENTS ABOVE THAT MAKE UP THE SYSTEM.
- DOORS - PGC-788 IS DESIGNED TO ACCEPT FLORIDA PRODUCT APPROVED &
MIAMI-DADE COUNTY APPROVED DOORS FROM OTHER MANUFACTURERS.
PLEASE SEE DOOR APPROVAL FOR FASTENER REQUIREMENTS.

MATERIAL LEGEND - SEE PAGE 19.


NOTES:

1. THIS PRODUCT HAS BEEN DESIGNED AND TESTED TO COMPLY WITH
ALL THE REQUIREMENTS OF THE CURRENT FLORIDA
BUILDING CODE, INCLUDING THE HVHZ PROVISIONS.
2. THIS SYSTEM HAS BEEN TESTED PER TAS 201, 202, & 203 FOR
LARGE AND SMALL IMPACT RESISTANCE. SHUTTERS ARE NOT
REQUIRED.
3. DESIGN LOADS MUST BE CALCULATED BY A PROFESSIONAL
ENGINEER OR ARCHITECT FOR EACH PROJECT. THE DESIGN
PRESSURE CANNOT EXCEED THE TESTED PRESSURE, LISTED
ON THE FOLLOWING SHEETS, FOR EACH COMPONENT OF THIS SYSTEM.
4. WOOD BUCKS BY OTHERS MUST BE ANCHORED PROPERLY TO
TRANSFER IMPOSED LOADS TO THE STRUCTURE.
5. ANCHORS SHALL BE AS LISTED AND SPACED AS SHOWN ON
DETAILS. ANCHOR EMBEDMENT IN BASE MATERIAL SHALL BE
BEYOND WALL DRESSING OR STUCCO.
6. CODE REQUIREMENTS FOR SAFE GUARDS MUST BE OBSERVED.
7. GLASS CHARTS ON PAGES 4-5 ARE BASED ON TEST
PRESSURES AND ASTM E 1300-16.
8. MATERIALS INCLUDING BUT NOT LIMITED TO STEEL/METAL SCREWS,
THAT COME INTO CONTACT WITH OTHER DISSIMILAR MATERIALS
SHALL MEET THE REQUIREMENTS OF THE CURRENT FLORIDA BUILDING
CODE.

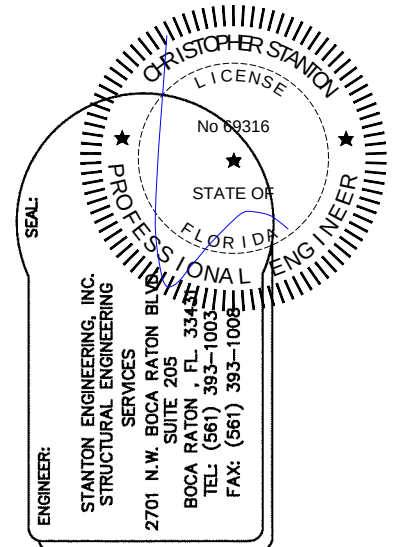

REVISIONS:

SCALE: N.T.S.
DRAWN BY: FLG
DATE: 02/12/19

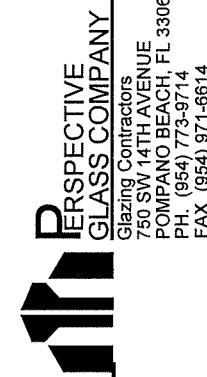


DRAWING TITLE:

PGC-788 STOREFRONT SYSTEM
LARGE & SMALL MISSILE
IMPACT RESISTANT SYSTEM

DWG. # PGC-788 - STOREFRONT SYSTEM

PAGE NO. 2/19
PAGE TITLE:

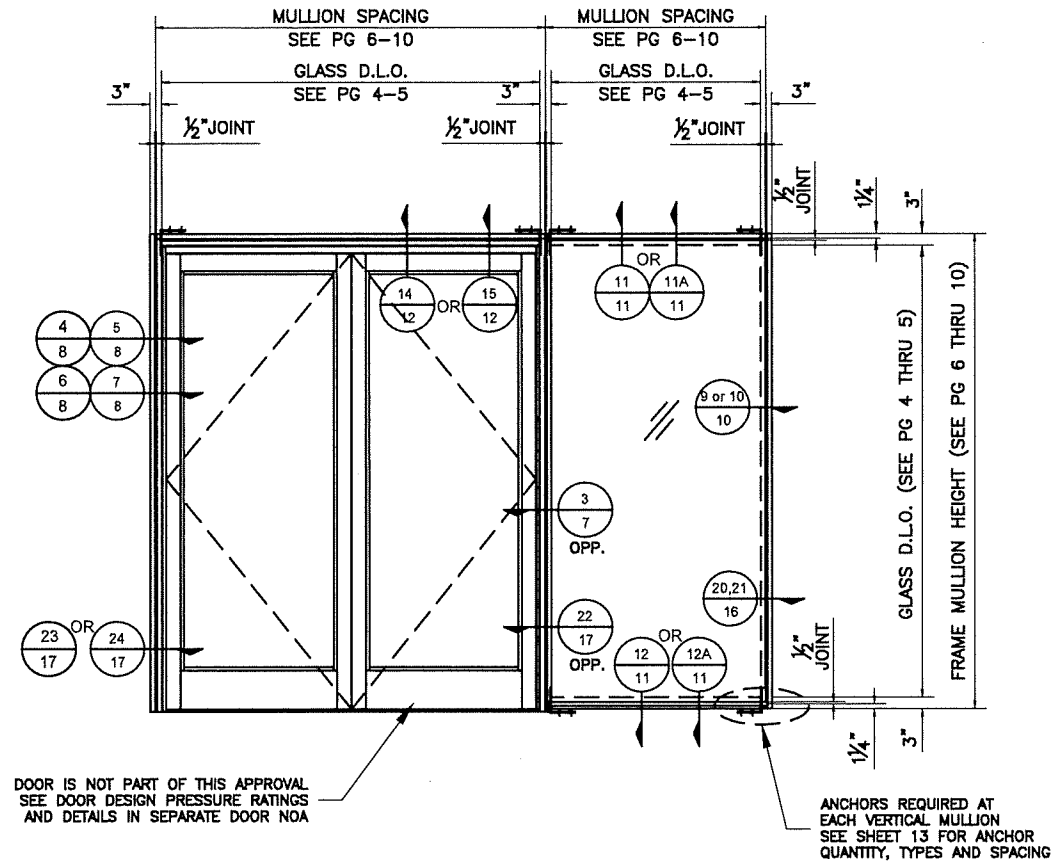

ELEVATION

PGC-788


3" x 7 7/8" STOREFRONT SYSTEM GLAZED FOR LARGE & SMALL MISSILE IMPACT. (SHUTTERS NOT REQUIRED)

- GLASS - SEE CHARTS ON PAGES 4 THRU 5 FOR ALLOWABLE GLASS TYPES, SIZES, AND DESIGN PRESSURES.
- MULLIONS - SEE CHART ON PAGES 6 THRU 10 FOR ALLOWABLE DESIGN PRESSURES FOR VARIOUS MULLION AND REINFORCEMENT CONFIGURATIONS.
- ANCHORS - SEE CHARTS ON PAGE 13 FOR ALLOWABLE ANCHORS.
- SYSTEM - THE DESIGN PRESSURE OF THE ENTIRE SYSTEM IS THE LOWEST ALLOWABLE DESIGN PRESSURE OF THE THREE COMPONENTS ABOVE THAT MAKE UP THE SYSTEM.
- DOORS - PGC-788 IS DESIGNED TO ACCEPT FLORIDA PRODUCT APPROVED & MIAMI-DADE COUNTY APPROVED DOORS FROM OTHER MANUFACTURERS. PLEASE SEE DOOR APPROVAL FOR FASTENER REQUIREMENTS.


MATERIAL LEGEND - SEE PAGE 19.

NOTES:

1. THIS PRODUCT HAS BEEN DESIGNED AND TESTED TO COMPLY WITH ALL THE REQUIREMENTS OF THE CURRENT FLORIDA BUILDING CODE, INCLUDING THE HVHZ PROVISIONS.
2. THIS SYSTEM HAS BEEN TESTED PER TAS 201, 202, & 203 FOR LARGE AND SMALL IMPACT RESISTANCE. SHUTTERS ARE NOT REQUIRED.
3. DESIGN LOADS MUST BE CALCULATED BY A PROFESSIONAL ENGINEER OR ARCHITECT FOR EACH PROJECT. THE DESIGN PRESSURE CANNOT EXCEED THE TESTED PRESSURE, LISTED ON THE FOLLOWING SHEETS, FOR EACH COMPONENT OF THIS SYSTEM.
4. WOOD BUCKS BY OTHERS MUST BE ANCHORED PROPERLY TO TRANSFER IMPOSED LOADS TO THE STRUCTURE.
5. ANCHORS SHALL BE AS LISTED AND SPACED AS SHOWN ON DETAILS. ANCHOR EMBEDMENT IN BASE MATERIAL SHALL BE BEYOND WALL DRESSING OR STUCCO.
6. CODE REQUIREMENTS FOR SAFE GUARDS MUST BE OBSERVED.
7. GLASS CHARTS ON PAGES 4-5 ARE BASED ON TEST PRESSURES AND ASTM E 1300-16.
8. MATERIALS INCLUDING BUT NOT LIMITED TO STEEL/METAL SCREWS, THAT COME INTO CONTACT WITH OTHER DISSIMILAR MATERIALS SHALL MEET THE REQUIREMENTS OF THE CURRENT FLORIDA BUILDING CODE.

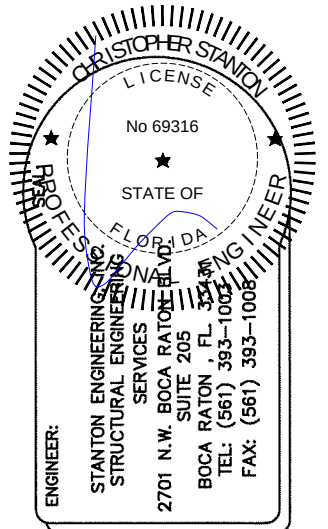


REVISIONS:		
SCALE:	N.T.S.	DRAWN BY:
		FLG
		DATE:
		02/12/19

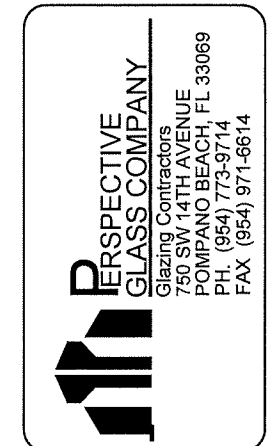


DRAWING TITLE:		
PGC-788 STOREFRONT SYSTEM LARGE & SMALL MISSILE IMPACT RESISTANT SYSTEM		
DWG. #	PGC-788 - STOREFRONT SYSTEM	PAGE NO.
		3/19
PAGE TITLE:		

GLASS TYPE A (1/4" TEMPERED - .060 PVB - 1/4" TEMPERED) (SMALL MISSILE IMPACT ONLY)	
---	--	--	

POSITIVE AND NEGATIVE PRESSURES ON GLASS CHARTS ARE BASED ON TESTED PRESSURE AND ASTM E 1300-16.

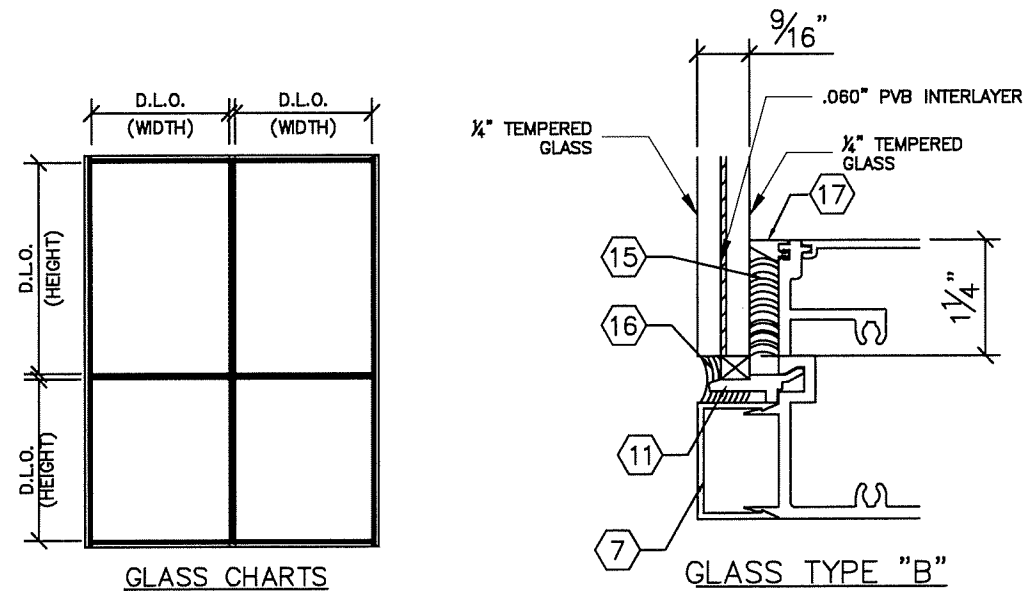

SMALL MISSILE IMPACT ONLY

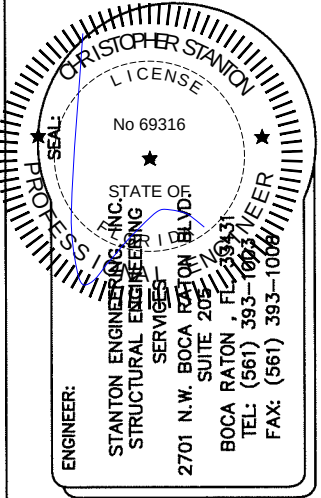

REVISIONS:

SCALE:

N.T.S.

DRAWN BY:

FLG

DATE:


02/14/19




DRAWING TITLE:
PGC-788 STOREFRONT SYSTEM
LARGE & SMALL MISSILE
IMPACT RESISTANT SYSTEM

DWG. #
PGC-788 - STOREFRONT SYSTEM


PAGE TITLE:
PAGE NO.
5/19

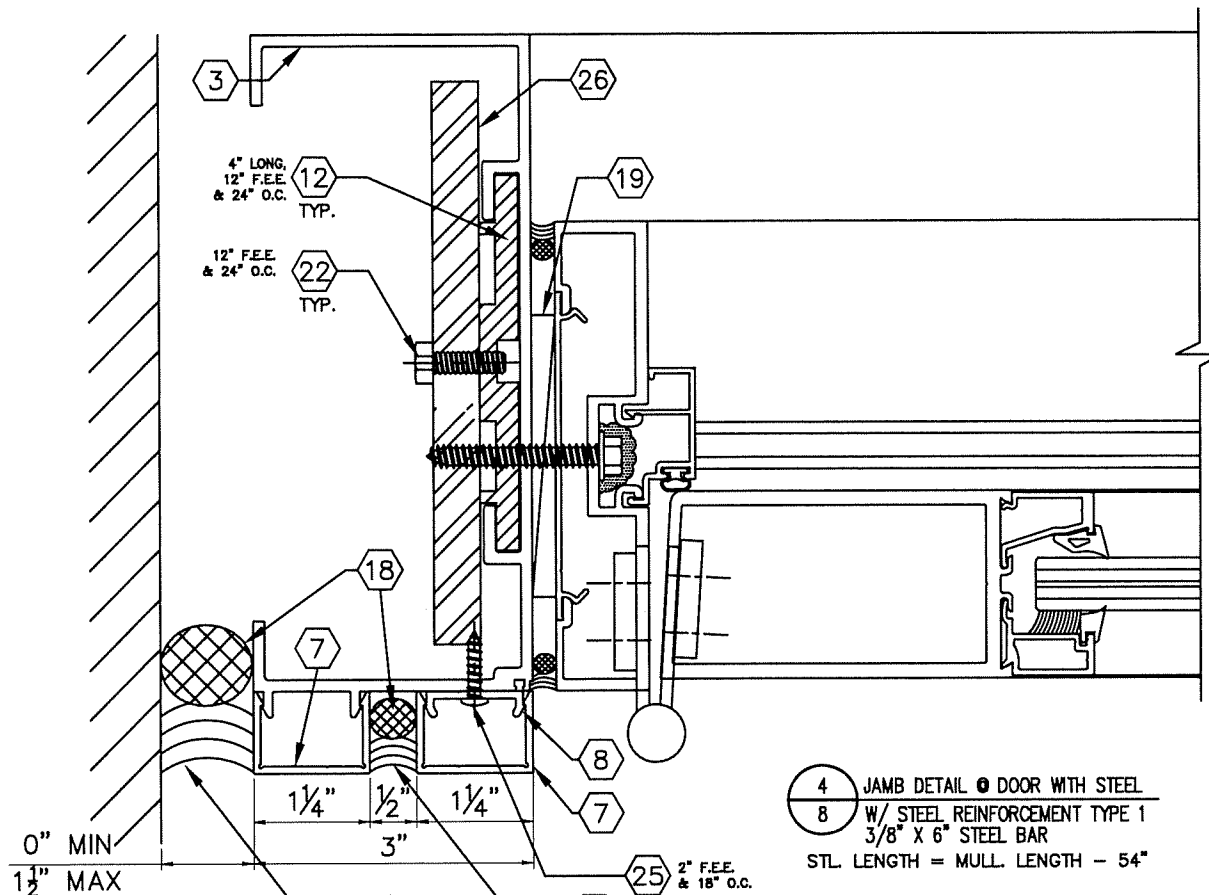


4 JAMB DETAIL @ DOOR WITH STEEL
8 W/ STEEL REINFORCEMENT TYPE 1
3/8" X 6" STEEL BAR
STL. LENGTH = MULL. LENGTH - 54"

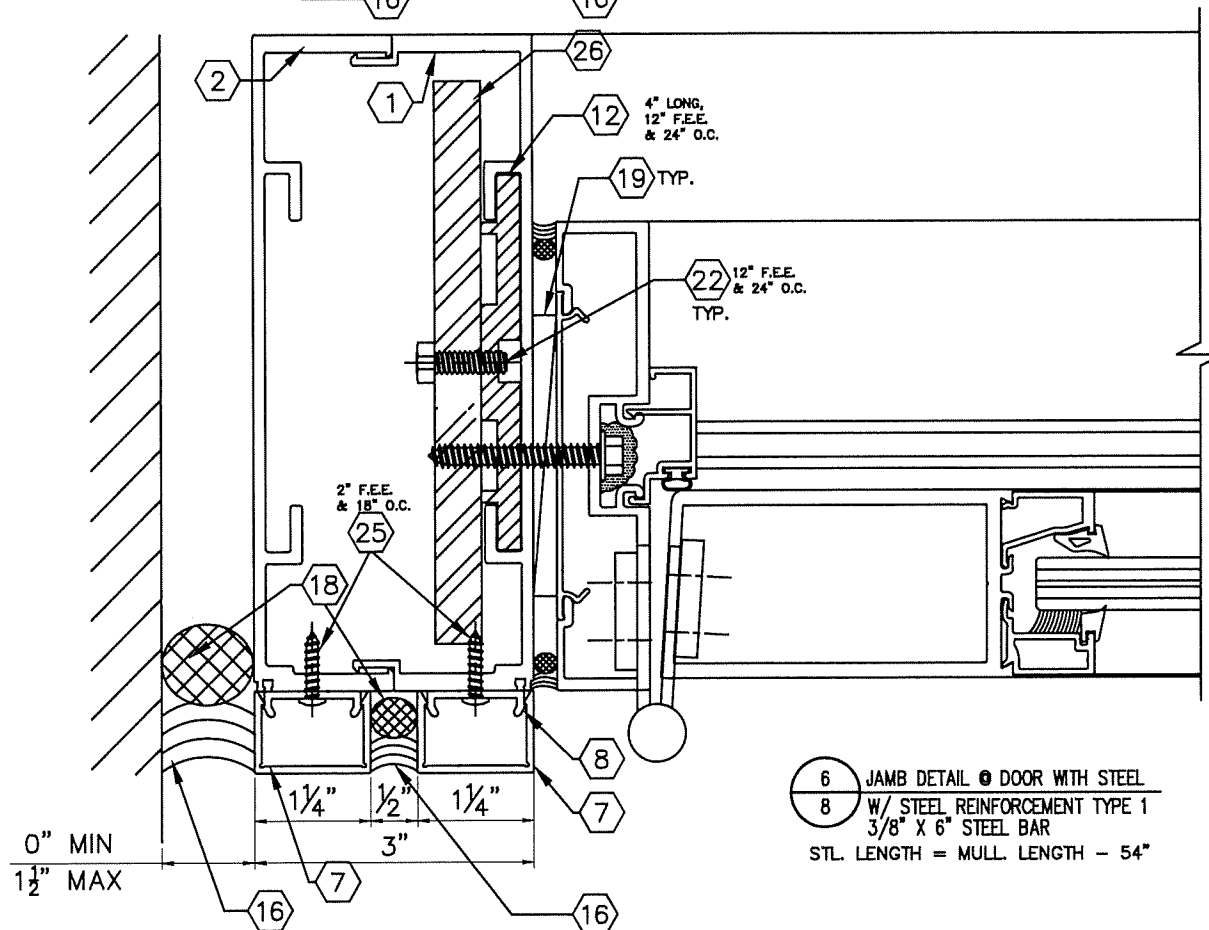

6 JAMB DETAIL @ DOOR WITH STEEL
8 W/ STEEL REINFORCEMENT TYPE 1
3/8" X 6" STEEL BAR
STL. LENGTH = MULL. LENGTH - 54"

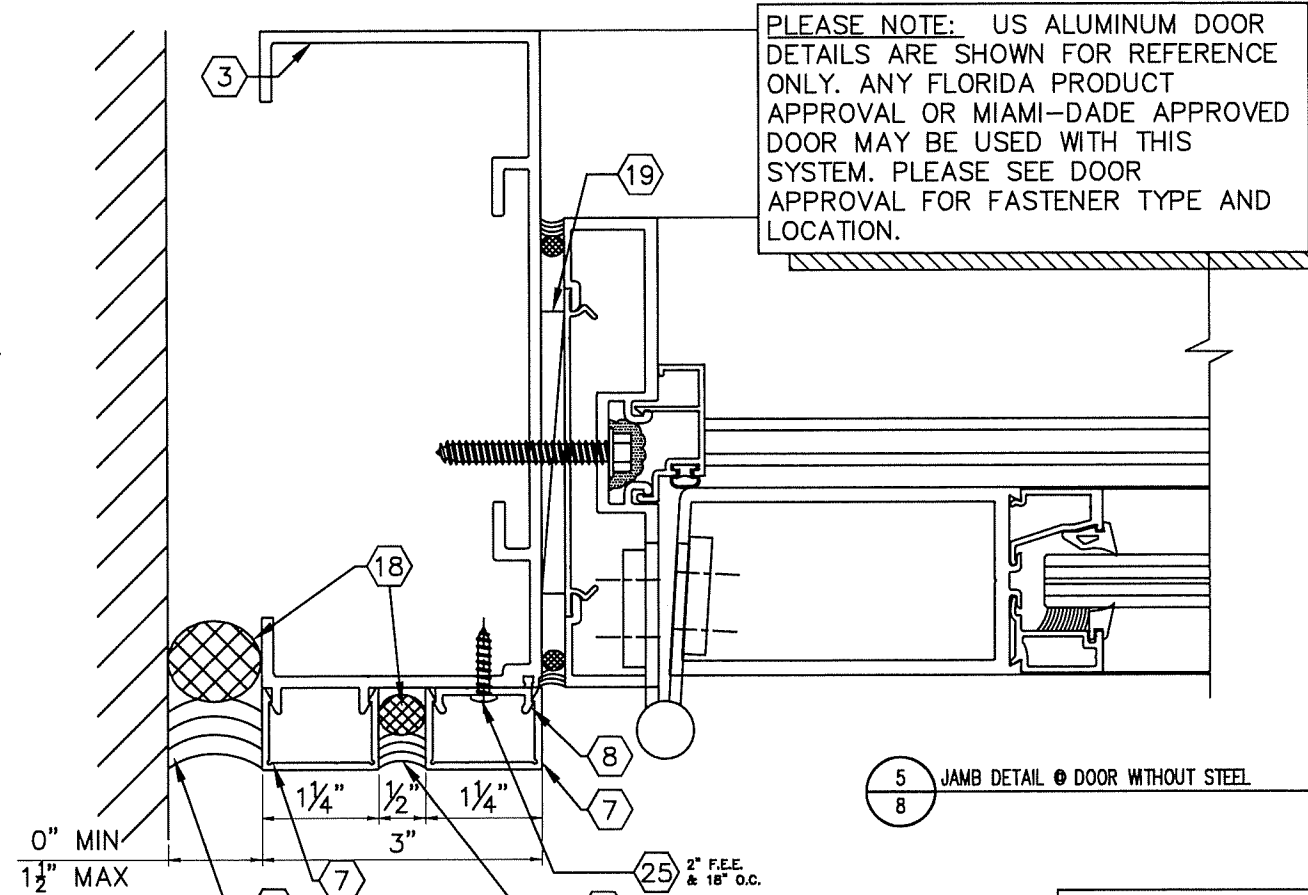


5 JAMB DETAIL @ DOOR WITHOUT STEEL

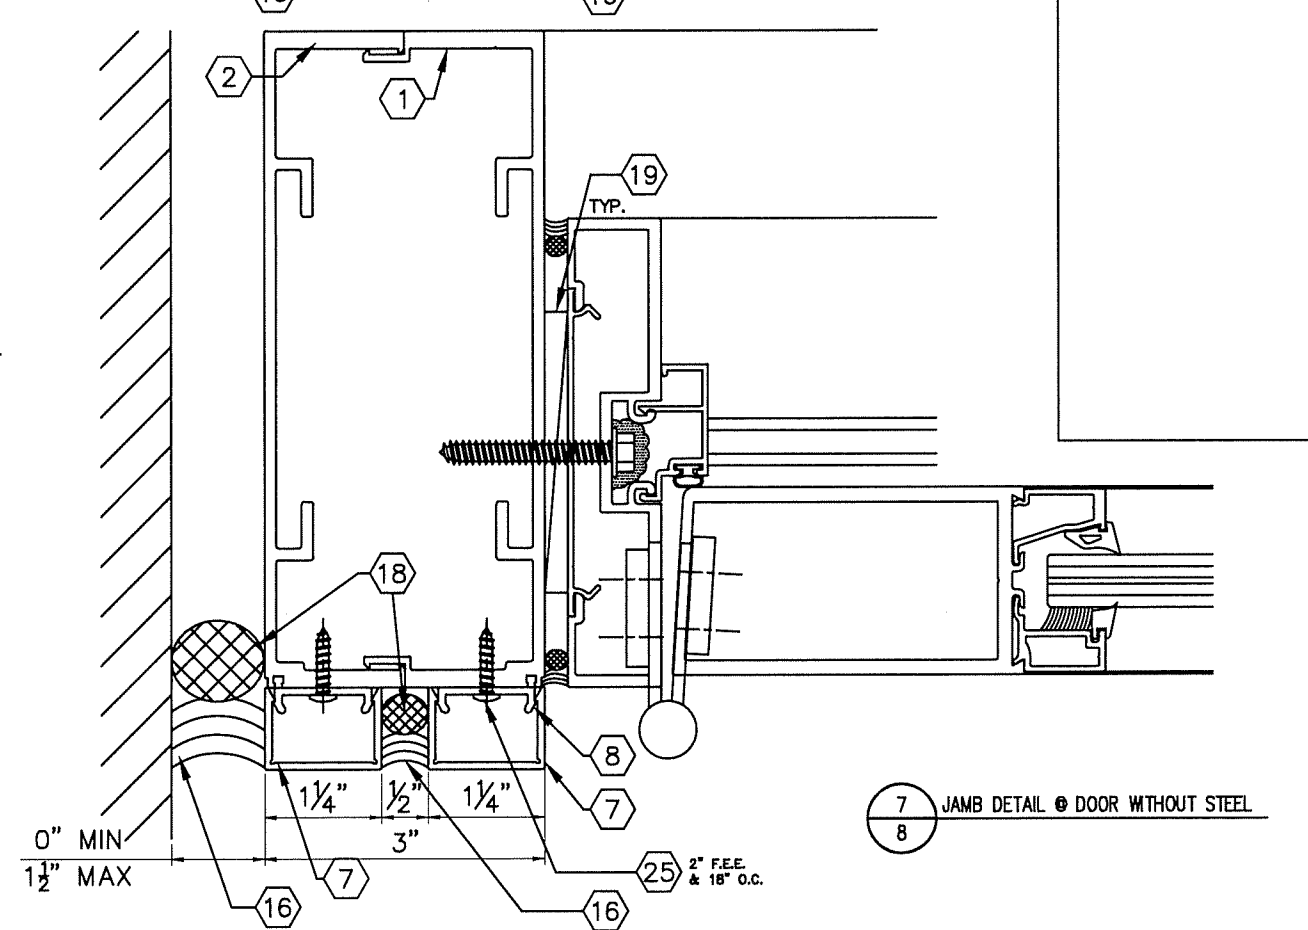

7 JAMB DETAIL @ DOOR WITHOUT STEEL

PLEASE NOTE: US ALUMINUM DOOR DETAILS ARE SHOWN FOR REFERENCE ONLY. ANY FLORIDA PRODUCT APPROVAL OR MIAMI-DADE APPROVED DOOR MAY BE USED WITH THIS SYSTEM. PLEASE SEE DOOR APPROVAL FOR FASTENER TYPE AND LOCATION.

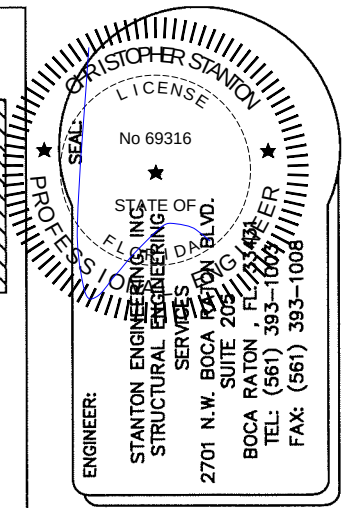

REVISIONS:		
SCALE:	N.T.S.	
DRAWN BY:	FLG	
DATE:	02/14/19	


PERSPECTIVE GLASS COMPANY
Glazing Contractors
750 SW 14TH AVENUE
POMPANO BEACH, FL 33069
PH: (954) 773-9714
FAX: (954) 971-6614

DRAWING TITLE: PGC-788 STOREFRONT SYSTEM LARGE & SMALL MISSILE IMPACT RESISTANT SYSTEM	
DWG. # PGC-788 - STOREFRONT SYSTEM	PAGE NO. 8/19

MULLION PROPERTIES		
PART	Ixx(in ⁴)	Sxx(in ³)
PGC-7888	37.396	6.162
PGC-7889	35.988	6.233
1/2" X 5" STEEL	10.400 (AL)	4.160






CORNER MULLION CHART (SMI)			
FRAME DIMENSIONS		ALLOWABLE DESIGN PRESSURE-PSF	
		DETAIL 8	
HEIGHT	WIDTH	+	-
84"	48"	60	100
	62"	60	100
	72"	60	100
	84"	60	100
96"	48"	60	100
	62"	60	100
	72"	60	100
	84"	60	100
108"	48"	60	100
	62"	60	100
	72"	60	100
	84"	60	100
123"	48"	60	100
	62"	60	100
	72"	60	100
	84"	60	100
132"	48"	48	85
	62"	48	85
	72"	48	85
	84"	48	85
174"	48"	48	85
	62"	48	85

CORNER MULLION CHART (LMI)			
FRAME DIMENSIONS		ALLOWABLE DESIGN PRESSURE-PSF	
		DETAIL 8	
HEIGHT	WIDTH	+	-
84"	48"	53	96
	62"	53	96
	72"	53	96
	84"	53	96
96"	48"	53	96
	62"	53	96
	72"	53	96
	84"	53	96
108"	48"	53	96
	62"	53	96
	72"	53	96
	84"	53	96
123"	48"	53	96
	62"	53	96
	72"	48	85
	84"	48	85
132"	48"	48	85
	62"	48	85
	72"	48	85
	84"	48	85
174"	48"	48	85
	62"	48	85

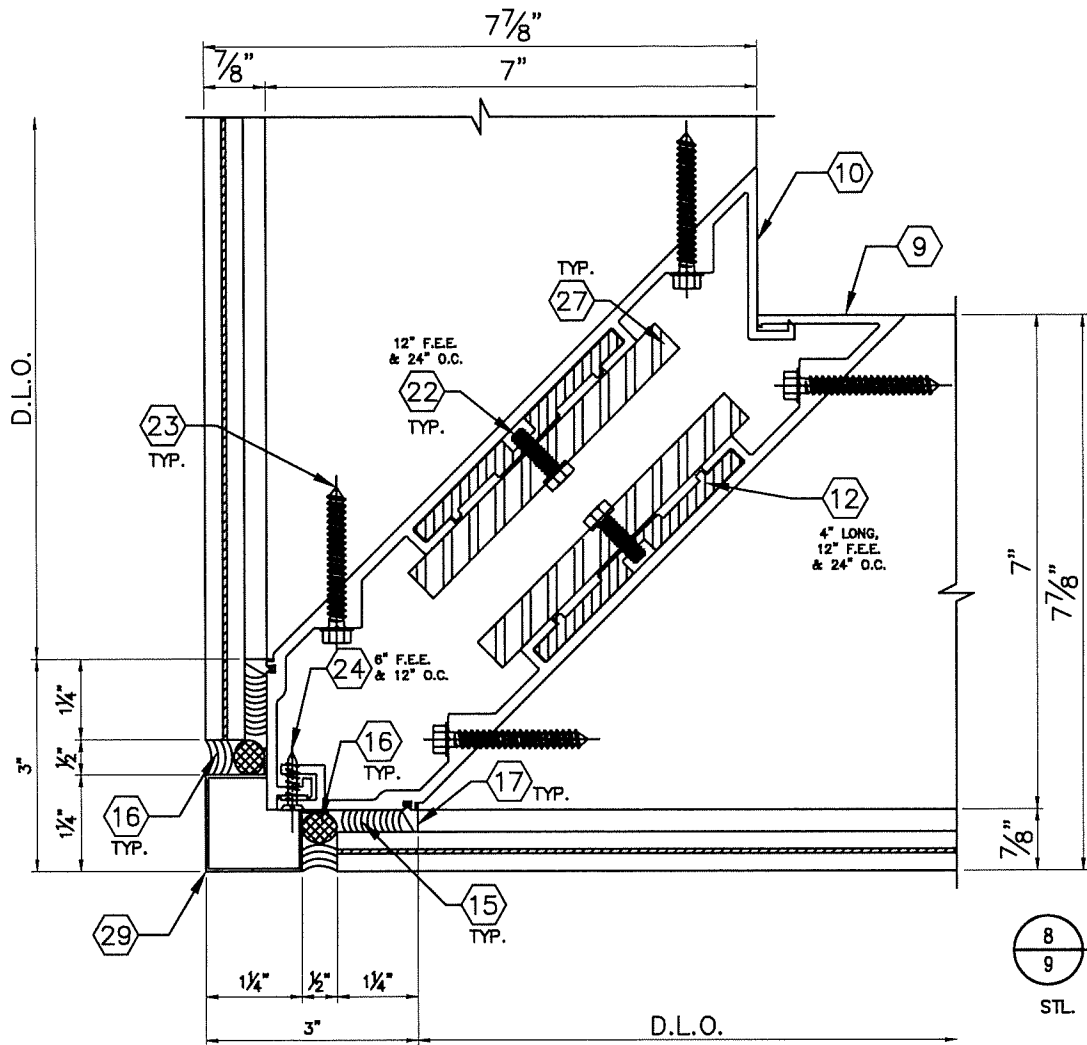

8 90° CORNER MULLION DETAIL
9 W/ STEEL REINFORCEMENT TYPE 2
1 1/2" X 5" FLAT BAR
STL. LENGTH = MULL. LENGTH - 54"

OTHER CONFIGURATIONS

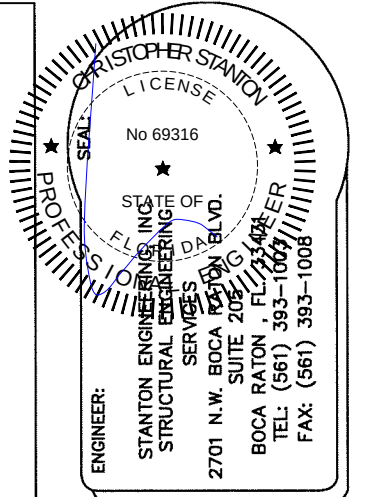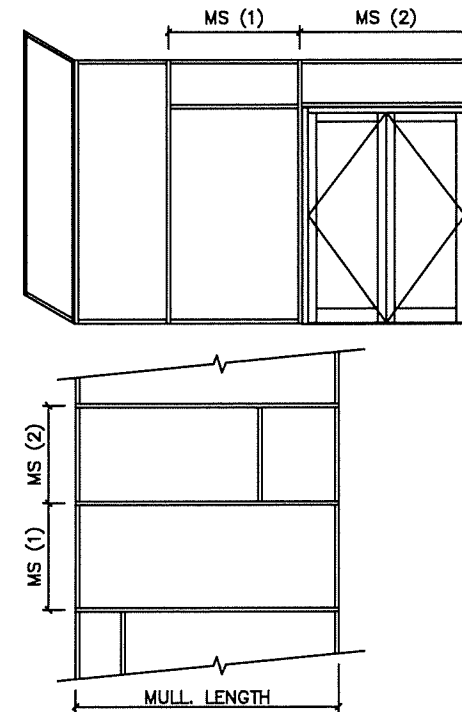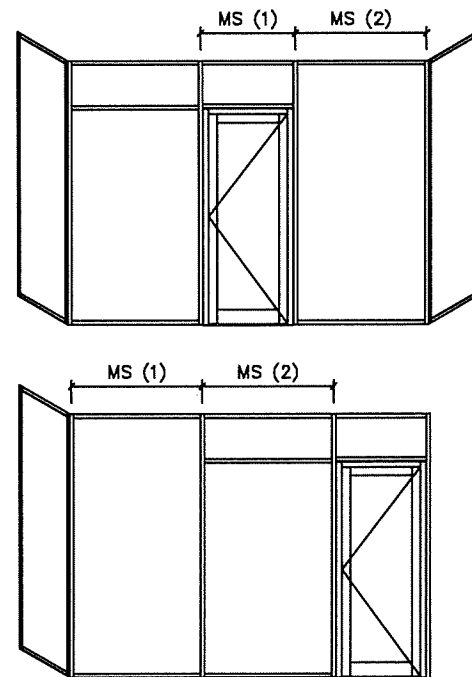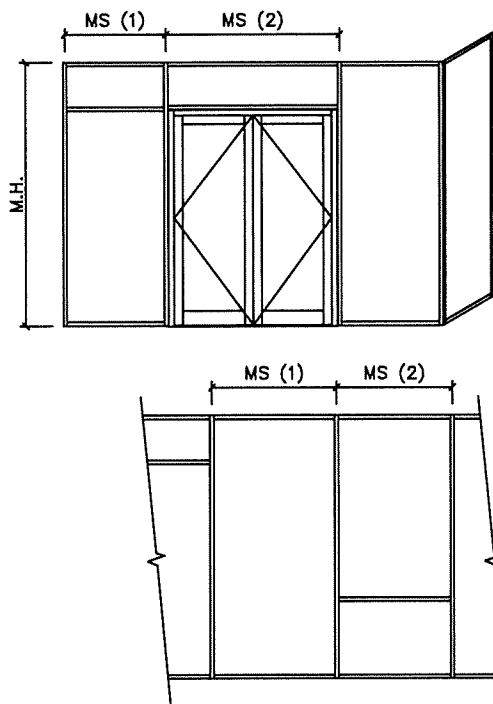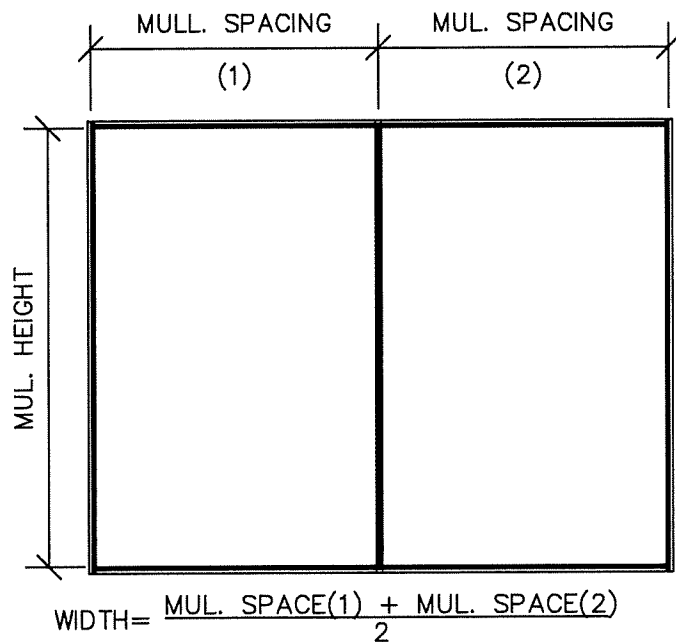



REVISIONS:			
SCALE:	N.T.S.	DRAWN BY:	DATE:
		FLG	02/14/19

PERSPECTIVE GLASS COMPANY
Glazing Contractors
750 SW 14TH AVENUE
POMPAHO BEACH, FL 33069
PH. (954) 773-9714
FAX (954) 971-6614

DRAWING TITLE:		PAGE NO.	
PGC-788 STOREFRONT SYSTEM LARGE & SMALL MISSILE IMPACT RESISTANT SYSTEM		9/19	
DWG. #		PAGE TITLE:	
PGC-788 - STOREFRONT SYSTEM			

MULLION CHART (LMI)					
FRAME DIMENSIONS		ALLOWABLE DESIGN PRESSURE-PSF			
		DETAIL 9		DETAIL 10	
HEIGHT	WIDTH	+	-	+	-
84"	24"	53	96	53	96
84"	31"	53	96	53	96
84"	36"	53	96	53	96
84"	42"	53	96	53	96
96"	24"	53	96	53	96
96"	31"	53	96	53	96
96"	36"	53	96	53	96
96"	42"	53	96	53	96
108"	24"	53	96	53	96
108"	31"	53	96	53	96
108"	36"	53	96	53	96
108"	42"	53	96	53	96
123"	24"	53	96	53	96
123"	31"	53	96	53	96
123"	36"	48	85	53	85
123"	42"	48	85	53	73
132"	24"	48	85	-	-
132"	31"	48	85	-	-
132"	36"	48	85	-	-
132"	42"	48	85	-	-
174"	24"	48	85	-	-
174"	31"	48	85	-	-


MULLION CHART (SMI)					
FRAME DIMENSIONS		ALLOWABLE DESIGN PRESSURE-PSF			
		DETAIL 9		DETAIL 10	
HEIGHT	WIDTH	+	-	+	-
84"	24"	60	100	60	100
84"	31"	60	100	60	100
84"	36"	60	100	60	100
84"	42"	60	100	60	100
96"	24"	60	100	60	100
96"	31"	60	100	60	100
96"	36"	60	100	60	100
96"	42"	60	100	60	100
108"	24"	60	100	60	100
108"	31"	60	100	60	100
108"	36"	60	100	60	100
108"	42"	60	100	60	100
123"	24"	60	100	60	100
123"	31"	60	100	60	100
123"	36"	48	85	60	88
123"	42"	48	85	60	75
132"	24"	48	85	-	-
132"	31"	48	85	-	-
132"	36"	48	85	-	-
132"	42"	48	85	-	-
174"	24"	48	85	-	-
174"	31"	48	85	-	-

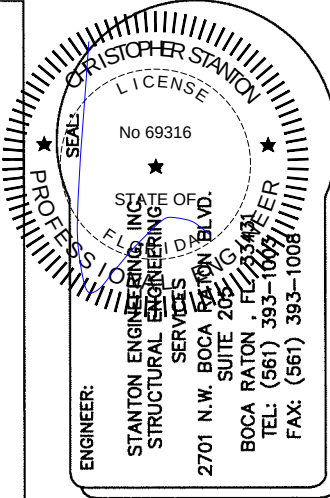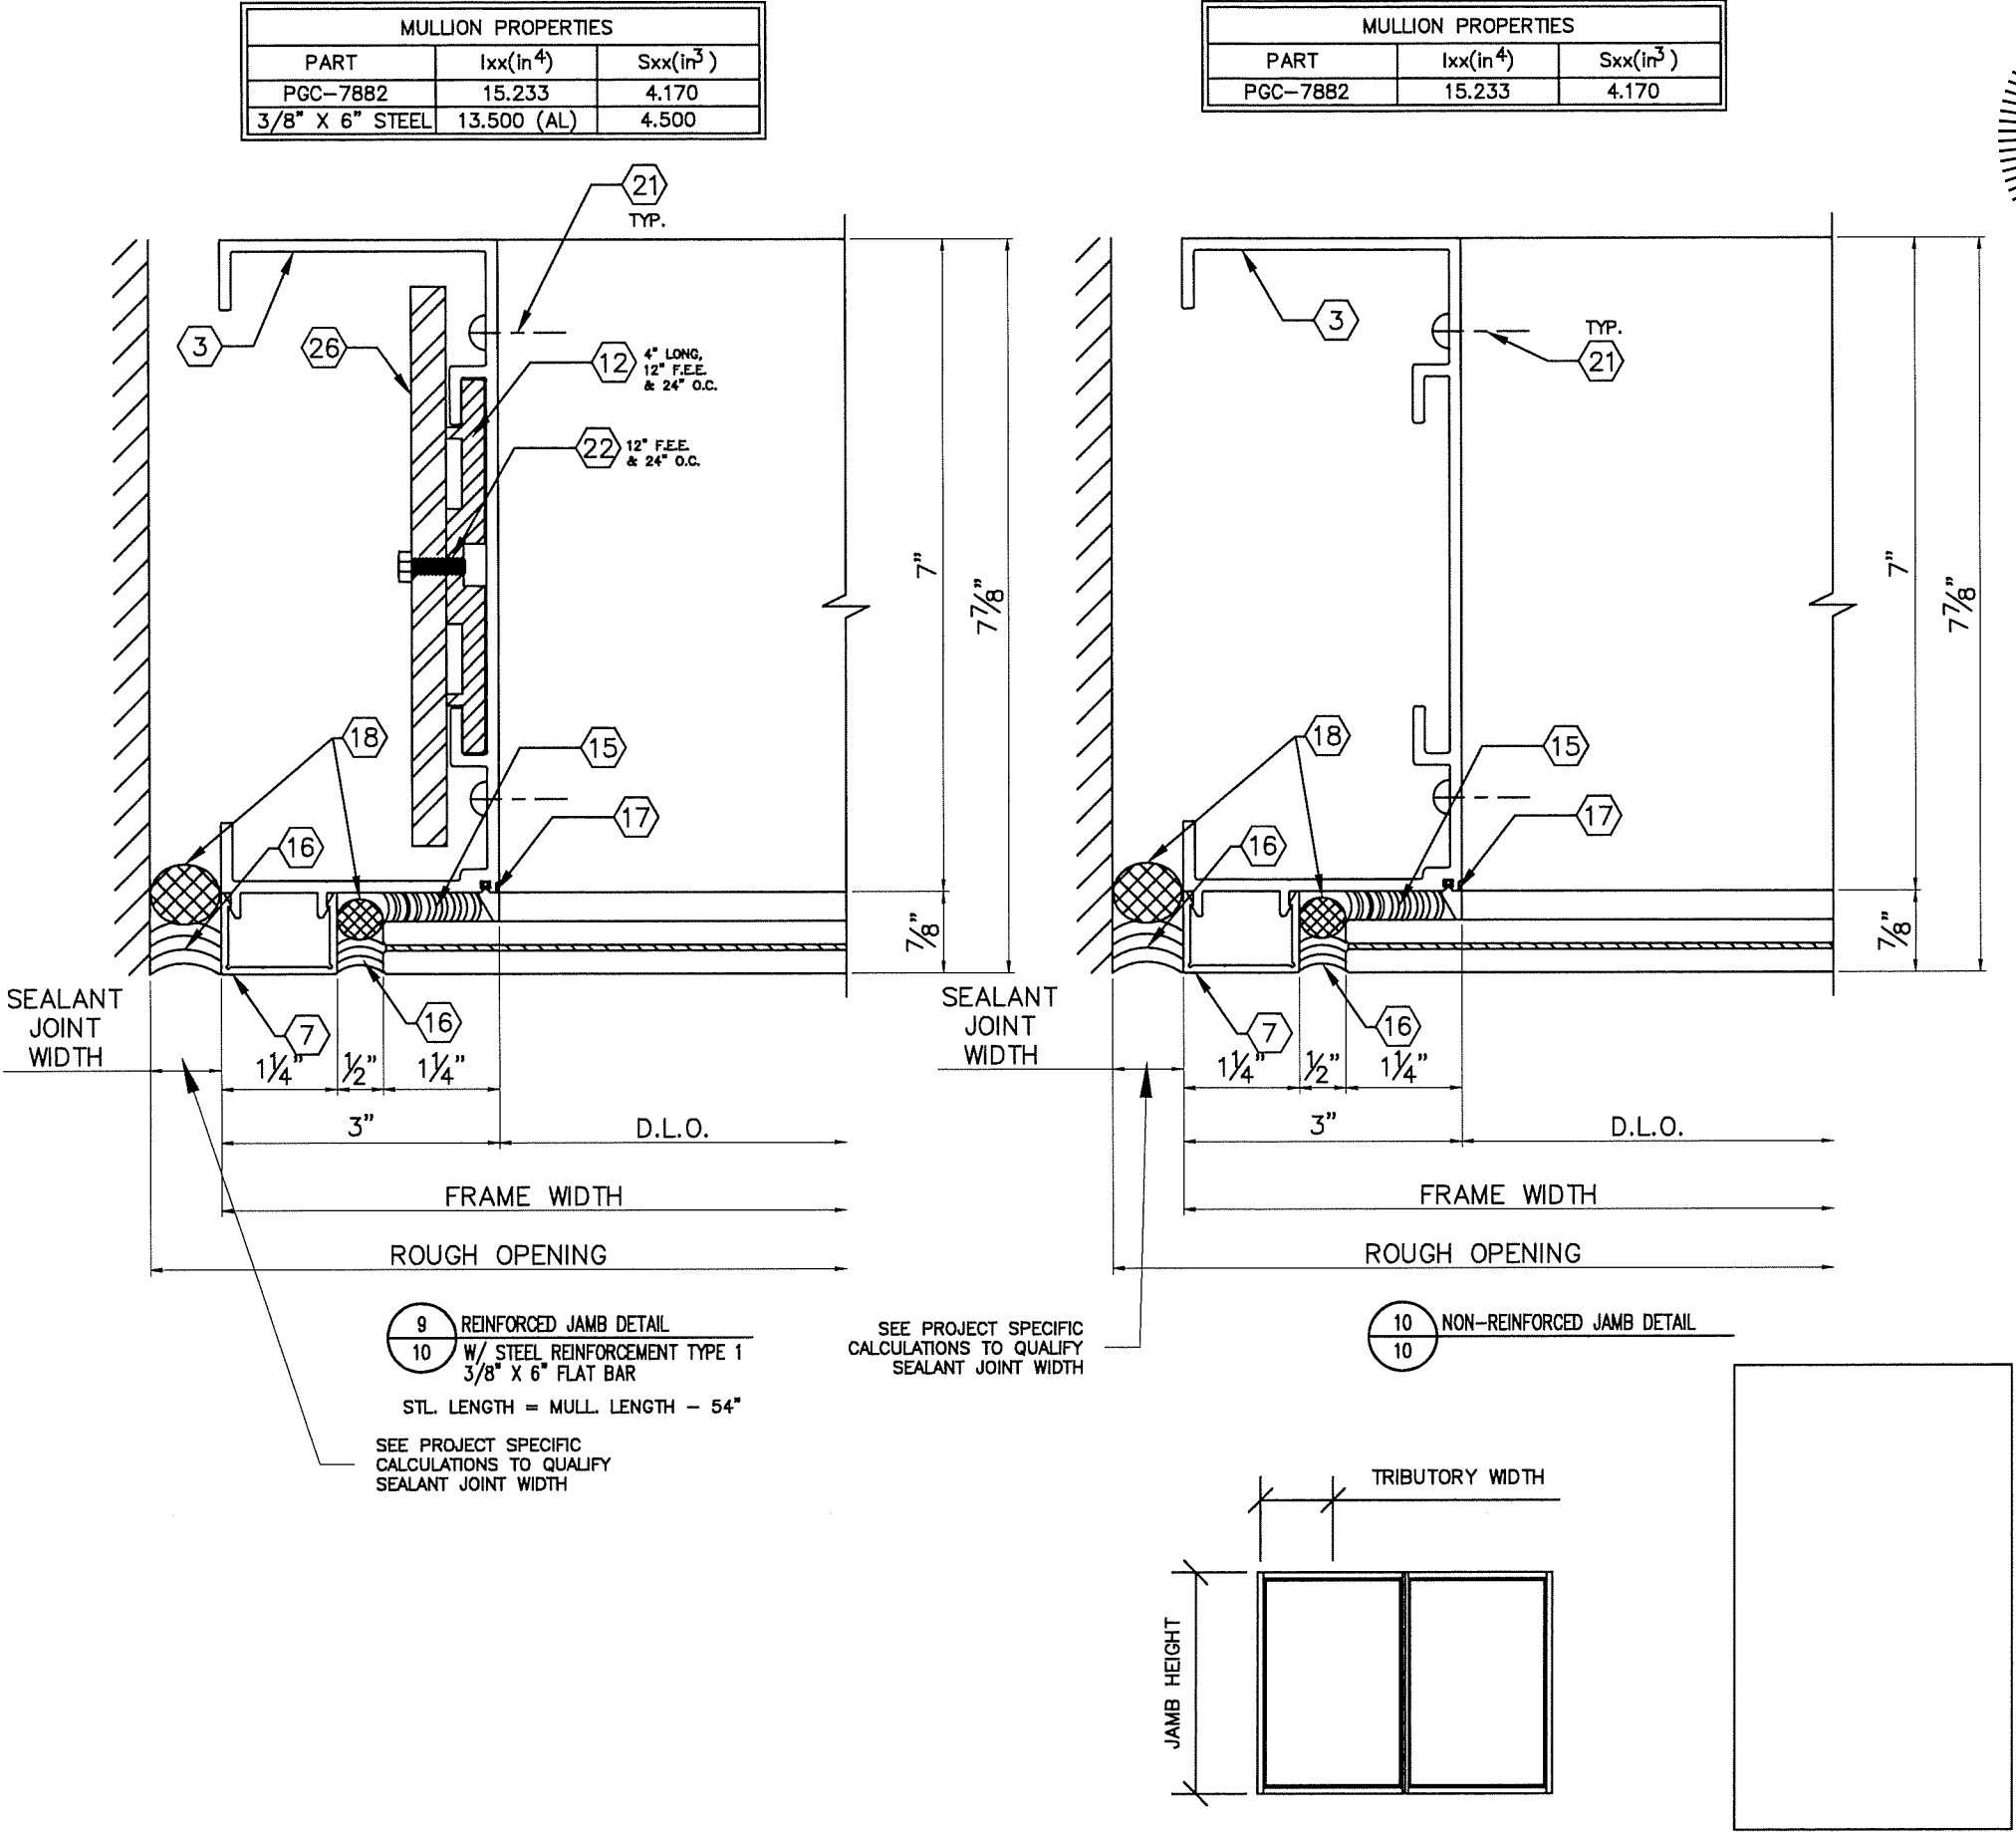


REVISIONS:		
SCALE:	N.T.S.	
DRAWN BY:	FLG	
DATE:	02/14/19	

PERSPECTIVE GLASS COMPANY
 Glazing Contractors
 750 SW 14TH AVENUE
 POMPANO BEACH, FL 33069
 PH: (954) 773-9714
 FAX: (954) 971-6614


DRAWING TITLE: PGC-788 STOREFRONT SYSTEM LARGE & SMALL MISSILE IMPACT RESISTANT SYSTEM	DWG. # PGC-788 - STOREFRONT SYSTEM	PAGE NO. 10/19
PAGE TITLE:		

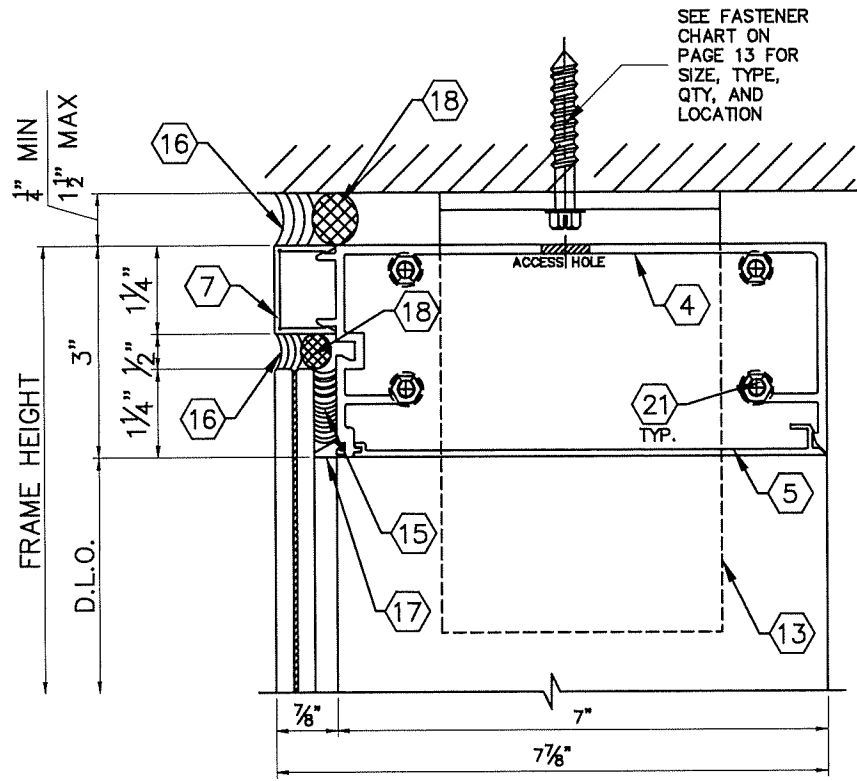


11 TYPICAL HEAD DETAIL - CLIP MOUNT

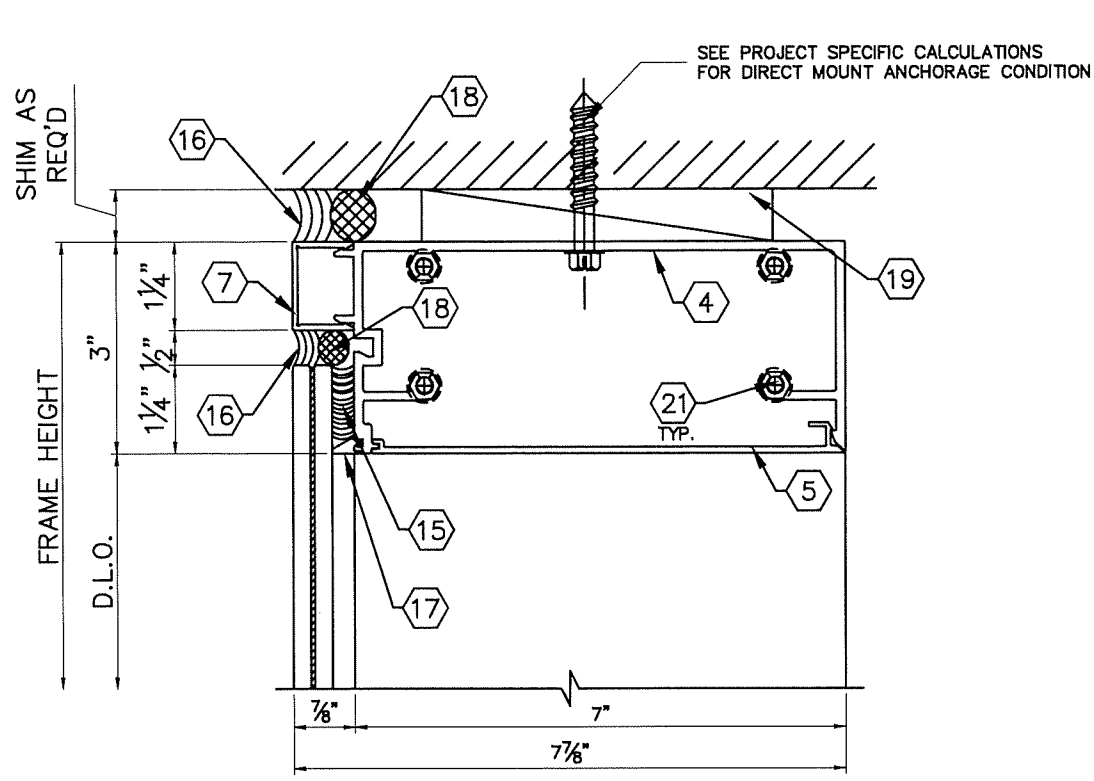


11A HEAD DETAIL - DIRECT MOUNT

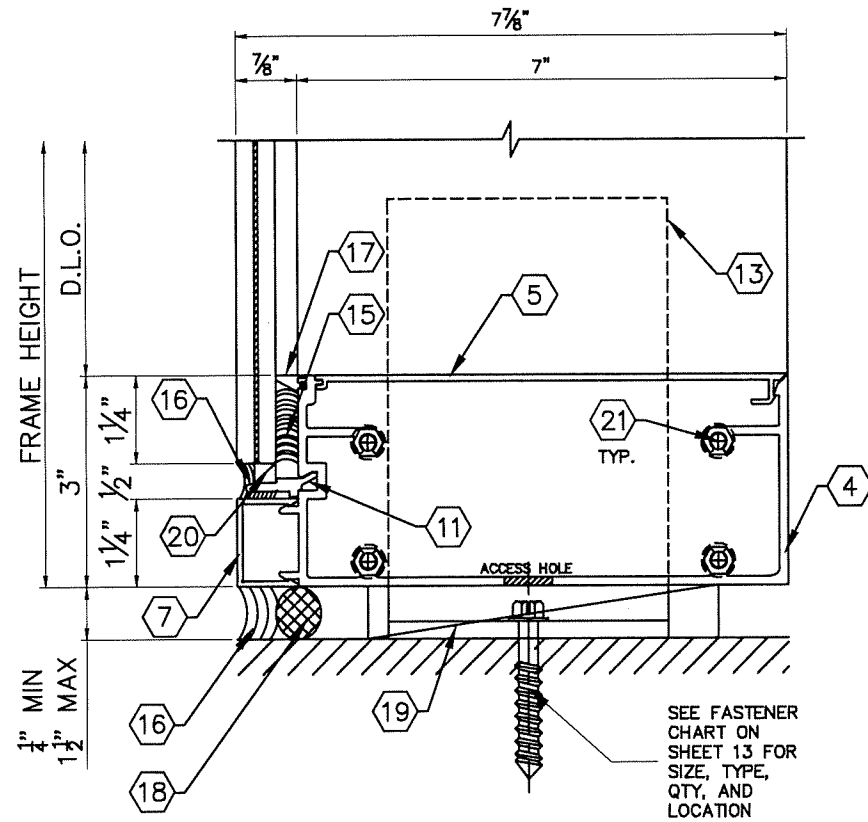

12 TYPICAL SILL DETAIL - CLIP MOUNT

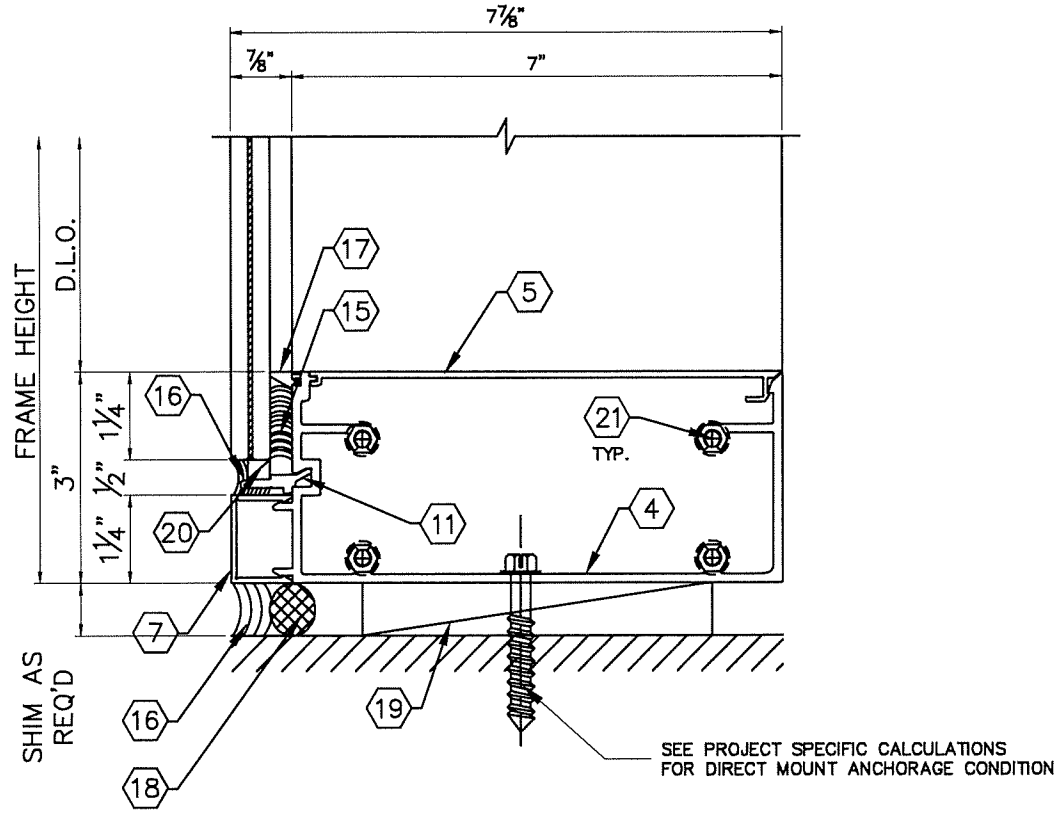


12A SILL DETAIL - DIRECT MOUNT

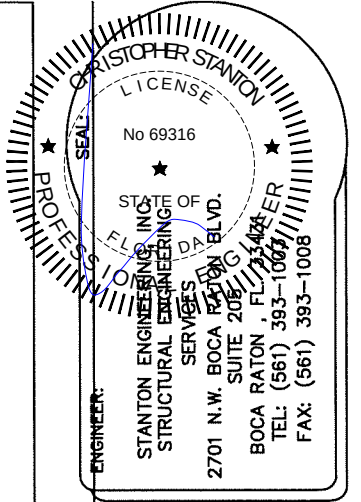


ENGINEER:	REVISIONS:
SCALE: N.T.S.	
DRAWN BY: FLG	
DATE: 02/14/19	

PERSPECTIVE GLASS COMPANY
 Glazing Contractors
 750 SW 14TH AVENUE
 POMPAHO BEACH, FL 33069
 PH. (954) 773-9714
 FAX (954) 971-6614


DRAWING TITLE: PGC-788 STOREFRONT SYSTEM LARGE & SMALL MISSILE IMPACT RESISTANT SYSTEM	DWG. # PGC-788 - STOREFRONT SYSTEM	PAGE NO. 11/19
PAGE TITLE:		

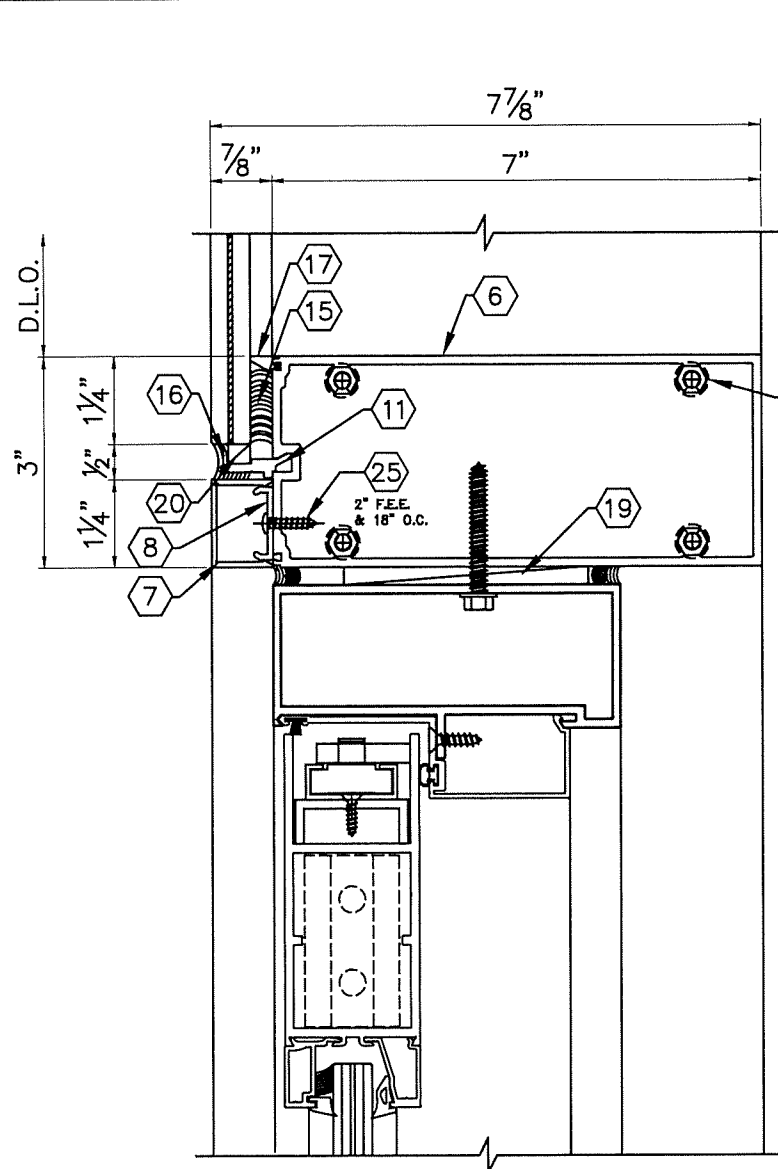


13
12 DOOR HEAD w/TRANSOM

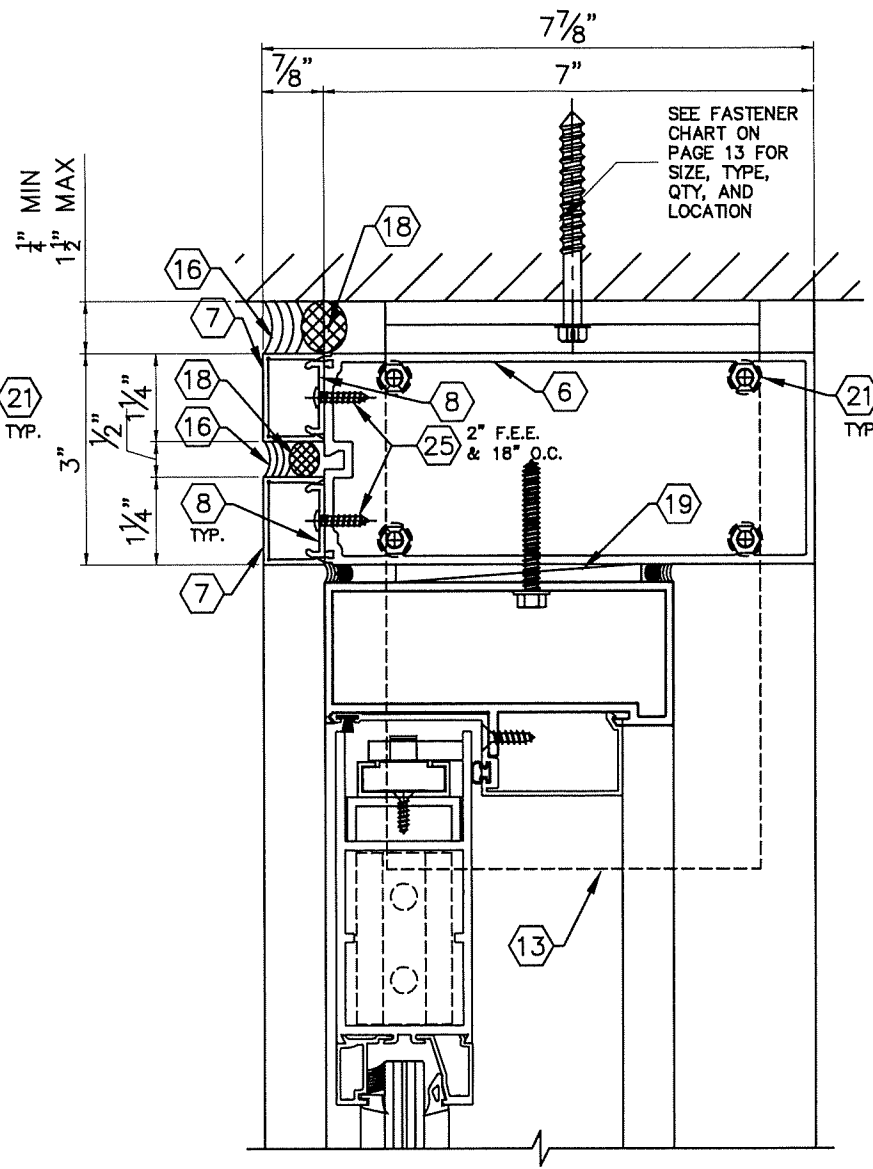

14
12 DOOR HEAD w/OUT TRANSOM W/ CLIP ANCHOR

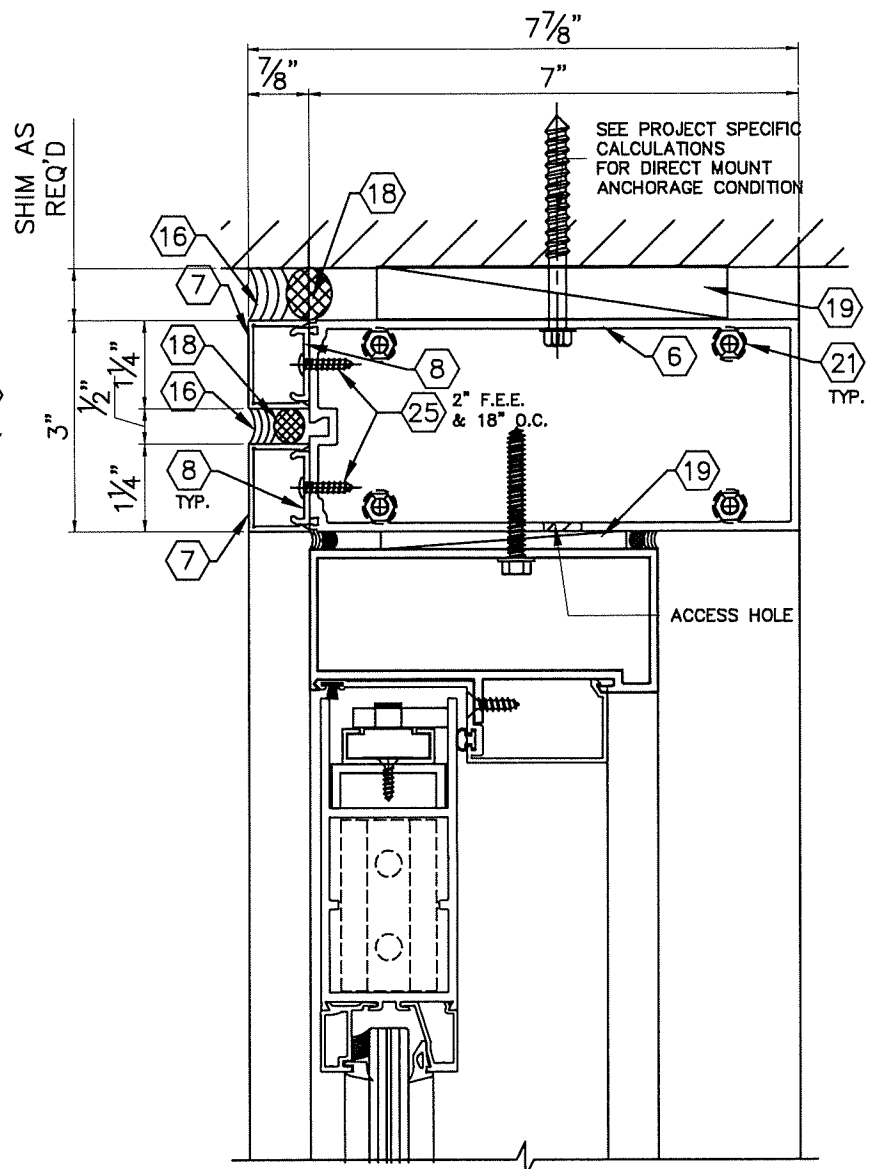


15
12 DOOR HEAD W/OUT TRANSOM

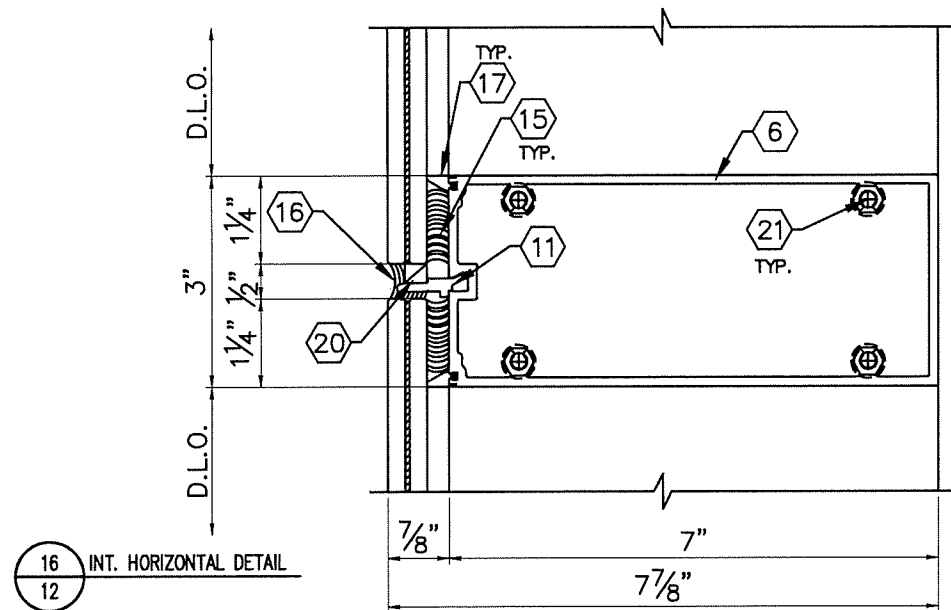

16
12 INT. HORIZONTAL DETAIL


PLEASE NOTE: US ALUMINUM DOOR DETAILS ARE SHOWN FOR REFERENCE ONLY. ANY FLORIDA PRODUCT APPROVAL OR MIAMI-DADE APPROVED DOOR MAY BE USED WITH THIS SYSTEM. PLEASE SEE DOOR APPROVAL FOR FASTENER TYPE AND LOCATION.

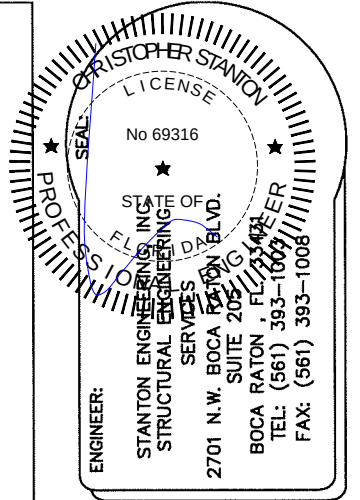

REVISIONS:		
SCALE:	N.T.S.	
DRAWN BY:	FLG	
DATE:	02/14/19	

PERSPECTIVE GLASS COMPANY
 Glazing Contractors
 750 SW 14TH AVENUE
 POMPANO BEACH, FL 33069
 PH: (954) 773-9714
 FAX: (954) 971-6614

DRAWING TITLE: PGC-788 STOREFRONT SYSTEM LARGE & SMALL MISSILE IMPACT RESISTANT SYSTEM	
DWG. # PGC-788 - STOREFRONT SYSTEM	PAGE NO. 12/19

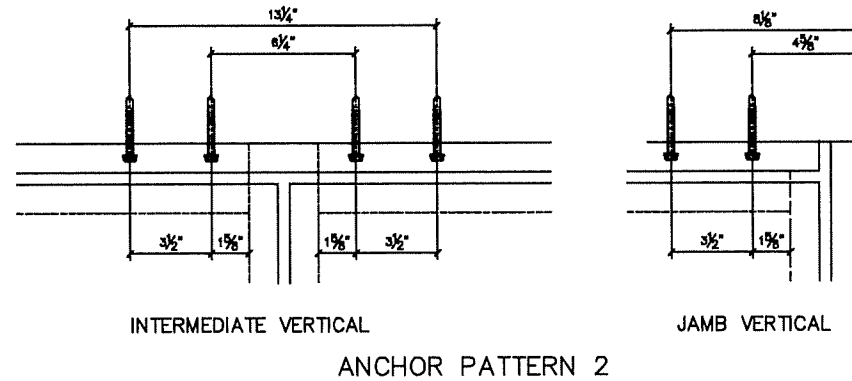


NOTE: CHART REPRESENTS PRE-QUALIFIED ANCHOR CONDITIONS. REFER TO ENGINEERED CALCULATIONS FOR PROJECT SPECIFIC CONDITIONS.

TYPICAL ANCHORS


- TYPE A: 5/16" HEX HEAD ELCO ULTRACON INTO WOOD (S.G=0.55 MIN.) WITH 1 1/2" EMBEDMENT, 1 1/2" EDGE DISTANCE.
- TYPE B: 1/4"-20 S.M.S. INTO 1/8" ALUMINUM, 3/8" STEEL OR 16 GA. METAL STUDS WITH FULL EMBEDMENT AND 3/4" EDGE DISTANCE.
- TYPE B1: 3/8"-16 HEX HEAD ELCO TAP-FLEX THROUGH STEEL (1/8" STEEL) OR ALUMINUM (1/8", 6063-T6 MIN.) WITH FULL EMBEDMENT AND 3/4" EDGE DISTANCE.
- TYPE C: 5/16" ELCO ULTRACON, DIRECTLY INTO CONCRETE (3000 psi MIN.) OR THRU WOOD BUCK INTO CONCRETE, WITH 1 3/4" EMBEDMENT, 2 1/2" EDGE DISTANCE.
- TYPE C1: 5/16" ELCO ULTRACON, DIRECTLY INTO CMU (ASTM C90, 2000 psi MIN.) OR THRU WOOD BUCK INTO CMU, WITH 1 3/4" EMBEDMENT, 2 1/2" EDGE DISTANCE.

WOOD BUCKS AND METAL STRUCTURE NOT BY PGC. WOOD BUCKS MUST BE PROPERLY ATTACHED TO SUBSTRATE, TO TRANSFER LOADS IMPOSED BY GLAZING SYSTEM TO THE BUILDING STRUCTURE.

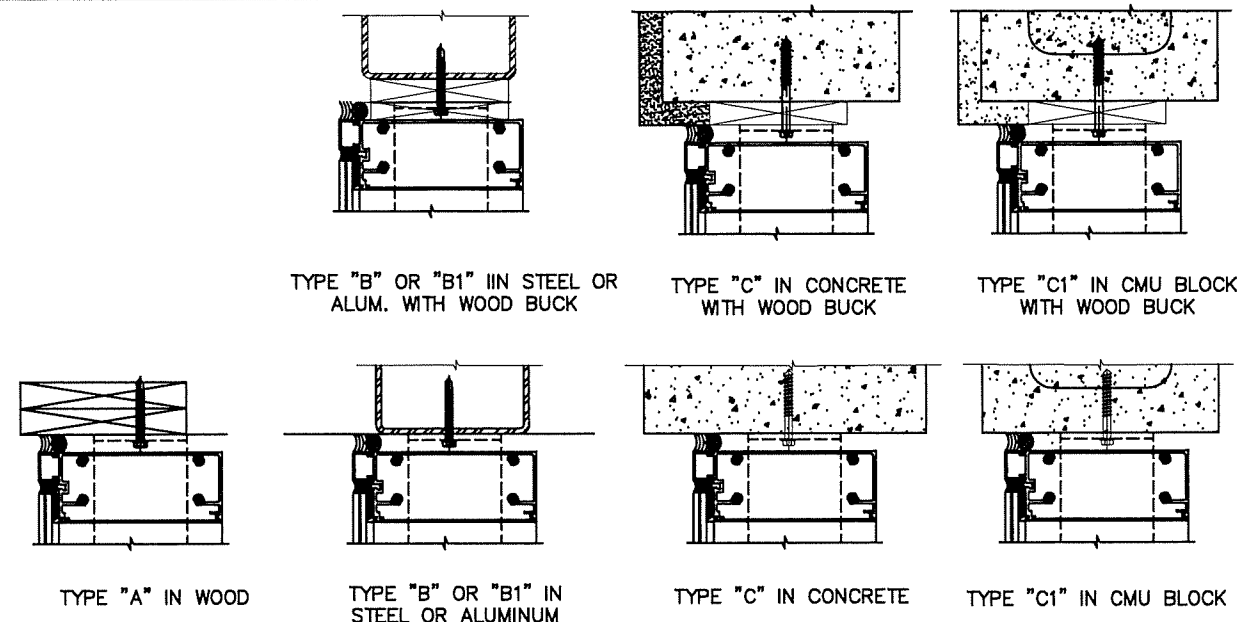

PERIMETER FASTENER CHART (CLIP MOUNT)						
FRAME DIMENSIONS		ALLOWABLE DESIGN PRESSURE-PSF				
		TYPE A	TYPE B	TYPE B1	TYPE C	TYPE C1
HEIGHT	WIDTH	WOOD	ALUMINUM, STEEL OR METAL STUD	ALUMINUM OR STEEL	CONCRETE	CMU
84"	48"	115.4	113.7	113.7	166.9	105.7
	62"	89.4	88	88	129.2	81.8
	72"	77	75.8	75.8	111.2	70.5
	84"	66	65	65	95.3	60.4
96"	48"	101	99.5	99.5	146	92.5
	62"	78.2	77	77	113	71.6
	72"	67.3	66.3	66.3	97.3	61.7
	84"	57.7	56.9	56.9	83.4	52.9
108"	48"	89.8	88.4	88.4	129.8	82.2
	62"	69.5	68.5	68.5	100.5	63.7
	72"	59.9	59	59	86.5	54.8
	84"	51.3	50.5	50.5	74.2	47
123"	48"	78.8	77.7	77.7	114	72.2
	62"	61	60.1	60.1	88.2	55.9
	72"	52.6	51.8	51.8	76	48.1
	84"	45	44.4	44.4	65.1	41.3
132"	48"	73.5	72.4	72.4	106.2	67.3
	62"	56.9	56	56	82.2	52.1
	72"	49	48.2	48.2	70.8	44.8
	84"	42	41.4	41.4	60.7	38.4
174"	48"	55.7	54.9	54.9	80.6	51
	62"	43.1	42.5	42.5	62.4	39.5

DIRECT MOUNT ANCHORAGE
SEE PROJECT SPECIFIC CALCULATIONS

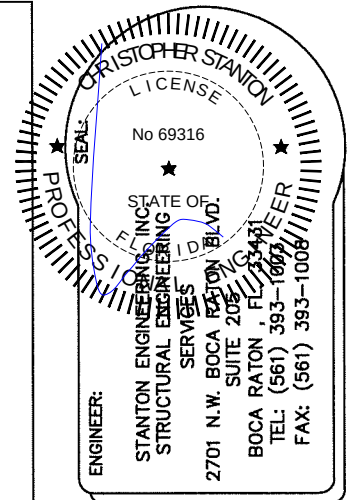

REVISIONS:

SCALE: N.T.S.

DRAWN BY: FLG

DATE: 02/14/19




PERSPECTIVE GLASS COMPANY
Glazing Contractors
750 SW 14TH AVENUE
POMPANO BEACH, FL 33069
PH. (954) 773-9714
FAX (954) 971-6614

DRAWING TITLE: PGC-788 STOREFRONT SYSTEM LARGE & SMALL MISSILE IMPACT RESISTANT SYSTEM

DWG. # PGC-788 - STOREFRONT SYSTEM

PAGE NO. 13/19


PAGE TITLE:

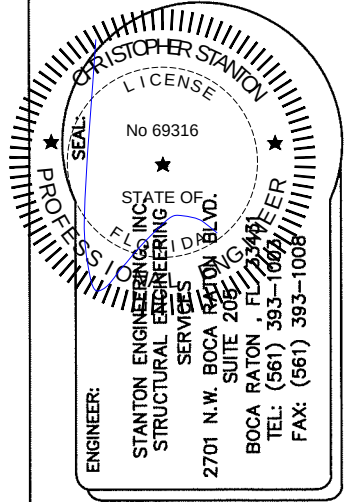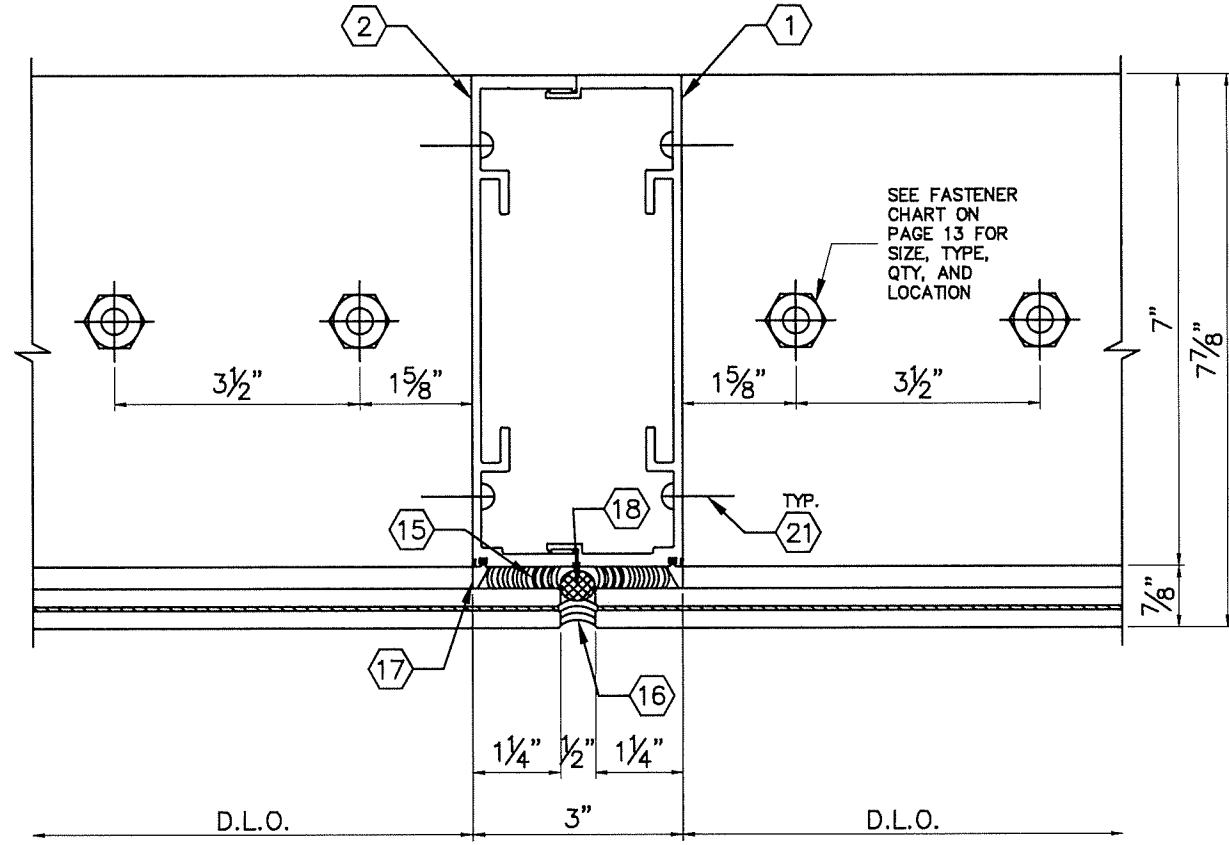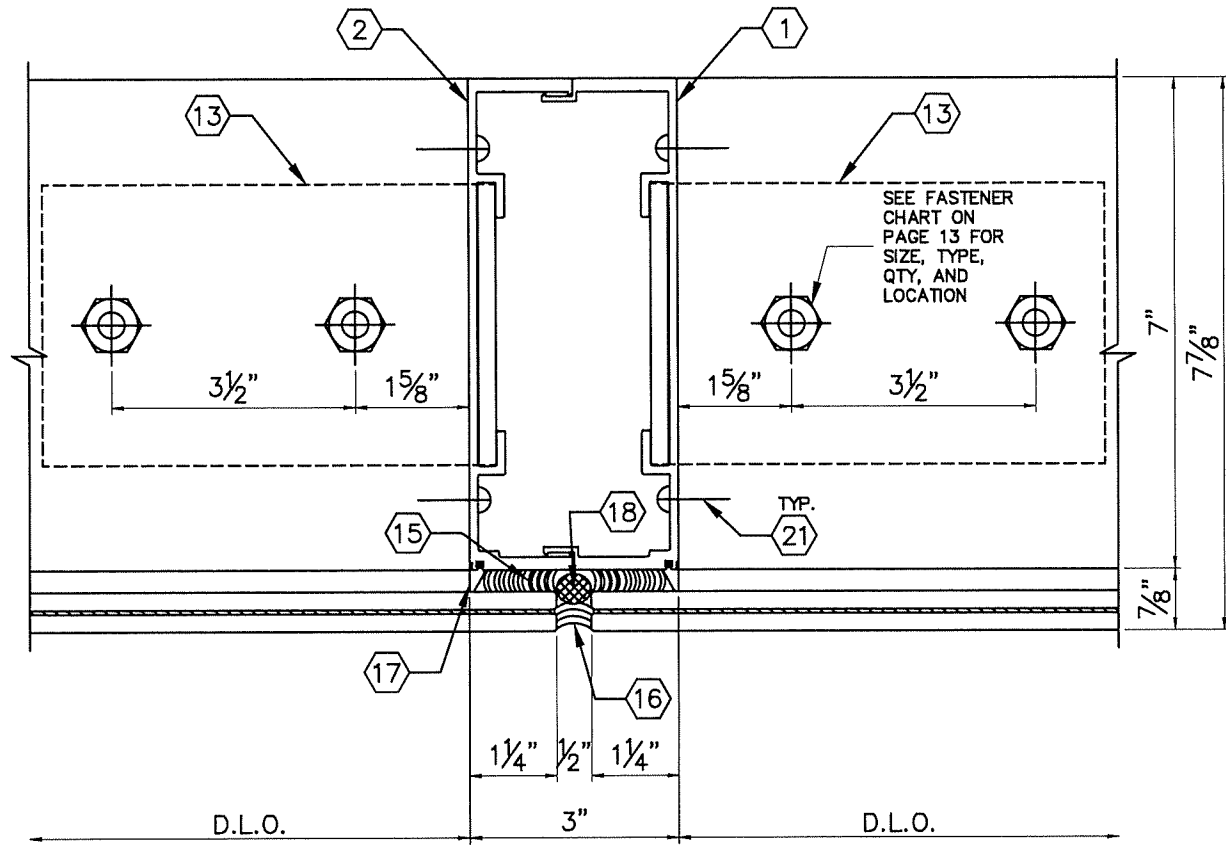


REVISIONS:		
SCALE:	N.T.S.	
DRAWN BY:	FLG	
DATE:	02/14/19	

PERSPECTIVE GLASS COMPANY
 Glazing Contractors
 750 SW 14TH AVENUE
 POMPANO BEACH, FL 33069
 PH. (954) 773-9714
 FAX (954) 971-6614


DRAWING TITLE: PGC-788 STOREFRONT SYSTEM LARGE & SMALL MISSILE IMPACT RESISTANT SYSTEM	
DWG. # PGC-788 - STOREFRONT SYSTEM	PAGE NO. 14/19
PAGE TITLE:	

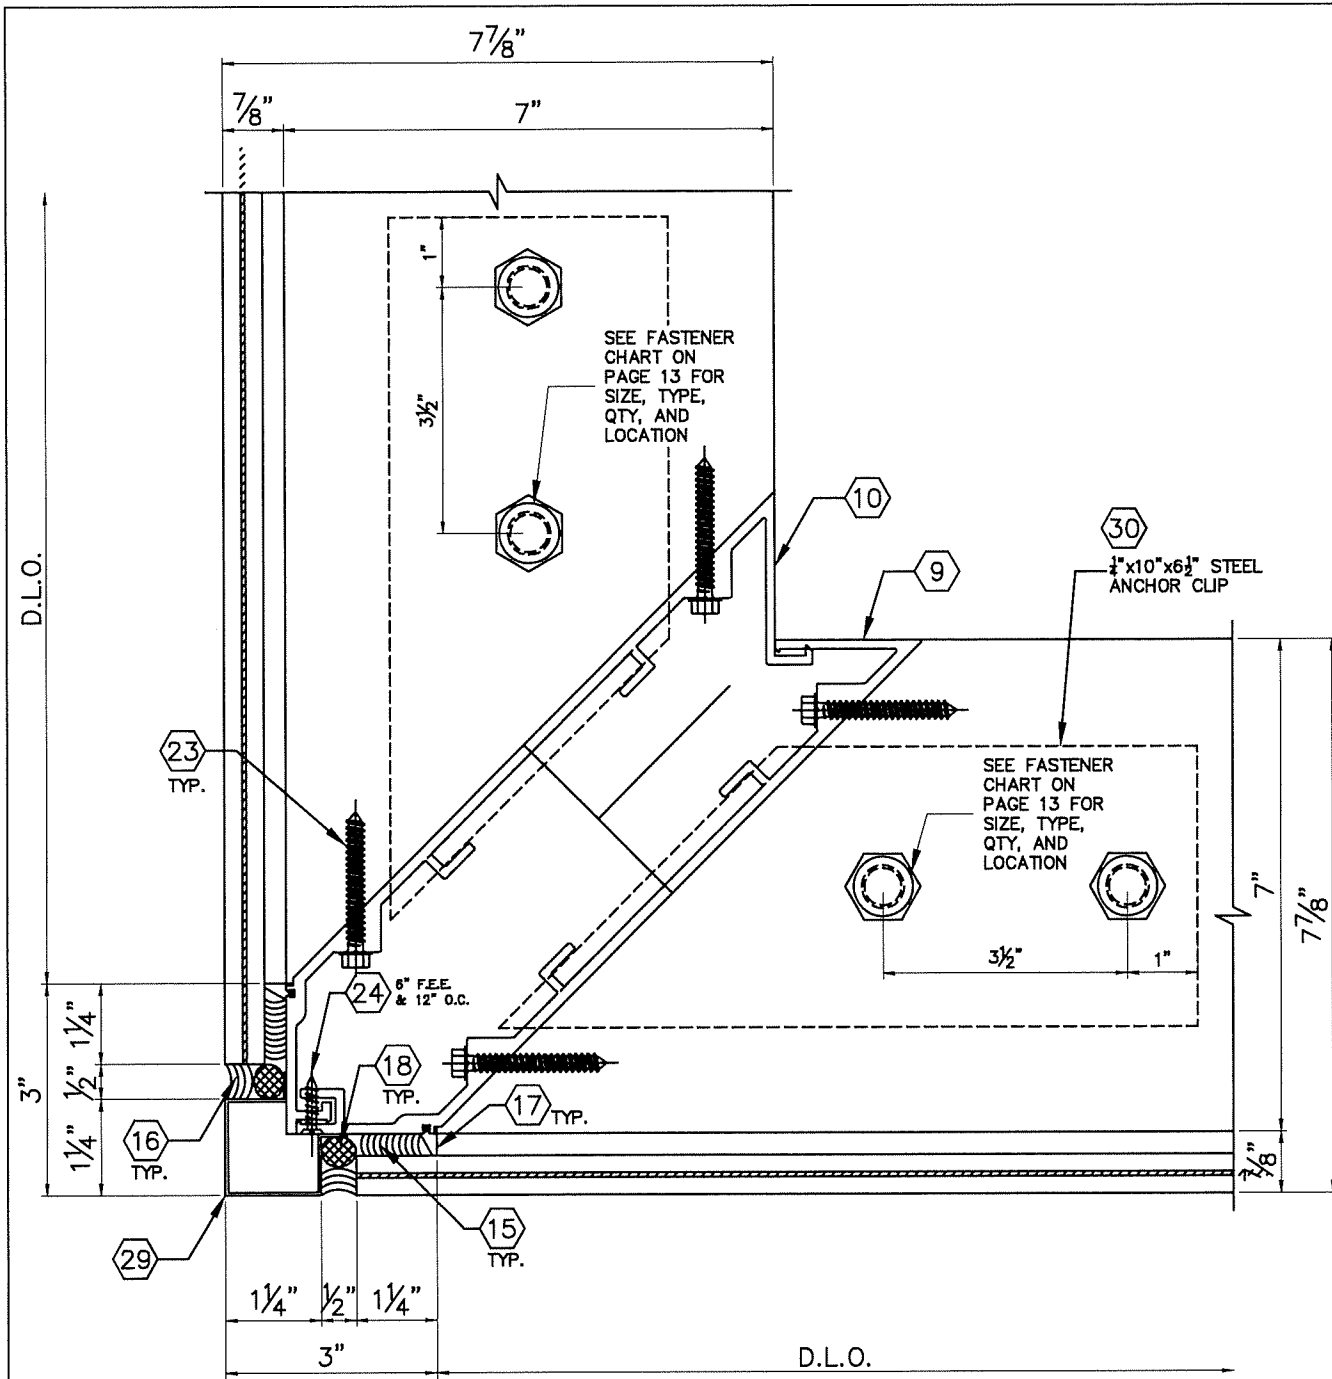

18 90° CORNER MULLION ANCHOR DETAIL- CLIP MOUNT
15

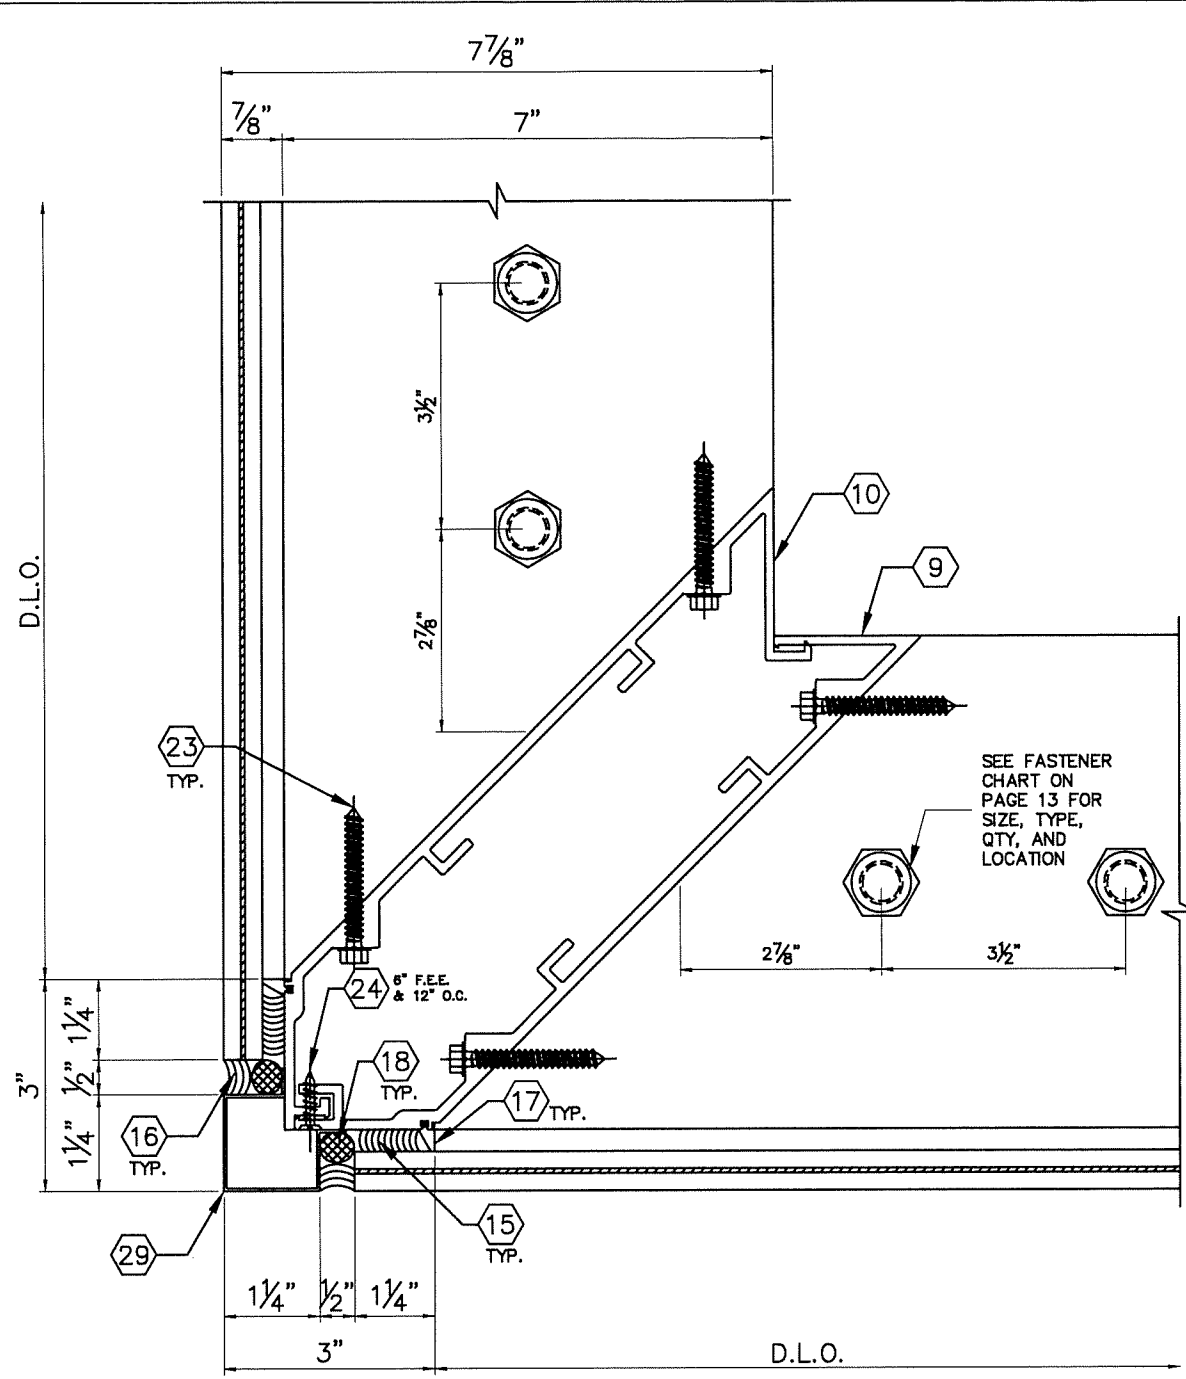


19 90° CORNER MULLION ANCHOR DETAIL- DIRECT MOUNT
15

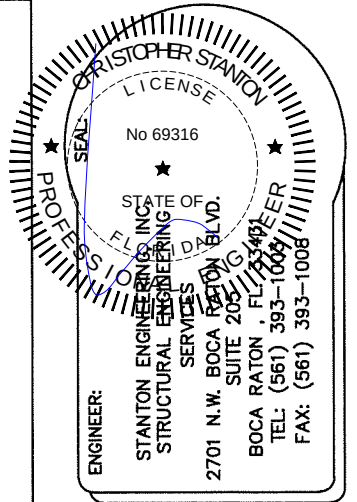

REVISIONS:		
SCALE:	N.T.S.	DRAWN BY:
		FLG
DATE:	02/14/19	


PERSPECTIVE GLASS COMPANY
Glazing Contractors
750 SW 14TH AVENUE
POMPANO BEACH, FL 33069
PH: (954) 773-9714
FAX (954) 971-6614

DRAWING TITLE: PGC-788 STOREFRONT SYSTEM LARGE & SMALL MISSILE IMPACT RESISTANT SYSTEM	
DWG. # PGC-788 - STOREFRONT SYSTEM	PAGE NO. 15/19
PAGE TITLE:	

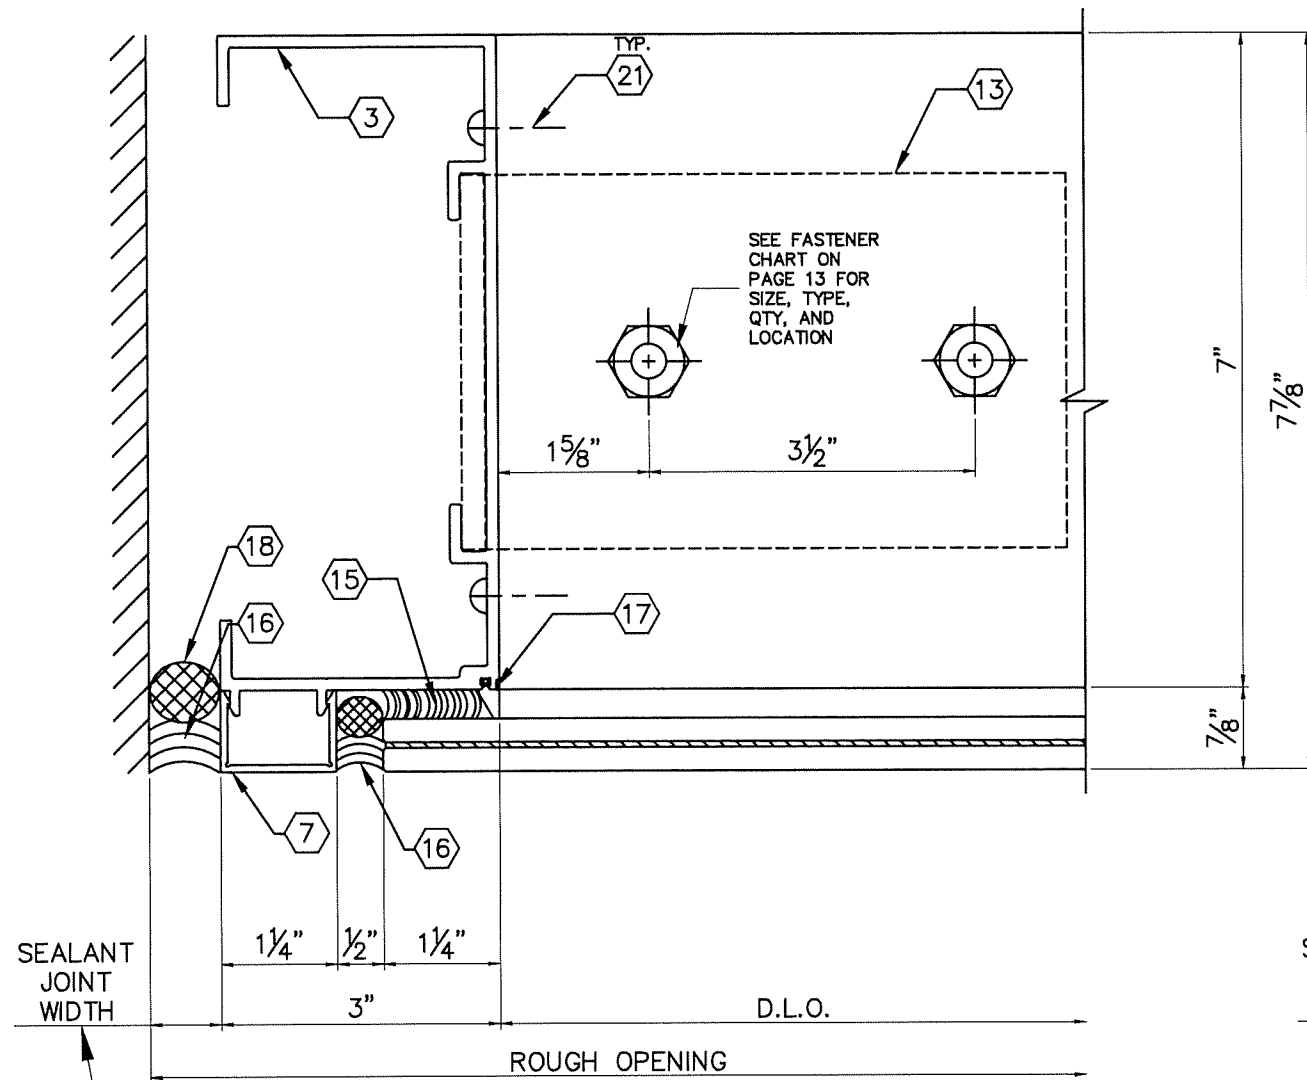


SEE PROJECT SPECIFIC CALCULATIONS TO QUALIFY SEALANT JOINT WIDTH

20 JAMB ANCHOR DETAIL - CLIP MOUNT

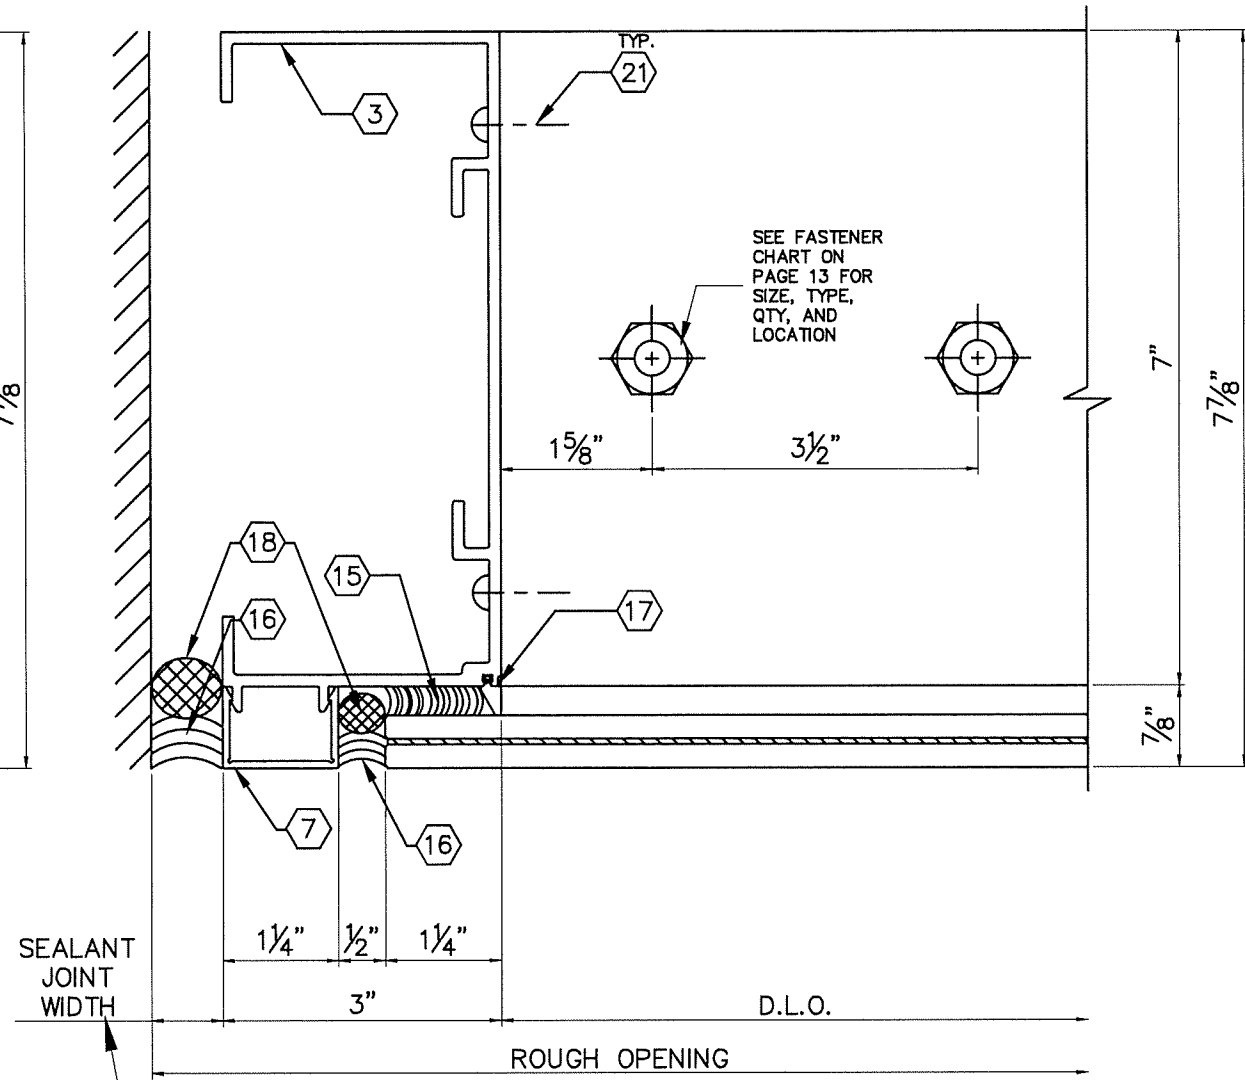

SEE PROJECT SPECIFIC CALCULATIONS TO QUALIFY SEALANT JOINT WIDTH


21 JAMB ANCHOR DETAIL - DIRECT MOUNT

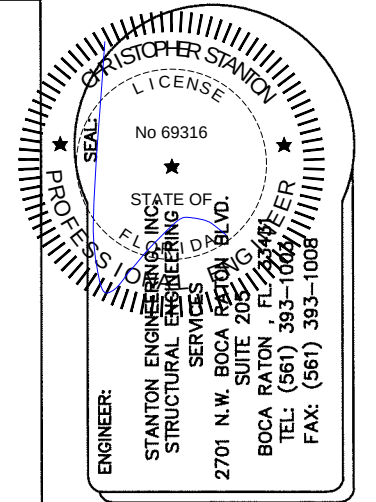


REVISIONS:	
SCALE:	N.T.S.
DRAWN BY:	FLG
DATE:	02/14/19

PERSPECTIVE GLASS COMPANY
 Glazing Contractors
 750 SW 14TH AVENUE
 POMPANO BEACH, FL 33069
 PH. (954) 773-9714
 FAX (954) 971-6614

DRAWING TITLE: PGC-788 STOREFRONT SYSTEM LARGE & SMALL MISSILE IMPACT RESISTANT SYSTEM	
DWG. # PGC-788 - STOREFRONT SYSTEM	PAGE NO. 16/19
PAGE TITLE:	

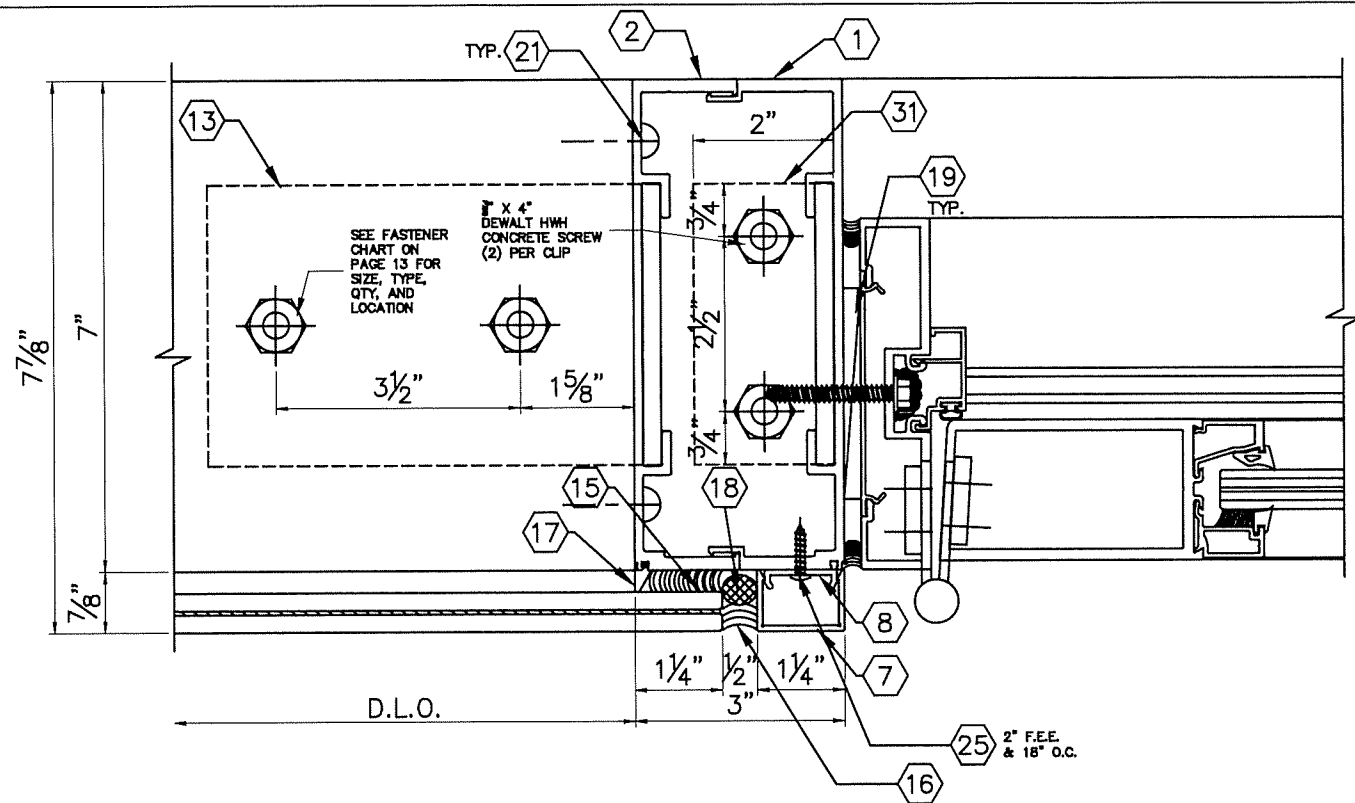


22
17 DOOR VERTICAL ANCHOR DETAIL

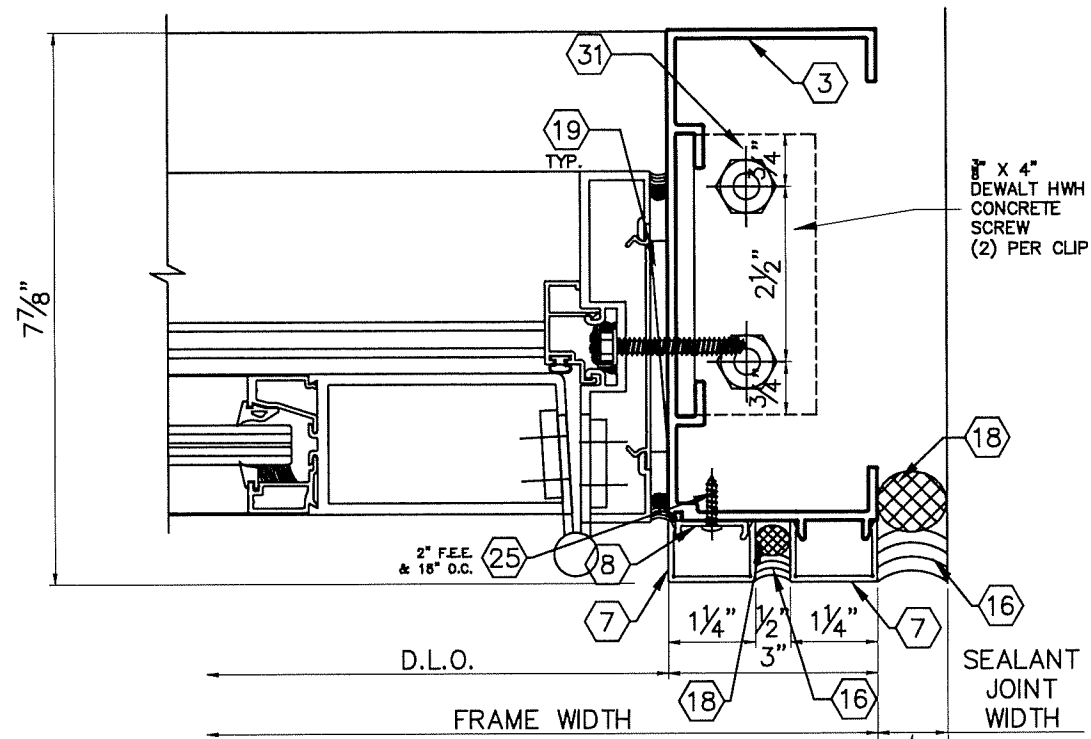

23
17 TYPICAL JAMB ANCHOR DETAIL @ DOOR OPENING


SEE PROJECT SPECIFIC
CALCULATIONS TO QUALIFY
SEALANT JOINT WIDTH

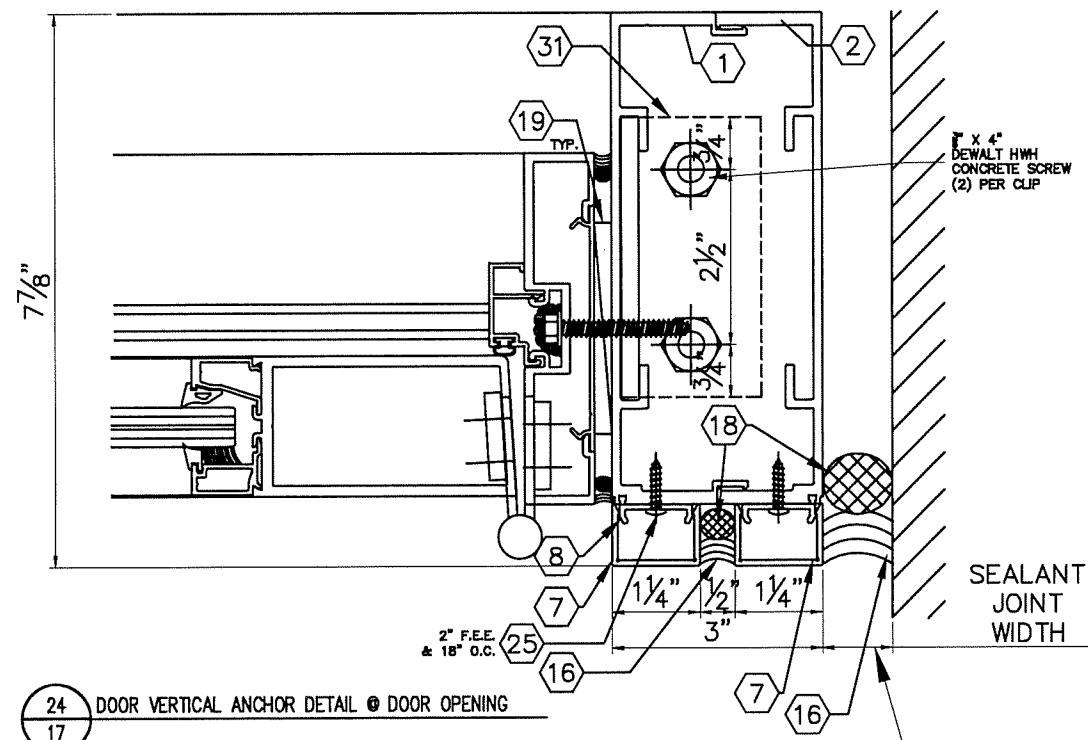

24
17 DOOR VERTICAL ANCHOR DETAIL @ DOOR OPENING

SEE PROJECT SPECIFIC
CALCULATIONS TO QUALIFY
SEALANT JOINT WIDTH













PLEASE NOTE: US ALUMINUM DOOR
DETAILS ARE SHOWN FOR REFERENCE
ONLY. ANY FLORIDA PRODUCT
APPROVAL OR MIAMI-DADE APPROVED
DOOR MAY BE USED WITH THIS
SYSTEM. PLEASE SEE DOOR
APPROVAL FOR FASTENER TYPE AND
LOCATION.

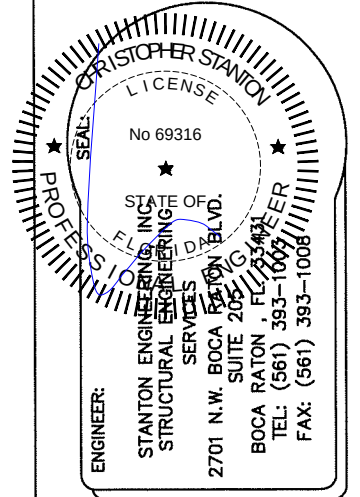





REVISIONS:		
SCALE:	N.T.S.	DRAWN BY:
		FLG
		DATE:
		02/14/19

PERSPECTIVE GLASS COMPANY
Glazing Contractors
750 SW 14TH AVENUE
POMPAHO BEACH, FL 33069
PH: (954) 773-9714
FAX: (954) 971-6614

DRAWING TITLE:	PGC-788 STOREFRONT SYSTEM LARGE & SMALL MISSILE IMPACT RESISTANT SYSTEM
DWG. #	PGC-788 - STOREFRONT SYSTEM
PAGE TITLE:	PAGE NO. 17/19

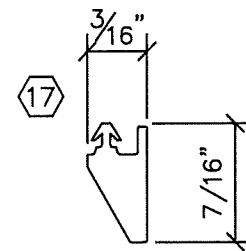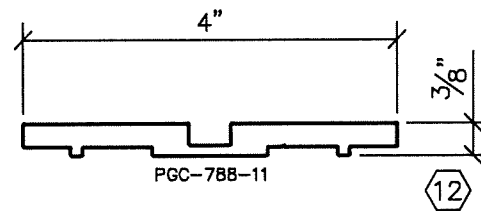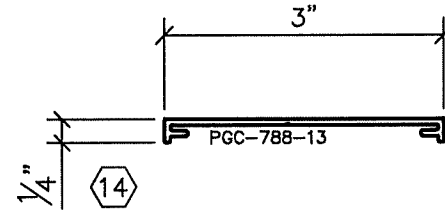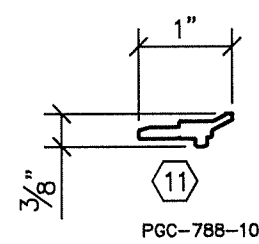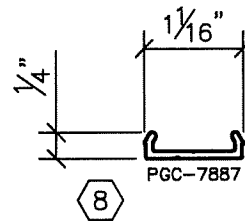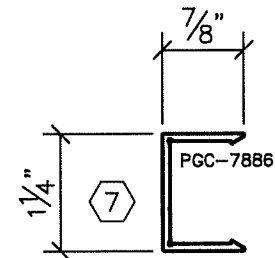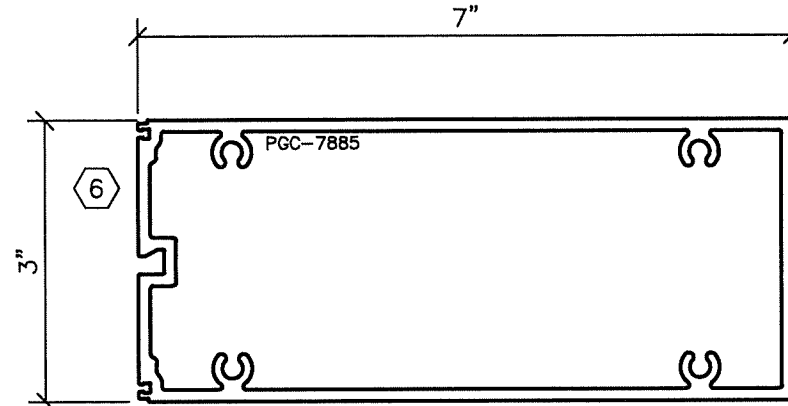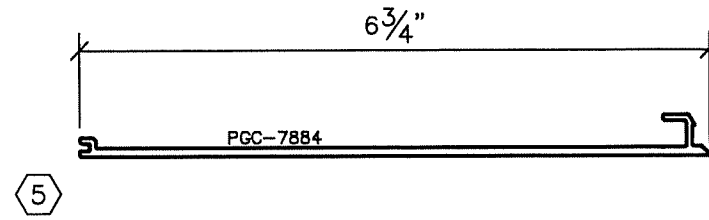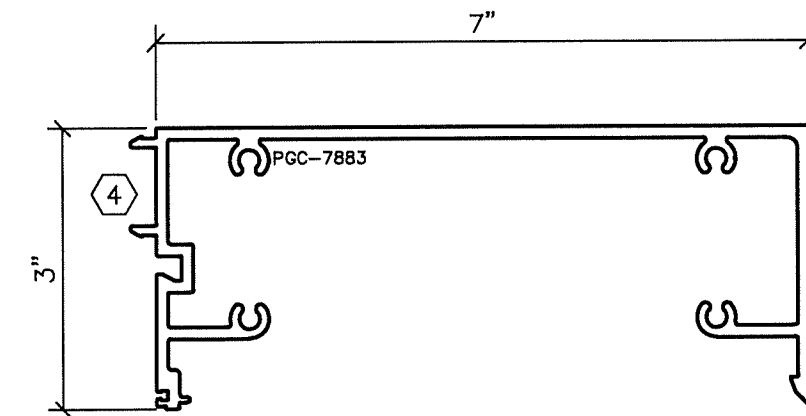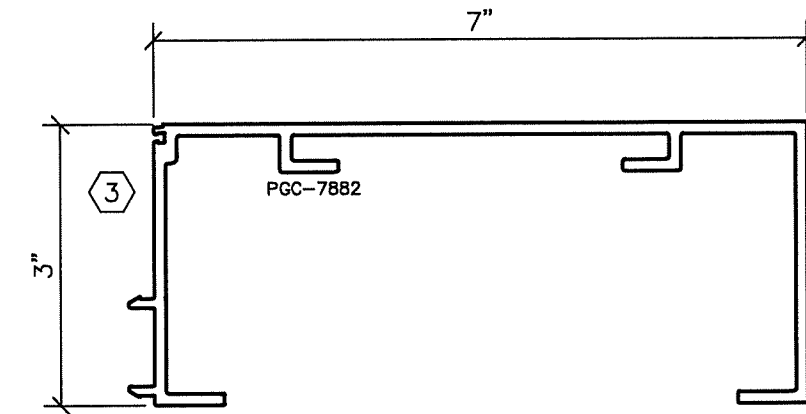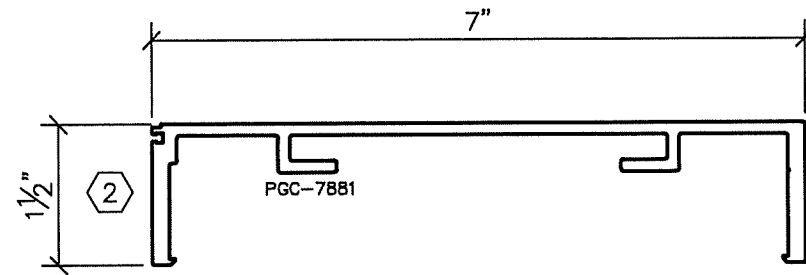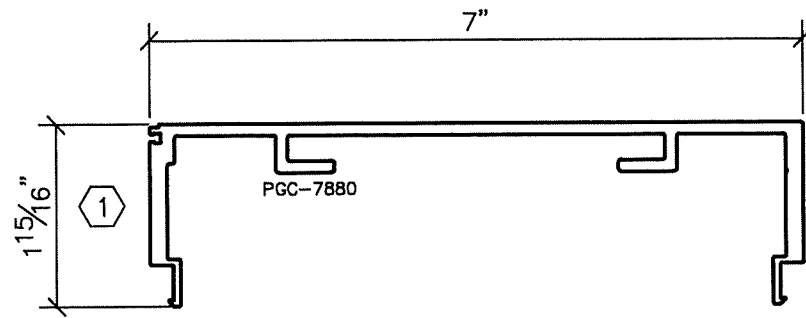


IR-22733S
Scale: 4x

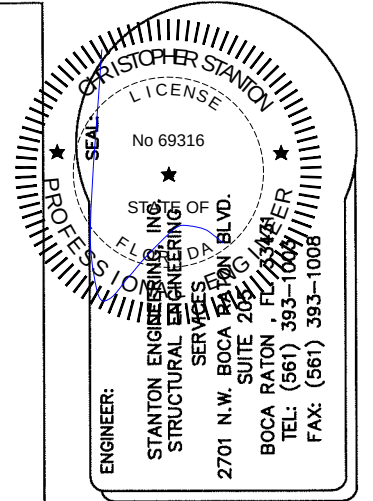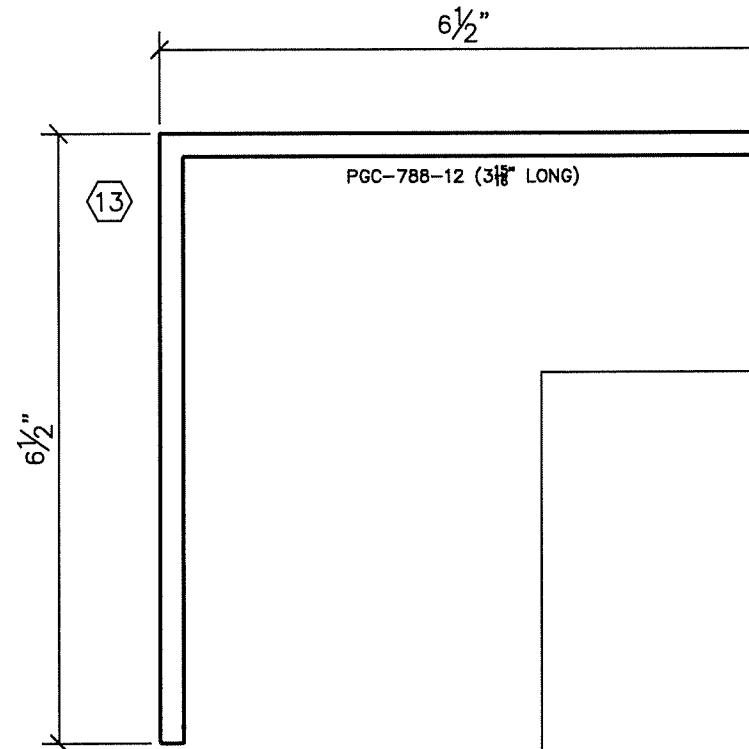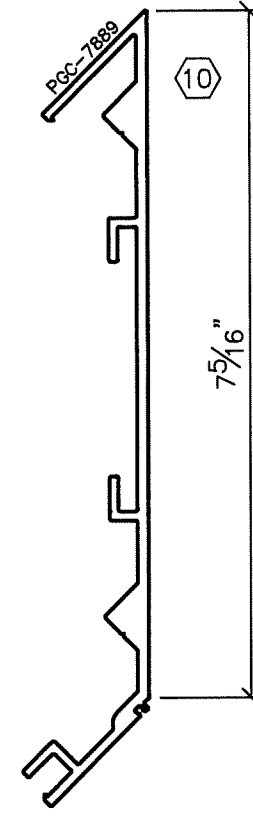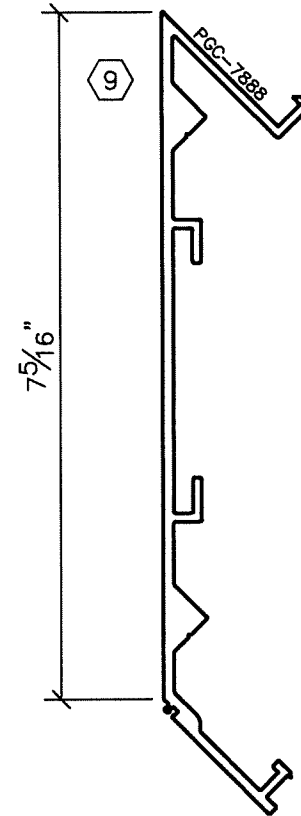

REVISIONS:		
SCALE:	N.T.S.	
DRAWN BY:	FLG	
DATE:	02/14/19	


PERSPECTIVE GLASS COMPANY
Glazing Contractors
750 SW 14TH AVENUE
POMPAHO BEACH, FL 33069
PH. (954) 773-9714
FAX (954) 971-6614

DRAWING TITLE: PGC-788 STOREFRONT SYSTEM LARGE & SMALL MISSILE IMPACT RESISTANT SYSTEM	
DWG. # PGC-788 - STOREFRONT SYSTEM	PAGE NO. 18/19

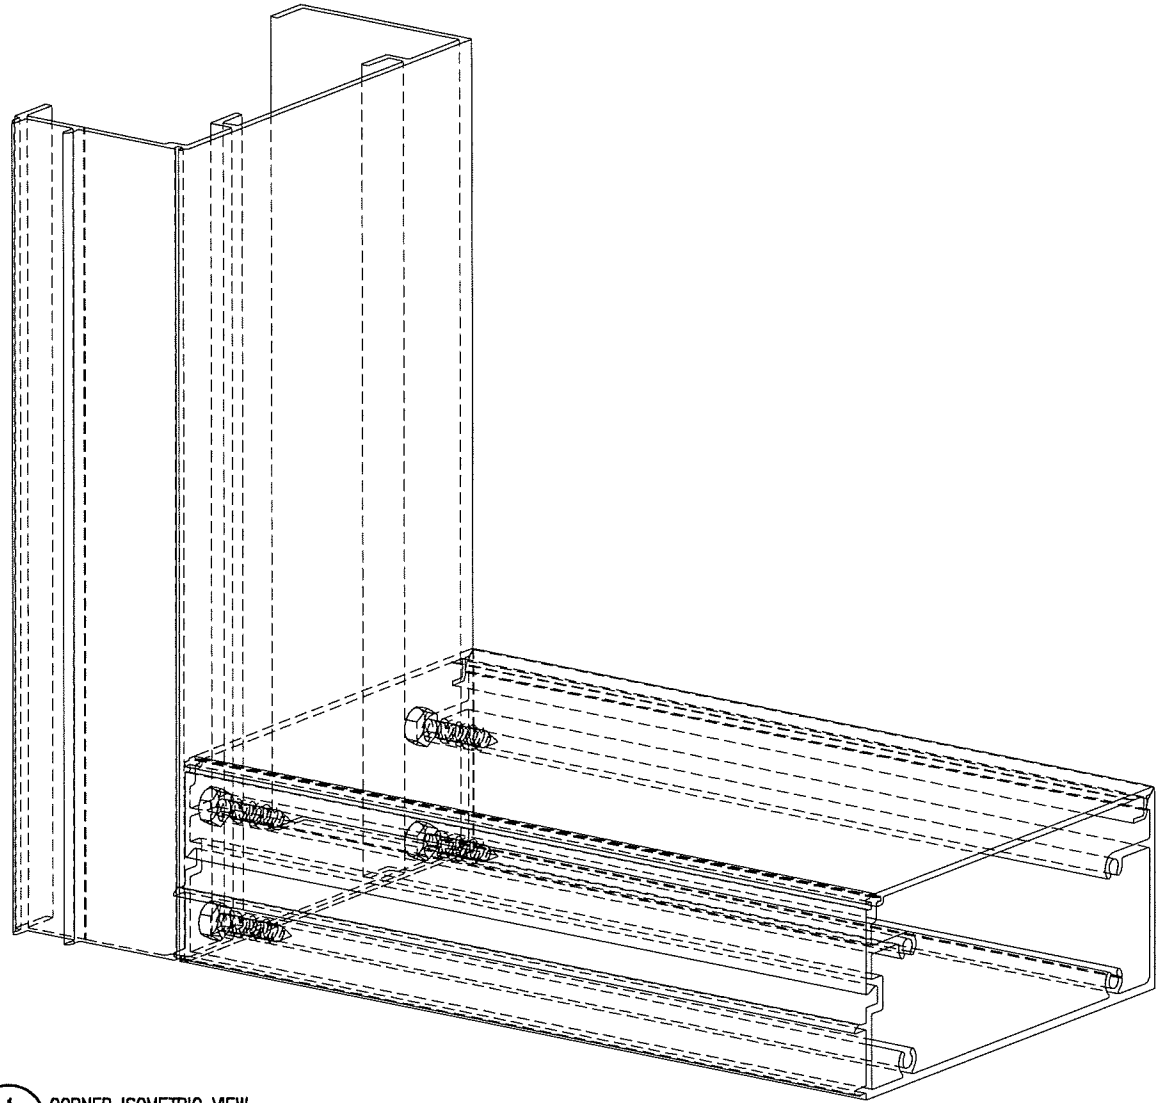

1
19 CORNER ISOMETRIC VIEW

MATERIALS				
ITEM NO.	PART NO.	DESCRIPTION	MATERIAL	MFGR./SUPPLIER/REMARKS
(1)	PGC-7880	MALE MULLION	6063-T6	PERSPECTIVE GLASS
(2)	PGC-7881	FEMALE MULLION	6063-T6	PERSPECTIVE GLASS
(3)	PGC-7882	JAMB	6063-T6	PERSPECTIVE GLASS
(4)	PGC-7883	HEAD, SILL	6063-T6	PERSPECTIVE GLASS
(5)	PGC-7884	HEAD, SILL POCKET FILLER	6063-T6	PERSPECTIVE GLASS
(6)	PGC-7885	HORIZONTAL	6063-T6	PERSPECTIVE GLASS
(7)	PGC-7886	PERIMETER TRIM COVER	6063-T6	PERSPECTIVE GLASS
(8)	PGC-7887	PERIMETER TRIM COVER BASE	6063-T6	PERSPECTIVE GLASS
(9)	PGC-7888	MALE CORNER MULLION	6063-T6	PERSPECTIVE GLASS
(10)	PGC-7889	FEMALE CORNER MULLION	6063-T6	PERSPECTIVE GLASS
(11)	PGC-788-10	SETTING BLOCK CHAIR	6063-T6	PERSPECTIVE GLASS
(12)	PGC-788-11	REINFORCEMENT CLIP	6063-T6	PERSPECTIVE GLASS
(13)	PGC-788-12	ANCHOR CLIP 1/4" x 6 1/2" x 6 1/2"	6063-T6	PERSPECTIVE GLASS
(14)	PGC-788-13	MUNTIN COVER	6063-T6	PERSPECTIVE GLASS
(15)	PROGLAZE	STRUCTURAL SEALANT	SILICONE	TREMCO
(16)	SPECTUM II	STRUCTURAL SEALANT	SILICONE	TREMCO
(17)	TR-22733S	GASKET	80 DURO SILICONE	TREMCO
(18)	-	BACKER ROD OPEN CELL	POLYETHYLENE	TUNDRA
(19)	SHM	SHIM	PLASTIC	
(20)	SETTING BLOCK	SETTING BLOCK 3/16" x 4"	80 DURO HARD RUBBER OR SILICONE	
(21)	FASTENER	#14 x 1 1/4" HHW SMS (1" IN SPLINE)		
(22)	FASTENER	1/4-20 x 3/8" HHW MS		
(23)	FASTENER	#14 x 2" HHW SMS (1" IN SPLINE)		
(24)	FASTENER	#12-24x3/4" UNDER CUT TYPE 'F'		
(25)	FASTENER	#8 x 3/4" PH SMS		2" F.E.E. & 18" O.C.
(26)	TYPE 1	3/8" x 6" FLAT BAR	A329 OR A372 GRADE 50	W/ SHOP PRIMER
(27)	TYPE 2	1/2" x 5" FLAT BAR	A329 OR A372 GRADE 50	W/ SHOP PRIMER
(28)	TYPE 3	1/2" x 6" FLAT BAR	A329 OR A372 GRADE 50	W/ SHOP PRIMER
(29)		.040 BREAK METAL COVER	ALUMINUM	
(30)	CORNER MULL ANCHOR ANGLE	1/4"x10"x6 1/2"x4" LONG STL ANGLE	A329 OR A372 GRADE 50	PREFAB W/SHOP PRIMER
(31)	PGC-788-12	1/4" X 2" X 6 1/2" ANCHOR CLIP	6063-T6	PERSPECTIVE GLASS
(32)				
(33)				
(34)				
(35)				
(36)				

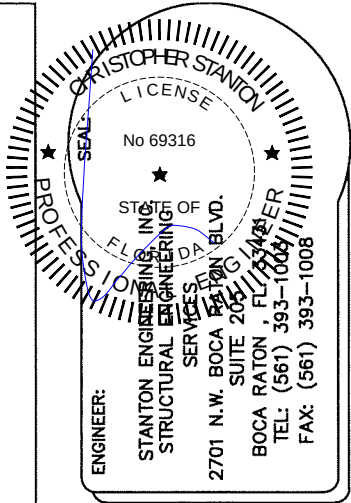

SCALE:	N.T.S.	REVISIONS:
DRAWN BY:	FLG	
DATE:	02/14/19	

PERSPECTIVE GLASS COMPANY
Glazing Contractors
750 SW 14TH AVENUE
POMPANO BEACH, FL 33069
PH. (954) 773-9714
FAX (954) 971-6614

DRAWING TITLE: PGC-788 STOREFRONT SYSTEM LARGE & SMALL MISSILE IMPACT RESISTANT SYSTEM	DWG. # PGC-788 - STOREFRONT SYSTEM	PAGE NO. 19/19
---	---------------------------------------	-------------------