
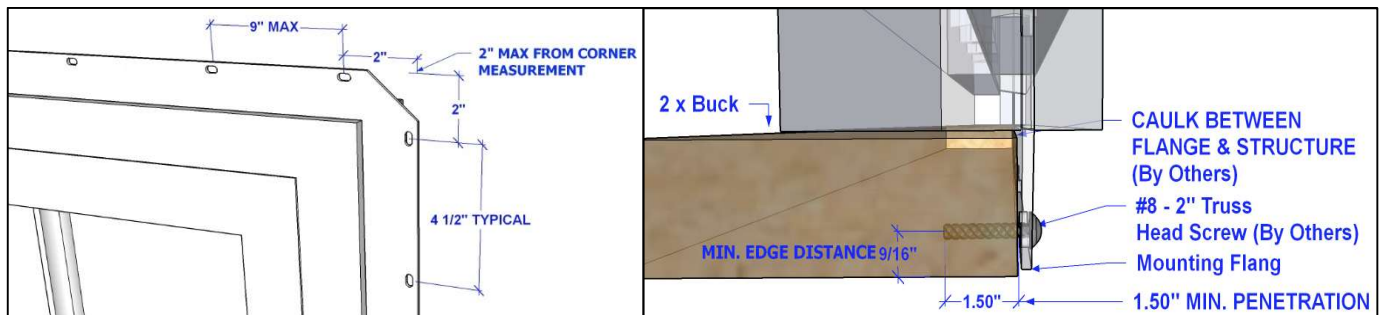


**INSTALLATION METHOD
PVC (VINYL) PD10 PATIO DOOR
ELEVATION & ANCHOR LAYOUT**

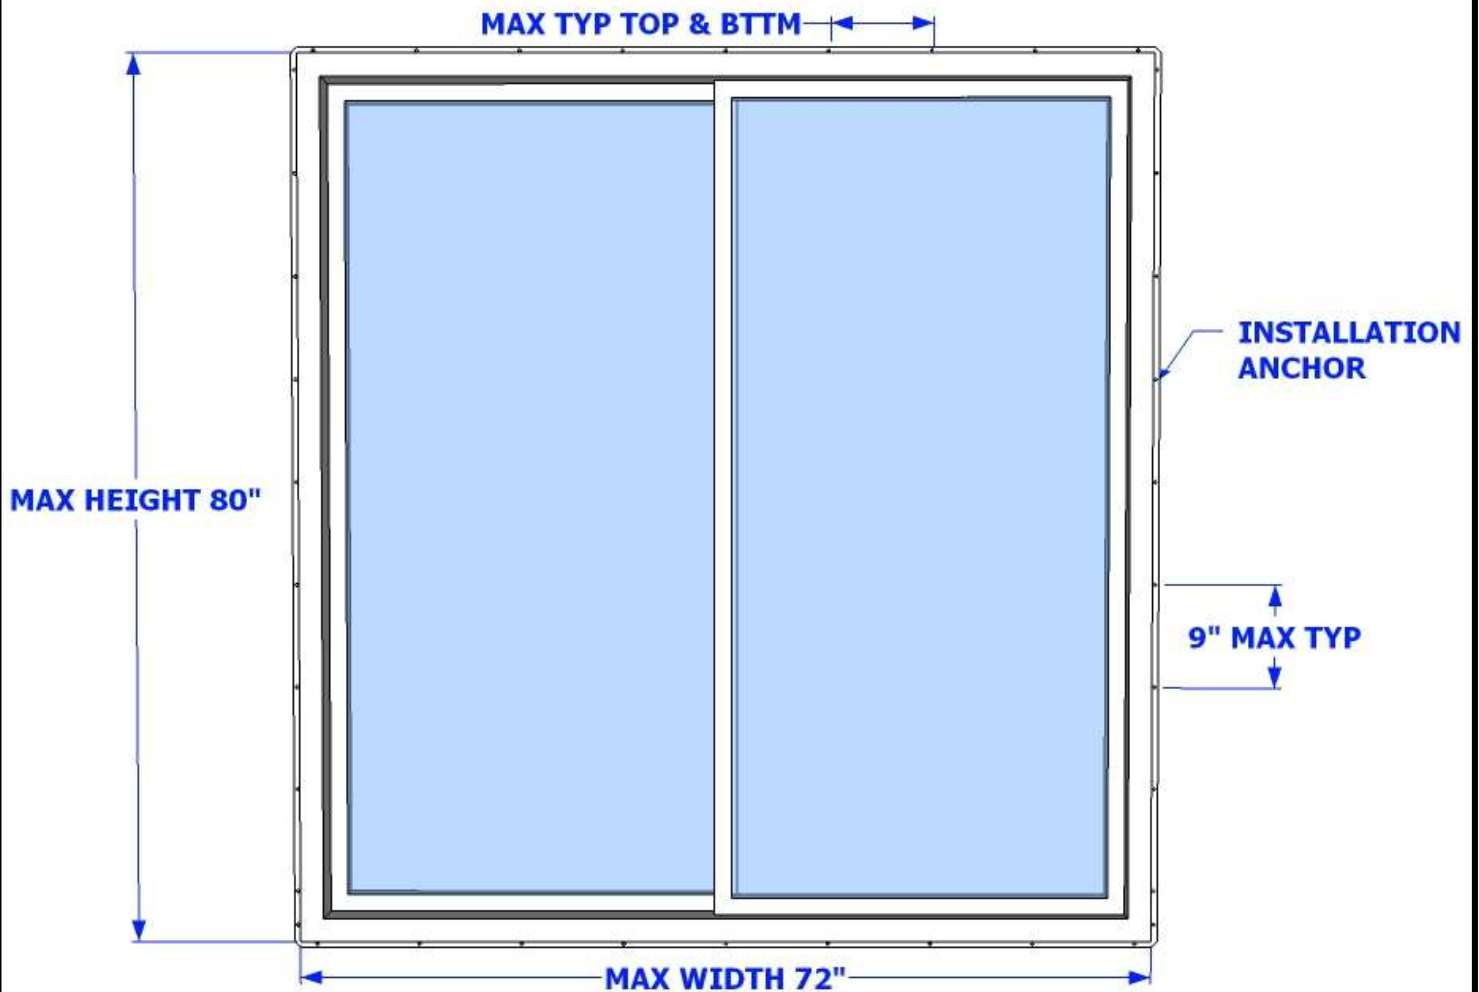

SCALE: NTS

DWN BY: AMM

CHK BY: KEA

DATE: 4/9/19

TITLE:
INSTALLATION METHOD
PVC (VINYL) PD10 PATIO DOOR
ELEVATION & ANCHOR LAYOUT

PREPARED BY:
POCAHONTAS ALUMINUM COMPANY, INC.
2001 INDUSTRIAL DRIVE
POCAHONTAS, AR 72455
PH: 870-892-3689 FAX: 870-892-9858

REVISIONS

NO.	DESCRIPTION	BY	DATE

COPYING OR
DUPLICATION IS
PROHIBITED WITHOUT
WRITTEN PERMISSION
FROM POCAHONTAS
ALUMINUM
COMPANY, INC.

