

Z:\2023 FBC Drawings\Novatech Patio Doors\FL-29466 R3\FL-29466.5.dwg


Novatech®

R-650
SLIDING PATIO DOOR
"NON-IMPACT"


GENERAL NOTES

1. This product anchoring drawing is in compliance with the 8th Edition (2023) Florida Building Code (FBC) structural requirements excluding the "High Velocity Hurricane Zone" (HVHZ). See the Certification Agency Certificate for sizes, specifications and ratings.
2. Product anchors shall be as listed and spaced as shown on details. Anchor embedment to base material shall be beyond wall dressing or stucco.
3. When used in areas requiring wind borne debris protection this product is required to be protected with an impact resistant covering that complies with FBC Sections 1609.1.2 & R301.2.1.2.
4. For 2x stud framing construction, anchoring of these units shall be the same as that shown for 2x buck masonry construction.
5. Site conditions that deviate from the details of this drawing require further engineering analysis by a licensed engineer or registered architect.

TABLE OF CONTENTS	
SHEET#	DESCRIPTION
1	Typical elevations, design pressures and general notes
2	Horizontal cross sections
3	Vertical cross sections
4	Buck anchoring
5	Frame anchoring
6	Bill of materials, glazing details & components

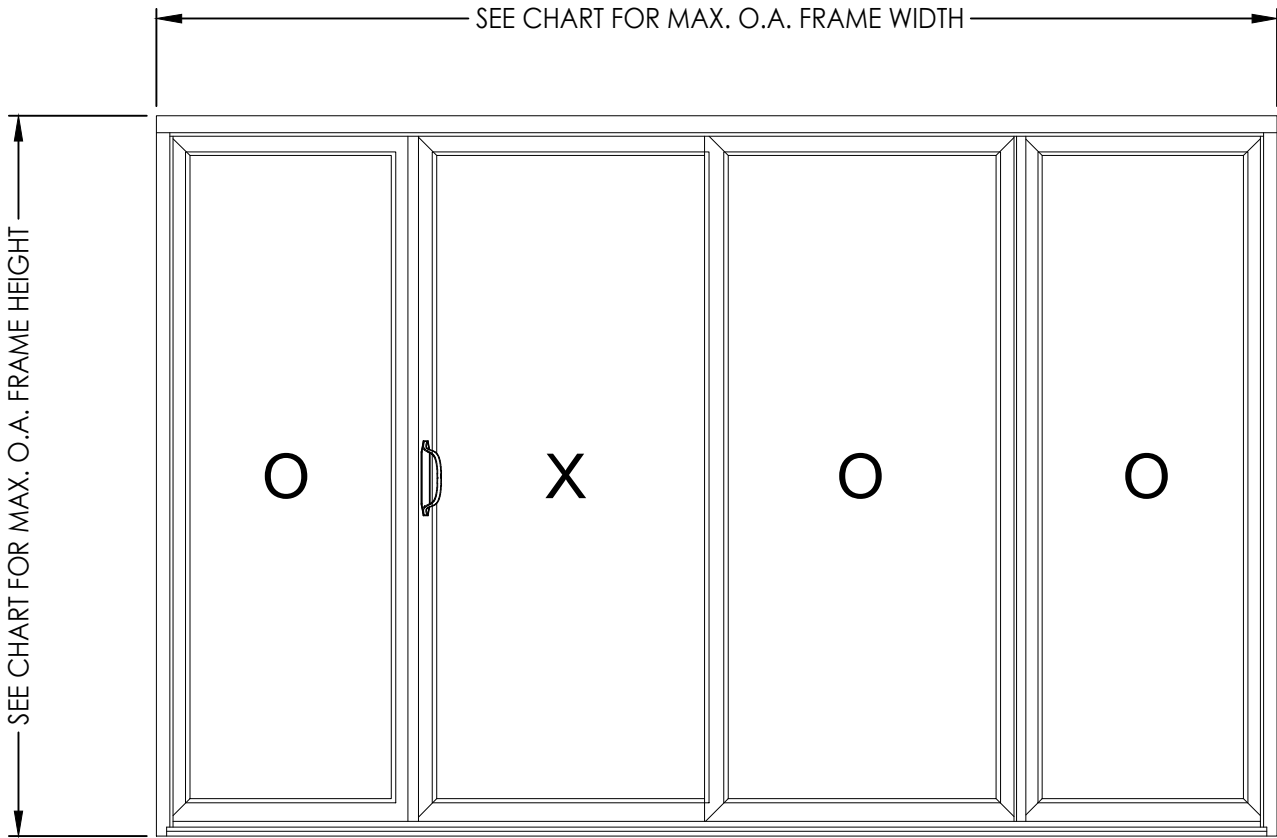

MAX. FRAME DIMENSION	MAX. D.L.O. DIMENSION	GLASS TYPE	DESIGN PRESSURE (PSF)	
			POSITIVE	NEGATIVE
106.6" X 81.1"	30.1" x 72.2"	G1	+35.0	-35.0

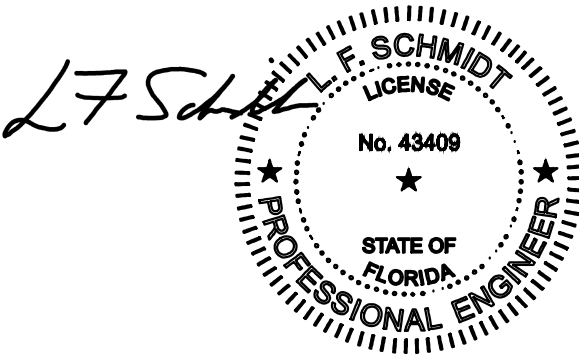


Digitally signed by
Lyndon F Schmidt
Date: 2023.09.14
09:48:11 -04'00'


This item has been digitally signed and sealed by
L. F. Schmidt, P.E. on the date adjacent to the seal.
Printed copies of this document are not
considered signed and sealed and the signature
must be verified on any electronic copies.

THIS PRODUCT APPROVAL IS VALID
ONLY FOR THE STATE OF FLORIDA

Documents Prepared By: Lyndon F. Schmidt P.E. No. 43409		BUILDING CONSULTANTS, INC. P.O. Box 230, Valrico, FL 33595 Phone No.: 813.659.9197 FBPE Registry No. 9813	
PRODUCT:	NOVATECH PATIO DOOR	PART OR ASSEMBLY:	TYPICAL ELEVATION, DESIGN PRESSURES & GENERAL NOTES
		LFS	LFS
		2	9/14/23
		1	10/01/20
		NO. DATE	REVISIONS
DATE: 10/31/19		SCALE: N.T.S.	
DWG. BY: LFS		CHK. BY: RW	
DRAWING NO.: FL-29466.5		SHEET 1 OF 6	

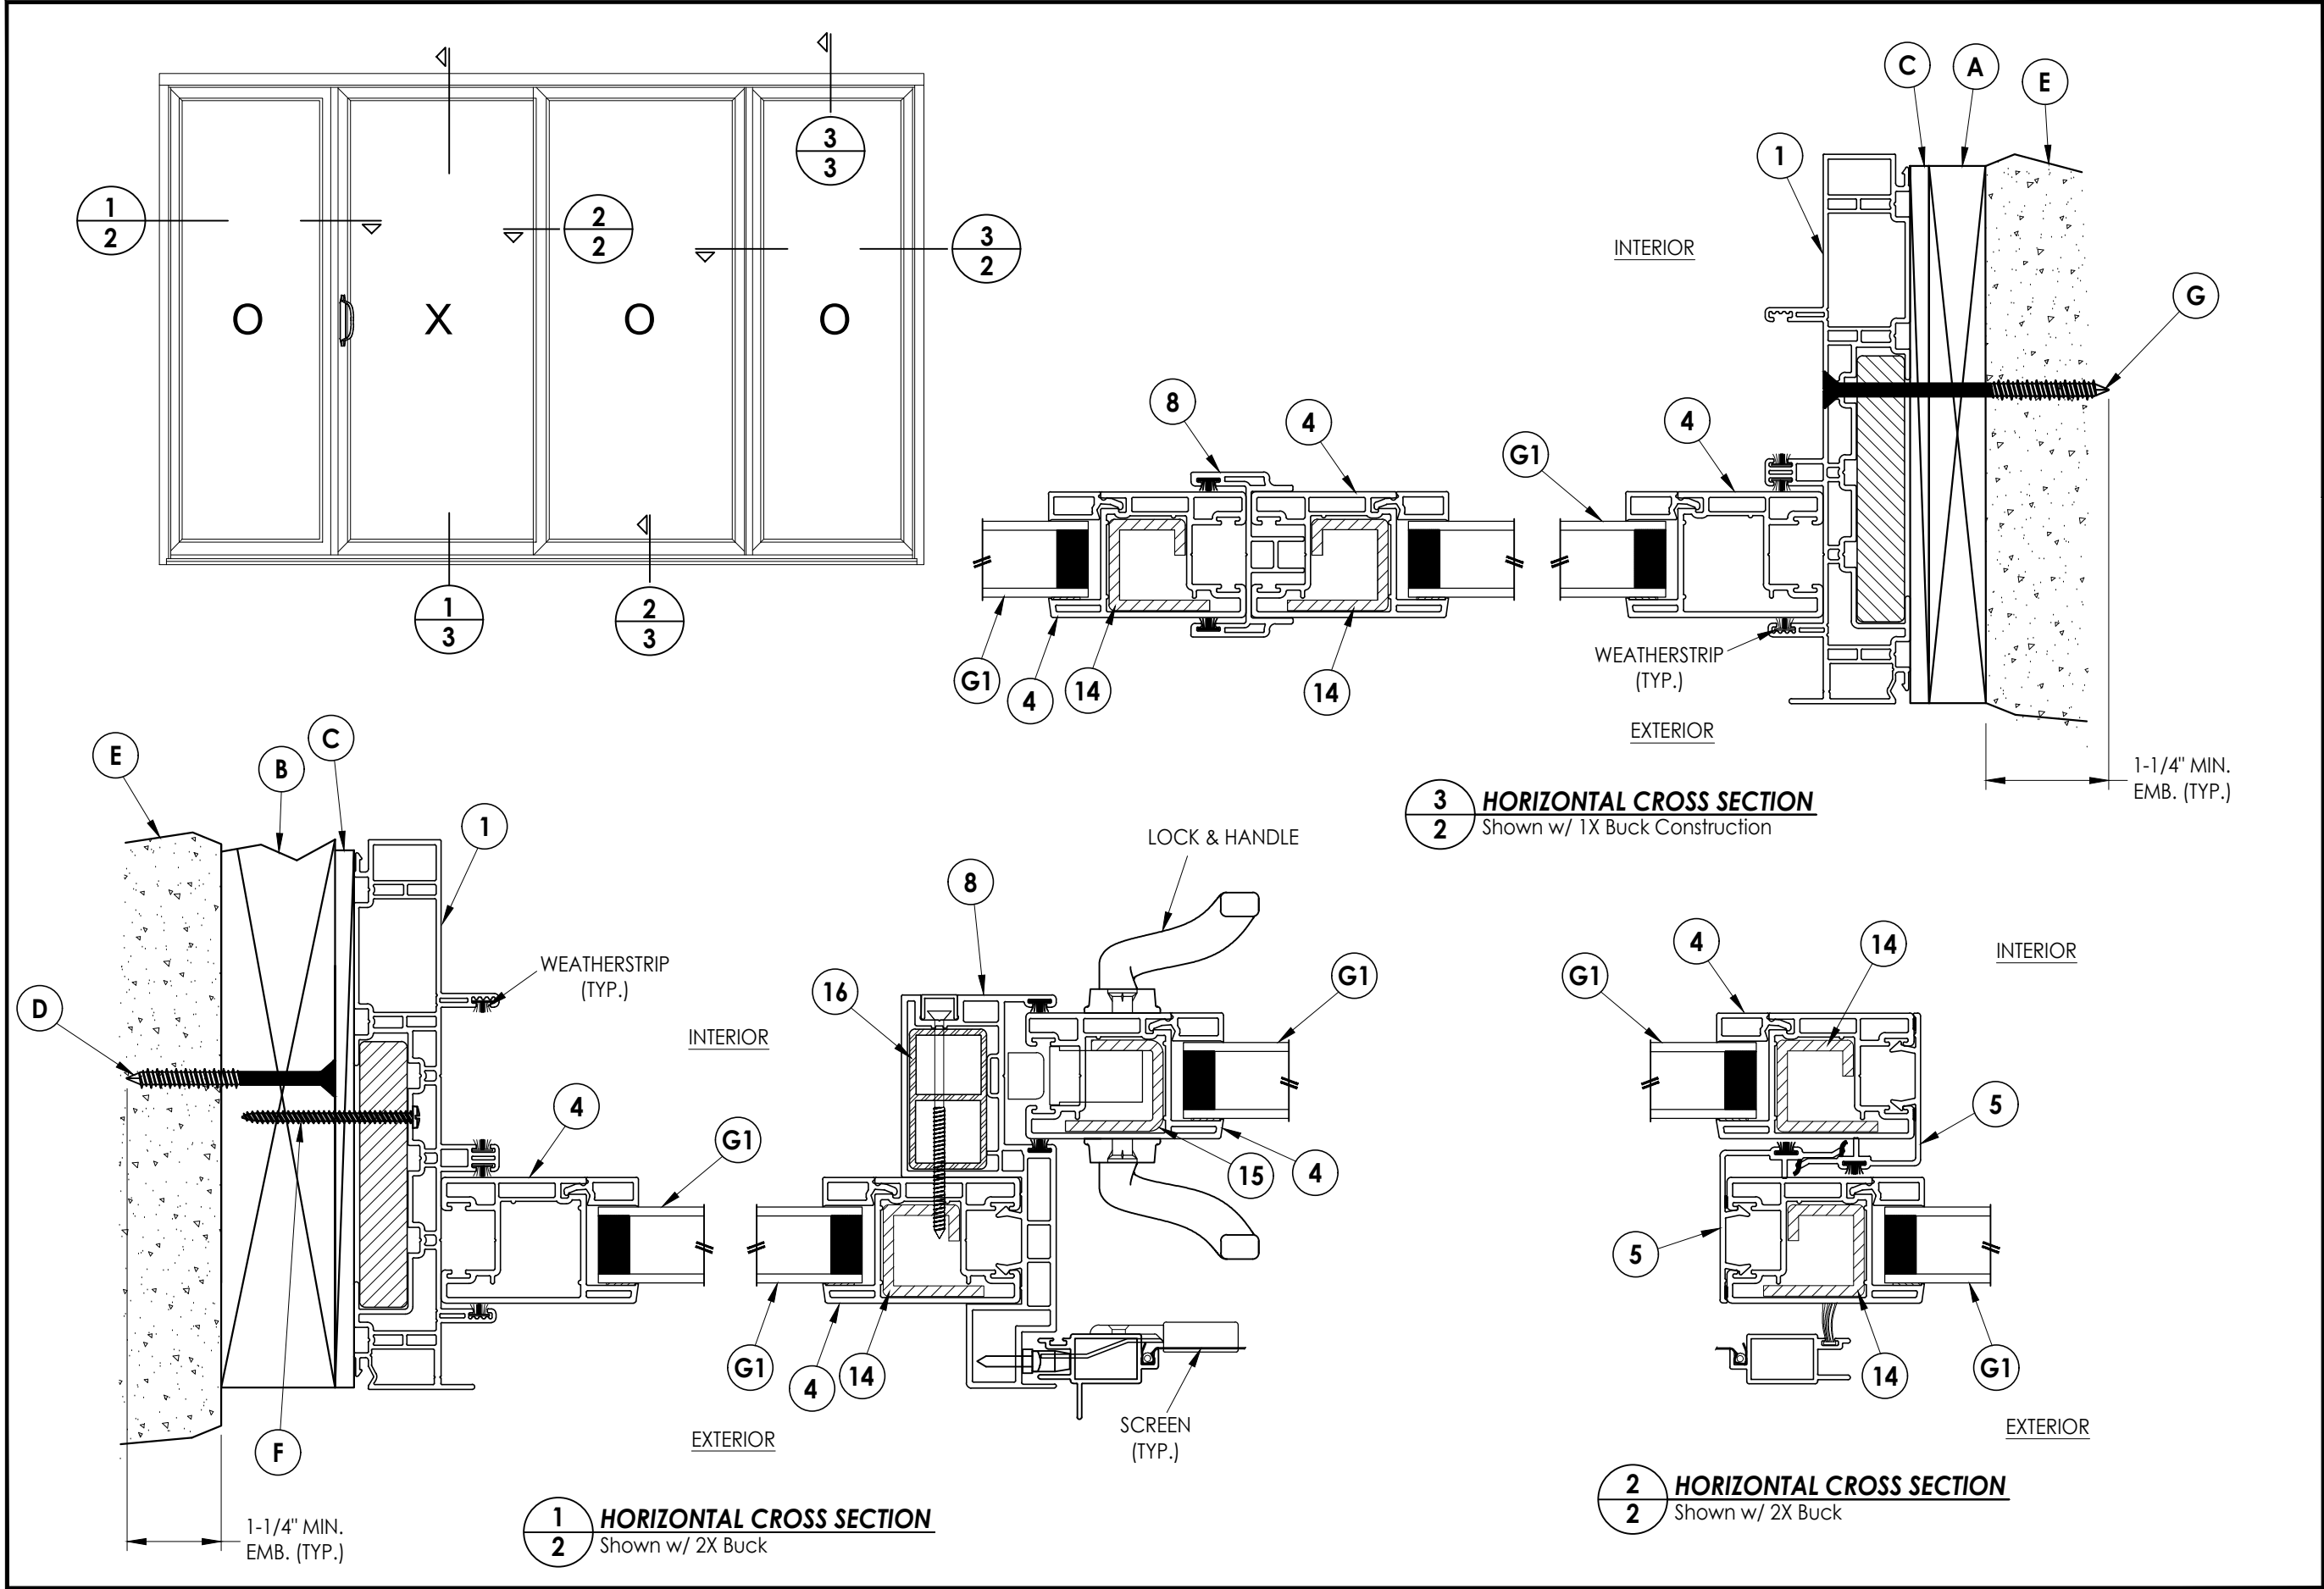
[illegible]

Z:\2023 FBC Drawings\Novatech Patio Doors\FL-29466 R3\FL-29466.5.dwg

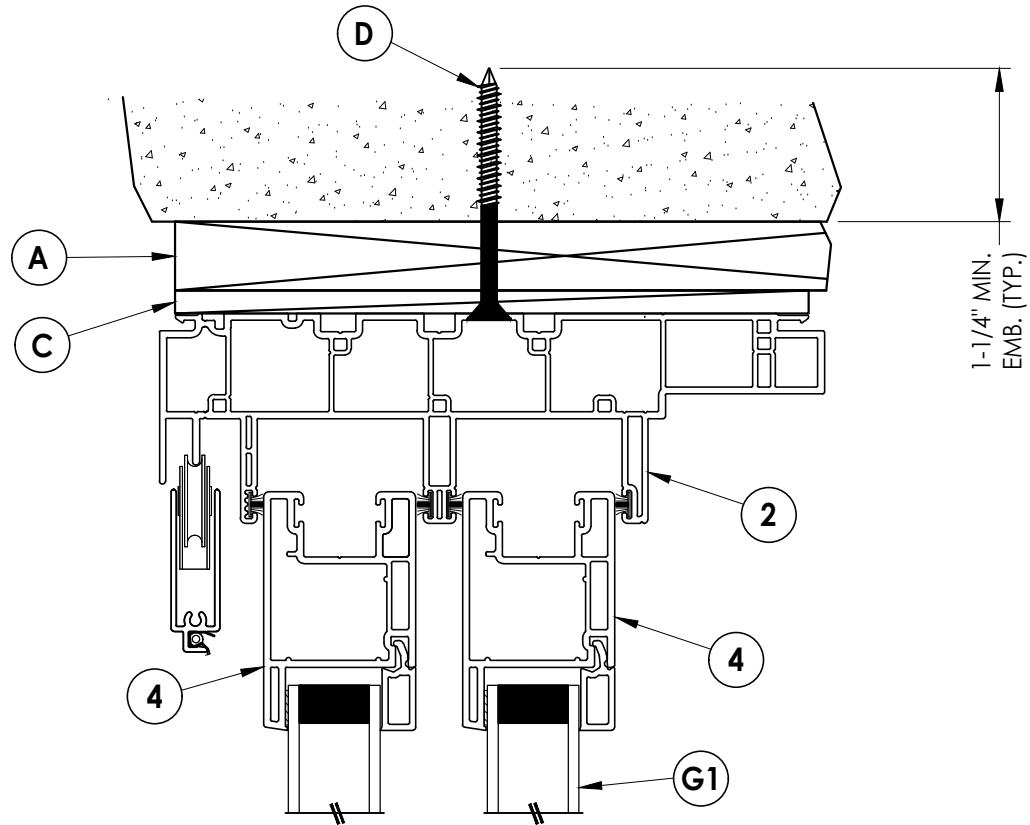


EXTERIOR

INTERIOR

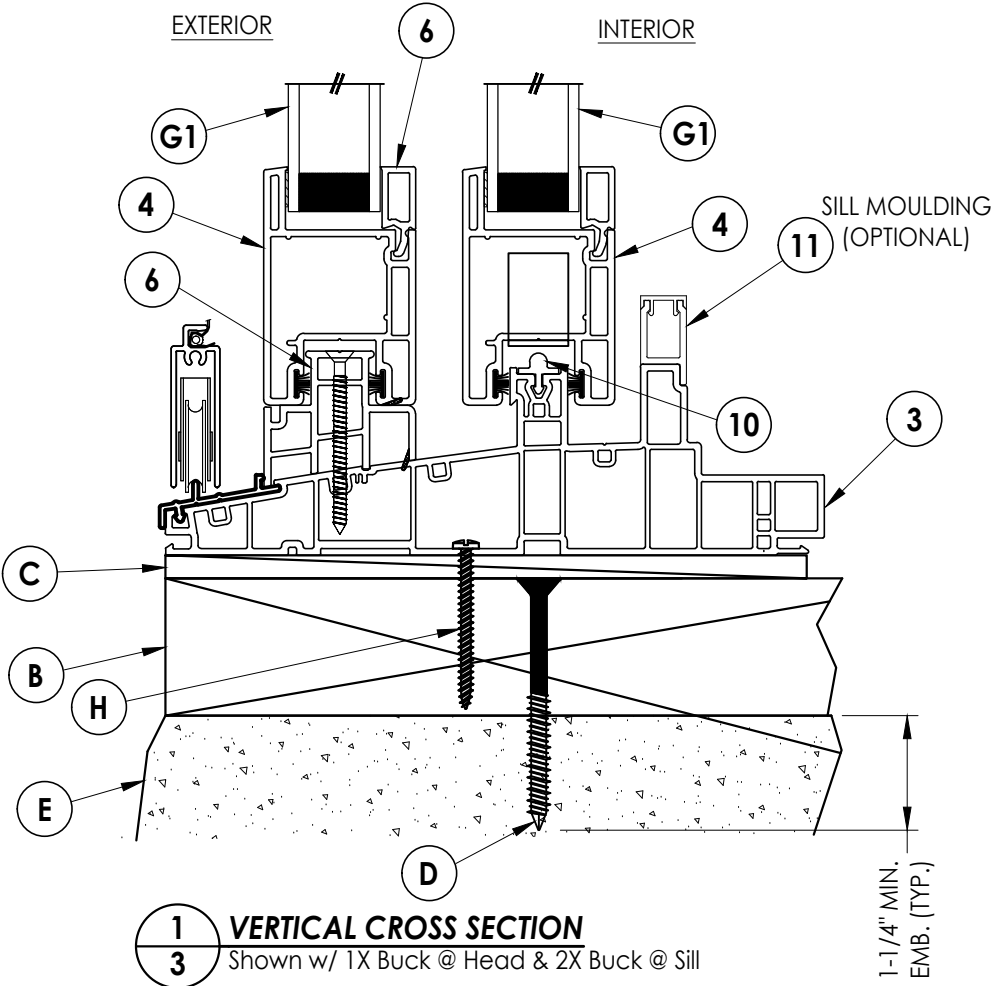

1
3 **VERTICAL CROSS SECTION**
Shown w/ 1X Buck @ Head & 2X Buck @ Sill

1-1/4" MIN.
EMB. (TYP.)

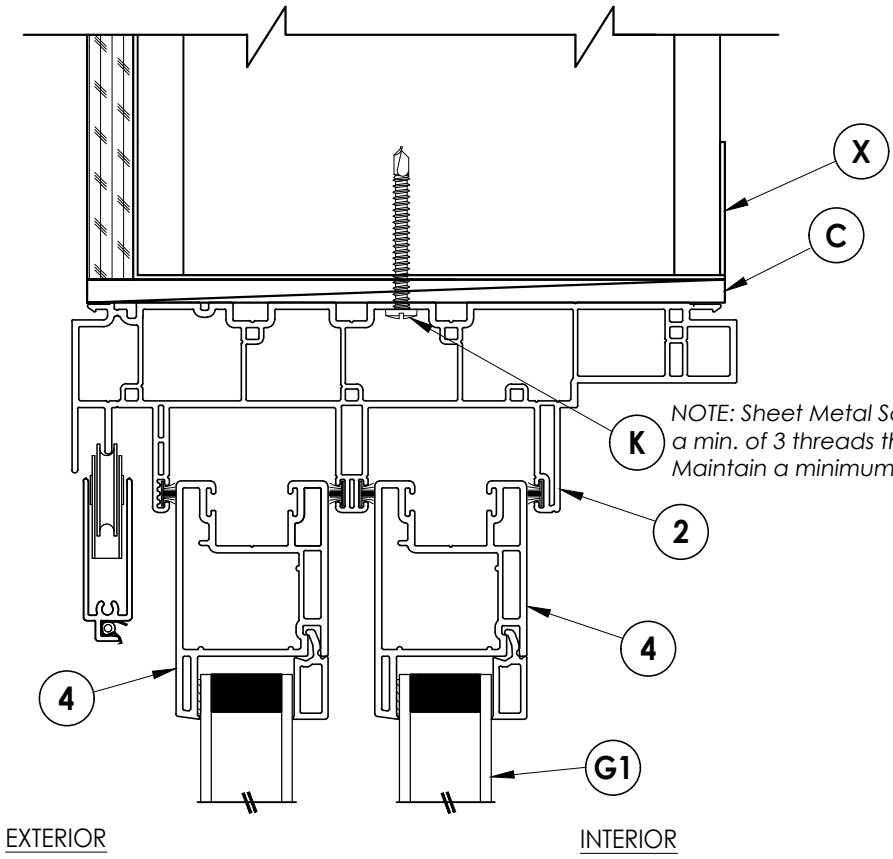


EXTERIOR

INTERIOR

3
3 **VERTICAL CROSS SECTION**
Shown w/ Steel Stud Framing

NOTE: Sheet Metal Screws must penetrate
a min. of 3 threads through metal stud.
Maintain a minimum 5/8" edge distance.

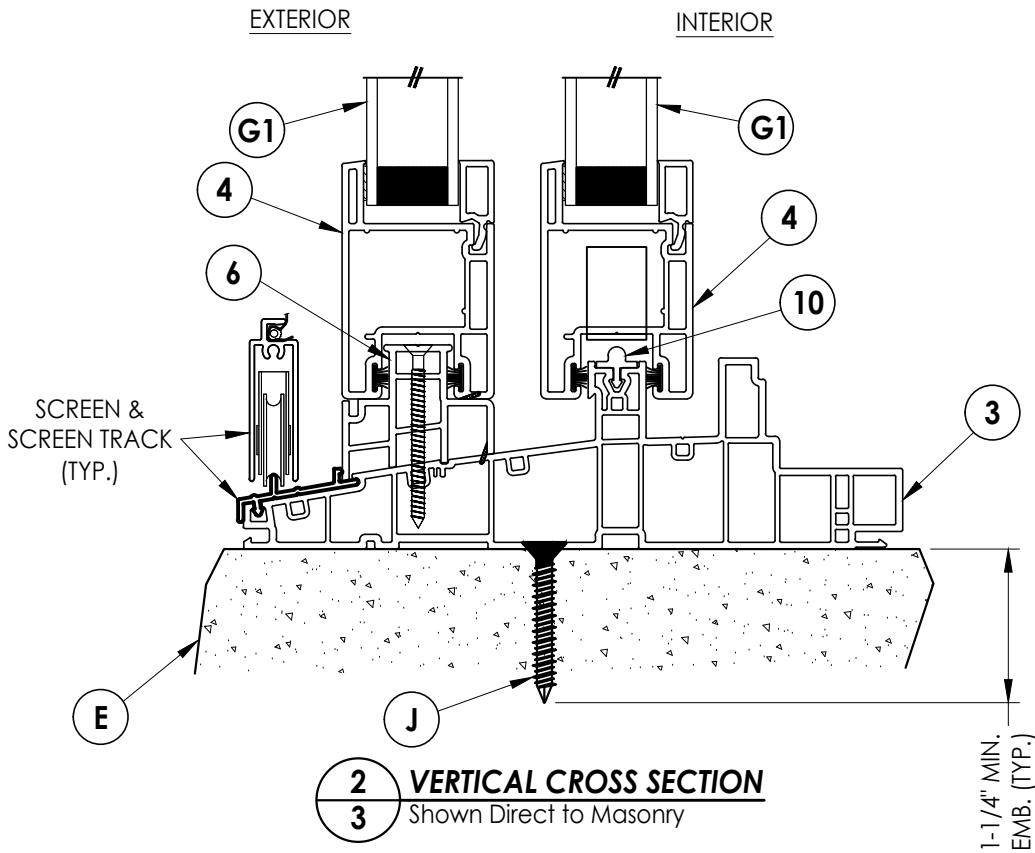

EXTERIOR

INTERIOR

2
3 **VERTICAL CROSS SECTION**
Shown Direct to Masonry

1-1/4" MIN.
EMB. (TYP.)

Documents Prepared By:
Lyndon F. Schmidt
P.E. No. 43409

PRODUCT:
NOVATECH
PATIO DOOR


RW BUILDING CONSULTANTS, INC.
P.O. Box 230, Valrico, FL 33595
Phone No.: 813.659.9197
FBPE Registry No. 9813

PART OR ASSEMBLY:
VERTICAL
CROSS SECTIONS

REVISIONS			
NO.	DATE	BY	
2	9/14/23	LFS	UPDATE TO 8TH ED. (2023)
1	10/01/20	LFS	UPDATE TO 7TH ED. (2020)

DATE:	10/31/19
SCALE:	N.T.S.
DWG. BY:	LFS
CHK. BY:	RW
DRAWING NO.:	FL-29466.5
SHEET	3 OF 6

Z:\2023 FBC Drawings\Novatech Patio Doors\FL-29466 R3\FL-29466.5.dwg

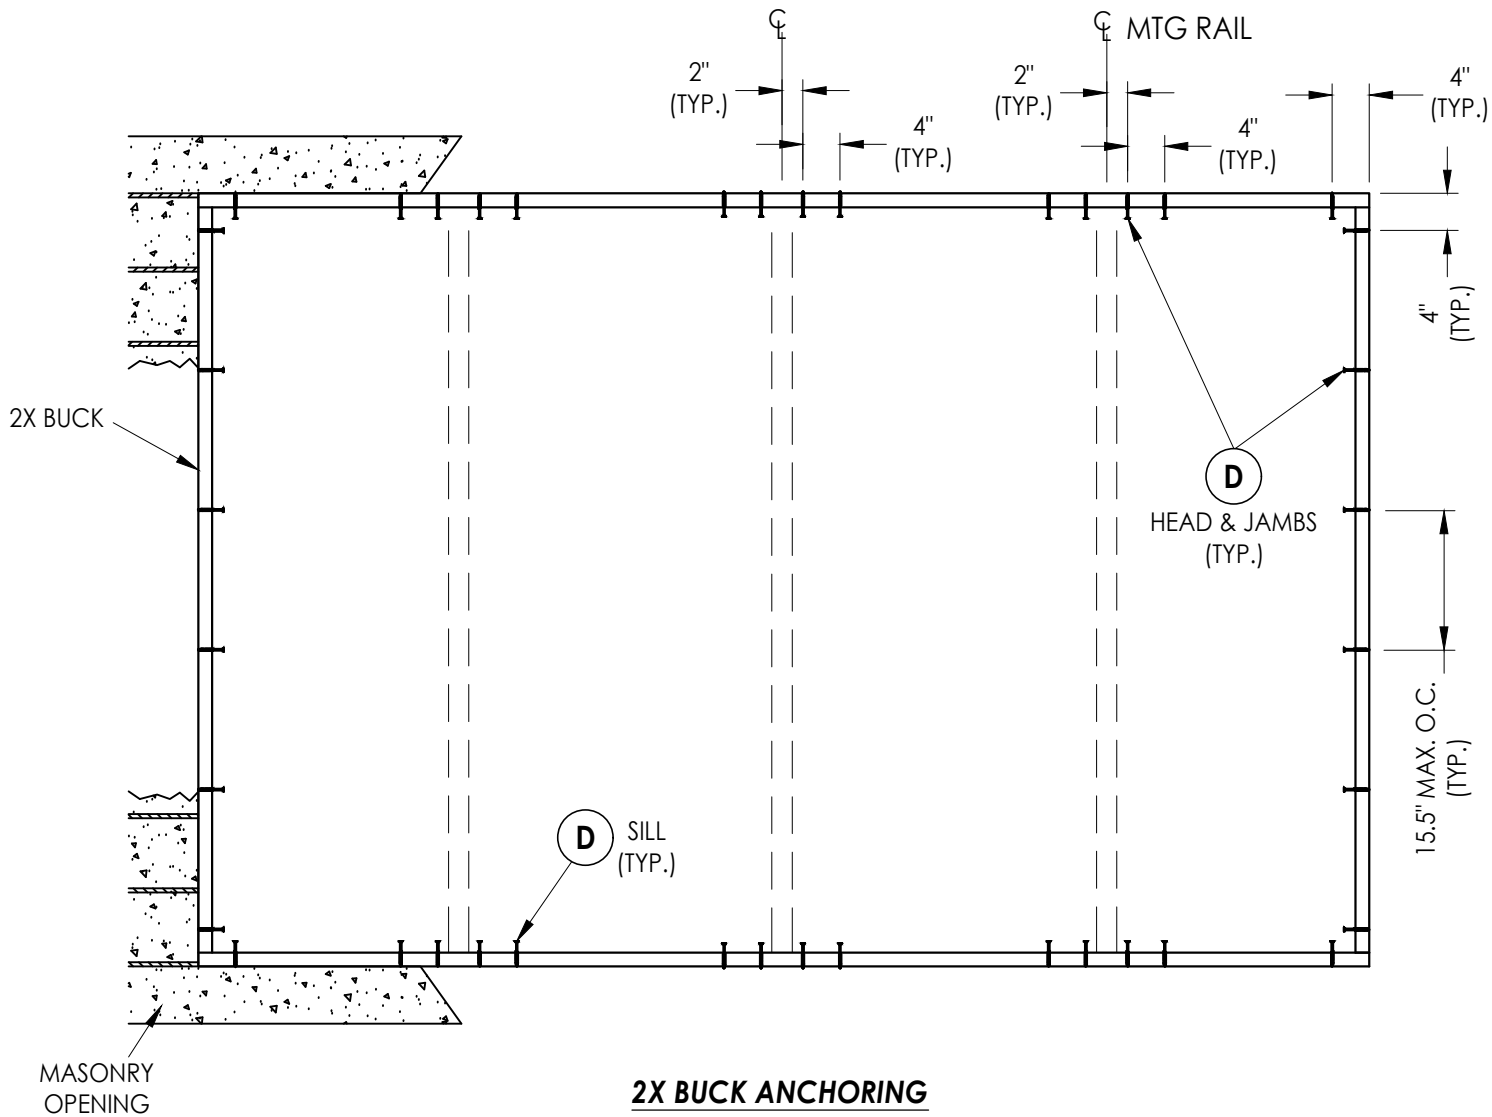

CONCRETE ANCHOR NOTES:

- Concrete anchor locations at the corners may be adjusted to maintain the min. edge distance to mortar joints.
- Concrete anchor locations noted as "MAX. ON CENTER" must be adjusted to maintain the min. edge distance to mortar joints, additional concrete anchors may be required to ensure the "MAX. ON CENTER" dimension are not exceeded.
- Concrete anchor table:


ANCHOR TYPE	ANCHOR SIZE	MIN. EMBEDMENT	MIN. CLEARANCE TO MASONRY EDGE	MIN. CLEARANCE TO ADJACENT ANCHOR
ITW TAPCON®	1/4"	1-1/4"	2"	4"
DeWALT ULTRACON®	1/4"	1-1/4"	1"	4"

WOOD SCREW INSTALLATION NOTES:


- Maintain a minimum 5/8" edge distance, 1" end distance, & 1" o.c. spacing of wood screws to prevent the splitting of wood.

Documents Prepared By: Lyndon F. Schmidt P.E. No. 43409				RWBUILDING CONSULTANTS, INC. P.O. Box 230, Valrico, FL 33595 Phone No.: 813.659.9197 FBPE Registry No. 9813			
PRODUCT: NOVATECH PATIO DOOR		PART OR ASSEMBLY: BUCK ANCHORING					
				LFS	FBC	DATE	REVISIONS
				2	9/14/23	UPDATE TO 8TH ED. (2023)	
				1	10/01/20	UPDATE TO 7TH ED. (2020)	
DATE: 10/31/19							
SCALE: N.T.S.							
DWG. BY: LFS							
CHK. BY: RW							
DRAWING NO.: FL-29466.5							
SHEET 4 OF 6							

Z:\2023 FBC Drawings\Novatech Patio Doors\FL-29466 R3\FL-29466.5.dwg

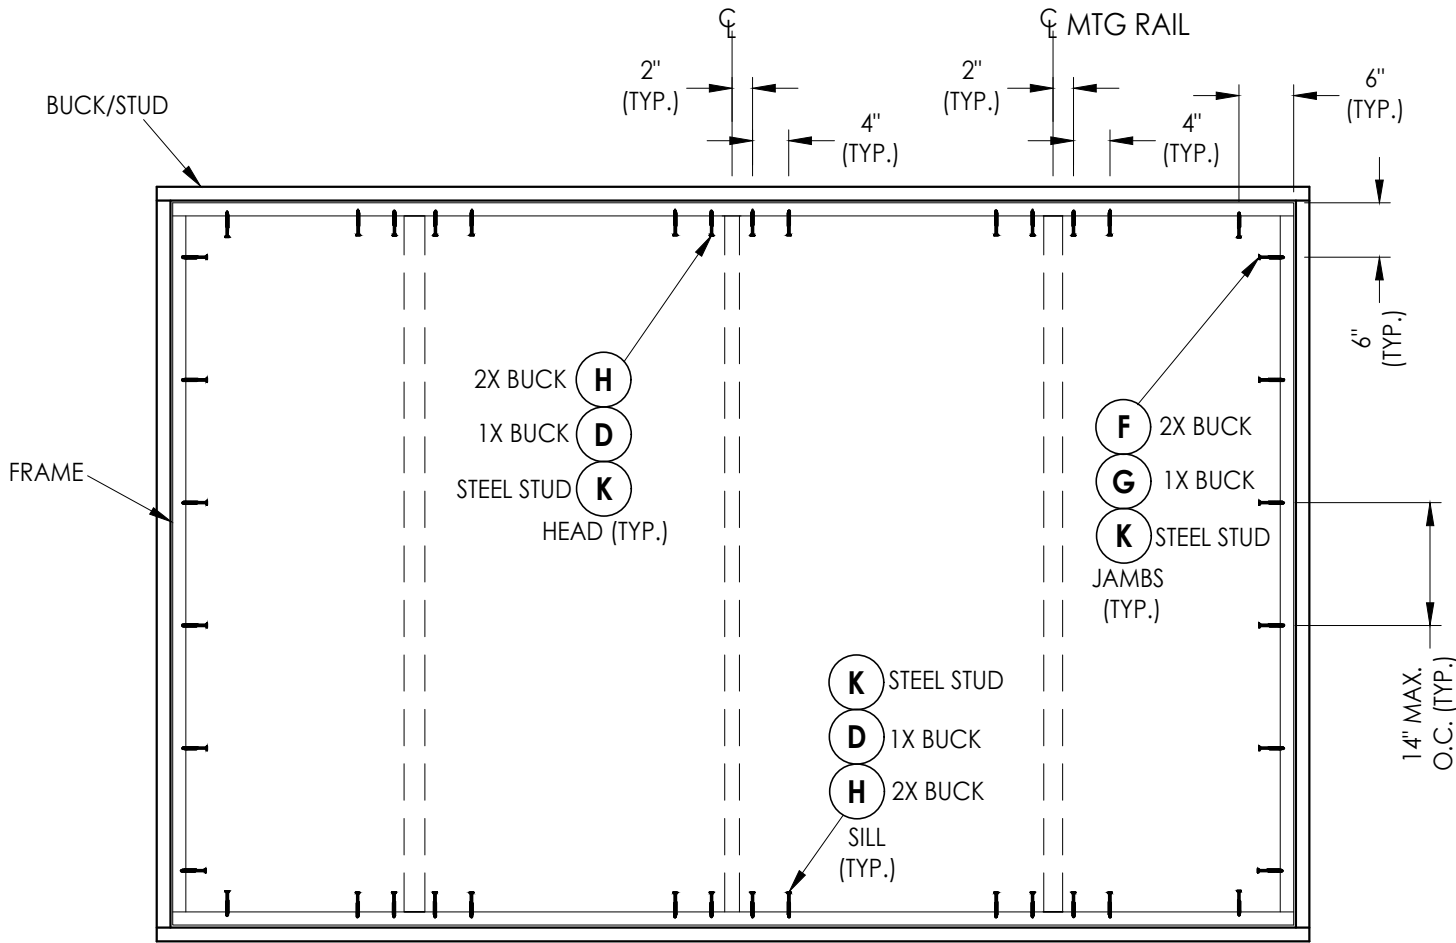

FRAME ANCHORING

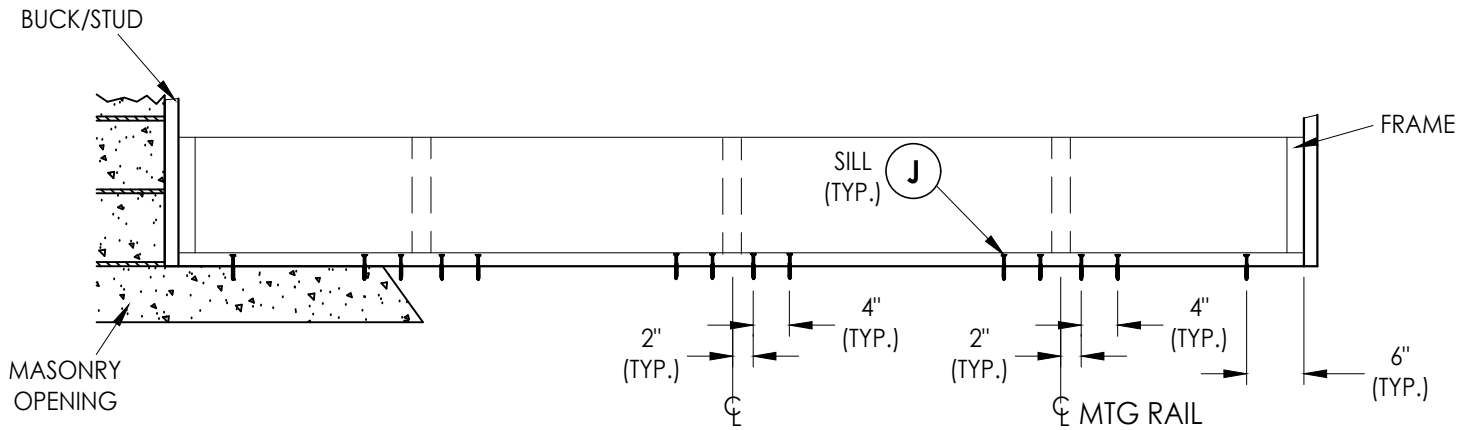



ALTERNATE FRAME ANCHORING
DIRECT TO MASONRY @ SILL

Documents Prepared By: Lyndon F. Schmidt P.E. No. 43409							
---	--	--	--	---	--	--	--

Z:\2023 FBC Drawings\Novatech Patio Doors\FL-29466 R3\FL-29466.5.dwg

BILL OF MATERIALS		
ITEM #	DESCRIPTION	MATERIAL
A	1X BUCK (SG >= 0.42)	WOOD
B	2X BUCK (SG >= 0.42)	WOOD
C	1/4" MAX. SHIM SPACE	-
D	1/4" X 2-3/4" PFH DeWALT OR ITW CONCRETE SCREW	STEEL
E	MASONRY - 3000 PSI MIN. CONCRETE CONFORMING TO ACI 301 OR HOLLOW BLOCK CONFORMING TO ASTM C90	CONCRETE
F	#8 X 2-1/2" PPH SMS (1-1/8" MIN. EMBEDMENT)	STEEL
G	1/4" X 3-3/4" PFH DeWALT OR ITW CONCRETE SCREW	STEEL
H	#8 X 1-3/4" PPH SMS (1-3/8" MIN. EMBEDMENT)	STEEL
J	1/4" X 1-3/4" PFH DeWALT OR ITW CONCRETE SCREW	STEEL
K	#10 PPH SELF-DRILLING SMS	STEEL
X	STEEL STUD Min. Thk .033" (ASTM A653 GRADE 33 Fy=33 ksi min., Fu=45 ksi min.)	STEEL
1	FRAME (5.75" OR 7.25")*	PVC
2	HEAD (5.75" OR 7.25")*	PVC
3	SILL (5.69" OR 7.19")*	PVC
4	SASH*	PVC
5	MEETING STILE INTERLOCK*	PVC
6	FIXED SASH SUPPORT*	PVC
8	INTERLOCK*	PVC
9	GLAZING BEAD*	PVC
10	ALUMINUM RAIL	ALUM
11	SILL MOULDING*	PVC
14	REINFORCEMENT (MEETING STILE)	STEEL
15	REINFORCEMENT (HANDLE)	STEEL
16	REINFORCEMENT (PULL STILE)	STEEL

* THE APPROVED WHITE RIGID PVC EXTERIOR EXTRUSIONS FOR WINDOWS ARE TO BE PRODUCED BY EXTRUDERS LICENSEES IN "AAMA CERTIFICATIONS PROGRAMS FOR RIGID PVC EXTRUSIONS".

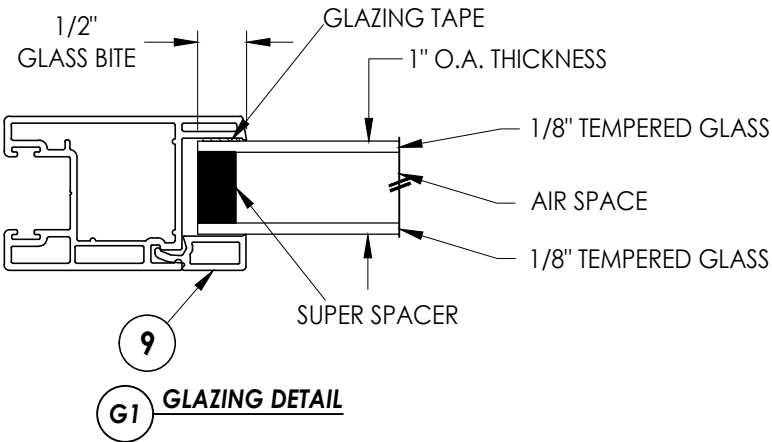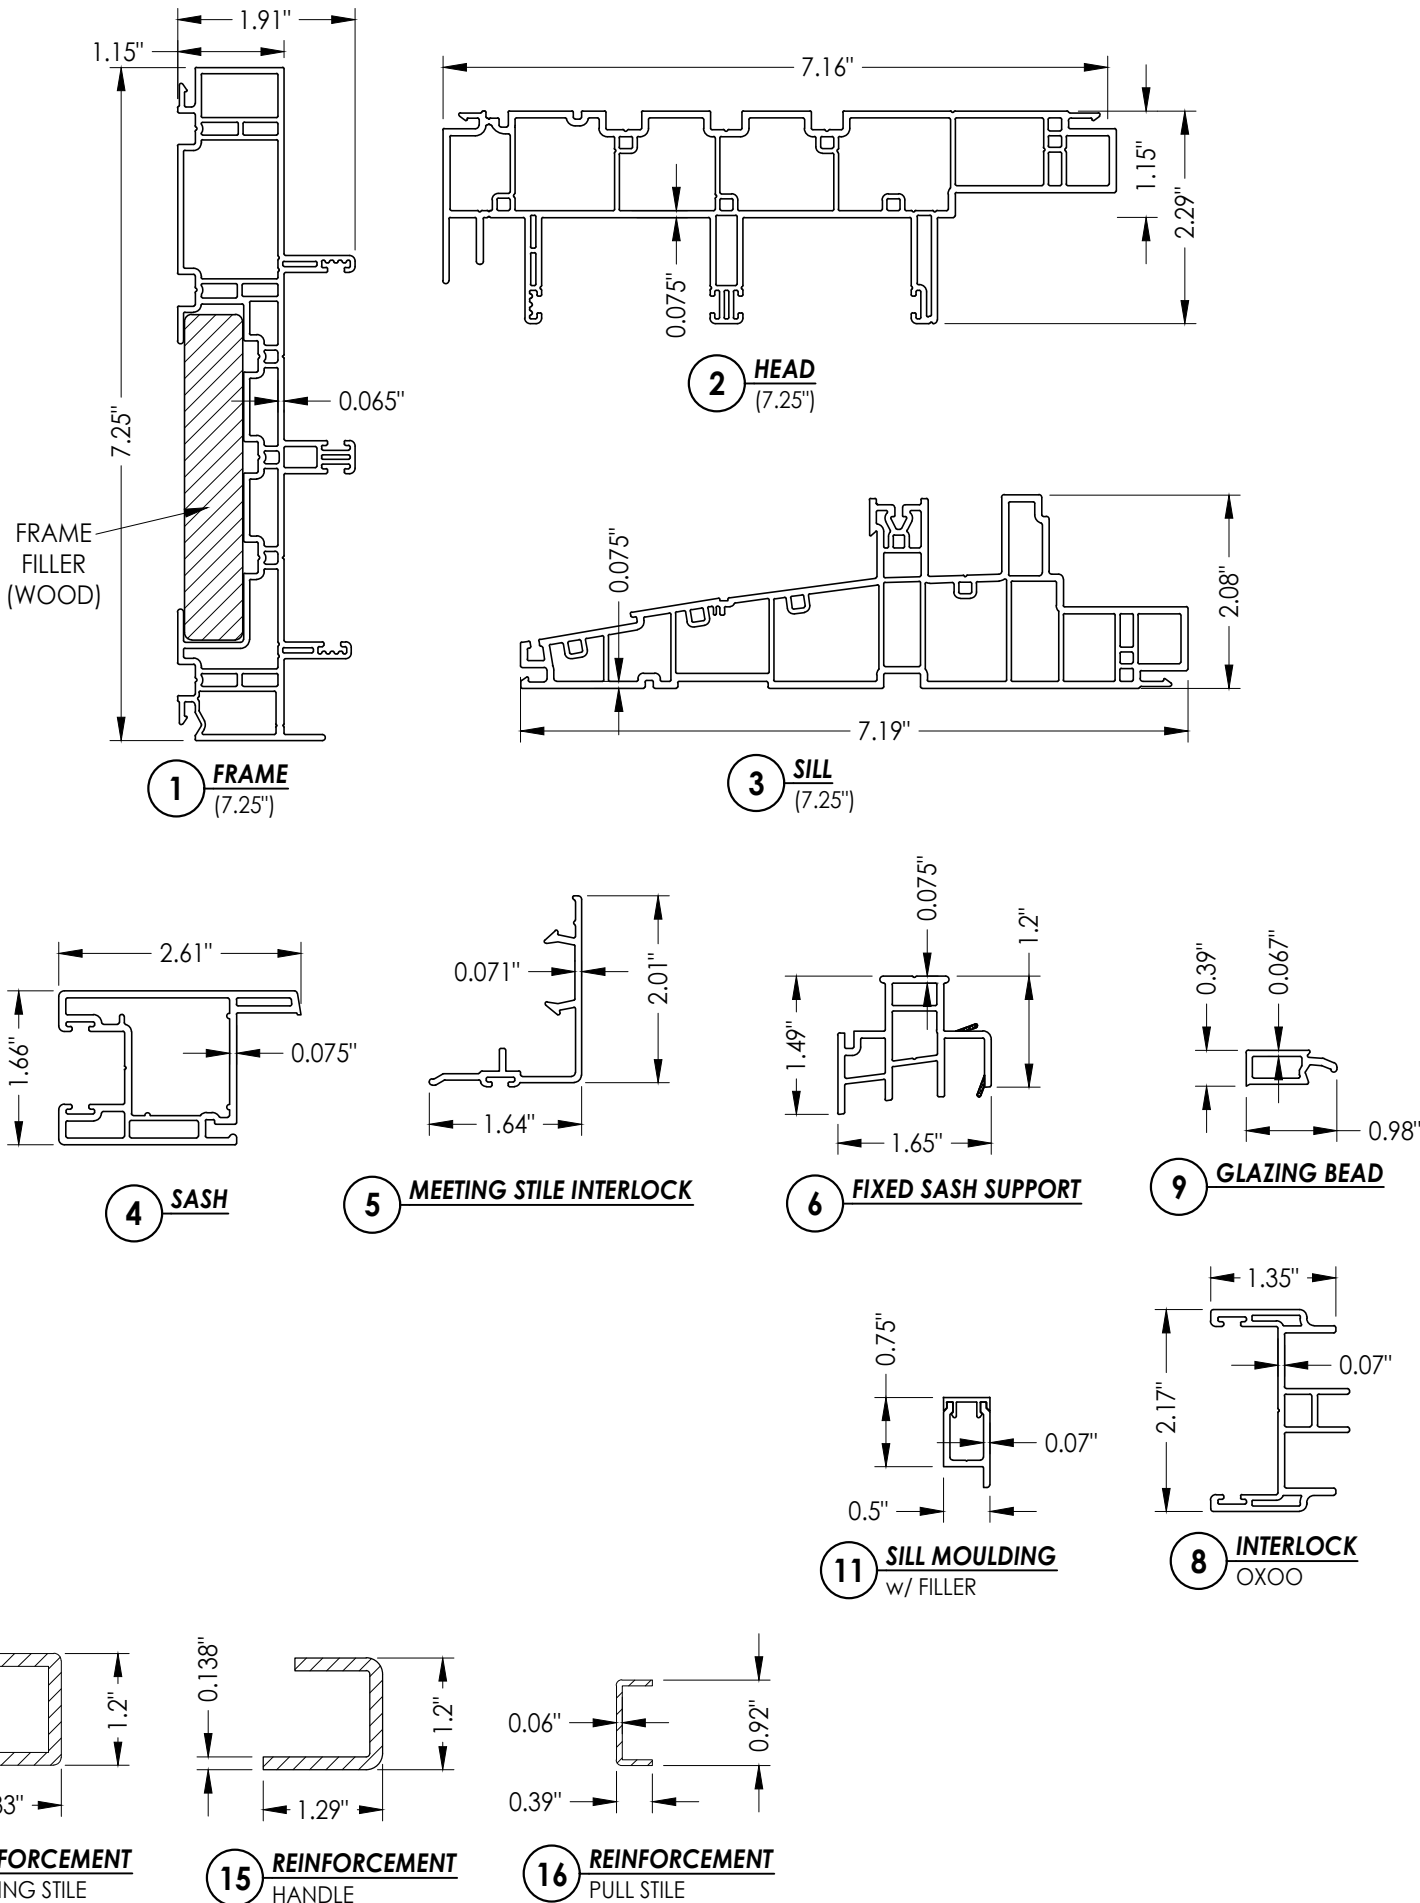

Documents Prepared By: Lyndon F. Schmidt P.E. No. 43409		BUILDING CONSULTANTS, INC. P.O. Box 230, Valrico, FL 33595 Phone No.: 813.659.9197 FBPE Registry No. 9813	
PRODUCT: NOVATECH PATIO DOOR		PART OR ASSEMBLY: BILL OF MATERIALS, GLAZING DETAILS & COMPONENTS	
		LFS	BY
		FBC	
2	9/14/23	UPDATE TO 8TH ED. (2023)	
1	10/01/20	UPDATE TO 7TH ED. (2020)	
NO.	DATE		
REVISIONS			
DATE: 10/31/19			
SCALE: N.T.S.			
DWG. BY: LFS			
CHK. BY: RW			
DRAWING NO.: FL-29466.5			
SHEET 6 OF 6			