




1. This product anchoring drawing is in compliance with the 8th Edition (2023) Florida Building Code (FBC) structural requirements excluding the "High Velocity Hurricane Zone" (HVHZ). See the Certification Agency Certificate for sizes, specifications and ratings.
2. Product anchors shall be as listed and spaced as shown on details. Anchor embedment to base material shall be beyond wall dressing or stucco.
3. When used in areas requiring wind borne debris protection this product is required to be protected with an impact resistant covering that complies with FBC Sections 1609.1.2 & R301.2.1.2.
4. For 2x stud framing construction, anchoring of these units shall be the same as that shown for 2x buck masonry construction.
5. Site conditions that deviate from the details of this drawing require further engineering analysis by a licensed engineer or registered architect.


TABLE OF CONTENTS	
SHEET#	DESCRIPTION
1	Typical elevations, design pressures and general notes
2	Horizontal cross sections
3	Vertical cross sections
4	Buck anchoring
5	Frame anchoring
6	Bill of materials, glazing details & components

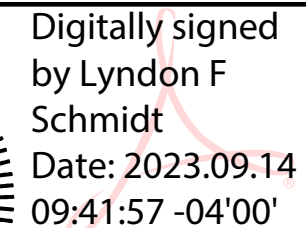

This item has been digitally signed and sealed by
L. F. Schmidt, P.E. on the date adjacent to the seal.

Printed copies of this document are not
considered signed and sealed and the signature
must be verified on any electronic copies.

THIS PRODUCT APPROVAL IS VALID
ONLY FOR THE STATE OF FLORIDA

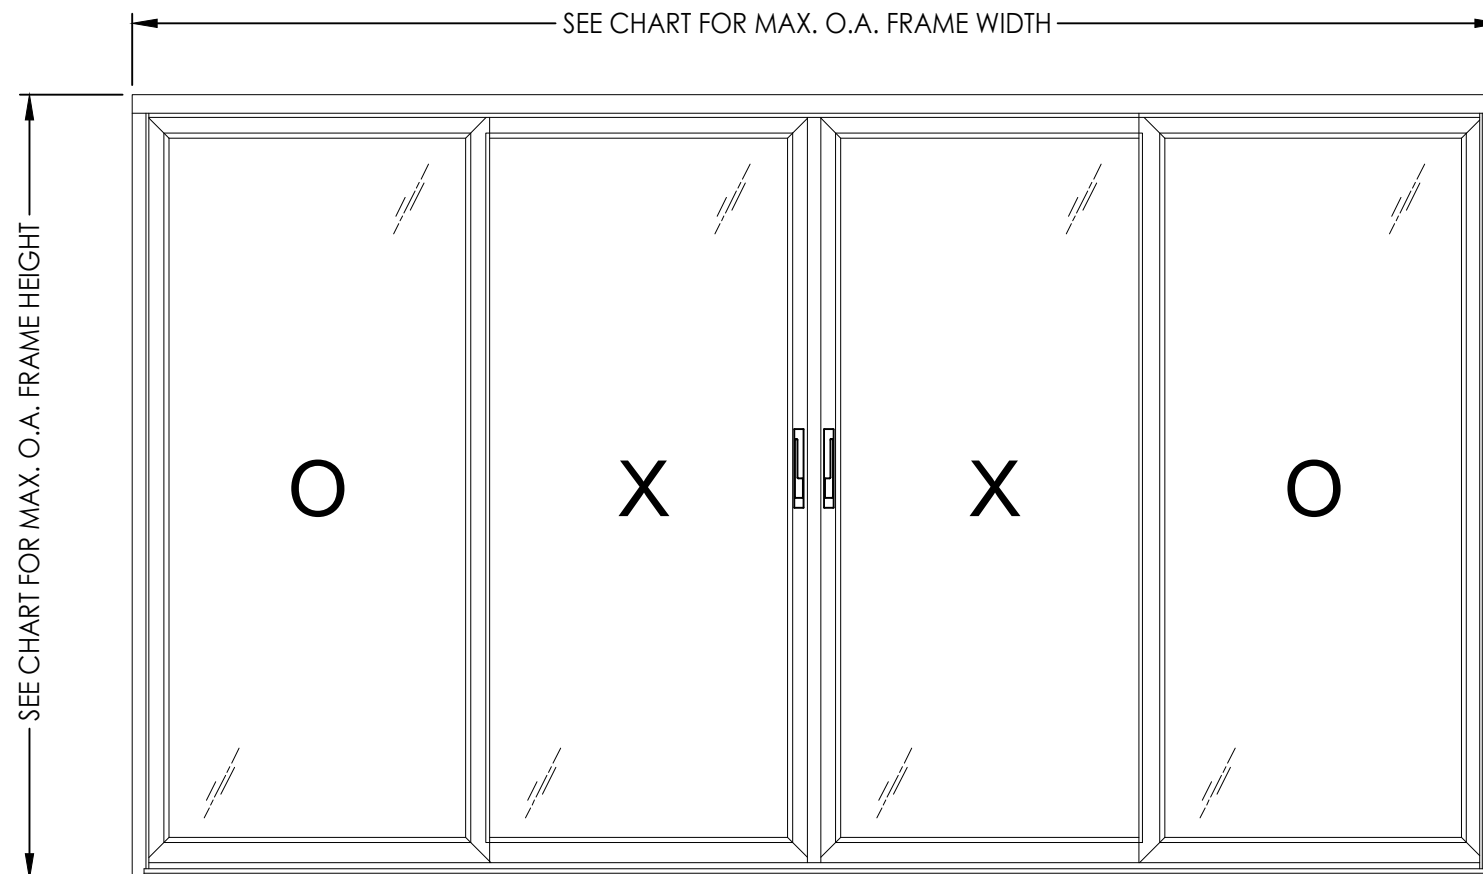

MAX. FRAME DIMENSION	MAX. D.L.O. DIMENSION	GLASS TYPE	DESIGN PRESSURE (PSF)	
			POSITIVE	NEGATIVE
191.93" X 95.5"	42.52" x 91.85"	G1	+25.0	-25.0

Documents Prepared By:
Lyndon F. Schmidt
P.E. No. 43409



PRODUCT: NOVATECH
PATIO DOOR

[illegible]


DATE:	2/02/22
SCALE:	N.T.S.
DWG. BY:	LFS
CHK. BY:	RW
DRAWING NO.:	FL-29466.6
SHEET	1 OF 6

RW BUILDING CONSULTANTS, INC.
P.O. Box 230, Valrico, FL 33595
Phone No.: 813.659.9197
FBPE Registry No. 9813


Z:\2023 FBC Drawings\Novatech Patio Doors\FL-29466 R3\FL-29466.6.dwg

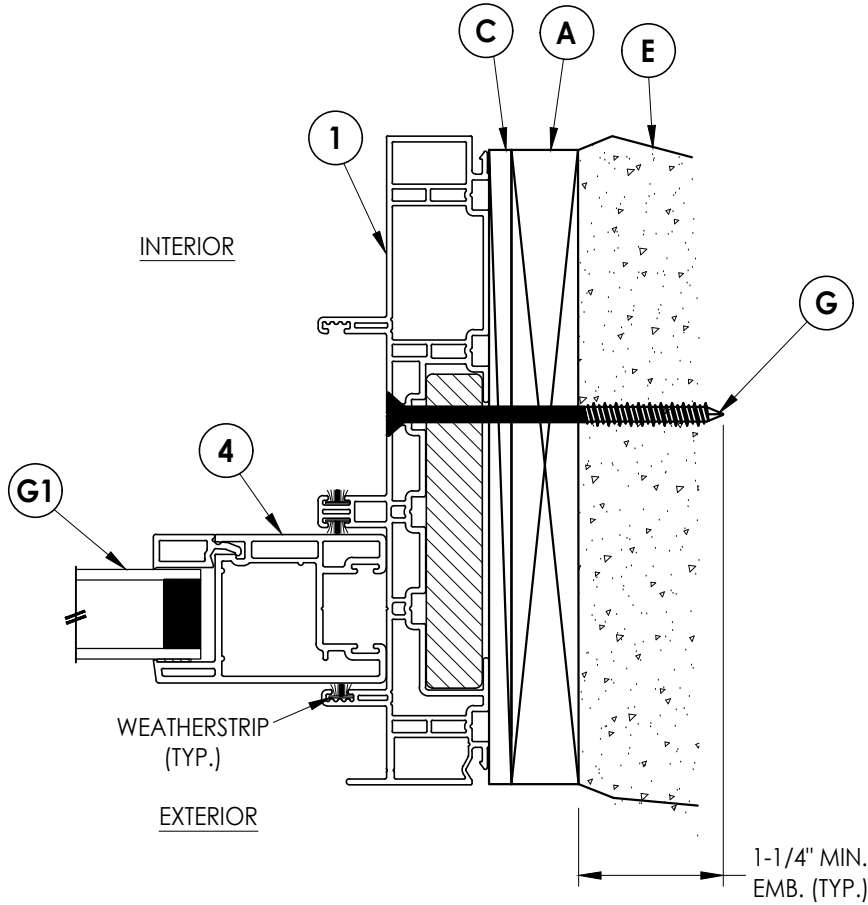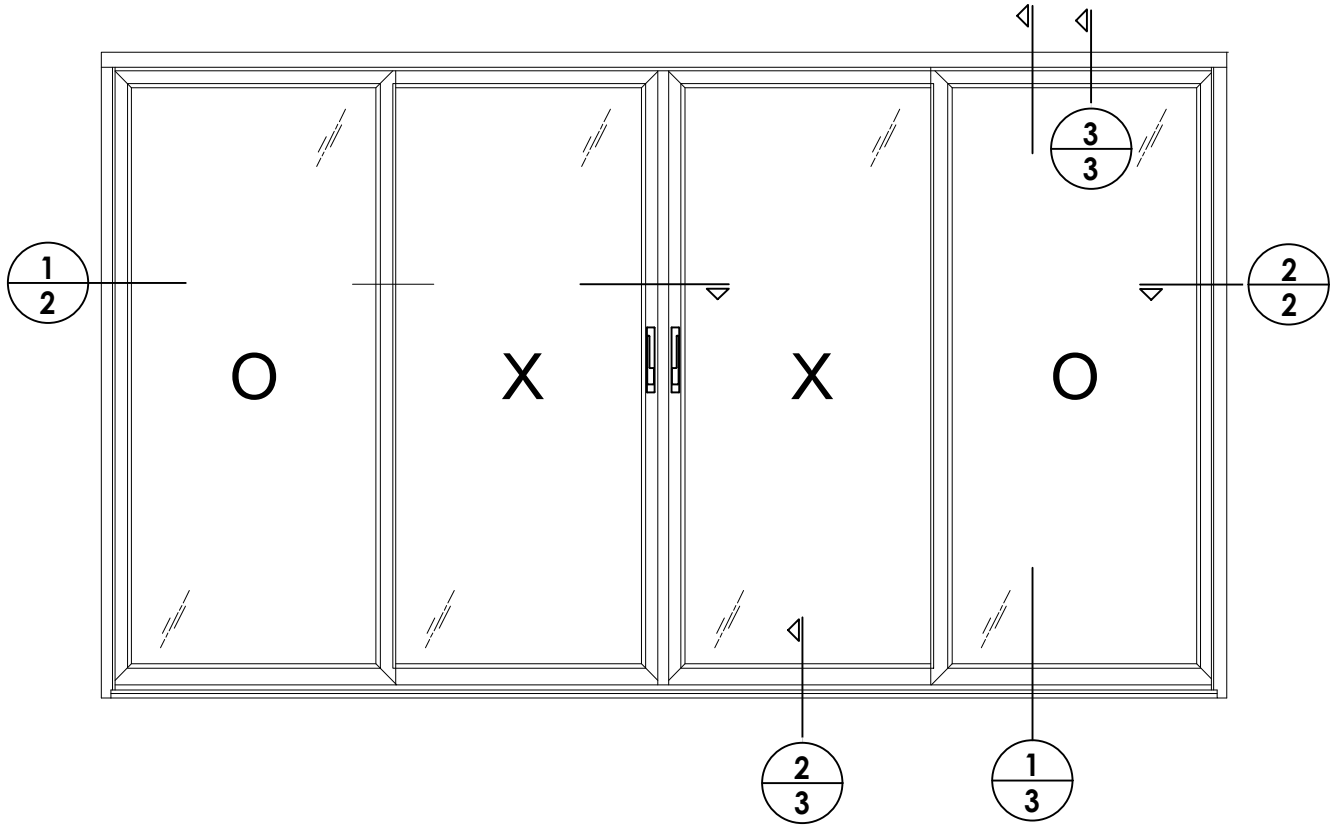

2/2 HORIZONTAL CROSS SECTION
Shown w/ 1X Buck Construction

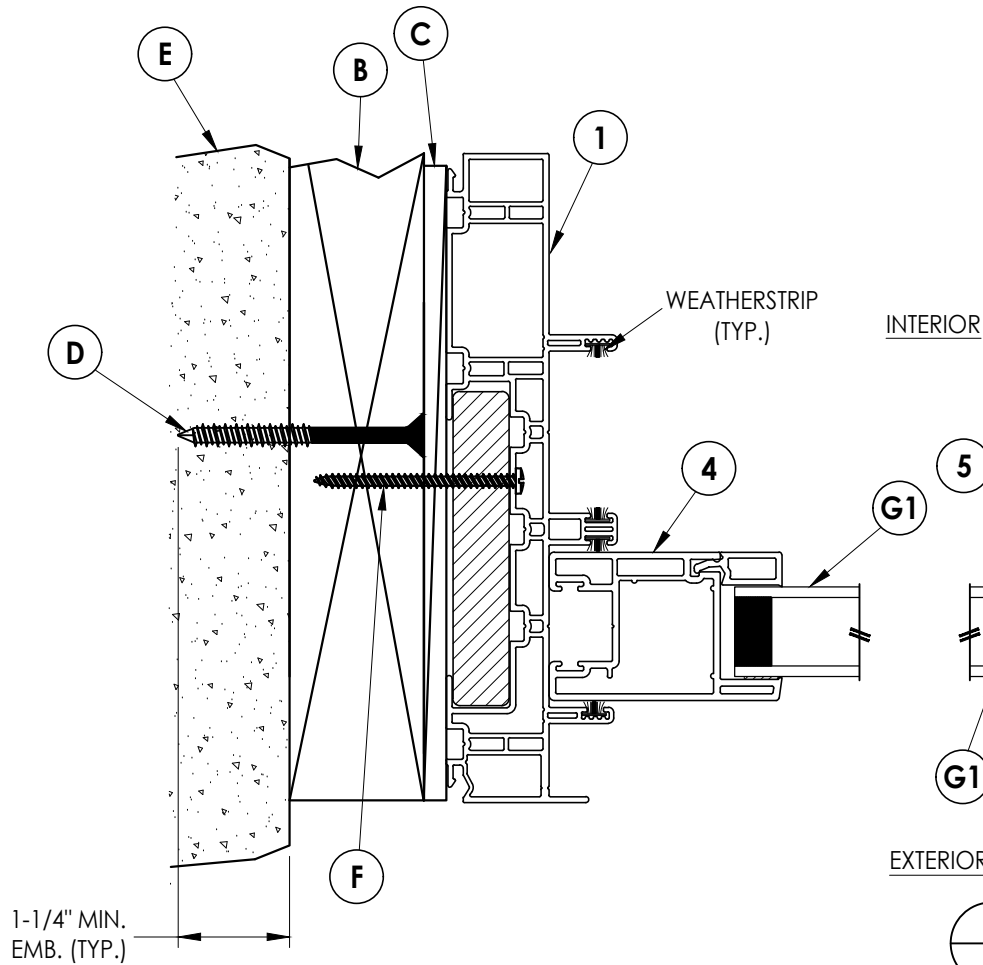


1/2 HORIZONTAL CROSS SECTION
Shown w/ 2X Buck

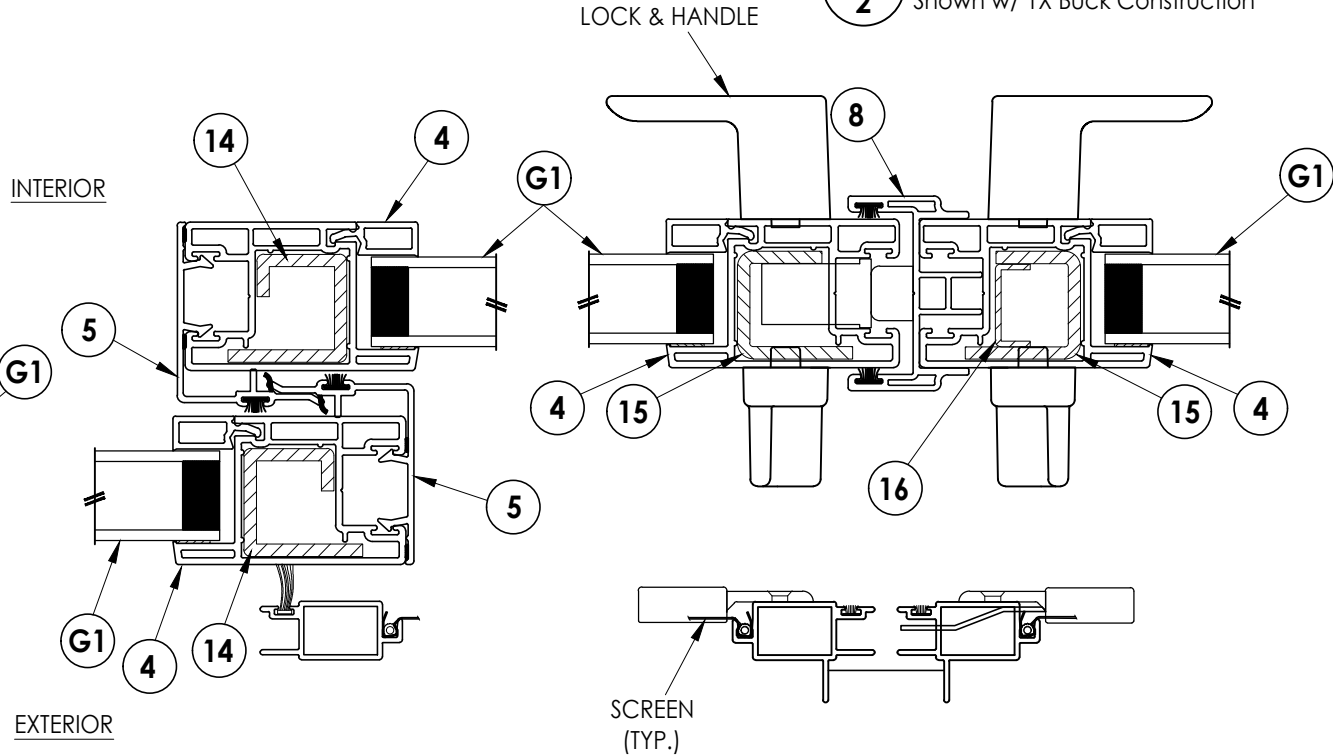


Documents Prepared By: Lyndon F. Schmidt P.E. No. 43409		NOVATECH PATIO DOOR		BUILDING CONSULTANTS, INC. P.O. Box 230, Valrico, FL 33595 Phone No.: 813.659.9197 FBPE Registry No. 9813	
PRODUCT:		PART OR ASSEMBLY:		HORIZONTAL CROSS SECTIONS	
				NO	DATE
				1	9/14/23
				BY	BY
				REVISIONS	
DATE: 2/02/22		SCALE: N.T.S.		DRAWING NO.: FL-29466.6	
DWG. BY: LFS		CHK. BY: RW		SHEET 2 OF 6	

Z:\2023 FBC Drawings\Novatech Patio Doors\FL-29466 R3\FL-29466.6.dwg

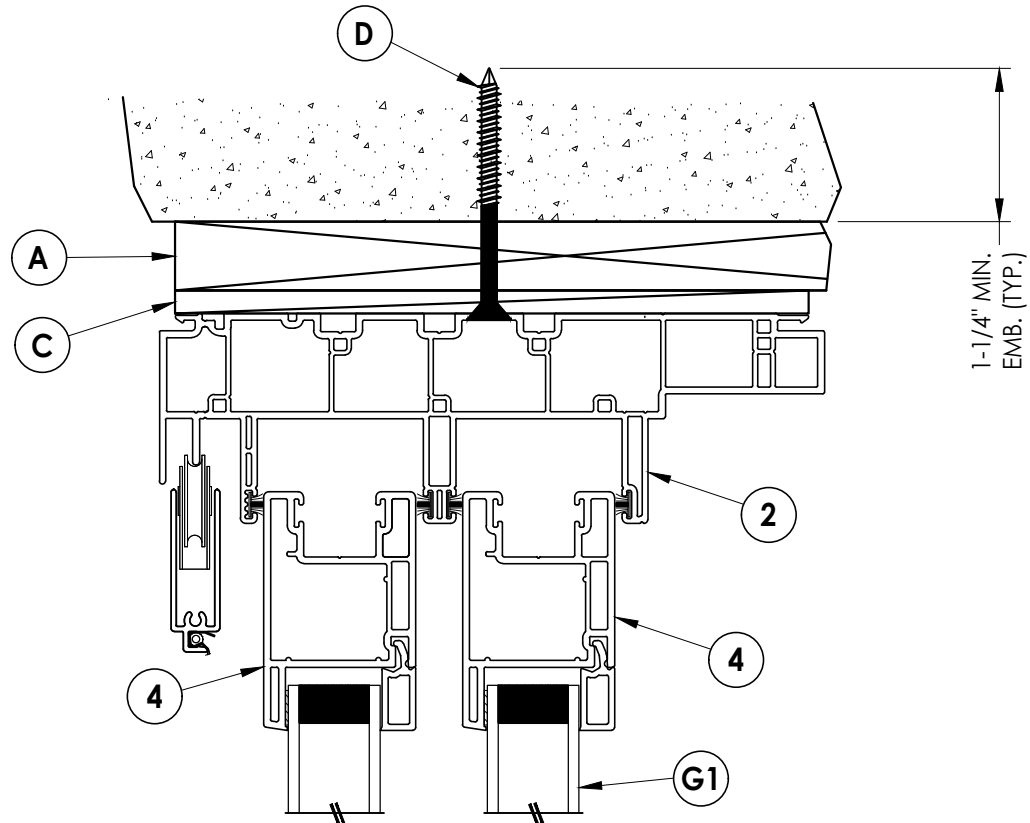


EXTERIOR

INTERIOR

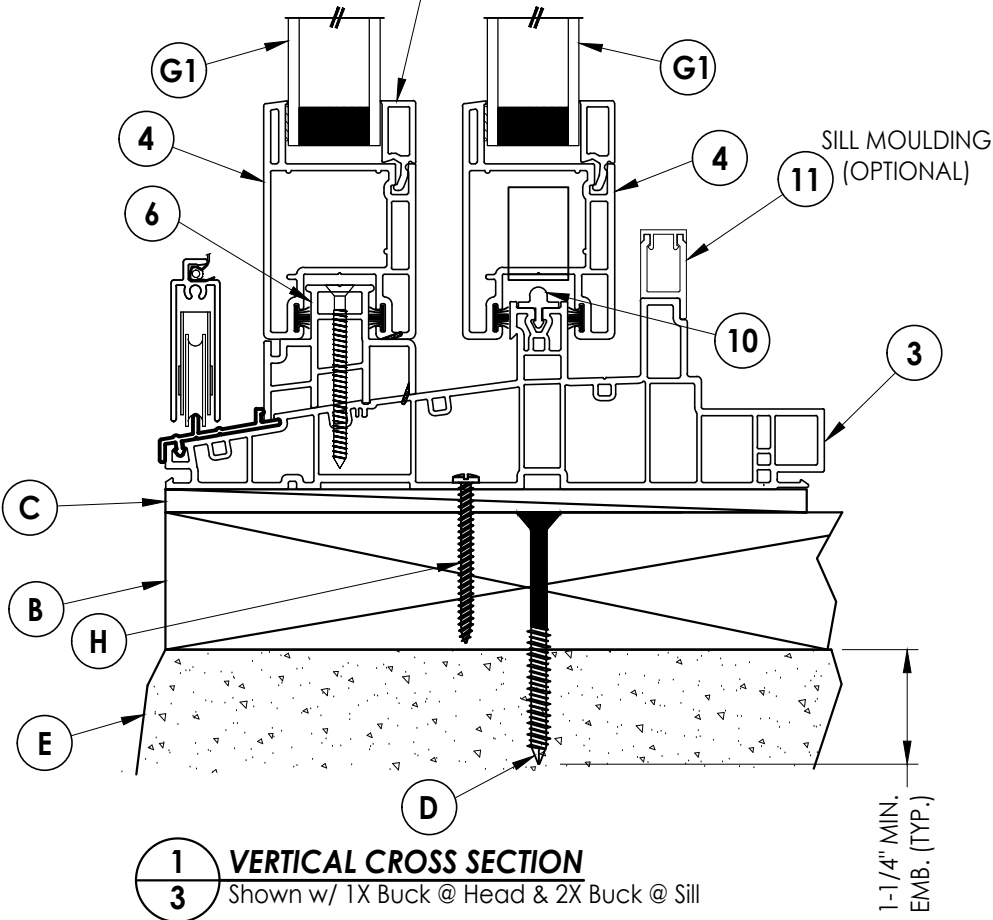

1
3 **VERTICAL CROSS SECTION**
Shown w/ 1X Buck @ Head & 2X Buck @ Sill

1-1/4" MIN.
EMB. (TYP.)

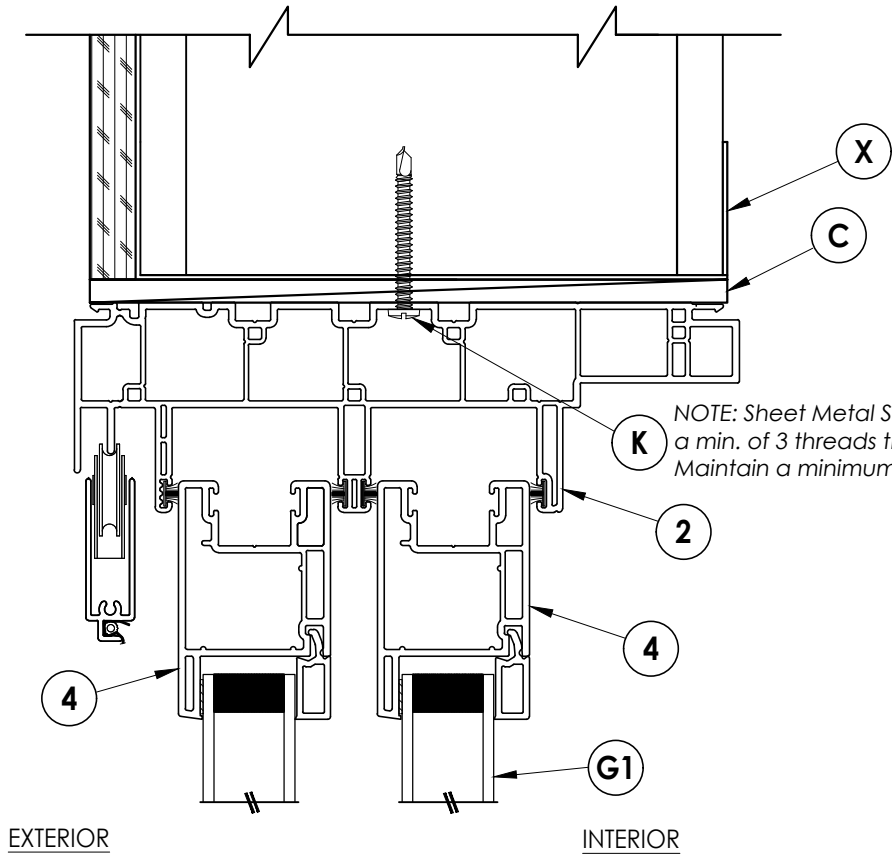


EXTERIOR

INTERIOR

3
3 **VERTICAL CROSS SECTION**
Shown w/ Steel Stud Framing

NOTE: Sheet Metal Screws must penetrate
a min. of 3 threads through metal stud.
Maintain a minimum 5/8" edge distance.

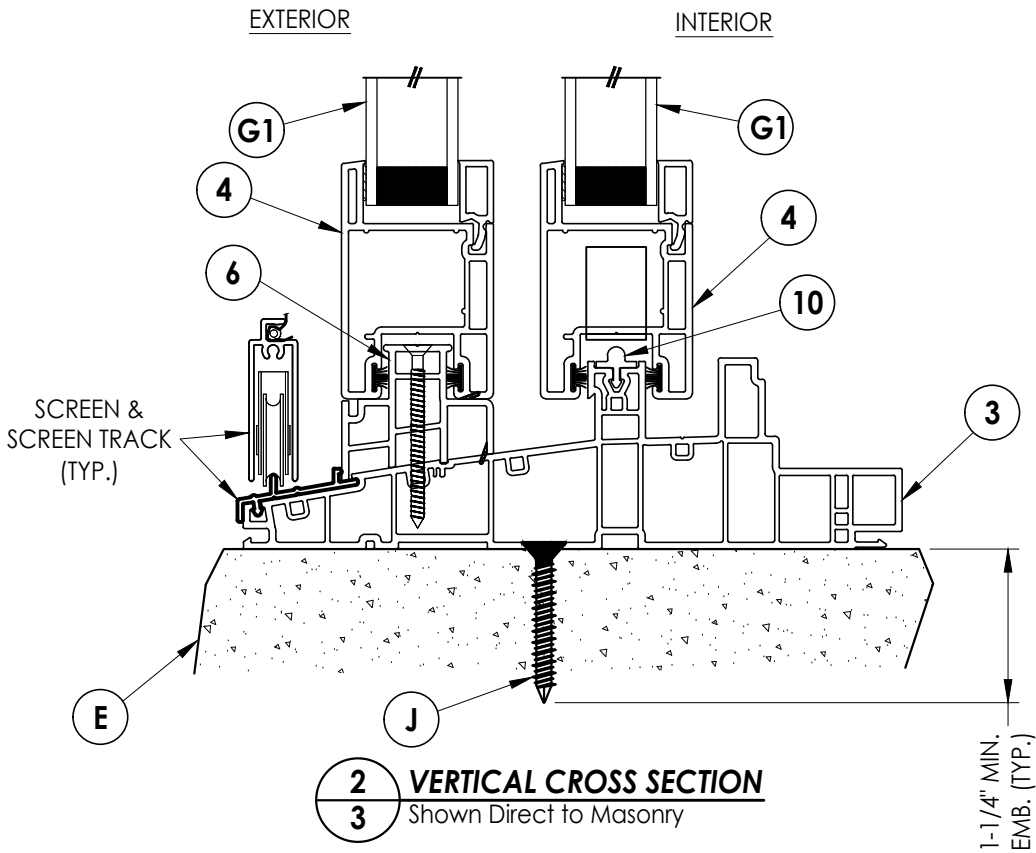

EXTERIOR

INTERIOR

2
3 **VERTICAL CROSS SECTION**
Shown Direct to Masonry

1-1/4" MIN.
EMB. (TYP.)

Documents Prepared By:
Lyndon F. Schmidt
P.E. No. 43409

PRODUCT:
NOVATECH
PATIO DOOR

RW BUILDING CONSULTANTS, INC.
P.O. Box 230, Valrico, FL 33595
Phone No.: 813.659.9197
FBPE Registry No. 9813

PART OR ASSEMBLY:
VERTICAL
CROSS SECTIONS

REVISIONS	
NO.	DATE
1	9/14/23
	UPDATE TO 8TH ED. (2023)
	FBC
	LFS
	BY

DATE: 2/02/22

SCALE: N.T.S.


DWG. BY: LFS

CHK. BY: RW


DRAWING NO.:

FL-29466.6

SHEET 3 OF 6

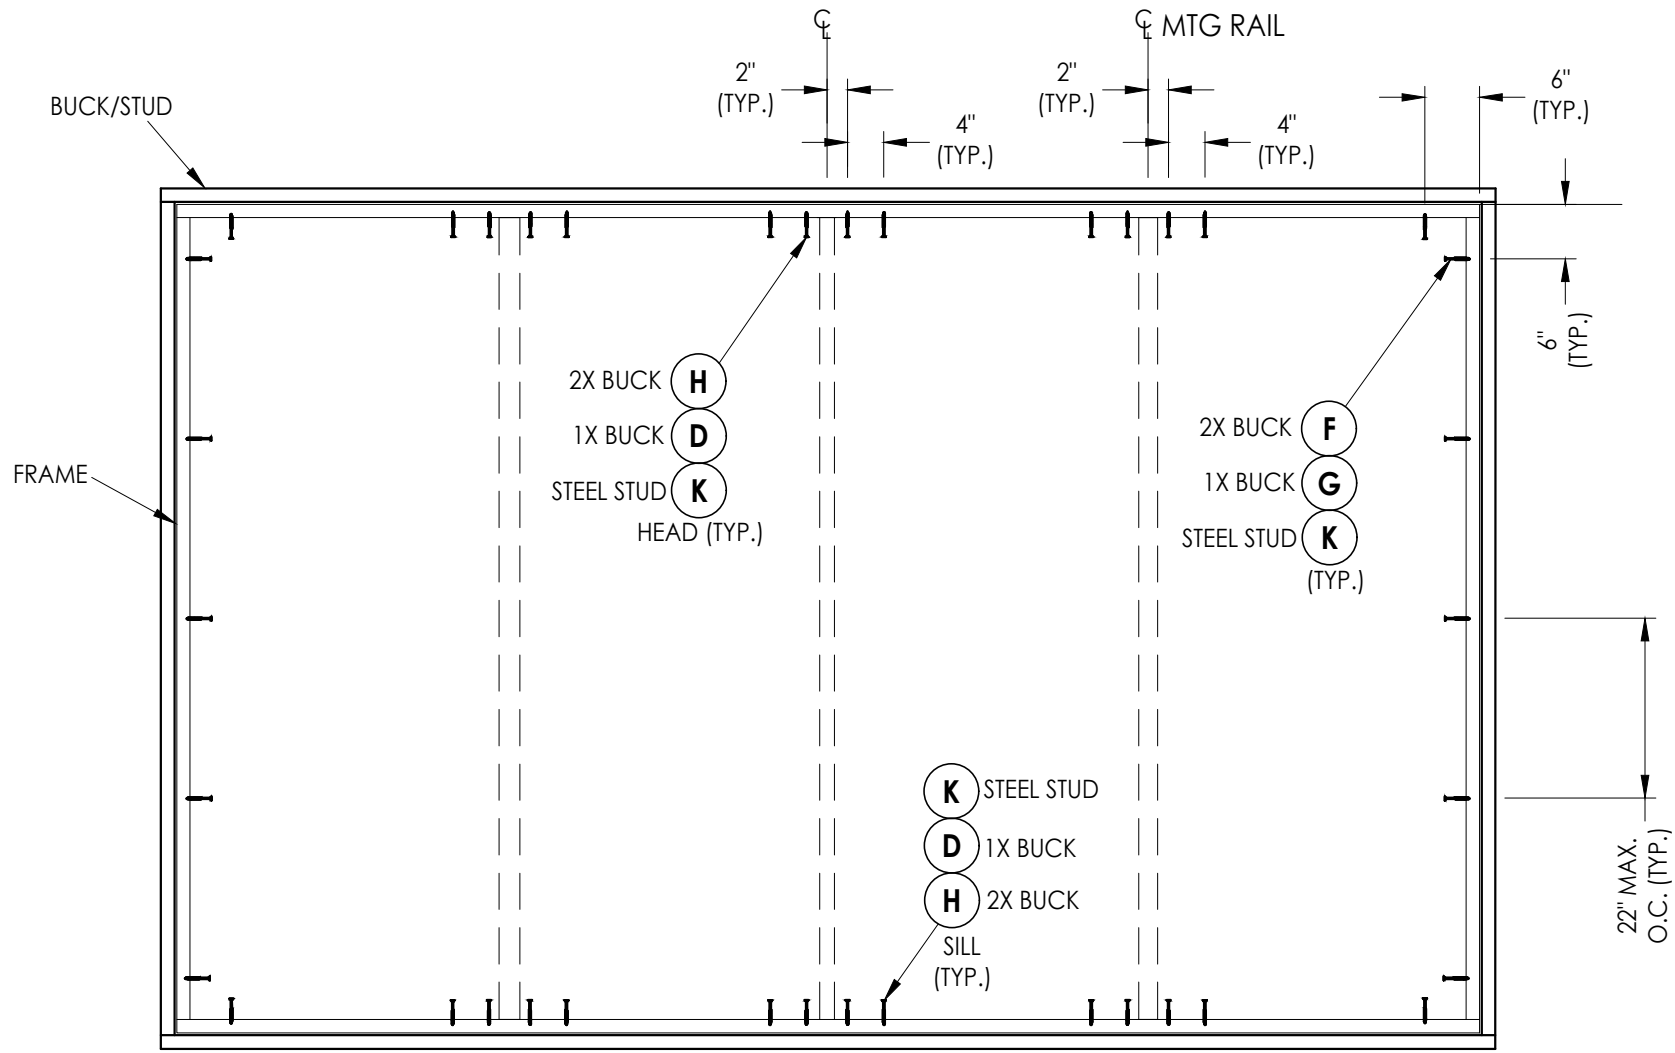

FRAME ANCHORING

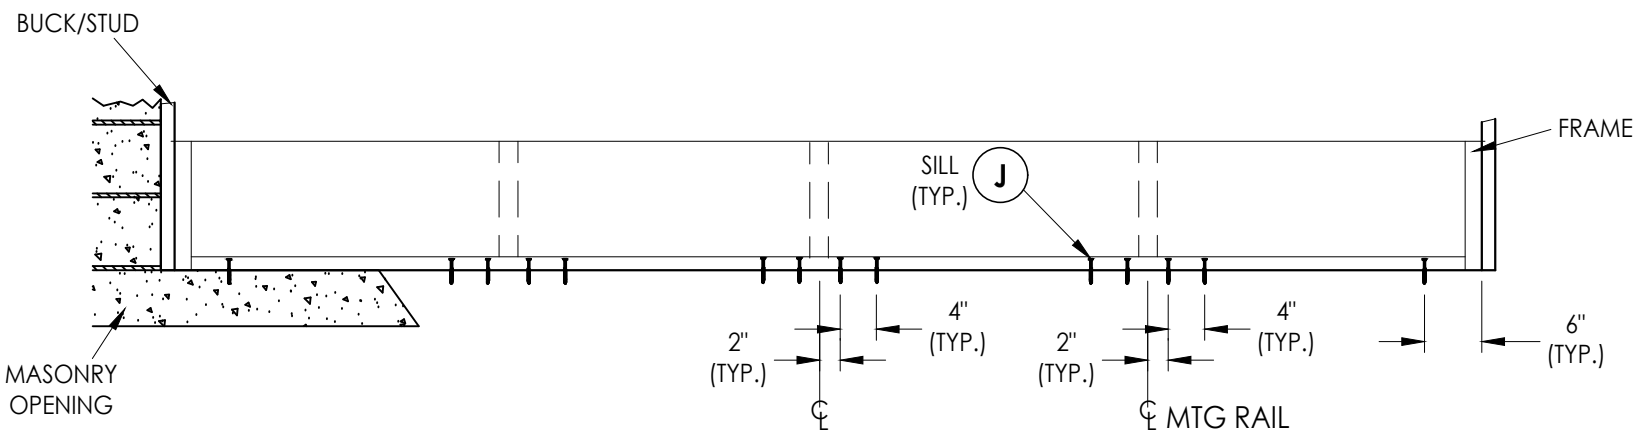

ALTERNATE FRAME ANCHORING

DIRECT TO MASONRY @ SILL

1	9/14/23	UPDATE TO 8TH ED. (2023)	FBC	LFS	
NO.	DATE			BY	
REVISIONS					

DATE:	2/02/22
SCALE:	N.T.S.
DWG. BY:	LFS
CHK. BY:	RW
DRAWING NO.:	FL-29466.6
SHEET	5 OF 6

Documents Prepared By:
Lyndon F. Schmidt
P.E. No. 43409

RW BUILDING CONSULTANTS, INC.
P.O. Box 230, Valrico, FL 33595
Phone No.: 813.659.9197
FBPE Registry No. 9813

PRODUCT: NOVATECH
PATIO DOOR



PART OR ASSEMBLY:
FRAME ANCHORING

© 2022 R.W. BUILDING CONSULTANTS INC.

Z:\2023 FBC Drawings\Novatech Patio Doors\FL-29466 R3\FL-29466.6.dwg

BILL OF MATERIALS		
ITEM #	DESCRIPTION	MATERIAL
A	1X BUCK (SG >= 0.42)	WOOD
B	2X BUCK (SG >= 0.42)	WOOD
C	1/4" MAX. SHIM SPACE	-
D	1/4" X 2-3/4" PFH DeWALT OR ITW CONCRETE SCREW	STEEL
E	MASONRY - 3000 PSI MIN. CONCRETE CONFORMING TO ACI 301 OR HOLLOW BLOCK CONFORMING TO ASTM C90	CONCRETE
F	#8 X 2-1/2" PPH SMS (1-1/8" MIN. EMBEDMENT)	STEEL
G	1/4" X 3-3/4" PFH DeWALT OR ITW CONCRETE SCREW	STEEL
H	#8 X 1-3/4" PPH SMS (1-3/8" MIN. EMBEDMENT)	STEEL
J	1/4" X 1-3/4" PFH DeWALT OR ITW CONCRETE SCREW	STEEL
K	#10 PPH SELF-DRILLING SMS	STEEL
X	STEEL STUD Min. Thk .033" (ASTM A653 GRADE 33 Fy=33 ksi min., Fu=45 ksi min.)	STEEL
1	FRAME (5.75" OR 7.25")*	PVC
2	HEAD (5.75" OR 7.25")*	PVC
3	SILL (5.69" OR 7.19")*	PVC
4	SASH*	PVC
5	MEETING STILE INTERLOCK*	PVC
6	FIXED SASH SUPPORT*	PVC
8	INTERLOCK*	PVC
9	GLAZING BEAD*	PVC
10	ALUMINUM RAIL	ALUM
11	SILL MOULDING*	PVC
14	REINFORCEMENT (MEETING STILE)	STEEL
15	REINFORCEMENT (HANDLE)	STEEL
16	REINFORCEMENT (PULL STILE)	STEEL

* THE APPROVED WHITE RIGID PVC EXTERIOR EXTRUSIONS FOR WINDOWS ARE TO BE PRODUCED BY EXTRUDERS LICENSEES IN "AAMA CERTIFICATIONS PROGRAMS FOR RIGID PVC EXTRUSIONS".

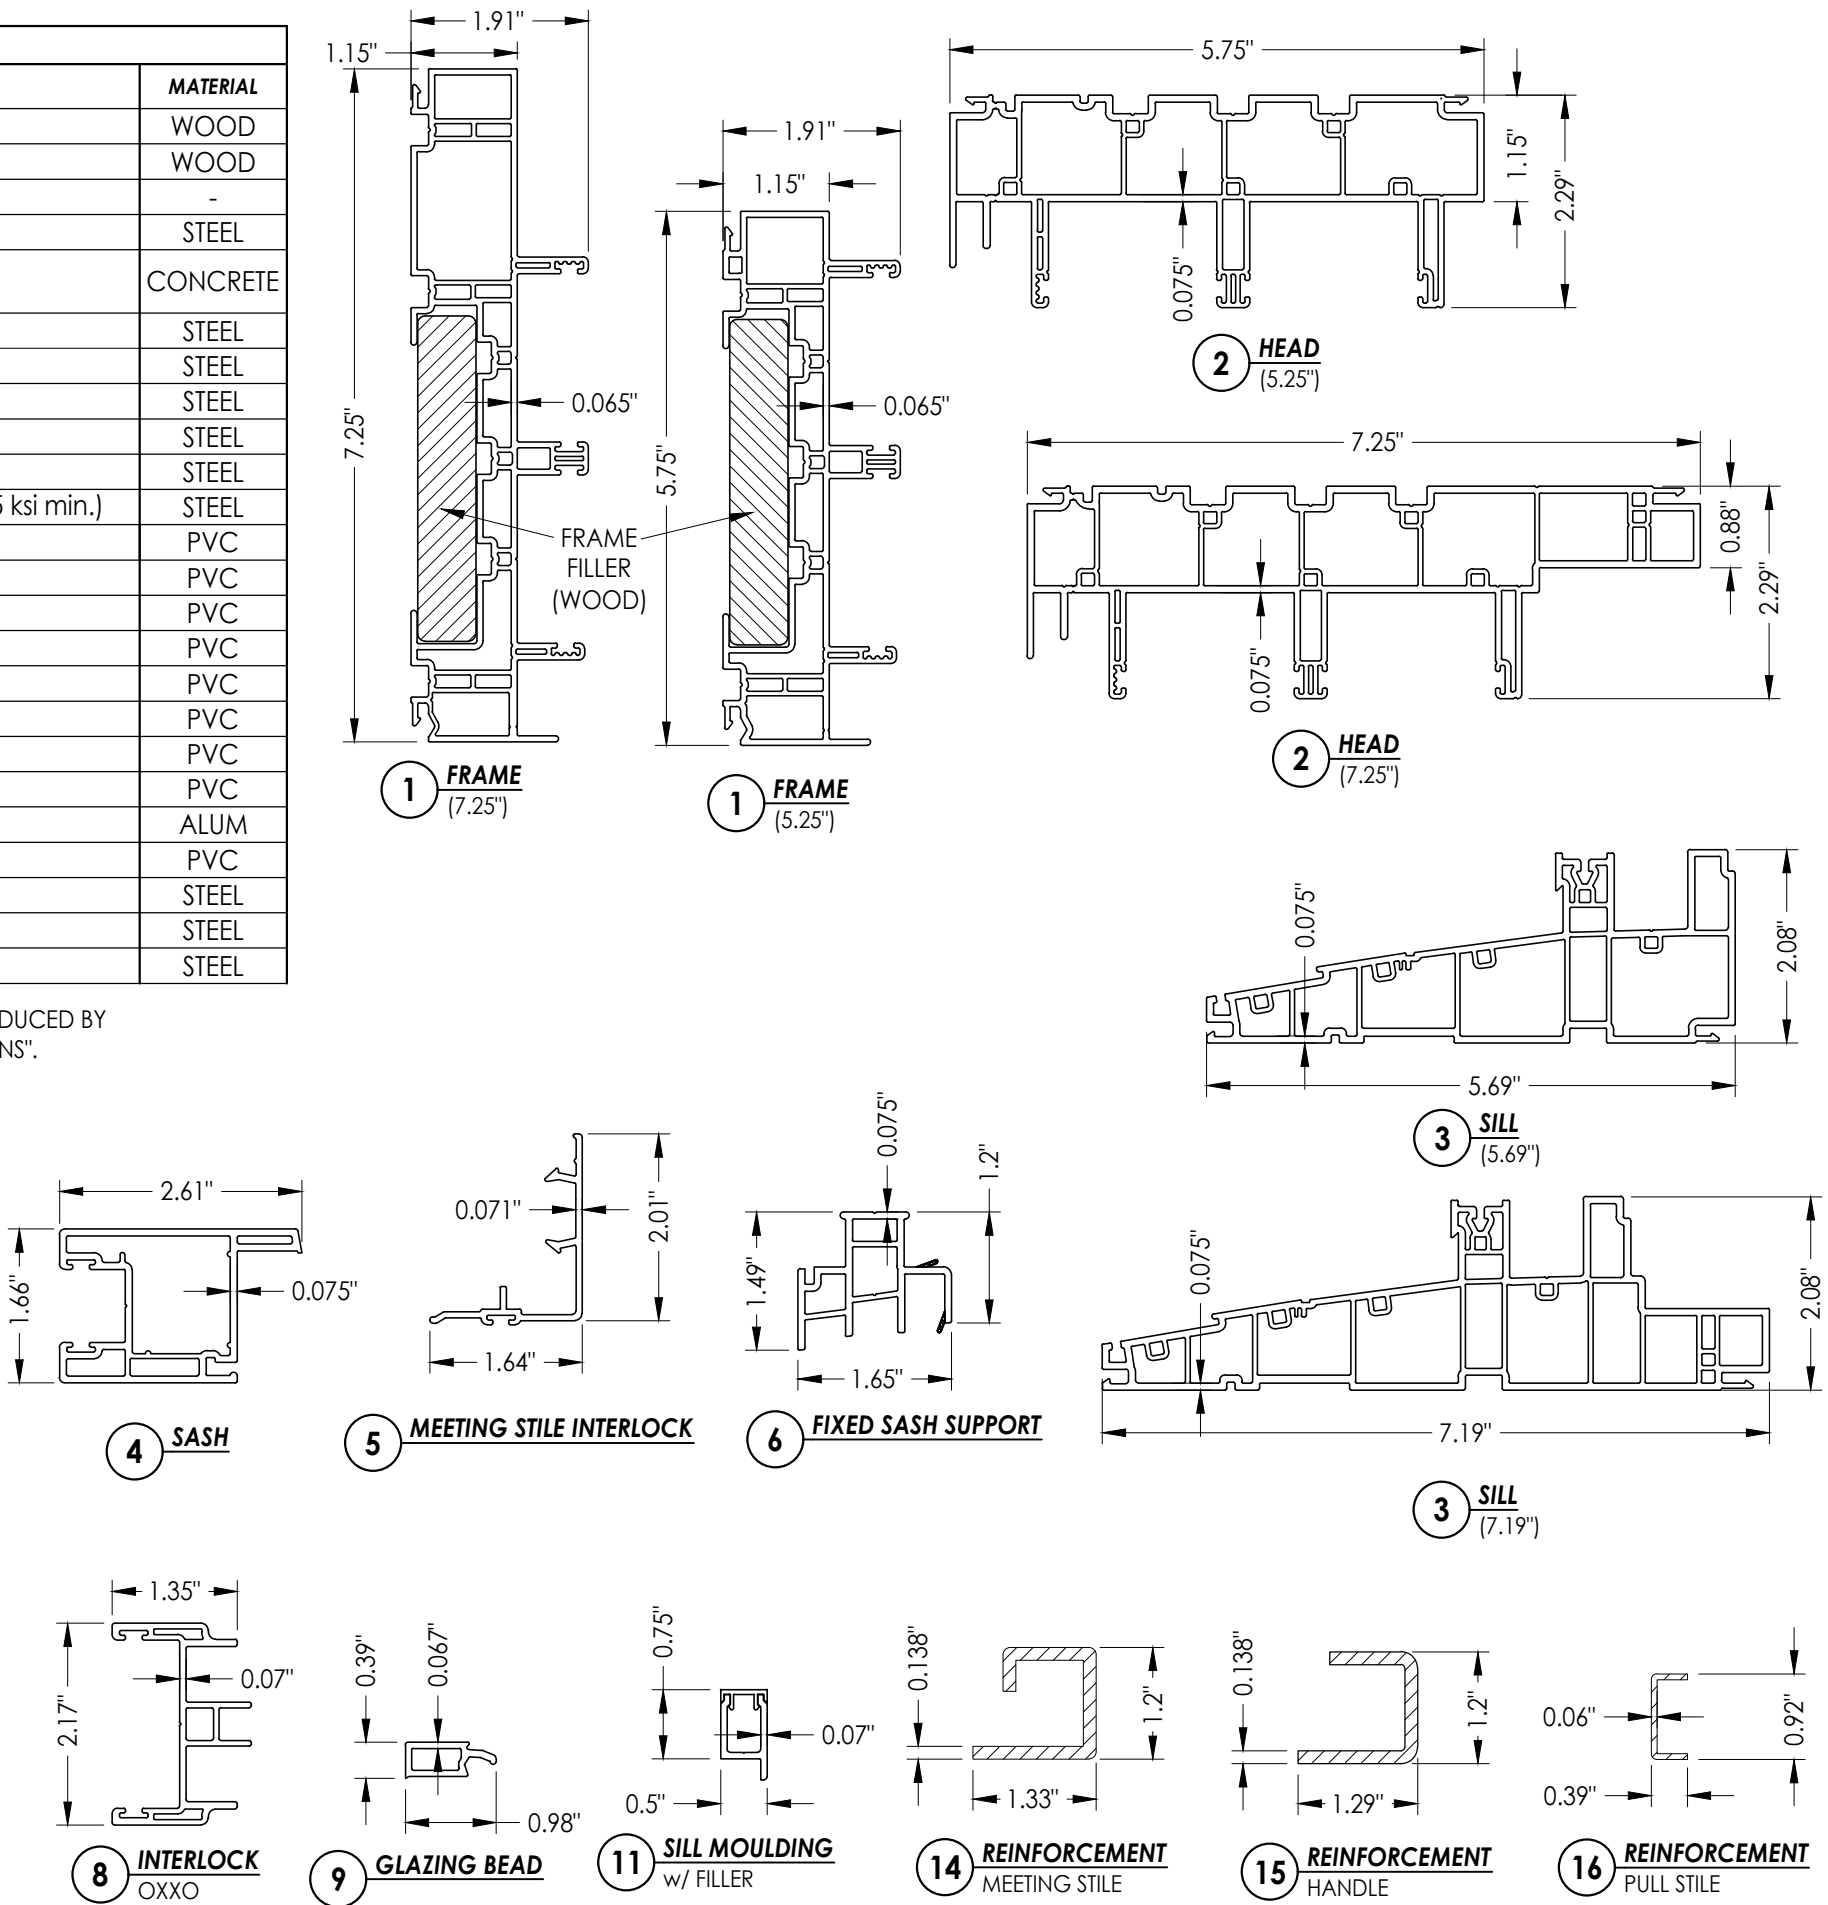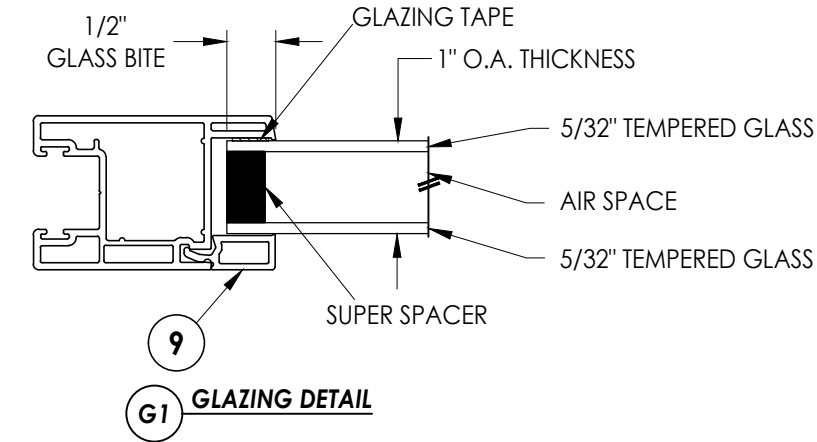

Documents Prepared By: Lyndon F. Schmidt P.E. No. 43409		BUILDING CONSULTANTS, INC. P.O. Box 230, Valrico, FL 33595 Phone No.: 813.659.9197 FBPE Registry No. 9813	
PRODUCT: NOVATECH PATIO DOOR		PART OR ASSEMBLY: BILL OF MATERIALS, GLAZING DETAILS & COMPONENTS	