


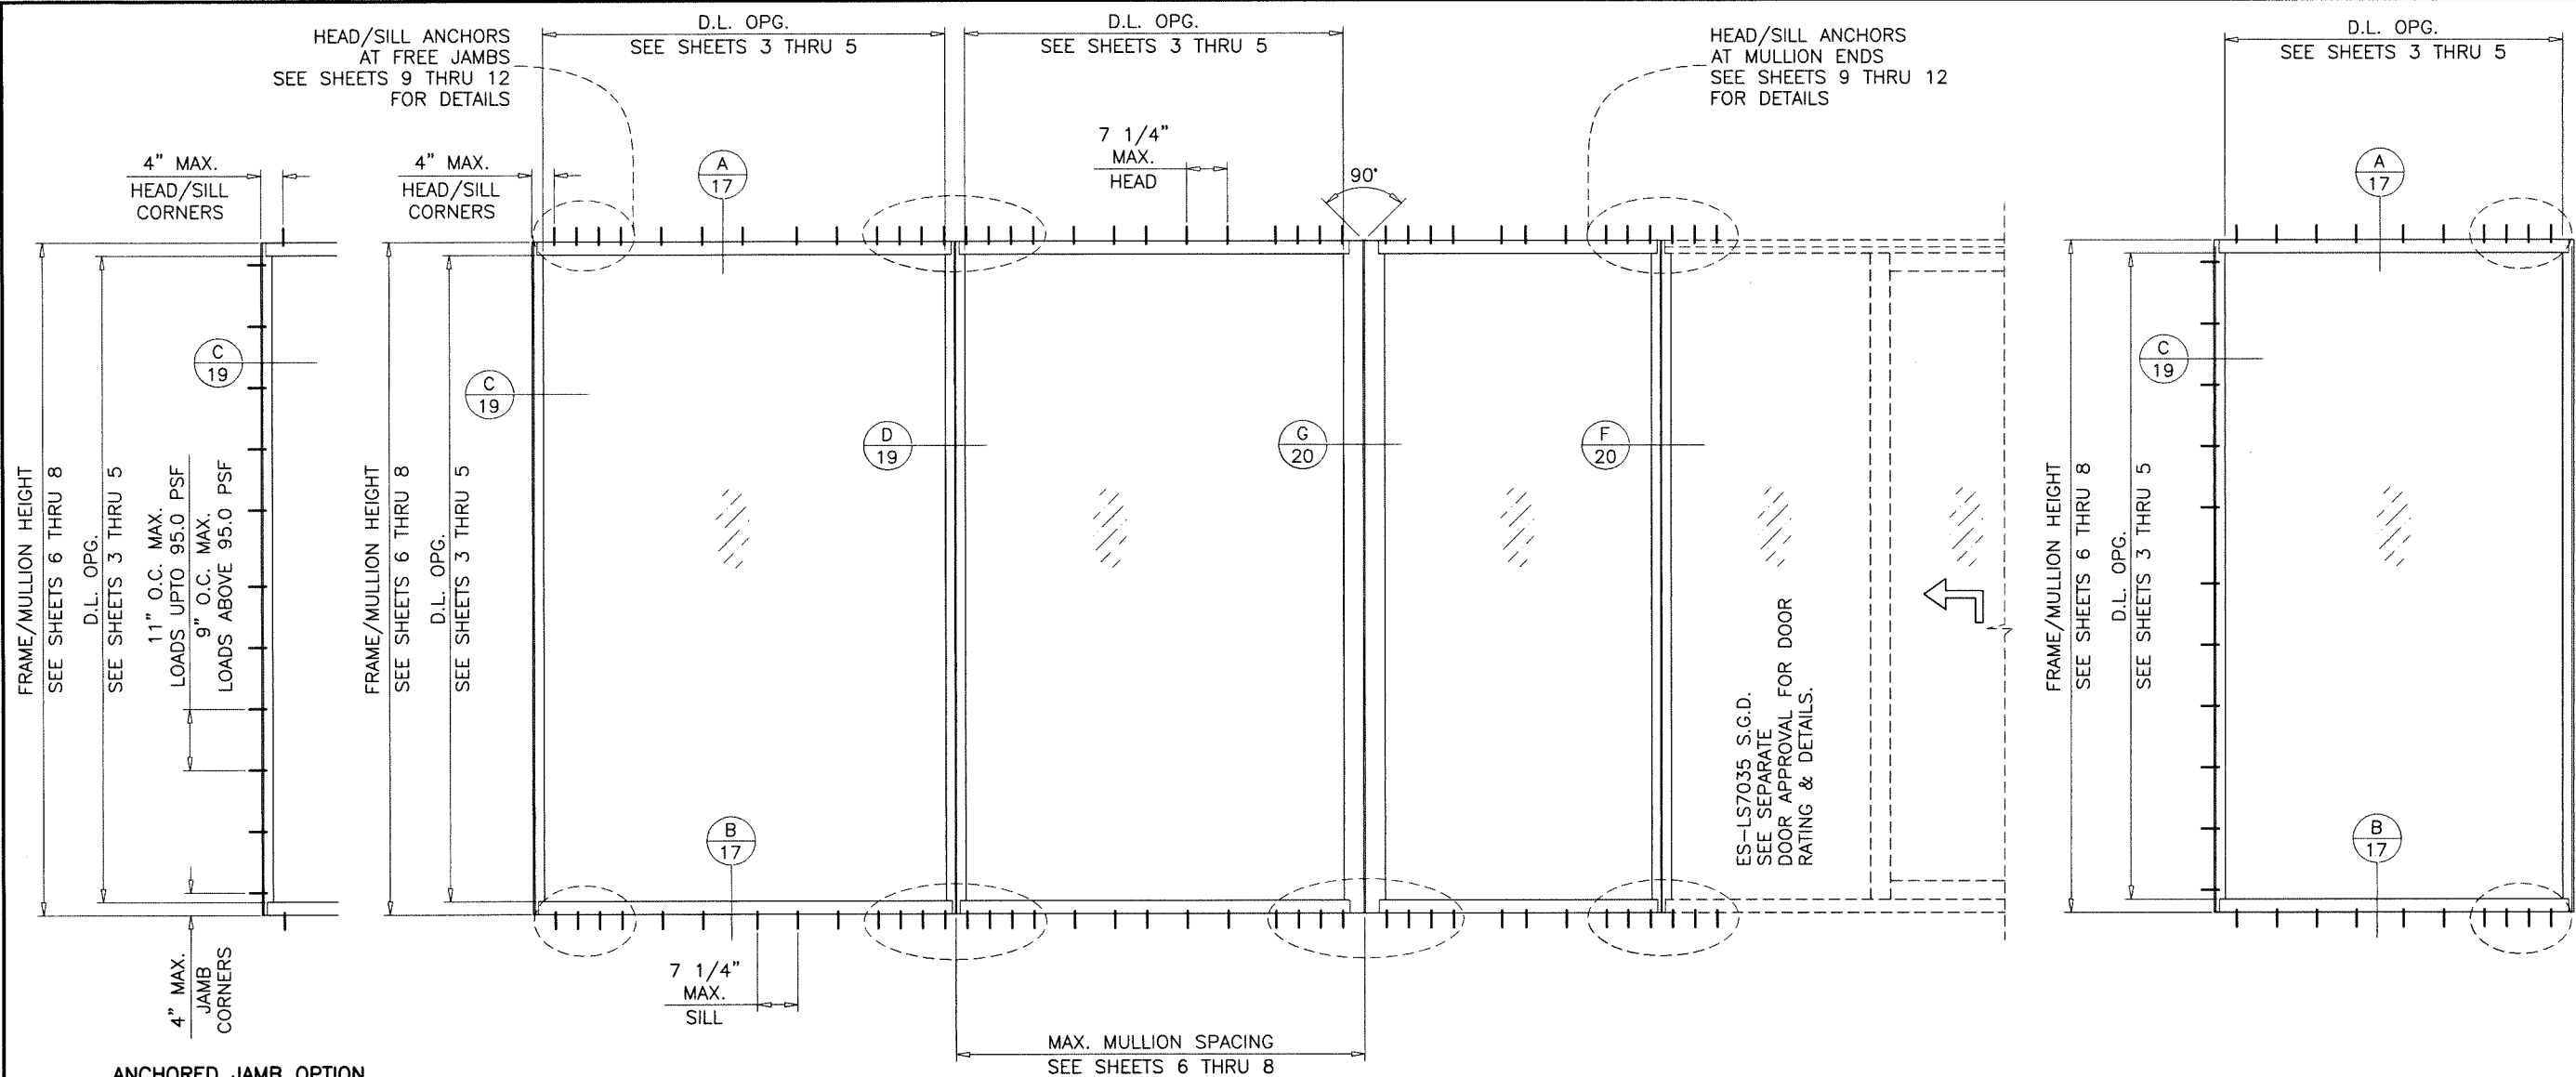

ES-LS7035
ALUMINUM WINDOW WALL SYSTEM

THIS SYSTEM MAY BE USED IN CONJUNCTION WITH F.B.C. APPR'D LARGE MISSILE IMPACT RESISTANT DOORS. LOWER DESIGN PRESSURE FROM STOREFRONT OR DOOR APPROVAL WILL APPLY TO ENTIRE SYSTEM.

THIS PRODUCT HAS BEEN DESIGNED AND TESTED TO COMPLY WITH THE REQUIREMENTS OF THE 2023 (8TH EDITION)/2026 (9TH EDITION) FLORIDA BUILDING CODE INCLUDING HIGH VELOCITY HURRICANE ZONE (HVHZ).

ANCHORS SHALL BE CORROSION RESISTANT, SPACED AS SHOWN ON DETAILS AND INSTALLED PER MANUF'S INSTRUCTIONS. SPECIFIED EMBEDMENT TO BASE MATERIAL SHALL BE BEYOND WALL DRESSING OR STUCCO.

ALL SHIMS TO BE LOAD-BEARING, (HIGH DENSITY PLASTIC/COMPOSITE, METAL OR OTHER RIGID MATERIALS).

MATERIALS INCLUDING BUT NOT LIMITED TO STEEL/METAL SCREWS, THAT COME INTO CONTACT WITH OTHER DISSIMILAR MATERIALS SHALL MEET THE REQUIREMENTS OF THE 2023/2026 FLORIDA BLDG. CODE & ADOPTED STANDARDS.

THIS PRODUCT APPROVAL IS GENERIC AND DOES NOT PROVIDE INFORMATION FOR A SITE SPECIFIC PROJECT, i.e. LIFE SAFETY OF THIS PRODUCT, ADEQUACY OF STRUCTURE RECEIVING THIS PRODUCT AND SEALING AROUND OPENING FOR WATER INFILTRATION RESISTANCE ETC. CONDITIONS NOT SHOWN IN THIS DRAWING ARE TO BE ANALYZED SEPARATELY, AND TO BE REVIEWED BY BUILDING OFFICIAL.

DESIGN LOADS SHOWN ARE BASED ON 'ALLOWABLE STRESS DESIGN (ASD)'.

MANUFACTURER'S LABEL SHALL BE LOCATED ON A READILY VISIBLE LOCATION IN ACCORDANCE WITH SECTION 1709.9.3 OF FLORIDA BUILDING CODE. LABELING TO COMPLY WITH SECTION 1709.9.2.

TYPICAL ELEVATIONS
WITHOUT RECEPTORS

INSTRUCTIONS:

USE CHARTS AS FOLLOWS.

- STEP 1** DETERMINE DESIGN WIND PRESSURE REQUIREMENTS BASED ON WIND VELOCITY, BLDG. HEIGHT, WIND ZONE USING APPLICABLE ASCE 7 STANDARD.
- STEP 2** SEE CHARTS ON SHEETS 3 THRU 5 FOR GLASS DESIGN LOAD CAPACITY.
- STEP 3** CHECK MULLION DESIGN LOAD CAPACITY FOR A GIVEN SPACING AND HEIGHT USING CHARTS ON SHEETS 6 THRU 8 THE CAPACITY SHOULD EXCEED THE DESIGN LOAD.
- STEP 4** USING CHARTS ON SHEETS 9 THRU 16 SELECT ANCHOR OPTION WITH DESIGN CAPACITY MORE THAN DESIGN LOAD SPECIFIED IN STEP 1 ABOVE.
- STEP 5** THE LOWEST VALUE RESULTING FROM STEPS 2, 3 AND 4 THAT EXCEED THE DESIGN WIND PRESSURES DETERMINED THRU STEP 1 SHALL APPLY TO ENTIRE SYSTEM.
- STEP 6** FOR UNANCHORED JAMBS, USING SHEET 19, DETERMINE THE MIN. & MAX. GAP DIMENSIONS.
- STEP 7** WHEN USING THIS SYSTEM WITH DOORS, THE LOWER VALUE OF THE DESIGN PRESSURE RATING FOR THE SYSTEM AND THE DOOR SHALL APPLY.

FASTENERS AND CONNECTORS (AS APPLICABLE) SHOWN IN THIS APPROVAL MAY NOT MEET CORROSION RESISTANCE REQUIREMENTS FOR COASTAL OR SALT WATER EXPOSURE ZONES. COMPLIANCE WITH THESE CONDITIONS TO BE CHECKED PER FBC 1711.


PRODUCT COMPLIES WITH REQUIREMENTS OF ANSI Z97.1. SAFEGUARD REQUIREMENTS TO BE VERIFIED.

THIS SYSTEM IS RATED FOR LARGE & SMALL MISSILE IMPACT. SHUTTERS ARE NOT REQUIRED.

Sealed: 9/24/2026

NOTE:
GLASS CAPACITIES ARE
BASED ON ASTM E1300-16 (3 SEC. GUSTS).

- A- CONTRACTOR TO BE RESPONSIBLE FOR THE SELECTION, PURCHASE AND INSTALLATION OF THIS PRODUCT BASED ON THIS PRODUCT EVALUATION PROVIDED HE/SHE DOES NOT DEVIATE FROM THE CONDITIONS DETAILED ON THIS DOCUMENT.
- B- THIS PRODUCT EVALUATION DOCUMENT WILL BE CONSIDERED INVALID IF ALTERED BY ANY MEANS.
- C- SITE SPECIFIC PROJECTS SHALL BE PREPARED BY A FLORIDA REGISTERED ENGINEER OR ARCHITECT WHICH WILL BECOME THE ENGINEER OF RECORD (E.O.R.) FOR THE PROJECT AND WHO WILL BE RESPONSIBLE FOR THE PROPER USE OF THE P.E.D. ENGINEER OF RECORD, ACTING AS A DELEGATED ENGINEER TO THE P.E.D. ENGINEER SHALL SUBMIT TO THIS LATTER THE SITE SPECIFIC DRAWINGS FOR REVIEW.
- D- THIS P.E.D. SHALL BEAR THE DATE AND ORIGINAL SEAL AND SIGNATURE OF THE PROFESSIONAL ENGINEER OF RECORD THAT PREPARED IT.

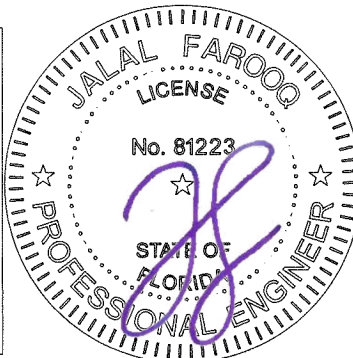

afC

AL-FAROOQ CORPORATION
ENGINEERS & PRODUCT DEVELOPMENT
9360 SUNSET DRIVE, SUITE 220
MIAMI, FLORIDA 33173
TEL. (305) 264-8100 FAX. (305) 262-6978
COMP-ANL\19-22F-ES

ES-LS7035 ALUM WINDOW WALL SYS. (L.M.I.)

E.S. WINDOWS, LLC
3550 N.W. 49 STREET
MIAMI, FL. 33142
TEL. (305) 638-5151 FAX. (305) 638-5158

no	date	by	description
C	09.27.23		UPDATED TO 2023 FBC
D	02.17.25		PRODUCT SERIES REVISED
E	06.20.25		GENERAL REVISION
F	09.24.26		UPDATED TO 2026 FBC

date: 03-27-19

scale: 3/8"=1'-0"




dr. by: TARIQ

chk. by:

drawing no.

19-22F

sheet 1 of 22

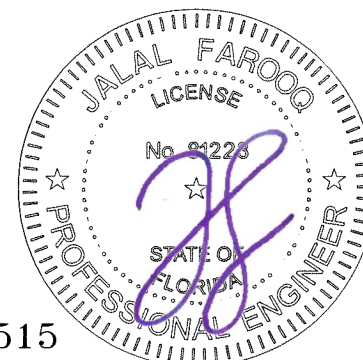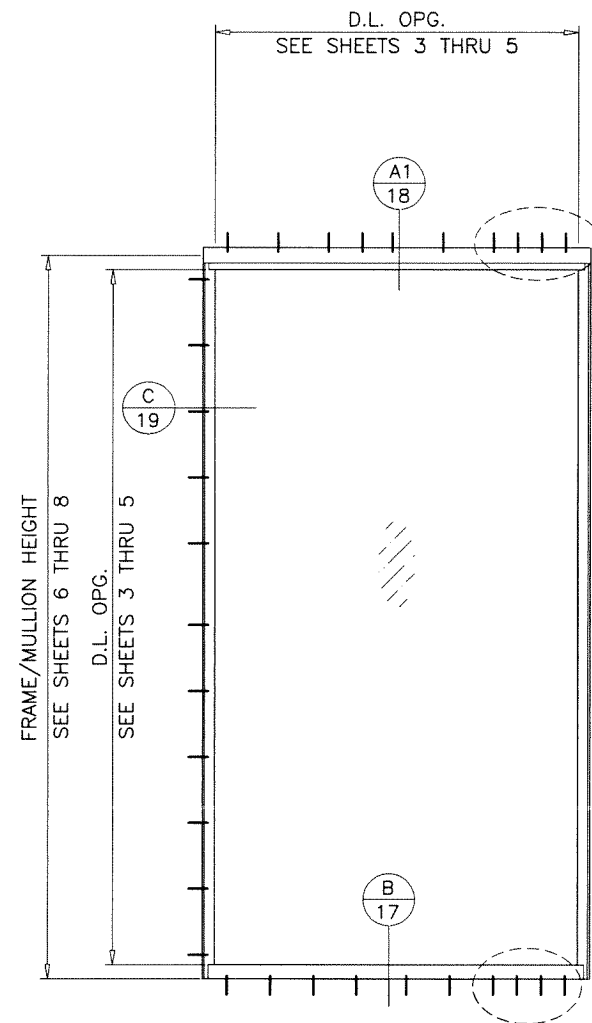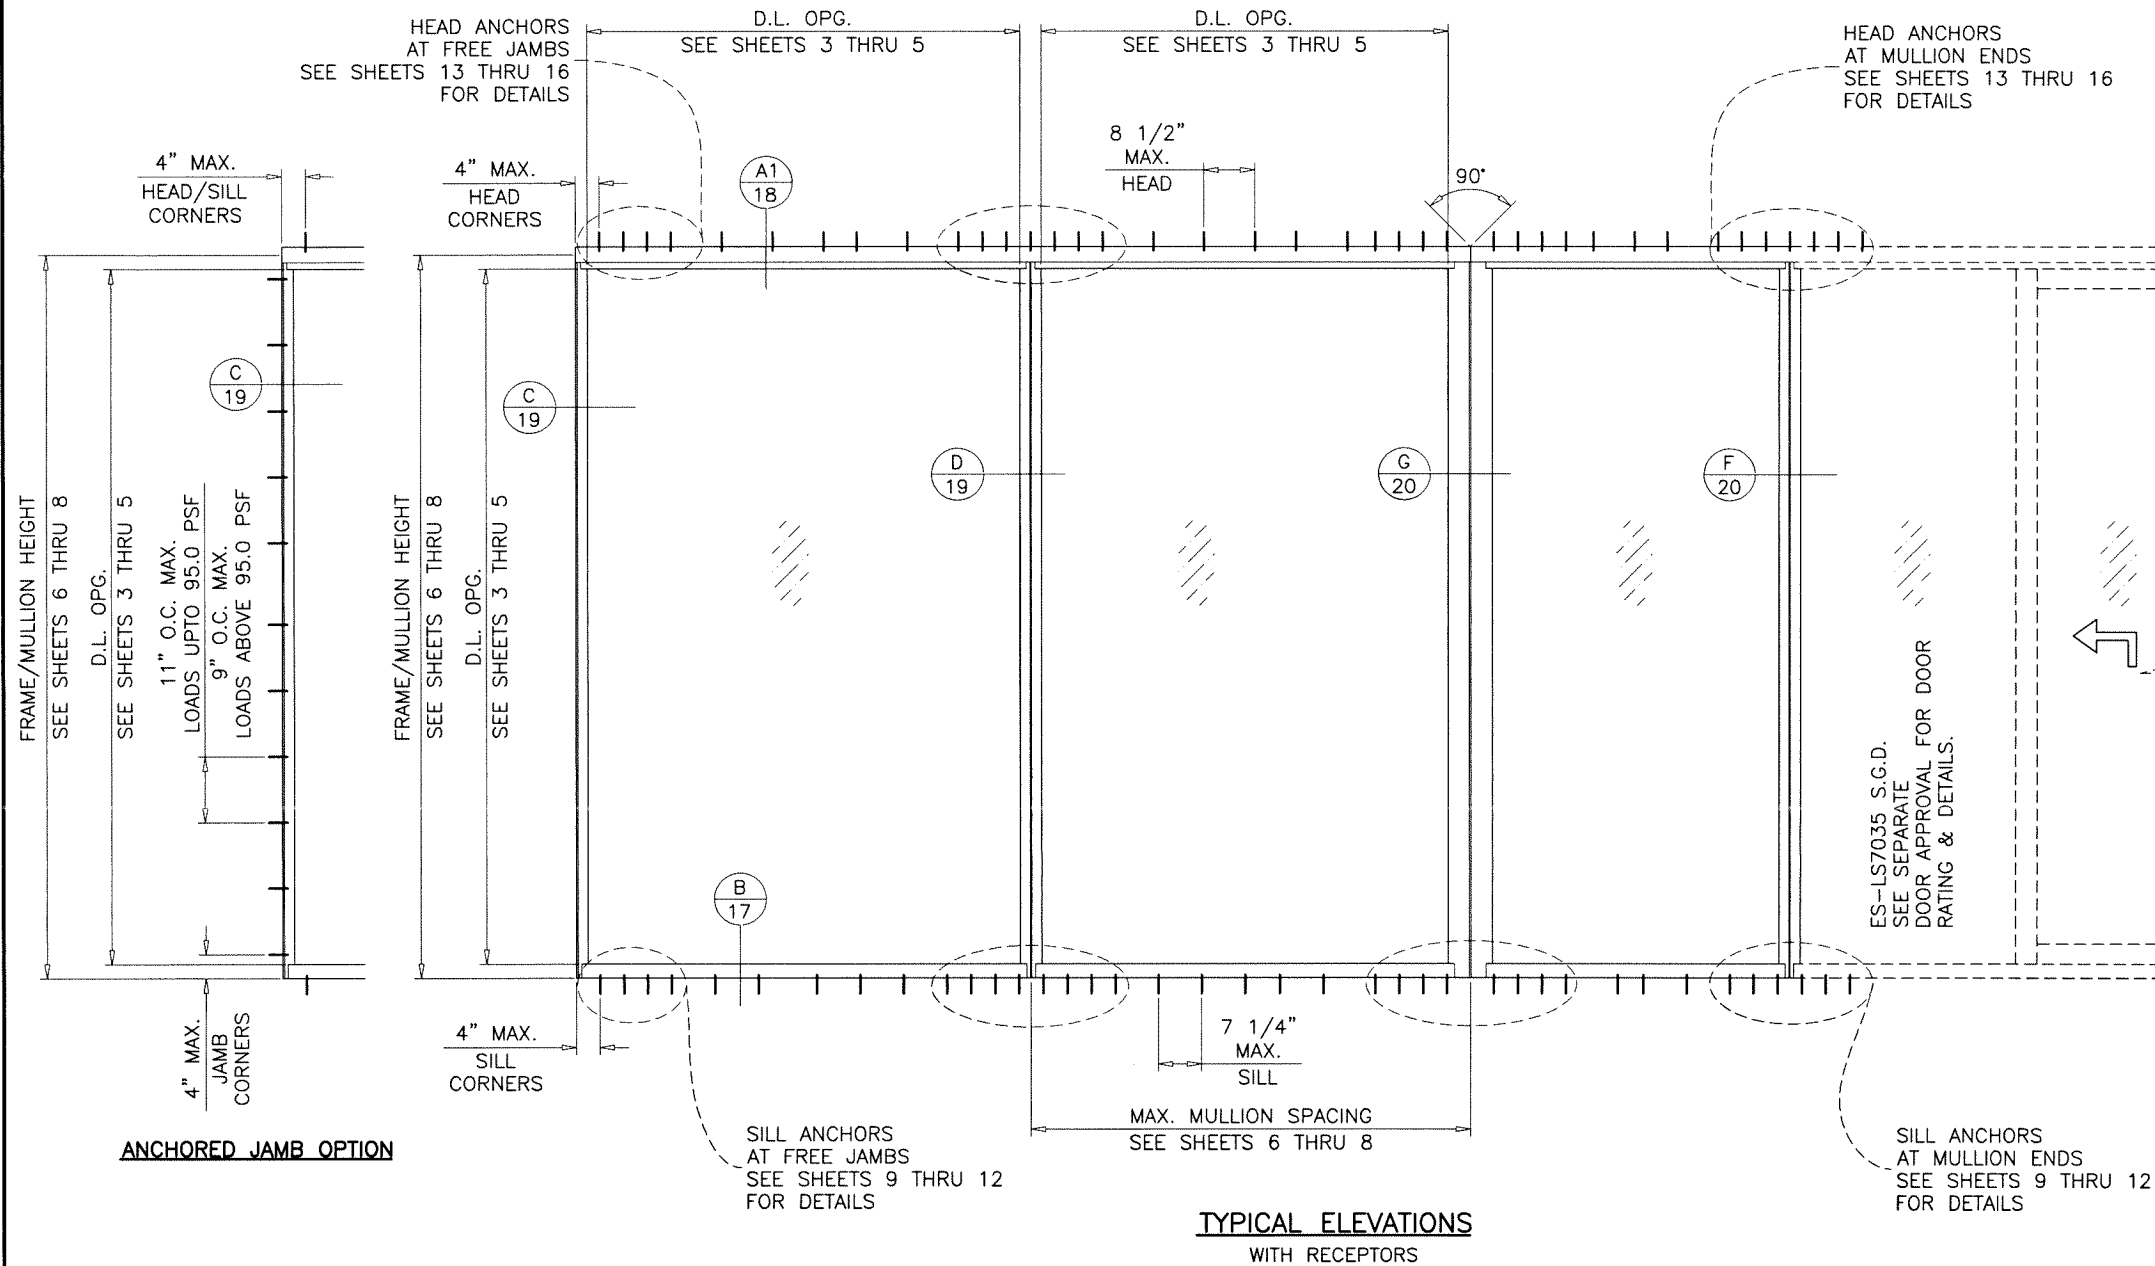

Sealed: 9/24/2026

FL #29515

AL-FAROOQ CORPORATION
ENGINEERS & PRODUCT DEVELOPMENT
9360 SUNSET DRIVE, SUITE 220
MIAMI, FLORIDA 33173
TEL: (305) 264-8100 FAX: (305) 262-6978

COMP-ANL\19-22F-ES

ES-LS7035 ALUM WINDOW WALL SYS. (L.M.I.)

E.S. WINDOWS, LLC
3550 N.W. 49 STREET
MIAMI, FL. 33142
TEL: (305) 638-5151 FAX: (305) 638-5158

revisions:


no	date	by	description

date: 03-27-19
scale: 3/8"=1'-0"
dr. by: TARIQ
chk. by:

drawing no.
19-22F
sheet 2 of 22



GLASS DESIGN LOAD CAPACITY - PSF			
NOMINAL DIMS.		GLASS TYPE 'A'	
D.L.O. WIDTH	D.L.O. HEIGHT	EXT. (+)	INT. (-)
32-1/4"	103-1/4"	120.0	120.0
38-1/4"		120.0	120.0
44-1/4"		120.0	120.0
50-1/4"		120.0	120.0
56-1/4"		113.2	113.2
62-1/4"		102.9	102.9
64-1/4"		100.0	100.0
68-1/4"		94.4	94.4
68-1/4"		94.4	94.4
74-1/4"		87.1	87.1
32-1/4"	115-1/4"	120.0	120.0
38-1/4"		120.0	120.0
44-1/4"		120.0	120.0
50-1/4"		117.9	117.9
56-1/4"		109.6	109.6
62-1/4"		102.9	102.9
64-1/4"		100.0	100.0
32-1/4"	119-1/4"	120.0	120.0
38-1/4"		120.0	120.0
44-1/4"		120.0	120.0
50-1/4"		116.8	116.8
56-1/4"		108.4	108.4
62-1/4"		101.8	101.8
64-1/4"		100.0	100.0

INTERPOLATION BETWEEN WIDTHS OR HEIGHTS ALLOWED.

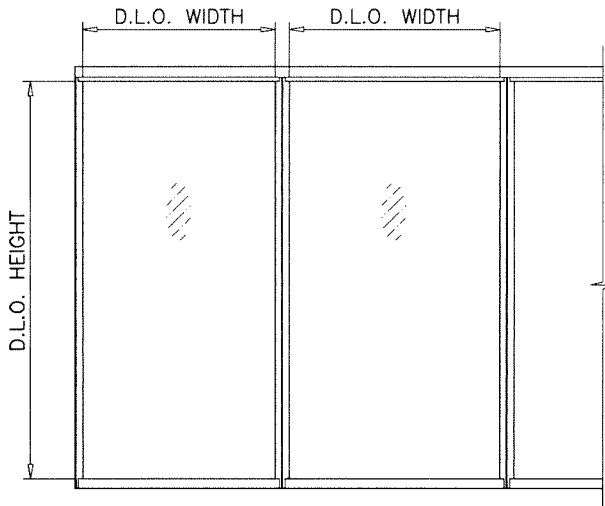

GLASS DESIGN LOAD CAPACITY - PSF			
NOMINAL DIMS.		GLASS TYPE 'AA'	
D.L.O. WIDTH	D.L.O. HEIGHT	EXT. (+)	INT. (-)
32-1/4"	127-1/4"	120.0	120.0
38-1/4"		120.0	120.0
44-1/4"		120.0	120.0
50-1/4"		120.0	120.0
56-1/4"		120.0	120.0
62-1/4"		120.0	120.0
64-1/4"		120.0	120.0
68-1/4"		120.0	120.0
68-1/4"		119.9	119.9
74-1/4"		110.7	110.7
32-1/4"	139-1/4"	120.0	120.0
38-1/4"		120.0	120.0
44-1/4"		120.0	120.0
50-1/4"		120.0	120.0
56-1/4"		120.0	120.0
62-1/4"		120.0	120.0
64-1/4"		120.0	120.0
68-1/4"		120.0	120.0
68-1/4"		119.9	119.9
32-1/4"	151-1/4"	120.0	120.0
38-1/4"		120.0	120.0
44-1/4"		120.0	120.0
50-1/4"		120.0	120.0
56-1/4"		120.0	120.0
62-1/4"		120.0	120.0
64-1/4"		120.0	120.0
68-1/4"		120.0	120.0

INTERPOLATION BETWEEN WIDTHS OR HEIGHTS ALLOWED.

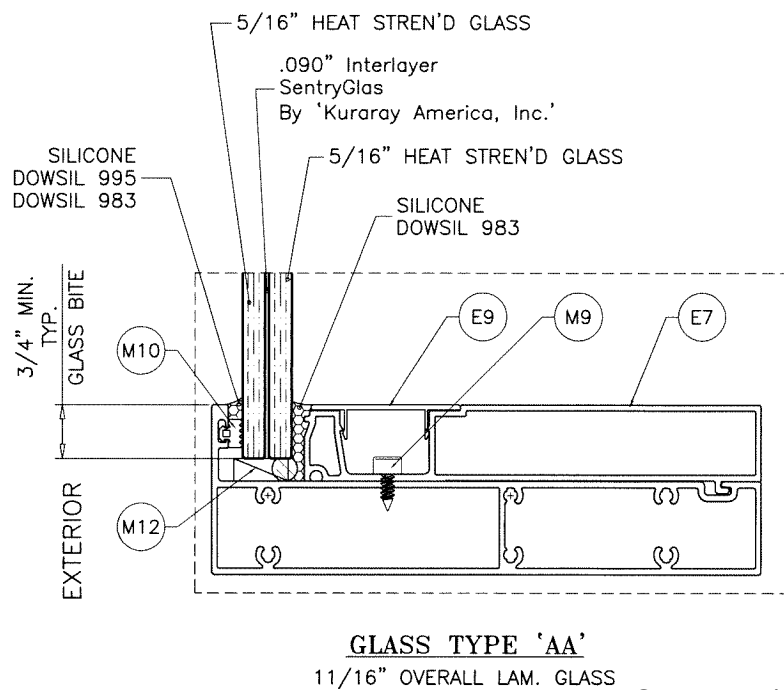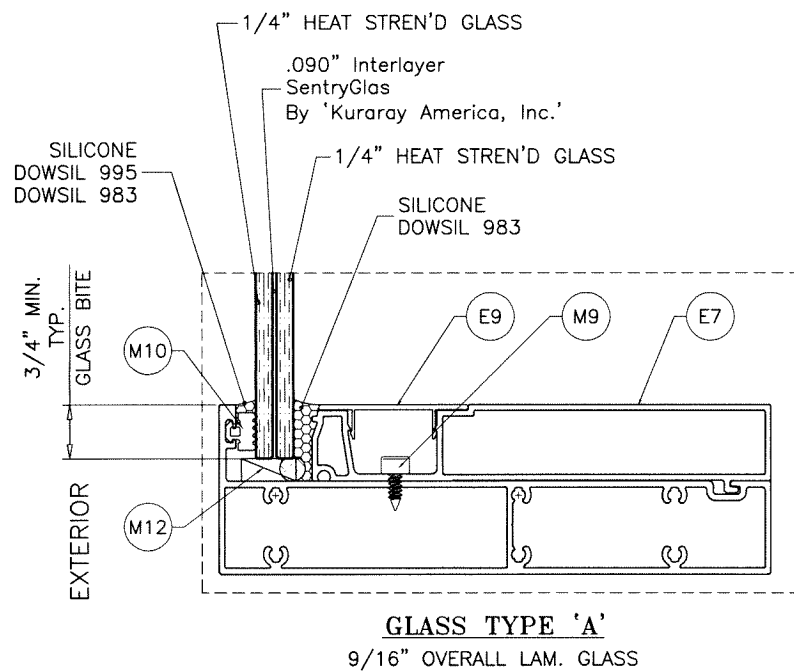

GLASS LAMINATED

JALAL FAROOQ LICENSE No. 82228 STATE OF FLORIDA PROFESSIONAL ENGINEER

Sealed: 9/24/2026 FL #29515

afcc

AL-FAROOQ CORPORATION
ENGINEERS & PRODUCT DEVELOPMENT
9360 SUNSET DRIVE, SUITE 220
MIAMI, FLORIDA 33173
TEL. (305) 262-6978
FAX. (305) 262-6978
COMP-ANL\19-22F-ES

ES-LS7035 ALUM WINDOW WALL SYS. (L.M.I.)

E.S. WINDOWS, LLC
3550 N.W. 49 STREET
MIAMI, FL. 33142
TEL. (305) 638-5151
FAX. (305) 638-5158

revisions:

no	date	by	description

date: 03-27-19
scale: 3/8" = 1"
dr. by: TARIQ
chk. by:


drawing no.

19-22F


sheet 3 of 22

GLASS DESIGN LOAD CAPACITY - PSF			
NOMINAL DIMS.		GLASS TYPE 'B'	
D.L.O. WIDTH	D.L.O. HEIGHT	EXT. (+)	INT. (-)
46"	96"	120.0	120.0
48"		115.4	115.4
50"		111.1	111.1
56"		98.0	98.0
62"		98.0	98.0
68"		98.0	98.0
74"		98.0	98.0
80"		98.0	98.0
86"	102"	98.0	98.0
92"		98.0	98.0
46"		120.0	120.0
48"		115.4	115.4
50"		111.1	111.1
56"		98.0	98.0
62"		98.0	98.0
68"		98.0	98.0
74"		98.0	98.0
80"		98.0	98.0
86"		98.0	98.0
92"		98.0	98.0
46"	108"	120.0	120.0
48"		115.4	115.4
50"		98.0	98.0
56"		98.0	98.0
62"		98.0	98.0
68"		98.0	98.0
74"		98.0	98.0
80"		98.0	98.0
86"	114"	98.0	98.0
92"		98.0	98.0
46"		120.0	120.0
48"		98.0	98.0
50"		98.0	98.0
56"		98.0	98.0
62"		98.0	98.0
68"		98.0	98.0
74"	116"	98.0	98.0
80"		98.0	98.0
86"		98.0	98.0
92"		95.3	95.3


INTERPOLATION BETWEEN WIDTHS OR HEIGHTS ALLOWED.

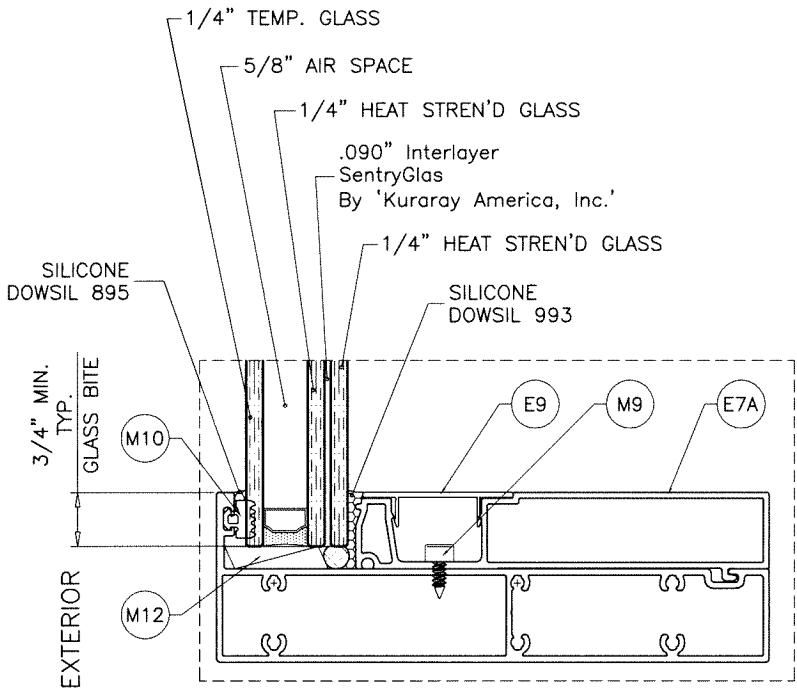

GLASS TYPE 'B'
1-7/16" OVERALL INSUL. LAM. GLASS

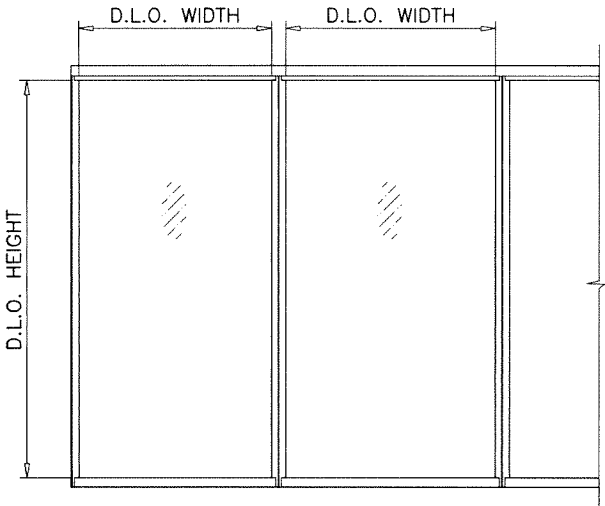

5/8" AIR SPACE CONSISTING OF:
SPACER:
'HELIMA' LOW PROFILE ALUMINUM SPACER
BY 'LINGERMANN GMBH'
AROUND THE PERIMETER OF THE GLASS.
PERIMETER SEALANT:
SILICONE
DOWSIL 791
GE 2000

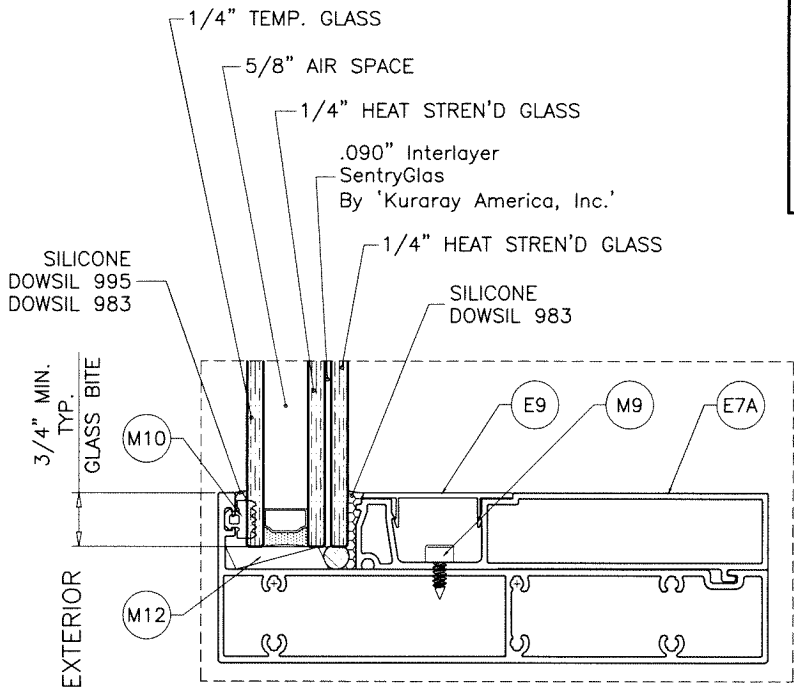


GLASS TYPE 'C'
1-7/16" OVERALL INSUL. LAM. GLASS

GLASS DESIGN LOAD CAPACITY - PSF			
NOMINAL DIMS.		GLASS TYPE 'C'	
D.L.O. WIDTH	D.L.O. HEIGHT	EXT. (+)	INT. (-)
32-1/4"	127-1/4"	95.0	95.0
38-1/4"		95.0	95.0
44-1/4"		95.0	95.0
50-1/4"		95.0	95.0
56-1/4"		95.0	95.0
62-1/4"		95.0	95.0
68-1/4"		94.4	94.4
74-1/4"		87.1	87.1
76-1/4"	139-1/4"	85.0	85.0
80-1/4"		80.9	80.9
32-1/4"		95.0	95.0
38-1/4"		95.0	95.0
44-1/4"		95.0	95.0
50-1/4"		95.0	95.0
56-1/4"		95.0	95.0
62-1/4"		95.0	95.0
68-1/4"		92.3	92.3
74-1/4"		87.1	87.1
76-1/4"	145-1/4"	85.0	85.0
32-1/4"		95.0	95.0
38-1/4"		95.0	95.0
44-1/4"		95.0	95.0
50-1/4"		95.0	95.0
56-1/4"		95.0	95.0
62-1/4"		95.0	95.0
68-1/4"		91.1	91.1
74-1/4"		86.4	86.4
76-1/4"		85.0	85.0

INTERPOLATION BETWEEN WIDTHS OR HEIGHTS ALLOWED.

GLASS
INSULATED LAMINATED

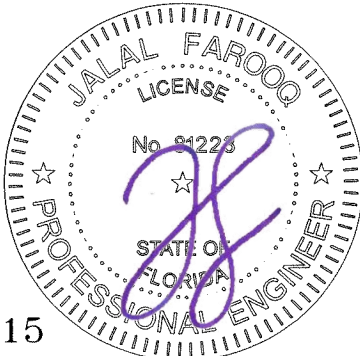

Sealed: 9/24/2026

FL #29515

AL-FAROOQ CORPORATION
ENGINEERS & PRODUCT DEVELOPMENT
9360 SUNSET DRIVE, SUITE 220
MIAMI, FLORIDA 33173
TEL. (305) 264-8100 FAX. (305) 262-6978
COMP-ANL\19-22F-ES

ES-LS7035 ALUM WINDOW WALL SYS. (L.M.I.)

E.S. WINDOWS, LLC
3550 N.W. 49 STREET
MIAMI, FL. 33142
TEL. (305) 638-5151 FAX. (305) 638-5158


revisions:
no date by description

date: 03-27-19
scale: 3/8" = 1"
dr. by: TARIQ
chk. by:

drawing no.
19-22F
sheet **4** of **22**

MULLION DESIGN LOAD CAPACITY - PSF LAMINATED GLASS											
NOMINAL DIMS.		JAMB 'J1'		JAMB 'J2'		MULLION 'M1'		MULLION 'M2'		MULLION 'M3'	
WIDTH (W)	FRAME HEIGHT	EXT.(+)	INT.(-)	EXT.(+)	INT.(-)	EXT.(+)	INT.(-)	EXT.(+)	INT.(-)	EXT.(+)	INT.(-)
36"	96"	120.0	120.0	120.0	120.0	120.0	120.0	120.0	120.0	120.0	120.0
42"		120.0	120.0	120.0	120.0	120.0	120.0	120.0	120.0	120.0	120.0
48"		120.0	120.0	120.0	120.0	120.0	120.0	120.0	120.0	120.0	120.0
54"		120.0	120.0	120.0	120.0	120.0	120.0	120.0	120.0	120.0	120.0
60"		120.0	120.0	120.0	120.0	120.0	120.0	120.0	120.0	120.0	120.0
66"		120.0	120.0	120.0	120.0	120.0	120.0	120.0	120.0	120.0	120.0
72"		120.0	120.0	120.0	120.0	120.0	120.0	120.0	120.0	120.0	120.0
78"		120.0	120.0	120.0	120.0	120.0	120.0	120.0	120.0	120.0	120.0
36"	108"	120.0	120.0	120.0	120.0	120.0	120.0	120.0	120.0	120.0	120.0
42"		120.0	120.0	120.0	120.0	120.0	120.0	120.0	120.0	120.0	120.0
48"		120.0	120.0	120.0	120.0	120.0	120.0	120.0	120.0	120.0	120.0
54"		120.0	120.0	120.0	120.0	120.0	120.0	120.0	120.0	120.0	120.0
60"		120.0	120.0	120.0	120.0	120.0	120.0	120.0	120.0	120.0	120.0
66"		120.0	120.0	120.0	120.0	120.0	120.0	120.0	120.0	120.0	120.0
72"		120.0	120.0	120.0	120.0	120.0	120.0	120.0	120.0	120.0	120.0
78"		120.0	120.0	120.0	120.0	116.1	116.1	120.0	120.0	120.0	120.0
36"	120"	120.0	120.0	120.0	120.0	120.0	120.0	120.0	120.0	120.0	120.0
42"		120.0	120.0	120.0	120.0	120.0	120.0	120.0	120.0	120.0	120.0
48"		120.0	120.0	120.0	120.0	120.0	120.0	120.0	120.0	120.0	120.0
54"		120.0	120.0	120.0	120.0	120.0	120.0	120.0	120.0	120.0	120.0
60"		120.0	120.0	120.0	120.0	111.2	111.2	120.0	120.0	120.0	120.0
66"		120.0	120.0	120.0	120.0	103.1	103.1	120.0	120.0	120.0	120.0
72"		115.9	115.9	120.0	120.0	96.6	96.6	120.0	120.0	120.0	120.0
78"		109.6	109.6	120.0	120.0	91.3	91.3	120.0	120.0	120.0	120.0
36"	124"	120.0	120.0	120.0	120.0	120.0	120.0	120.0	120.0	120.0	120.0
42"		120.0	120.0	120.0	120.0	120.0	120.0	120.0	120.0	120.0	120.0
48"		120.0	120.0	120.0	120.0	120.0	120.0	120.0	120.0	120.0	120.0
54"		120.0	120.0	120.0	120.0	112.4	112.4	120.0	120.0	120.0	120.0
60"		120.0	120.0	120.0	120.0	102.7	102.7	120.0	120.0	120.0	120.0
66"		114.3	114.3	120.0	120.0	95.1	95.1	120.0	120.0	120.0	120.0
72"		111.8	111.8	120.0	120.0	92.9	92.9	120.0	120.0	120.0	120.0
78"		106.9	106.9	120.0	120.0	88.9	88.9	120.0	120.0	120.0	120.0
36"	132"	120.0	120.0	120.0	120.0	120.0	120.0	120.0	120.0	120.0	120.0
42"		120.0	120.0	120.0	120.0	120.0	120.0	120.0	120.0	120.0	120.0
48"		120.0	120.0	120.0	120.0	107.7	107.7	120.0	120.0	120.0	120.0
54"		116.9	116.9	120.0	120.0	96.8	96.8	120.0	120.0	120.0	120.0
60"		106.6	106.6	120.0	120.0	88.4	88.4	120.0	120.0	120.0	120.0
66"		98.4	98.4	120.0	120.0	81.6	81.6	120.0	120.0	120.0	120.0
72"		91.8	91.8	120.0	120.0	76.1	76.1	120.0	120.0	120.0	120.0
78"		86.4	86.4	120.0	120.0	71.6	71.6	120.0	120.0	120.0	120.0
36"	144"	120.0	120.0	120.0	120.0	110.8	110.8	120.0	120.0	120.0	120.0
42"		120.0	120.0	120.0	120.0	95.7	95.7	120.0	120.0	120.0	120.0
48"		106.4	106.4	120.0	120.0	84.4	84.4	120.0	120.0	120.0	120.0
54"		95.5	95.5	120.0	120.0	75.8	75.8	120.0	120.0	120.0	120.0
60"		87.0	87.0	120.0	120.0	69.0	69.0	120.0	120.0	120.0	120.0
66"		80.1	80.1	120.0	120.0	63.5	63.5	112.0	112.0	120.0	120.0
72"		74.4	74.4	120.0	120.0	59.1	59.1	104.2	104.2	120.0	120.0
78"											
36"	156"	116.5	116.5	120.0	120.0	86.9	86.9	120.0	120.0	120.0	120.0
42"		100.5	100.5	120.0	120.0	75.0	75.0	120.0	120.0	120.0	120.0
48"		88.6	88.6	120.0	120.0	66.1	66.1	116.5	116.5	120.0	120.0
54"		79.4	79.4	120.0	120.0	59.2	59.2	104.4	104.4	120.0	120.0
60"		72.1	72.1	120.0	120.0	53.8	53.8	94.9	94.9	120.0	120.0
66"		66.3	66.3	120.0	120.0	49.4	49.4	87.2	87.2	120.0	120.0
72"											
78"											
71-15/16"		61.5	61.5	120.0	120.0	45.9	45.9	80.9	80.9	113.9	113.9

INTERPOLATION BETWEEN WIDTHS OR HEIGHTS ALLOWED.


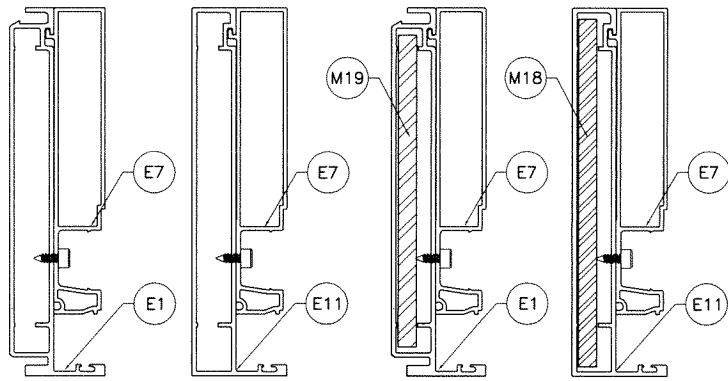


JAMB 'J1'

JAMB 'J2'

Ix IN^4	Sx IN^3
17.367	4.198

	Ix IN^4	Sx IN^3
ALUMINUM	17.367	4.198
STEEL	8.582	2.641
TOTAL Ix ALUM + Ix STL X 2.9	42.008	

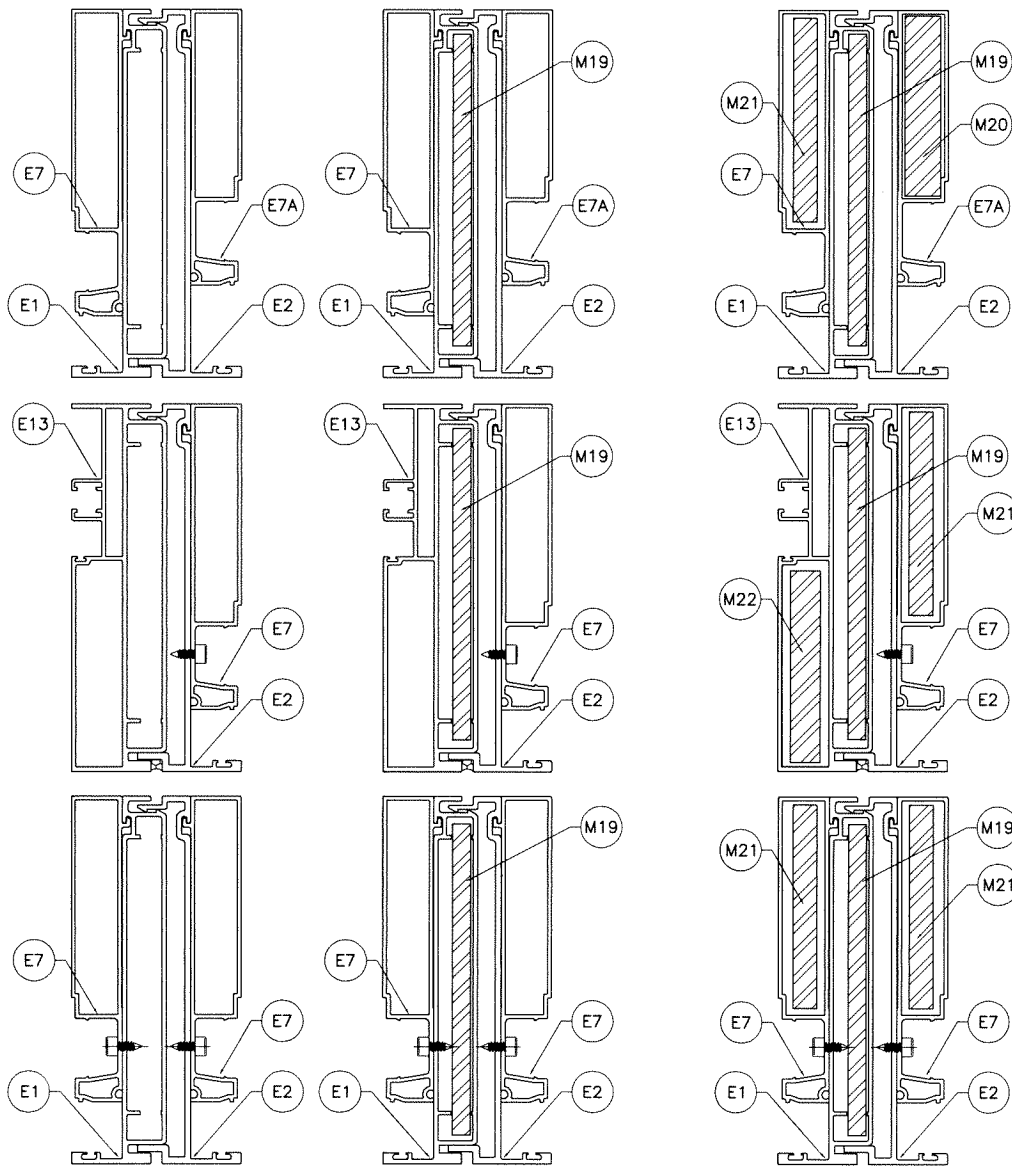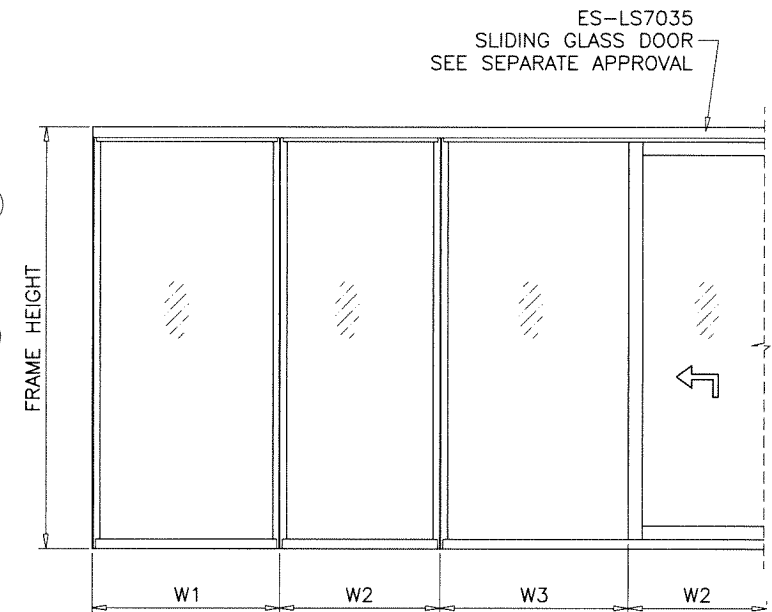

MULLION 'M1'

MULLION 'M2'

MULLION 'M3'

Ix IN^4	Sx IN^3
32.286	7.538

	Ix IN^4	Sx IN^3
ALUMINUM	32.286	7.538
STEEL	8.582	2.641
TOTAL Ix ALUM + Ix STL X 2.9	56.927	


	Ix IN^4	Sx IN^3
ALUMINUM	32.286	7.538
STEEL	16.675	6.657
TOTAL Ix ALUM + Ix STL X 2.9	80.165	

WIDTH (W) = W1
AT JAMB

WIDTH (W) = $\frac{W2 + W3}{2}$
AT MULLION

Sealed: 9/24/2026

MULLIONS
LAMINATED GLASS

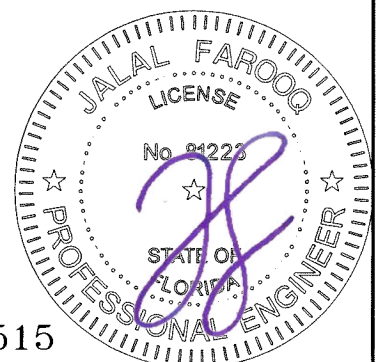

FL #29515

AL-FAROOQ CORPORATION
ENGINEERS & PRODUCT DEVELOPMENT
9360 SUNSET DRIVE, SUITE 220
MIAMI, FLORIDA 33173
TEL. (305) 264-8100 FAX. (305) 262-6978

ES-LS7035 ALUM WINDOW WALL SYS. (L.M.I.)

E.S. WINDOWS, LLC
3550 N.W. 49 STREET
MIAMI, FL. 33142
TEL. (305) 638-5151 FAX. (305) 638-5158


revisions:
no date by description

date: 03-27-19
scale: -
dr. by: TARIQ
chk. by:

drawing no.
19-22F
sheet 6 of 22



MULLION DESIGN LOAD CAPACITY - PSF INSULATED LAM. GLASS											
NOMINAL DIMS.		JAMB 'J1A'		JAMB 'J2A'		MULLION 'M1A'		MULLION 'M2A'		MULLION 'M3A'	
WIDTH (W)	FRAME HEIGHT	EXT.(+)	INT.(-)	EXT.(+)	INT.(-)	EXT.(+)	INT.(-)	EXT.(+)	INT.(-)	EXT.(+)	INT.(-)
36"	96"	95.0	95.0	95.0	95.0	95.0	95.0	95.0	95.0	95.0	95.0
42"		95.0	95.0	95.0	95.0	95.0	95.0	95.0	95.0	95.0	95.0
48"		95.0	95.0	95.0	95.0	95.0	95.0	95.0	95.0	95.0	95.0
54"		95.0	95.0	95.0	95.0	95.0	95.0	95.0	95.0	95.0	95.0
60"		95.0	95.0	95.0	95.0	95.0	95.0	95.0	95.0	95.0	95.0
66"		95.0	95.0	95.0	95.0	95.0	95.0	95.0	95.0	95.0	95.0
72"		95.0	95.0	95.0	95.0	95.0	95.0	95.0	95.0	95.0	95.0
78"		95.0	95.0	95.0	95.0	95.0	95.0	95.0	95.0	95.0	95.0
84"		95.0	95.0	95.0	95.0	95.0	95.0	95.0	95.0	95.0	95.0
36"	108"	95.0	95.0	95.0	95.0	95.0	95.0	95.0	95.0	95.0	95.0
42"		95.0	95.0	95.0	95.0	95.0	95.0	95.0	95.0	95.0	95.0
48"		95.0	95.0	95.0	95.0	95.0	95.0	95.0	95.0	95.0	95.0
54"		95.0	95.0	95.0	95.0	95.0	95.0	95.0	95.0	95.0	95.0
60"		95.0	95.0	95.0	95.0	95.0	95.0	95.0	95.0	95.0	95.0
66"		95.0	95.0	95.0	95.0	95.0	95.0	95.0	95.0	95.0	95.0
72"		95.0	95.0	95.0	95.0	95.0	95.0	95.0	95.0	95.0	95.0
78"		95.0	95.0	95.0	95.0	95.0	95.0	95.0	95.0	95.0	95.0
84"		95.0	95.0	95.0	95.0	95.0	95.0	95.0	95.0	95.0	95.0
36"	120"	95.0	95.0	95.0	95.0	95.0	95.0	95.0	95.0	95.0	95.0
42"		95.0	95.0	95.0	95.0	95.0	95.0	95.0	95.0	95.0	95.0
48"		95.0	95.0	95.0	95.0	95.0	95.0	95.0	95.0	95.0	95.0
54"		95.0	95.0	95.0	95.0	95.0	95.0	95.0	95.0	95.0	95.0
60"		95.0	95.0	95.0	95.0	95.0	95.0	95.0	95.0	95.0	95.0
66"		95.0	95.0	95.0	95.0	92.9	92.9	95.0	95.0	95.0	95.0
72"		95.0	95.0	95.0	95.0	90.2	90.2	95.0	95.0	95.0	95.0
78"		95.0	95.0	95.0	95.0	85.3	85.3	95.0	95.0	95.0	95.0
84"		95.0	95.0	95.0	95.0	81.3	81.3	95.0	95.0	95.0	95.0
36"	132"	95.0	95.0	95.0	95.0	95.0	95.0	95.0	95.0	95.0	95.0
42"		95.0	95.0	95.0	95.0	95.0	95.0	95.0	95.0	95.0	95.0
48"		95.0	95.0	95.0	95.0	95.0	95.0	95.0	95.0	95.0	95.0
54"		95.0	95.0	95.0	95.0	90.5	90.5	95.0	95.0	95.0	95.0
60"		95.0	95.0	95.0	95.0	82.6	82.6	95.0	95.0	95.0	95.0
66"		92.1	92.1	95.0	95.0	76.2	76.2	95.0	95.0	95.0	95.0
72"		85.9	85.9	95.0	95.0	71.1	71.1	95.0	95.0	95.0	95.0
78"		80.9	80.9	95.0	95.0	66.9	66.9	93.9	93.9	95.0	95.0
84"		76.7	76.7	95.0	95.0	63.5	63.5	89.0	89.0	95.0	95.0
36"	144"	95.0	95.0	95.0	95.0	95.0	95.0	95.0	95.0	95.0	95.0
42"		95.0	95.0	95.0	95.0	90.5	90.5	95.0	95.0	95.0	95.0
48"		93.8	93.8	95.0	95.0	80.0	80.0	95.0	95.0	95.0	95.0
54"		84.4	84.4	95.0	95.0	72.0	72.0	95.0	95.0	95.0	95.0
60"		77.0	77.0	95.0	95.0	65.7	65.7	95.0	95.0	95.0	95.0
66"		71.1	71.1	95.0	95.0	60.6	60.6	88.6	88.6	95.0	95.0
72"		66.3	66.3	95.0	95.0	56.6	56.6	82.4	82.4	95.0	95.0
78"		62.4	62.4	95.0	95.0	53.2	53.2	77.2	77.2	95.0	95.0
79-15/16"		61.3	61.3	95.0	95.0	52.2	52.2	75.8	75.8	95.0	95.0
36"	150"	95.0	95.0	95.0	95.0	92.4	92.4	95.0	95.0	95.0	95.0
42"		93.6	93.6	95.0	95.0	79.8	79.8	95.0	95.0	95.0	95.0
48"		82.7	82.7	95.0	95.0	70.5	70.5	95.0	95.0	95.0	95.0
54"		74.3	74.3	95.0	95.0	63.4	63.4	95.0	95.0	95.0	95.0
60"		67.8	67.8	95.0	95.0	57.8	57.8	88.2	88.2	95.0	95.0
66"		62.5	62.5	95.0	95.0	53.3	53.3	81.2	81.2	95.0	95.0
72"		58.2	58.2	95.0	95.0	49.6	49.6	75.4	75.4	95.0	95.0
78"		54.6	54.6	95.0	95.0	46.6	46.6	70.6	70.6	95.0	95.0
79-15/16"		53.6	53.6	85.0	85.0	45.7	45.7	69.2	69.2	85.0	85.0

INTERPOLATION BETWEEN WIDTHS OR HEIGHTS ALLOWED.

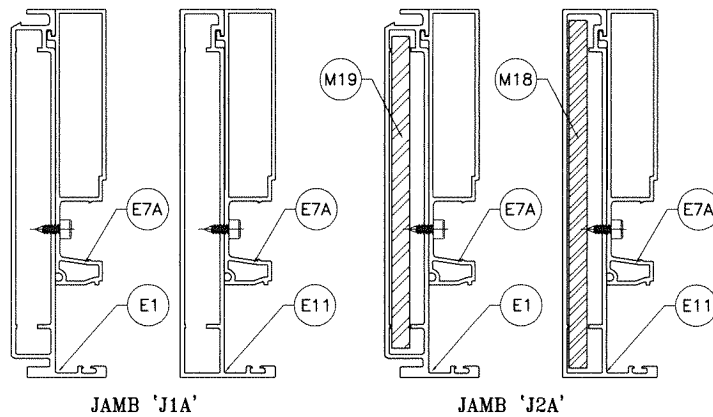

Ix IN ⁴	Sx IN ³
16.036	3.882

	Ix IN ⁴	Sx IN ³
ALUMINUM	16.036	3.882
STEEL	8.582	2.641
TOTAL Ix ALUM + Ix STL X 2.9	40.677	

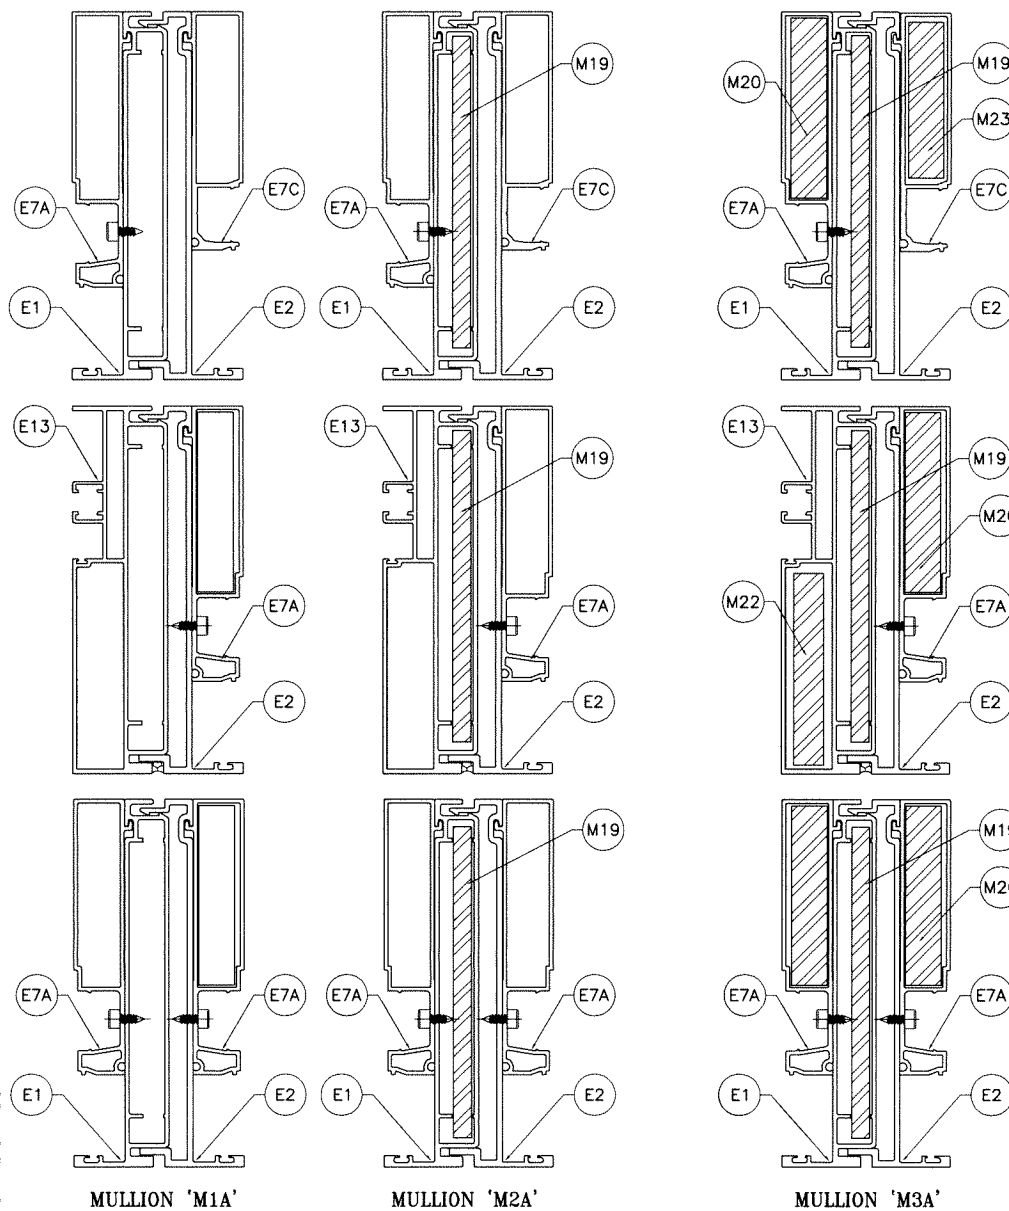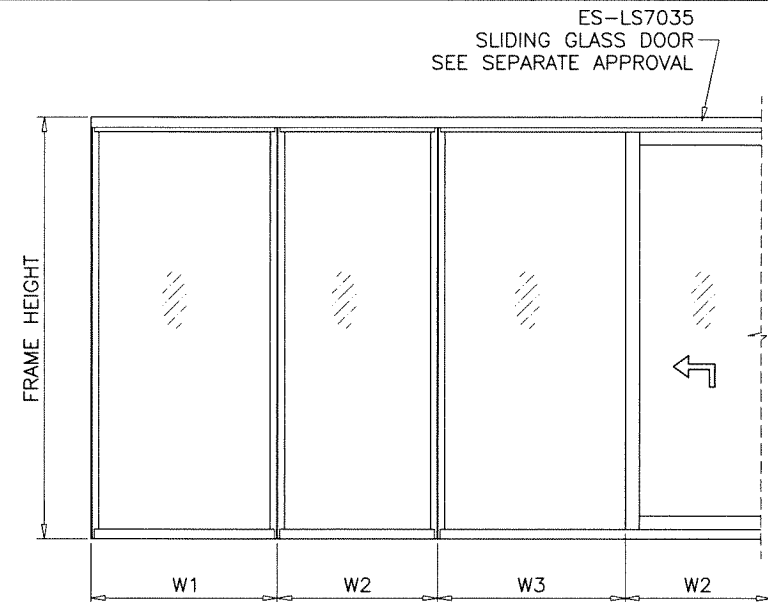

Ix IN ⁴	Sx IN ³
29.707	6.936

	Ix IN ⁴	Sx IN ³
ALUMINUM	29.707	6.936
STEEL	8.582	2.641
TOTAL Ix ALUM + Ix STL X 2.9	54.348	

	Ix IN ⁴	Sx IN ³
ALUMINUM	29.707	6.936
STEEL	14.022	5.719
TOTAL Ix ALUM + Ix STL X 2.9	69.968	

$$\text{WIDTH (W) AT JAMB} = W1$$

$$\text{WIDTH (W) AT MULLION} = \frac{W2 + W3}{2}$$

Sealed: 9/24/2026

MULLIONS
INSUL. LAMINATED GLASS



FL #29515

AL-FAROOQ CORPORATION
ENGINEERS & PRODUCT DEVELOPMENT
9360 SUNSET DRIVE, SUITE 220
MIAMI, FLORIDA 33173
TEL. (305) 264-8100 FAX. (305) 262-6978
COMP-ANL\19-22F-ES

ES-LS7035 ALUM WINDOW WALL SYS. (L.M.I.)

E.S. WINDOWS, LLC
3550 N.W. 49 STREET
MIAMI, FL. 33142
TEL. (305) 638-5151 FAX. (305) 638-5158

revisions:

no	date	by	description

date: 03-27-19

scale: -

dr. by: TARIQ


chk. by:

drawing no. 19-22F

sheet 7 of 22




MULLION DESIGN LOAD CAPACITY - PSF DOUBLE LAM. GLASS									
NOMINAL DIMS.		JAMB 'J1B'		JAMB 'J2B'		MULLION 'M1B'		MULLION 'M2B'	
WIDTH (W)	FRAME HEIGHT	EXT.(+)	INT.(-)	EXT.(+)	INT.(-)	EXT.(+)	INT.(-)	EXT.(+)	INT.(-)
36"	96"	95.0	95.0	95.0	95.0	95.0	95.0	95.0	95.0
42"		95.0	95.0	95.0	95.0	95.0	95.0	95.0	95.0
48"		95.0	95.0	95.0	95.0	95.0	95.0	95.0	95.0
54"		95.0	95.0	95.0	95.0	95.0	95.0	95.0	95.0
60"		95.0	95.0	95.0	95.0	95.0	95.0	95.0	95.0
66"		95.0	95.0	95.0	95.0	95.0	95.0	95.0	95.0
72"		95.0	95.0	95.0	95.0	95.0	95.0	95.0	95.0
84"		95.0	95.0	95.0	95.0	95.0	95.0	95.0	95.0
36"	108"	95.0	95.0	95.0	95.0	95.0	95.0	95.0	95.0
42"		95.0	95.0	95.0	95.0	95.0	95.0	95.0	95.0
48"		95.0	95.0	95.0	95.0	95.0	95.0	95.0	95.0
54"		95.0	95.0	95.0	95.0	95.0	95.0	95.0	95.0
60"		95.0	95.0	95.0	95.0	95.0	95.0	95.0	95.0
66"		95.0	95.0	95.0	95.0	95.0	95.0	95.0	95.0
72"		95.0	95.0	95.0	95.0	95.0	95.0	95.0	95.0
84"		95.0	95.0	95.0	95.0	95.0	95.0	95.0	95.0
36"	120"	95.0	95.0	95.0	95.0	95.0	95.0	95.0	95.0
42"		95.0	95.0	95.0	95.0	95.0	95.0	95.0	95.0
48"		95.0	95.0	95.0	95.0	95.0	95.0	95.0	95.0
54"		95.0	95.0	95.0	95.0	95.0	95.0	95.0	95.0
60"		95.0	95.0	95.0	95.0	95.0	95.0	95.0	95.0
66"		95.0	95.0	95.0	95.0	94.0	94.0	95.0	95.0
72"		95.0	95.0	95.0	95.0	88.1	88.1	95.0	95.0
84"		95.0	95.0	95.0	95.0	83.3	83.3	95.0	95.0
36"	132"	95.0	95.0	95.0	95.0	95.0	95.0	95.0	95.0
42"		95.0	95.0	95.0	95.0	95.0	95.0	95.0	95.0
48"		95.0	95.0	95.0	95.0	95.0	95.0	95.0	95.0
54"		95.0	95.0	95.0	95.0	88.5	88.5	95.0	95.0
60"		95.0	95.0	95.0	95.0	80.7	80.7	95.0	95.0
66"		90.0	90.0	95.0	95.0	74.5	74.5	95.0	95.0
72"		83.9	83.9	95.0	95.0	69.5	69.5	95.0	95.0
84"		79.0	79.0	95.0	95.0	65.4	65.4	95.0	95.0
36"	144"	95.0	95.0	95.0	95.0	95.0	95.0	95.0	95.0
42"		95.0	95.0	95.0	95.0	91.0	91.0	95.0	95.0
48"		95.0	95.0	95.0	95.0	80.3	80.3	95.0	95.0
54"		87.4	87.4	95.0	95.0	72.1	72.1	95.0	95.0
60"		79.6	79.6	95.0	95.0	65.6	65.6	95.0	95.0
66"		73.3	73.3	95.0	95.0	60.4	60.4	95.0	95.0
72"		68.1	68.1	95.0	95.0	56.1	56.1	95.0	95.0
80"		63.9	63.9	95.0	95.0	52.7	52.7	95.0	95.0
36"	150"	95.0	95.0	95.0	95.0	95.0	95.0	95.0	95.0
42"		95.0	95.0	95.0	95.0	82.2	82.2	95.0	95.0
48"		88.7	88.7	95.0	95.0	72.5	72.5	95.0	95.0
54"		79.6	79.6	95.0	95.0	65.1	65.1	95.0	95.0
60"		72.4	72.4	95.0	95.0	59.2	59.2	95.0	95.0
66"		66.6	66.6	95.0	95.0	54.4	54.4	95.0	95.0
72"		61.8	61.8	95.0	95.0	50.5	50.5	93.7	93.7
80"		56.7	56.7	85.0	85.0	46.4	46.4	85.0	85.0

INTERPOLATION BETWEEN WIDTHS OR HEIGHTS ALLOWED.

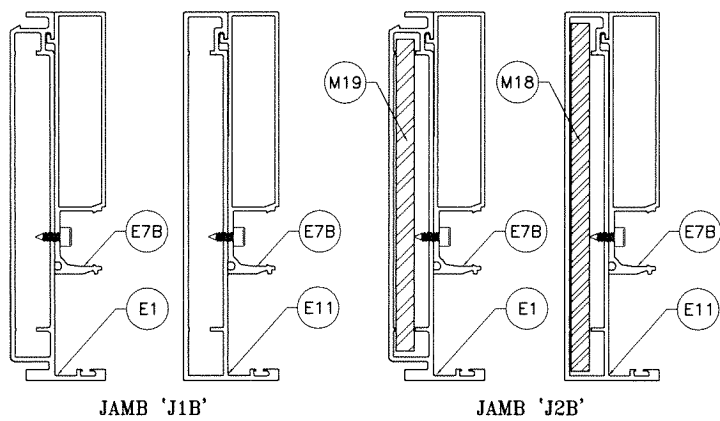


Ix IN^4	Sx IN^3
15.572	3.772

ALUMINUM	Ix IN^4	Sx IN^3
STEEL	15.572	3.772
TOTAL	8.582	2.641
Ix ALUM + Ix STL X 2.9	40.213	

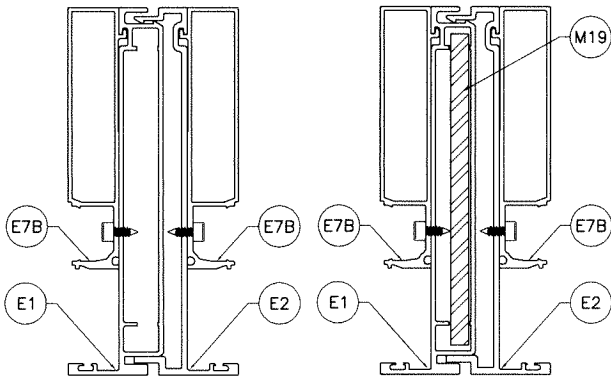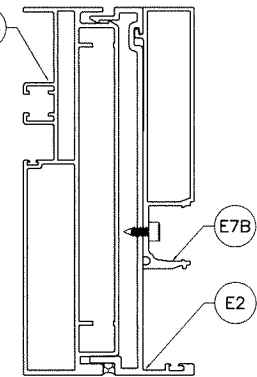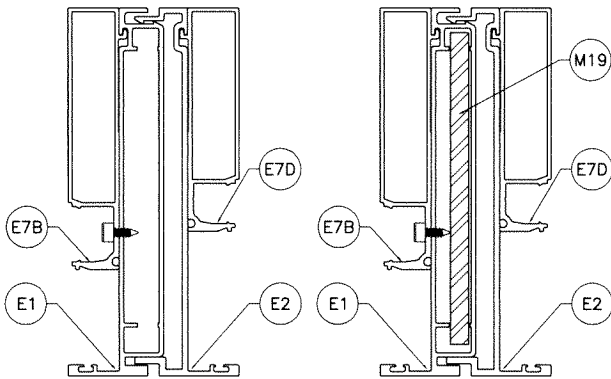

Ix IN^4	Sx IN^3
28.863	6.739

MULLION 'M2B'		
	Ix IN^4	Sx IN^3
ALUMINUM	28.863	6.739
STEEL	8.582	2.641
TOTAL		
Ix ALUM + Ix STL X 2.9	53.504	

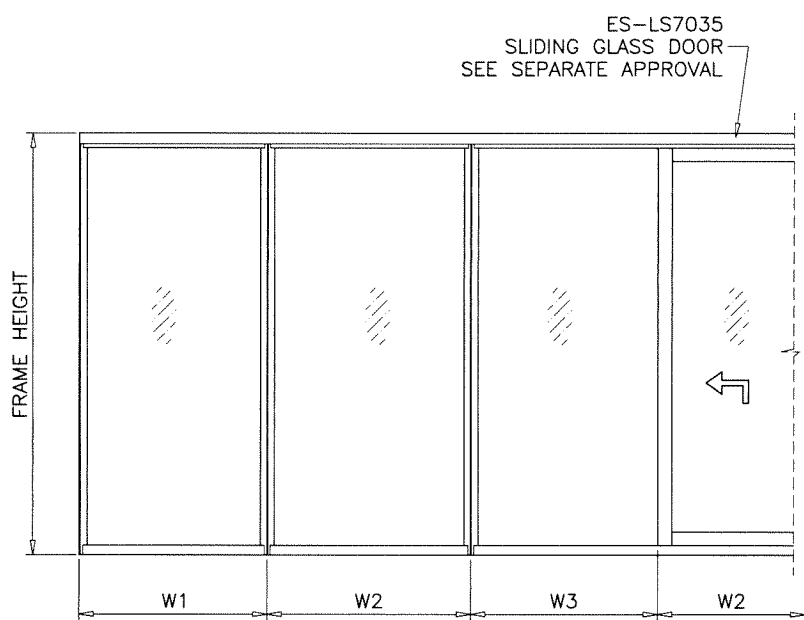

WIDTH (W) = W1
AT JAMB

WIDTH (W) = $\frac{W2 + W3}{2}$
AT MULLION

MULLIONS
DOUBLE LAMINATED GLASS



Sealed: 9/24/2026

FL #29515


AL-FAROOQ CORPORATION
ENGINEERS & PRODUCT DEVELOPMENT
9360 SUNSET DRIVE, SUITE 220
MIAMI, FLORIDA 33173
TEL. (305) 264-8100
FAX. (305) 262-6978
COMP-ANL\19-22F-ES

ES-LS7035 ALUM WINDOW WALL SYS. (L.M.I.)
E.S. WINDOWS, LLC
3550 N.W. 49 STREET
MIAMI, FL. 33142
TEL. (305) 638-5151
FAX. (305) 638-5158

revisions:
no date by description
date: 03-27-19
scale: -
dr. by: TARIQ
chk. by:
drawing no.
19-22F
sheet 8 of 22


MULLION DESIGN LOAD CAPACITY - PSF					
NOMINAL DIMS.		JAMB 'J1C' MULL 'M1C'		JAMB 'J1C' MULL 'MC'	
WIDTH (W)	FRAME HEIGHT	EXT.(+)	INT.(-)	EXT.(+)	INT.(-)
48"	100-11/16"	98.0	98.0	120.0	120.0
54"		98.0	98.0	120.0	120.0
60"		98.0	98.0	98.0	98.0
66"		98.0	98.0	98.0	98.0
72"		98.0	98.0	98.0	98.0
78"		98.0	98.0	98.0	98.0
84"		98.0	98.0	98.0	98.0
90"		98.0	98.0	98.0	98.0
96"		98.0	98.0	98.0	98.0
48"	106-11/16"	98.0	98.0	120.0	120.0
54"		98.0	98.0	120.0	120.0
60"		98.0	98.0	98.0	98.0
66"		98.0	98.0	98.0	98.0
72"		98.0	98.0	98.0	98.0
78"		98.0	98.0	98.0	98.0
84"		98.0	98.0	98.0	98.0
90"		98.0	98.0	98.0	98.0
96"		98.0	98.0	98.0	98.0
48"	112-11/16"	98.0	98.0	120.0	120.0
52"		98.0	98.0	120.0	120.0
54"		98.0	98.0	98.0	98.0
60"		98.0	98.0	98.0	98.0
66"		98.0	98.0	98.0	98.0
72"		98.0	98.0	98.0	98.0
78"		98.0	98.0	98.0	98.0
84"		98.0	98.0	98.0	98.0
90"	118-11/16"	98.0	98.0	98.0	98.0
96"		98.0	98.0	98.0	98.0
48"	120-11/16"	98.0	98.0	120.0	120.0
50"		98.0	98.0	120.0	120.0
54"		98.0	98.0	98.0	98.0
60"		98.0	98.0	98.0	98.0
66"		98.0	98.0	98.0	98.0
72"		98.0	98.0	98.0	98.0
78"		98.0	98.0	98.0	98.0
84"		98.0	98.0	98.0	98.0
90"	126-1/16"	97.1	97.1	97.1	97.1
96"		94.0	94.0	94.0	94.0
48"	50-3/16"	78.0	78.0	-	-
50-3/16"		78.0	78.0	-	-

INTERPOLATION BETWEEN WIDTHS OR HEIGHTS ALLOWED.

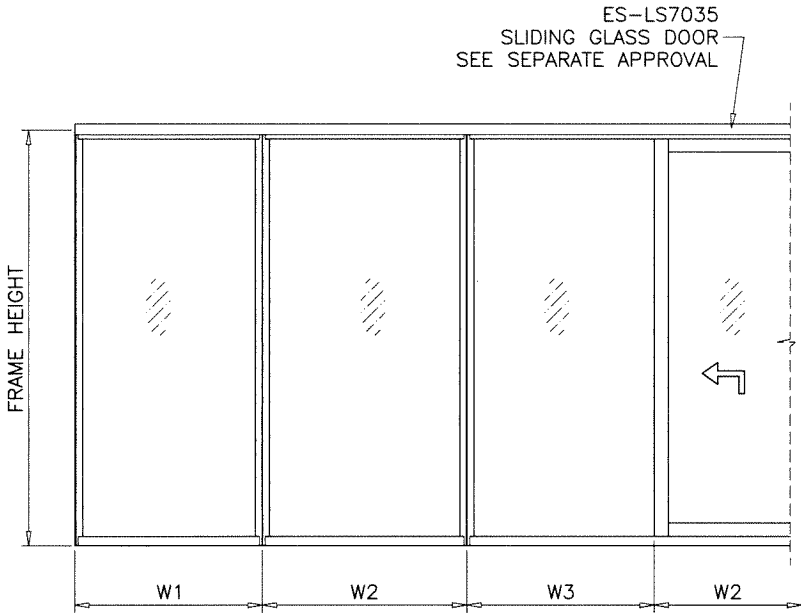


WIDTH (W) = W1
AT JAMB

WIDTH (W) = $\frac{W2 + W3}{2}$
AT MULLION

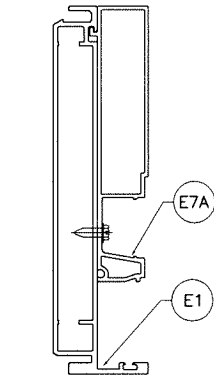


Ix	IN^4	Sx	IN^3
16.3632	3.8643		

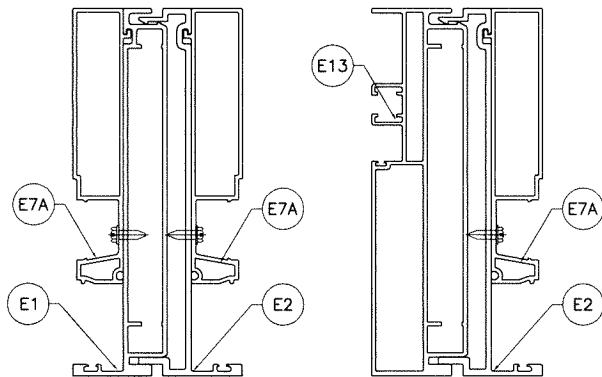

MULLION 'M1C'


Ix	IN^4	Sx	IN^3
30.9448	7.2321		

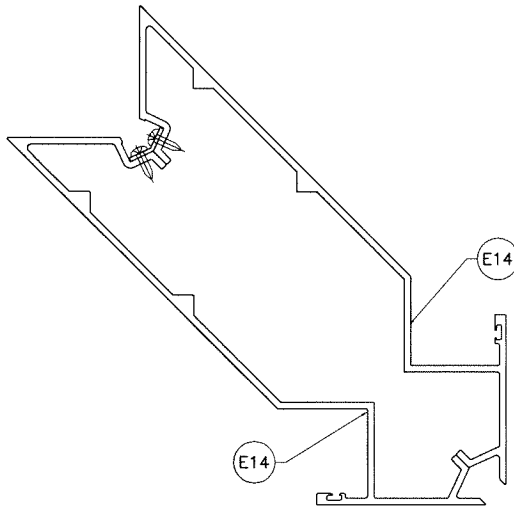

MULLION 'MC'

Ix	IN^4	Sx	IN^3
53.6877	9.4212		

MULLIONS
INSUL. LAM. GLASS

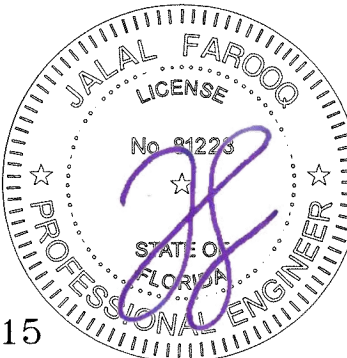

Sealed: 9/24/2026

FL #29515



AL-FAROOQ CORPORATION
ENGINEERS & PRODUCT DEVELOPMENT
9360 SUNSET DRIVE, SUITE 220
MIAMI, FLORIDA 33173
TEL. (305) 264-8100 FAX. (305) 262-6978

ES-LS7035 ALUM WINDOW WALL SYS. (L.M.I.)

E.S. WINDOWS, LLC
3550 N.W. 49 STREET
MIAMI, FL. 33142
TEL. (305) 638-5151 FAX. (305) 638-5158

revisions:	no	date	by	description

date:	03-27-19
scale:	-
dr. by:	TARIQ
chk. by:	


drawing no.	19-22F
sheet	8.1 of 22

COMP-ANL\19-22F-ES

HEAD/SILL ANCHOR LOAD CAPACITY – PSF (WITHOUT RECEPTOR) EXT.(+) & INT.(–)									
		ANCHOR TYPE 'A'							
NOMINAL DIMS.		3/8" MAX. SHIMS		1/2" MAX. SHIMS		5/8" MAX. SHIMS		3/4" MAX. SHIMS	
WIDTH (W)	FRAME HEIGHT	A3	A4	A3	A4	A3	A4	A3	A4
36"	84"	120.0	120.0	120.0	120.0	120.0	120.0	120.0	120.0
42"		120.0	120.0	120.0	120.0	120.0	120.0	120.0	120.0
48"		120.0	120.0	120.0	120.0	120.0	120.0	120.0	120.0
54"		120.0	120.0	120.0	120.0	120.0	120.0	120.0	120.0
60"		120.0	120.0	120.0	120.0	120.0	120.0	120.0	120.0
66"		120.0	120.0	120.0	120.0	120.0	120.0	119.7	120.0
72"		120.0	120.0	120.0	120.0	120.0	120.0	116.6	120.0
78"		120.0	120.0	120.0	120.0	120.0	120.0	114.8	120.0
84"		120.0	120.0	120.0	120.0	120.0	120.0	114.2	120.0
36"	96"	120.0	120.0	120.0	120.0	120.0	120.0	120.0	120.0
42"		120.0	120.0	120.0	120.0	120.0	120.0	120.0	120.0
48"		120.0	120.0	120.0	120.0	120.0	120.0	116.6	120.0
54"		120.0	120.0	120.0	120.0	120.0	120.0	108.2	120.0
60"		120.0	120.0	120.0	120.0	119.8	120.0	101.8	120.0
66"		120.0	120.0	120.0	120.0	114.1	120.0	96.9	120.0
72"		120.0	120.0	120.0	120.0	109.8	120.0	93.3	120.0
78"		120.0	120.0	120.0	120.0	106.7	120.0	90.6	120.0
84"		120.0	120.0	120.0	120.0	104.6	120.0	88.8	118.5
36"	108"	120.0	120.0	120.0	120.0	120.0	120.0	120.0	120.0
42"		120.0	120.0	120.0	120.0	120.0	120.0	110.3	120.0
48"		120.0	120.0	120.0	120.0	117.6	120.0	99.9	120.0
54"		120.0	120.0	120.0	120.0	108.4	120.0	92.1	120.0
60"		120.0	120.0	120.0	120.0	101.4	120.0	86.1	114.8
66"		120.0	120.0	116.4	120.0	95.8	120.0	81.4	108.5
72"		120.0	120.0	111.1	120.0	91.5	120.0	77.7	103.6
78"		120.0	120.0	107.0	120.0	88.1	117.5	74.9	99.8
84"		120.0	120.0	103.9	120.0	85.6	114.1	72.7	96.9
36"	120"	120.0	120.0	120.0	120.0	120.0	120.0	109.7	120.0
42"		120.0	120.0	120.0	120.0	114.1	120.0	96.9	120.0
48"		120.0	120.0	120.0	120.0	102.9	120.0	87.5	116.6
54"		120.0	120.0	114.7	120.0	94.5	120.0	80.2	107.0
60"		120.0	120.0	106.7	120.0	87.8	117.1	74.6	99.5
66"		120.0	120.0	100.3	120.0	82.6	110.1	70.2	93.6
72"		115.3	120.0	95.3	120.0	78.4	104.6	66.6	88.8
78"		110.4	120.0	91.2	120.0	75.1	100.1	63.8	85.0
84"		106.5	120.0	87.9	117.2	72.4	96.5	61.5	82.0
36"	132"	120.0	120.0	120.0	120.0	115.6	120.0	98.2	120.0
42"		120.0	120.0	120.0	120.0	101.7	120.0	86.4	115.2
48"		120.0	120.0	111.1	120.0	91.5	120.0	77.7	103.6
54"		120.0	120.0	101.6	120.0	83.7	111.5	71.1	94.8
60"		114.0	120.0	94.1	120.0	77.5	103.3	65.8	87.8
66"		106.8	120.0	88.2	117.6	72.6	96.8	61.7	82.2
72"		100.9	120.0	83.4	111.1	68.6	91.5	58.3	77.7
78"		96.2	120.0	79.4	105.9	65.4	87.2	55.6	74.1
84"		92.3	120.0	76.2	101.6	62.7	83.7	53.3	71.1
36"	144"	120.0	120.0	120.0	120.0	104.6	120.0	88.8	118.5
42"		120.0	120.0	111.5	120.0	91.8	120.0	78.0	104.0
48"		120.0	120.0	100.0	120.0	82.4	109.8	70.0	93.3
54"		110.4	120.0	91.2	120.0	75.1	100.1	63.8	85.0
60"		102.0	120.0	84.2	112.3	69.3	92.5	58.9	78.6
66"		95.2	120.0	78.6	104.9	64.7	86.3	55.0	73.3
72"		89.7	119.6	74.1	98.8	61.0	81.3	51.8	69.1
78"		85.2	113.6	70.3	93.8	57.9	77.2	49.2	65.6
80"		83.8	111.8	69.2	92.3	57.0	76.0	48.4	64.6

HEAD/SILL ANCHOR LOAD CAPACITY – PSF (WITHOUT RECEPTOR) EXT.(+) & INT.(–)									
		ANCHOR TYPE 'A'							
NOMINAL DIMS.		3/8" MAX. SHIMS		1/2" MAX. SHIMS		5/8" MAX. SHIMS		3/4" MAX. SHIMS	
WIDTH (W)	FRAME HEIGHT	A3	A4	A3	A4	A3	A4	A3	A4
36"	150"	120.0	120.0	120.0	120.0	99.8	120.0	84.8	113.1
42"		120.0	120.0	106.3	120.0	87.5	116.7	74.4	99.2
48"		115.3	120.0	95.3	120.0	78.4	104.6	66.6	88.8
54"		105.0	120.0	86.7	115.7	71.4	95.2	60.7	80.9
60"		96.9	120.0	80.0	106.7	65.9	87.8	56.0	74.6
66"		90.3	120.0	74.6	99.5	61.4	81.9	52.2	69.6
72"		85.0	113.3	70.2	93.6	57.8	77.1	49.1	65.5
78"		80.6	107.4	66.5	88.7	54.8	73.0	46.5	62.1
80"		79.3	105.7	65.5	87.3	53.9	71.9	45.8	61.1
36"	156"	120.0	120.0	116.0	120.0	95.5	120.0	81.1	108.2
42"		120.0	120.0	101.6	120.0	83.7	111.5	71.1	94.8
48"		110.1	120.0	90.9	120.0	74.9	99.8	63.6	84.8
54"		100.1	120.0	82.7	110.3	68.1	90.8	57.8	77.1
60"		92.3	120.0	76.2	101.6	62.7	83.7	53.3	71.1
66"		85.9	114.6	71.0	94.6	58.4	77.9	49.6	66.2
71–15/16"		80.8	107.7	66.7	89.0	54.9	73.2	46.7	62.2

INTERPOLATION BETWEEN WIDTHS OR HEIGHTS ALLOWED.

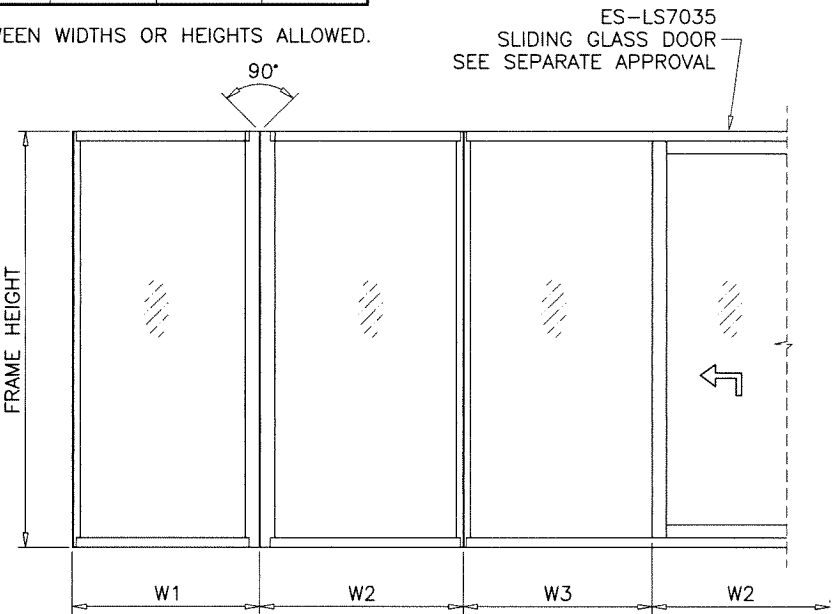


WIDTH (W) = W1
AT JAMB

WIDTH (W) = $\frac{W2 + W3}{2}$
AT MULLION

WIDTH (W) = $\frac{W1 + W2}{2}$
CORNER MULLION

HEAD/SILL ANCHORS
WITHOUT RECEPTORS

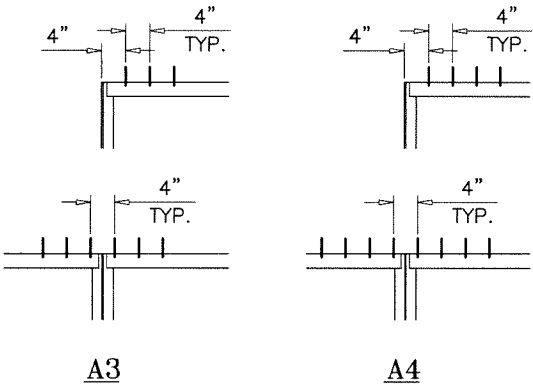


ANCHORS TYPES: SEE SHEET 17 FOR DESCRIPTION

A3 = (3) ANCHORS TYPE 'A' AT EACH SIDE OF JAMB & MULLION
A4 = (4) ANCHORS TYPE 'A' AT EACH SIDE OF JAMB & MULLION

ALL OTHER ANCHORS TO BE SPACED AS PER ELEVATION.

Sealed: 9/24/2026

FL #29515

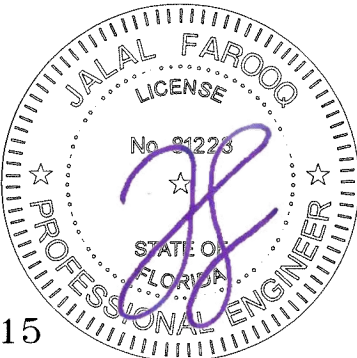

ES-LS7035 ALUM WINDOW WALL SYS. (L.M.I.)

E.S. WINDOWS, LLC
3550 N.W. 49 STREET
MIAMI, FL. 33142

FAX. (305) 638-5158

revisions:

no	date	by	description

date: 03-27-19
scale: -
dr. by: TARIQ
chk. by:

drawing no.

19-22F

sheet 9 of 22


AL-FAROOQ CORPORATION
ENGINEERS & PRODUCT DEVELOPMENT
9360 SUNSET DRIVE, SUITE 220
MIAMI, FLORIDA 33173
TEL. (305) 262-6978
FAX. (305) 264-8100
(C.A.N. 3538)

COMP-ANL\19-22F-ES

HEAD/SILL ANCHOR LOAD CAPACITY – PSF (WITHOUT RECEPTOR) EXT.(+) & INT.(–)									
		ANCHOR TYPE 'B'							
NOMINAL DIMS.		3/8" MAX. SHIMS		1/2" MAX. SHIMS		5/8" MAX. SHIMS		3/4" MAX. SHIMS	
WIDTH (W)	FRAME HEIGHT	B3	B4	B3	B4	B3	B4	B3	B4
36"	84"	120.0	120.0	120.0	120.0	120.0	120.0	120.0	120.0
42"		120.0	120.0	120.0	120.0	120.0	120.0	120.0	120.0
48"		120.0	120.0	120.0	120.0	120.0	120.0	120.0	120.0
54"		120.0	120.0	120.0	120.0	120.0	120.0	115.6	120.0
60"		120.0	120.0	120.0	120.0	120.0	120.0	109.9	120.0
66"		120.0	120.0	120.0	120.0	120.0	120.0	105.8	120.0
72"		120.0	120.0	120.0	120.0	120.0	120.0	103.0	120.0
78"		120.0	120.0	120.0	120.0	118.5	120.0	101.4	120.0
84"		120.0	120.0	120.0	120.0	117.9	120.0	100.9	120.0
36"	96"	120.0	120.0	120.0	120.0	120.0	120.0	120.0	120.0
42"		120.0	120.0	120.0	120.0	120.0	120.0	113.0	120.0
48"		120.0	120.0	120.0	120.0	120.0	120.0	103.0	120.0
54"		120.0	120.0	120.0	120.0	111.7	120.0	95.5	120.0
60"		120.0	120.0	120.0	120.0	105.1	120.0	89.9	119.9
66"		120.0	120.0	120.0	120.0	100.1	120.0	85.6	114.1
72"		120.0	120.0	116.0	120.0	96.3	120.0	82.4	109.9
78"		120.0	120.0	112.7	120.0	93.6	120.0	80.1	106.8
84"		120.0	120.0	110.4	120.0	91.7	120.0	78.5	104.6
36"	108"	120.0	120.0	120.0	120.0	120.0	120.0	109.9	120.0
42"		120.0	120.0	120.0	120.0	113.9	120.0	97.4	120.0
48"		120.0	120.0	120.0	120.0	103.2	120.0	88.3	117.7
54"		120.0	120.0	114.5	120.0	95.1	120.0	81.4	108.5
60"		120.0	120.0	107.0	120.0	88.9	118.5	76.1	101.4
66"		120.0	120.0	101.2	120.0	84.1	112.1	71.9	95.9
72"		120.0	120.0	96.6	120.0	80.3	107.0	68.7	91.6
78"		116.9	120.0	93.1	120.0	77.3	103.1	66.1	88.2
84"		113.5	120.0	90.4	120.0	75.1	100.1	64.2	85.6
36"	120"	120.0	120.0	120.0	120.0	113.3	120.0	96.9	120.0
42"		120.0	120.0	120.0	120.0	100.1	120.0	85.6	114.1
48"		120.0	120.0	108.7	120.0	90.3	120.0	77.3	103.0
54"		120.0	120.0	99.8	120.0	82.9	110.5	70.9	94.5
60"		116.5	120.0	92.8	120.0	77.1	102.7	65.9	87.9
66"		109.6	120.0	87.2	116.3	72.5	96.6	62.0	82.7
72"		104.0	120.0	82.8	110.4	68.8	91.7	58.9	78.5
78"		99.6	120.0	79.3	105.7	65.9	87.8	56.3	75.1
84"		96.0	120.0	76.5	101.9	63.5	84.7	54.3	72.4
36"	132"	120.0	120.0	120.0	120.0	101.4	120.0	86.7	115.6
42"		120.0	120.0	107.5	120.0	89.3	119.0	76.4	101.8
48"		120.0	120.0	96.6	120.0	80.3	107.0	68.7	91.6
54"		111.0	120.0	88.4	117.8	73.4	97.8	62.8	83.7
60"		102.8	120.0	81.9	109.1	68.0	90.7	58.2	77.6
66"		96.3	120.0	76.7	102.2	63.7	84.9	54.5	72.6
72"		91.0	120.0	72.5	96.6	60.2	80.3	51.5	68.7
78"		86.7	115.6	69.1	92.1	57.4	76.5	49.1	65.4
84"		83.2	111.0	66.3	88.4	55.0	73.4	47.1	62.8
36"	144"	120.0	120.0	110.4	120.0	91.7	120.0	78.5	104.6
42"		120.0	120.0	97.0	120.0	80.5	107.4	68.9	91.9
48"		109.2	120.0	87.0	116.0	72.2	96.3	61.8	82.4
54"		99.6	120.0	79.3	105.7	65.9	87.8	56.3	75.1
60"		92.0	120.0	73.2	97.7	60.8	81.1	52.0	69.4
66"		85.9	114.5	68.4	91.2	56.8	75.7	48.6	64.8
72"		80.9	107.9	64.4	85.9	53.5	71.3	45.8	61.0
78"		76.8	102.4	61.2	81.6	50.8	67.7	43.5	58.0
80"		75.6	100.8	60.2	80.3	50.0	66.7	42.8	57.0

HEAD/SILL ANCHOR LOAD CAPACITY – PSF (WITHOUT RECEPTOR) EXT.(+) & INT.(–)									
		ANCHOR TYPE 'B'							
NOMINAL DIMS.		3/8" MAX. SHIMS		1/2" MAX. SHIMS		5/8" MAX. SHIMS		3/4" MAX. SHIMS	
WIDTH (W)	FRAME HEIGHT	B3	B4	B3	B4	B3	B4	B3	B4
36"	150"	120.0	120.0	105.4	120.0	87.6	116.8	74.9	99.9
42"		116.1	120.0	92.5	120.0	76.8	102.4	65.7	87.6
48"		104.0	120.0	82.8	110.4	68.8	91.7	58.9	78.5
54"		94.7	120.0	75.4	100.6	62.6	83.5	53.6	71.5
60"		87.4	116.5	69.6	92.8	57.8	77.1	49.4	65.9
66"		81.5	108.6	64.9	86.5	53.9	71.8	46.1	61.5
72"		76.7	102.2	61.0	81.4	50.7	67.6	43.4	57.8
78"		72.7	96.9	57.9	77.1	48.1	64.1	41.1	54.8
80"		71.5	95.3	56.9	75.9	47.3	63.0	40.5	53.9
36"	156"	120.0	120.0	100.8	120.0	83.8	111.7	71.7	95.5
42"		111.0	120.0	88.4	117.8	73.4	97.8	62.8	83.7
48"		99.3	120.0	79.1	105.4	65.7	87.6	56.2	74.9
54"		90.3	120.0	71.9	95.9	59.7	79.6	51.1	68.1
60"		83.2	111.0	66.3	88.4	55.0	73.4	47.1	62.8
66"		77.5	103.3	61.7	82.3	51.3	68.3	43.8	58.5
71–15/16"		72.9	97.2	58.0	77.4	48.2	64.3	41.2	55.0


INTERPOLATION BETWEEN WIDTHS OR HEIGHTS ALLOWED.

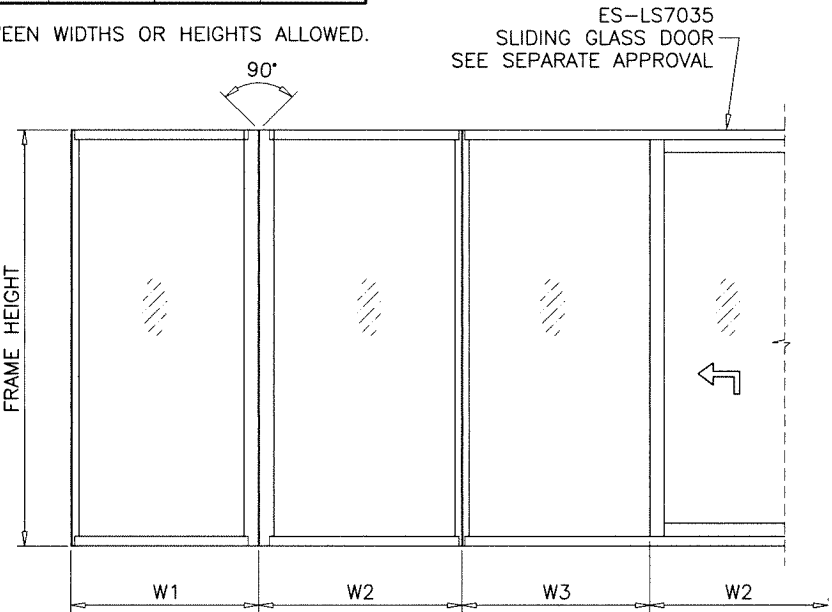

WIDTH (W) = W1
AT JAMB

WIDTH (W) = $\frac{W2 + W3}{2}$
AT MULLION

WIDTH (W) = $\frac{W1 + W2}{2}$
CORNER MULLION

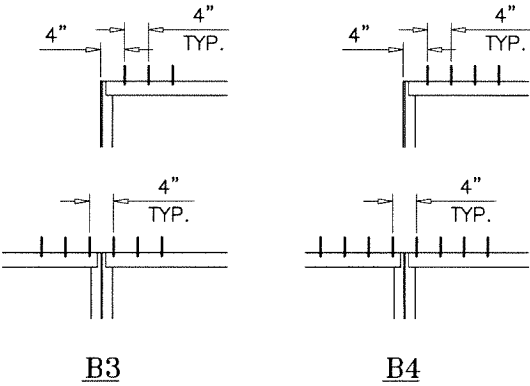

ANCHORS TYPES: SEE SHEET 17 FOR DESCRIPTION


B3 = (3) ANCHORS TYPE 'B' AT EACH SIDE OF JAMB & MULLION
B4 = (4) ANCHORS TYPE 'B' AT EACH SIDE OF JAMB & MULLION

ALL OTHER ANCHORS TO BE SPACED AS PER ELEVATION.

Sealed: 9/24/2026

FL #29515

HEAD/SILL ANCHORS
WITHOUT RECEPTORS

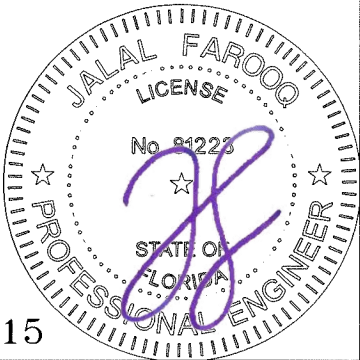

AL-FAROOQ CORPORATION
ENGINEERS & PRODUCT DEVELOPMENT
9360 SUNSET DRIVE, SUITE 220
MIAMI, FLORIDA 33173
TEL. (305) 264-8100 FAX. (305) 262-6978

ES-LS7035 ALUM WINDOW WALL SYS. (L.M.I.)

E.S. WINDOWS, LLC
3550 N.W. 49 STREET
MIAMI, FL. 33142
TEL. (305) 638-5151 FAX. (305) 638-5158

revisions:
no date by description


date: 03-27-19
scale: -
dr. by: TARIQ
chk. by:

drawing no.
19-22F
sheet 10 of 22

HEAD/SILL ANCHOR LOAD CAPACITY - PSF (WITHOUT RECEPTOR) EXT.(+) & INT.(-)									
		ANCHOR TYPE 'C'							
NOMINAL DIMS.		3/8" MAX. SHIMS		1/2" MAX. SHIMS		5/8" MAX. SHIMS		3/4" MAX. SHIMS	
WIDTH (W)	FRAME HEIGHT	C3	C4	C3	C4	C3	C4	C3	C4
36"	84"	120.0	120.0	120.0	120.0	120.0	120.0	120.0	120.0
42"		120.0	120.0	120.0	120.0	120.0	120.0	120.0	120.0
48"		120.0	120.0	120.0	120.0	120.0	120.0	120.0	120.0
54"		120.0	120.0	120.0	120.0	120.0	120.0	120.0	120.0
60"		120.0	120.0	120.0	120.0	120.0	120.0	120.0	120.0
66"		120.0	120.0	120.0	120.0	120.0	120.0	120.0	120.0
72"		120.0	120.0	120.0	120.0	120.0	120.0	120.0	120.0
78"		120.0	120.0	120.0	120.0	120.0	120.0	120.0	120.0
84"		120.0	120.0	120.0	120.0	120.0	120.0	120.0	120.0
36"	96"	120.0	120.0	120.0	120.0	120.0	120.0	120.0	120.0
42"		120.0	120.0	120.0	120.0	120.0	120.0	120.0	120.0
48"		120.0	120.0	120.0	120.0	120.0	120.0	120.0	120.0
54"		120.0	120.0	120.0	120.0	120.0	120.0	120.0	120.0
60"		120.0	120.0	120.0	120.0	120.0	120.0	120.0	120.0
66"		120.0	120.0	120.0	120.0	120.0	120.0	120.0	120.0
72"		120.0	120.0	120.0	120.0	120.0	120.0	120.0	120.0
78"		120.0	120.0	120.0	120.0	120.0	120.0	120.0	120.0
84"		120.0	120.0	120.0	120.0	120.0	120.0	120.0	120.0
36"	108"	120.0	120.0	120.0	120.0	120.0	120.0	120.0	120.0
42"		120.0	120.0	120.0	120.0	120.0	120.0	120.0	120.0
48"		120.0	120.0	120.0	120.0	120.0	120.0	120.0	120.0
54"		120.0	120.0	120.0	120.0	120.0	120.0	120.0	120.0
60"		120.0	120.0	120.0	120.0	120.0	120.0	120.0	120.0
66"		120.0	120.0	120.0	120.0	120.0	120.0	120.0	120.0
72"		120.0	120.0	120.0	120.0	120.0	120.0	120.0	120.0
78"		120.0	120.0	120.0	120.0	120.0	120.0	120.0	120.0
84"		120.0	120.0	120.0	120.0	120.0	120.0	120.0	120.0
36"	120"	120.0	120.0	120.0	120.0	120.0	120.0	120.0	120.0
42"		120.0	120.0	120.0	120.0	120.0	120.0	120.0	120.0
48"		120.0	120.0	120.0	120.0	120.0	120.0	120.0	120.0
54"		120.0	120.0	120.0	120.0	120.0	120.0	120.0	120.0
60"		120.0	120.0	120.0	120.0	120.0	120.0	120.0	120.0
66"		120.0	120.0	120.0	120.0	120.0	120.0	120.0	120.0
72"		120.0	120.0	120.0	120.0	120.0	120.0	120.0	120.0
78"		120.0	120.0	120.0	120.0	120.0	120.0	118.9	120.0
84"		120.0	120.0	120.0	120.0	120.0	120.0	114.6	120.0
36"	132"	120.0	120.0	120.0	120.0	120.0	120.0	120.0	120.0
42"		120.0	120.0	120.0	120.0	120.0	120.0	120.0	120.0
48"		120.0	120.0	120.0	120.0	120.0	120.0	120.0	120.0
54"		120.0	120.0	120.0	120.0	120.0	120.0	120.0	120.0
60"		120.0	120.0	120.0	120.0	120.0	120.0	120.0	120.0
66"		120.0	120.0	120.0	120.0	120.0	120.0	120.0	120.0
72"		119.5	120.0	119.5	120.0	119.5	120.0	108.7	120.0
78"		113.8	120.0	113.8	120.0	113.8	120.0	103.6	120.0
84"		109.2	120.0	109.2	120.0	109.2	120.0	99.4	120.0
36"	144"	120.0	120.0	120.0	120.0	120.0	120.0	120.0	120.0
42"		120.0	120.0	120.0	120.0	120.0	120.0	120.0	120.0
48"		120.0	120.0	120.0	120.0	120.0	120.0	120.0	120.0
54"		120.0	120.0	120.0	120.0	120.0	120.0	120.0	120.0
60"		120.0	120.0	120.0	120.0	120.0	120.0	118.9	120.0
66"		112.7	120.0	112.7	120.0	112.7	120.0	102.5	120.0
72"		106.2	120.0	106.2	120.0	106.2	120.0	96.6	120.0
78"		100.8	120.0	100.8	120.0	100.8	120.0	91.7	120.0
80"		99.2	120.0	99.2	120.0	99.2	120.0	90.3	120.0

HEAD/SILL ANCHOR LOAD CAPACITY - PSF (WITHOUT RECEPTOR) EXT.(+) & INT.(-)									
		ANCHOR TYPE 'C'							
NOMINAL DIMS.		3/8" MAX. SHIMS		1/2" MAX. SHIMS		5/8" MAX. SHIMS		3/4" MAX. SHIMS	
WIDTH (W)	FRAME HEIGHT	C3	C4	C3	C4	C3	C4	C3	C4
36"	150"	120.0	120.0	120.0	120.0	120.0	120.0	120.0	120.0
42"		120.0	120.0	120.0	120.0	120.0	120.0	120.0	120.0
48"		120.0	120.0	120.0	120.0	120.0	120.0	120.0	120.0
54"		120.0	120.0	120.0	120.0	120.0	120.0	113.1	120.0
60"		114.7	120.0	114.7	120.0	114.7	120.0	104.3	120.0
66"		106.9	120.0	106.9	120.0	106.9	120.0	97.3	120.0
72"		100.6	120.0	100.6	120.0	100.6	120.0	91.5	120.0
78"		95.4	120.0	95.4	120.0	95.4	120.0	86.8	115.7
80"		93.8	120.0	93.8	120.0	93.8	120.0	85.4	113.8
36"	156"	120.0	120.0	120.0	120.0	120.0	120.0	120.0	120.0
42"		120.0	120.0	120.0	120.0	120.0	120.0	120.0	120.0
48"		120.0	120.0	120.0	120.0	120.0	120.0	118.6	120.0
54"		118.5	120.0	118.5	120.0	118.5	120.0	107.8	120.0
60"		109.2	120.0	109.2	120.0	109.2	120.0	99.4	120.0
66"		101.7	120.0	101.7	120.0	101.7	120.0	92.5	120.0
71-15/16"		95.6	120.0	95.6	120.0	95.6	120.0	87.0	116.0


INTERPOLATION BETWEEN WIDTHS OR HEIGHTS ALLOWED.

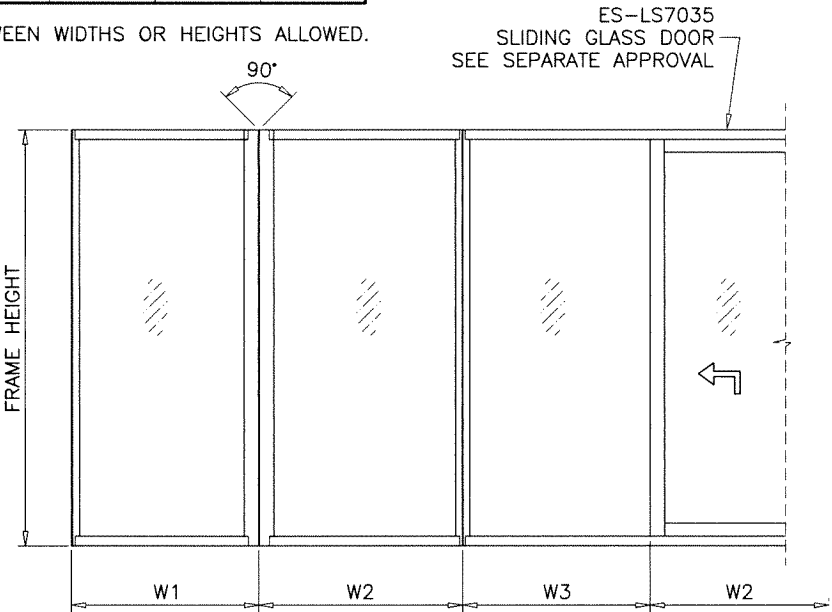

WIDTH (W) = W1
AT JAMB

WIDTH (W) = $\frac{W2 + W3}{2}$
AT MULLION

WIDTH (W) = $\frac{W1 + W2}{2}$
CORNER MULLION

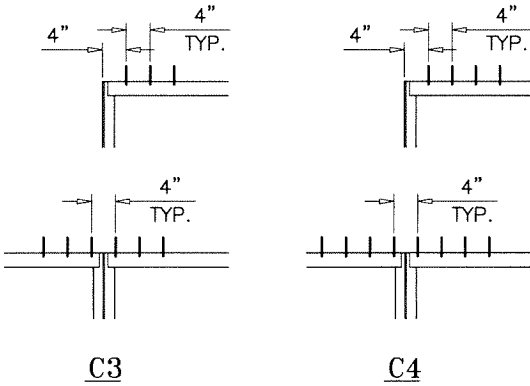


ANCHORS TYPES: SEE SHEET 17 FOR DESCRIPTION

C3 = (3) ANCHORS TYPE 'C' AT EACH SIDE OF JAMB & MULLION
C4 = (4) ANCHORS TYPE 'C' AT EACH SIDE OF JAMB & MULLION

ALL OTHER ANCHORS TO BE SPACED AS PER ELEVATION.

HEAD/SILL ANCHORS
WITHOUT RECEPTORS

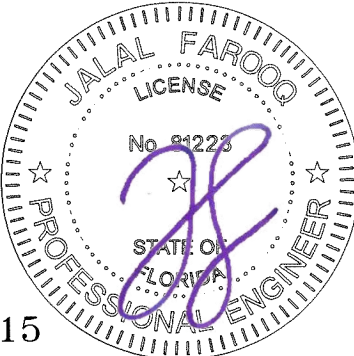

Sealed: 9/24/2026

FL #29515

af c

AL-FAROOQ CORPORATION
ENGINEERS & PRODUCT DEVELOPMENT
9360 SUNSET DRIVE, SUITE 220
MIAMI, FLORIDA 33173
TEL. (305) 264-8100 FAX. (305) 262-6978

ES-LS7035 ALUM WINDOW WALL SYS. (L.M.I.)

E.S. WINDOWS, LLC
3550 N.W. 49 STREET
MIAMI, FL. 33142
TEL. (305) 638-5151 FAX. (305) 638-5158

revisions:
no date by description

date: 03-27-19
scale: -
dr. by: TARIQ
chk. by:


drawing no.
19-22F
sheet 11 of 22

COMP-ANL\19-22F-ES

HEAD/SILL ANCHOR LOAD CAPACITY – PSF (WITHOUT RECEPTOR) EXT.(+) & INT.(–)									
		ANCHOR TYPE 'D'							
NOMINAL DIMS.		3/8" MAX. SHIMS		1/2" MAX. SHIMS		5/8" MAX. SHIMS		3/4" MAX. SHIMS	
WIDTH (W)	FRAME HEIGHT	D3	D4	D3	D4	D3	D4	D3	D4
36"	84"	120.0	120.0	120.0	120.0	120.0	120.0	120.0	120.0
42"		120.0	120.0	120.0	120.0	120.0	120.0	120.0	120.0
48"		120.0	120.0	120.0	120.0	120.0	120.0	120.0	120.0
54"		120.0	120.0	120.0	120.0	120.0	120.0	120.0	120.0
60"		120.0	120.0	120.0	120.0	120.0	120.0	120.0	120.0
66"		120.0	120.0	120.0	120.0	120.0	120.0	120.0	120.0
72"		120.0	120.0	120.0	120.0	120.0	120.0	120.0	120.0
78"		120.0	120.0	120.0	120.0	120.0	120.0	120.0	120.0
84"		120.0	120.0	120.0	120.0	120.0	120.0	120.0	120.0
36"	96"	120.0	120.0	120.0	120.0	120.0	120.0	120.0	120.0
42"		120.0	120.0	120.0	120.0	120.0	120.0	120.0	120.0
48"		120.0	120.0	120.0	120.0	120.0	120.0	120.0	120.0
54"		120.0	120.0	120.0	120.0	120.0	120.0	120.0	120.0
60"		120.0	120.0	120.0	120.0	120.0	120.0	120.0	120.0
66"		120.0	120.0	120.0	120.0	120.0	120.0	120.0	120.0
72"		120.0	120.0	120.0	120.0	120.0	120.0	120.0	120.0
78"		120.0	120.0	120.0	120.0	120.0	120.0	120.0	120.0
84"		120.0	120.0	120.0	120.0	120.0	120.0	120.0	120.0
36"	108"	120.0	120.0	120.0	120.0	120.0	120.0	120.0	120.0
42"		120.0	120.0	120.0	120.0	120.0	120.0	120.0	120.0
48"		120.0	120.0	120.0	120.0	120.0	120.0	120.0	120.0
54"		120.0	120.0	120.0	120.0	120.0	120.0	120.0	120.0
60"		120.0	120.0	120.0	120.0	120.0	120.0	120.0	120.0
66"		120.0	120.0	120.0	120.0	120.0	120.0	117.5	120.0
72"		120.0	120.0	120.0	120.0	120.0	120.0	112.2	120.0
78"		120.0	120.0	120.0	120.0	120.0	120.0	108.1	120.0
84"		120.0	120.0	120.0	120.0	120.0	120.0	104.9	120.0
36"	120"	120.0	120.0	120.0	120.0	120.0	120.0	120.0	120.0
42"		120.0	120.0	120.0	120.0	120.0	120.0	120.0	120.0
48"		120.0	120.0	120.0	120.0	120.0	120.0	120.0	120.0
54"		120.0	120.0	120.0	120.0	120.0	120.0	115.8	120.0
60"		120.0	120.0	120.0	120.0	120.0	120.0	107.7	120.0
66"		120.0	120.0	120.0	120.0	118.0	120.0	101.3	120.0
72"		120.0	120.0	120.0	120.0	112.0	120.0	96.2	120.0
78"		120.0	120.0	120.0	120.0	107.2	120.0	92.1	120.0
84"		120.0	120.0	120.0	120.0	103.4	120.0	88.8	118.4
36"	132"	120.0	120.0	120.0	120.0	120.0	120.0	120.0	120.0
42"		120.0	120.0	120.0	120.0	120.0	120.0	120.0	120.0
48"		120.0	120.0	120.0	120.0	120.0	120.0	112.2	120.0
54"		120.0	120.0	120.0	120.0	119.5	120.0	102.6	120.0
60"		120.0	120.0	120.0	120.0	110.7	120.0	95.0	120.0
66"		120.0	120.0	120.0	120.0	103.7	120.0	89.0	118.7
72"		120.0	120.0	117.3	120.0	98.0	120.0	84.2	112.2
78"		120.0	120.0	111.8	120.0	93.4	120.0	80.2	106.9
84"		120.0	120.0	107.2	120.0	89.6	119.5	76.9	102.6
36"	144"	120.0	120.0	120.0	120.0	120.0	120.0	120.0	120.0
42"		120.0	120.0	120.0	120.0	120.0	120.0	112.6	120.0
48"		120.0	120.0	120.0	120.0	117.6	120.0	101.0	120.0
54"		120.0	120.0	120.0	120.0	107.2	120.0	92.1	113.4
60"		120.0	120.0	118.5	120.0	99.0	120.0	85.0	120.0
66"		120.0	120.0	110.7	120.0	92.5	120.0	79.4	105.9
72"		120.0	120.0	104.3	120.0	87.1	116.1	74.8	99.7
78"		117.2	120.0	99.0	120.0	82.7	110.3	71.0	94.7
80"		115.4	120.0	97.4	120.0	81.4	108.6	69.9	93.2

HEAD/SILL ANCHOR LOAD CAPACITY – PSF (WITHOUT RECEPTOR) EXT.(+) & INT.(–)									
		ANCHOR TYPE 'D'							
NOMINAL DIMS.		3/8" MAX. SHIMS		1/2" MAX. SHIMS		5/8" MAX. SHIMS		3/4" MAX. SHIMS	
WIDTH (W)	FRAME HEIGHT	D3	D4	D3	D4	D3	D4	D3	D4
36"	150"	120.0	120.0	120.0	120.0	120.0	120.0	120.0	120.0
42"		120.0	120.0	120.0	120.0	120.0	120.0	107.4	120.0
48"		120.0	120.0	120.0	120.0	112.0	120.0	96.2	120.0
54"		120.0	120.0	120.0	120.0	102.0	120.0	87.6	116.8
60"		120.0	120.0	112.6	120.0	94.1	120.0	80.8	107.7
66"		120.0	120.0	105.0	120.0	87.7	117.0	75.3	100.4
72"		117.0	120.0	98.8	120.0	82.5	110.0	70.9	94.5
78"		110.9	120.0	93.6	120.0	78.2	104.3	67.2	89.6
80"		109.1	120.0	92.1	120.0	77.0	102.6	66.1	88.1
36"	156"	120.0	120.0	120.0	120.0	120.0	120.0	117.1	120.0
42"		120.0	120.0	120.0	120.0	119.5	120.0	102.6	120.0
48"		120.0	120.0	120.0	120.0	106.9	120.0	91.8	120.0
54"		120.0	120.0	116.4	120.0	97.2	120.0	83.5	111.3
60"		120.0	120.0	107.2	120.0	89.6	119.5	76.9	102.6
66"		118.3	120.0	99.9	120.0	83.4	111.3	71.6	95.5
71–15/16"		111.2	120.0	93.9	120.0	78.4	104.6	67.4	89.8


INTERPOLATION BETWEEN WIDTHS OR HEIGHTS ALLOWED.

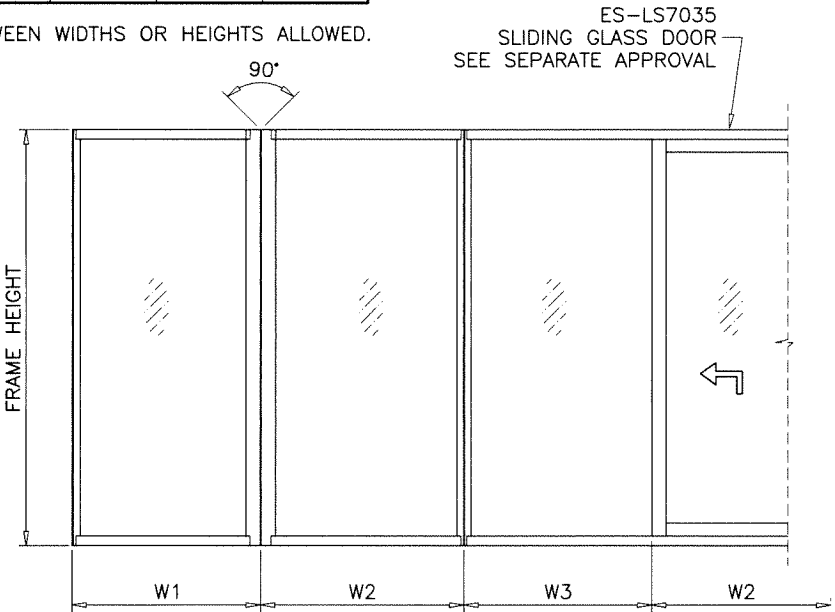

WIDTH (W) = W1
AT JAMB

WIDTH (W) = $\frac{W2 + W3}{2}$
AT MULLION

WIDTH (W) = $\frac{W1 + W2}{2}$
CORNER MULLION

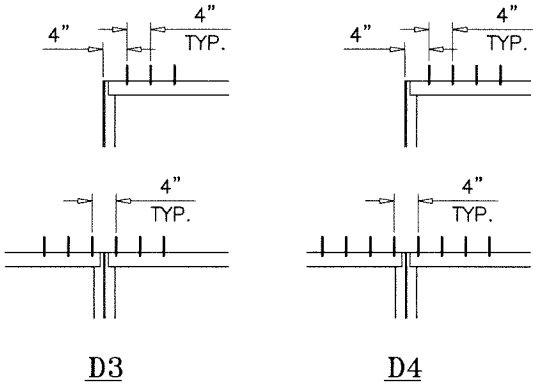


ANCHORS TYPES: SEE SHEET 17 FOR DESCRIPTION

D3 = (3) ANCHORS TYPE 'D' AT EACH SIDE OF JAMB & MULLION
D4 = (4) ANCHORS TYPE 'D' AT EACH SIDE OF JAMB & MULLION

ALL OTHER ANCHORS TO BE SPACED AS PER ELEVATION.

HEAD/SILL ANCHORS
WITHOUT RECEPTORS

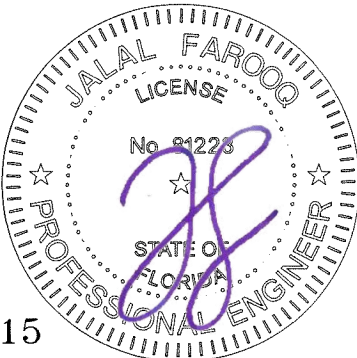

Sealed: 9/24/2026

FL #29515

AL-FAROOQ CORPORATION
ENGINEERS & PRODUCT DEVELOPMENT
9360 SUNSET DRIVE, SUITE 220
MIAMI, FLORIDA 33173
TEL. (305) 262-6978
FAX. (305) 262-6978
COMP-ANL\19-22F-ES

ES-LS7035 ALUM WINDOW WALL SYS. (L.M.I.)

E.S. WINDOWS, LLC
3550 N.W. 49 STREET
MIAMI, FL 33142
TEL. (305) 638-5151
FAX. (305) 638-5158

revisions:
no. date by description


date: 03-27-19
scale: -
dr. by: TARIQ
chk. by:

drawing no.
19-22F
sheet 12 of 22

HEAD ANCHOR LOAD CAPACITY - PSF (WITH RECEPTOR) EXT.(+) & INT.(-)										
NOMINAL DIMS.		ANCHOR TYPE 'A'								
		1/2" MAX. SHIMS			5/8" MAX. SHIMS			3/4" MAX. SHIMS		
WIDTH (W)	FRAME HEIGHT	A2	A3	A4	A2	A3	A4	A2	A3	A4
36"	84"	120.0	120.0	120.0	120.0	120.0	120.0	120.0	120.0	120.0
42"		120.0	120.0	120.0	120.0	120.0	120.0	120.0	120.0	120.0
48"		120.0	120.0	120.0	120.0	120.0	120.0	113.2	120.0	120.0
54"		120.0	120.0	120.0	118.6	120.0	120.0	105.9	120.0	120.0
60"		120.0	120.0	120.0	112.7	120.0	120.0	100.7	120.0	120.0
66"		120.0	120.0	120.0	108.5	120.0	120.0	96.9	120.0	120.0
72"		119.9	120.0	120.0	105.6	120.0	120.0	94.4	120.0	120.0
78"		118.1	120.0	120.0	104.0	120.0	120.0	92.9	120.0	120.0
84"		117.5	120.0	120.0	103.5	120.0	120.0	92.4	120.0	120.0
36"	96"	120.0	120.0	120.0	120.0	120.0	120.0	116.1	120.0	120.0
42"		120.0	120.0	120.0	115.9	120.0	120.0	103.5	120.0	120.0
48"		119.9	120.0	120.0	105.6	120.0	120.0	94.4	120.0	120.0
54"		111.3	120.0	120.0	98.0	120.0	120.0	87.5	120.0	120.0
60"		104.7	120.0	120.0	92.2	120.0	120.0	82.4	120.0	120.0
66"		99.7	120.0	120.0	87.8	120.0	120.0	78.4	117.6	120.0
72"		96.0	120.0	120.0	84.5	120.0	120.0	75.5	113.2	120.0
78"		93.2	120.0	120.0	82.1	120.0	120.0	73.3	110.0	120.0
84"		91.4	120.0	120.0	80.5	120.0	120.0	71.9	107.8	120.0
36"	108"	120.0	120.0	120.0	112.7	120.0	120.0	100.7	120.0	120.0
42"		113.4	120.0	120.0	99.9	120.0	120.0	89.2	120.0	120.0
48"		102.8	120.0	120.0	90.5	120.0	120.0	80.9	120.0	120.0
54"		94.8	120.0	120.0	83.5	120.0	120.0	74.6	111.8	120.0
60"		88.6	120.0	120.0	78.0	117.0	120.0	69.7	104.5	120.0
66"		83.7	120.0	120.0	73.8	110.6	120.0	65.9	98.8	120.0
72"		80.0	119.9	120.0	70.4	105.6	120.0	62.9	94.4	120.0
78"		77.0	115.5	120.0	67.8	101.8	120.0	60.6	90.9	120.0
84"		74.8	112.2	120.0	65.9	98.8	120.0	58.8	88.2	117.6
36"	120"	112.9	120.0	120.0	99.4	120.0	120.0	88.8	120.0	120.0
42"		99.7	120.0	120.0	87.8	120.0	120.0	78.4	117.6	120.0
48"		90.0	120.0	120.0	79.2	118.8	120.0	70.8	106.2	120.0
54"		82.5	120.0	120.0	72.7	109.0	120.0	64.9	97.4	120.0
60"		76.8	115.1	120.0	67.6	101.4	120.0	60.4	90.6	120.0
66"		72.2	108.3	120.0	63.6	95.4	120.0	56.8	85.2	113.6
72"		68.5	102.8	120.0	60.4	90.5	120.0	53.9	80.9	107.8
78"		65.6	98.4	120.0	57.8	86.7	115.6	51.6	77.4	103.2
84"		63.3	94.9	120.0	55.7	83.6	111.4	49.8	74.7	99.5
36"	132"	101.0	120.0	120.0	89.0	120.0	120.0	79.5	119.2	120.0
42"		88.9	120.0	120.0	78.3	117.5	120.0	70.0	104.9	120.0
48"		80.0	119.9	120.0	70.4	105.6	120.0	62.9	94.4	120.0
54"		73.1	109.7	120.0	64.4	96.6	120.0	57.5	86.3	115.0
60"		67.7	101.6	120.0	59.7	89.5	119.3	53.3	79.9	106.6
66"		63.4	95.2	120.0	55.9	83.8	111.7	49.9	74.9	99.8
72"		60.0	90.0	119.9	52.8	79.2	105.6	47.2	70.8	94.4
78"		57.1	85.7	114.3	50.3	75.5	100.7	45.0	67.4	89.9
84"		54.8	82.2	109.7	48.3	72.4	96.6	43.1	64.7	86.3
36"	144"	91.4	120.0	120.0	80.5	120.0	120.0	71.9	107.8	120.0
42"		80.2	120.0	120.0	70.7	106.0	120.0	63.1	94.7	120.0
48"		72.0	108.0	120.0	63.4	95.1	120.0	56.6	84.9	113.2
54"		65.6	98.4	120.0	57.8	86.7	115.6	51.6	77.4	103.2
60"		60.6	90.9	120.0	53.4	80.1	106.7	47.7	71.5	95.4
66"		56.6	84.9	113.2	49.8	74.8	99.7	44.5	66.8	89.0
72"		53.3	80.0	106.6	46.9	70.4	93.9	41.9	62.9	83.9
78"		50.6	75.9	101.2	44.6	66.9	89.2	39.8	59.7	79.6
80"		49.8	74.7	99.6	43.9	65.8	87.8	39.2	58.8	78.4

HEAD ANCHOR LOAD CAPACITY - PSF (WITH RECEPTOR) EXT.(+) & INT.(-)										
NOMINAL DIMS.		ANCHOR TYPE 'A'								
		1/2" MAX. SHIMS			5/8" MAX. SHIMS			3/4" MAX. SHIMS		
WIDTH (W)	FRAME HEIGHT	A2	A3	A4	A2	A3	A4	A2	A3	A4
36"	150"	87.2	120.0	120.0	76.8	115.2	120.0	68.6	102.9	120.0
42"		76.5	114.8	120.0	67.4	101.1	120.0	60.2	90.3	120.0
48"		68.5	102.8	120.0	60.4	90.5	120.0	53.9	80.9	107.8
54"		62.4	93.6	120.0	55.0	82.4	109.9	49.1	73.6	98.2
60"		57.6	86.4	115.1	50.7	76.1	101.4	45.3	67.9	90.6
66"		53.7	80.5	107.4	47.3	70.9	94.6	42.2	63.3	84.5
72"		50.5	75.8	101.0	44.5	66.7	89.0	39.7	59.6	79.5
78"		47.9	71.8	95.8	42.2	63.3	84.3	37.7	56.5	75.3
80"		47.1	70.7	94.2	41.5	62.2	83.0	37.1	55.6	74.1
36"	156"	83.4	120.0	120.0	73.5	110.2	120.0	65.6	98.5	120.0
42"		73.1	109.7	120.0	64.4	96.6	120.0	57.5	86.3	115.0
48"		65.4	98.1	120.0	57.6	86.4	115.2	51.5	77.2	102.9
54"		59.5	89.3	119.0	52.4	78.6	104.8	46.8	70.2	93.6
60"		54.8	82.2	109.7	48.3	72.4	96.6	43.1	64.7	86.3
66"		51.1	76.6	102.1	45.0	67.5	89.9	40.2	60.3	80.3
71-15/16"		48.0	72.0	96.0	42.3	63.4	84.6	37.8	56.7	75.5

INTERPOLATION BETWEEN WIDTHS OR HEIGHTS ALLOWED.

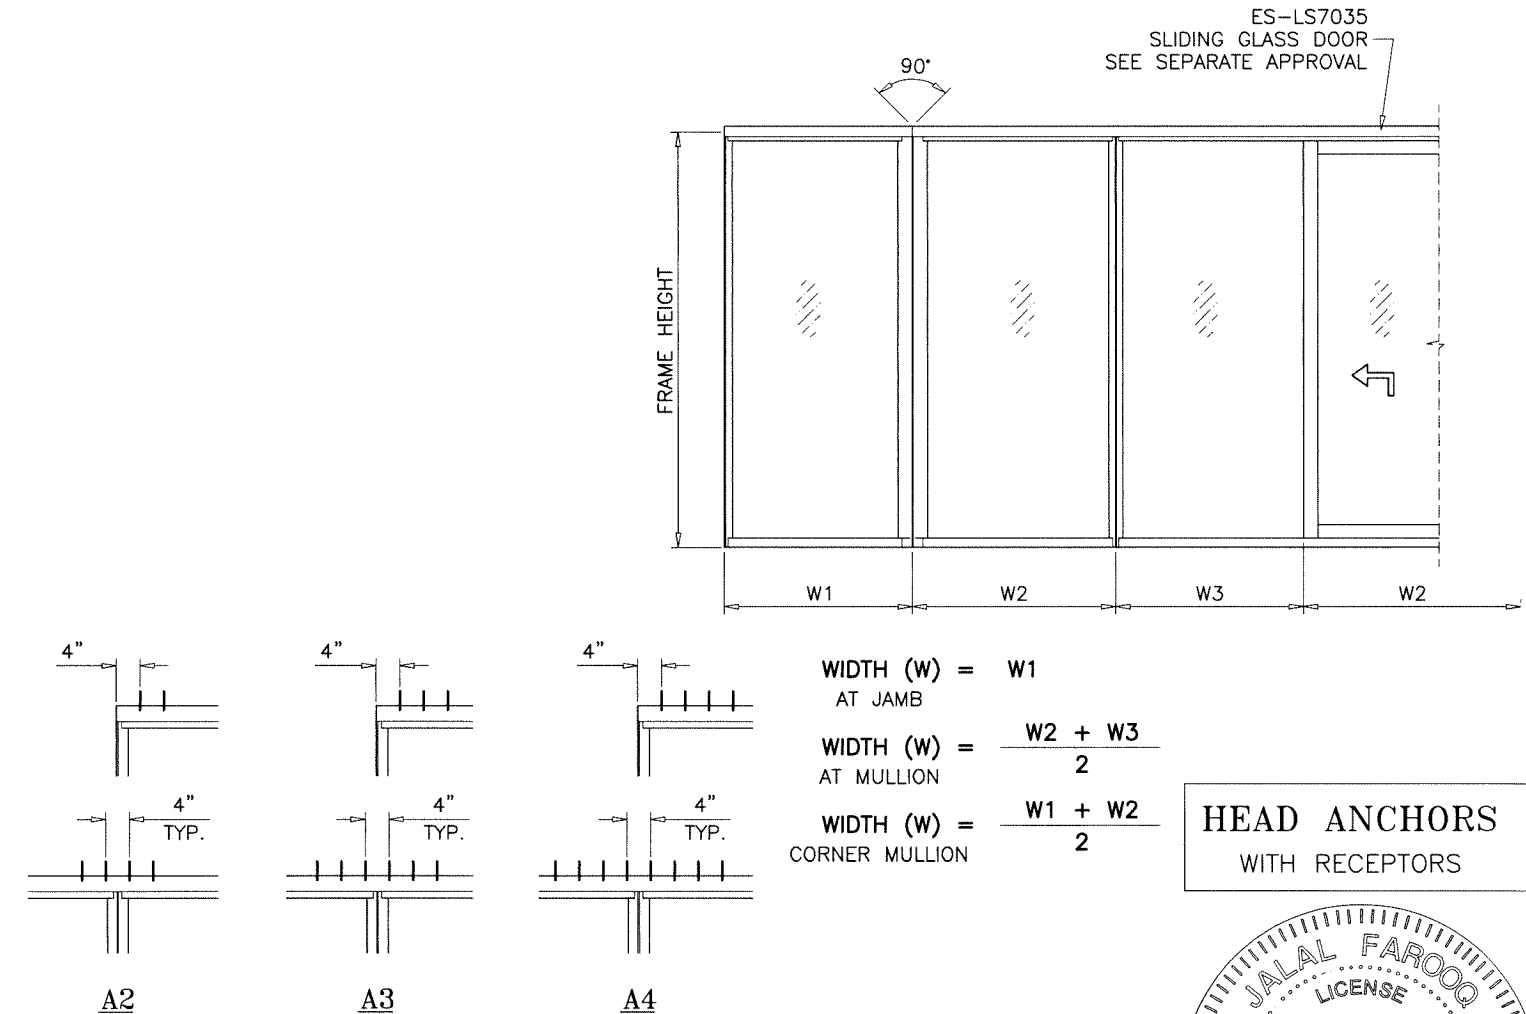


WIDTH (W) = W1
AT JAMB

WIDTH (W) = $\frac{W2 + W3}{2}$
AT MULLION

WIDTH (W) = $\frac{W1 + W2}{2}$
CORNER MULLION

HEAD ANCHORS
WITH RECEPTORS

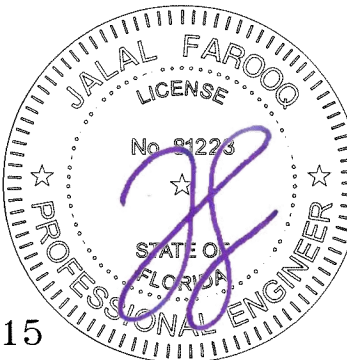

ANCHORS TYPES: SEE SHEET 17 FOR DESCRIPTION

A2 = (2) PAIRS OF ANCHOR TYPE 'A' AT EACH SIDE OF JAMB & MULLION

A3 = (3) PAIRS OF ANCHOR TYPE 'A' AT EACH SIDE OF JAMB & MULLION

A4 = (4) PAIRS OF ANCHOR TYPE 'A' AT EACH SIDE OF JAMB & MULLION

ALL OTHER ANCHORS TO BE SPACED AS PER ELEVATION.

Sealed: 9/24/2026

FL #29515

af c
AL-FAROOQ CORPORATION
ENGINEERS & PRODUCT DEVELOPMENT
9360 SUNSET DRIVE, SUITE 220
MIAMI, FLORIDA 33173
TEL. (305) 262-6978
FAX. (305) 262-6978
COMP-ANL 19-22F-ES


ES-LS7035 ALUM WINDOW WALL SYS. (L.M.I.)
E.S. WINDOWS, LLC
3550 N.W. 49 STREET
MIAMI, FL. 33142
TEL. (305) 638-5151
FAX. (305) 638-5158

revisions:
no date by description
date: 03-27-19
scale: -
dr. by: TARIQ
chk. by:
drawing no.
19-22F
sheet 13 of 22

HEAD ANCHOR LOAD CAPACITY – PSF (WITH RECEPTOR) EXT.(+) & INT.(–)										
NOMINAL DIMS.		ANCHOR TYPE 'B'								
		1/2" MAX. SHIMS			5/8" MAX. SHIMS			3/4" MAX. SHIMS		
WIDTH (W)	FRAME HEIGHT	B2	B3	B4	B2	B3	B4	B2	B3	B4
36"	84"	120.0	120.0	120.0	120.0	120.0	120.0	120.0	120.0	120.0
42"		120.0	120.0	120.0	120.0	120.0	120.0	120.0	120.0	120.0
48"		120.0	120.0	120.0	120.0	120.0	120.0	120.0	120.0	120.0
54"		120.0	120.0	120.0	120.0	120.0	120.0	120.0	120.0	120.0
60"		120.0	120.0	120.0	120.0	120.0	120.0	118.6	120.0	120.0
66"		120.0	120.0	120.0	120.0	120.0	120.0	114.2	120.0	120.0
72"		120.0	120.0	120.0	120.0	120.0	120.0	111.2	120.0	120.0
78"		120.0	120.0	120.0	120.0	120.0	120.0	109.5	120.0	120.0
84"		120.0	120.0	120.0	120.0	120.0	120.0	108.9	120.0	120.0
36"	96"	120.0	120.0	120.0	120.0	120.0	120.0	120.0	120.0	120.0
42"		120.0	120.0	120.0	120.0	120.0	120.0	120.0	120.0	120.0
48"		120.0	120.0	120.0	120.0	120.0	120.0	111.2	120.0	120.0
54"		120.0	120.0	120.0	117.8	120.0	120.0	103.1	120.0	120.0
60"		120.0	120.0	120.0	110.9	120.0	120.0	97.1	120.0	120.0
66"		120.0	120.0	120.0	105.6	120.0	120.0	92.4	120.0	120.0
72"		118.5	120.0	120.0	101.6	120.0	120.0	89.0	120.0	120.0
78"		115.2	120.0	120.0	98.7	120.0	120.0	86.4	120.0	120.0
84"		112.9	120.0	120.0	96.8	120.0	120.0	84.7	120.0	120.0
36"	108"	120.0	120.0	120.0	120.0	120.0	120.0	118.6	120.0	120.0
42"		120.0	120.0	120.0	120.0	120.0	120.0	105.2	120.0	120.0
48"		120.0	120.0	120.0	108.9	120.0	120.0	95.3	120.0	120.0
54"		117.0	120.0	120.0	100.4	120.0	120.0	95.3	120.0	120.0
60"		109.4	120.0	120.0	93.8	120.0	120.0	87.9	120.0	120.0
66"		103.4	120.0	120.0	88.7	120.0	120.0	82.1	116.5	120.0
72"		98.8	120.0	120.0	84.7	120.0	120.0	77.6	111.2	120.0
78"		95.1	120.0	120.0	81.6	120.0	120.0	71.4	107.1	120.0
84"		92.3	120.0	120.0	79.2	118.8	120.0	69.3	104.0	120.0
36"	120"	120.0	120.0	120.0	119.5	120.0	120.0	104.7	120.0	120.0
42"		120.0	120.0	120.0	105.6	120.0	120.0	92.4	120.0	120.0
48"		111.1	120.0	120.0	95.3	120.0	120.0	83.4	120.0	120.0
54"		101.9	120.0	120.0	87.4	120.0	120.0	76.5	114.8	120.0
60"		94.8	120.0	120.0	81.3	120.0	120.0	71.2	106.8	120.0
66"		89.2	120.0	120.0	76.5	114.7	120.0	66.9	100.4	120.0
72"		84.7	120.0	120.0	72.6	108.9	120.0	63.5	95.3	120.0
78"		81.0	120.0	120.0	69.5	104.2	120.0	60.8	91.2	120.0
84"		78.1	117.2	120.0	67.0	100.5	120.0	58.7	88.0	117.3
36"	132"	120.0	120.0	120.0	107.0	120.0	120.0	93.6	120.0	120.0
42"		109.8	120.0	120.0	94.2	120.0	120.0	82.4	120.0	120.0
48"		98.8	120.0	120.0	84.7	120.0	120.0	74.1	111.2	120.0
54"		90.3	120.0	120.0	77.4	116.1	120.0	67.8	101.7	120.0
60"		83.7	120.0	120.0	71.7	107.6	120.0	62.8	94.2	120.0
66"		78.4	117.5	120.0	67.2	100.8	120.0	58.8	88.2	117.6
72"		74.1	111.1	120.0	63.5	95.3	120.0	55.6	83.4	111.2
78"		70.6	105.9	120.0	60.5	90.8	120.0	53.0	79.5	106.0
84"		67.7	101.6	120.0	58.1	87.1	116.1	50.8	76.3	101.7
36"	144"	112.9	120.0	120.0	96.8	120.0	120.0	84.7	120.0	120.0
42"		99.1	120.0	120.0	85.0	120.0	120.0	74.4	111.6	120.0
48"		88.9	120.0	120.0	76.2	114.3	120.0	66.7	100.1	120.0
54"		81.0	120.0	120.0	69.5	104.2	120.0	60.8	91.2	120.0
60"		74.8	112.3	120.0	64.2	96.3	120.0	56.2	84.3	112.4
66"		69.9	104.8	120.0	59.9	89.9	119.8	52.5	78.7	104.9
72"		65.8	98.8	120.0	56.5	84.7	112.9	49.4	74.1	98.9
78"		62.5	93.8	120.0	53.6	80.4	107.2	46.9	70.4	93.9
80"		61.5	92.3	120.0	52.8	79.1	105.5	46.2	69.3	92.4

HEAD ANCHOR LOAD CAPACITY – PSF (WITH RECEPTOR) EXT.(+) & INT.(–)										
NOMINAL DIMS.		ANCHOR TYPE 'B'								
		1/2" MAX. SHIMS			5/8" MAX. SHIMS			3/4" MAX. SHIMS		
WIDTH (W)	FRAME HEIGHT	B2	B3	B4	B2	B3	B4	B2	B3	B4
36"	150"	107.7	120.0	120.0	92.4	120.0	120.0	80.9	120.0	120.0
42"		94.5	120.0	120.0	81.0	120.0	120.0	70.9	106.4	120.0
48"		84.7	120.0	120.0	72.6	108.9	120.0	63.5	95.3	120.0
54"		77.1	115.6	120.0	66.1	99.1	120.0	57.9	86.8	115.7
60"		71.1	106.7	120.0	61.0	91.5	120.0	53.4	80.1	106.8
66"		66.3	99.4	120.0	56.8	85.3	113.7	49.8	74.7	99.5
72"		62.4	93.6	120.0	53.5	80.2	107.0	46.8	70.2	93.6
78"		59.1	88.7	118.3	50.7	76.1	101.4	44.4	66.6	88.8
80"		58.2	87.3	116.4	49.9	74.8	99.8	43.7	65.5	87.3
36"	156"	103.1	120.0	120.0	88.4	120.0	120.0	77.4	116.0	120.0
42"		90.3	120.0	120.0	77.4	116.1	120.0	67.8	101.7	120.0
48"		80.8	120.0	120.0	69.3	103.9	120.0	60.7	91.0	120.0
54"		73.5	110.2	120.0	63.0	94.5	120.0	55.2	82.8	110.3
60"		67.7	101.6	120.0	58.1	87.1	116.1	50.8	76.3	101.7
66"		63.1	94.6	120.0	54.1	81.1	108.1	47.3	71.0	94.7
71–15/16"		59.3	88.9	118.6	50.8	76.3	101.7	44.5	66.8	89.0

INTERPOLATION BETWEEN WIDTHS OR HEIGHTS ALLOWED.

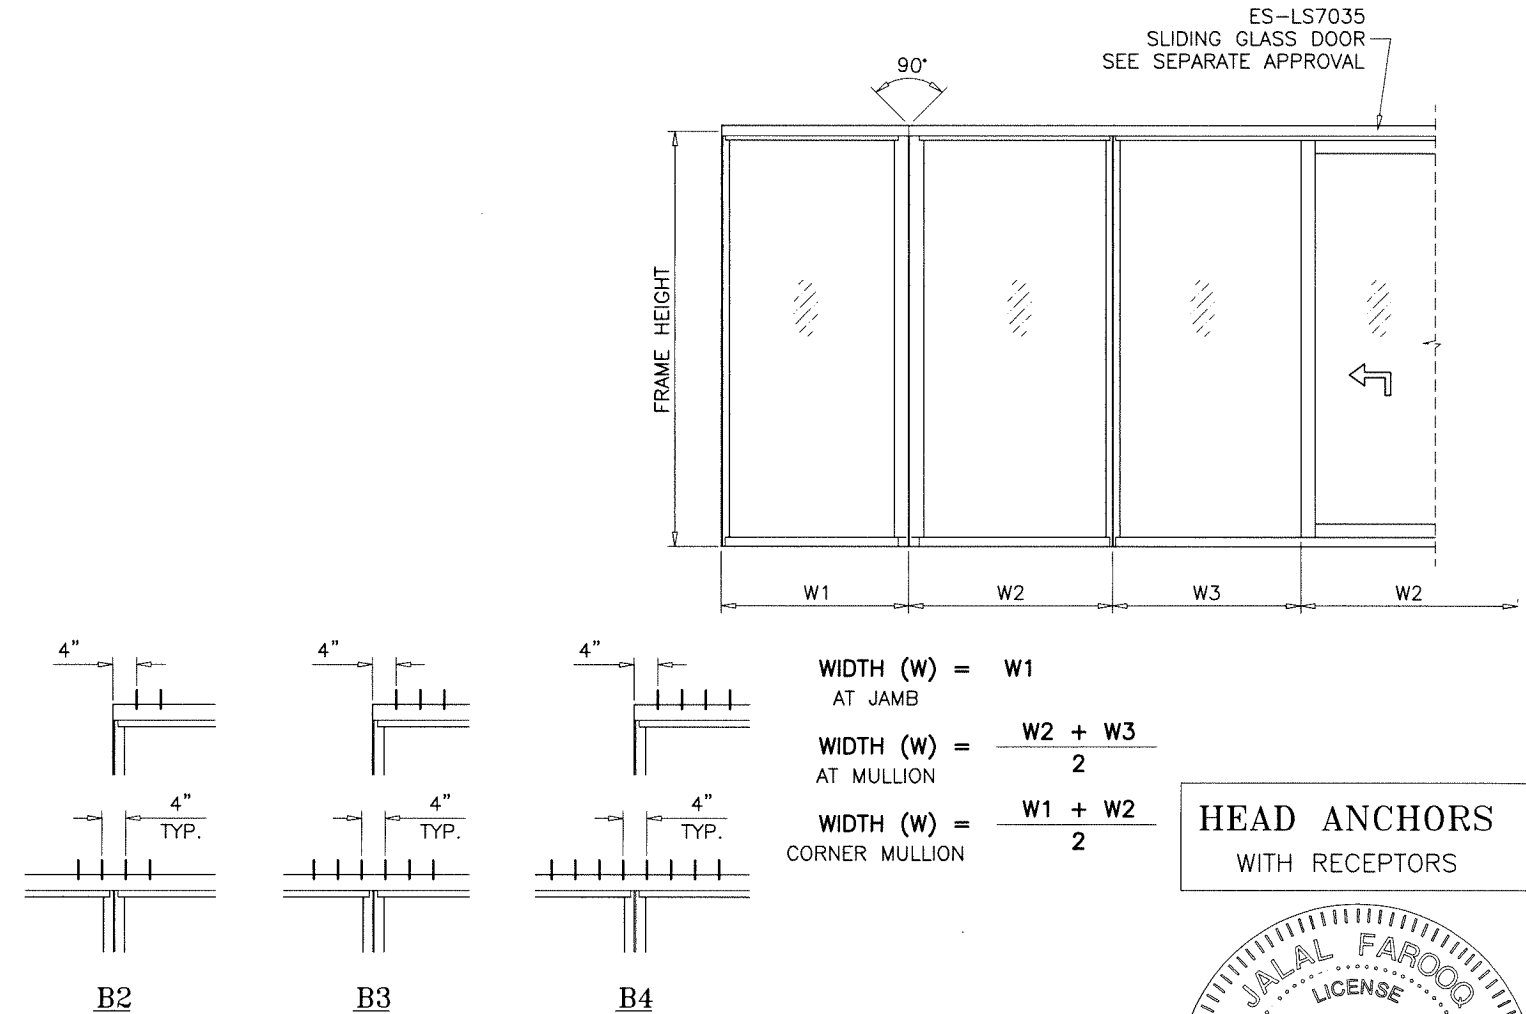


ANCHORS TYPES: SEE SHEET 17 FOR DESCRIPTION

B2 = (2) PAIRS OF ANCHOR TYPE 'B' AT EACH SIDE OF JAMB & MULLION
B3 = (3) PAIRS OF ANCHOR TYPE 'B' AT EACH SIDE OF JAMB & MULLION
B4 = (4) PAIRS OF ANCHOR TYPE 'B' AT EACH SIDE OF JAMB & MULLION

ALL OTHER ANCHORS TO BE SPACED AS PER ELEVATION.

Sealed: 9/24/2026

FL #29515

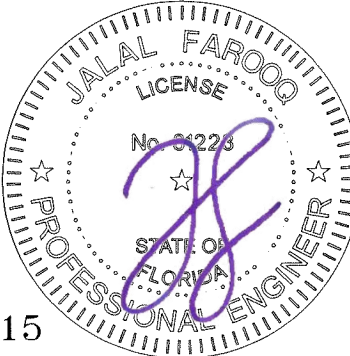

AL-FAROOQ CORPORATION
ENGINEERS & PRODUCT DEVELOPMENT
9360 SUNSET DRIVE, SUITE 220
MIAMI, FLORIDA 33173
TEL. (305) 262-6978
FAX. (305) 262-8100


ES-LS7035 ALUM WINDOW WALL SYS. (L.M.I.)
E.S. WINDOWS, LLC
3550 N.W. 49 STREET
MIAMI, FL. 33142
TEL. (305) 638-5151
FAX. (305) 638-5158

revisions:
no. date by description
1 03-27-19 by TARIQ
2 03-27-19 by TARIQ
54"		118.9	120.0	117.0	120.0	104.4	120.0	120.0
60"		109.8	120.0	108.1	120.0	96.4	120.0	120.0
66"		102.6	120.0	100.9	120.0	90.0	120.0	120.0
72"		96.6	120.0	95.1	120.0	84.8	120.0	120.0
78"		91.7	120.0	90.3	120.0	80.5	120.0	120.0
80"		90.3	120.0	88.9	120.0	79.3	118.9	120.0

HEAD ANCHOR LOAD CAPACITY - PSF (WITH RECEPTOR) EXT.(+) & INT.(-)								
NOMINAL DIMS.		ANCHOR TYPE 'C'						
WIDTH (W)	FRAME HEIGHT	1/2" MAX. SHIMS	5/8" MAX. SHIMS	3/4" MAX. SHIMS	1/2" MAX. SHIMS	5/8" MAX. SHIMS	3/4" MAX. SHIMS	
		C2	C3	C2	C3	C2	C3	C4
36"	150"	120.0	120.0	120.0	120.0	120.0	120.0	120.0
42"		120.0	120.0	120.0	120.0	120.0	120.0	120.0
48"		120.0	120.0	120.0	120.0	109.1	120.0	120.0
54"		113.1	120.0	111.3	120.0	99.3	120.0	120.0
60"		104.3	120.0	102.7	120.0	91.6	120.0	120.0
66"		97.3	120.0	95.8	120.0	85.4	120.0	120.0
72"		91.5	120.0	90.1	120.0	80.4	120.0	120.0
78"		86.8	120.0	85.4	120.0	76.2	114.3	120.0
80"		85.4	120.0	84.0	120.0	75.0	112.4	120.0
36"	156"	120.0	120.0	120.0	120.0	120.0	120.0	120.0
42"		120.0	120.0	120.0	120.0	116.3	120.0	120.0
48"		118.6	120.0	116.7	120.0	104.1	120.0	120.0
54"		107.9	120.0	106.1	120.0	94.7	120.0	120.0
60"		99.4	120.0	97.8	120.0	87.3	120.0	120.0
66"		92.5	120.0	91.1	120.0	81.3	120.0	120.0
71-15/16"		87.0	120.0	85.6	120.0	76.4	114.6	120.0

INTERPOLATION BETWEEN WIDTHS OR HEIGHTS ALLOWED.

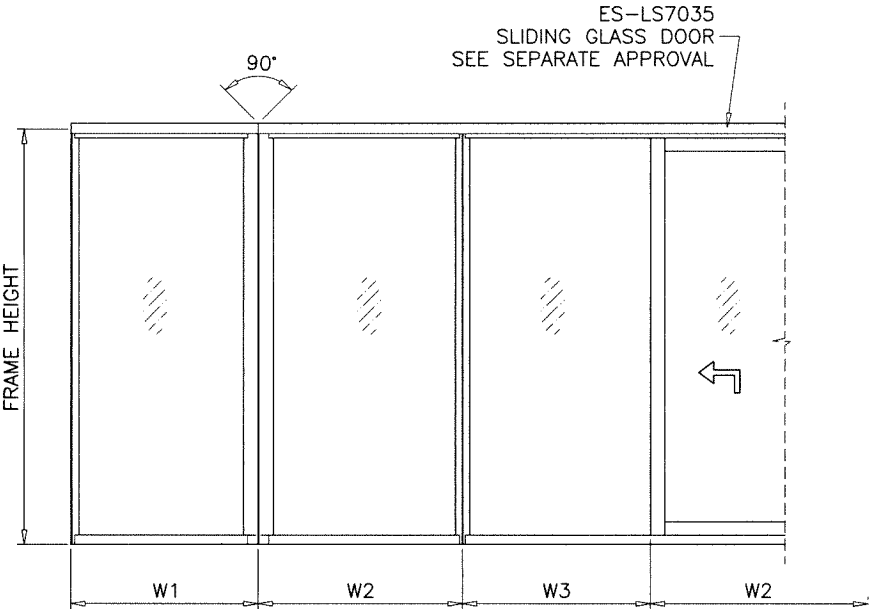


WIDTH (W) = W1
AT JAMB

WIDTH (W) = $\frac{W2 + W3}{2}$
AT MULLION

WIDTH (W) = $\frac{W1 + W2}{2}$
CORNER MULLION

HEAD ANCHORS
WITH RECEPTORS

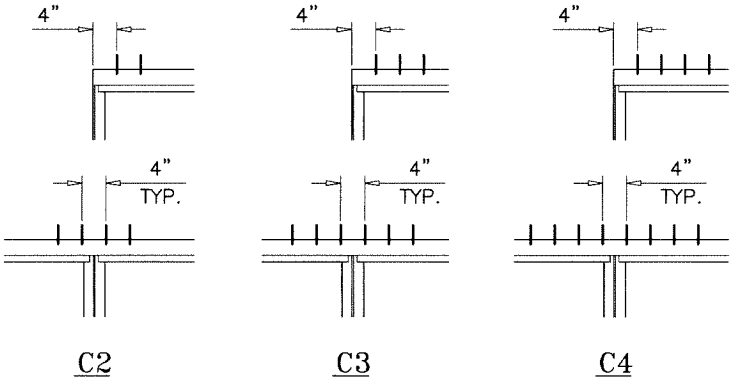


ANCHORS TYPES: SEE SHEET 17 FOR DESCRIPTION

C2 = (2) PAIRS OF ANCHOR TYPE 'C' AT EACH SIDE OF JAMB & MULLION
C3 = (3) PAIRS OF ANCHOR TYPE 'C' AT EACH SIDE OF JAMB & MULLION
C4 = (4) PAIRS OF ANCHOR TYPE 'C' AT EACH SIDE OF JAMB & MULLION

ALL OTHER ANCHORS TO BE SPACED AS PER ELEVATION.

Sealed: 9/24/2026

FL #29515

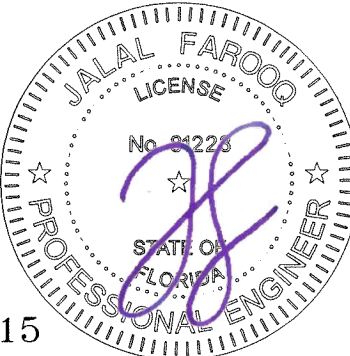

afC

AL-FAROOQ CORPORATION
ENGINEERS & PRODUCT DEVELOPMENT
9360 SUNSET DRIVE, SUITE 220
MIAMI, FLORIDA 33173
TEL. (305) 264-8100
FAX. (305) 262-6978

ES-LS7035 ALUM WINDOW WALL SYS. (L.M.I.)

E.S. WINDOWS, LLC
3550 N.W. 49 STREET
MIAMI, FL. 33142
TEL. (305) 638-5151
FAX. (305) 638-5158

revisions:

no	date	by	description

date: 03-27-19
scale: -
dr. by: TARIQ
chk. by:


drawing no.
19-22F
sheet 15 of 22

COMP-ANL\19-22F-ES

HEAD ANCHOR LOAD CAPACITY – PSF (WITH RECEPTOR) EXT.(+) & INT.(–)										
NOMINAL DIMS.		ANCHOR TYPE 'D'								
		1/2" MAX. SHIMS			5/8" MAX. SHIMS			3/4" MAX. SHIMS		
WIDTH (W)	FRAME HEIGHT	D2	D3	D4	D2	D3	D4	D2	D3	D4
36"	84"	120.0	120.0	120.0	120.0	120.0	120.0	120.0	120.0	120.0
42"		120.0	120.0	120.0	120.0	120.0	120.0	120.0	120.0	120.0
48"		120.0	120.0	120.0	120.0	120.0	120.0	120.0	120.0	120.0
54"		120.0	120.0	120.0	120.0	120.0	120.0	120.0	120.0	120.0
60"		120.0	120.0	120.0	120.0	120.0	120.0	120.0	120.0	120.0
66"		120.0	120.0	120.0	120.0	120.0	120.0	120.0	120.0	120.0
72"		120.0	120.0	120.0	120.0	120.0	120.0	120.0	120.0	120.0
78"		120.0	120.0	120.0	120.0	120.0	120.0	120.0	120.0	120.0
84"		120.0	120.0	120.0	120.0	120.0	120.0	120.0	120.0	120.0
36"	96"	120.0	120.0	120.0	120.0	120.0	120.0	120.0	120.0	120.0
42"		120.0	120.0	120.0	120.0	120.0	120.0	120.0	120.0	120.0
48"		120.0	120.0	120.0	120.0	120.0	120.0	120.0	120.0	120.0
54"		120.0	120.0	120.0	120.0	120.0	120.0	120.0	120.0	120.0
60"		120.0	120.0	120.0	120.0	120.0	120.0	120.0	120.0	120.0
66"		120.0	120.0	120.0	120.0	120.0	120.0	120.0	120.0	120.0
72"		120.0	120.0	120.0	120.0	120.0	120.0	120.0	120.0	120.0
78"		120.0	120.0	120.0	120.0	120.0	120.0	119.7	120.0	120.0
84"		120.0	120.0	120.0	120.0	120.0	120.0	117.3	120.0	120.0
36"	108"	120.0	120.0	120.0	120.0	120.0	120.0	120.0	120.0	120.0
42"		120.0	120.0	120.0	120.0	120.0	120.0	120.0	120.0	120.0
48"		120.0	120.0	120.0	120.0	120.0	120.0	120.0	120.0	120.0
54"		120.0	120.0	120.0	120.0	120.0	120.0	120.0	120.0	120.0
60"		120.0	120.0	120.0	120.0	120.0	120.0	113.7	120.0	120.0
66"		120.0	120.0	120.0	120.0	120.0	120.0	107.5	120.0	120.0
72"		120.0	120.0	120.0	115.2	120.0	120.0	102.6	120.0	120.0
78"		120.0	120.0	120.0	111.0	120.0	120.0	98.8	120.0	120.0
84"		120.0	120.0	120.0	107.7	120.0	120.0	96.0	120.0	120.0
36"	120"	120.0	120.0	120.0	120.0	120.0	120.0	120.0	120.0	120.0
42"		120.0	120.0	120.0	120.0	120.0	120.0	120.0	120.0	120.0
48"		120.0	120.0	120.0	120.0	120.0	120.0	115.4	120.0	120.0
54"		120.0	120.0	120.0	118.9	120.0	120.0	105.9	120.0	120.0
60"		120.0	120.0	120.0	110.6	120.0	120.0	98.5	120.0	120.0
66"		118.6	120.0	120.0	104.0	120.0	120.0	92.6	120.0	120.0
72"		112.6	120.0	120.0	98.8	120.0	120.0	88.0	120.0	120.0
78"		107.8	120.0	120.0	94.5	120.0	120.0	84.2	120.0	120.0
84"		103.9	120.0	120.0	91.2	120.0	120.0	81.2	120.0	120.0
36"	132"	120.0	120.0	120.0	120.0	120.0	120.0	120.0	120.0	120.0
42"		120.0	120.0	120.0	120.0	120.0	120.0	114.1	120.0	120.0
48"		120.0	120.0	120.0	115.2	120.0	120.0	102.6	120.0	120.0
54"		120.0	120.0	120.0	105.3	120.0	120.0	93.8	120.0	120.0
60"		111.2	120.0	120.0	97.6	120.0	120.0	86.9	120.0	120.0
66"		104.2	120.0	120.0	91.4	120.0	120.0	81.4	120.0	120.0
72"		98.5	120.0	120.0	86.4	120.0	120.0	77.0	115.4	120.0
78"		93.8	120.0	120.0	82.3	120.0	120.0	73.3	110.0	120.0
84"		90.0	120.0	120.0	79.0	118.5	120.0	70.4	105.6	120.0
36"	144"	120.0	120.0	120.0	120.0	120.0	120.0	117.3	120.0	120.0
42"		120.0	120.0	120.0	115.6	120.0	120.0	103.0	120.0	120.0
48"		118.2	120.0	120.0	103.7	120.0	120.0	92.4	120.0	120.0
54"		107.8	120.0	120.0	94.5	120.0	120.0	84.2	120.0	120.0
60"		99.5	120.0	120.0	87.3	120.0	120.0	77.8	116.7	120.0
66"		92.9	120.0	120.0	81.5	120.0	120.0	72.6	108.9	120.0
72"		87.5	120.0	120.0	76.8	115.2	120.0	68.4	102.6	120.0
78"		83.1	120.0	120.0	72.9	109.4	120.0	65.0	97.4	120.0
80"		81.8	120.0	120.0	71.8	107.7	120.0	63.9	95.9	120.0

HEAD ANCHOR LOAD CAPACITY – PSF (WITH RECEPTOR) EXT.(+) & INT.(–)										
NOMINAL DIMS.		ANCHOR TYPE 'D'								
		1/2" MAX. SHIMS			5/8" MAX. SHIMS			3/4" MAX. SHIMS		
WIDTH (W)	FRAME HEIGHT	D2	D3	D4	D2	D3	D4	D2	D3	D4
36"	150"	120.0	120.0	120.0	120.0	120.0	120.0	112.0	120.0	120.0
42"		120.0	120.0	120.0	110.2	120.0	120.0	98.2	120.0	120.0
48"		112.6	120.0	120.0	98.8	120.0	120.0	88.0	120.0	120.0
54"		102.5	120.0	120.0	89.9	120.0	120.0	80.1	120.0	120.0
60"		94.6	120.0	120.0	83.0	120.0	120.0	73.9	110.8	120.0
66"		88.2	120.0	120.0	77.3	116.0	120.0	68.9	103.3	120.0
72"		82.9	120.0	120.0	72.8	109.1	120.0	64.8	97.2	120.0
78"		78.6	117.9	120.0	69.0	103.5	120.0	61.4	92.2	120.0
80"		77.4	116.0	120.0	67.9	101.8	120.0	60.5	90.7	120.0
36"	156"	120.0	120.0	120.0	120.0	120.0	120.0	107.1	120.0	120.0
42"		120.0	120.0	120.0	105.3	120.0	120.0	93.8	120.0	120.0
48"		107.4	120.0	120.0	94.3	120.0	120.0	84.0	120.0	120.0
54"		97.7	120.0	120.0	85.7	120.0	120.0	76.4	114.6	120.0
60"		90.0	120.0	120.0	79.0	118.5	120.0	70.4	105.6	120.0
66"		83.9	120.0	120.0	73.6	110.4	120.0	65.5	98.3	120.0
71–15/16"		78.8	118.3	120.0	69.2	103.8	120.0	61.6	92.4	120.0

INTERPOLATION BETWEEN WIDTHS OR HEIGHTS ALLOWED.

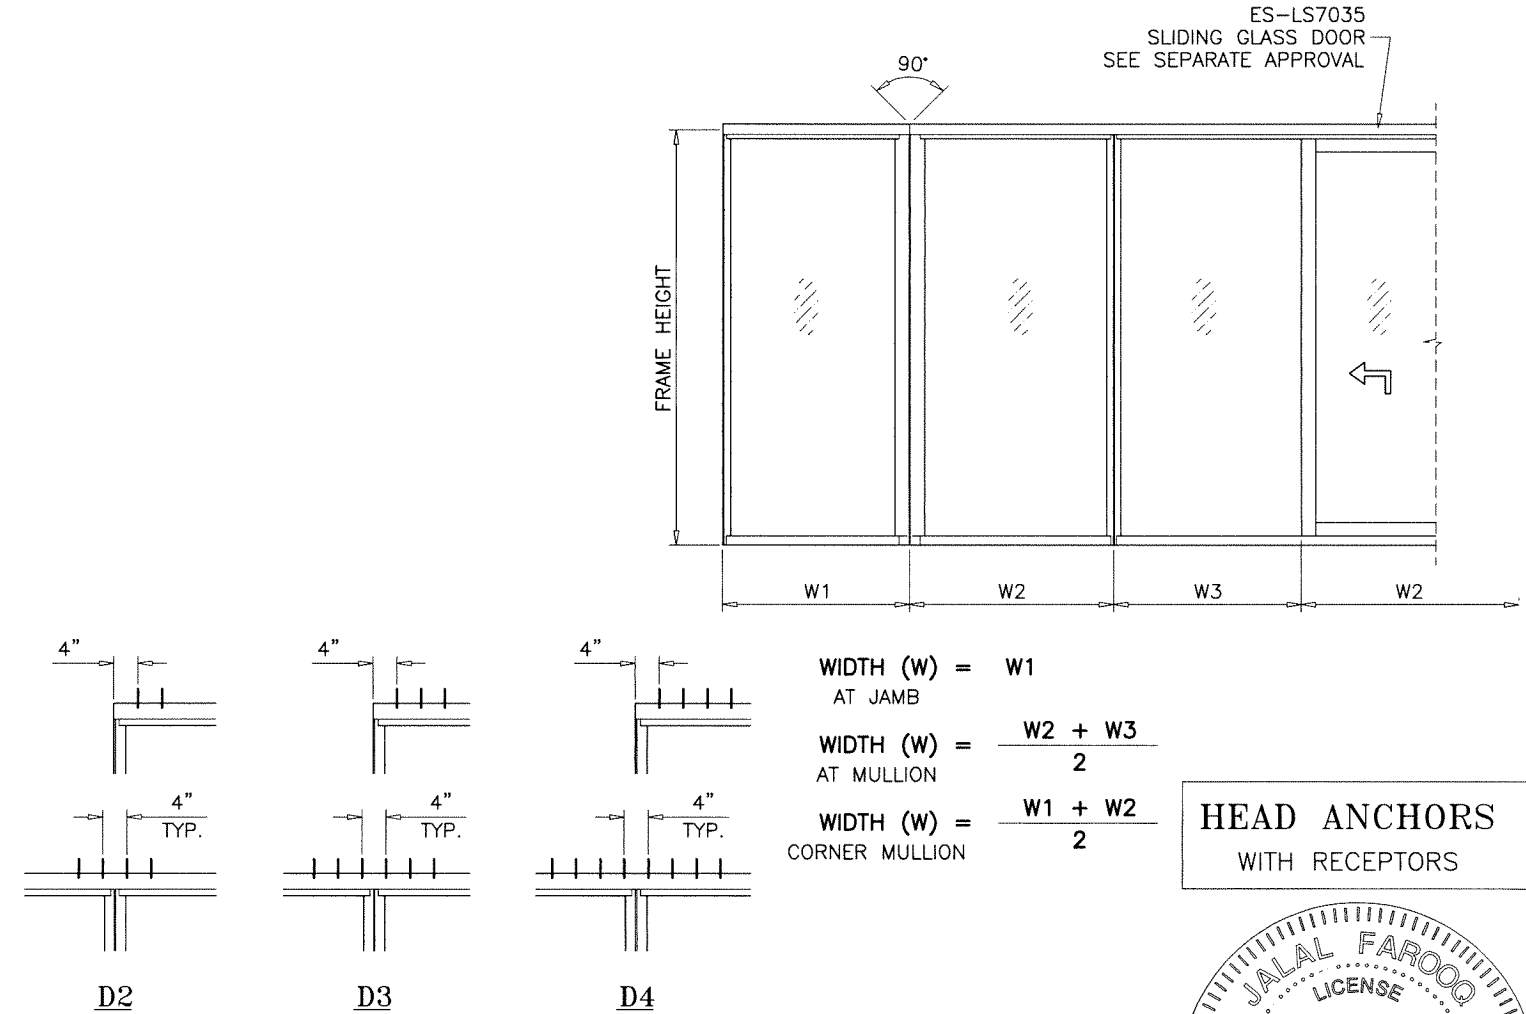


ANCHORS TYPES: SEE SHEET 17 FOR DESCRIPTION
D2 = (2) PAIRS OF ANCHOR TYPE 'D' AT EACH SIDE OF JAMB & MULLION
D3 = (3) PAIRS OF ANCHOR TYPE 'D' AT EACH SIDE OF JAMB & MULLION
D4 = (4) PAIRS OF ANCHOR TYPE 'D' AT EACH SIDE OF JAMB & MULLION

ALL OTHER ANCHORS TO BE SPACED AS PER ELEVATION.

Sealed: 9/24/2026

FL #29515

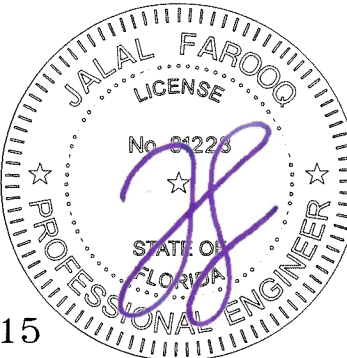

AL-FAROOQ CORPORATION
ENGINEERS & PRODUCT DEVELOPMENT
9360 SUNSET DRIVE, SUITE 220
MIAMI, FLORIDA 33173
TEL. (305) 262-6978
FAX. (305) 264-8100

E.S. WINDOWS, LLC
3550 N.W. 49 STREET
MIAMI, FL. 33142
TEL. (305) 638-5151
FAX. (305) 638-5158



revisions:
no. date by description

date: 03-27-19
scale: -
dr. by: TARIQ
chk. by:

drawing no.
19-22F
sheet 16 of 22

COMP-ANL\19-22F-ES

FL #29515

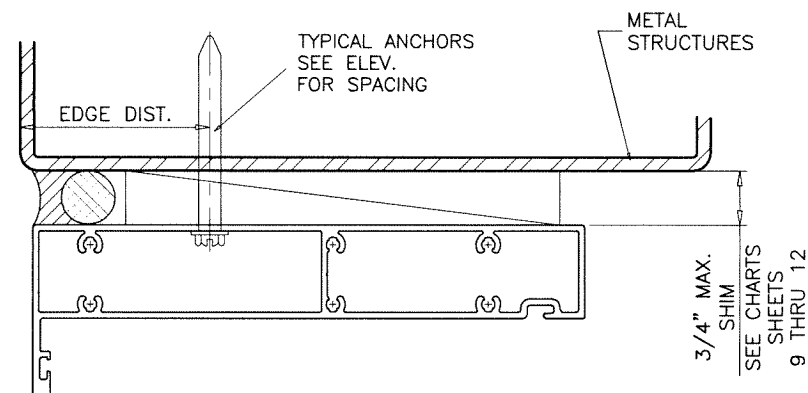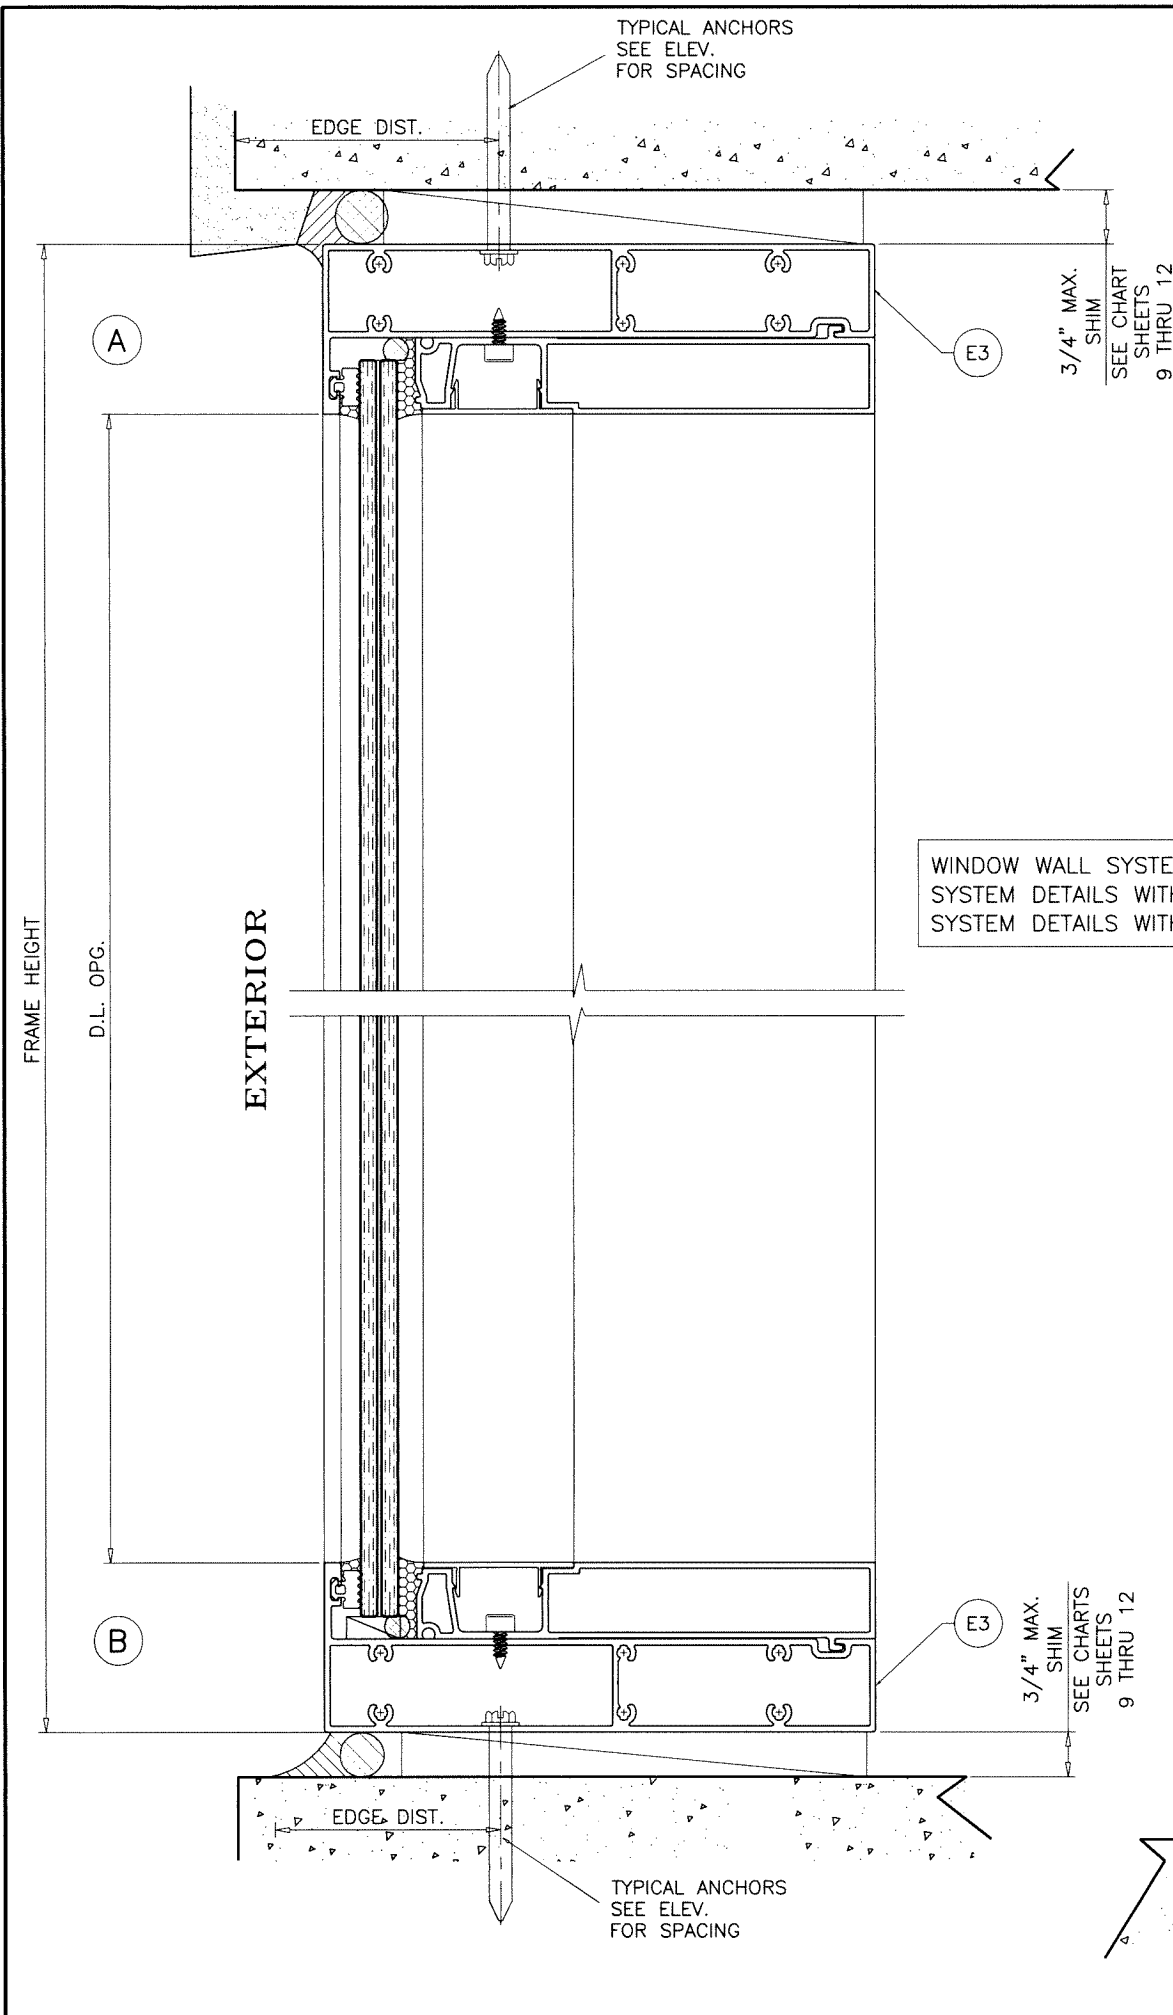

METAL STRUCTURES NOT BY 'E.S. WDW.'
MUST SUPPORT LOADS IMPOSED BY GLAZING SYSTEM AND
TRANSFER THEM TO THE BUILDING STRUCTURE.

TYPICAL ANCHORS: SEE ELEV. FOR SPACING

TYPE 'A' - 5/16" DIA. ULTRACON BY 'DEWALT' (Fu=177 KSI, Fy=155 KSI)
DIRECTLY INTO CONCRETE OR FILLED BLOCKS
1-3/4" MIN. EMBED INTO CONCRETE (HEAD/SILL/JAMBS)

TYPE 'B' - 5/16" DIA. TEKS OR SELF DRILLING SCREWS (GRADE 5 CRS)
INTO F.B.C. APPROVED MULLIONS
OR
INTO METAL STRUCTURES (HEAD/SILL/JAMBS)
(3) THREADS MIN. TO EXTEND BEYOND METAL THICKNESS
ALUMINUM: 1/4" THK. MIN. (6063-T5 MIN.)
STEEL: 3/16" THK. MIN. (Fy = 36 KSI MIN.)
(STEEL IN CONTACT WITH ALUMINUM TO BE PLATED OR PAINTED)


TYPE 'C' - 3/8" SCREW-BOLT+ BY 'DEWALT'
DIRECTLY INTO CONCRETE OR FILLED BLOCKS
1-3/4" MIN. EMBED INTO CONCRETE (HEAD/SILL/JAMBS)
2" MIN. EMBED INTO BLOCKS (JAMBS)

TYPE 'D' - 3/8" DIA. TAP-FLEX OR SELF DRILLING SCREWS (GRADE 5 CRS)
INTO F.B.C. APPROVED MULLIONS
OR
INTO METAL STRUCTURES (HEAD/SILL/JAMBS)
(3) THREADS MIN. TO EXTEND BEYOND METAL THICKNESS
ALUMINUM: 1/4" THK. MIN. (6063-T5 MIN.)
STEEL: 3/16" THK. MIN. (Fy = 36 KSI MIN.)
(STEEL IN CONTACT WITH ALUMINUM TO BE PLATED OR PAINTED)


TYPICAL EDGE DISTANCE

INTO CONCRETE AND GROUT FILLED BLOCKS = 2-1/2" MIN.
INTO METAL STRUCTURE = 3/4" MIN.

CONCRETE AT HEAD, SILL OR JAMBS f'c = 3000 PSI MIN.
C-90 GROUT FILLED BLOCK AT JAMBS f'm = 2000 PSI MIN.

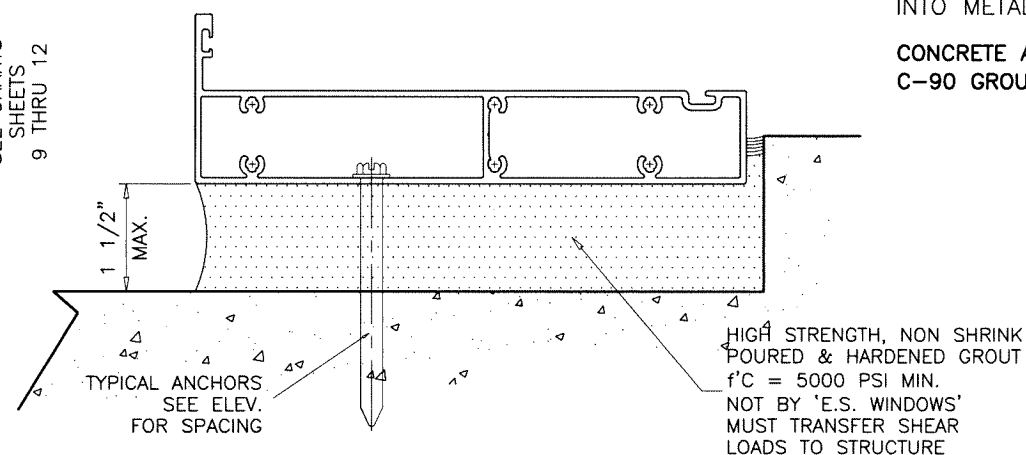

Sealed: 9/24/2026

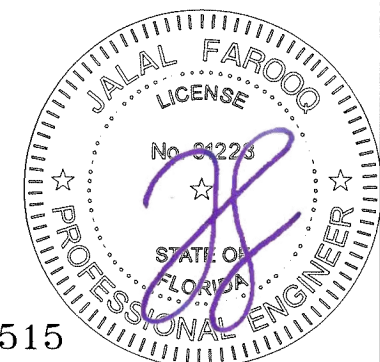

FL #29515

AL-FAROOQ CORPORATION
ENGINEERS & PRODUCT DEVELOPMENT
9360 SUNSET DRIVE, SUITE 220
MIAMI, FLORIDA 33173
TEL. (305) 264-8100 FAX. (305) 262-6978
COMP-ANL\19-22F-ES


ES-LS7035 ALUM WINDOW WALL SYS. (L.M.I.)

E.S. WINDOWS, LLC
3550 N.W. 49 STREET
MIAMI, FL. 33142
TEL. (305) 638-5151 FAX. (305) 638-5158


revisions:		by description	
no	date		


date: 03-27-19	scale: 3/8" = 1"	dr. by: TARIQ	chk. by:
----------------	------------------	---------------	----------

drawing no.
19-22F
sheet 17 of 22

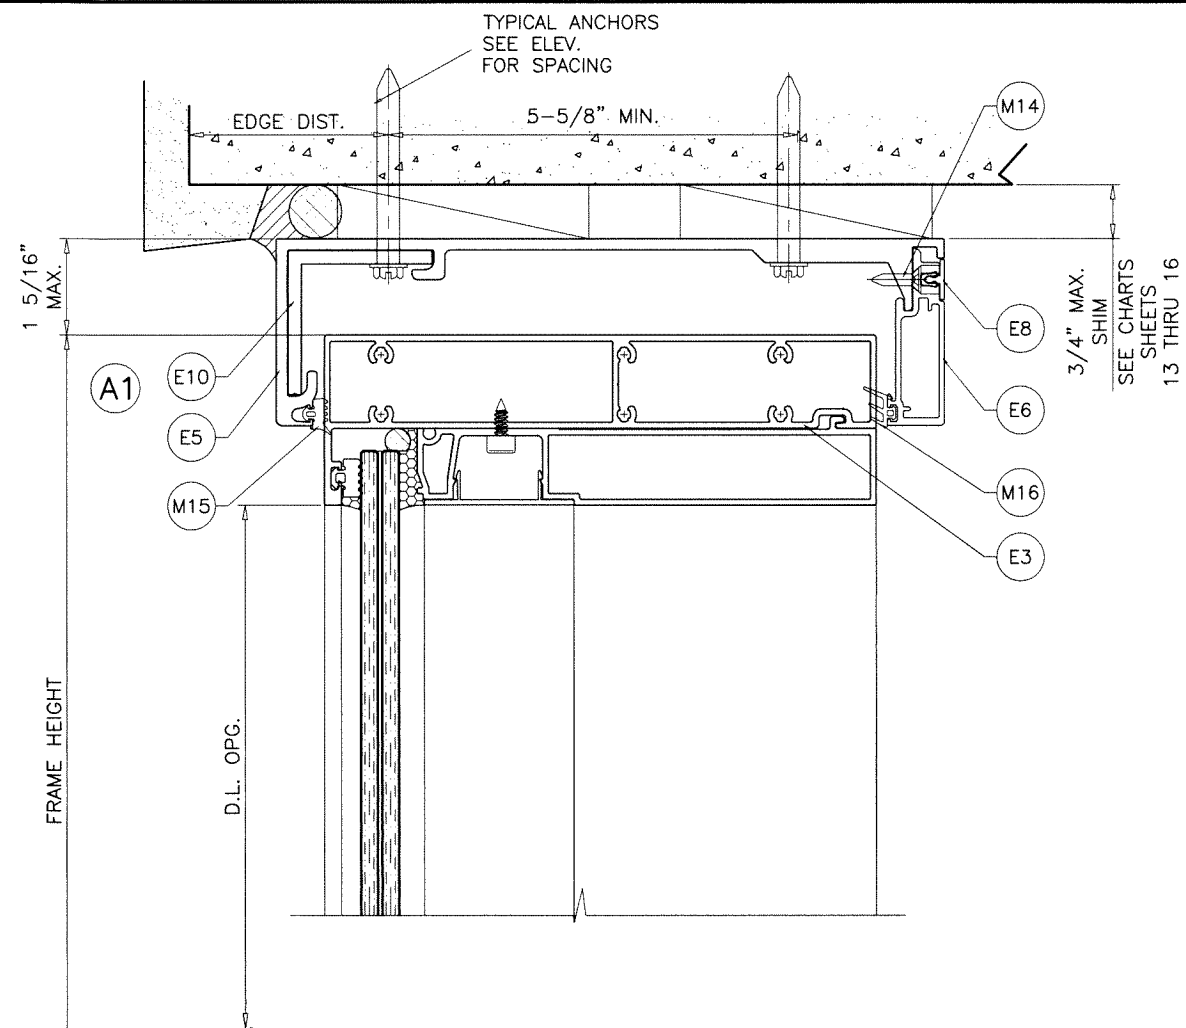


WINDOW WALL SYSTEM SHOWN WITH LAMINATED GLASS ONLY
SYSTEM DETAILS WITH INSULATED LAMINATED GLASS SEE SHEET 4
SYSTEM DETAILS WITH DOUBLE LAMINATED GLASS SEE SHEET 5

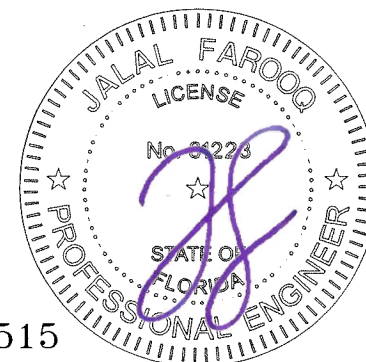

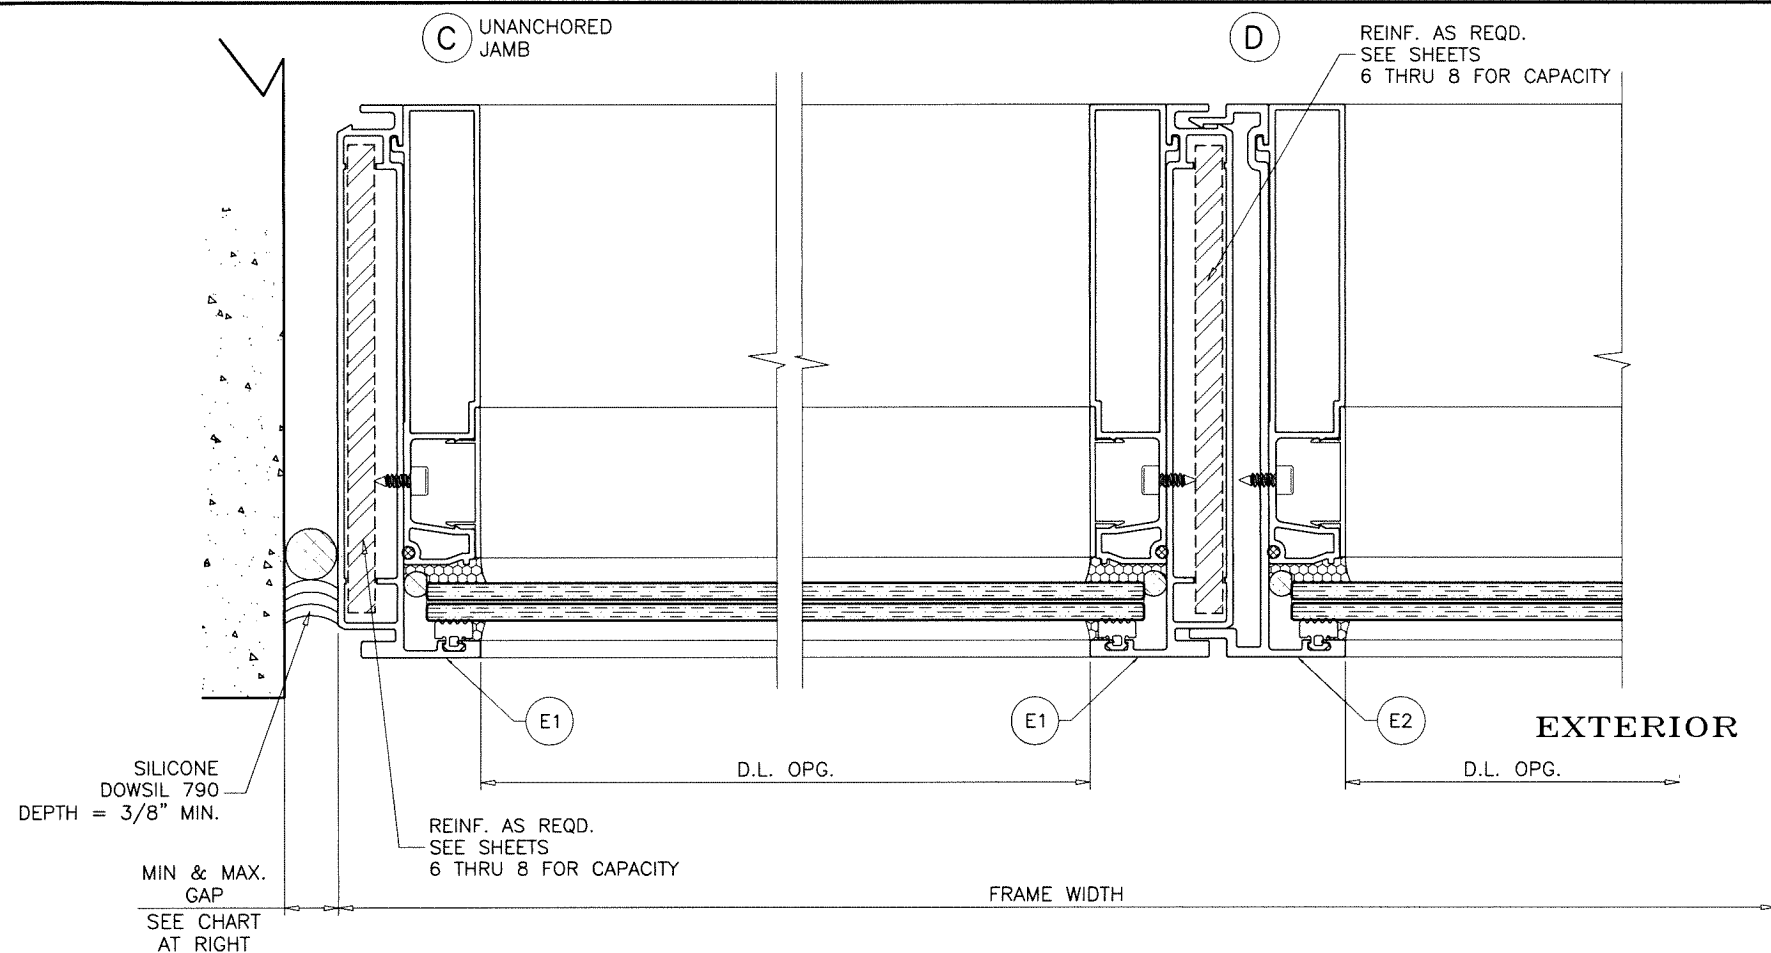


WINDOW WALL SYSTEM SHOWN WITH LAMINATED GLASS ONLY
 SYSTEM DETAILS WITH INSULATED LAMINATED GLASS SEE SHEET 4
 SYSTEM DETAILS WITH DOUBLE LAMINATED GLASS SEE SHEET 5

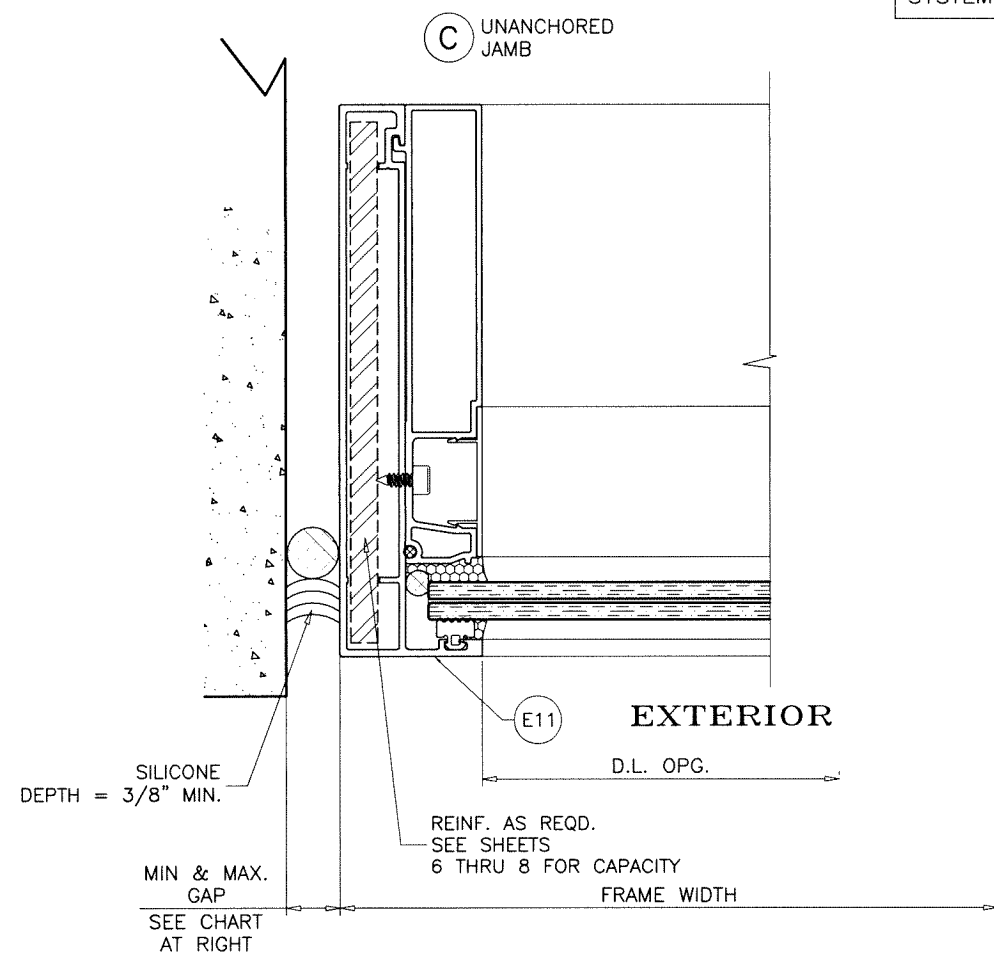


GAPS FOR UNANCHORED JAMBS				
MAX. FRAME HEIGHT	DOWSIL 790		DOWSIL 795	
	MIN.	MAX.	MIN.	MAX.
96"	5/16"	3/4"	1/2"	3/4"
102"	3/8"	3/4"	9/16"	3/4"
114"	3/8"	3/4"	5/8"	3/4"
124"	7/16"	3/4"	5/8"	3/4"
132"	7/16"	3/4"	11/16"	3/4"
138"	1/2"	3/4"	11/16"	3/4"
156"	1/2"	3/4"	-	-

NOTE:
 MAX. MOVEMENT CONSIDERED=100% STRETCH.
 PLEASE REFER TO SEALANT MANUFACTURER'S DATA AND APPLICATION MANUAL FOR COMPATABILITY OF SEALANT TO SUBSTRATE & WINDOW WALL MATERIAL/FINISH AND COMPLIANCE FOR WARRANTY.
 REFER TO ACI-117-10 FOR CONSTRUCTION TOLERANCES.
 ALTERNATE SEALANTS AT JAMB GAPS CAN BE DESIGNED BY ENGINEER OF RECORD BASED ON MANUFACTURER GUIDE LINES.
 GAPS LESS THAN 1/4" MAY BE DESIGNED BY ENGINEER OF RECORD BY THE USE OF BOND BREAKER TAPE OR 15% OF GAP ALLOWED MOVEMENT.

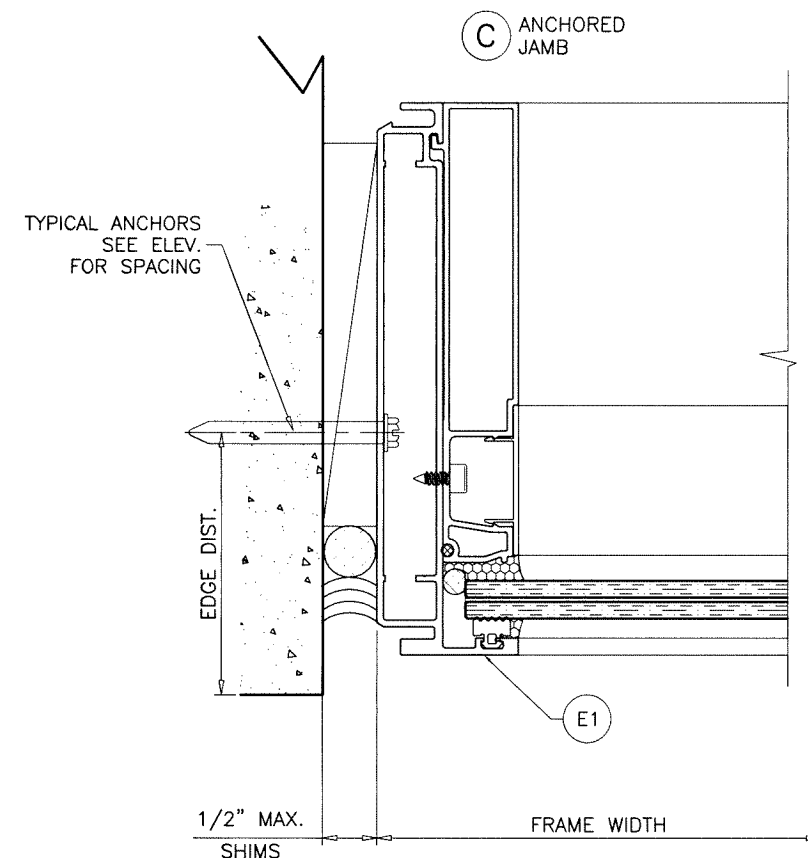

Sealed: 9/24/2026

FL #29515

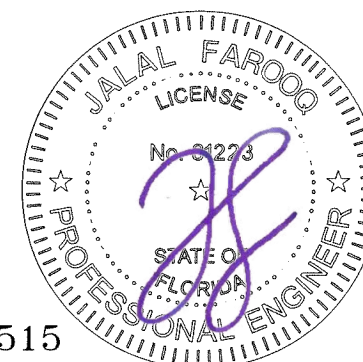




AL-FAROOQ CORPORATION
 ENGINEERS & PRODUCT DEVELOPMENT
 9360 SUNSET DRIVE, SUITE 220
 MIAMI, FLORIDA 33173
 TEL. (305) 264-8100 FAX. (305) 262-6978
 COMP-ANL\19-22F-ES

ES-LS7035 ALUM WINDOW WALL SYS. (L.M.I.)

E.S. WINDOWS, LLC
 3550 N.W. 49 STREET
 MIAMI, FL. 33142
 TEL. (305) 638-5151 FAX. (305) 638-5158


revisions:		date:	scale:	dr. by:	chk. by:
no	description	03-27-19	3/8" = 1"	TARIQ	

drawing no. **19-22F**
 sheet 19 of 22

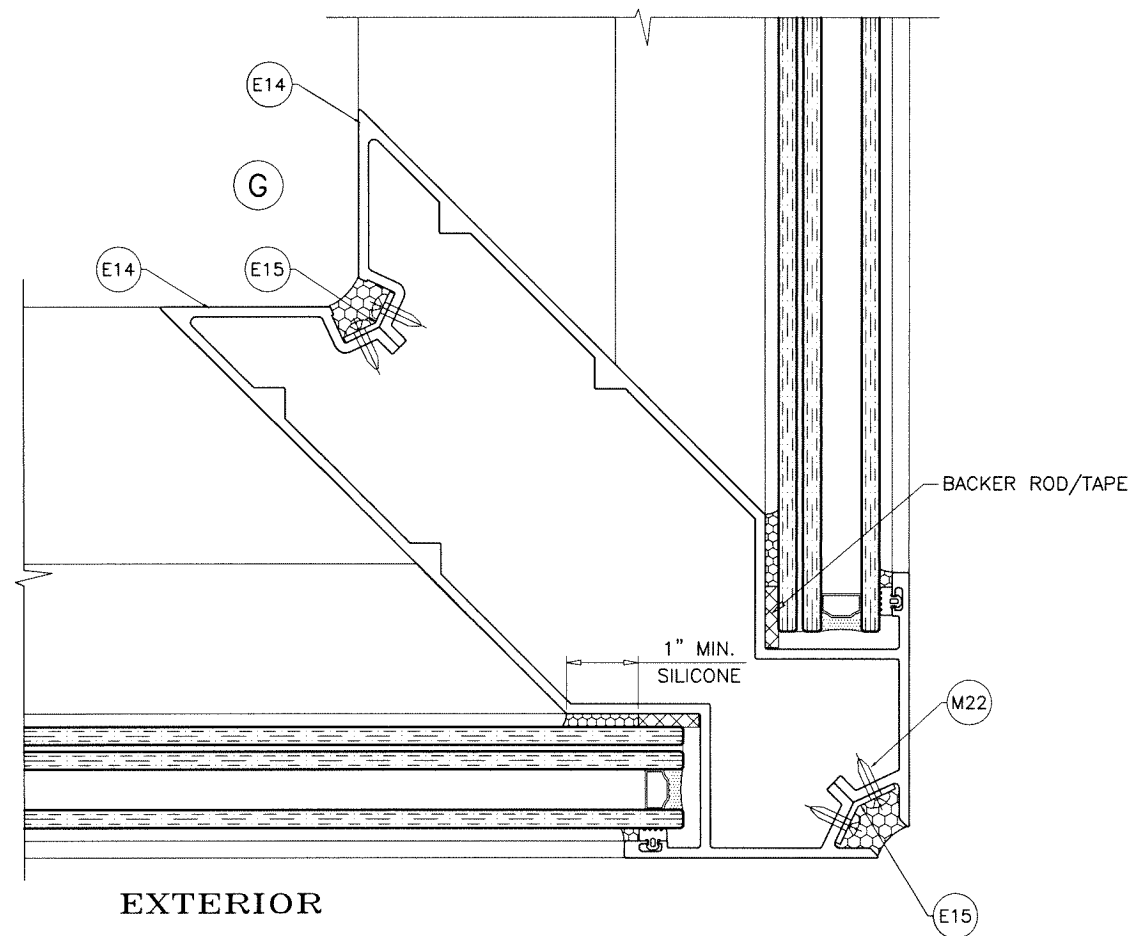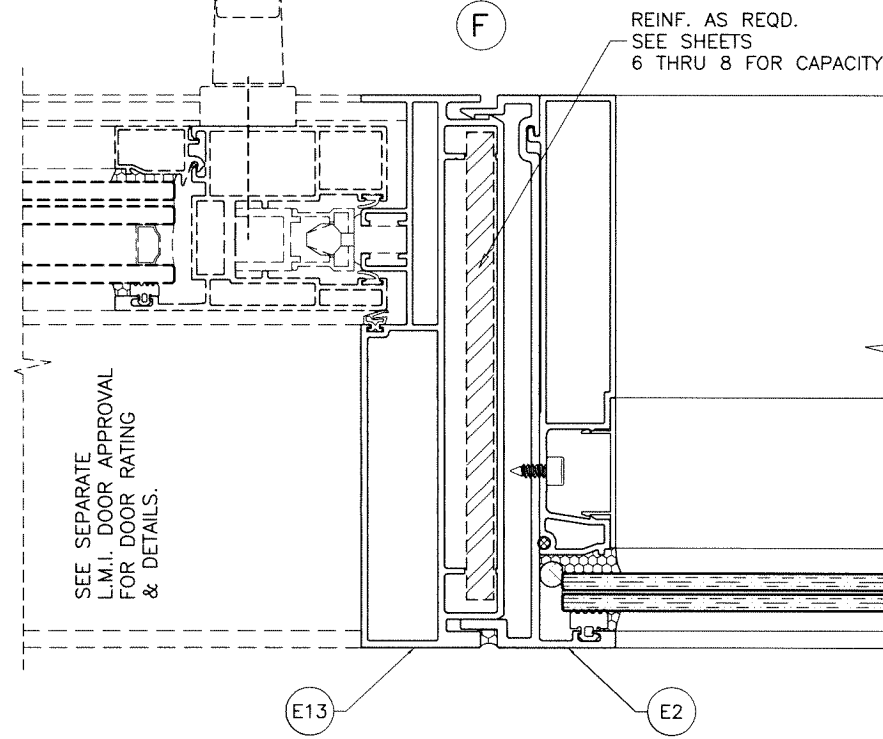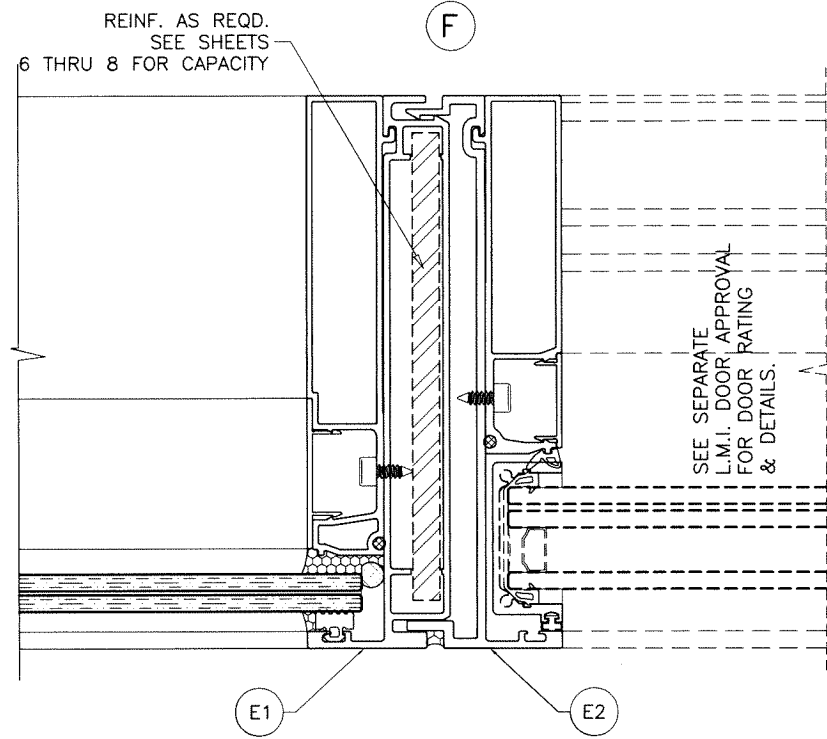

Sealed: 9/24/2026

FL #29515

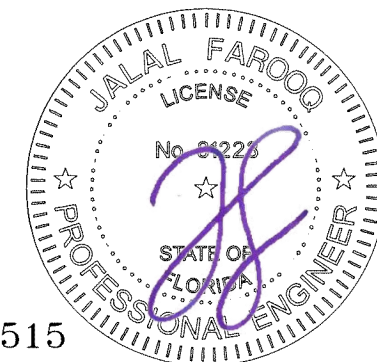

















ES-LS7035 ALUM WINDOW WALL SYS. (L.M.I.)

E.S. WINDOWS, LLC
3550 N.W. 49 STREET
MIAMI, FL. 33142
TEL. (305) 638-5151 FAX. (305) 638-5158

AL-FAROOQ CORPORATION
ENGINEERS & PRODUCT DEVELOPMENT
9360 SUNSET DRIVE, SUITE 220
MIAMI, FLORIDA 33173
TEL. (305) 264-8100 FAX. (305) 262-6978
(C.A.N. 3538)


COMP-ANL 19-22F-ES

revisions:		date		no		by description	
date:	03-27-19	scale:	3/8" = 1"	dr. by:	TARIQ	chk. by:	
drawing no.		19-22F		sheet 20 of 22			

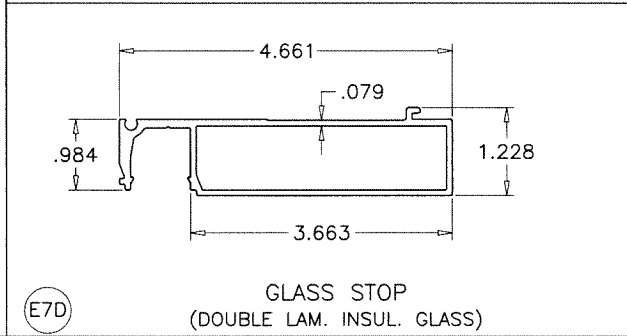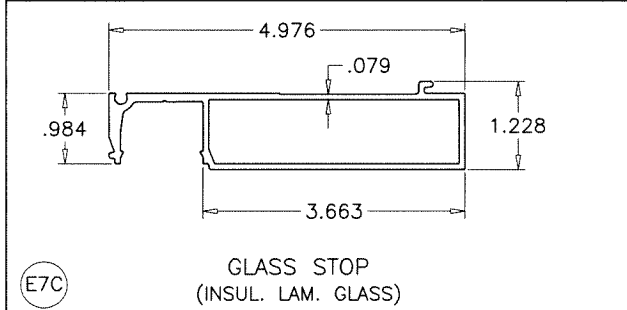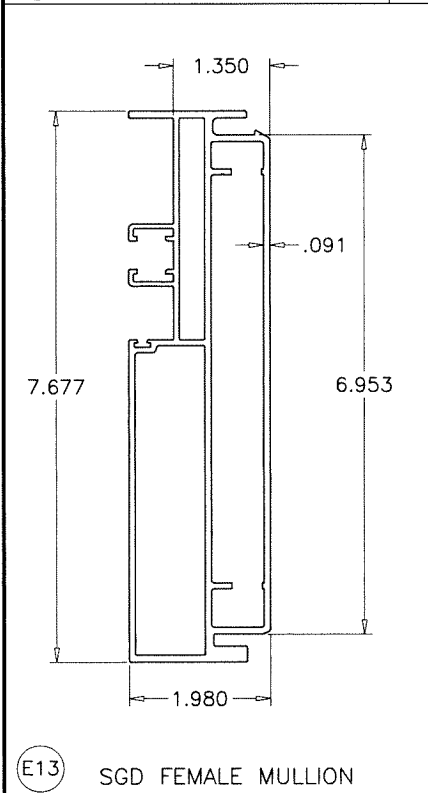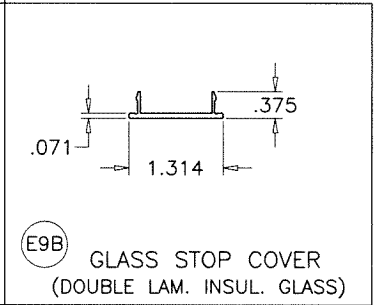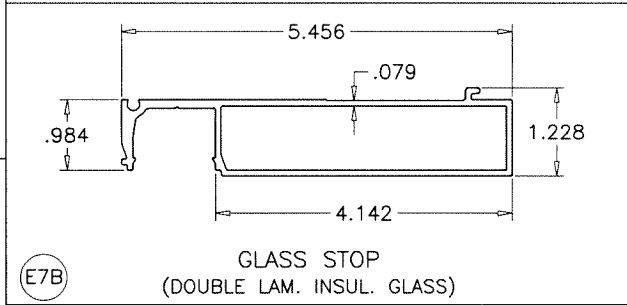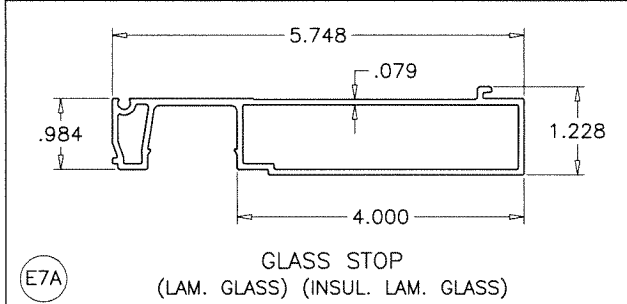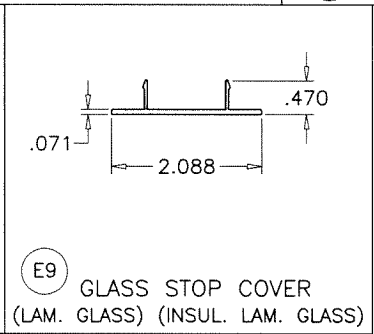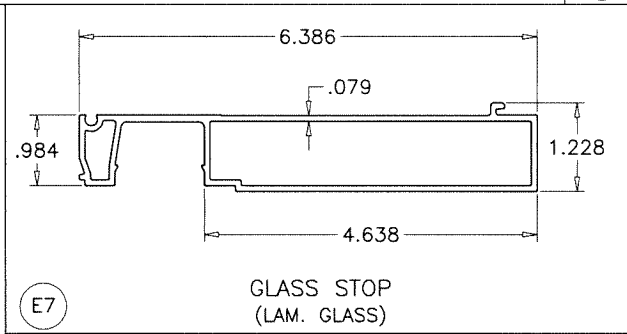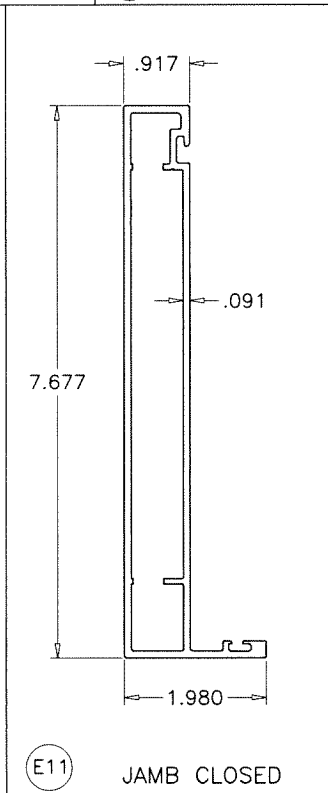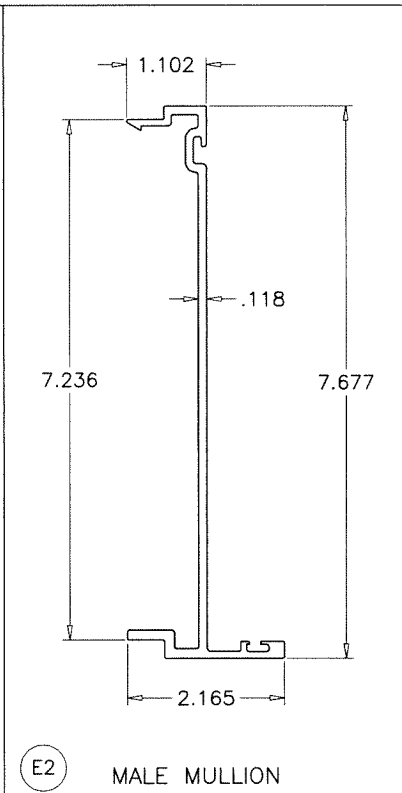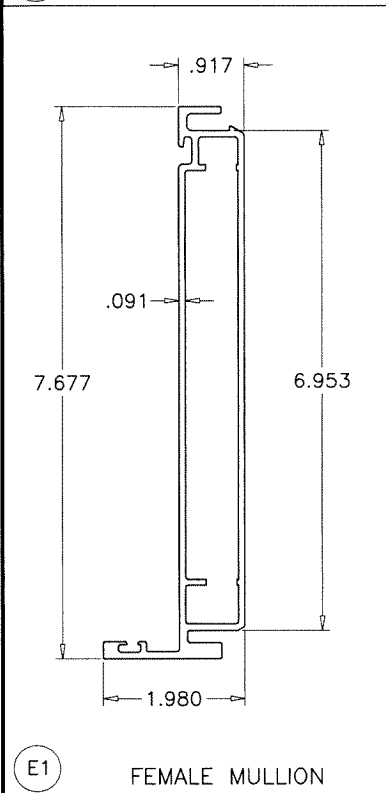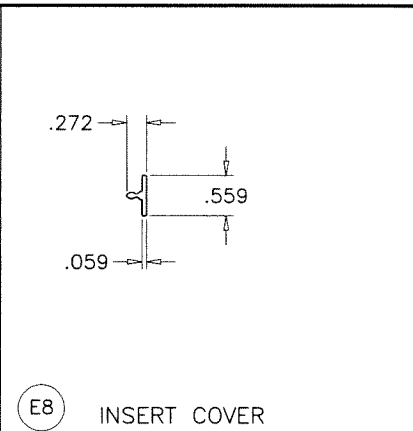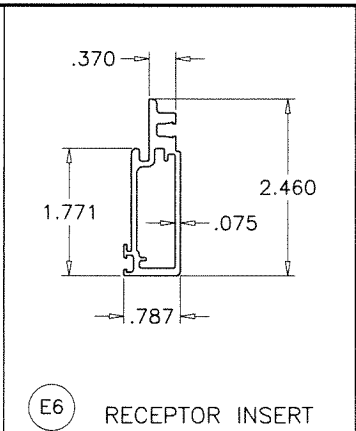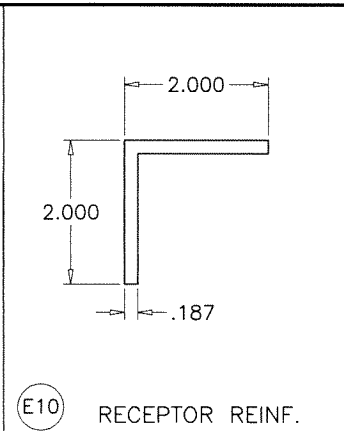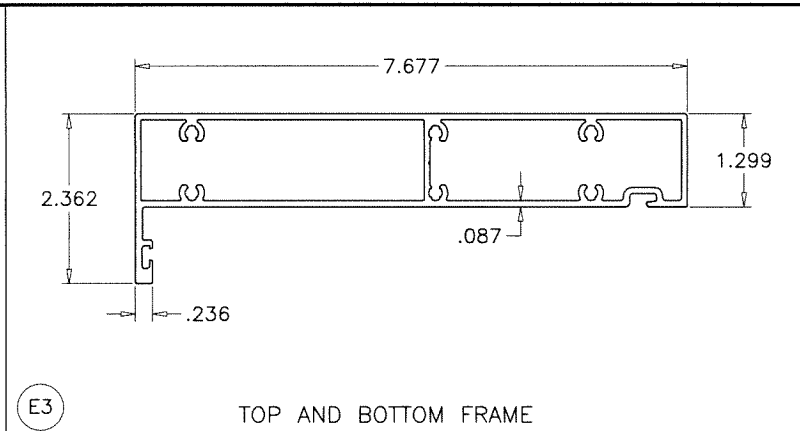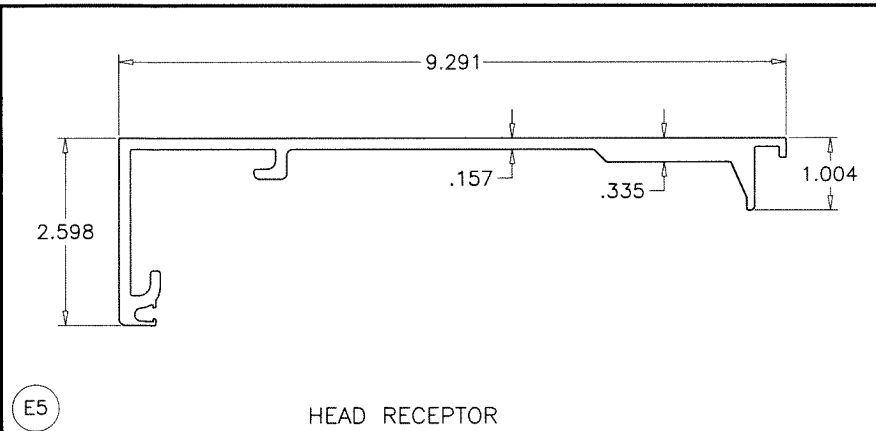

Sealed: 9/24/2026

FL #29515

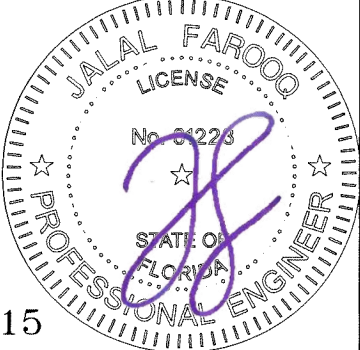

AL-FAROOQ CORPORATION
ENGINEERS & PRODUCT DEVELOPMENT
9360 SUNSET DRIVE, SUITE 220
MIAMI, FLORIDA 33173
TEL. (305) 264-8100 FAX. (305) 262-6978

COMP-ANL\19-22F-ES



ES-LS7035 ALUM WINDOW WALL SYS. (L.M.I.)

E.S. WINDOWS, LLC
3550 N.W. 49 STREET
MIAMI, FL. 33142
TEL. (305) 638-5151 FAX. (305) 638-5158

revisions:	
no	description

date: 03-27-19
scale: 3/8" = 1"
dr. by: TARIQ
chk. by:

drawing no.
19-22F
sheet 21 of 22

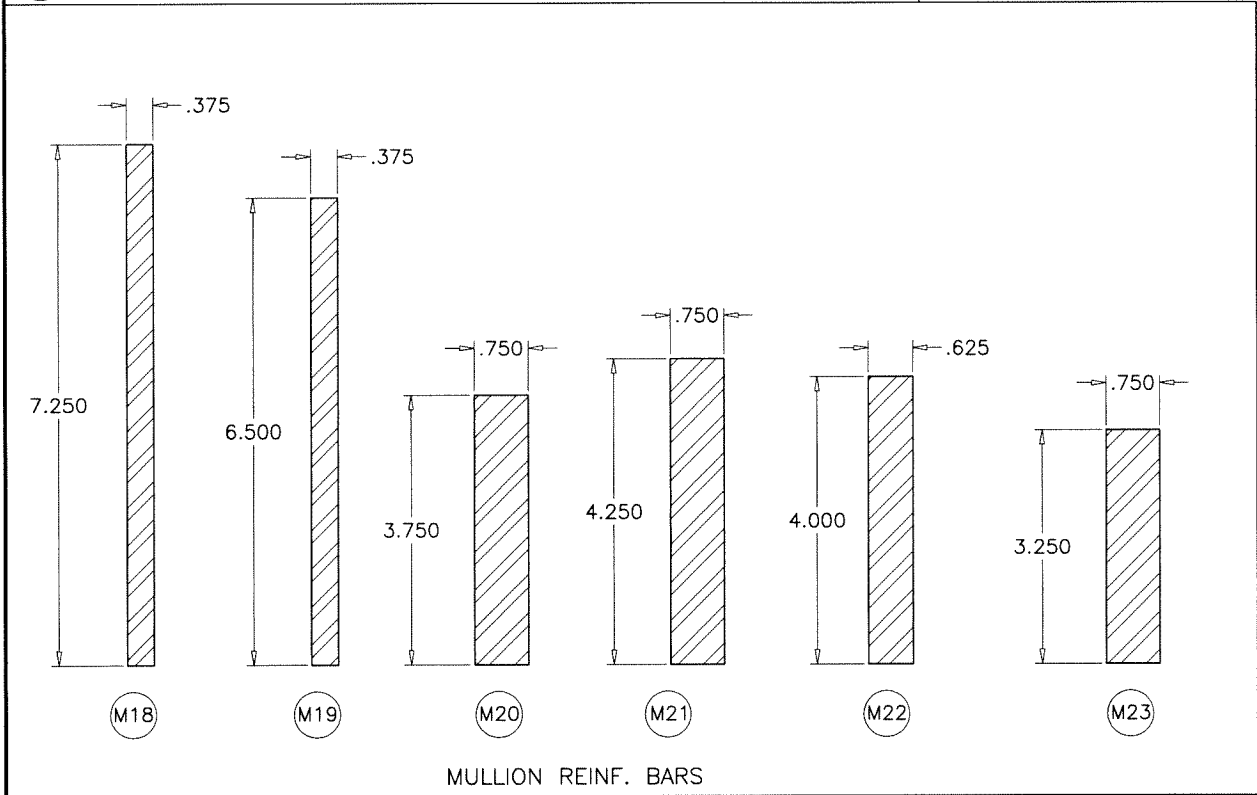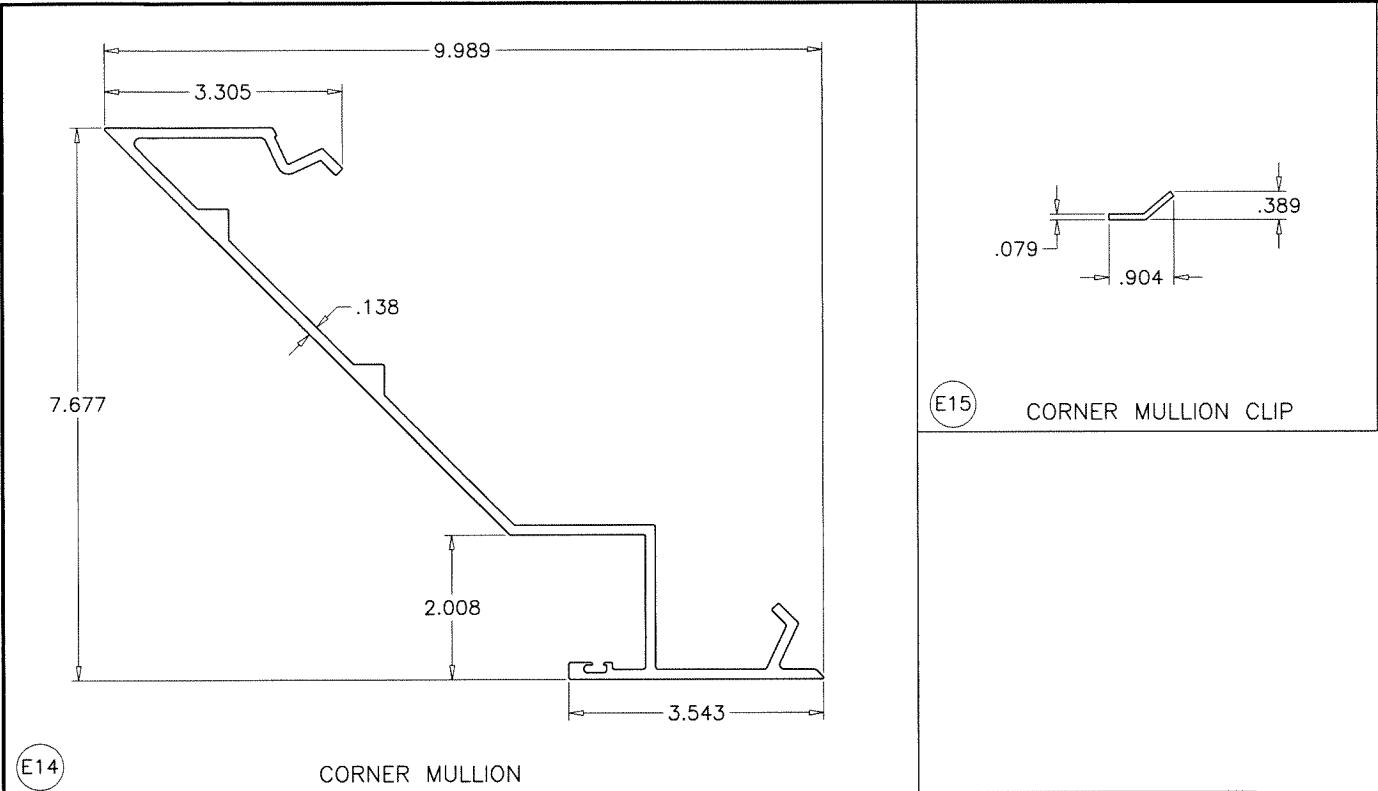

Sealed: 9/24/2026

FL #29515

AL-FAROOQ CORPORATION
ENGINEERS & PRODUCT DEVELOPMENT
9360 SUNSET DRIVE, SUITE 220
MIAMI, FLORIDA 33173
TEL. (305) 264-8100 FAX. (305) 262-6978

af c

COMP-ANL\19-22F-ES

ES-LS7035 ALUM WINDOW WALL SYS. (L.M.I.)


E.S. WINDOWS, LLC
3550 N.W. 49 STREET
MIAMI, FL. 33142
TEL. (305) 638-5151 FAX. (305) 638-5158

revisions:	
no	date by description


date: 03-27-19
scale: 3/8" = 1"
dr. by: TARIQ
chk. by:

drawing no.
19-22F
sheet 21.1 of 22

ITEM NO.	PART NUMBER	QUANTITY	DESCRIPTION	MATERIAL	MANF./SUPPLIER/REMARKS
E1	ES-LS7035-001	AS REQD.	FEMALE MULLION	6063-T6	-
E2	ES-LS7035-002	AS REQD.	MALE MULLION	6063-T6	-
E3	ES-LS7035-003	AS REQD.	TOP AND BOTTOM FRAME	6063-T6	-
E5	ES-LS7035-005	AS REQD.	HEAD RECEPTOR	6063-T6	-
E6	ES-LS7035-009	AS REQD.	HEAD RECEPTOR INSERT	6063-T6	-
E7	ES-LS7035-064	AS REQD.	GLASS STOP (LAM. GLASS)	6063-T6	-
E7A	ES-LS7035-016	AS REQD.	GLASS STOP (LAM. GLASS) (INSUL. LAM. GLASS)	6063-T6	-
E7B	ES-LS7035-065	AS REQD.	GLASS STOP (DOUBLE INSUL. LAM. GLASS)	6063-T6	-
E7C	ES-LS7035-048	AS REQD.	GLASS STOP (INSUL. LAM. GLASS)	6063-T6	-
E7D	ES-LS7035-054	AS REQD.	GLASS STOP (DOUBLE INSUL. LAM. GLASS)	6063-T6	-
E8	ES-LS7035-019	AS REQD.	HEAD RECEPTOR INSERT COVER	6063-T6	-
E9	ES-LS7035-020	AS REQD.	GLASS STOP COVER	6063-T6	-
E9B	ES-LS7035-047	AS REQD.	GLASS STOP COVER	6063-T6	-
E10	ALU-A-028	AS REQD.	RECEPTOR REINF. AT MULLION LOCATION	6063-T6	-
E11	ES-LS7035-033	AS REQD.	JAMB CLOSED	6063-T6	-
E13	ES-LS7035-007	AS REQD.	SGD FEMALE MULLION	6063-T6	-
E14	ES-LS7035-060	AS REQD.	CORNER MULLION	6063-T6	-
E15	-	AS REQD.	CORNER MULLION CLIP	6063-T6	-
M3	ES-LS7035-G07 S	AS REQD.	INTERIOR GLAZING GASKET (LAM. GLASS)	SILICONE	DUROMETER 65±5 SHORE A
M3A	ES-LS7035-G02 S	AS REQD.	INTERIOR GLAZING GASKET (INSUL. LAM. GLASS)	SILICONE	DUROMETER 65±5 SHORE A
M3B	ES-LS7035-G06 S	AS REQD.	INTERIOR GLAZING GASKET (DOUBLE LAM. GLASS)	SILICONE	DUROMETER 65±5 SHORE A
M4	203087	AS REQD.	COVER	PLASTIC	-
M8	#10 X 1"	AS REQD.	FRAME ASSEMBLY SCREWS	ST. STEEL	FH SMS
M9	M4.8 X 13	AS REQD.	GLASS STOP AT FIXED PANEL SCREWS	ST. STEEL	HEX HEAD
M10	ES-LS7035-G01 S	AS REQD.	EXTERIOR GLAZING GASKET	SILICONE	DUROMETER 65±5 SHORE A
M12	ES-7000-B01A	AS REQD.	SETTING BLOCK	SILICONE	DUROMETER 80±5 SHORE A
M12A	GW7000-B01 S	AS REQD.	SETTING BLOCK	SILICONE	DUROMETER 80±5 SHORE A
M13	ES-4520-B02A	AS REQD.	SIDE BLOCK	SILICONE	DUROMETER 80±5 SHORE A
M14	M4.8 X 16	AS REQD.	RECEPTOR INSERT FASTENERS	ST. STEEL	FH SMS
M15	224267	AS REQD.	RECEPTOR EXTERIOR GASKET	SILICONE	DUROMETER 65±5 SHORE A
M16	224316	AS REQD.	RECEPTOR INTERIOR GASKET	SILICONE	DUROMETER 65±5 SHORE A
M17	V2208	AS REQD.	T-BOND	-	-
M18	-	-	MULLION REINF. BAR (3/8" X 7-1/4")	STEEL	A36, Fu MIN. = 58 KSI
M19	-	-	MULLION REINF. BAR (3/8" X 6-1/2")	STEEL	A36, Fu MIN. = 58 KSI
M20	-	-	MULLION REINF. BAR (1/2" X 3-3/4")	STEEL	A36, Fu MIN. = 58 KSI
M21	-	-	MULLION REINF. BAR (1/2" X 4-1/4")	STEEL	A36, Fu MIN. = 58 KSI
M22	#12 X 1/2"	AS REQD.	MULL CLIP FASTENERS, AT 6" FROM ENDS & 24" O.C.	ST. STEEL	PH SMS

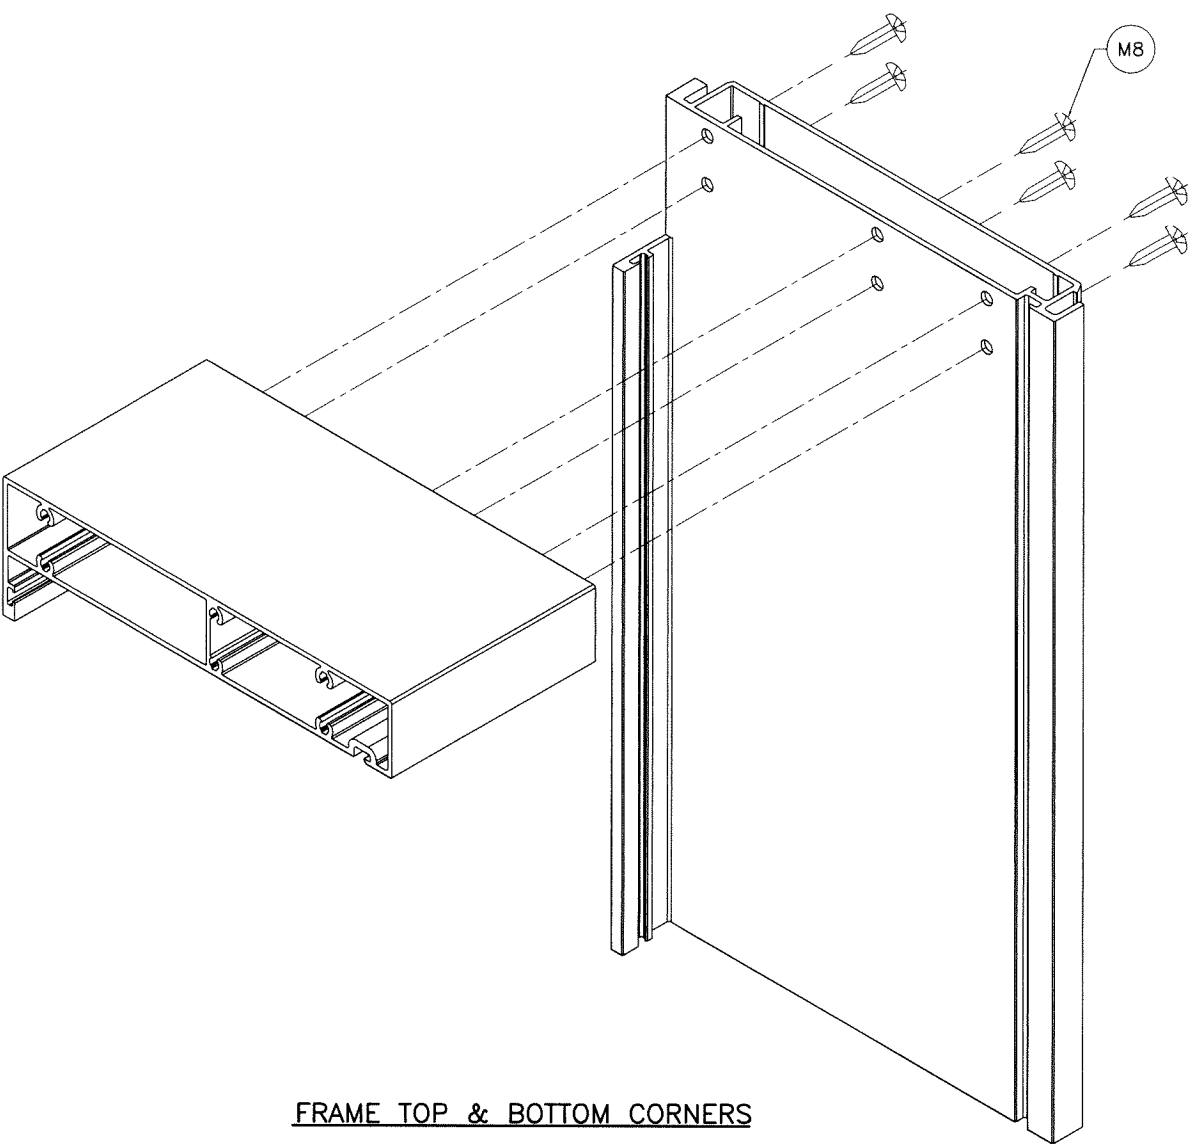

FRAME TOP & BOTTOM CORNERS

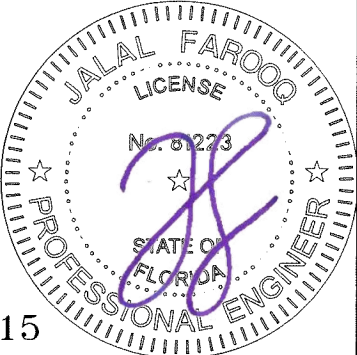

Sealed: 9/24/2026

FL #29515

af c

AL-FAROOQ CORPORATION
ENGINEERS & PRODUCT DEVELOPMENT
9360 SUNSET DRIVE, SUITE 220
MIAMI, FLORIDA 33173
TEL. (305) 264-8100 FAX. (305) 262-6978
(C.A.N. 3538)

ES-LS7035 ALUM WINDOW WALL SYS. (L.M.I.)

E.S. WINDOWS, LLC
3550 N.W. 49 STREET
MIAMI, FL. 33142
TEL. (305) 638-5151 FAX. (305) 638-5158

revisions:
no date by description

date: 03-27-19
scale: 3/8" = 1"
dr. by: TARIQ
chk. by:

drawing no.
19-22F
sheet **22** of **22**