

ES-LS7035-13

LIFT & SLIDE ALUMINUM GLASS DOOR (S.M.I.)

THIS SYSTEM MAY BE USED IN CONJUNCTION WITH F.B.C. APPR'D SMALL MISSILE IMPACT RESISTANT WINDOW WALL SYSTEM. LOWER DESIGN PRESSURE FROM DOOR OR WINDOW WALL APPROVAL WILL APPLY TO ENTIRE SYSTEM.

THIS PRODUCT HAS BEEN DESIGNED AND TESTED TO COMPLY WITH THE REQUIREMENTS OF THE 2023 (8TH EDITION) FLORIDA BUILDING CODE INCLUDING HIGH VELOCITY HURRICANE ZONE (HVHZ).

ANCHORS SHALL BE CORROSION RESISTANT, SPACED AS SHOWN ON DETAILS AND INSTALLED PER MANUF'S INSTRUCTIONS. SPECIFIED EMBEDMENT TO BASE MATERIAL SHALL BE BEYOND WALL DRESSING OR STUCCO.

ALL SHIMS TO BE HIGH IMPACT, NON-METALLIC AND NON-COMPRESSIBLE.

MATERIALS INCLUDING BUT NOT LIMITED TO STEEL/METAL SCREWS, THAT COME INTO CONTACT WITH OTHER DISSIMILAR MATERIALS SHALL MEET THE REQUIREMENTS OF THE 2023 FLORIDA BLDG. CODE & ADOPTED STANDARDS.

THIS PRODUCT APPROVAL IS GENERIC AND DOES NOT PROVIDE INFORMATION FOR A SITE SPECIFIC PROJECT, i.e. LIFE SAFETY OF THIS PRODUCT, ADEQUACY OF STRUCTURE RECEIVING THIS PRODUCT AND SEALING AROUND OPENING FOR WATER INFILTRATION RESISTANCE ETC. CONDITIONS NOT SHOWN IN THIS DRAWING ARE TO BE ANALYZED SEPARATELY, AND TO BE REVIEWED BY BUILDING OFFICIAL.

DESIGN LOADS SHOWN ARE BASED ON 'ALLOWABLE STRESS DESIGN (ASD)'.

MANUFACTURER'S LABEL SHALL BE LOCATED ON A READILY VISIBLE LOCATION IN ACCORDANCE WITH SECTION 1709.9.3 OF FLORIDA BUILDING CODE. LABELING TO COMPLY WITH SECTION 1709.9.2.

INSTRUCTIONS:

USE CHARTS AS FOLLOWS.

STEP 1 DETERMINE DESIGN WIND PRESSURE REQUIREMENTS BASED ON WIND VELOCITY, BLDG. HEIGHT, WIND ZONE USING APPLICABLE ASCE 7 STANDARD.

STEP 2 SEE CHARTS ON SHEETS 4 THRU 7 FOR GLASS DESIGN LOAD CAPACITY.

STEP 3 USING CHARTS ON SHEETS 8 THRU 15 SELECT ANCHOR OPTION WITH DESIGN LOAD CAPACITY MORE THAN DESIGN LOAD SPECIFIED IN STEP 1 ABOVE.

STEP 4 THE LOWEST VALUE RESULTING FROM STEPS 2 AND 3 THAT EXCEED THE DESIGN WIND PRESSURES DETERMINED THRU STEP 1 SHALL APPLY TO ENTIRE SYSTEM.

STEP 5 FOR UNANCHORED JAMBS, USING SHEETS 22 AND 23, DETERMINE THE MIN. & MAX. GAP DIMENSIONS.

STEP 6 WHEN USING THIS SYSTEM WITH WINDOW WALL, THE LOWER VALUE OF THE DESIGN PRESSURE RATING FOR THE SYSTEM AND THE DOOR SHALL APPLY.

NOTE:  
GLASS CAPACITIES ARE  
BASED ON ASTM E1300-09 (3 SEC. GUSTS)  
AND FLORIDA BUILDING COMMISSION  
DECLARATORY STATEMENT DCA05-DEC-219

THESE DOORS ARE RATED FOR SMALL MISSILE IMPACT.  
F.B.C. APPROVED IMPACT RESISTANT SHUTTERS REQUIRED  
FOR INSTALLATIONS UP TO 30 FT. OF GRADE.  
SHUTTERS NOT REQD. FOR INSTALLATIONS ABOVE 30 FT. OF GRADE.

SMALL MISSILE IMPACT

Sealed: 11/3/2025

FL #29516

A- CONTRACTOR TO BE RESPONSIBLE FOR THE SELECTION, PURCHASE AND INSTALLATION OF THIS PRODUCT BASED ON THIS PRODUCT EVALUATION PROVIDED HE/SHE DOES NOT DEVIATE FROM THE CONDITIONS DETAILED ON THIS DOCUMENT.  
B- THIS PRODUCT EVALUATION DOCUMENT WILL BE CONSIDERED INVALID IF ALTERED BY ANY MEANS.  
C- SITE SPECIFIC PROJECTS SHALL BE PREPARED BY A FLORIDA REGISTERED ENGINEER OR ARCHITECT WHICH WILL BECOME THE ENGINEER OF RECORD (E.O.R.) FOR THE PROJECT AND WHO WILL BE RESPONSIBLE FOR THE PROPER USE OF THE P.E.D. ENGINEER OF RECORD, ACTING AS A DELEGATED ENGINEER TO THE P.E.D. ENGINEER SHALL SUBMIT TO THIS LATTER THE SITE SPECIFIC DRAWINGS FOR REVIEW.  
D- THIS P.E.D. SHALL BEAR THE DATE AND ORIGINAL SEAL AND SIGNATURE OF THE PROFESSIONAL ENGINEER OF RECORD THAT PREPARED IT.



af c

AL-FAROOQ CORPORATION

ENGINEERS & PRODUCT DEVELOPMENT

9360 SUNSET DRIVE, SUITE 220

MIAMI, FLORIDA 33173

TEL. (305) 264-8100

WWW.AFCENG.COM

COMP-ANL\20-46F-ES

ES-LS7035-13 LIFT & SLIDE ALUM GLASS DOOR (S.M.I.)

E.S. WINDOWS, LLC


3550 N.W. 49 STREET

MIAMI, FL. 33142

TEL. (305) 638-5151

FAX. (305) 638-5158


|                   |  |            |          |    |                        |
|-------------------|--|------------|----------|----|------------------------|
| date: 05-14-20    |  | revisions: |          |    |                        |
| scale: 3/8"=1'-0" |  | no.        | date     | by | description            |
|                   |  | A          | 12.10.20 |    | UPDATED TO 2020 FBC    |
|                   |  | B          | 09.19.23 |    | UPDATED TO 2023 FBC    |
|                   |  | C          | 02.17.25 |    | PRODUCT SERIES REVISED |
|                   |  | D          | 10.20.25 |    | GENERAL REVISION       |
| drawing no.       |  |            |          |    |                        |
| 20-46F            |  |            |          |    |                        |
| sheet 1 of 32     |  |            |          |    |                        |
| chk. by:          |  |            |          |    |                        |

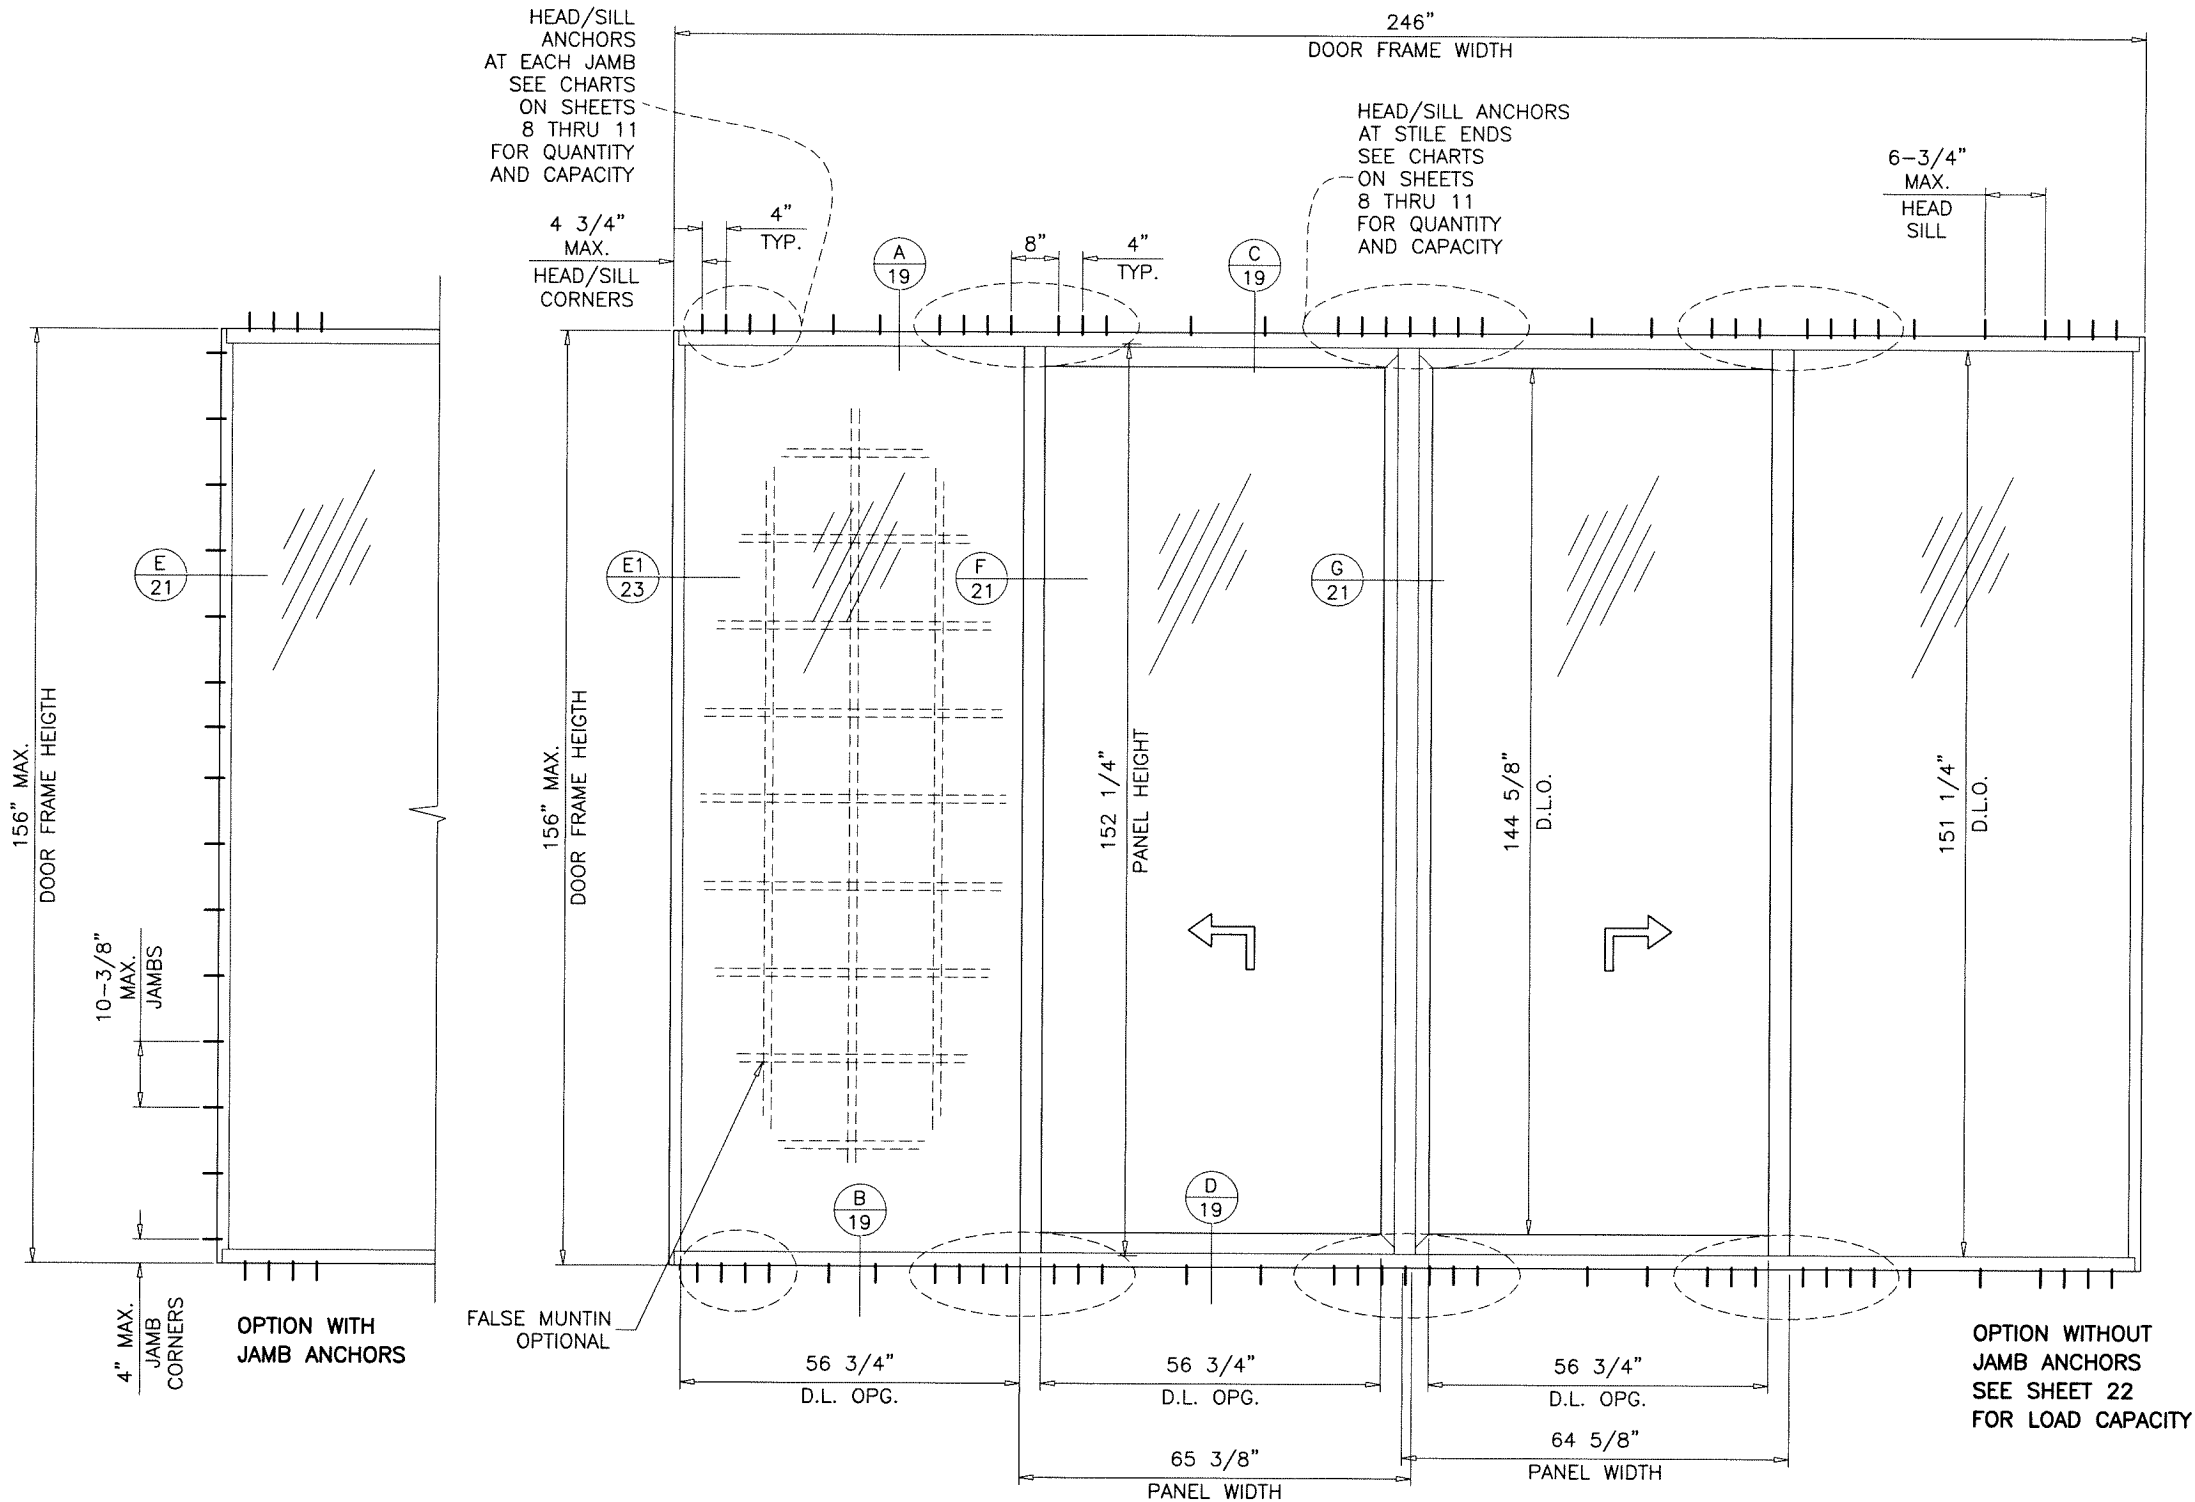

**TYPICAL ELEVATIONS**  
(OX-XO)  
WITHOUT HEAD RECEPTOR

DAYLITE OPENINGS WIDTHS:  
OPERABLE PANEL WIDTH - 8.625"  
FIXED PANEL WIDTH - 5.525"  
DAYLITE OPENING HEIGHT:  
OPERABLE PANEL HEIGHT - 7.625"  
FIXED PANEL HEIGHT - 4.750"  
PANEL HEIGHT = DOOR FRAME HEIGHT - 3.750"

Sealed: 11/3/2025

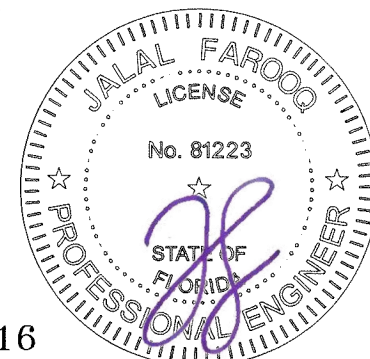


**AL-FAROOQ CORPORATION**  
ENGINEERS & PRODUCT DEVELOPMENT  
9360 SUNSET DRIVE, SUITE 220  
MIAMI, FLORIDA 33173  
TEL (305) 264-8100  
WWW.AFCENG.COM  
COMP - ANL\20-46F-ES  
FBPE #3538

ES-LS7035-13 LIFT & SLIDE ALUM GLASS DOOR (S.M.I.)  
**E.S. WINDOWS, LLC**  
3550 N.W. 49 STREET  
MIAMI, FL. 33142  
TEL. (305) 638-5151 FAX. (305) 638-5158


| revisions:  |       | no         |        | date          |         | by |          | description |  |
|-------------|-------|------------|--------|---------------|---------|----|----------|-------------|--|
| 05-14-20    | date: | 3/8"-1'-0" | scale: | TARIQ         | dr. by: |    | chk. by: |             |  |
| drawing no. |       | 20-46F     |        | sheet 2 of 32 |         |    |          |             |  |

FL #29516

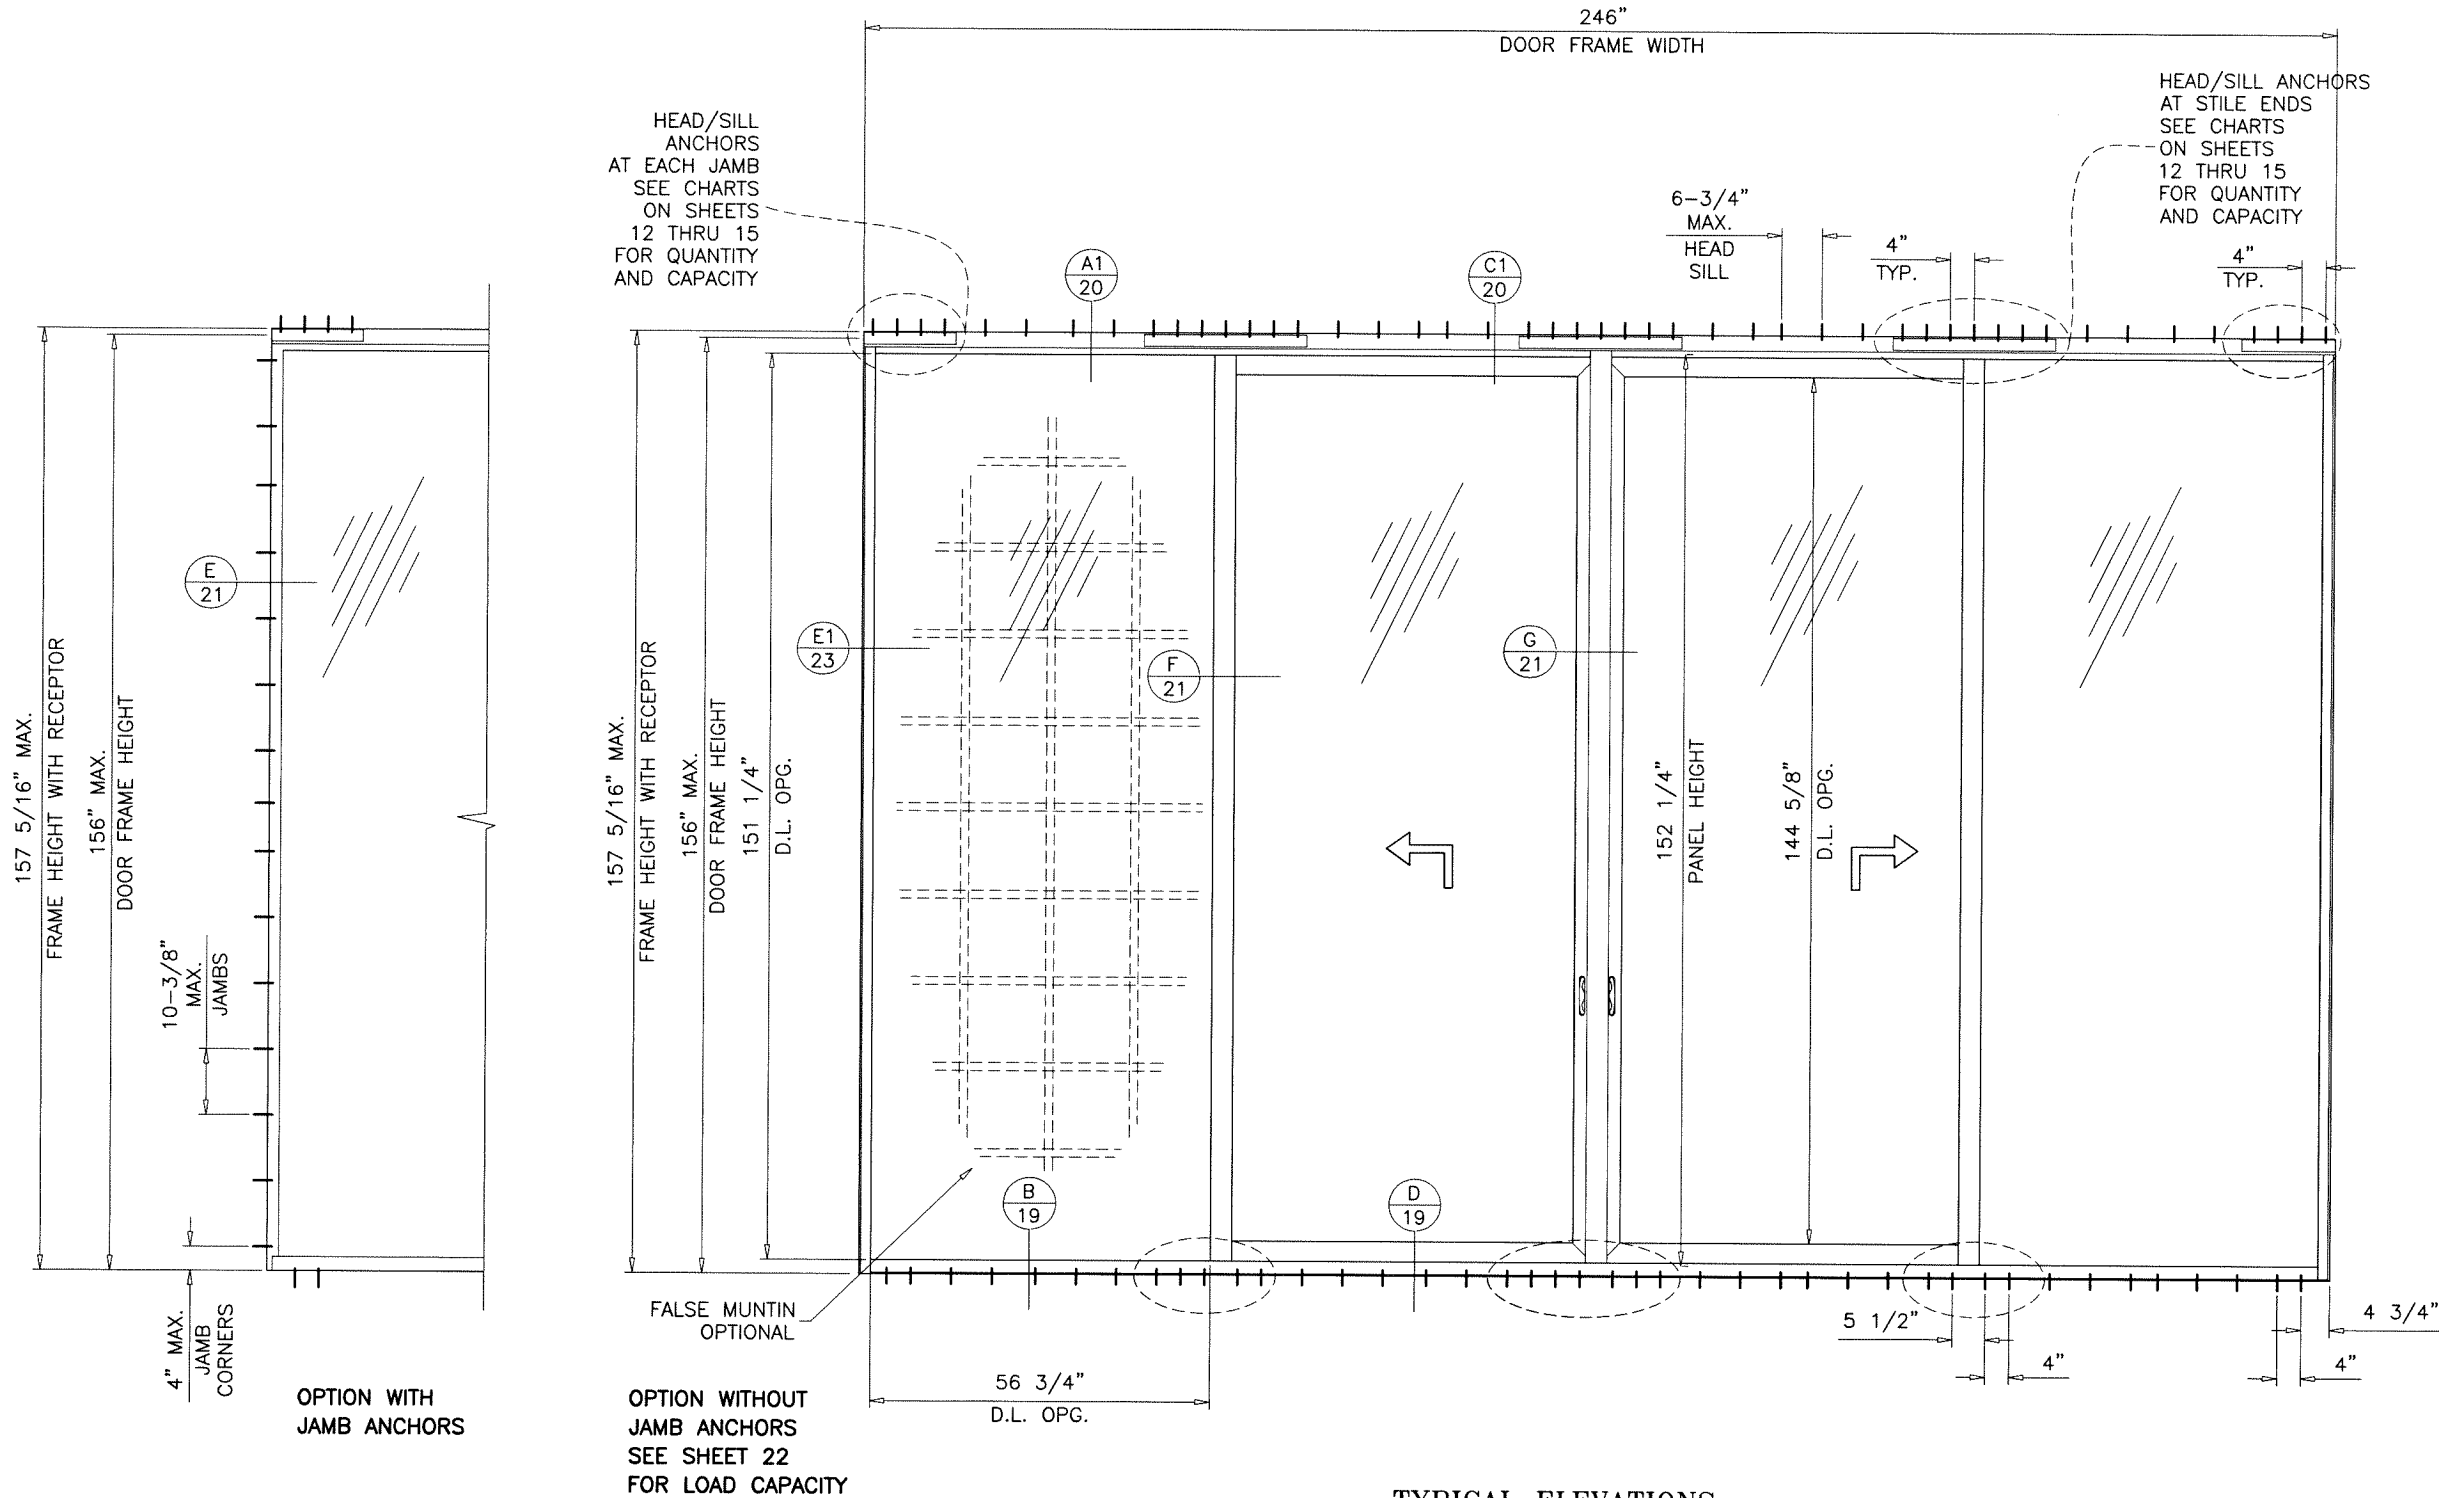

**TYPICAL ELEVATIONS**  
 ( OX-XO )  
 WITH HEAD RECEPTOR

Sealed: 11/3/2025

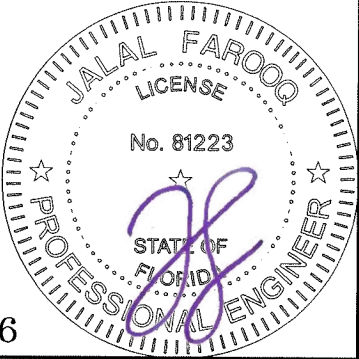

FL #29516

**AL-FAROOQ CORPORATION**  
 ENGINEERS & PRODUCT DEVELOPMENT  
 9360 SUNSET DRIVE, SUITE 220  
 MIAMI, FLORIDA 33173  
 TEL. (305) 264-8100  
 WWW.AFCENG.COM  
 FBPE #3538

COMP-ANL\20-46F-ES

---

ES-LS7035-13 LIFT & SLIDE ALUM GLASS DOOR (S.M.I.)

**E.S. WINDOWS, LLC**  
 3550 N.W. 49 STREET  
 MIAMI, FL. 33142  
 TEL. (305) 638-5151 FAX. (305) 638-5158

revisions:

| no | date | by | description |
|----|------|----|-------------|
|    |      |    |             |
|    |      |    |             |
---

date: 05-14-20  
 scale: 3/8"=1'-0"  
 dr. by: TARIQ  
 chk. by:


drawing no.  
**20-46F**  
 sheet 3 of 32

| GLASS LOAD CAPACITY - PSF<br>(2, 3 & 4 TRACK DOORS) |                                |                   |         |
|-----------------------------------------------------|--------------------------------|-------------------|---------|
| AVERAGE<br>PANEL WIDTH<br>INCHES                    | DOOR FRAME<br>HEIGHT<br>INCHES | GLASS TYPE<br>'A' |         |
|                                                     |                                | EXT.(+)           | INT.(-) |
| 48                                                  | 96                             | 120.0             | 120.0   |
| 54                                                  |                                | 120.0             | 120.0   |
| 60                                                  |                                | 120.0             | 120.0   |
| 66                                                  |                                | 120.0             | 120.0   |
| 72                                                  |                                | 120.0             | 120.0   |
| 78                                                  |                                | 120.0             | 120.0   |
| 80                                                  |                                | 120.0             | 120.0   |
| 48                                                  | 108                            | 120.0             | 120.0   |
| 54                                                  |                                | 120.0             | 120.0   |
| 60                                                  |                                | 120.0             | 120.0   |
| 66                                                  |                                | 120.0             | 120.0   |
| 48                                                  | 124                            | 120.0             | 120.0   |
| 54                                                  |                                | 120.0             | 120.0   |
| 60                                                  |                                | 120.0             | 120.0   |
| 62-1/4                                              |                                | 120.0             | 120.0   |

AVERAGE PANEL WIDTH =  $\frac{\text{DOOR FRAME WIDTH}}{\text{NUMBER OF PANELS}}$

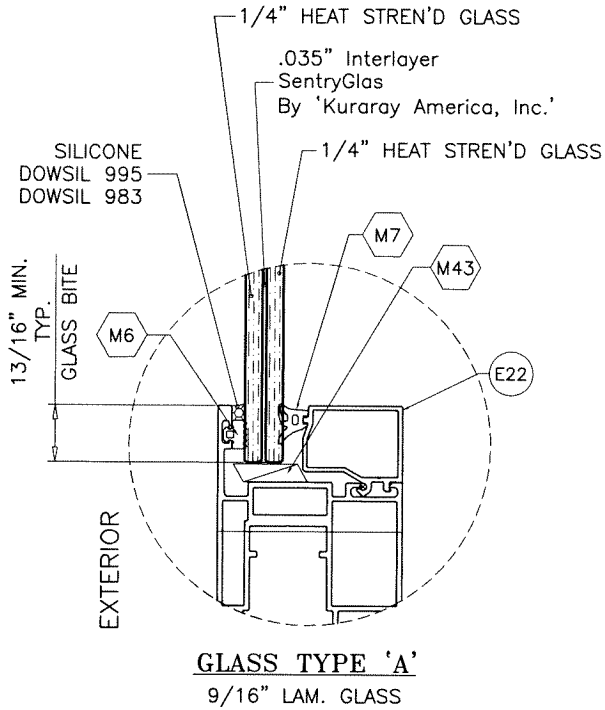


GLAZING DETAIL AT MOVING PANEL

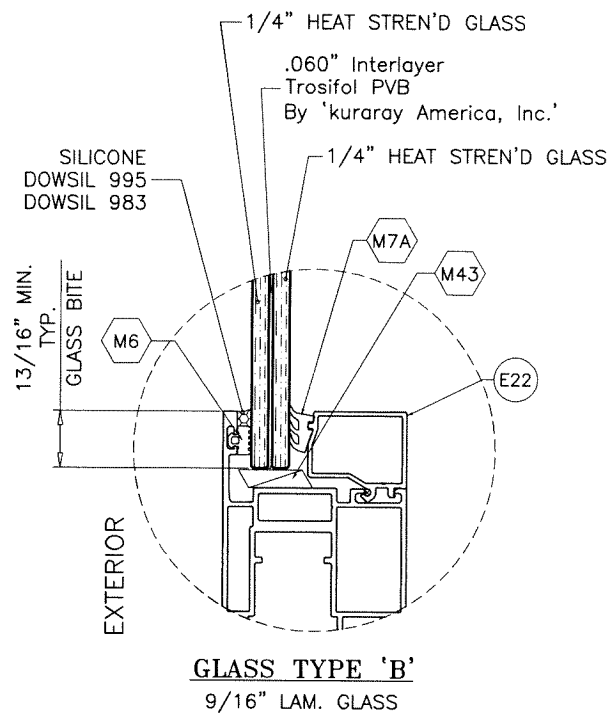


GLAZING DETAIL AT MOVING PANEL

| GLASS LOAD CAPACITY - PSF<br>(2, 3 & 4 TRACK DOORS) |                                |                   |         |
|-----------------------------------------------------|--------------------------------|-------------------|---------|
| AVERAGE<br>PANEL WIDTH<br>INCHES                    | DOOR FRAME<br>HEIGHT<br>INCHES | GLASS TYPE<br>'B' |         |
|                                                     |                                | EXT.(+)           | INT.(-) |
| 48                                                  | 96                             | 80.0              | 80.0    |
| 54                                                  |                                | 80.0              | 80.0    |
| 60                                                  |                                | 80.0              | 80.0    |
| 66                                                  |                                | 80.0              | 80.0    |
| 72                                                  |                                | 80.0              | 80.0    |
| 78                                                  |                                | 80.0              | 80.0    |
| 80                                                  |                                | 80.0              | 80.0    |
| 48                                                  | 108                            | 80.0              | 80.0    |
| 54                                                  |                                | 80.0              | 80.0    |
| 60                                                  |                                | 80.0              | 80.0    |
| 66                                                  |                                | 80.0              | 80.0    |
| 48                                                  | 124                            | 80.0              | 80.0    |
| 54                                                  |                                | 80.0              | 80.0    |
| 60                                                  |                                | 80.0              | 80.0    |
| 62-1/4                                              |                                | 80.0              | 80.0    |

AVERAGE PANEL WIDTH =  $\frac{\text{DOOR FRAME WIDTH}}{\text{NUMBER OF PANELS}}$

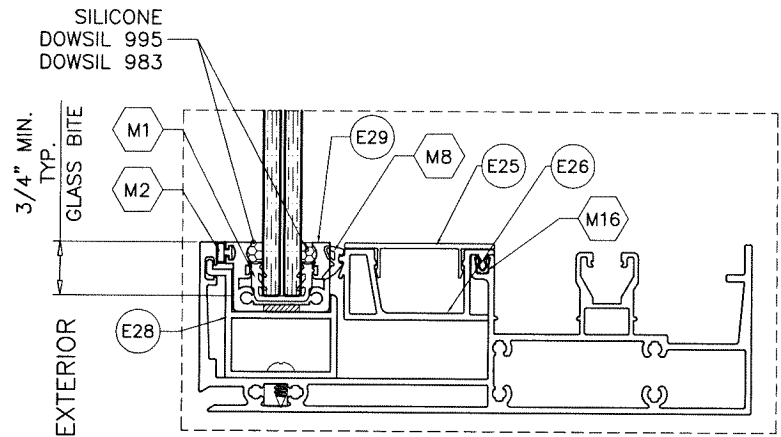


GLAZING DETAIL AT FIXED PANEL  
9/16" LAM. GLASS

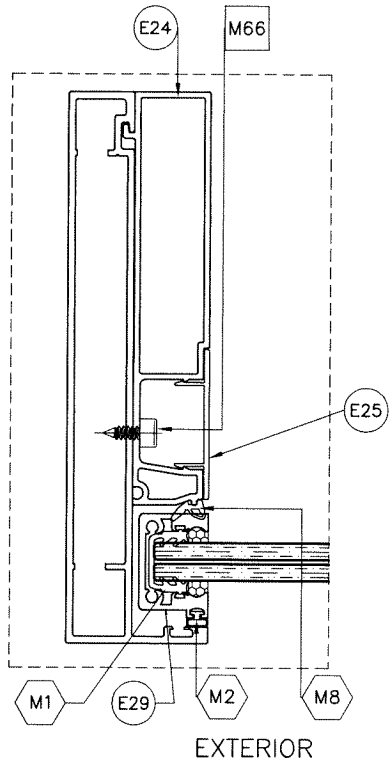

GLASS  
LAMINATED

Sealed: 11/3/2025

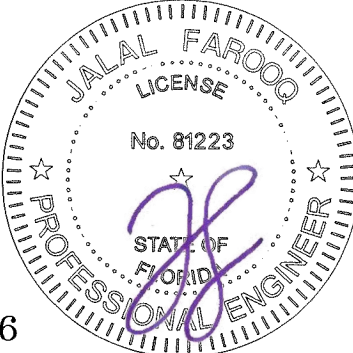

FL #29516

**AL-FAROOQ CORPORATION**  
ENGINEERS & PRODUCT DEVELOPMENT  
9360 SUNSET DRIVE, SUITE 220  
MIAMI, FLORIDA 33173  
TEL. (305) 264-8100  
FAX (305) 264-8100  
WWW.AFCENG.COM

COMP-ANL\20-46F-ES

ES-LS7035-13 LIFT & SLIDE ALUM GLASS DOOR (S.M.I.)

**E.S. WINDOWS, LLC**  
3550 N.W. 49 STREET  
MIAMI, FL. 33142  
TEL. (305) 638-5151  
FAX. (305) 638-5158

revisions:

| no | date | by | description |
|----|------|----|-------------|
|    |      |    |             |
|    |      |    |             |
date: 05-14-20

scale: -

dr. by: TARIQ

chk. by:


drawing no.

**20-46F**


sheet 4 of 32

| GLASS LOAD CAPACITY - PSF<br>(2, 3 & 4 TRACK DOORS) |                                |                    |         |
|-----------------------------------------------------|--------------------------------|--------------------|---------|
| AVERAGE<br>PANEL WIDTH<br>INCHES                    | DOOR FRAME<br>HEIGHT<br>INCHES | GLASS TYPE<br>'A1' |         |
|                                                     |                                | EXT.(+)            | INT.(-) |
| 48                                                  | 108                            | 120.0              | 120.0   |
| 54                                                  |                                | 120.0              | 120.0   |
| 60                                                  |                                | 120.0              | 120.0   |
| 66                                                  |                                | 120.0              | 120.0   |
| 72                                                  |                                | 120.0              | 120.0   |
| 78                                                  |                                | 120.0              | 120.0   |
| 80                                                  |                                | 120.0              | 120.0   |
| 84                                                  |                                | 120.0              | 120.0   |
| 48                                                  | 120                            | 120.0              | 120.0   |
| 54                                                  |                                | 120.0              | 120.0   |
| 60                                                  |                                | 120.0              | 120.0   |
| 66                                                  |                                | 120.0              | 120.0   |
| 72                                                  |                                | 120.0              | 120.0   |
| 78                                                  |                                | 120.0              | 120.0   |
| 80                                                  |                                | 120.0              | 120.0   |
| 48                                                  | 124                            | 120.0              | 120.0   |
| 54                                                  |                                | 120.0              | 120.0   |
| 60                                                  |                                | 120.0              | 120.0   |
| 62-1/4                                              |                                | 120.0              | 120.0   |
| 66                                                  |                                | 100.0              | 120.0   |
| 72                                                  |                                | 100.0              | 120.0   |
| 78                                                  |                                | 100.0              | 120.0   |
| 48                                                  | 132                            | 100.0              | 120.0   |
| 54                                                  |                                | 100.0              | 120.0   |
| 60                                                  |                                | 100.0              | 120.0   |
| 66                                                  |                                | 100.0              | 120.0   |
| 72                                                  |                                | 100.0              | 120.0   |
| 48                                                  | 144                            | 100.0              | 120.0   |
| 54                                                  |                                | 100.0              | 120.0   |
| 60                                                  |                                | 100.0              | 120.0   |
| 66                                                  |                                | 100.0              | 120.0   |
| 48                                                  | 156                            | 100.0              | 120.0   |
| 54                                                  |                                | 100.0              | 120.0   |
| 60                                                  |                                | 100.0              | 120.0   |
| 62-1/4                                              |                                | 100.0              | 120.0   |


AVERAGE PANEL WIDTH = DOOR FRAME WIDTH  
NUMBER OF PANELS

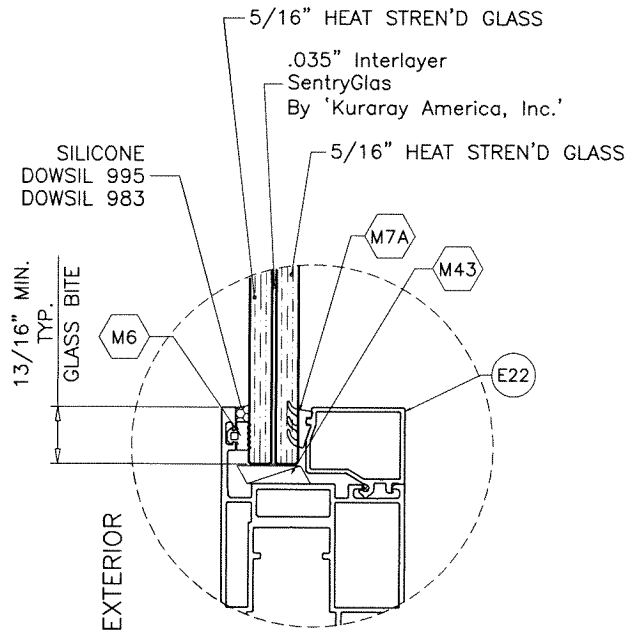


GLASS TYPE 'A1'  
11/16" LAM. GLASS  
GLAZING DETAIL AT MOVING PANEL

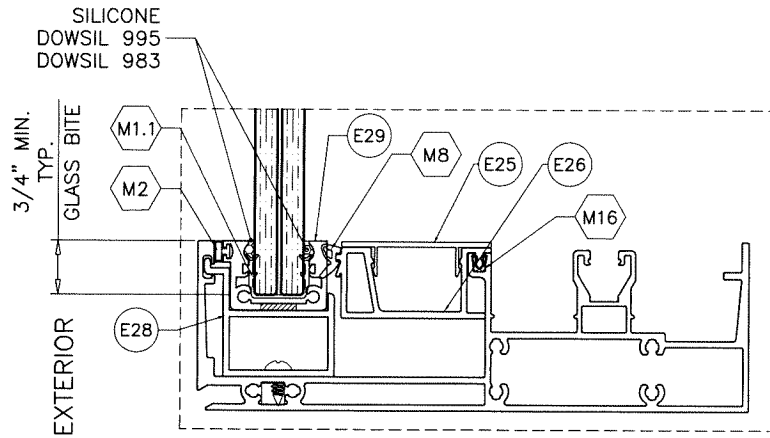

GLAZING DETAIL AT FIXED PANEL  
7/16" LAM. GLASS

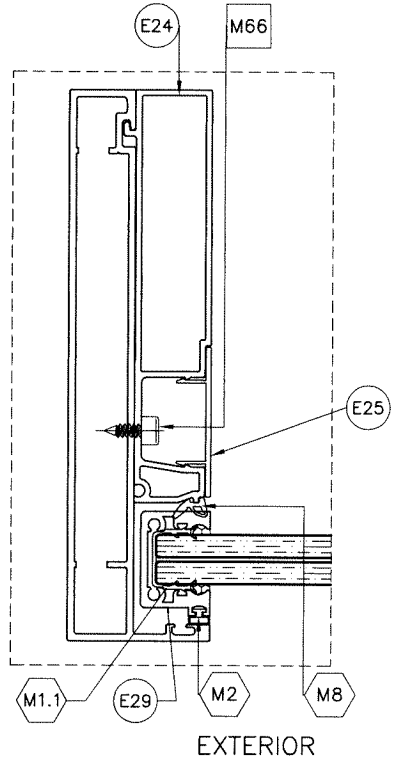

GLASS  
LAMINATED

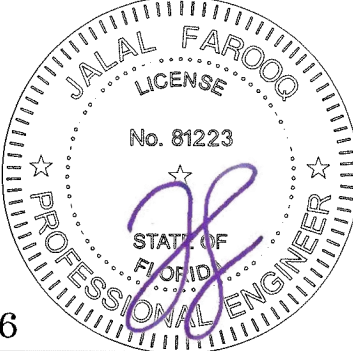

Sealed: 11/3/2025

FL #29516

**AL-FAROOQ CORPORATION**  
ENGINEERS & PRODUCT DEVELOPMENT  
9360 SUNSET DRIVE, SUITE 220  
MIAMI, FLORIDA 33173  
TEL. (305) 264-8100  
FAX. (305) 264-8100  
WWW.AFCENG.COM  
FBPE #3538

ES-LS7035-13 LIFT & SLIDE ALUM GLASS DOOR (S.M.I.)

**E.S. WINDOWS, LLC**  
3550 N.W. 49 STREET  
MIAMI, FL. 33142  
TEL. (305) 638-5151  
FAX. (305) 638-5158

| revisions: | no | date | by | description |
|------------|----|------|----|-------------|
|            |    |      |    |             |
|            |    |      |    |             |
|            |    |      |    |             |
|            |    |      |    |             |


|          |          |
|----------|----------|
| date:    | 05-14-20 |
| scale:   | -        |
| dr. by:  | TARIQ    |
| chk. by: |          |

|             |         |
|-------------|---------|
| drawing no. | 20-46F  |
| sheet       | 5 of 32 |



| GLASS LOAD CAPACITY - PSF<br>(2, 3 & 4 TRACK DOORS) |                                |                   |         |
|-----------------------------------------------------|--------------------------------|-------------------|---------|
| AVERAGE<br>PANEL WIDTH<br>INCHES                    | DOOR FRAME<br>HEIGHT<br>INCHES | GLASS TYPE<br>'E' |         |
|                                                     |                                | EXT.(+)           | INT.(-) |
| 48                                                  | 132                            | 95.0              | 95.0    |
| 54                                                  |                                | 95.0              | 95.0    |
| 60                                                  |                                | 95.0              | 95.0    |
| 66                                                  |                                | 95.0              | 95.0    |
| 72                                                  |                                | 95.0              | 95.0    |
| 78                                                  |                                | 95.0              | 95.0    |
| 80-7/8                                              |                                | 95.0              | 95.0    |
| 84                                                  | 144                            | 95.0              | 95.0    |
| 48                                                  |                                | 95.0              | 95.0    |
| 54                                                  |                                | 95.0              | 95.0    |
| 60                                                  |                                | 95.0              | 95.0    |
| 66                                                  |                                | 95.0              | 95.0    |
| 72                                                  |                                | 95.0              | 95.0    |
| 78                                                  |                                | 91.5              | 91.5    |
| 80-7/8                                              |                                | 90.1              | 90.1    |
| 48                                                  | 150                            | 95.0              | 95.0    |
| 54                                                  |                                | 95.0              | 95.0    |
| 60                                                  |                                | 95.0              | 95.0    |
| 66                                                  |                                | 95.0              | 95.0    |
| 72                                                  |                                | 91.3              | 91.3    |
| 78                                                  |                                | 86.5              | 86.5    |
| 80-7/8                                              |                                | 85.0              | 85.0    |


AVERAGE PANEL WIDTH =  $\frac{\text{DOOR FRAME WIDTH}}{\text{NUMBER OF PANELS}}$

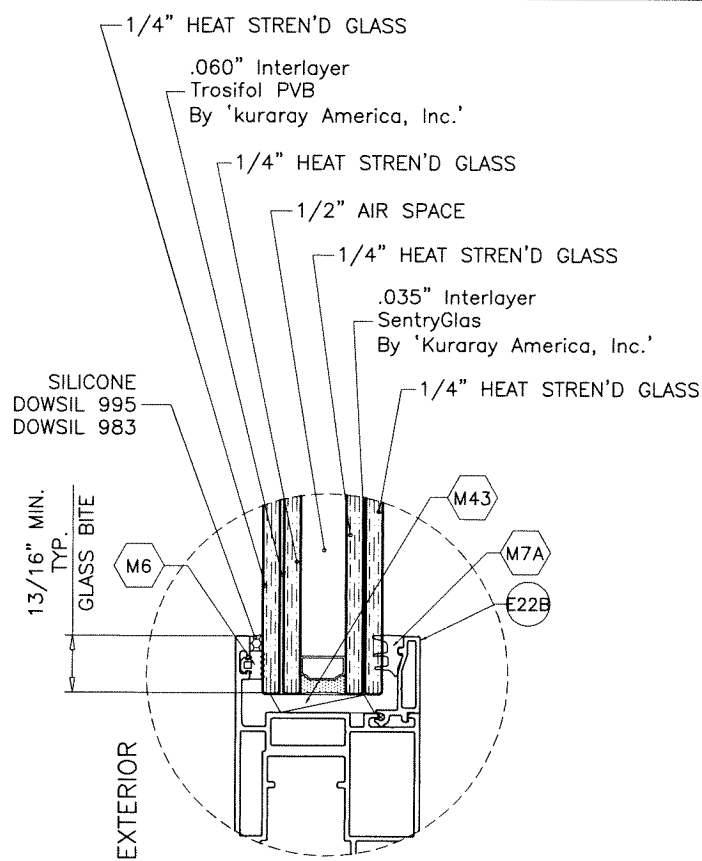

GLASS TYPE 'E'

1-1/2" OVERALL INSUL. DOUBLE LAM. GLASS

GLAZING DETAIL AT MOVING PANEL

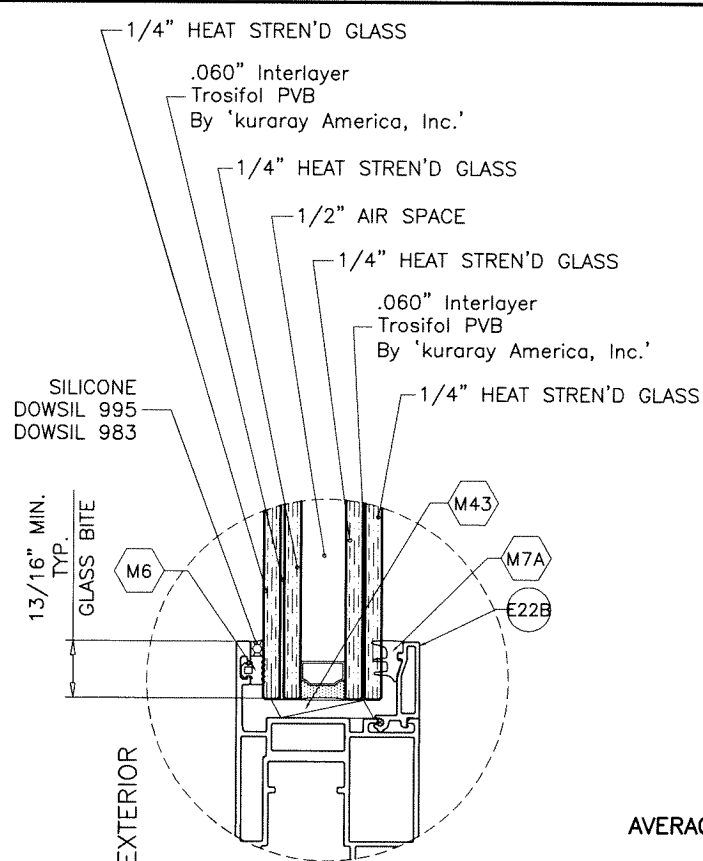


GLASS TYPE 'F'

1-1/2" OVERALL INSUL. DOUBLE LAM. GLASS

GLAZING DETAIL AT MOVING PANEL

| GLASS LOAD CAPACITY - PSF<br>(2, 3 & 4 TRACK DOORS) |                                |                   |         |
|-----------------------------------------------------|--------------------------------|-------------------|---------|
| AVERAGE<br>PANEL WIDTH<br>INCHES                    | DOOR FRAME<br>HEIGHT<br>INCHES | GLASS TYPE<br>'F' |         |
|                                                     |                                | EXT.(+)           | INT.(-) |
| 48                                                  | 108                            | 90.0              | 90.0    |
| 54                                                  |                                | 90.0              | 90.0    |
| 60                                                  |                                | 90.0              | 90.0    |
| 66                                                  |                                | 90.0              | 90.0    |
| 72                                                  |                                | 90.0              | 90.0    |
| 77                                                  |                                | 90.0              | 90.0    |
| 84                                                  |                                | 90.0              | 90.0    |
| 48                                                  | 120                            | 90.0              | 90.0    |
| 54                                                  |                                | 90.0              | 90.0    |
| 60                                                  |                                | 90.0              | 90.0    |
| 66                                                  |                                | 90.0              | 90.0    |
| 69                                                  |                                | 90.0              | 90.0    |
| 72                                                  |                                | 90.0              | 90.0    |
| 77                                                  |                                | 90.0              | 90.0    |
| 48                                                  | 132                            | 90.0              | 90.0    |
| 54                                                  |                                | 90.0              | 90.0    |
| 60                                                  |                                | 90.0              | 90.0    |
| 63                                                  |                                | 90.0              | 90.0    |
| 66                                                  |                                | 90.0              | 90.0    |
| 69                                                  |                                | 90.0              | 90.0    |
| 72                                                  |                                | 90.0              | 90.0    |
| 48                                                  | 150                            | 90.0              | 90.0    |
| 54                                                  |                                | 90.0              | 90.0    |

AVERAGE PANEL WIDTH =  $\frac{\text{DOOR FRAME WIDTH}}{\text{NUMBER OF PANELS}}$

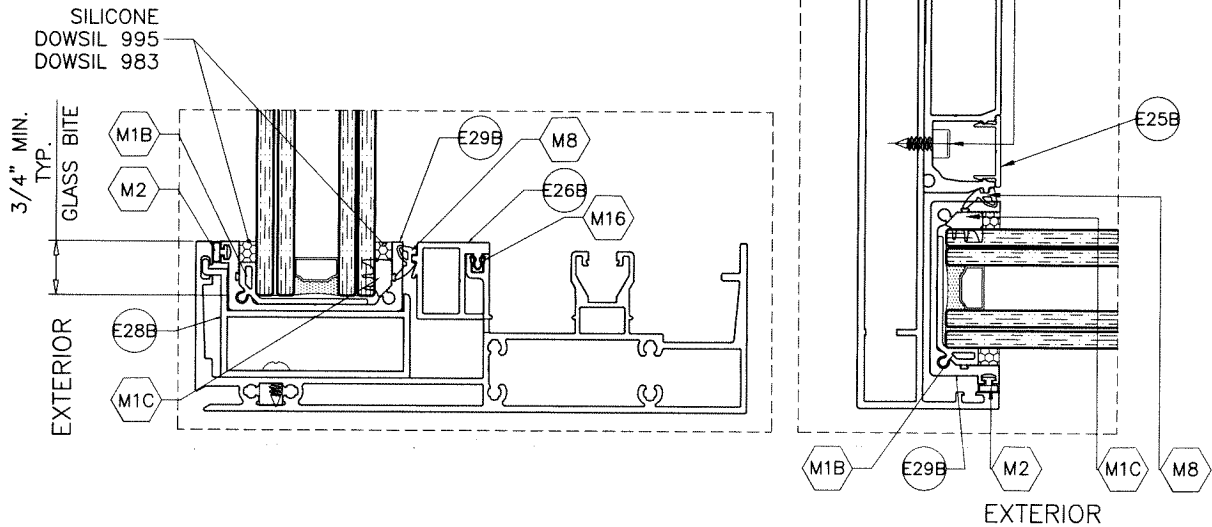

GLAZING DETAIL AT FIXED PANEL


1-1/2" OVERALL INSUL. DOUBLE LAM. GLASS

1/2" AIR SPACE CONSISTING OF:  
 SPACER:  
 'HELIMA' LOW PROFILE ALUMINUM SPACER  
 BY 'LINGERMANN GMBH'  
 AROUND THE PERIMETER OF THE GLASS.  
 PERIMETER SEALANT:  
 SILICONE  
 DOWSIL 791  
 GE 2000

GLASS

INSULATED DOUBLE LAMINATED

Sealed: 11/3/2025

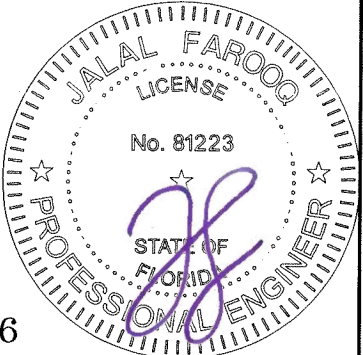

af c

AL-FAROOQ CORPORATION

ENGINEERS & PRODUCT DEVELOPMENT

9360 SUNSET DRIVE, SUITE 220

MIAMI, FLORIDA 33173

TEL. (305) 264-8100

WWW.AFCENG.COM

COMP-ANL\20-46F-ES

ES-LS7035-13 LIFT & SLIDE ALUM GLASS DOOR (S.M.I.)

E.S. WINDOWS, LLC

3550 N.W. 49 STREET

MIAMI, FL. 33142

TEL. (305) 638-5151

FAX. (305) 638-5158

revisions:

| no | date | by | description |
|----|------|----|-------------|
|    |      |    |             |
|    |      |    |             |
|    |      |    |             |
|    |      |    |             |

date: 05-14-20

scale: -

dr. by: TARIQ

chk. by:

drawing no.


20-46F

sheet 7 of 32

| HEAD/SILL ANCHOR LOAD CAPACITY – PSF (WITHOUT RECEPTOR)<br>EXT.(+) & INT.(–) |                      |                 |       |                 |       |                 |       |                 |       |
|------------------------------------------------------------------------------|----------------------|-----------------|-------|-----------------|-------|-----------------|-------|-----------------|-------|
| NOMINAL DIMS.                                                                |                      | ANCHOR TYPE 'A' |       |                 |       |                 |       |                 |       |
| AVERAGE<br>PANEL WIDTH                                                       | DOOR FRAME<br>HEIGHT | 3/8" MAX. SHIMS |       | 1/2" MAX. SHIMS |       | 5/8" MAX. SHIMS |       | 3/4" MAX. SHIMS |       |
|                                                                              |                      | A3              | A4    | A3              | A4    | A3              | A4    | A3              | A4    |
| 36"                                                                          | 84"                  | 120.0           | 120.0 | 120.0           | 120.0 | 120.0           | 120.0 | 120.0           | 120.0 |
| 42"                                                                          |                      | 120.0           | 120.0 | 120.0           | 120.0 | 120.0           | 120.0 | 120.0           | 120.0 |
| 48"                                                                          |                      | 120.0           | 120.0 | 120.0           | 120.0 | 120.0           | 120.0 | 120.0           | 120.0 |
| 54"                                                                          |                      | 120.0           | 120.0 | 120.0           | 120.0 | 120.0           | 120.0 | 120.0           | 120.0 |
| 60"                                                                          |                      | 120.0           | 120.0 | 120.0           | 120.0 | 120.0           | 120.0 | 120.0           | 120.0 |
| 66"                                                                          |                      | 120.0           | 120.0 | 120.0           | 120.0 | 120.0           | 120.0 | 119.7           | 120.0 |
| 72"                                                                          |                      | 120.0           | 120.0 | 120.0           | 120.0 | 120.0           | 120.0 | 116.6           | 120.0 |
| 78"                                                                          |                      | 120.0           | 120.0 | 120.0           | 120.0 | 120.0           | 120.0 | 114.8           | 120.0 |
| 80"                                                                          |                      | 120.0           | 120.0 | 120.0           | 120.0 | 120.0           | 120.0 | 114.5           | 120.0 |
| 84"                                                                          |                      | 120.0           | 120.0 | 120.0           | 120.0 | 120.0           | 120.0 | 114.2           | 120.0 |
| 36"                                                                          | 96"                  | 120.0           | 120.0 | 120.0           | 120.0 | 120.0           | 120.0 | 120.0           | 120.0 |
| 42"                                                                          |                      | 120.0           | 120.0 | 120.0           | 120.0 | 120.0           | 120.0 | 120.0           | 120.0 |
| 48"                                                                          |                      | 120.0           | 120.0 | 120.0           | 120.0 | 120.0           | 120.0 | 116.6           | 120.0 |
| 54"                                                                          |                      | 120.0           | 120.0 | 120.0           | 120.0 | 120.0           | 120.0 | 108.2           | 120.0 |
| 60"                                                                          |                      | 120.0           | 120.0 | 120.0           | 120.0 | 119.8           | 120.0 | 101.8           | 120.0 |
| 66"                                                                          |                      | 120.0           | 120.0 | 120.0           | 120.0 | 114.1           | 120.0 | 96.9            | 120.0 |
| 72"                                                                          |                      | 120.0           | 120.0 | 120.0           | 120.0 | 109.8           | 120.0 | 93.3            | 120.0 |
| 78"                                                                          |                      | 120.0           | 120.0 | 120.0           | 120.0 | 106.7           | 120.0 | 90.6            | 120.0 |
| 80"                                                                          |                      | 120.0           | 120.0 | 120.0           | 120.0 | 105.9           | 120.0 | 89.9            | 119.9 |
| 84"                                                                          |                      | 120.0           | 120.0 | 120.0           | 120.0 | 104.6           | 120.0 | 88.8            | 118.5 |
| 36"                                                                          | 108"                 | 120.0           | 120.0 | 120.0           | 120.0 | 120.0           | 120.0 | 120.0           | 120.0 |
| 42"                                                                          |                      | 120.0           | 120.0 | 120.0           | 120.0 | 120.0           | 120.0 | 110.3           | 120.0 |
| 48"                                                                          |                      | 120.0           | 120.0 | 120.0           | 120.0 | 117.6           | 120.0 | 99.9            | 120.0 |
| 54"                                                                          |                      | 120.0           | 120.0 | 120.0           | 120.0 | 108.4           | 120.0 | 92.1            | 120.0 |
| 60"                                                                          |                      | 120.0           | 120.0 | 120.0           | 120.0 | 101.4           | 120.0 | 86.1            | 114.8 |
| 66"                                                                          |                      | 120.0           | 120.0 | 116.4           | 120.0 | 95.8            | 120.0 | 81.4            | 108.5 |
| 72"                                                                          |                      | 120.0           | 120.0 | 111.1           | 120.0 | 91.5            | 120.0 | 77.7            | 103.6 |
| 78"                                                                          |                      | 120.0           | 120.0 | 107.0           | 120.0 | 88.1            | 117.5 | 74.9            | 99.8  |
| 80"                                                                          |                      | 120.0           | 120.0 | 105.9           | 120.0 | 87.2            | 116.3 | 74.1            | 98.8  |
| 84"                                                                          |                      | 120.0           | 120.0 | 103.9           | 120.0 | 85.6            | 114.1 | 72.7            | 96.9  |
| 36"                                                                          | 120"                 | 120.0           | 120.0 | 120.0           | 120.0 | 120.0           | 120.0 | 109.7           | 120.0 |
| 42"                                                                          |                      | 120.0           | 120.0 | 120.0           | 120.0 | 114.1           | 120.0 | 96.9            | 120.0 |
| 48"                                                                          |                      | 120.0           | 120.0 | 120.0           | 120.0 | 102.9           | 120.0 | 87.5            | 116.6 |
| 54"                                                                          |                      | 120.0           | 120.0 | 114.7           | 120.0 | 94.5            | 120.0 | 80.2            | 107.0 |
| 60"                                                                          |                      | 120.0           | 120.0 | 106.7           | 120.0 | 87.8            | 117.1 | 74.6            | 99.5  |
| 66"                                                                          |                      | 120.0           | 120.0 | 100.3           | 120.0 | 82.6            | 110.1 | 70.2            | 93.6  |
| 72"                                                                          |                      | 120.0           | 120.0 | 95.3            | 120.0 | 78.4            | 104.6 | 66.6            | 88.8  |
| 78"                                                                          |                      | 115.7           | 120.0 | 91.2            | 120.0 | 75.1            | 100.1 | 63.8            | 85.0  |
| 80"                                                                          |                      | 114.2           | 120.0 | 90.0            | 120.0 | 74.1            | 98.8  | 63.0            | 84.0  |
| 84"                                                                          |                      | 111.6           | 120.0 | 87.9            | 117.2 | 72.4            | 96.5  | 61.5            | 82.0  |
| 36"                                                                          | 132"                 | 120.0           | 120.0 | 120.0           | 120.0 | 115.6           | 120.0 | 98.2            | 120.0 |
| 42"                                                                          |                      | 120.0           | 120.0 | 120.0           | 120.0 | 101.7           | 120.0 | 86.4            | 115.2 |
| 48"                                                                          |                      | 120.0           | 120.0 | 111.1           | 120.0 | 91.5            | 120.0 | 77.7            | 103.6 |
| 54"                                                                          |                      | 120.0           | 120.0 | 101.6           | 120.0 | 83.7            | 111.5 | 71.1            | 94.8  |
| 60"                                                                          |                      | 119.4           | 120.0 | 94.1            | 120.0 | 77.5            | 103.3 | 65.8            | 87.8  |
| 66"                                                                          |                      | 111.9           | 120.0 | 88.2            | 117.6 | 72.6            | 96.8  | 61.7            | 82.2  |
| 72"                                                                          |                      | 105.8           | 120.0 | 83.4            | 111.1 | 68.6            | 91.5  | 58.3            | 77.7  |
| 78"                                                                          |                      | 100.8           | 120.0 | 79.4            | 105.9 | 65.4            | 87.2  | 55.6            | 74.1  |
| 80"                                                                          |                      | 99.3            | 120.0 | 78.3            | 104.4 | 64.4            | 85.9  | 54.8            | 73.0  |
| 84"                                                                          |                      | 96.7            | 120.0 | 76.2            | 101.6 | 62.7            | 83.7  | 53.3            | 71.1  |

| HEAD/SILL ANCHOR LOAD CAPACITY – PSF (WITHOUT RECEPTOR)<br>EXT.(+) & INT.(–) |                      |                 |       |                 |       |                 |       |                 |       |
|------------------------------------------------------------------------------|----------------------|-----------------|-------|-----------------|-------|-----------------|-------|-----------------|-------|
| NOMINAL DIMS.                                                                |                      | ANCHOR TYPE 'A' |       |                 |       |                 |       |                 |       |
| AVERAGE<br>PANEL WIDTH                                                       | DOOR FRAME<br>HEIGHT | 3/8" MAX. SHIMS |       | 1/2" MAX. SHIMS |       | 5/8" MAX. SHIMS |       | 3/4" MAX. SHIMS |       |
|                                                                              |                      | A3              | A4    | A3              | A4    | A3              | A4    | A3              | A4    |
| 36"                                                                          | 144"                 | 120.0           | 120.0 | 120.0           | 120.0 | 104.6           | 120.0 | 88.8            | 118.5 |
| 42"                                                                          |                      | 120.0           | 120.0 | 111.5           | 120.0 | 91.8            | 120.0 | 78.0            | 104.0 |
| 48"                                                                          |                      | 120.0           | 120.0 | 100.0           | 120.0 | 82.4            | 109.8 | 70.0            | 93.3  |
| 54"                                                                          |                      | 115.7           | 120.0 | 91.2            | 120.0 | 75.1            | 100.1 | 63.8            | 85.0  |
| 60"                                                                          |                      | 106.9           | 120.0 | 84.2            | 112.3 | 69.3            | 92.5  | 58.9            | 78.6  |
| 66"                                                                          |                      | 99.8            | 120.0 | 78.6            | 104.9 | 64.7            | 86.3  | 55.0            | 73.3  |
| 72"                                                                          |                      | 94.0            | 95.0  | 74.1            | 98.8  | 61.0            | 81.3  | 51.8            | 69.1  |
| 78"                                                                          |                      | 89.2            | 95.0  | 70.3            | 93.8  | 57.9            | 77.2  | 49.2            | 65.6  |
| 80"                                                                          |                      | 87.9            | 95.0  | 69.2            | 92.3  | 57.0            | 76.0  | 48.4            | 64.6  |
| 36"                                                                          | 150"                 | 120.0           | 120.0 | 120.0           | 120.0 | 99.8            | 120.0 | 84.8            | 113.1 |
| 42"                                                                          |                      | 120.0           | 120.0 | 106.3           | 120.0 | 87.5            | 116.7 | 74.4            | 99.2  |
| 48"                                                                          |                      | 120.0           | 120.0 | 95.3            | 120.0 | 78.4            | 104.6 | 66.6            | 88.8  |
| 54"                                                                          |                      | 110.0           | 120.0 | 86.7            | 115.7 | 71.4            | 95.2  | 60.7            | 80.9  |
| 60"                                                                          |                      | 101.5           | 120.0 | 80.0            | 106.7 | 65.9            | 87.8  | 56.0            | 74.6  |
| 66"                                                                          |                      | 94.7            | 120.0 | 74.6            | 99.5  | 61.4            | 81.9  | 52.2            | 69.6  |
| 72"                                                                          |                      | 89.1            | 95.0  | 70.2            | 93.6  | 57.8            | 77.1  | 49.1            | 65.5  |
| 78"                                                                          |                      | 84.4            | 95.0  | 66.5            | 88.7  | 54.8            | 73.0  | 46.5            | 62.1  |
| 80"                                                                          |                      | 82.5            | 95.0  | 65.0            | 86.7  | 53.5            | 71.4  | 45.5            | 60.6  |
| 36"                                                                          | 156"                 | 120.0           | 120.0 | 116.0           | 120.0 | 95.5            | 120.0 | 81.1            | 108.2 |
| 42"                                                                          |                      | 120.0           | 120.0 | 101.6           | 120.0 | 83.7            | 111.5 | 71.1            | 94.8  |
| 48"                                                                          |                      | 115.4           | 120.0 | 90.9            | 120.0 | 74.9            | 99.8  | 63.6            | 84.8  |
| 54"                                                                          |                      | 104.9           | 120.0 | 82.7            | 110.3 | 68.1            | 90.8  | 57.8            | 77.1  |
| 60"                                                                          |                      | 96.7            | 120.0 | 76.2            | 101.6 | 62.7            | 83.7  | 53.3            | 71.1  |
| 62–1/4"                                                                      |                      | 94.0            | 120.0 | 74.1            | 98.8  | 61.0            | 81.4  | 51.8            | 69.1  |

INTERPOLATION BETWEEN WIDTHS OR HEIGHTS ALLOWED.

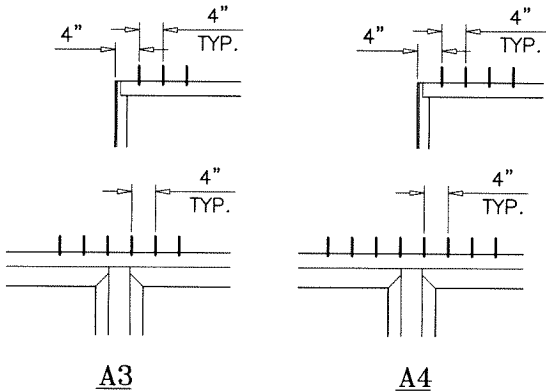


ANCHORS TYPES: SEE SHEET 20 FOR DESCRIPTION  
A3 = (3) ANCHORS TYPE 'A' AT EACH FREE JAMB  
(6) AT INTERLOCK AND ASTRAGAL LOCATIONS  
A4 = (4) ANCHORS TYPE 'A' AT EACH FREE JAMB  
(8) AT INTERLOCK AND ASTRAGAL LOCATIONS

ALL OTHER ANCHORS TO BE SPACED AS PER ELEVATION.  
CLUSTER OF ANCHORS AT FREE JAMB, INTERLOCK AND ASTRAGAL ENDS CAN BE IN SINGLE ROW OR DOUBLE ROWS (SINGLE ROWS SHOWN ABOVE)

HEAD/SILL ANCHORS  
WITHOUT RECEPTORS

Sealed: 11/3/2025

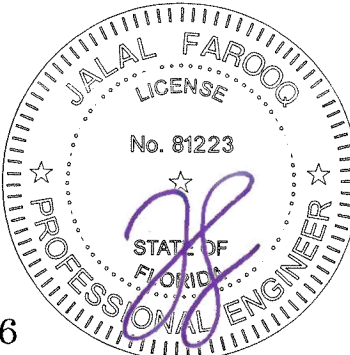

FL #29516

**AL-FAROOQ CORPORATION**  
ENGINEERS & PRODUCT DEVELOPMENT  
9360 SUNSET DRIVE, SUITE 220  
MIAMI, FLORIDA 33173  
TEL. (305) 264-8100  
WWW.AFCENG.COM  
FBPE #3538

ES-LS7035-13 LIFT & SLIDE ALUM GLASS DOOR (S.M.I.)

**E.S. WINDOWS, LLC**  
3550 N.W. 49 STREET  
MIAMI, FL. 33142  
TEL. (305) 638-5151 FAX. (305) 638-5158

|            |    |      |    |             |
|------------|----|------|----|-------------|
| revisions: | no | date | by | description |
|            |    |      |    |             |
|            |    |      |    |             |
|            |    |      |    |             |
|            |    |      |    |             |


|          |          |
|----------|----------|
| date:    | 05-14-20 |
| scale:   | –        |
| dr. by:  | TARIQ    |
| chk. by: |          |

|             |         |
|-------------|---------|
| drawing no. | 20-46F  |
| sheet       | 8 of 32 |

| HEAD/SILL ANCHOR LOAD CAPACITY – PSF (WITHOUT RECEPTOR)<br>EXT.(+) & INT.(–) |                      |                 |       |                 |       |                 |       |                 |       |
|------------------------------------------------------------------------------|----------------------|-----------------|-------|-----------------|-------|-----------------|-------|-----------------|-------|
| NOMINAL DIMS.                                                                |                      | ANCHOR TYPE 'B' |       |                 |       |                 |       |                 |       |
| AVERAGE<br>PANEL WIDTH                                                       | DOOR FRAME<br>HEIGHT | 3/8" MAX. SHIMS |       | 1/2" MAX. SHIMS |       | 5/8" MAX. SHIMS |       | 3/4" MAX. SHIMS |       |
|                                                                              |                      | B3              | B4    | B3              | B4    | B3              | B4    | B3              | B4    |
| 36"                                                                          | 84"                  | 120.0           | 120.0 | 120.0           | 120.0 | 120.0           | 120.0 | 120.0           | 120.0 |
| 42"                                                                          |                      | 120.0           | 120.0 | 120.0           | 120.0 | 120.0           | 120.0 | 120.0           | 120.0 |
| 48"                                                                          |                      | 120.0           | 120.0 | 120.0           | 120.0 | 120.0           | 120.0 | 120.0           | 120.0 |
| 54"                                                                          |                      | 120.0           | 120.0 | 120.0           | 120.0 | 120.0           | 120.0 | 115.6           | 120.0 |
| 60"                                                                          |                      | 120.0           | 120.0 | 120.0           | 120.0 | 120.0           | 120.0 | 109.9           | 120.0 |
| 66"                                                                          |                      | 120.0           | 120.0 | 120.0           | 120.0 | 120.0           | 120.0 | 105.8           | 120.0 |
| 72"                                                                          |                      | 120.0           | 120.0 | 120.0           | 120.0 | 120.0           | 120.0 | 103.0           | 120.0 |
| 78"                                                                          |                      | 120.0           | 120.0 | 120.0           | 120.0 | 118.5           | 120.0 | 101.4           | 120.0 |
| 80"                                                                          | 96"                  | 120.0           | 120.0 | 120.0           | 120.0 | 118.2           | 120.0 | 101.1           | 120.0 |
| 84"                                                                          |                      | 120.0           | 120.0 | 120.0           | 120.0 | 117.9           | 120.0 | 100.9           | 120.0 |
| 36"                                                                          |                      | 120.0           | 120.0 | 120.0           | 120.0 | 120.0           | 120.0 | 120.0           | 120.0 |
| 42"                                                                          |                      | 120.0           | 120.0 | 120.0           | 120.0 | 120.0           | 120.0 | 113.0           | 120.0 |
| 48"                                                                          |                      | 120.0           | 120.0 | 120.0           | 120.0 | 120.0           | 120.0 | 103.0           | 120.0 |
| 54"                                                                          |                      | 120.0           | 120.0 | 120.0           | 120.0 | 111.7           | 120.0 | 95.5            | 120.0 |
| 60"                                                                          |                      | 120.0           | 120.0 | 120.0           | 120.0 | 105.1           | 120.0 | 89.9            | 119.9 |
| 66"                                                                          |                      | 120.0           | 120.0 | 120.0           | 120.0 | 100.1           | 120.0 | 85.6            | 114.1 |
| 72"                                                                          | 108"                 | 120.0           | 120.0 | 116.0           | 120.0 | 96.3            | 120.0 | 82.4            | 109.9 |
| 78"                                                                          |                      | 120.0           | 120.0 | 112.7           | 120.0 | 93.6            | 120.0 | 80.1            | 106.8 |
| 80"                                                                          |                      | 120.0           | 120.0 | 111.8           | 120.0 | 92.9            | 120.0 | 79.5            | 105.9 |
| 84"                                                                          |                      | 120.0           | 120.0 | 110.4           | 120.0 | 91.7            | 120.0 | 78.5            | 104.6 |
| 36"                                                                          | 120"                 | 120.0           | 120.0 | 120.0           | 120.0 | 120.0           | 120.0 | 109.9           | 120.0 |
| 42"                                                                          |                      | 120.0           | 120.0 | 120.0           | 120.0 | 113.9           | 120.0 | 97.4            | 120.0 |
| 48"                                                                          |                      | 120.0           | 120.0 | 120.0           | 120.0 | 103.2           | 120.0 | 88.3            | 117.7 |
| 54"                                                                          |                      | 120.0           | 120.0 | 114.5           | 120.0 | 95.1            | 120.0 | 81.4            | 108.5 |
| 60"                                                                          |                      | 120.0           | 120.0 | 107.0           | 120.0 | 88.9            | 118.5 | 76.1            | 101.4 |
| 66"                                                                          |                      | 120.0           | 120.0 | 101.2           | 120.0 | 84.1            | 112.1 | 71.9            | 95.9  |
| 72"                                                                          |                      | 120.0           | 120.0 | 96.6            | 120.0 | 80.3            | 107.0 | 68.7            | 91.6  |
| 78"                                                                          |                      | 116.9           | 120.0 | 93.1            | 120.0 | 77.3            | 103.1 | 66.1            | 88.2  |
| 80"                                                                          | 132"                 | 115.7           | 120.0 | 92.1            | 120.0 | 76.5            | 102.0 | 65.4            | 87.2  |
| 84"                                                                          |                      | 113.5           | 120.0 | 90.4            | 120.0 | 75.1            | 100.1 | 64.2            | 85.6  |
| 36"                                                                          |                      | 120.0           | 120.0 | 120.0           | 120.0 | 113.3           | 120.0 | 96.9            | 120.0 |
| 42"                                                                          |                      | 120.0           | 120.0 | 120.0           | 120.0 | 100.1           | 120.0 | 85.6            | 114.1 |
| 48"                                                                          |                      | 120.0           | 120.0 | 108.7           | 120.0 | 90.3            | 120.0 | 77.3            | 103.0 |
| 54"                                                                          |                      | 120.0           | 120.0 | 99.8            | 120.0 | 82.9            | 110.5 | 70.9            | 94.5  |
| 60"                                                                          |                      | 116.5           | 120.0 | 92.8            | 120.0 | 77.1            | 102.7 | 65.9            | 87.9  |
| 66"                                                                          |                      | 109.6           | 120.0 | 87.2            | 116.3 | 72.5            | 96.6  | 62.0            | 82.7  |
| 72"                                                                          | 144"                 | 104.0           | 120.0 | 82.8            | 110.4 | 68.8            | 91.7  | 58.9            | 78.5  |
| 78"                                                                          |                      | 99.6            | 120.0 | 79.3            | 105.7 | 65.9            | 87.8  | 56.3            | 75.1  |
| 80"                                                                          |                      | 98.2            | 120.0 | 78.0            | 104.4 | 64.6            | 86.5  | 55.0            | 74.2  |
| 84"                                                                          |                      | 96.8            | 120.0 | 76.6            | 103.0 | 63.2            | 85.1  | 53.6            | 72.8  |
| 36"                                                                          |                      | 120.0           | 120.0 | 120.0           | 120.0 | 101.4           | 120.0 | 86.7            | 115.6 |
| 42"                                                                          |                      | 120.0           | 120.0 | 107.5           | 120.0 | 89.3            | 119.0 | 76.4            | 101.8 |
| 48"                                                                          |                      | 120.0           | 120.0 | 96.6            | 120.0 | 80.3            | 107.0 | 68.7            | 91.6  |
| 54"                                                                          |                      | 111.0           | 120.0 | 88.4            | 117.8 | 73.4            | 97.8  | 62.8            | 83.7  |
| 60"                                                                          | 156"                 | 102.8           | 120.0 | 81.9            | 109.1 | 68.0            | 90.7  | 58.2            | 77.6  |
| 66"                                                                          |                      | 96.3            | 120.0 | 76.7            | 102.2 | 63.7            | 84.9  | 54.5            | 72.6  |
| 72"                                                                          |                      | 91.0            | 120.0 | 72.5            | 96.6  | 60.2            | 80.3  | 51.5            | 68.7  |
| 78"                                                                          |                      | 86.7            | 115.6 | 69.1            | 92.1  | 57.4            | 76.5  | 49.1            | 65.4  |
| 80"                                                                          |                      | 85.5            | 114.0 | 68.1            | 90.8  | 56.5            | 75.4  | 48.4            | 64.5  |
| 84"                                                                          |                      | 83.2            | 111.0 | 66.3            | 88.4  | 55.0            | 73.4  | 47.1            | 62.8  |
| 36"                                                                          |                      | 120.0           | 120.0 | 120.0           | 120.0 | 101.4           | 120.0 | 86.7            | 115.6 |
| 42"                                                                          |                      | 120.0           | 120.0 | 107.5           | 120.0 | 89.3            | 119.0 | 76.4            | 101.8 |
| 48"                                                                          |                      | 120.0           | 120.0 | 96.6            | 120.0 | 80.3            | 107.0 | 68.7            | 91.6  |
| 54"                                                                          |                      | 111.0           | 120.0 | 88.4            | 117.8 | 73.4            | 97.8  | 62.8            | 83.7  |
| 60"                                                                          |                      | 102.8           | 120.0 | 81.9            | 109.1 | 68.0            | 90.7  | 58.2            | 77.6  |
| 66"                                                                          |                      | 96.3            | 120.0 | 76.7            | 102.2 | 63.7            | 84.9  | 54.5            | 72.6  |
| 72"                                                                          |                      | 91.0            | 120.0 | 72.5            | 96.6  | 60.2            | 80.3  | 51.5            | 68.7  |
| 78"                                                                          |                      | 86.7            | 115.6 | 69.1            | 92.1  | 57.4            | 76.5  | 49.1            | 65.4  |
| 80"                                                                          |                      | 85.5            | 114.0 | 68.1            | 90.8  | 56.5            | 75.4  | 48.4            | 64.5  |
| 84"                                                                          |                      | 83.2            | 111.0 | 66.3            | 88.4  | 55.0            | 73.4  | 47.1            | 62.8  |

| HEAD/SILL ANCHOR LOAD CAPACITY – PSF (WITHOUT RECEPTOR)<br>EXT.(+) & INT.(–) |                      |                 |       |                 |       |                 |       |                 |       |
|------------------------------------------------------------------------------|----------------------|-----------------|-------|-----------------|-------|-----------------|-------|-----------------|-------|
| NOMINAL DIMS.                                                                |                      | ANCHOR TYPE 'B' |       |                 |       |                 |       |                 |       |
| AVERAGE<br>PANEL WIDTH                                                       | DOOR FRAME<br>HEIGHT | 3/8" MAX. SHIMS |       | 1/2" MAX. SHIMS |       | 5/8" MAX. SHIMS |       | 3/4" MAX. SHIMS |       |
|                                                                              |                      | B3              | B4    | B3              | B4    | B3              | B4    | B3              | B4    |
| 36"                                                                          | 144"                 | 120.0           | 120.0 | 110.4           | 120.0 | 91.7            | 120.0 | 78.5            | 104.6 |
| 42"                                                                          |                      | 120.0           | 120.0 | 97.0            | 120.0 | 80.5            | 107.4 | 68.9            | 91.9  |
| 48"                                                                          |                      | 109.2           | 120.0 | 87.0            | 116.0 | 72.2            | 96.3  | 61.8            | 82.4  |
| 54"                                                                          |                      | 99.6            | 120.0 | 79.3            | 105.7 | 65.9            | 87.8  | 56.3            | 75.1  |
| 60"                                                                          |                      | 92.0            | 120.0 | 73.2            | 97.7  | 60.8            | 81.1  | 52.0            | 69.4  |
| 66"                                                                          |                      | 85.9            | 114.5 | 68.4            | 91.2  | 56.8            | 75.7  | 48.6            | 64.8  |
| 72"                                                                          |                      | 80.9            | 95.0  | 64.4            | 85.9  | 53.5            | 71.3  | 45.8            | 61.0  |
| 78"                                                                          |                      | 76.8            | 95.0  | 61.2            | 81.6  | 50.8            | 67.7  | 43.5            | 58.0  |
| 80"                                                                          | 150"                 | 75.6            | 95.0  | 60.2            | 80.3  | 50.0            | 66.7  | 42.8            | 57.0  |
| 36"                                                                          |                      | 120.0           | 120.0 | 105.4           | 120.0 | 87.6            | 116.8 | 74.9            | 99.9  |
| 42"                                                                          |                      | 116.1           | 120.0 | 92.5            | 120.0 | 76.8            | 102.4 | 65.7            | 87.6  |
| 48"                                                                          |                      | 104.0           | 120.0 | 82.8            | 110.4 | 68.8            | 91.7  | 58.9            | 78.5  |
| 54"                                                                          |                      | 94.7            | 120.0 | 75.4            | 100.6 | 62.6            | 83.5  | 53.6            | 71.5  |
| 60"                                                                          |                      | 87.4            | 116.5 | 69.6            | 92.8  | 57.8            | 77.1  | 49.4            | 65.9  |
| 66"                                                                          |                      | 81.5            | 108.6 | 64.9            | 86.5  | 53.9            | 71.8  | 46.1            | 61.5  |
| 72"                                                                          |                      | 76.7            | 95.0  | 61.0            | 81.4  | 50.7            | 67.6  | 43.4            | 57.8  |
| 78"                                                                          | 156"                 | 72.7            | 95.0  | 57.9            | 77.1  | 48.1            | 64.1  | 41.1            | 54.8  |
| 80–7/8"                                                                      |                      | 71.0            | 94.7  | 56.5            | 75.4  | 47.0            | 62.6  | 40.2            | 53.9  |
| 36"                                                                          |                      | 120.0           | 120.0 | 100.8           | 120.0 | 83.8            | 111.7 | 71.7            | 95.5  |
| 42"                                                                          |                      | 111.0           | 120.0 | 88.4            | 117.8 | 73.4            | 97.8  | 62.8            | 83.7  |
| 48"                                                                          |                      | 99.3            | 120.0 | 79.1            | 105.4 | 65.7            | 87.6  | 56.2            | 74.9  |
| 54"                                                                          |                      | 90.3            | 120.0 | 71.9            | 95.9  | 59.7            | 79.6  | 51.1            | 68.1  |
| 60"                                                                          |                      | 83.2            | 111.0 | 66.3            | 88.4  | 55.0            | 73.4  | 47.1            | 62.8  |
| 62–1/4"                                                                      |                      | 80.9            | 107.9 | 64.4            | 85.9  | 53.5            | 71.4  | 45.8            | 61.1  |

INTERPOLATION BETWEEN WIDTHS OR HEIGHTS ALLOWED.

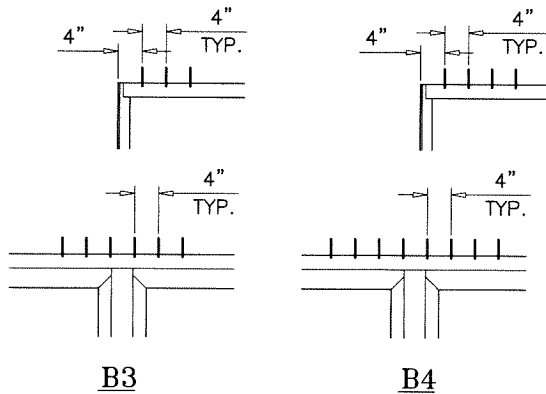

ANCHORS TYPES: SEE SHEET 20 FOR DESCRIPTION

B3 = (3) ANCHORS TYPE 'B' AT EACH FREE JAMB  
(6) AT INTERLOCK AND ASTRAGAL LOCATIONS

B4 = (4) ANCHORS TYPE 'B' AT EACH FREE JAMB  
(8) AT INTERLOCK AND ASTRAGAL LOCATIONS

ALL OTHER ANCHORS TO BE SPACED AS PER ELEVATION.

CLUSTER OF ANCHORS AT FREE JAMB, INTERLOCK AND ASTRAGAL ENDS CAN BE IN SINGLE ROW OR DOUBLE ROWS (SINGLE ROWS SHOWN ABOVE)

HEAD/SILL ANCHORS  
WITHOUT RECEPTORS

Sealed: 11/3/2025



FL #29516

**AL-FAROOQ CORPORATION**  
ENGINEERS & PRODUCT DEVELOPMENT  
9360 SUNSET DRIVE, SUITE 220  
MIAMI, FLORIDA 33173  
TEL. (305) 264-8100  
WWW.AFCENG.COM  
FDP# #3538

ES-LS7035-13 LIFT & SLIDE ALUM GLASS DOOR (S.M.I.)

**E.S. WINDOWS, LLC**  
3550 N.W. 49 STREET  
MIAMI, FL. 33142  
TEL. (305) 638-5151 FAX. (305) 638-5158

|            |    |      |    |             |
|------------|----|------|----|-------------|
| revisions: | no | date | by | description |
|            |    |      |    |             |
|            |    |      |    |             |
|            |    |      |    |             |
|            |    |      |    |             |

date: 05-14-20

scale: -

dr. by: TARIQ

chk. by:

drawing no.


20-46F

sheet 9 of 32

| HEAD/SILL ANCHOR LOAD CAPACITY – PSF (WITHOUT RECEPTOR)<br>EXT.(+) & INT.(–) |                      |                 |       |                 |       |                 |       |                 |       |
|------------------------------------------------------------------------------|----------------------|-----------------|-------|-----------------|-------|-----------------|-------|-----------------|-------|
| NOMINAL DIMS.                                                                |                      | ANCHOR TYPE 'C' |       |                 |       |                 |       |                 |       |
| AVERAGE<br>PANEL WIDTH                                                       | DOOR FRAME<br>HEIGHT | 3/8" MAX. SHIMS |       | 1/2" MAX. SHIMS |       | 5/8" MAX. SHIMS |       | 3/4" MAX. SHIMS |       |
|                                                                              |                      | C3              | C4    | C3              | C4    | C3              | C4    | C3              | C4    |
| 36"                                                                          | 84"                  | 120.0           | 120.0 | 120.0           | 120.0 | 120.0           | 120.0 | 120.0           | 120.0 |
| 42"                                                                          |                      | 120.0           | 120.0 | 120.0           | 120.0 | 120.0           | 120.0 | 120.0           | 120.0 |
| 48"                                                                          |                      | 120.0           | 120.0 | 120.0           | 120.0 | 120.0           | 120.0 | 120.0           | 120.0 |
| 54"                                                                          |                      | 120.0           | 120.0 | 120.0           | 120.0 | 120.0           | 120.0 | 120.0           | 120.0 |
| 60"                                                                          |                      | 120.0           | 120.0 | 120.0           | 120.0 | 120.0           | 120.0 | 120.0           | 120.0 |
| 66"                                                                          |                      | 120.0           | 120.0 | 120.0           | 120.0 | 120.0           | 120.0 | 120.0           | 120.0 |
| 72"                                                                          |                      | 120.0           | 120.0 | 120.0           | 120.0 | 120.0           | 120.0 | 120.0           | 120.0 |
| 78"                                                                          |                      | 120.0           | 120.0 | 120.0           | 120.0 | 120.0           | 120.0 | 120.0           | 120.0 |
| 80"                                                                          |                      | 120.0           | 120.0 | 120.0           | 120.0 | 120.0           | 120.0 | 120.0           | 120.0 |
| 84"                                                                          |                      | 120.0           | 120.0 | 120.0           | 120.0 | 120.0           | 120.0 | 120.0           | 120.0 |
| 36"                                                                          | 96"                  | 120.0           | 120.0 | 120.0           | 120.0 | 120.0           | 120.0 | 120.0           | 120.0 |
| 42"                                                                          |                      | 120.0           | 120.0 | 120.0           | 120.0 | 120.0           | 120.0 | 120.0           | 120.0 |
| 48"                                                                          |                      | 120.0           | 120.0 | 120.0           | 120.0 | 120.0           | 120.0 | 120.0           | 120.0 |
| 54"                                                                          |                      | 120.0           | 120.0 | 120.0           | 120.0 | 120.0           | 120.0 | 120.0           | 120.0 |
| 60"                                                                          |                      | 120.0           | 120.0 | 120.0           | 120.0 | 120.0           | 120.0 | 120.0           | 120.0 |
| 66"                                                                          |                      | 120.0           | 120.0 | 120.0           | 120.0 | 120.0           | 120.0 | 120.0           | 120.0 |
| 72"                                                                          |                      | 120.0           | 120.0 | 120.0           | 120.0 | 120.0           | 120.0 | 120.0           | 120.0 |
| 78"                                                                          |                      | 120.0           | 120.0 | 120.0           | 120.0 | 120.0           | 120.0 | 120.0           | 120.0 |
| 80"                                                                          |                      | 120.0           | 120.0 | 120.0           | 120.0 | 120.0           | 120.0 | 120.0           | 120.0 |
| 84"                                                                          |                      | 120.0           | 120.0 | 120.0           | 120.0 | 120.0           | 120.0 | 120.0           | 120.0 |
| 36"                                                                          | 108"                 | 120.0           | 120.0 | 120.0           | 120.0 | 120.0           | 120.0 | 120.0           | 120.0 |
| 42"                                                                          |                      | 120.0           | 120.0 | 120.0           | 120.0 | 120.0           | 120.0 | 120.0           | 120.0 |
| 48"                                                                          |                      | 120.0           | 120.0 | 120.0           | 120.0 | 120.0           | 120.0 | 120.0           | 120.0 |
| 54"                                                                          |                      | 120.0           | 120.0 | 120.0           | 120.0 | 120.0           | 120.0 | 120.0           | 120.0 |
| 60"                                                                          |                      | 120.0           | 120.0 | 120.0           | 120.0 | 120.0           | 120.0 | 120.0           | 120.0 |
| 66"                                                                          |                      | 120.0           | 120.0 | 120.0           | 120.0 | 120.0           | 120.0 | 120.0           | 120.0 |
| 72"                                                                          |                      | 120.0           | 120.0 | 120.0           | 120.0 | 120.0           | 120.0 | 120.0           | 120.0 |
| 78"                                                                          |                      | 120.0           | 120.0 | 120.0           | 120.0 | 120.0           | 120.0 | 120.0           | 120.0 |
| 80"                                                                          |                      | 120.0           | 120.0 | 120.0           | 120.0 | 120.0           | 120.0 | 120.0           | 120.0 |
| 84"                                                                          |                      | 120.0           | 120.0 | 120.0           | 120.0 | 120.0           | 120.0 | 120.0           | 120.0 |
| 36"                                                                          | 120"                 | 120.0           | 120.0 | 120.0           | 120.0 | 120.0           | 120.0 | 120.0           | 120.0 |
| 42"                                                                          |                      | 120.0           | 120.0 | 120.0           | 120.0 | 120.0           | 120.0 | 120.0           | 120.0 |
| 48"                                                                          |                      | 120.0           | 120.0 | 120.0           | 120.0 | 120.0           | 120.0 | 120.0           | 120.0 |
| 54"                                                                          |                      | 120.0           | 120.0 | 120.0           | 120.0 | 120.0           | 120.0 | 120.0           | 120.0 |
| 60"                                                                          |                      | 120.0           | 120.0 | 120.0           | 120.0 | 120.0           | 120.0 | 120.0           | 120.0 |
| 66"                                                                          |                      | 120.0           | 120.0 | 120.0           | 120.0 | 120.0           | 120.0 | 120.0           | 120.0 |
| 72"                                                                          |                      | 120.0           | 120.0 | 120.0           | 120.0 | 120.0           | 120.0 | 120.0           | 120.0 |
| 78"                                                                          |                      | 120.0           | 120.0 | 120.0           | 120.0 | 120.0           | 120.0 | 118.9           | 120.0 |
| 80"                                                                          |                      | 120.0           | 120.0 | 120.0           | 120.0 | 120.0           | 120.0 | 118.9           | 120.0 |
| 84"                                                                          |                      | 120.0           | 120.0 | 120.0           | 120.0 | 120.0           | 120.0 | 114.6           | 120.0 |
| 36"                                                                          | 132"                 | 120.0           | 120.0 | 120.0           | 120.0 | 120.0           | 120.0 | 120.0           | 120.0 |
| 42"                                                                          |                      | 120.0           | 120.0 | 120.0           | 120.0 | 120.0           | 120.0 | 120.0           | 120.0 |
| 48"                                                                          |                      | 120.0           | 120.0 | 120.0           | 120.0 | 120.0           | 120.0 | 120.0           | 120.0 |
| 54"                                                                          |                      | 120.0           | 120.0 | 120.0           | 120.0 | 120.0           | 120.0 | 120.0           | 120.0 |
| 60"                                                                          |                      | 120.0           | 120.0 | 120.0           | 120.0 | 120.0           | 120.0 | 120.0           | 120.0 |
| 66"                                                                          |                      | 120.0           | 120.0 | 120.0           | 120.0 | 120.0           | 120.0 | 115.0           | 120.0 |
| 72"                                                                          |                      | 120.0           | 120.0 | 120.0           | 120.0 | 120.0           | 120.0 | 108.7           | 120.0 |
| 78"                                                                          |                      | 120.0           | 120.0 | 120.0           | 120.0 | 120.0           | 120.0 | 103.6           | 120.0 |
| 80"                                                                          |                      | 119.3           | 120.0 | 119.3           | 120.0 | 119.2           | 120.0 | 102.1           | 120.0 |
| 84"                                                                          |                      | 116.1           | 120.0 | 116.1           | 120.0 | 116.0           | 120.0 | 99.4            | 120.0 |

| HEAD/SILL ANCHOR LOAD CAPACITY – PSF (WITHOUT RECEPTOR)<br>EXT.(+) & INT.(–) |                      |                 |       |                 |       |                 |       |                 |       |
|------------------------------------------------------------------------------|----------------------|-----------------|-------|-----------------|-------|-----------------|-------|-----------------|-------|
| NOMINAL DIMS.                                                                |                      | ANCHOR TYPE 'C' |       |                 |       |                 |       |                 |       |
| AVERAGE<br>PANEL WIDTH                                                       | DOOR FRAME<br>HEIGHT | 3/8" MAX. SHIMS |       | 1/2" MAX. SHIMS |       | 5/8" MAX. SHIMS |       | 3/4" MAX. SHIMS |       |
|                                                                              |                      | C3              | C4    | C3              | C4    | C3              | C4    | C3              | C4    |
| 36"                                                                          | 144"                 | 120.0           | 120.0 | 120.0           | 120.0 | 120.0           | 120.0 | 120.0           | 120.0 |
| 42"                                                                          |                      | 120.0           | 120.0 | 120.0           | 120.0 | 120.0           | 120.0 | 120.0           | 120.0 |
| 48"                                                                          |                      | 120.0           | 120.0 | 120.0           | 120.0 | 120.0           | 120.0 | 120.0           | 120.0 |
| 54"                                                                          |                      | 120.0           | 120.0 | 120.0           | 120.0 | 120.0           | 120.0 | 118.9           | 120.0 |
| 60"                                                                          |                      | 120.0           | 120.0 | 120.0           | 120.0 | 120.0           | 120.0 | 109.8           | 120.0 |
| 66"                                                                          |                      | 119.8           | 120.0 | 112.7           | 120.0 | 112.7           | 120.0 | 102.5           | 120.0 |
| 72"                                                                          |                      | 106.2           | 120.0 | 106.2           | 120.0 | 106.2           | 120.0 | 96.6            | 120.0 |
| 78"                                                                          |                      | 100.8           | 120.0 | 100.8           | 120.0 | 100.8           | 120.0 | 91.7            | 120.0 |
| 80"                                                                          |                      | 99.2            | 120.0 | 99.2            | 120.0 | 99.2            | 120.0 | 90.3            | 120.0 |
| 36"                                                                          | 150"                 | 120.0           | 120.0 | 120.0           | 120.0 | 120.0           | 120.0 | 120.0           | 120.0 |
| 42"                                                                          |                      | 120.0           | 120.0 | 120.0           | 120.0 | 120.0           | 120.0 | 120.0           | 120.0 |
| 48"                                                                          |                      | 120.0           | 120.0 | 120.0           | 120.0 | 120.0           | 120.0 | 120.0           | 120.0 |
| 54"                                                                          |                      | 120.0           | 120.0 | 120.0           | 120.0 | 120.0           | 120.0 | 113.1           | 120.0 |
| 60"                                                                          |                      | 120.0           | 120.0 | 120.0           | 120.0 | 120.0           | 120.0 | 104.3           | 120.0 |
| 66"                                                                          |                      | 113.7           | 120.0 | 113.7           | 120.0 | 113.7           | 120.0 | 97.3            | 120.0 |
| 72"                                                                          |                      | 100.6           | 120.0 | 100.6           | 120.0 | 100.6           | 120.0 | 91.5            | 120.0 |
| 78"                                                                          |                      | 95.4            | 120.0 | 95.4            | 120.0 | 95.4            | 120.0 | 86.8            | 115.7 |
| 80–7/8"                                                                      |                      | 95.0            | 120.0 | 95.0            | 120.0 | 95.0            | 120.0 | 84.8            | 113.8 |
| 36"                                                                          | 156"                 | 120.0           | 120.0 | 120.0           | 120.0 | 120.0           | 120.0 | 120.0           | 120.0 |
| 42"                                                                          |                      | 120.0           | 120.0 | 120.0           | 120.0 | 120.0           | 120.0 | 120.0           | 120.0 |
| 48"                                                                          |                      | 120.0           | 120.0 | 120.0           | 120.0 | 120.0           | 120.0 | 118.6           | 120.0 |
| 54"                                                                          |                      | 120.0           | 120.0 | 120.0           | 120.0 | 120.0           | 120.0 | 107.8           | 120.0 |
| 60"                                                                          |                      | 116.1           | 120.0 | 116.1           | 120.0 | 116.0           | 120.0 | 99.4            | 120.0 |
| 62–1/4"                                                                      |                      | 112.9           | 120.0 | 112.9           | 120.0 | 112.8           | 120.0 | 96.6            | 120.0 |

INTERPOLATION BETWEEN WIDTHS OR HEIGHTS ALLOWED.

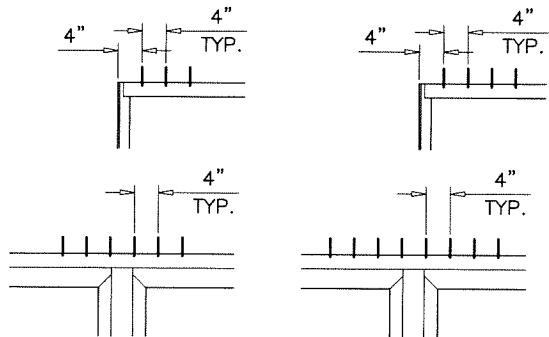

ANCHORS TYPES: SEE SHEET 20 FOR DESCRIPTION

C3 = (3) ANCHORS TYPE 'C' AT EACH FREE JAMB  
(6) AT INTERLOCK AND ASTRAGAL LOCATIONS


C4 = (4) ANCHORS TYPE 'C' AT EACH FREE JAMB  
(8) AT INTERLOCK AND ASTRAGAL LOCATIONS

ALL OTHER ANCHORS TO BE SPACED AS PER ELEVATION.


CLUSTER OF ANCHORS AT FREE JAMB, INTERLOCK AND  
ASTRAGAL ENDS CAN BE IN SINGLE ROW OR DOUBLE ROWS  
(SINGLE ROWS SHOWN ABOVE)

HEAD/SILL ANCHORS  
WITHOUT RECEPTORS

Sealed: 11/3/2025

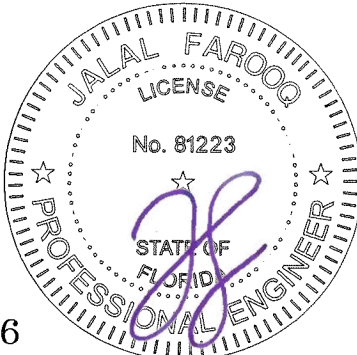

FL #29516

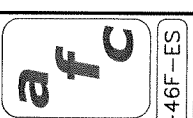

**AL-FAROOQ CORPORATION**  
ENGINEERS & PRODUCT DEVELOPMENT  
9360 SUNSET DRIVE, SUITE 220  
MIAMI, FLORIDA 33173  
TEL. (305) 264-8100  
WWW.AFCENG.COM  
FBPE #3538

ES-LS7035-13 LIFT & SLIDE ALUM GLASS DOOR (S.M.I.)

**E.S. WINDOWS, LLC**  
3550 N.W. 49 STREET  
MIAMI, FL. 33142  
TEL. (305) 638-5151 FAX. (305) 638-5158

|            |    |      |    |             |
|------------|----|------|----|-------------|
| revisions: | no | date | by | description |
|            |    |      |    |             |
|            |    |      |    |             |
|            |    |      |    |             |
|            |    |      |    |             |


|          |          |
|----------|----------|
| date:    | 05-14-20 |
| scale:   | –        |
| dr. by:  | TARIQ    |
| chk. by: |          |

|                |        |
|----------------|--------|
| drawing no.    | 20-46F |
| sheet 10 of 32 |        |

| HEAD/SILL ANCHOR LOAD CAPACITY – PSF (WITHOUT RECEPTOR)<br>EXT.(+) & INT.(–) |                      |                 |       |                 |       |                 |       |                 |       |
|------------------------------------------------------------------------------|----------------------|-----------------|-------|-----------------|-------|-----------------|-------|-----------------|-------|
| NOMINAL DIMS.                                                                |                      | ANCHOR TYPE 'D' |       |                 |       |                 |       |                 |       |
| AVERAGE<br>PANEL WIDTH                                                       | DOOR FRAME<br>HEIGHT | 3/8" MAX. SHIMS |       | 1/2" MAX. SHIMS |       | 5/8" MAX. SHIMS |       | 3/4" MAX. SHIMS |       |
|                                                                              |                      | D3              | D4    | D3              | D4    | D3              | D4    | D3              | D4    |
| 36"                                                                          | 84"                  | 120.0           | 120.0 | 120.0           | 120.0 | 120.0           | 120.0 | 120.0           | 120.0 |
| 42"                                                                          |                      | 120.0           | 120.0 | 120.0           | 120.0 | 120.0           | 120.0 | 120.0           | 120.0 |
| 48"                                                                          |                      | 120.0           | 120.0 | 120.0           | 120.0 | 120.0           | 120.0 | 120.0           | 120.0 |
| 54"                                                                          |                      | 120.0           | 120.0 | 120.0           | 120.0 | 120.0           | 120.0 | 120.0           | 120.0 |
| 60"                                                                          |                      | 120.0           | 120.0 | 120.0           | 120.0 | 120.0           | 120.0 | 120.0           | 120.0 |
| 66"                                                                          |                      | 120.0           | 120.0 | 120.0           | 120.0 | 120.0           | 120.0 | 120.0           | 120.0 |
| 72"                                                                          |                      | 120.0           | 120.0 | 120.0           | 120.0 | 120.0           | 120.0 | 120.0           | 120.0 |
| 78"                                                                          |                      | 120.0           | 120.0 | 120.0           | 120.0 | 120.0           | 120.0 | 120.0           | 120.0 |
| 80"                                                                          |                      | 120.0           | 120.0 | 120.0           | 120.0 | 120.0           | 120.0 | 120.0           | 120.0 |
| 84"                                                                          |                      | 120.0           | 120.0 | 120.0           | 120.0 | 120.0           | 120.0 | 120.0           | 120.0 |
| 36"                                                                          | 96"                  | 120.0           | 120.0 | 120.0           | 120.0 | 120.0           | 120.0 | 120.0           | 120.0 |
| 42"                                                                          |                      | 120.0           | 120.0 | 120.0           | 120.0 | 120.0           | 120.0 | 120.0           | 120.0 |
| 48"                                                                          |                      | 120.0           | 120.0 | 120.0           | 120.0 | 120.0           | 120.0 | 120.0           | 120.0 |
| 54"                                                                          |                      | 120.0           | 120.0 | 120.0           | 120.0 | 120.0           | 120.0 | 120.0           | 120.0 |
| 60"                                                                          |                      | 120.0           | 120.0 | 120.0           | 120.0 | 120.0           | 120.0 | 120.0           | 120.0 |
| 66"                                                                          |                      | 120.0           | 120.0 | 120.0           | 120.0 | 120.0           | 120.0 | 120.0           | 120.0 |
| 72"                                                                          |                      | 120.0           | 120.0 | 120.0           | 120.0 | 120.0           | 120.0 | 120.0           | 120.0 |
| 78"                                                                          |                      | 120.0           | 120.0 | 120.0           | 120.0 | 120.0           | 120.0 | 120.0           | 120.0 |
| 80"                                                                          |                      | 120.0           | 120.0 | 120.0           | 120.0 | 120.0           | 120.0 | 120.0           | 120.0 |
| 84"                                                                          |                      | 120.0           | 120.0 | 120.0           | 120.0 | 120.0           | 120.0 | 120.0           | 120.0 |
| 36"                                                                          | 108"                 | 120.0           | 120.0 | 120.0           | 120.0 | 120.0           | 120.0 | 120.0           | 120.0 |
| 42"                                                                          |                      | 120.0           | 120.0 | 120.0           | 120.0 | 120.0           | 120.0 | 120.0           | 120.0 |
| 48"                                                                          |                      | 120.0           | 120.0 | 120.0           | 120.0 | 120.0           | 120.0 | 120.0           | 120.0 |
| 54"                                                                          |                      | 120.0           | 120.0 | 120.0           | 120.0 | 120.0           | 120.0 | 120.0           | 120.0 |
| 60"                                                                          |                      | 120.0           | 120.0 | 120.0           | 120.0 | 120.0           | 120.0 | 120.0           | 120.0 |
| 66"                                                                          |                      | 120.0           | 120.0 | 120.0           | 120.0 | 120.0           | 120.0 | 117.5           | 120.0 |
| 72"                                                                          |                      | 120.0           | 120.0 | 120.0           | 120.0 | 120.0           | 120.0 | 112.2           | 120.0 |
| 78"                                                                          |                      | 120.0           | 120.0 | 120.0           | 120.0 | 120.0           | 120.0 | 108.1           | 120.0 |
| 80"                                                                          |                      | 120.0           | 120.0 | 120.0           | 120.0 | 120.0           | 120.0 | 108.1           | 120.0 |
| 84"                                                                          |                      | 120.0           | 120.0 | 120.0           | 120.0 | 120.0           | 120.0 | 104.9           | 120.0 |
| 36"                                                                          | 120"                 | 120.0           | 120.0 | 120.0           | 120.0 | 120.0           | 120.0 | 120.0           | 120.0 |
| 42"                                                                          |                      | 120.0           | 120.0 | 120.0           | 120.0 | 120.0           | 120.0 | 120.0           | 120.0 |
| 48"                                                                          |                      | 120.0           | 120.0 | 120.0           | 120.0 | 120.0           | 120.0 | 120.0           | 120.0 |
| 54"                                                                          |                      | 120.0           | 120.0 | 120.0           | 120.0 | 120.0           | 120.0 | 115.8           | 120.0 |
| 60"                                                                          |                      | 120.0           | 120.0 | 120.0           | 120.0 | 120.0           | 120.0 | 107.7           | 120.0 |
| 66"                                                                          |                      | 120.0           | 120.0 | 120.0           | 120.0 | 118.0           | 120.0 | 101.3           | 120.0 |
| 72"                                                                          |                      | 120.0           | 120.0 | 120.0           | 120.0 | 112.0           | 120.0 | 96.2            | 120.0 |
| 78"                                                                          |                      | 120.0           | 120.0 | 120.0           | 120.0 | 107.2           | 120.0 | 92.1            | 120.0 |
| 80"                                                                          |                      | 120.0           | 120.0 | 120.0           | 120.0 | 105.8           | 120.0 | 90.8            | 120.0 |
| 84"                                                                          |                      | 120.0           | 120.0 | 120.0           | 120.0 | 103.4           | 120.0 | 88.8            | 118.4 |
| 36"                                                                          | 132"                 | 120.0           | 120.0 | 120.0           | 120.0 | 120.0           | 120.0 | 120.0           | 120.0 |
| 42"                                                                          |                      | 120.0           | 120.0 | 120.0           | 120.0 | 120.0           | 120.0 | 120.0           | 120.0 |
| 48"                                                                          |                      | 120.0           | 120.0 | 120.0           | 120.0 | 120.0           | 120.0 | 112.2           | 120.0 |
| 54"                                                                          |                      | 120.0           | 120.0 | 120.0           | 120.0 | 119.5           | 120.0 | 102.6           | 120.0 |
| 60"                                                                          |                      | 120.0           | 120.0 | 120.0           | 120.0 | 110.7           | 120.0 | 95.0            | 120.0 |
| 66"                                                                          |                      | 120.0           | 120.0 | 120.0           | 120.0 | 103.7           | 120.0 | 89.0            | 118.7 |
| 72"                                                                          |                      | 120.0           | 120.0 | 117.3           | 120.0 | 98.0            | 120.0 | 84.2            | 112.2 |
| 78"                                                                          |                      | 120.0           | 120.0 | 111.8           | 120.0 | 93.4            | 120.0 | 80.2            | 106.9 |
| 80"                                                                          |                      | 120.0           | 120.0 | 110.2           | 120.0 | 92.0            | 120.0 | 79.0            | 105.4 |
| 84"                                                                          |                      | 120.0           | 120.0 | 107.2           | 120.0 | 89.6            | 119.5 | 76.9            | 102.6 |

| HEAD/SILL ANCHOR LOAD CAPACITY – PSF (WITHOUT RECEPTOR)<br>EXT.(+) & INT.(–) |                      |                 |       |                 |       |                 |       |                 |       |
|------------------------------------------------------------------------------|----------------------|-----------------|-------|-----------------|-------|-----------------|-------|-----------------|-------|
| NOMINAL DIMS.                                                                |                      | ANCHOR TYPE 'D' |       |                 |       |                 |       |                 |       |
| AVERAGE<br>PANEL WIDTH                                                       | DOOR FRAME<br>HEIGHT | 3/8" MAX. SHIMS |       | 1/2" MAX. SHIMS |       | 5/8" MAX. SHIMS |       | 3/4" MAX. SHIMS |       |
|                                                                              |                      | D3              | D4    | D3              | D4    | D3              | D4    | D3              | D4    |
| 36"                                                                          | 144"                 | 120.0           | 120.0 | 120.0           | 120.0 | 120.0           | 120.0 | 120.0           | 120.0 |
| 42"                                                                          |                      | 120.0           | 120.0 | 120.0           | 120.0 | 120.0           | 120.0 | 112.6           | 120.0 |
| 48"                                                                          |                      | 120.0           | 120.0 | 120.0           | 120.0 | 117.6           | 120.0 | 101.0           | 120.0 |
| 54"                                                                          |                      | 120.0           | 120.0 | 120.0           | 120.0 | 107.2           | 120.0 | 92.1            | 113.4 |
| 60"                                                                          |                      | 120.0           | 120.0 | 118.5           | 120.0 | 99.0            | 120.0 | 85.0            | 120.0 |
| 66"                                                                          |                      | 120.0           | 120.0 | 110.7           | 120.0 | 92.5            | 120.0 | 79.4            | 105.9 |
| 72"                                                                          |                      | 120.0           | 120.0 | 104.3           | 120.0 | 87.1            | 116.1 | 74.8            | 99.7  |
| 78"                                                                          |                      | 117.2           | 120.0 | 99.0            | 120.0 | 82.7            | 110.3 | 71.0            | 94.7  |
| 80"                                                                          |                      | 115.4           | 120.0 | 97.4            | 120.0 | 81.4            | 108.6 | 69.9            | 93.2  |
| 36"                                                                          | 150"                 | 120.0           | 120.0 | 120.0           | 120.0 | 120.0           | 120.0 | 120.0           | 120.0 |
| 42"                                                                          |                      | 120.0           | 120.0 | 120.0           | 120.0 | 120.0           | 120.0 | 107.4           | 120.0 |
| 48"                                                                          |                      | 120.0           | 120.0 | 120.0           | 120.0 | 112.0           | 120.0 | 96.2            | 120.0 |
| 54"                                                                          |                      | 120.0           | 120.0 | 120.0           | 120.0 | 102.0           | 120.0 | 87.6            | 116.8 |
| 60"                                                                          |                      | 120.0           | 120.0 | 112.6           | 120.0 | 94.1            | 120.0 | 80.8            | 107.7 |
| 66"                                                                          |                      | 120.0           | 120.0 | 105.0           | 120.0 | 87.7            | 117.0 | 75.3            | 100.4 |
| 72"                                                                          |                      | 117.0           | 120.0 | 98.8            | 120.0 | 82.5            | 110.0 | 70.9            | 94.5  |
| 78"                                                                          |                      | 110.9           | 120.0 | 93.6            | 120.0 | 78.2            | 104.3 | 67.2            | 89.6  |
| 80"                                                                          |                      | 95.0            | 95.0  | 91.5            | 95.0  | 76.4            | 95.0  | 65.6            | 87.5  |
| 36"                                                                          | 156"                 | 120.0           | 120.0 | 120.0           | 120.0 | 120.0           | 120.0 | 117.1           | 120.0 |
| 42"                                                                          |                      | 120.0           | 120.0 | 120.0           | 120.0 | 119.5           | 120.0 | 102.6           | 120.0 |
| 48"                                                                          |                      | 120.0           | 120.0 | 120.0           | 120.0 | 106.9           | 120.0 | 91.8            | 120.0 |
| 54"                                                                          |                      | 120.0           | 120.0 | 116.4           | 120.0 | 97.2            | 120.0 | 83.5            | 111.3 |
| 60"                                                                          |                      | 120.0           | 120.0 | 107.2           | 120.0 | 89.6            | 119.5 | 76.9            | 102.6 |
| 66"                                                                          |                      | 120.0           | 120.0 | 104.3           | 120.0 | 87.1            | 116.2 | 74.8            | 99.8  |

INTERPOLATION BETWEEN WIDTHS OR HEIGHTS ALLOWED.

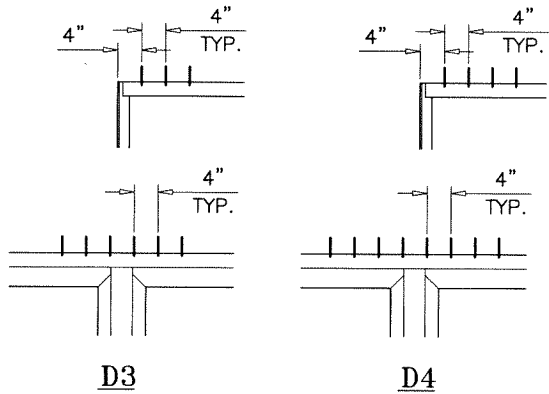

ANCHORS TYPES: SEE SHEET 20 FOR DESCRIPTION

D3 = (3) ANCHORS TYPE 'D' AT EACH FREE JAMB  
(6) AT INTERLOCK AND ASTRAGAL LOCATIONS


D4 = (4) ANCHORS TYPE 'D' AT EACH FREE JAMB  
(8) AT INTERLOCK AND ASTRAGAL LOCATIONS

ALL OTHER ANCHORS TO BE SPACED AS PER ELEVATION.

CLUSTER OF ANCHORS AT FREE JAMB, INTERLOCK AND  
ASTRAGAL ENDS CAN BE IN SINGLE ROW OR DOUBLE ROWS  
(SINGLE ROWS SHOWN ABOVE)

HEAD/SILL ANCHORS  
WITHOUT RECEPTORS

Sealed: 11/3/2025

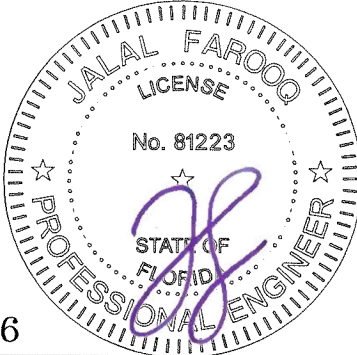

FL #29516

**AL-FAROOQ CORPORATION**  
ENGINEERS & PRODUCT DEVELOPMENT  
9360 SUNSET DRIVE, SUITE 220  
MIAMI, FLORIDA 33173  
TEL. (305) 264-8100  
WWW.AFCENG.COM  
FBPE #3538

ES-LS7035-13 LIFT & SLIDE ALUM GLASS DOOR (S.M.I.)

**E.S. WINDOWS, LLC**  
3550 N.W. 49 STREET  
MIAMI, FL. 33142  
TEL. (305) 638-5151 FAX. (305) 638-5158

|            |    |      |    |             |
|------------|----|------|----|-------------|
| revisions: | no | date | by | description |
|            |    |      |    |             |
|            |    |      |    |             |
|            |    |      |    |             |
|            |    |      |    |             |


|          |          |
|----------|----------|
| date:    | 05-14-20 |
| scale:   | —        |
| dr. by:  | TARIQ    |
| chk. by: |          |

|             |          |
|-------------|----------|
| drawing no. | 20-46F   |
| sheet       | 11 of 32 |

| HEAD ANCHOR LOAD CAPACITY – PSF (WITH RECEPTOR)<br>EXT.(+) & INT.(–) |                      |                 |       |       |                 |       |       |                 |       |       |
|----------------------------------------------------------------------|----------------------|-----------------|-------|-------|-----------------|-------|-------|-----------------|-------|-------|
| NOMINAL DIMS.                                                        |                      | ANCHOR TYPE 'A' |       |       |                 |       |       |                 |       |       |
| AVERAGE<br>PANEL WIDTH                                               | DOOR FRAME<br>HEIGHT | 1/2" MAX. SHIMS |       |       | 5/8" MAX. SHIMS |       |       | 3/4" MAX. SHIMS |       |       |
|                                                                      |                      | A2              | A3    | A4    | A2              | A3    | A4    | A2              | A3    | A4    |
| 36"                                                                  | 84"                  | 120.0           | 120.0 | 120.0 | 120.0           | 120.0 | 120.0 | 120.0           | 120.0 | 120.0 |
| 42"                                                                  |                      | 120.0           | 120.0 | 120.0 | 120.0           | 120.0 | 120.0 | 120.0           | 120.0 | 120.0 |
| 48"                                                                  |                      | 120.0           | 120.0 | 120.0 | 120.0           | 120.0 | 120.0 | 113.2           | 120.0 | 120.0 |
| 54"                                                                  |                      | 120.0           | 120.0 | 120.0 | 118.6           | 120.0 | 120.0 | 105.9           | 120.0 | 120.0 |
| 60"                                                                  |                      | 120.0           | 120.0 | 120.0 | 112.7           | 120.0 | 120.0 | 100.7           | 120.0 | 120.0 |
| 66"                                                                  |                      | 120.0           | 120.0 | 120.0 | 108.5           | 120.0 | 120.0 | 96.9            | 120.0 | 120.0 |
| 72"                                                                  |                      | 119.9           | 120.0 | 120.0 | 105.6           | 120.0 | 120.0 | 94.4            | 120.0 | 120.0 |
| 78"                                                                  |                      | 118.1           | 120.0 | 120.0 | 104.0           | 120.0 | 120.0 | 92.9            | 120.0 | 120.0 |
| 80"                                                                  |                      | 117.8           | 120.0 | 120.0 | 103.7           | 120.0 | 120.0 | 92.6            | 120.0 | 120.0 |
| 84"                                                                  |                      | 117.5           | 120.0 | 120.0 | 103.5           | 120.0 | 120.0 | 92.4            | 120.0 | 120.0 |
| 36"                                                                  | 96"                  | 120.0           | 120.0 | 120.0 | 120.0           | 120.0 | 120.0 | 116.1           | 120.0 | 120.0 |
| 42"                                                                  |                      | 120.0           | 120.0 | 120.0 | 115.9           | 120.0 | 120.0 | 103.5           | 120.0 | 120.0 |
| 48"                                                                  |                      | 119.9           | 120.0 | 120.0 | 105.6           | 120.0 | 120.0 | 94.4            | 120.0 | 120.0 |
| 54"                                                                  |                      | 111.3           | 120.0 | 120.0 | 98.0            | 120.0 | 120.0 | 87.5            | 120.0 | 120.0 |
| 60"                                                                  |                      | 104.7           | 120.0 | 120.0 | 92.2            | 120.0 | 120.0 | 82.4            | 120.0 | 120.0 |
| 66"                                                                  |                      | 99.7            | 120.0 | 120.0 | 87.8            | 120.0 | 120.0 | 78.4            | 117.6 | 120.0 |
| 72"                                                                  |                      | 96.0            | 120.0 | 120.0 | 84.5            | 120.0 | 120.0 | 75.5            | 113.2 | 120.0 |
| 78"                                                                  |                      | 93.2            | 120.0 | 120.0 | 82.1            | 120.0 | 120.0 | 73.3            | 110.0 | 120.0 |
| 80"                                                                  |                      | 92.5            | 120.0 | 120.0 | 81.5            | 120.0 | 120.0 | 72.8            | 109.2 | 120.0 |
| 84"                                                                  |                      | 91.4            | 120.0 | 120.0 | 80.5            | 120.0 | 120.0 | 71.9            | 107.8 | 120.0 |
| 36"                                                                  | 108"                 | 120.0           | 120.0 | 120.0 | 112.7           | 120.0 | 120.0 | 100.7           | 120.0 | 120.0 |
| 42"                                                                  |                      | 113.4           | 120.0 | 120.0 | 99.9            | 120.0 | 120.0 | 89.2            | 120.0 | 120.0 |
| 48"                                                                  |                      | 102.8           | 120.0 | 120.0 | 90.5            | 120.0 | 120.0 | 80.9            | 120.0 | 120.0 |
| 54"                                                                  |                      | 94.8            | 120.0 | 120.0 | 83.5            | 120.0 | 120.0 | 74.6            | 111.8 | 120.0 |
| 60"                                                                  |                      | 88.6            | 120.0 | 120.0 | 78.0            | 117.0 | 120.0 | 69.7            | 104.5 | 120.0 |
| 66"                                                                  |                      | 83.7            | 120.0 | 120.0 | 73.8            | 110.6 | 120.0 | 65.9            | 98.8  | 120.0 |
| 72"                                                                  |                      | 80.0            | 119.9 | 120.0 | 70.4            | 105.6 | 120.0 | 62.9            | 94.4  | 120.0 |
| 78"                                                                  |                      | 77.0            | 115.5 | 120.0 | 67.8            | 101.8 | 120.0 | 60.6            | 90.9  | 120.0 |
| 80"                                                                  |                      | 76.2            | 114.3 | 120.0 | 67.1            | 100.7 | 120.0 | 59.9            | 89.9  | 119.9 |
| 84"                                                                  |                      | 74.8            | 112.2 | 120.0 | 65.9            | 98.8  | 120.0 | 58.8            | 88.2  | 117.6 |
| 36"                                                                  | 120"                 | 112.9           | 120.0 | 120.0 | 99.4            | 120.0 | 120.0 | 88.8            | 120.0 | 120.0 |
| 42"                                                                  |                      | 99.7            | 120.0 | 120.0 | 87.8            | 120.0 | 120.0 | 78.4            | 117.6 | 120.0 |
| 48"                                                                  |                      | 90.0            | 120.0 | 120.0 | 79.2            | 118.8 | 120.0 | 70.8            | 106.2 | 120.0 |
| 54"                                                                  |                      | 82.5            | 120.0 | 120.0 | 72.7            | 109.0 | 120.0 | 64.9            | 97.4  | 120.0 |
| 60"                                                                  |                      | 76.8            | 115.1 | 120.0 | 67.6            | 101.4 | 120.0 | 60.4            | 90.6  | 120.0 |
| 66"                                                                  |                      | 72.2            | 108.3 | 120.0 | 63.6            | 95.4  | 120.0 | 56.8            | 85.2  | 113.6 |
| 72"                                                                  |                      | 68.5            | 102.8 | 120.0 | 60.4            | 90.5  | 120.0 | 53.9            | 80.9  | 107.8 |
| 78"                                                                  |                      | 65.6            | 98.4  | 120.0 | 57.8            | 86.7  | 115.6 | 51.6            | 77.4  | 103.2 |
| 80"                                                                  |                      | 64.8            | 97.2  | 120.0 | 57.0            | 85.6  | 114.1 | 51.0            | 76.4  | 101.9 |
| 84"                                                                  |                      | 63.3            | 94.9  | 120.0 | 55.7            | 83.6  | 111.4 | 49.8            | 74.7  | 99.5  |
| 36"                                                                  | 132"                 | 101.0           | 120.0 | 120.0 | 89.0            | 120.0 | 120.0 | 79.5            | 119.2 | 120.0 |
| 42"                                                                  |                      | 88.9            | 120.0 | 120.0 | 78.3            | 117.5 | 120.0 | 70.0            | 104.9 | 120.0 |
| 48"                                                                  |                      | 80.0            | 119.9 | 120.0 | 70.4            | 105.6 | 120.0 | 62.9            | 94.4  | 120.0 |
| 54"                                                                  |                      | 73.1            | 109.7 | 120.0 | 64.4            | 96.6  | 120.0 | 57.5            | 86.3  | 115.0 |
| 60"                                                                  |                      | 67.7            | 101.6 | 120.0 | 59.7            | 89.5  | 119.3 | 53.3            | 79.9  | 106.6 |
| 66"                                                                  |                      | 63.4            | 95.2  | 120.0 | 55.9            | 83.8  | 111.7 | 49.9            | 74.9  | 99.8  |
| 72"                                                                  |                      | 60.0            | 90.0  | 119.9 | 52.8            | 79.2  | 105.6 | 47.2            | 70.8  | 94.4  |
| 78"                                                                  |                      | 57.1            | 85.7  | 114.3 | 50.3            | 75.5  | 100.7 | 45.0            | 67.4  | 89.9  |
| 80"                                                                  |                      | 56.3            | 84.5  | 112.6 | 49.6            | 74.4  | 99.2  | 44.3            | 66.5  | 88.6  |
| 84"                                                                  |                      | 54.8            | 82.2  | 109.7 | 48.3            | 72.4  | 96.6  | 43.1            | 64.7  | 86.3  |

| HEAD ANCHOR LOAD CAPACITY – PSF (WITH RECEPTOR)<br>EXT.(+) & INT.(–) |                      |                 |       |       |                 |       |       |                 |       |       |
|----------------------------------------------------------------------|----------------------|-----------------|-------|-------|-----------------|-------|-------|-----------------|-------|-------|
| NOMINAL DIMS.                                                        |                      | ANCHOR TYPE 'A' |       |       |                 |       |       |                 |       |       |
| AVERAGE<br>PANEL WIDTH                                               | DOOR FRAME<br>HEIGHT | 1/2" MAX. SHIMS |       |       | 5/8" MAX. SHIMS |       |       | 3/4" MAX. SHIMS |       |       |
|                                                                      |                      | A2              | A3    | A4    | A2              | A3    | A4    | A2              | A3    | A4    |
| 36"                                                                  | 144"                 | 91.4            | 120.0 | 120.0 | 80.5            | 120.0 | 120.0 | 71.9            | 107.8 | 120.0 |
| 42"                                                                  |                      | 80.2            | 120.0 | 120.0 | 70.7            | 106.0 | 120.0 | 63.1            | 94.7  | 120.0 |
| 48"                                                                  |                      | 72.0            | 108.0 | 120.0 | 63.4            | 95.1  | 120.0 | 56.6            | 84.9  | 113.2 |
| 54"                                                                  |                      | 65.6            | 98.4  | 120.0 | 57.8            | 86.7  | 115.6 | 51.6            | 77.4  | 103.2 |
| 60"                                                                  |                      | 60.6            | 90.9  | 120.0 | 53.4            | 80.1  | 106.7 | 47.7            | 71.5  | 95.4  |
| 66"                                                                  |                      | 56.6            | 84.9  | 113.2 | 49.8            | 74.8  | 99.7  | 44.5            | 66.8  | 89.0  |
| 72"                                                                  |                      | 53.3            | 80.0  | 95.0  | 46.9            | 70.4  | 93.9  | 41.9            | 62.9  | 83.9  |
| 78"                                                                  |                      | 50.6            | 75.9  | 95.0  | 44.6            | 66.9  | 89.2  | 39.8            | 59.7  | 79.6  |
| 80"                                                                  |                      | 49.8            | 74.7  | 95.0  | 43.9            | 65.8  | 87.8  | 39.2            | 58.8  | 78.4  |
| 36"                                                                  | 150"                 | 87.2            | 120.0 | 120.0 | 76.8            | 115.2 | 120.0 | 68.6            | 102.9 | 120.0 |
| 42"                                                                  |                      | 76.5            | 114.8 | 120.0 | 67.4            | 101.1 | 120.0 | 60.2            | 90.3  | 120.0 |
| 48"                                                                  |                      | 68.5            | 102.8 | 120.0 | 60.4            | 90.5  | 120.0 | 53.9            | 80.9  | 107.8 |
| 54"                                                                  |                      | 62.4            | 93.6  | 120.0 | 55.0            | 82.4  | 109.9 | 49.1            | 73.6  | 98.2  |
| 60"                                                                  |                      | 57.6            | 86.4  | 115.1 | 50.7            | 76.1  | 101.4 | 45.3            | 67.9  | 90.6  |
| 66"                                                                  |                      | 53.7            | 80.5  | 107.4 | 47.3            | 70.9  | 94.6  | 42.2            | 63.3  | 84.5  |
| 72"                                                                  |                      | 50.5            | 75.8  | 95.0  | 44.5            | 66.7  | 89.0  | 39.7            | 59.6  | 79.5  |
| 78"                                                                  |                      | 47.9            | 71.8  | 95.0  | 42.2            | 63.3  | 84.3  | 37.7            | 56.5  | 75.3  |
| 80–7/8"                                                              |                      | 46.8            | 70.2  | 93.6  | 41.5            | 61.8  | 82.4  | 36.8            | 55.2  | 73.6  |
| 36"                                                                  | 156"                 | 83.4            | 120.0 | 120.0 | 73.5            | 110.2 | 120.0 | 65.6            | 98.5  | 120.0 |
| 42"                                                                  |                      | 73.1            | 109.7 | 120.0 | 64.4            | 96.6  | 120.0 | 57.5            | 86.3  | 115.0 |
| 48"                                                                  |                      | 65.4            | 98.1  | 120.0 | 57.6            | 86.4  | 115.2 | 51.5            | 77.2  | 102.9 |
| 54"                                                                  |                      | 59.5            | 89.3  | 119.0 | 52.4            | 78.6  | 104.8 | 46.8            | 70.2  | 93.6  |
| 60"                                                                  |                      | 54.8            | 82.2  | 109.7 | 48.3            | 72.4  | 96.6  | 43.1            | 64.7  | 86.3  |
| 62–1/4"                                                              |                      | 53.3            | 80.0  | 106.7 | 47.0            | 70.4  | 93.9  | 42.0            | 62.9  | 83.9  |

INTERPOLATION BETWEEN WIDTHS OR HEIGHTS ALLOWED.

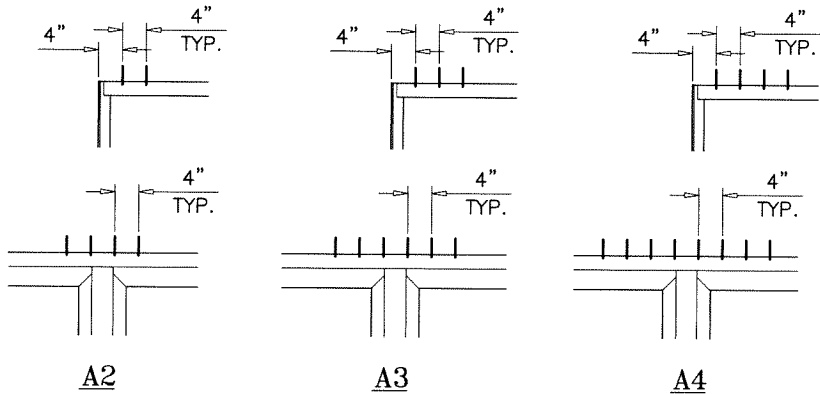

ANCHORS TYPES: SEE SHEET 20 FOR DESCRIPTION  
A2 = (2) ANCHORS TYPE 'A' AT EACH FREE JAMB  
(4) AT INTERLOCK AND ASTRAGAL LOCATIONS  
A3 = (3) ANCHORS TYPE 'A' AT EACH FREE JAMB  
(6) AT INTERLOCK AND ASTRAGAL LOCATIONS  
A4 = (4) ANCHORS TYPE 'A' AT EACH FREE JAMB  
(8) AT INTERLOCK AND ASTRAGAL LOCATIONS

ALL OTHER ANCHORS TO BE SPACED AS PER ELEVATION.  
CLUSTER OF ANCHORS AT FREE JAMB, INTERLOCK AND ASTRAGAL ENDS CAN BE IN SINGLE ROW OR DOUBLE ROWS (SINGLE ROWS SHOWN ABOVE)

Sealed: 11/3/2025

HEAD ANCHORS  
WITH RECEPTORS

FL #29516

**AL-FAROOQ CORPORATION**  
ENGINEERS & PRODUCT DEVELOPMENT  
9360 SUNSET DRIVE, SUITE 220  
MIAMI, FLORIDA 33173  
TEL. (305) 264-8100  
WWW.AFCENG.COM  
FBPE #3538  
COMP-ANL 20-46F-ES

ES-LS7035-13 LIFT & SLIDE ALUM GLASS DOOR (S.M.I.)

**E.S. WINDOWS, LLC**  
3550 N.W. 49 STREET  
MIAMI, FL. 33142  
TEL. (305) 638-5151 FAX. (305) 638-5158

revisions:  
no date by description


date: 05-14-20  
scale: -  
dr. by: TARIQ  
chk. by:

drawing no.  
**20-46F**  
sheet 12 of 32

| HEAD ANCHOR LOAD CAPACITY – PSF (WITH RECEPTOR)<br>EXT.(+) & INT.(–) |                      |                 |       |       |                 |       |       |                 |       |       |
|----------------------------------------------------------------------|----------------------|-----------------|-------|-------|-----------------|-------|-------|-----------------|-------|-------|
| NOMINAL DIMS.                                                        |                      | ANCHOR TYPE 'B' |       |       |                 |       |       |                 |       |       |
| AVERAGE<br>PANEL WIDTH                                               | DOOR FRAME<br>HEIGHT | 1/2" MAX. SHIMS |       |       | 5/8" MAX. SHIMS |       |       | 3/4" MAX. SHIMS |       |       |
|                                                                      |                      | B2              | B3    | B4    | B2              | B3    | B4    | B2              | B3    | B4    |
| 36"                                                                  | 84"                  | 120.0           | 120.0 | 120.0 | 120.0           | 120.0 | 120.0 | 120.0           | 120.0 | 120.0 |
| 42"                                                                  |                      | 120.0           | 120.0 | 120.0 | 120.0           | 120.0 | 120.0 | 120.0           | 120.0 | 120.0 |
| 48"                                                                  |                      | 120.0           | 120.0 | 120.0 | 120.0           | 120.0 | 120.0 | 120.0           | 120.0 | 120.0 |
| 54"                                                                  |                      | 120.0           | 120.0 | 120.0 | 120.0           | 120.0 | 120.0 | 120.0           | 120.0 | 120.0 |
| 60"                                                                  |                      | 120.0           | 120.0 | 120.0 | 120.0           | 120.0 | 120.0 | 118.6           | 120.0 | 120.0 |
| 66"                                                                  |                      | 120.0           | 120.0 | 120.0 | 120.0           | 120.0 | 120.0 | 114.2           | 120.0 | 120.0 |
| 72"                                                                  |                      | 120.0           | 120.0 | 120.0 | 120.0           | 120.0 | 120.0 | 111.2           | 120.0 | 120.0 |
| 78"                                                                  |                      | 120.0           | 120.0 | 120.0 | 120.0           | 120.0 | 120.0 | 109.5           | 120.0 | 120.0 |
| 80"                                                                  |                      | 120.0           | 120.0 | 120.0 | 120.0           | 120.0 | 120.0 | 109.2           | 120.0 | 120.0 |
| 84"                                                                  |                      | 120.0           | 120.0 | 120.0 | 120.0           | 120.0 | 120.0 | 108.9           | 120.0 | 120.0 |
| 36"                                                                  | 96"                  | 120.0           | 120.0 | 120.0 | 120.0           | 120.0 | 120.0 | 120.0           | 120.0 | 120.0 |
| 42"                                                                  |                      | 120.0           | 120.0 | 120.0 | 120.0           | 120.0 | 120.0 | 120.0           | 120.0 | 120.0 |
| 48"                                                                  |                      | 120.0           | 120.0 | 120.0 | 120.0           | 120.0 | 120.0 | 111.2           | 120.0 | 120.0 |
| 54"                                                                  |                      | 120.0           | 120.0 | 120.0 | 117.8           | 120.0 | 120.0 | 103.1           | 120.0 | 120.0 |
| 60"                                                                  |                      | 120.0           | 120.0 | 120.0 | 110.9           | 120.0 | 120.0 | 97.1            | 120.0 | 120.0 |
| 66"                                                                  |                      | 120.0           | 120.0 | 120.0 | 105.6           | 120.0 | 120.0 | 92.4            | 120.0 | 120.0 |
| 72"                                                                  |                      | 118.5           | 120.0 | 120.0 | 101.6           | 120.0 | 120.0 | 89.0            | 120.0 | 120.0 |
| 78"                                                                  |                      | 115.2           | 120.0 | 120.0 | 98.7            | 120.0 | 120.0 | 86.4            | 120.0 | 120.0 |
| 80"                                                                  |                      | 114.3           | 120.0 | 120.0 | 98.0            | 120.0 | 120.0 | 85.8            | 120.0 | 120.0 |
| 84"                                                                  |                      | 112.9           | 120.0 | 120.0 | 96.8            | 120.0 | 120.0 | 84.7            | 120.0 | 120.0 |
| 36"                                                                  | 108"                 | 120.0           | 120.0 | 120.0 | 120.0           | 120.0 | 120.0 | 118.6           | 120.0 | 120.0 |
| 42"                                                                  |                      | 120.0           | 120.0 | 120.0 | 120.0           | 120.0 | 120.0 | 105.2           | 120.0 | 120.0 |
| 48"                                                                  |                      | 120.0           | 120.0 | 120.0 | 108.9           | 120.0 | 120.0 | 95.3            | 120.0 | 120.0 |
| 54"                                                                  |                      | 117.0           | 120.0 | 120.0 | 100.4           | 120.0 | 120.0 | 95.3            | 120.0 | 120.0 |
| 60"                                                                  |                      | 109.4           | 120.0 | 120.0 | 93.8            | 120.0 | 120.0 | 87.9            | 120.0 | 120.0 |
| 66"                                                                  |                      | 103.4           | 120.0 | 120.0 | 88.7            | 120.0 | 120.0 | 82.1            | 116.5 | 120.0 |
| 72"                                                                  |                      | 98.8            | 120.0 | 120.0 | 84.7            | 120.0 | 120.0 | 77.6            | 111.2 | 120.0 |
| 78"                                                                  |                      | 95.1            | 120.0 | 120.0 | 81.6            | 120.0 | 120.0 | 71.4            | 107.1 | 120.0 |
| 80"                                                                  |                      | 94.1            | 120.0 | 120.0 | 80.7            | 120.0 | 120.0 | 70.6            | 106.0 | 120.0 |
| 84"                                                                  |                      | 92.3            | 120.0 | 120.0 | 79.2            | 118.8 | 120.0 | 69.3            | 104.0 | 120.0 |
| 36"                                                                  | 120"                 | 120.0           | 120.0 | 120.0 | 119.5           | 120.0 | 120.0 | 104.7           | 120.0 | 120.0 |
| 42"                                                                  |                      | 120.0           | 120.0 | 120.0 | 105.6           | 120.0 | 120.0 | 92.4            | 120.0 | 120.0 |
| 48"                                                                  |                      | 111.1           | 120.0 | 120.0 | 95.3            | 120.0 | 120.0 | 83.4            | 120.0 | 120.0 |
| 54"                                                                  |                      | 101.9           | 120.0 | 120.0 | 87.4            | 120.0 | 120.0 | 76.5            | 114.8 | 120.0 |
| 60"                                                                  |                      | 94.8            | 120.0 | 120.0 | 81.3            | 120.0 | 120.0 | 71.2            | 106.8 | 120.0 |
| 66"                                                                  |                      | 89.2            | 120.0 | 120.0 | 76.5            | 114.7 | 120.0 | 66.9            | 100.4 | 120.0 |
| 72"                                                                  |                      | 84.7            | 120.0 | 120.0 | 72.6            | 108.9 | 120.0 | 63.5            | 95.3  | 120.0 |
| 78"                                                                  |                      | 81.0            | 120.0 | 120.0 | 69.5            | 104.2 | 120.0 | 60.8            | 91.2  | 120.0 |
| 80"                                                                  |                      | 80.0            | 120.0 | 120.0 | 68.6            | 102.9 | 120.0 | 60.1            | 90.1  | 120.0 |
| 84"                                                                  |                      | 78.1            | 117.2 | 120.0 | 67.0            | 100.5 | 120.0 | 58.7            | 88.0  | 117.3 |
| 36"                                                                  | 132"                 | 120.0           | 120.0 | 120.0 | 107.0           | 120.0 | 120.0 | 93.6            | 120.0 | 120.0 |
| 42"                                                                  |                      | 109.8           | 120.0 | 120.0 | 94.2            | 120.0 | 120.0 | 82.4            | 120.0 | 120.0 |
| 48"                                                                  |                      | 98.8            | 120.0 | 120.0 | 84.7            | 120.0 | 120.0 | 74.1            | 111.2 | 120.0 |
| 54"                                                                  |                      | 90.3            | 120.0 | 120.0 | 77.4            | 116.1 | 120.0 | 67.8            | 101.7 | 120.0 |
| 60"                                                                  |                      | 83.7            | 120.0 | 120.0 | 71.7            | 107.6 | 120.0 | 62.8            | 94.2  | 120.0 |
| 66"                                                                  |                      | 78.4            | 117.5 | 120.0 | 67.2            | 100.8 | 120.0 | 58.8            | 88.2  | 117.6 |
| 72"                                                                  |                      | 74.1            | 111.1 | 120.0 | 63.5            | 95.3  | 120.0 | 55.6            | 83.4  | 111.2 |
| 78"                                                                  |                      | 70.6            | 105.9 | 120.0 | 60.5            | 90.8  | 120.0 | 53.0            | 79.5  | 106.0 |
| 80"                                                                  |                      | 69.6            | 104.3 | 120.0 | 59.6            | 89.5  | 119.3 | 52.2            | 78.3  | 104.4 |
| 84"                                                                  |                      | 67.7            | 101.6 | 120.0 | 58.1            | 87.1  | 116.1 | 50.8            | 76.3  | 101.7 |

| HEAD ANCHOR LOAD CAPACITY – PSF (WITH RECEPTOR)<br>EXT.(+) & INT.(–) |                      |                 |       |       |                 |       |       |                 |       |       |
|----------------------------------------------------------------------|----------------------|-----------------|-------|-------|-----------------|-------|-------|-----------------|-------|-------|
| NOMINAL DIMS.                                                        |                      | ANCHOR TYPE 'B' |       |       |                 |       |       |                 |       |       |
| AVERAGE<br>PANEL WIDTH                                               | DOOR FRAME<br>HEIGHT | 1/2" MAX. SHIMS |       |       | 5/8" MAX. SHIMS |       |       | 3/4" MAX. SHIMS |       |       |
|                                                                      |                      | B2              | B3    | B4    | B2              | B3    | B4    | B2              | B3    | B4    |
| 36"                                                                  | 144"                 | 112.9           | 120.0 | 120.0 | 96.8            | 120.0 | 120.0 | 84.7            | 120.0 | 120.0 |
| 42"                                                                  |                      | 99.1            | 120.0 | 120.0 | 85.0            | 120.0 | 120.0 | 74.4            | 111.6 | 120.0 |
| 48"                                                                  |                      | 88.9            | 120.0 | 120.0 | 76.2            | 114.3 | 120.0 | 66.7            | 100.1 | 120.0 |
| 54"                                                                  |                      | 81.0            | 120.0 | 120.0 | 69.5            | 104.2 | 120.0 | 60.8            | 91.2  | 120.0 |
| 60"                                                                  |                      | 74.8            | 112.3 | 120.0 | 64.2            | 96.3  | 120.0 | 56.2            | 84.3  | 112.4 |
| 66"                                                                  |                      | 69.9            | 104.8 | 120.0 | 59.9            | 89.9  | 119.8 | 52.5            | 78.7  | 104.9 |
| 72"                                                                  |                      | 65.8            | 95.0  | 95.0  | 56.5            | 84.7  | 95.0  | 49.4            | 74.1  | 98.9  |
| 78"                                                                  |                      | 62.5            | 93.8  | 95.0  | 53.6            | 80.4  | 95.0  | 46.9            | 70.4  | 93.9  |
| 80"                                                                  |                      | 61.5            | 92.3  | 95.0  | 52.8            | 79.1  | 95.0  | 46.2            | 69.3  | 92.4  |
| 36"                                                                  | 150"                 | 107.7           | 120.0 | 120.0 | 92.4            | 120.0 | 120.0 | 80.9            | 120.0 | 120.0 |
| 42"                                                                  |                      | 94.5            | 120.0 | 120.0 | 81.0            | 120.0 | 120.0 | 70.9            | 106.4 | 120.0 |
| 48"                                                                  |                      | 84.7            | 120.0 | 120.0 | 72.6            | 108.9 | 120.0 | 63.5            | 95.3  | 120.0 |
| 54"                                                                  |                      | 77.1            | 115.6 | 120.0 | 66.1            | 99.1  | 120.0 | 57.9            | 86.8  | 115.7 |
| 60"                                                                  |                      | 71.1            | 106.7 | 120.0 | 61.0            | 91.5  | 120.0 | 53.4            | 80.1  | 106.8 |
| 66"                                                                  |                      | 66.3            | 99.4  | 120.0 | 56.8            | 85.3  | 113.7 | 49.8            | 74.7  | 99.5  |
| 72"                                                                  |                      | 62.4            | 93.6  | 95.0  | 53.5            | 80.2  | 95.0  | 46.8            | 70.2  | 93.6  |
| 78"                                                                  |                      | 59.1            | 88.7  | 95.0  | 50.7            | 76.1  | 95.0  | 44.4            | 66.6  | 88.8  |
| 80–7/8"                                                              |                      | 57.8            | 86.7  | 95.0  | 49.5            | 74.8  | 95.0  | 43.4            | 65.1  | 86.7  |
| 36"                                                                  | 156"                 | 103.1           | 120.0 | 120.0 | 88.4            | 120.0 | 120.0 | 77.4            | 116.0 | 120.0 |
| 42"                                                                  |                      | 90.3            | 120.0 | 120.0 | 77.4            | 116.1 | 120.0 | 67.8            | 101.7 | 120.0 |
| 48"                                                                  |                      | 80.8            | 120.0 | 120.0 | 69.3            | 103.9 | 120.0 | 60.7            | 91.0  | 120.0 |
| 54"                                                                  |                      | 73.5            | 110.2 | 120.0 | 63.0            | 94.5  | 120.0 | 55.2            | 82.8  | 110.3 |
| 60"                                                                  |                      | 67.7            | 101.6 | 120.0 | 58.1            | 87.1  | 116.1 | 50.8            | 76.3  | 101.7 |
| 62–1/4"                                                              |                      | 65.9            | 98.8  | 120.0 | 56.5            | 81.1  | 112.9 | 49.4            | 74.2  | 98.9  |

INTERPOLATION BETWEEN WIDTHS OR HEIGHTS ALLOWED.

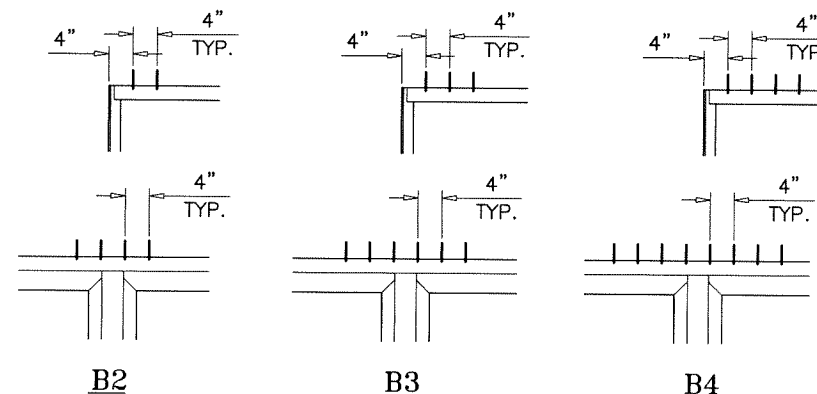

ALL OTHER ANCHORS TO BE SPACED AS PER ELEVATION.

CLUSTER OF ANCHORS AT FREE JAMB, INTERLOCK AND ASTRAGAL ENDS CAN BE IN SINGLE ROW OR DOUBLE ROWS (SINGLE ROWS SHOWN ABOVE)

Sealed: 11/3/2025

### HEAD ANCHORS

WITH RECEPTORS

**AL-FAROOQ CORPORATION**  
ENGINEERS & PRODUCT DEVELOPMENT  
9360 SUNSET DRIVE, SUITE 220  
MIAMI, FLORIDA 33173  
TEL. (305) 264-8100  
FAX (305) 638-5158  
WWW.AFCENG.COM

COMP-ANL\20-46F-ES

ES-LS7035-13 LIFT & SLIDE ALUM GLASS DOOR (S.M.I.)

**E.S. WINDOWS, LLC**  
3550 N.W. 49 STREET  
MIAMI, FL. 33142  
TEL. (305) 638-5151

FAX. (305) 638-5158

Revisions:

| no | date | by | description |
|----|------|----|-------------|
|    |      |    |             |
|    |      |    |             |
|    |      |    |             |
|    |      |    |             |

date: 05-14-20

scale: -

dr. by: TARIQ

chk. by:


drawing no. **20-46F**

sheet 13 of 32

| HEAD ANCHOR LOAD CAPACITY – PSF (WITH RECEPTOR)<br>EXT.(+) & INT.(–) |                      |                 |       |                 |       |                 |       |       |
|----------------------------------------------------------------------|----------------------|-----------------|-------|-----------------|-------|-----------------|-------|-------|
| NOMINAL DIMS.                                                        |                      | ANCHOR TYPE 'C' |       |                 |       |                 |       |       |
| AVERAGE<br>PANEL WIDTH                                               | DOOR FRAME<br>HEIGHT | 1/2" MAX. SHIMS |       | 5/8" MAX. SHIMS |       | 3/4" MAX. SHIMS |       |       |
|                                                                      |                      | C2              | C3    | C2              | C3    | C2              | C3    | C4    |
| 36"                                                                  | 84"                  | 120.0           | 120.0 | 120.0           | 120.0 | 120.0           | 120.0 | 120.0 |
| 42"                                                                  |                      | 120.0           | 120.0 | 120.0           | 120.0 | 120.0           | 120.0 | 120.0 |
| 48"                                                                  |                      | 120.0           | 120.0 | 120.0           | 120.0 | 120.0           | 120.0 | 120.0 |
| 54"                                                                  |                      | 120.0           | 120.0 | 120.0           | 120.0 | 120.0           | 120.0 | 120.0 |
| 60"                                                                  |                      | 120.0           | 120.0 | 120.0           | 120.0 | 120.0           | 120.0 | 120.0 |
| 66"                                                                  |                      | 120.0           | 120.0 | 120.0           | 120.0 | 120.0           | 120.0 | 120.0 |
| 72"                                                                  |                      | 120.0           | 120.0 | 120.0           | 120.0 | 120.0           | 120.0 | 120.0 |
| 78"                                                                  |                      | 120.0           | 120.0 | 120.0           | 120.0 | 120.0           | 120.0 | 120.0 |
| 80"                                                                  |                      | 120.0           | 120.0 | 120.0           | 120.0 | 120.0           | 120.0 | 120.0 |
| 84"                                                                  |                      | 120.0           | 120.0 | 120.0           | 120.0 | 120.0           | 120.0 | 120.0 |
| 36"                                                                  | 96"                  | 120.0           | 120.0 | 120.0           | 120.0 | 120.0           | 120.0 | 120.0 |
| 42"                                                                  |                      | 120.0           | 120.0 | 120.0           | 120.0 | 120.0           | 120.0 | 120.0 |
| 48"                                                                  |                      | 120.0           | 120.0 | 120.0           | 120.0 | 120.0           | 120.0 | 120.0 |
| 54"                                                                  |                      | 120.0           | 120.0 | 120.0           | 120.0 | 120.0           | 120.0 | 120.0 |
| 60"                                                                  |                      | 120.0           | 120.0 | 120.0           | 120.0 | 120.0           | 120.0 | 120.0 |
| 66"                                                                  |                      | 120.0           | 120.0 | 120.0           | 120.0 | 120.0           | 120.0 | 120.0 |
| 72"                                                                  |                      | 120.0           | 120.0 | 120.0           | 120.0 | 120.0           | 120.0 | 120.0 |
| 78"                                                                  |                      | 120.0           | 120.0 | 120.0           | 120.0 | 120.0           | 120.0 | 120.0 |
| 80"                                                                  |                      | 120.0           | 120.0 | 120.0           | 120.0 | 120.0           | 120.0 | 120.0 |
| 84"                                                                  |                      | 120.0           | 120.0 | 120.0           | 120.0 | 120.0           | 120.0 | 120.0 |
| 36"                                                                  | 108"                 | 120.0           | 120.0 | 120.0           | 120.0 | 120.0           | 120.0 | 120.0 |
| 42"                                                                  |                      | 120.0           | 120.0 | 120.0           | 120.0 | 120.0           | 120.0 | 120.0 |
| 48"                                                                  |                      | 120.0           | 120.0 | 120.0           | 120.0 | 120.0           | 120.0 | 120.0 |
| 54"                                                                  |                      | 120.0           | 120.0 | 120.0           | 120.0 | 120.0           | 120.0 | 120.0 |
| 60"                                                                  |                      | 120.0           | 120.0 | 120.0           | 120.0 | 120.0           | 120.0 | 120.0 |
| 66"                                                                  |                      | 120.0           | 120.0 | 120.0           | 120.0 | 120.0           | 120.0 | 120.0 |
| 72"                                                                  |                      | 120.0           | 120.0 | 120.0           | 120.0 | 120.0           | 120.0 | 120.0 |
| 78"                                                                  |                      | 120.0           | 120.0 | 120.0           | 120.0 | 120.0           | 120.0 | 120.0 |
| 80"                                                                  |                      | 120.0           | 120.0 | 120.0           | 120.0 | 120.0           | 120.0 | 120.0 |
| 84"                                                                  |                      | 120.0           | 120.0 | 120.0           | 120.0 | 119.0           | 120.0 | 120.0 |
| 36"                                                                  | 120"                 | 120.0           | 120.0 | 120.0           | 120.0 | 120.0           | 120.0 | 120.0 |
| 42"                                                                  |                      | 120.0           | 120.0 | 120.0           | 120.0 | 120.0           | 120.0 | 120.0 |
| 48"                                                                  |                      | 120.0           | 120.0 | 120.0           | 120.0 | 120.0           | 120.0 | 120.0 |
| 54"                                                                  |                      | 120.0           | 120.0 | 120.0           | 120.0 | 120.0           | 120.0 | 120.0 |
| 60"                                                                  |                      | 120.0           | 120.0 | 120.0           | 120.0 | 120.0           | 120.0 | 120.0 |
| 66"                                                                  |                      | 120.0           | 120.0 | 120.0           | 120.0 | 114.9           | 120.0 | 120.0 |
| 72"                                                                  |                      | 120.0           | 120.0 | 120.0           | 120.0 | 109.1           | 120.0 | 120.0 |
| 78"                                                                  |                      | 118.9           | 120.0 | 117.0           | 120.0 | 104.4           | 120.0 | 120.0 |
| 80"                                                                  |                      | 117.4           | 120.0 | 115.5           | 120.0 | 103.1           | 120.0 | 120.0 |
| 84"                                                                  |                      | 114.7           | 120.0 | 112.9           | 120.0 | 100.7           | 120.0 | 120.0 |
| 36"                                                                  | 132"                 | 120.0           | 120.0 | 120.0           | 120.0 | 120.0           | 120.0 | 120.0 |
| 42"                                                                  |                      | 120.0           | 120.0 | 120.0           | 120.0 | 120.0           | 120.0 | 120.0 |
| 48"                                                                  |                      | 120.0           | 120.0 | 120.0           | 120.0 | 120.0           | 120.0 | 120.0 |
| 54"                                                                  |                      | 120.0           | 120.0 | 120.0           | 120.0 | 116.3           | 120.0 | 120.0 |
| 60"                                                                  |                      | 120.0           | 120.0 | 120.0           | 120.0 | 107.8           | 120.0 | 120.0 |
| 66"                                                                  |                      | 115.0           | 120.0 | 113.2           | 120.0 | 101.0           | 120.0 | 120.0 |
| 72"                                                                  |                      | 108.7           | 120.0 | 107.0           | 120.0 | 95.4            | 120.0 | 120.0 |
| 78"                                                                  |                      | 103.6           | 120.0 | 101.9           | 120.0 | 90.9            | 120.0 | 120.0 |
| 80"                                                                  |                      | 102.1           | 120.0 | 100.5           | 120.0 | 89.6            | 120.0 | 120.0 |
| 84"                                                                  |                      | 99.4            | 120.0 | 97.8            | 120.0 | 87.3            | 120.0 | 120.0 |

| HEAD ANCHOR LOAD CAPACITY – PSF (WITH RECEPTOR)<br>EXT.(+) & INT.(–) |                      |                 |       |                 |       |                 |       |       |
|----------------------------------------------------------------------|----------------------|-----------------|-------|-----------------|-------|-----------------|-------|-------|
| NOMINAL DIMS.                                                        |                      | ANCHOR TYPE 'C' |       |                 |       |                 |       |       |
| AVERAGE<br>PANEL WIDTH                                               | DOOR FRAME<br>HEIGHT | 1/2" MAX. SHIMS |       | 5/8" MAX. SHIMS |       | 3/4" MAX. SHIMS |       |       |
|                                                                      |                      | C2              | C3    | C2              | C3    | C2              | C3    | C4    |
| 36"                                                                  | 144"                 | 120.0           | 120.0 | 120.0           | 120.0 | 120.0           | 120.0 | 120.0 |
| 42"                                                                  |                      | 120.0           | 120.0 | 120.0           | 120.0 | 120.0           | 120.0 | 120.0 |
| 48"                                                                  |                      | 120.0           | 120.0 | 120.0           | 120.0 | 114.5           | 120.0 | 120.0 |
| 54"                                                                  |                      | 118.9           | 120.0 | 117.0           | 120.0 | 104.4           | 120.0 | 120.0 |
| 60"                                                                  |                      | 109.8           | 120.0 | 108.1           | 120.0 | 96.4            | 120.0 | 120.0 |
| 66"                                                                  |                      | 102.6           | 120.0 | 100.9           | 120.0 | 90.0            | 120.0 | 120.0 |
| 72"                                                                  |                      | 96.6            | 95.0  | 95.1            | 95.0  | 84.8            | 95.0  | 95.0  |
| 78"                                                                  |                      | 91.7            | 95.0  | 90.3            | 95.0  | 80.5            | 95.0  | 95.0  |
| 80"                                                                  |                      | 90.3            | 95.0  | 88.9            | 95.0  | 79.3            | 95.0  | 95.0  |
| 36"                                                                  | 150"                 | 120.0           | 120.0 | 120.0           | 120.0 | 120.0           | 120.0 | 120.0 |
| 42"                                                                  |                      | 120.0           | 120.0 | 120.0           | 120.0 | 120.0           | 120.0 | 120.0 |
| 48"                                                                  |                      | 120.0           | 120.0 | 120.0           | 120.0 | 109.1           | 120.0 | 120.0 |
| 54"                                                                  |                      | 113.1           | 120.0 | 111.3           | 120.0 | 99.3            | 120.0 | 120.0 |
| 60"                                                                  |                      | 104.3           | 120.0 | 102.7           | 120.0 | 91.6            | 120.0 | 120.0 |
| 66"                                                                  |                      | 97.3            | 120.0 | 95.8            | 120.0 | 85.4            | 120.0 | 120.0 |
| 72"                                                                  |                      | 91.5            | 95.0  | 90.1            | 95.0  | 80.4            | 95.0  | 95.0  |
| 78"                                                                  |                      | 86.8            | 95.0  | 85.4            | 95.0  | 76.2            | 95.0  | 95.0  |
| 80–7/8"                                                              |                      | 84.8            | 95.0  | 83.4            | 95.0  | 74.4            | 95.0  | 95.0  |
| 36"                                                                  | 156"                 | 120.0           | 120.0 | 120.0           | 120.0 | 120.0           | 120.0 | 120.0 |
| 42"                                                                  |                      | 120.0           | 120.0 | 120.0           | 120.0 | 116.3           | 120.0 | 120.0 |
| 48"                                                                  |                      | 118.6           | 120.0 | 116.7           | 120.0 | 104.1           | 120.0 | 120.0 |
| 54"                                                                  |                      | 107.9           | 120.0 | 106.1           | 120.0 | 94.7            | 120.0 | 120.0 |
| 60"                                                                  |                      | 99.4            | 120.0 | 97.8            | 120.0 | 87.3            | 120.0 | 120.0 |
| 62–1/4"                                                              |                      | 96.6            | 120.0 | 95.1            | 120.0 | 84.9            | 120.0 | 120.0 |

INTERPOLATION BETWEEN WIDTHS OR HEIGHTS ALLOWED.

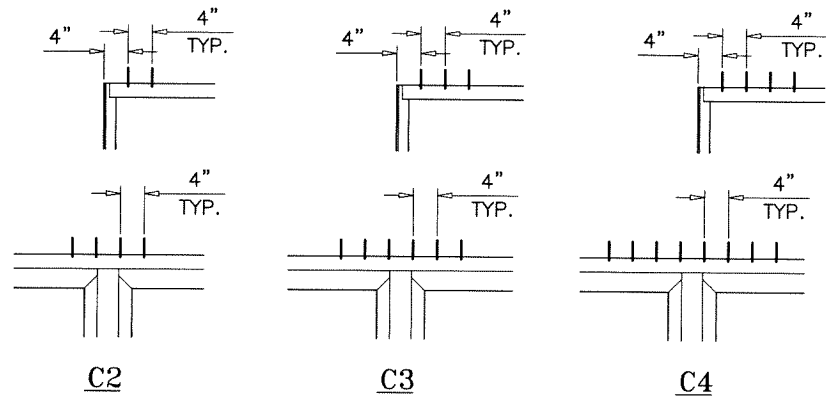

- ANCHORS TYPES:** SEE SHEET 20 FOR DESCRIPTION
- C2** = (2) ANCHORS TYPE 'C' AT EACH FREE JAMB  
(4) AT INTERLOCK AND ASTRAGAL LOCATIONS
- C3** = (3) ANCHORS TYPE 'C' AT EACH FREE JAMB  
(6) AT INTERLOCK AND ASTRAGAL LOCATIONS
- C4** = (4) ANCHORS TYPE 'C' AT EACH FREE JAMB  
(8) AT INTERLOCK AND ASTRAGAL LOCATIONS

ALL OTHER ANCHORS TO BE SPACED AS PER ELEVATION.

CLUSTER OF ANCHORS AT FREE JAMB, INTERLOCK AND ASTRAGAL ENDS CAN BE IN SINGLE ROW OR DOUBLE ROWS (SINGLE ROWS SHOWN ABOVE)

Sealed: 11/3/2025

HEAD ANCHORS  
WITH RECEPTORS

FL #29516

**AL-FAROOQ CORPORATION**  
ENGINEERS & PRODUCT DEVELOPMENT  
9360 SUNSET DRIVE, SUITE 220  
MIAMI, FLORIDA 33173  
TEL. (305) 264-8100  
WWW.AFCENG.COM  
FBPE #3538  
COMP-ANL\20-46F-ES


ES-LS7035-13 LIFT & SLIDE ALUM GLASS DOOR (S.M.I.)  
**E.S. WINDOWS, LLC**  
3550 N.W. 49 STREET  
MIAMI, FL. 33142  
TEL. (305) 638-5151 FAX. (305) 638-5158

revisions:  
no date by description  
05-14-20  
scale: --  
dr. by: TARIQ  
chk. by:  
drawing no.  
**20-46F**  
sheet 14 of 32

| HEAD ANCHOR LOAD CAPACITY – PSF (WITH RECEPTOR)<br>EXT.(+) & INT.(–) |                      |                 |       |       |                 |       |       |                 |       |       |
|----------------------------------------------------------------------|----------------------|-----------------|-------|-------|-----------------|-------|-------|-----------------|-------|-------|
| NOMINAL DIMS.                                                        |                      | ANCHOR TYPE 'D' |       |       |                 |       |       |                 |       |       |
| AVERAGE<br>PANEL WIDTH                                               | DOOR FRAME<br>HEIGHT | 1/2" MAX. SHIMS |       |       | 5/8" MAX. SHIMS |       |       | 3/4" MAX. SHIMS |       |       |
|                                                                      |                      | D2              | D3    | D4    | D2              | D3    | D4    | D2              | D3    | D4    |
| 36"                                                                  | 84"                  | 120.0           | 120.0 | 120.0 | 120.0           | 120.0 | 120.0 | 120.0           | 120.0 | 120.0 |
| 42"                                                                  |                      | 120.0           | 120.0 | 120.0 | 120.0           | 120.0 | 120.0 | 120.0           | 120.0 | 120.0 |
| 48"                                                                  |                      | 120.0           | 120.0 | 120.0 | 120.0           | 120.0 | 120.0 | 120.0           | 120.0 | 120.0 |
| 54"                                                                  |                      | 120.0           | 120.0 | 120.0 | 120.0           | 120.0 | 120.0 | 120.0           | 120.0 | 120.0 |
| 60"                                                                  |                      | 120.0           | 120.0 | 120.0 | 120.0           | 120.0 | 120.0 | 120.0           | 120.0 | 120.0 |
| 66"                                                                  |                      | 120.0           | 120.0 | 120.0 | 120.0           | 120.0 | 120.0 | 120.0           | 120.0 | 120.0 |
| 72"                                                                  |                      | 120.0           | 120.0 | 120.0 | 120.0           | 120.0 | 120.0 | 120.0           | 120.0 | 120.0 |
| 78"                                                                  |                      | 120.0           | 120.0 | 120.0 | 120.0           | 120.0 | 120.0 | 120.0           | 120.0 | 120.0 |
| 80"                                                                  |                      | 120.0           | 120.0 | 120.0 | 120.0           | 120.0 | 120.0 | 120.0           | 120.0 | 120.0 |
| 84"                                                                  |                      | 120.0           | 120.0 | 120.0 | 120.0           | 120.0 | 120.0 | 120.0           | 120.0 | 120.0 |
| 36"                                                                  | 96"                  | 120.0           | 120.0 | 120.0 | 120.0           | 120.0 | 120.0 | 120.0           | 120.0 | 120.0 |
| 42"                                                                  |                      | 120.0           | 120.0 | 120.0 | 120.0           | 120.0 | 120.0 | 120.0           | 120.0 | 120.0 |
| 48"                                                                  |                      | 120.0           | 120.0 | 120.0 | 120.0           | 120.0 | 120.0 | 120.0           | 120.0 | 120.0 |
| 54"                                                                  |                      | 120.0           | 120.0 | 120.0 | 120.0           | 120.0 | 120.0 | 120.0           | 120.0 | 120.0 |
| 60"                                                                  |                      | 120.0           | 120.0 | 120.0 | 120.0           | 120.0 | 120.0 | 120.0           | 120.0 | 120.0 |
| 66"                                                                  |                      | 120.0           | 120.0 | 120.0 | 120.0           | 120.0 | 120.0 | 120.0           | 120.0 | 120.0 |
| 72"                                                                  |                      | 120.0           | 120.0 | 120.0 | 120.0           | 120.0 | 120.0 | 120.0           | 120.0 | 120.0 |
| 78"                                                                  |                      | 120.0           | 120.0 | 120.0 | 120.0           | 120.0 | 120.0 | 119.7           | 120.0 | 120.0 |
| 80"                                                                  |                      | 120.0           | 120.0 | 120.0 | 120.0           | 120.0 | 120.0 | 118.7           | 120.0 | 120.0 |
| 84"                                                                  |                      | 120.0           | 120.0 | 120.0 | 120.0           | 120.0 | 120.0 | 117.3           | 120.0 | 120.0 |
| 36"                                                                  | 108"                 | 120.0           | 120.0 | 120.0 | 120.0           | 120.0 | 120.0 | 120.0           | 120.0 | 120.0 |
| 42"                                                                  |                      | 120.0           | 120.0 | 120.0 | 120.0           | 120.0 | 120.0 | 120.0           | 120.0 | 120.0 |
| 48"                                                                  |                      | 120.0           | 120.0 | 120.0 | 120.0           | 120.0 | 120.0 | 120.0           | 120.0 | 120.0 |
| 54"                                                                  |                      | 120.0           | 120.0 | 120.0 | 120.0           | 120.0 | 120.0 | 120.0           | 120.0 | 120.0 |
| 60"                                                                  |                      | 120.0           | 120.0 | 120.0 | 120.0           | 120.0 | 120.0 | 113.7           | 120.0 | 120.0 |
| 66"                                                                  |                      | 120.0           | 120.0 | 120.0 | 120.0           | 120.0 | 120.0 | 107.5           | 120.0 | 120.0 |
| 72"                                                                  |                      | 120.0           | 120.0 | 120.0 | 120.0           | 120.0 | 120.0 | 102.6           | 120.0 | 120.0 |
| 78"                                                                  |                      | 120.0           | 120.0 | 120.0 | 111.0           | 120.0 | 120.0 | 98.8            | 120.0 | 120.0 |
| 80"                                                                  |                      | 120.0           | 120.0 | 120.0 | 109.8           | 120.0 | 120.0 | 97.8            | 120.0 | 120.0 |
| 84"                                                                  |                      | 120.0           | 120.0 | 120.0 | 107.7           | 120.0 | 120.0 | 96.0            | 120.0 | 120.0 |
| 36"                                                                  | 120"                 | 120.0           | 120.0 | 120.0 | 120.0           | 120.0 | 120.0 | 120.0           | 120.0 | 120.0 |
| 42"                                                                  |                      | 120.0           | 120.0 | 120.0 | 120.0           | 120.0 | 120.0 | 120.0           | 120.0 | 120.0 |
| 48"                                                                  |                      | 120.0           | 120.0 | 120.0 | 120.0           | 120.0 | 120.0 | 115.4           | 120.0 | 120.0 |
| 54"                                                                  |                      | 120.0           | 120.0 | 120.0 | 118.9           | 120.0 | 120.0 | 105.9           | 120.0 | 120.0 |
| 60"                                                                  |                      | 120.0           | 120.0 | 120.0 | 110.6           | 120.0 | 120.0 | 98.5            | 120.0 | 120.0 |
| 66"                                                                  |                      | 118.6           | 120.0 | 120.0 | 104.0           | 120.0 | 120.0 | 92.6            | 120.0 | 120.0 |
| 72"                                                                  |                      | 112.6           | 120.0 | 120.0 | 98.8            | 120.0 | 120.0 | 88.0            | 120.0 | 120.0 |
| 78"                                                                  |                      | 107.7           | 120.0 | 120.0 | 94.5            | 120.0 | 120.0 | 84.2            | 120.0 | 120.0 |
| 80"                                                                  |                      | 106.4           | 120.0 | 120.0 | 93.3            | 120.0 | 120.0 | 83.1            | 120.0 | 120.0 |
| 84"                                                                  |                      | 103.9           | 120.0 | 120.0 | 91.2            | 120.0 | 120.0 | 81.2            | 120.0 | 120.0 |
| 36"                                                                  | 132"                 | 120.0           | 120.0 | 120.0 | 120.0           | 120.0 | 120.0 | 120.0           | 120.0 | 120.0 |
| 42"                                                                  |                      | 120.0           | 120.0 | 120.0 | 120.0           | 120.0 | 120.0 | 114.1           | 120.0 | 120.0 |
| 48"                                                                  |                      | 120.0           | 120.0 | 120.0 | 115.2           | 120.0 | 120.0 | 102.6           | 120.0 | 120.0 |
| 54"                                                                  |                      | 120.0           | 120.0 | 120.0 | 105.3           | 120.0 | 120.0 | 93.8            | 120.0 | 120.0 |
| 60"                                                                  |                      | 111.2           | 120.0 | 120.0 | 97.6            | 120.0 | 120.0 | 86.9            | 120.0 | 120.0 |
| 66"                                                                  |                      | 104.2           | 120.0 | 120.0 | 91.4            | 120.0 | 120.0 | 81.4            | 120.0 | 120.0 |
| 72"                                                                  |                      | 98.5            | 120.0 | 120.0 | 86.4            | 120.0 | 120.0 | 77.0            | 115.4 | 120.0 |
| 78"                                                                  |                      | 93.8            | 120.0 | 120.0 | 82.3            | 120.0 | 120.0 | 73.3            | 110.0 | 120.0 |
| 80"                                                                  |                      | 92.5            | 120.0 | 120.0 | 81.1            | 120.0 | 120.0 | 72.3            | 108.4 | 120.0 |
| 84"                                                                  |                      | 90.0            | 120.0 | 120.0 | 79.0            | 118.5 | 120.0 | 70.4            | 105.6 | 120.0 |

| HEAD ANCHOR LOAD CAPACITY – PSF (WITH RECEPTOR)<br>EXT.(+) & INT.(–) |                      |                 |       |       |                 |       |       |                 |       |       |
|----------------------------------------------------------------------|----------------------|-----------------|-------|-------|-----------------|-------|-------|-----------------|-------|-------|
| NOMINAL DIMS.                                                        |                      | ANCHOR TYPE 'D' |       |       |                 |       |       |                 |       |       |
| AVERAGE<br>PANEL WIDTH                                               | DOOR FRAME<br>HEIGHT | 1/2" MAX. SHIMS |       |       | 5/8" MAX. SHIMS |       |       | 3/4" MAX. SHIMS |       |       |
|                                                                      |                      | D2              | D3    | D4    | D2              | D3    | D4    | D2              | D3    | D4    |
| 36"                                                                  | 144"                 | 120.0           | 120.0 | 120.0 | 120.0           | 120.0 | 120.0 | 117.3           | 120.0 | 120.0 |
| 42"                                                                  |                      | 120.0           | 120.0 | 120.0 | 115.6           | 120.0 | 120.0 | 103.0           | 120.0 | 120.0 |
| 48"                                                                  |                      | 118.2           | 120.0 | 120.0 | 103.7           | 120.0 | 120.0 | 92.4            | 120.0 | 120.0 |
| 54"                                                                  |                      | 107.8           | 120.0 | 120.0 | 94.5            | 120.0 | 120.0 | 84.2            | 120.0 | 120.0 |
| 60"                                                                  |                      | 99.5            | 120.0 | 120.0 | 87.3            | 120.0 | 120.0 | 77.8            | 116.7 | 120.0 |
| 66"                                                                  |                      | 92.9            | 120.0 | 120.0 | 81.5            | 120.0 | 120.0 | 72.6            | 108.9 | 120.0 |
| 72"                                                                  |                      | 87.5            | 95.0  | 95.0  | 76.8            | 95.0  | 95.0  | 68.4            | 95.0  | 95.0  |
| 78"                                                                  |                      | 83.1            | 95.0  | 95.0  | 72.9            | 95.0  | 95.0  | 65.0            | 95.0  | 95.0  |
| 80"                                                                  |                      | 81.8            | 95.0  | 95.0  | 71.8            | 95.0  | 95.0  | 63.9            | 95.0  | 95.0  |
| 36"                                                                  | 150"                 | 120.0           | 120.0 | 120.0 | 120.0           | 120.0 | 120.0 | 112.0           | 120.0 | 120.0 |
| 42"                                                                  |                      | 120.0           | 120.0 | 120.0 | 110.2           | 120.0 | 120.0 | 98.2            | 120.0 | 120.0 |
| 48"                                                                  |                      | 112.6           | 120.0 | 120.0 | 98.8            | 120.0 | 120.0 | 88.0            | 120.0 | 120.0 |
| 54"                                                                  |                      | 102.5           | 120.0 | 120.0 | 89.9            | 120.0 | 120.0 | 80.1            | 120.0 | 120.0 |
| 60"                                                                  |                      | 94.6            | 120.0 | 120.0 | 83.0            | 120.0 | 120.0 | 73.9            | 110.8 | 120.0 |
| 66"                                                                  |                      | 88.2            | 120.0 | 120.0 | 77.3            | 116.0 | 120.0 | 68.9            | 103.3 | 120.0 |
| 72"                                                                  |                      | 82.9            | 95.0  | 95.0  | 72.8            | 109.1 | 95.0  | 64.8            | 95.0  | 95.0  |
| 78"                                                                  |                      | 78.6            | 95.0  | 95.0  | 69.0            | 103.5 | 95.0  | 61.4            | 92.2  | 95.0  |
| 80–7/8"                                                              |                      | 76.8            | 95.0  | 95.0  | 67.4            | 95.0  | 95.0  | 60.0            | 90.1  | 95.0  |
| 36"                                                                  | 156"                 | 120.0           | 120.0 | 120.0 | 120.0           | 120.0 | 120.0 | 107.1           | 120.0 | 120.0 |
| 42"                                                                  |                      | 120.0           | 120.0 | 120.0 | 105.3           | 120.0 | 120.0 | 93.8            | 120.0 | 120.0 |
| 48"                                                                  |                      | 107.4           | 120.0 | 120.0 | 94.3            | 120.0 | 120.0 | 84.0            | 120.0 | 120.0 |
| 54"                                                                  |                      | 97.7            | 120.0 | 120.0 | 85.7            | 120.0 | 120.0 | 76.4            | 114.6 | 120.0 |
| 60"                                                                  |                      | 90.0            | 120.0 | 120.0 | 79.0            | 118.5 | 120.0 | 70.4            | 105.6 | 120.0 |
| 62–1/4"                                                              |                      | 87.6            | 120.0 | 120.0 | 76.8            | 115.2 | 120.0 | 68.4            | 102.7 | 120.0 |

INTERPOLATION BETWEEN WIDTHS OR HEIGHTS ALLOWED.

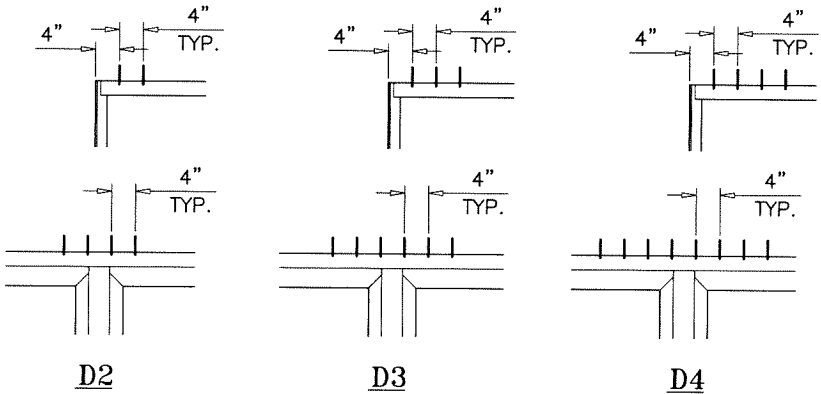

- ANCHORS TYPES:** SEE SHEET 20 FOR DESCRIPTION
- D2** = (2) ANCHORS TYPE 'D' AT EACH FREE JAMB  
(4) AT INTERLOCK AND ASTRAGAL LOCATIONS
- D3** = (3) ANCHORS TYPE 'D' AT EACH FREE JAMB  
(6) AT INTERLOCK AND ASTRAGAL LOCATIONS
- D4** = (4) ANCHORS TYPE 'D' AT EACH FREE JAMB  
(8) AT INTERLOCK AND ASTRAGAL LOCATIONS

ALL OTHER ANCHORS TO BE SPACED AS PER ELEVATION.

CLUSTER OF ANCHORS AT FREE JAMB, INTERLOCK AND ASTRAGAL ENDS CAN BE IN SINGLE ROW OR DOUBLE ROWS (SINGLE ROWS SHOWN ABOVE)

Sealed: 11/3/2025

HEAD ANCHORS  
WITH RECEPTORS

FL #29516

**AL-FAROOQ CORPORATION**  
ENGINEERS & PRODUCT DEVELOPMENT  
9360 SUNSET DRIVE, SUITE 220  
MIAMI, FLORIDA 33173  
TEL. (305) 264-8100  
WWW.AFCENG.COM  
FBPE #3538  
COMP-ANL\20-46F-ES

ES-LS7035-13 LIFT & SLIDE ALUM GLASS DOOR (S.M.I.)


**E.S. WINDOWS, LLC**  
3550 N.W. 49 STREET  
MIAMI, FL. 33142  
TEL. (305) 638-5151  
FAX. (305) 638-5158

Revisions:  
no date by description



date: 05-14-20  
scale: -  
dr. by: TARIQ  
chk. by:

drawing no.  
**20-46F**


sheet 15 of 32

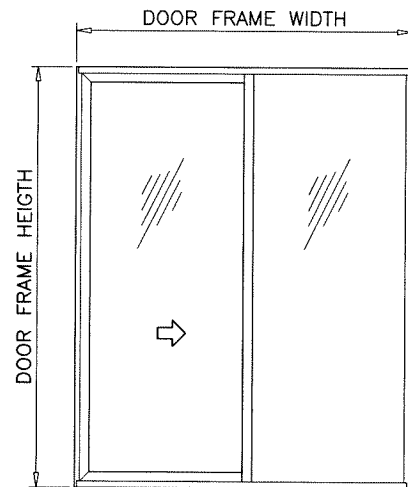

XO (SHOWN)  
OX

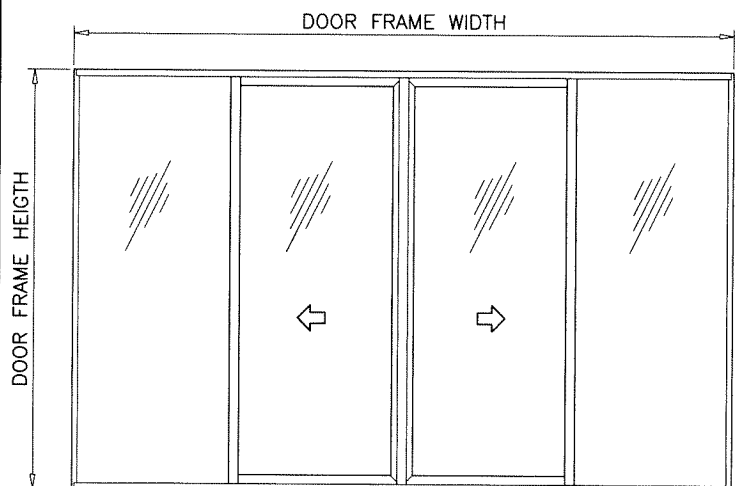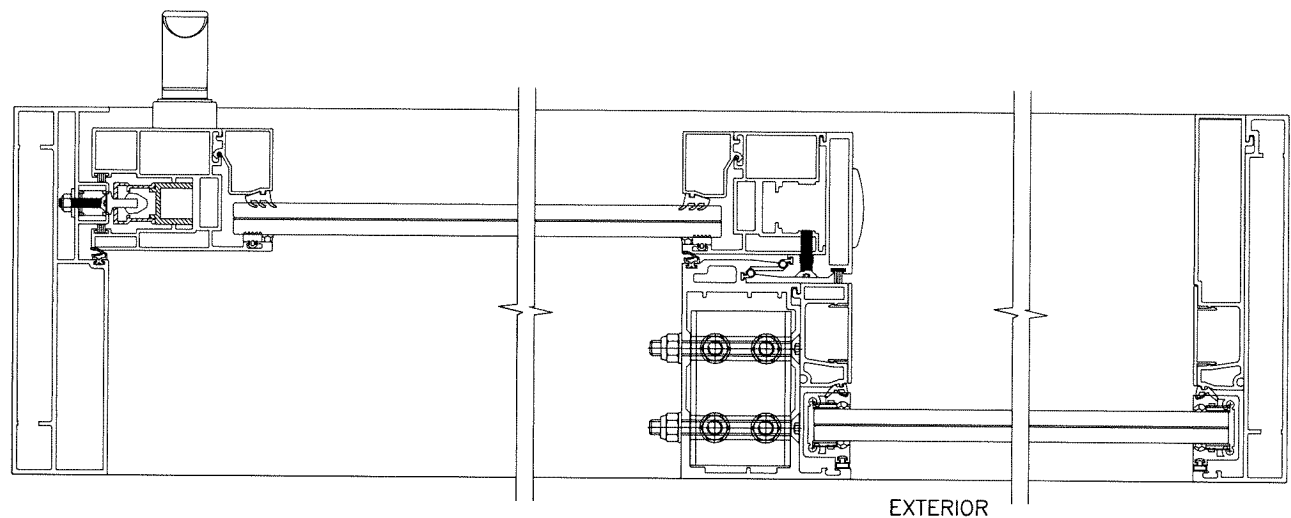


OX-XO (SHOWN)

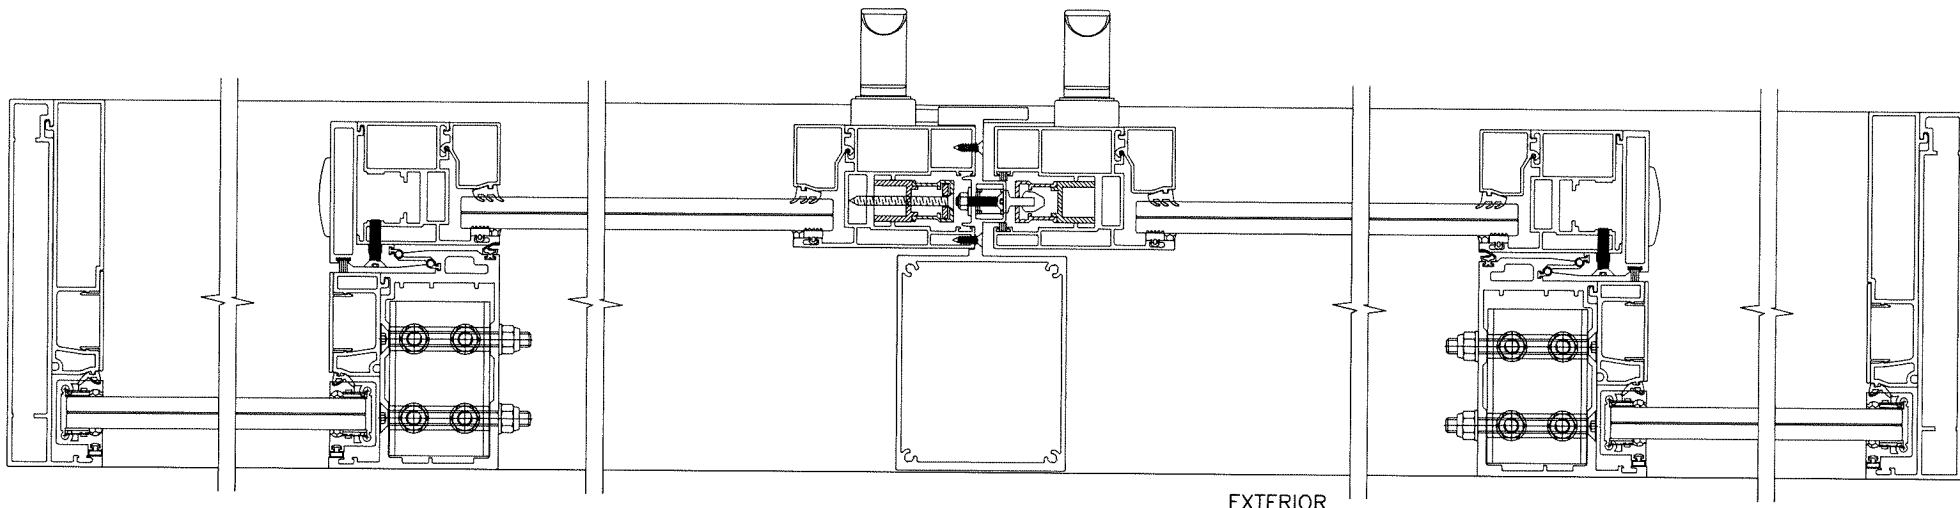

- NOTE:
1. CONFIGURATIONS SHOWN FOR ILLUSTRATION PURPOSES ONLY.
  2. FOR APPLICABLE DESIGN PRESSURES SEE SHEETS 4 THRU 7.
  3. FOR ANCHOR DETAILS SEE SHEETS 19 THRU 25.
  4. FOR ALTERNATE SIZE UNITS MAX. DOOR AREA NOT TO EXCEED 500.5 SQ. FT.

APPROVED CONFIGURATIONS  
TWO (2) TRACKS

Sealed: 11/3/2025

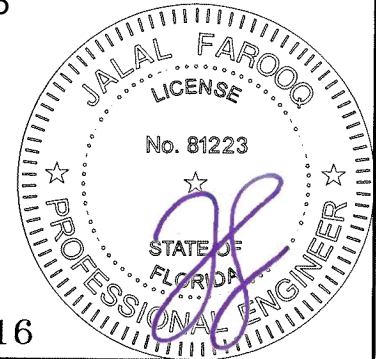

FL #29516

**AL-FAROOQ CORPORATION**  
ENGINEERS & PRODUCT DEVELOPMENT  
9360 SUNSET DRIVE, SUITE 220  
MIAMI, FLORIDA 33173  
TEL. (305) 264-8100  
FBPE #3538

COMP-ANL\20-46F-ES

---

ES-LS7035-13 LIFT & SLIDE ALUM GLASS DOOR (S.M.I.)

**E.S. WINDOWS, LLC**  
3550 N.W. 49 STREET  
MIAMI, FL. 33142  
TEL. (305) 638-5151 FAX. (305) 638-5158

---


| revisions: |  | no |  | date |  | by description |  |
|------------|--|----|--|------|--|----------------|--|
|            |  |    |  |      |  |                |  |
|            |  |    |  |      |  |                |  |
|            |  |    |  |      |  |                |  |
|            |  |    |  |      |  |                |  |

---


|                |          |               |          |             |
|----------------|----------|---------------|----------|-------------|
| date: 05-14-20 | scale: - | dr. by: TARIQ | chk. by: | drawing no. |
|                |          |               |          | 20-46F      |
| sheet 16 of 32 |          |               |          |             |




FOUR (4) TRACKS

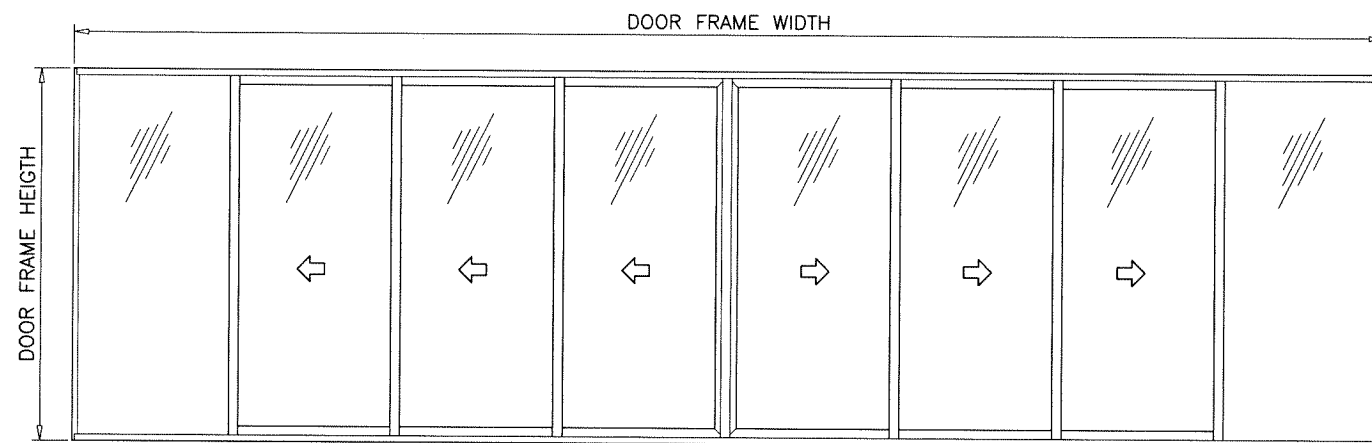

OXXX-XXXX (SHOWN)

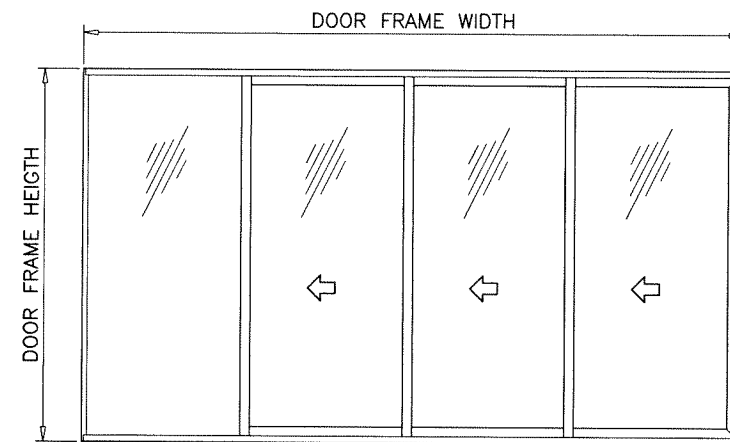


XXXX(SHOWN)  
XXXX

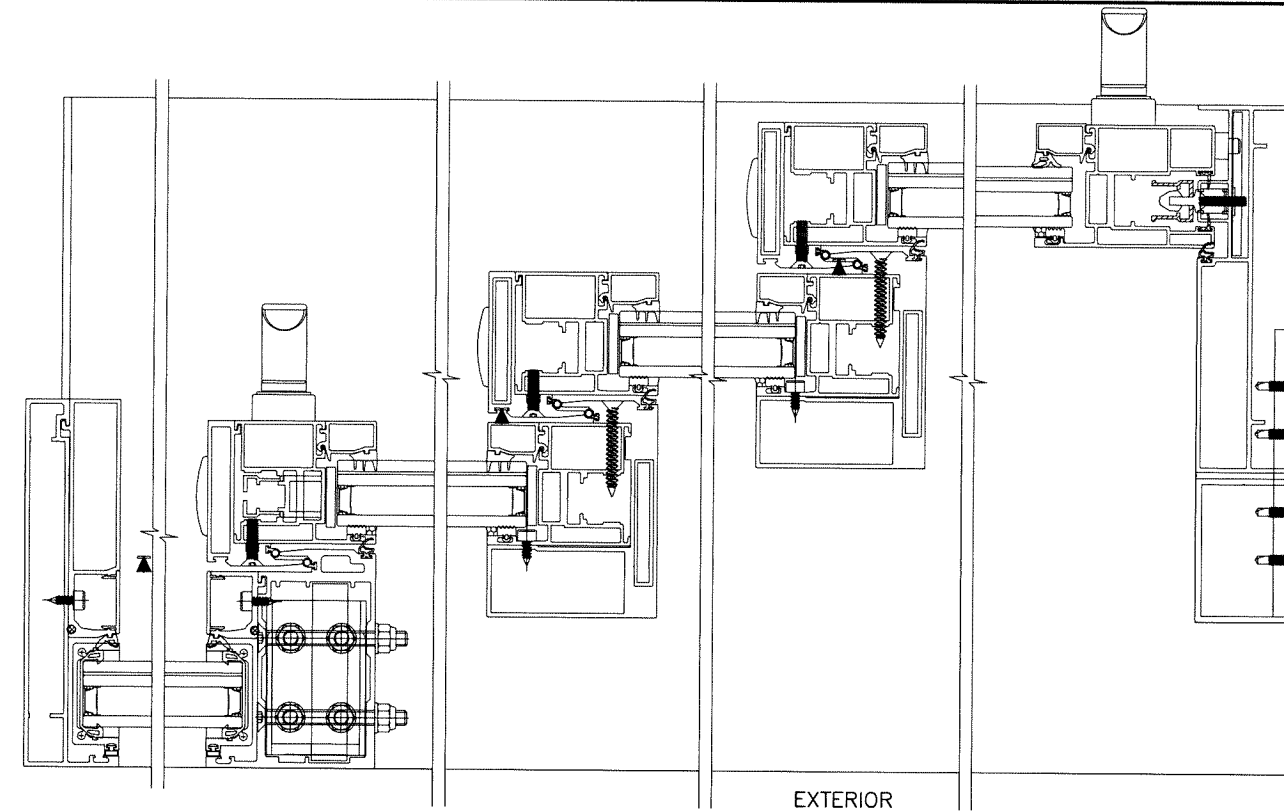

EXTERIOR


1. CONFIGURATIONS SHOWN FOR ILLUSTRATION PURPOSES ONLY.
2. FOR APPLICABLE DESIGN PRESSURES SEE SHEETS 4 THRU 7.
3. FOR ANCHOR DETAILS SEE SHEETS 19 THRU 25.
4. FOR ALTERNATE SIZE UNITS MAX. DOOR AREA NOT TO EXCEED 500.5 SQ. FT.

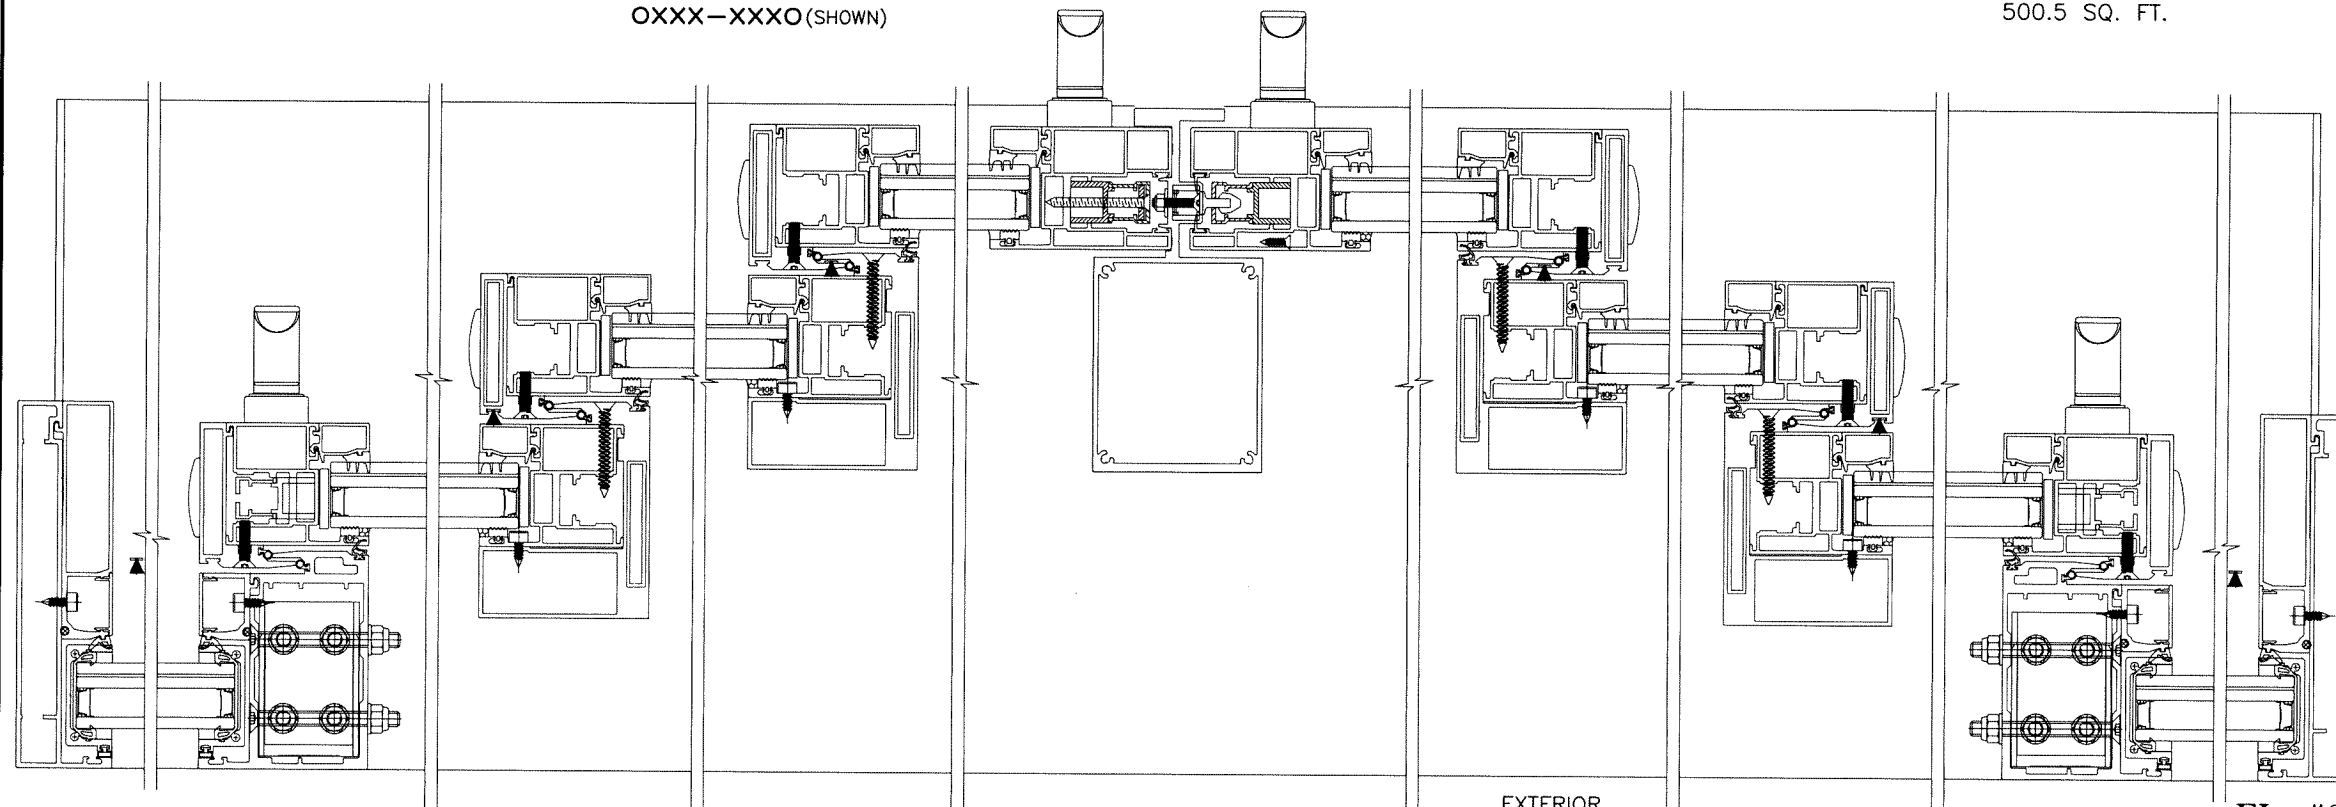

EXTERIOR

FL #29516

Sealed: 11/3/2025


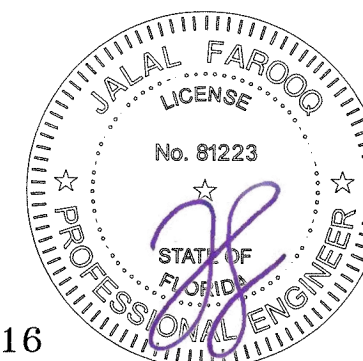


ES-LS7035-13 LIFT & SLIDE ALUM GLASS DOOR (S.M.I.)

ES-LS7035-13 LIFT & SLIDE AL  
**E.S. WINDOWS, LLC**  
3550 N.W. 49 STREET  
MIAMI, FL. 33142  
TEL. (305) 638-5151 FAX

**AL-FAROOQ CORPORATION**  
ENGINEERS & PRODUCT DEVELOPMENT  
9360 SUNSET DRIVE, SUITE 220  
MIAMI, FLORIDA 33173  
TEL. (305) 264-8100  
[WWW.AFCENG.COM](http://WWW.AFCENG.COM)


|                    |    |            |                |
|--------------------|----|------------|----------------|
| date: 05-14-20     |    | revisions: |                |
| scale: -           | no | date       | by description |
| dr. by: TARIQ      |    |            |                |
| chk. by:           |    |            |                |
| drawing no. 20-46F |    |            |                |
| sheet 18 of 32     |    |            |                |

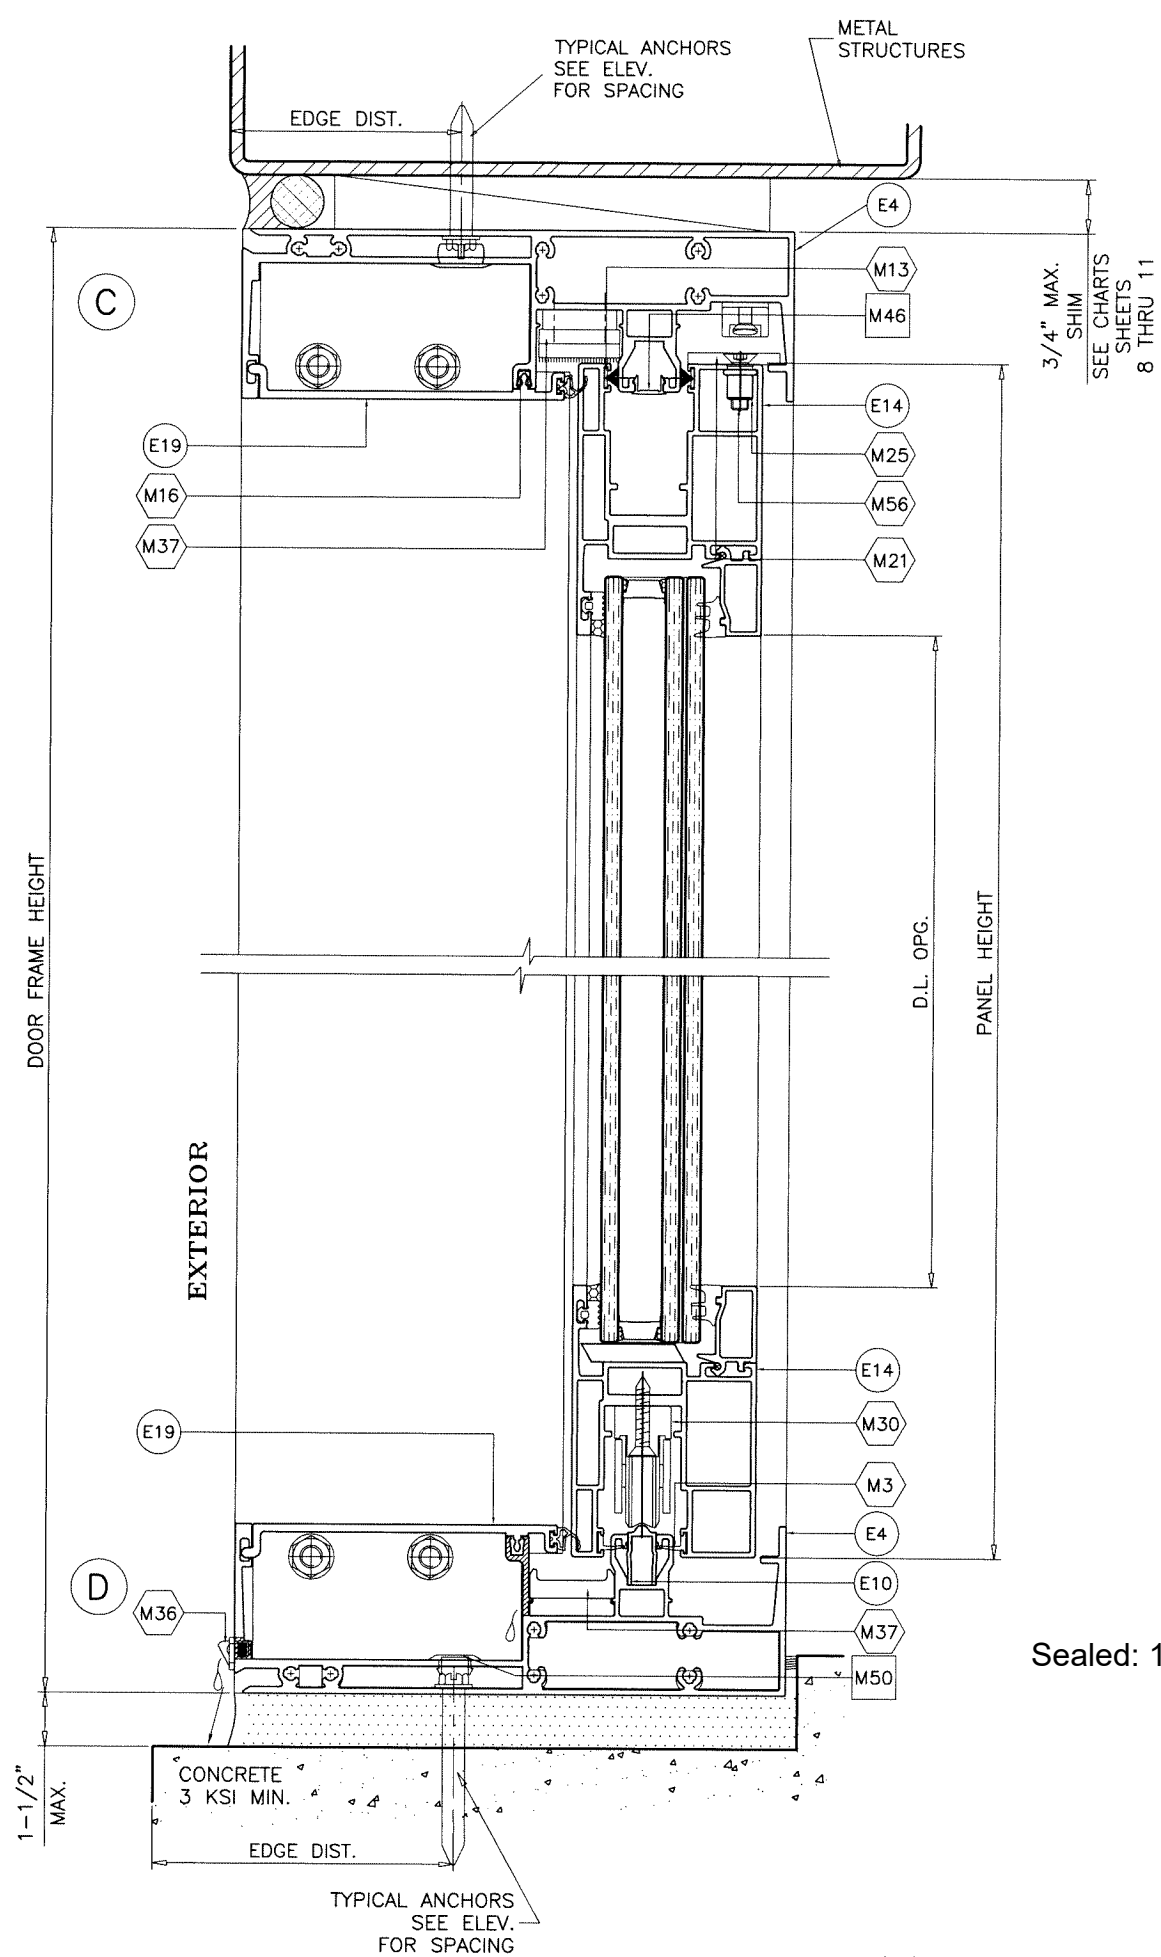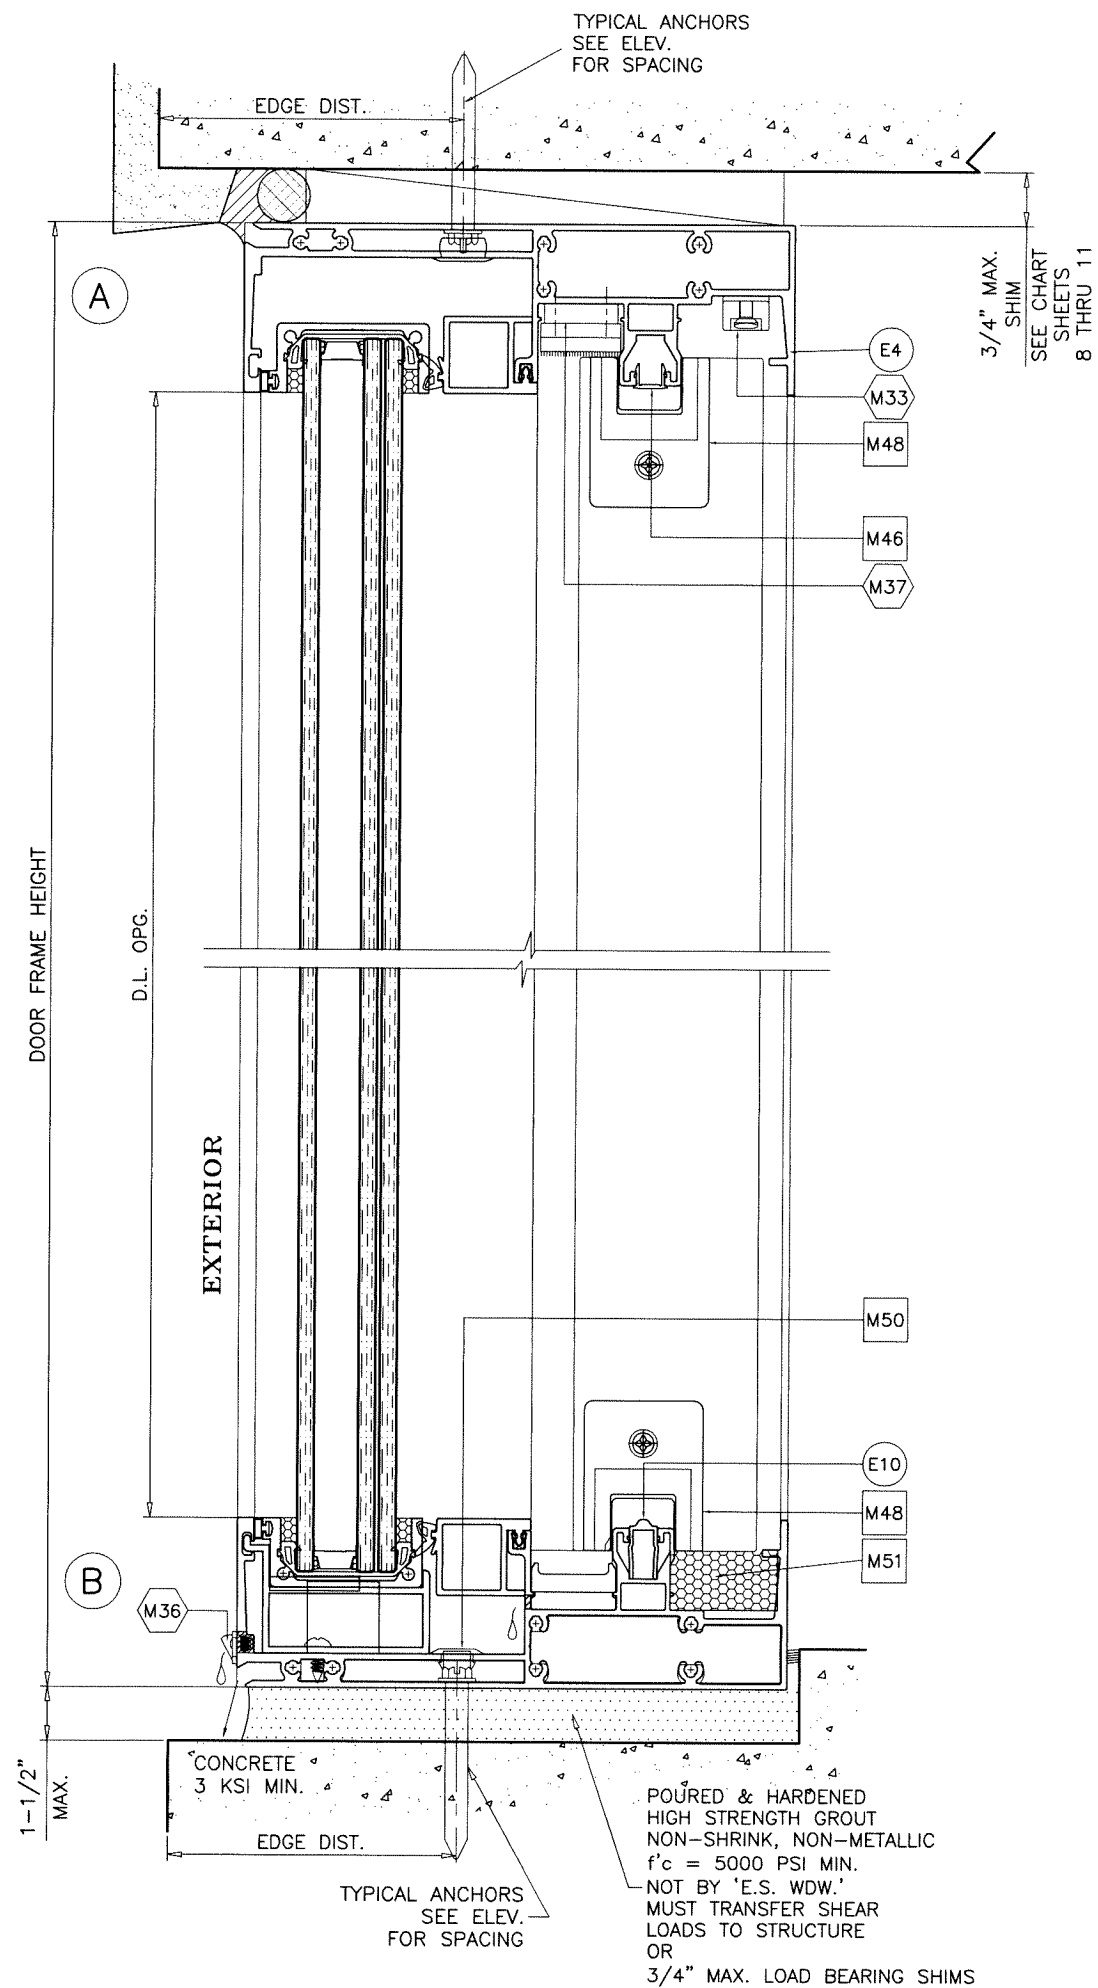

SLIDING GLASS DOOR SHOWN WITH INSUL. LAM. GLASS ONLY  
SYSTEM DETAILS WITH LAMINATED GLASS SEE SHEETS 4 AND 5  
SYSTEM DETAILS WITH DOUBLE LAMINATED GLASS SEE SHEET 7

Sealed: 11/3/2025

FL #29516

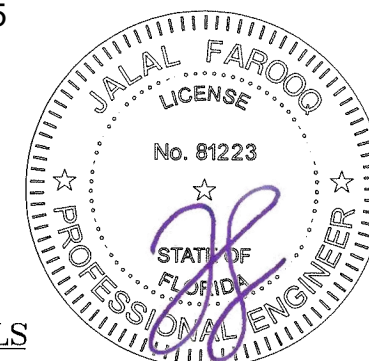



## TWO (2) TRACK DOOR DETAILS

**AL-FAROOQ CORPORATION**  
ENGINEERS & PRODUCT DEVELOPMENT  
9360 SUNSET DRIVE, SUITE 220  
MIAMI, FLORIDA 33173  
TEL. (305) 264-8100  
[WWW.AFCENG.COM](http://WWW.AFCENG.COM)

ES-LS7035-13 LIFT & SLIDE ALUM GLASS DOOR (S.M.I.)

**E.S. WINDOWS, LLC**  
3550 N.W. 49 STREET  
MIAMI, FL. 33142  
TEL. (305) 638-5151 FAX. (305) 638-5158

|                    |    |            |                |
|--------------------|----|------------|----------------|
| date: 05-14-20     |    | revisions: |                |
| scale: 3/8" = 1"   | no | date       | by description |
| dr. by: TARIQ      |    |            |                |
| chk. by:           |    |            |                |
| drawing no. 20-46F |    |            |                |
| sheet 19 of 32     |    |            |                |

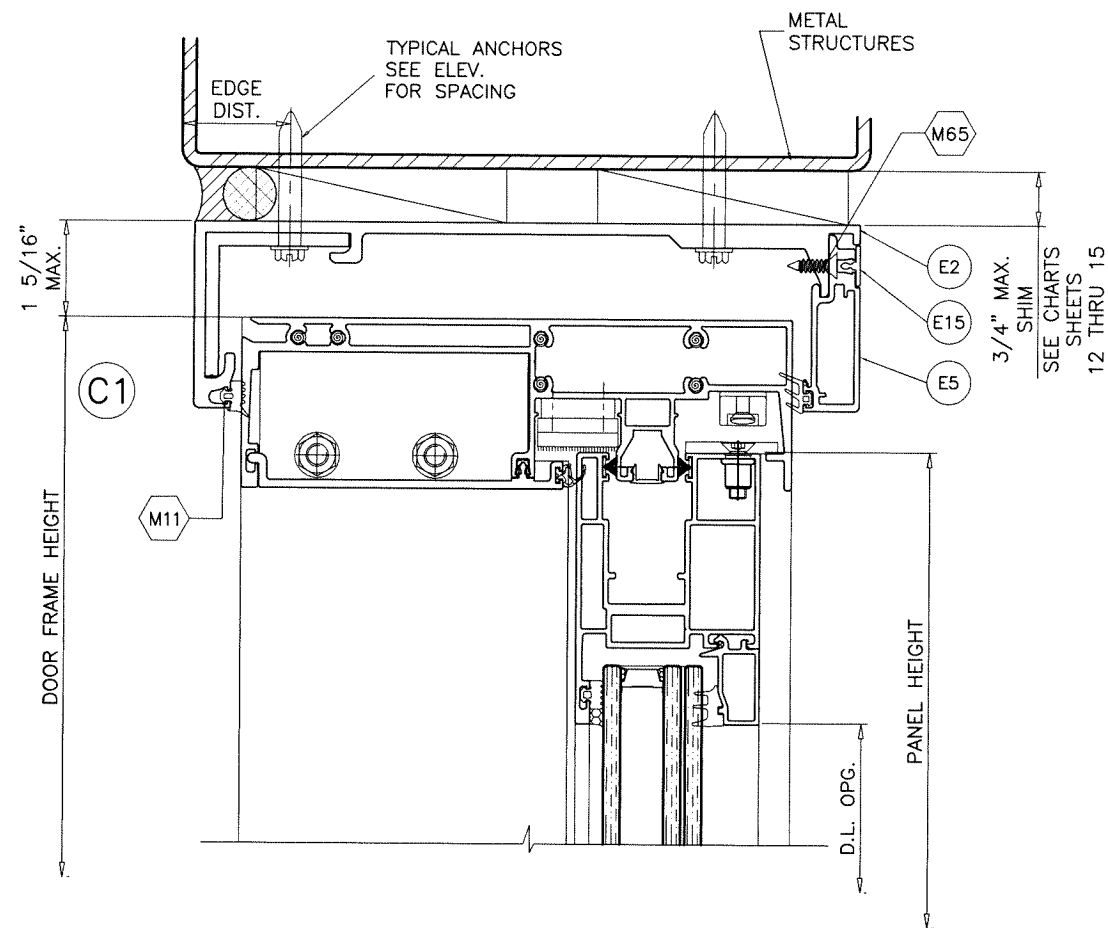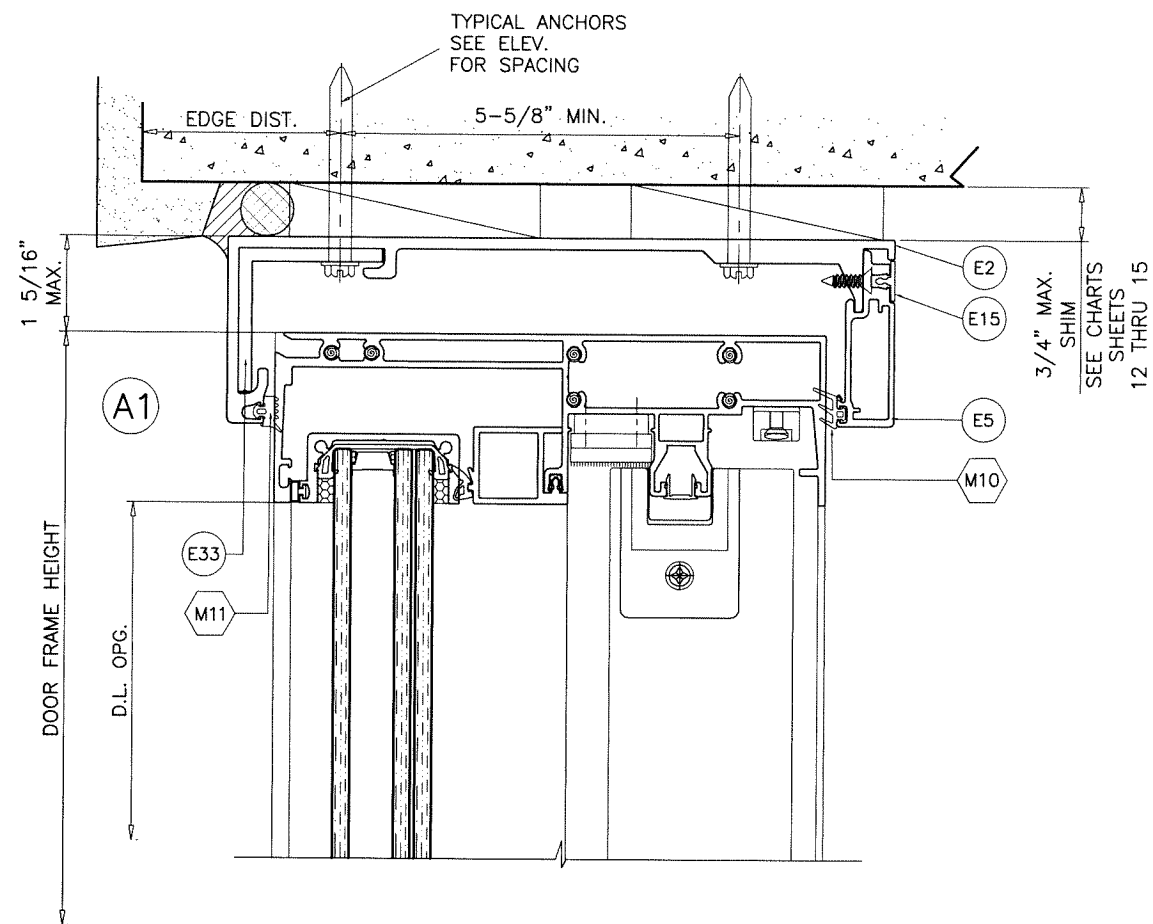

TYPICAL ANCHORS: SEE ELEV. FOR SPACING

TYPE 'A'— 5/16" DIA. ULTRACON BY 'DEWALT' ( $F_u=177$  KSI,  $F_y=155$  KSI)  
DIRECTLY INTO CONCRETE OR FILLED BLOCKS  
1-3/4" MIN. EMBED INTO CONCRETE (HEAD/SILL/JAMBS)

TYPE 'B'— 5/16" DIA. TEKS OR SELF DRILLING SCREWS (GRADE 5 CRS)  
 INTO F.B.C. APPROVED MULLIONS  
 OR  
 INTO METAL STRUCTURES (HEAD/SILL/JAMBS)  
 (3) THREADS MIN. TO EXTEND BEYOND METAL THICKNESS  
 ALUMINUM: 1/4" THK. MIN. (6063-T5 MIN.)  
 STEEL: 3/16" THK. MIN. (Fy = 36 KSI MIN.)  
 (STEEL IN CONTACT WITH ALUMINUM TO BE PLATED OR PAINTED)

TYPE 'C' - 3/8" SCREW-BOLT+ BY 'DEWALT'  
DIRECTLY INTO CONCRETE OR FILLED BLOCKS  
1-3/4" MIN. EMBED INTO CONCRETE (HEAD/SILL/JAMBS)  
2" MIN. EMBED INTO BLOCKS (JAMBS)

TYPE 'D'— 3/8" DIA. TAP-FLEX OR SELF DRILLING SCREWS (GRADE 5 CRS)  
 INTO F.B.C. APPROVED MULLIONS  
 OR  
 INTO METAL STRUCTURES (HEAD/SILL/JAMBS)  
 (3) THREADS MIN. TO EXTEND BEYOND METAL THICKNESS  
 ALUMINUM: 1/4" THK. MIN. (6063-T5 MIN.)  
 STEEL: 3/16" THK. MIN. ( $F_y = 36$  KSI MIN.)  
 (STEEL IN CONTACT WITH ALUMINUM TO BE PLATED OR PAINTED)

TYPICAL EDGE DISTANCE

INTO CONCRETE AND GROUT FILLED BLOCKS = 2-1/2" MIN.  
INTO METAL STRUCTURE = 3/4" MIN.


CONCRETE AT HEAD, SILL OR JAMBS  $f'_c = 3000$  PSI MIN.  
C-90 GROUT FILLED BLOCK AT JAMBS  $f'_m = 2000$  PSI MIN.

METAL STRUCTURES NOT BY 'E.S. WDW.'  
MUST SUPPORT LOADS IMPOSED BY GLAZING SYSTEM AND  
TRANSFER THEM TO THE BUILDING STRUCTURE.

SLIDING GLASS DOOR SHOWN WITH INSUL. LAM. GLASS ONLY  
SYSTEM DETAILS WITH LAMINATED GLASS SEE SHEETS 4 AND 5  
SYSTEM DETAILS WITH DOUBLE LAMINATED GLASS SEE SHEET 7

Sealed: 11/3/2025

FL #29516

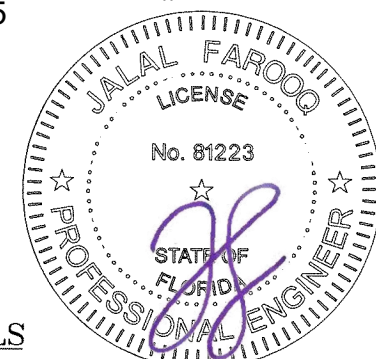

## TWO (2) TRACK DOOR DETAILS

**AL-FAROOQ CORPORATION**  
ENGINEERS & PRODUCT DEVELOPMENT  
9360 SUNSET DRIVE, SUITE 220  
MIAMI, FLORIDA 33173  
TEL. (305) 264-8100  
WWW.AFCENG.COM

**a f c**



COMP-ANL \ 20-46F-ES

*FBPE #3538*

ES-LS7035-13 LIFT & SLIDE ALUM GLASS DOOR (S.M.I.)

**E.S. WINDOWS, LLC**  
3550 N.W. 49 STREET  
MIAMI, FL. 33142  
TEL. (305) 638-5151 FAX


|                    |  |            |                |
|--------------------|--|------------|----------------|
| date: 05-14-20     |  | revisions: |                |
| scale: 3/8" = 1"   |  | no         | by description |
| dr. by: TARIQ      |  |            |                |
| chk. by:           |  |            |                |
| drawing no. 20-46F |  |            |                |
| sheet 20 of 32     |  |            |                |

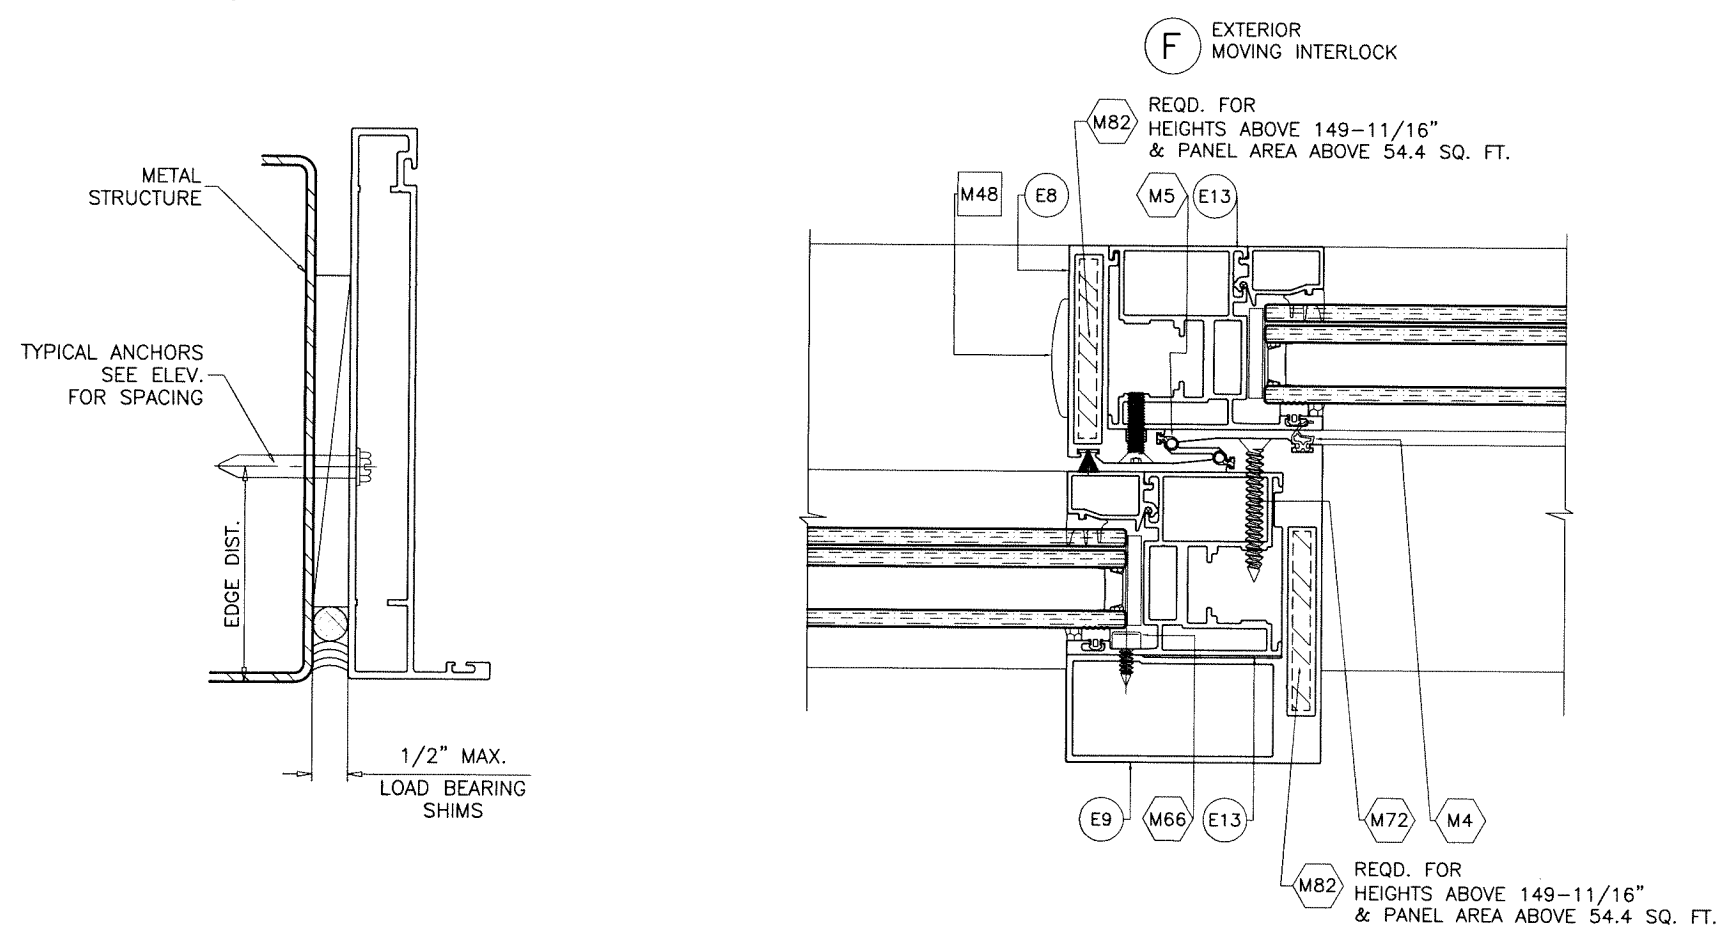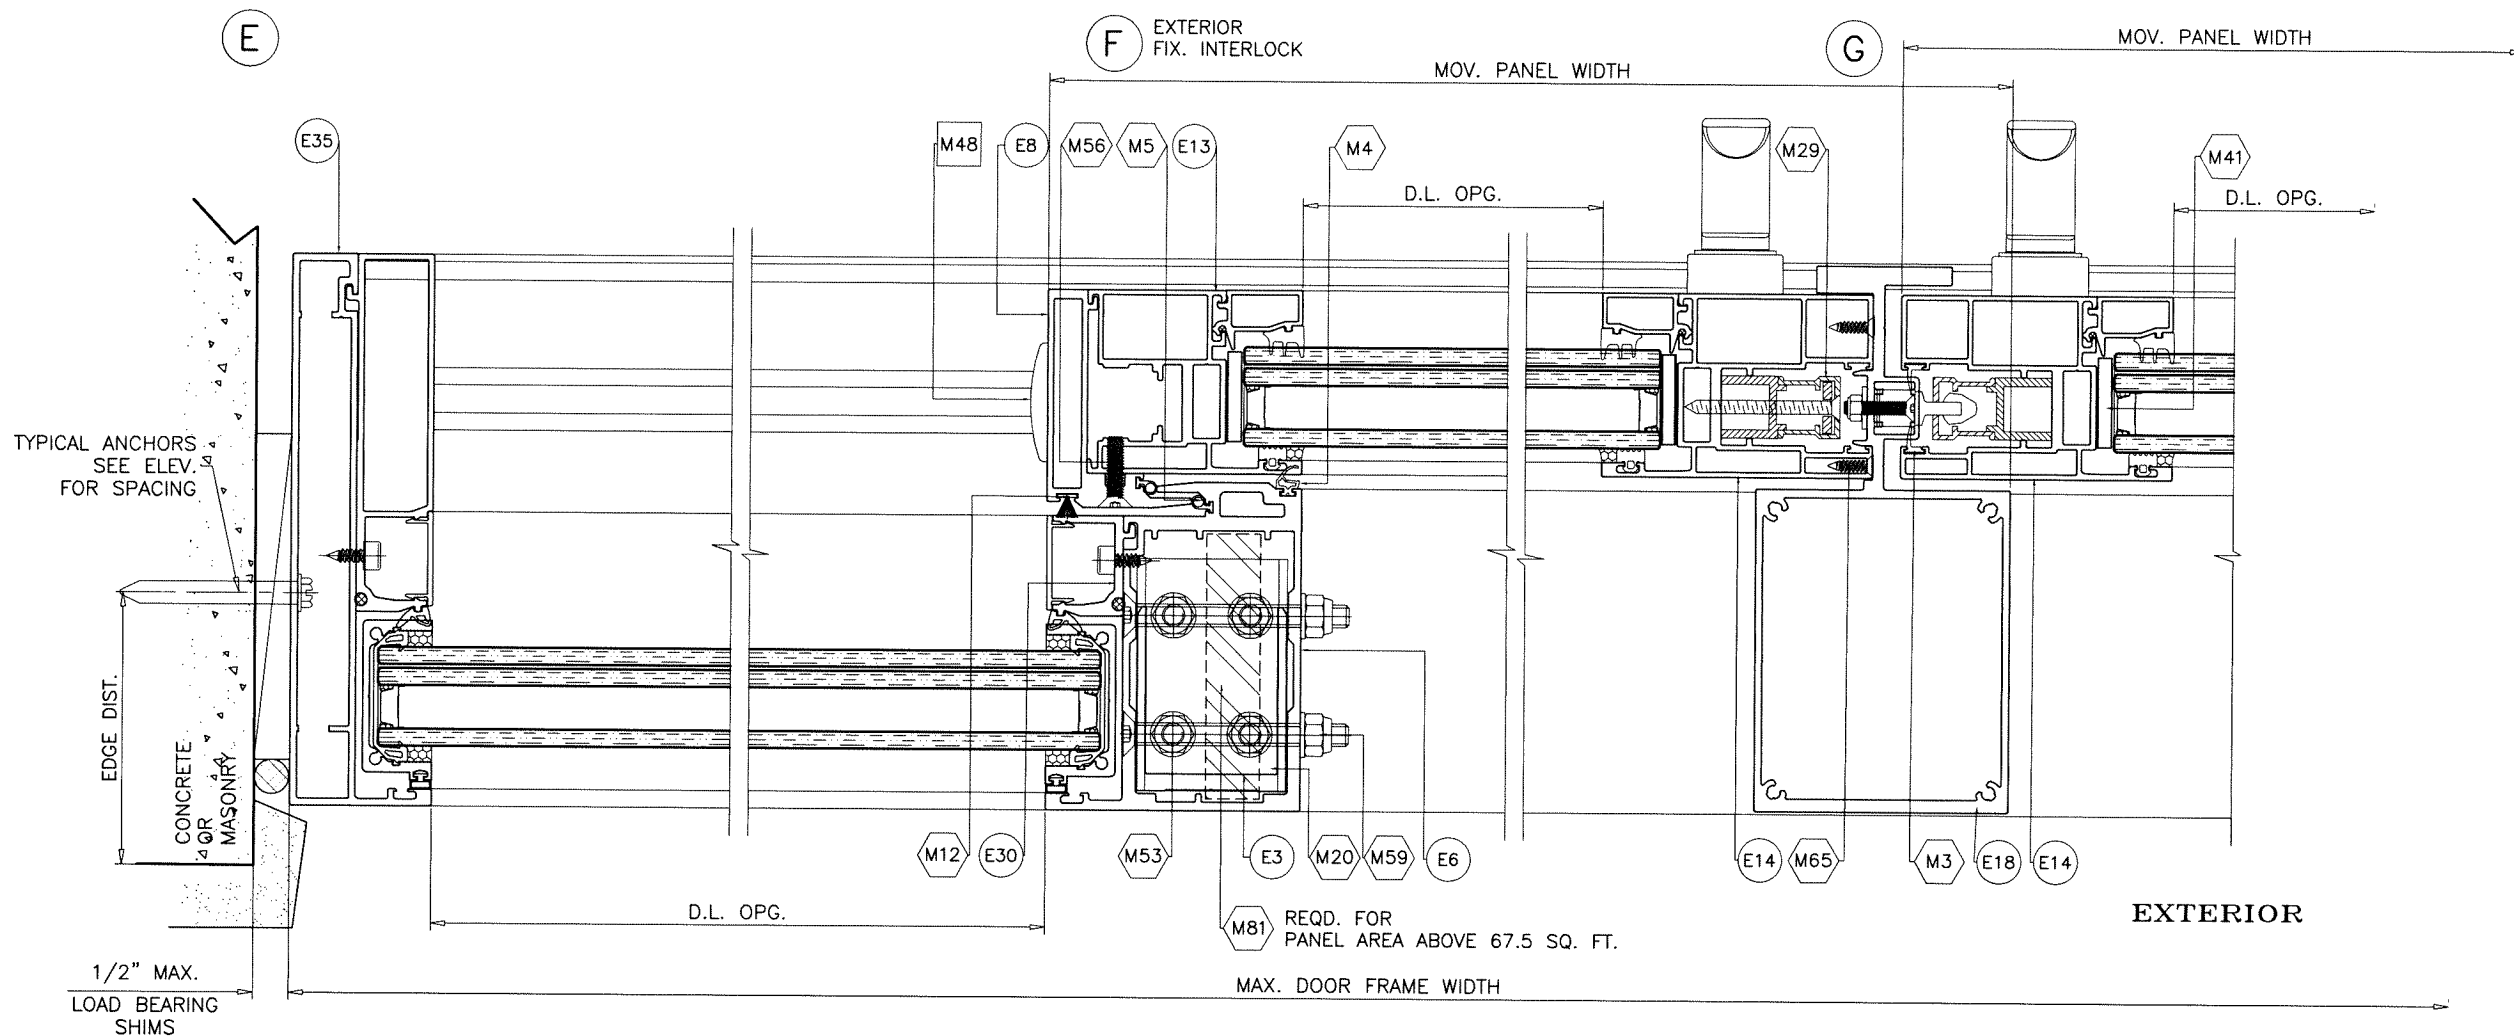

SLIDING GLASS DOOR SHOWN WITH INSUL. LAM. GLASS ONLY  
 SYSTEM DETAILS WITH LAMINATED GLASS SEE SHEETS 4 AND 5  
 SYSTEM DETAILS WITH DOUBLE LAMINATED GLASS SEE SHEET 7

Sealed: 11/3/2025

FL #29516

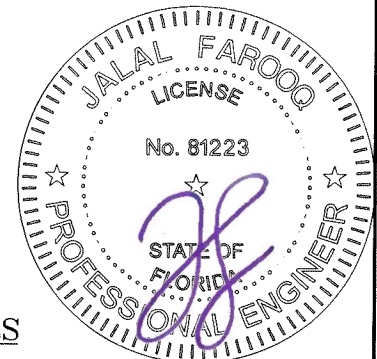

TWO (2) TRACK DOOR DETAILS

**AL-FAROOQ CORPORATION**  
 ENGINEERS & PRODUCT DEVELOPMENT  
 9360 SUNSET DRIVE, SUITE 220  
 MIAMI, FLORIDA 33173  
 TEL. (305) 264-8100  
 WWW.AFCENG.COM  
 FDFE #3538

COMP-ANL 20-46F-ES

---

ES-LS7035-13 LIFT & SLIDE ALUM GLASS DOOR (S.M.I.)

**E.S. WINDOWS, LLC**  
 3550 N.W. 49 STREET  
 MIAMI, FL. 33142  
 TEL. (305) 638-5151 FAX. (305) 638-5158

---


| revisions: |      | by description |      |
|------------|------|----------------|------|
| no         | date | no             | date |
|            |      |                |      |
|            |      |                |      |
|            |      |                |      |
|            |      |                |      |

---

date: 05-14-20  
 scale: 3/8" = 1"  
 dr. by: TARIQ  
 chk. by:

drawing no.  
**20-46F**  
 sheet 21 of 32

| FREE STANDING JAMB DESIGN LOAD CAPACITY - PSF |              |                 |                 |                   |                 |                   |                 |
|-----------------------------------------------|--------------|-----------------|-----------------|-------------------|-----------------|-------------------|-----------------|
| NOMINAL DIMS.                                 |              | LAM. GLASS      |                 | INSUL. LAM. GLASS |                 | DOUBLE LAM. GLASS |                 |
|                                               |              | JAMB 'J1'       | JAMB 'J2'       | JAMB 'J1A'        | JAMB 'J2A'      | JAMB 'J1B'        | JAMB 'J2B'      |
| WIDTH (W)                                     | FRAME HEIGHT | EXT.(+) INT.(-) | EXT.(+) INT.(-) | EXT.(+) INT.(-)   | EXT.(+) INT.(-) | EXT.(+) INT.(-)   | EXT.(+) INT.(-) |
| 36"                                           | 124"         | 120.0           | 120.0           | 95.0              | 95.0            | 95.0              | 95.0            |
| 42"                                           |              | 120.0           | 120.0           | 95.0              | 95.0            | 95.0              | 95.0            |
| 48"                                           |              | 120.0           | 120.0           | 95.0              | 95.0            | 95.0              | 95.0            |
| 54"                                           |              | 120.0           | 120.0           | 95.0              | 95.0            | 95.0              | 95.0            |
| 60"                                           |              | 120.0           | 120.0           | 95.0              | 95.0            | 95.0              | 95.0            |
| 66"                                           |              | 120.0           | 120.0           | 95.0              | 95.0            | 95.0              | 95.0            |
| 72"                                           |              | 114.0           | 120.0           | 95.0              | 95.0            | 89.6              | 95.0            |
| 78"                                           |              | 107.6           | 120.0           | 95.0              | 95.0            | 87.5              | 95.0            |
| 84"                                           |              | -               | -               | 95.0              | 95.0            | 85.3              | 95.0            |
| 36"                                           | 132"         | 120.0           | 120.0           | 95.0              | 95.0            | 95.0              | 95.0            |
| 42"                                           |              | 120.0           | 120.0           | 95.0              | 95.0            | 95.0              | 95.0            |
| 48"                                           |              | 120.0           | 120.0           | 95.0              | 95.0            | 95.0              | 95.0            |
| 54"                                           |              | 120.0           | 120.0           | 95.0              | 95.0            | 91.7              | 95.0            |
| 60"                                           |              | 120.0           | 120.0           | 95.0              | 95.0            | 87.7              | 95.0            |
| 66"                                           |              | 105.1           | 120.0           | 91.9              | 95.0            | 81.8              | 95.0            |
| 72"                                           |              | 98.0            | 120.0           | 86.5              | 95.0            | 77.0              | 95.0            |
| 78"                                           |              | -               | -               | 84.3              | 95.0            | 75.0              | 95.0            |
| 84"                                           |              | -               | -               | 82.1              | 95.0            | 73.0              | 95.0            |
| 36"                                           | 144"         | 120.0           | 120.0           | 95.0              | 95.0            | 95.0              | 95.0            |
| 42"                                           |              | 120.0           | 120.0           | 95.0              | 95.0            | 95.0              | 95.0            |
| 48"                                           |              | 120.0           | 120.0           | 95.0              | 95.0            | 95.0              | 95.0            |
| 54"                                           |              | 120.0           | 120.0           | 95.0              | 95.0            | 85.4              | 95.0            |
| 60"                                           |              | 120.0           | 120.0           | 87.3              | 95.0            | 77.8              | 95.0            |
| 66"                                           |              | 85.7            | 120.0           | 80.4              | 95.0            | 71.6              | 95.0            |
| 72"                                           |              | -               | -               | 74.7              | 95.0            | 66.6              | 95.0            |
| 78"                                           |              | -               | -               | 70.1              | 95.0            | 62.4              | 95.0            |
| 80-7/8"                                       |              | -               | -               | 68.2              | 95.0            | 60.7              | 95.0            |
| 36"                                           | 150"         | 120.0           | 120.0           | 95.0              | 95.0            | 95.0              | 95.0            |
| 42"                                           |              | 117.8           | 120.0           | 95.0              | 95.0            | 95.0              | 95.0            |
| 48"                                           |              | 103.9           | 120.0           | 95.0              | 95.0            | 86.9              | 95.0            |
| 54"                                           |              | 93.1            | 120.0           | 87.4              | 95.0            | 77.9              | 95.0            |
| 60"                                           |              | 84.7            | 120.0           | 79.5              | 95.0            | 70.8              | 95.0            |
| 62-1/4"                                       |              | 82.0            | 120.0           | 76.9              | 95.0            | 68.6              | 95.0            |
| 66"                                           |              | -               | -               | 73.1              | 95.0            | 65.2              | 95.0            |
| 72"                                           |              | -               | -               | 67.9              | 95.0            | 60.5              | 95.0            |
| 78"                                           |              | -               | -               | 63.6              | 95.0            | 56.7              | 95.0            |
| 80-7/8"                                       |              | -               | -               | 61.8              | 85.0            | 55.1              | 85.0            |
| 36"                                           | 156"         | 120.0           | 120.0           |                   |                 |                   |                 |
| 42"                                           |              | 109.6           | 120.0           |                   |                 |                   |                 |
| 48"                                           |              | 96.6            | 120.0           |                   |                 |                   |                 |
| 54"                                           |              | 86.6            | 120.0           |                   |                 |                   |                 |
| 60"                                           |              | 78.7            | 120.0           |                   |                 |                   |                 |
| 62-1/4"                                       |              | 76.1            | 120.0           |                   |                 |                   |                 |

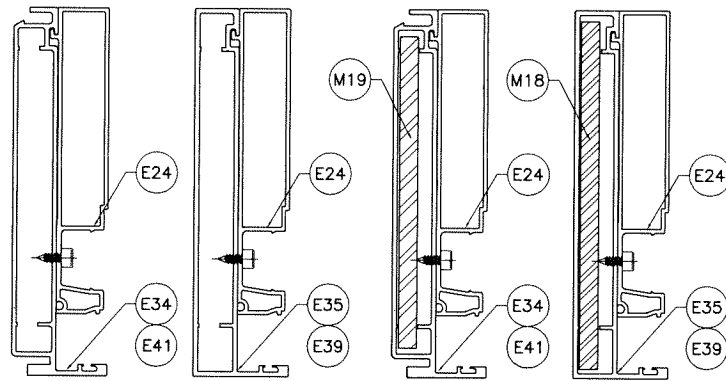


JAMB 'J1'

| Ix IN^4 | Sx IN^3 |
|---------|---------|
| 16.036  | 4.308   |

JAMB 'J2'

|                        | Ix IN^4 | Sx IN^3 |
|------------------------|---------|---------|
| ALUMINUM               | 16.036  | 4.308   |
| STEEL                  | 8.582   | 2.641   |
| TOTAL                  |         |         |
| Ix ALUM + Ix STL X 2.9 | 40.677  |         |

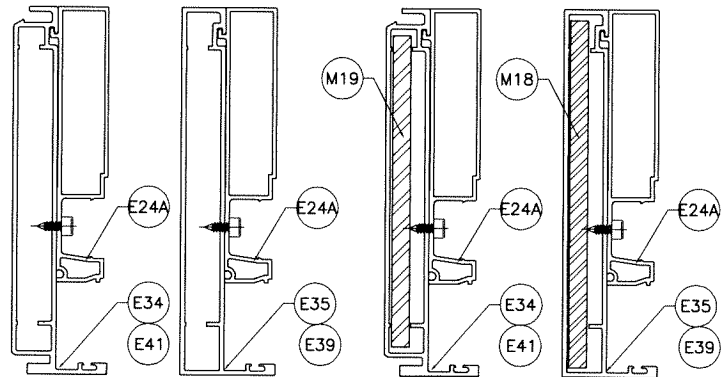


JAMB 'J1A'

| Ix IN^4 | Sx IN^3 |
|---------|---------|
| 14.788  | 4.018   |

JAMB 'J2A'

|                        | Ix IN^4 | Sx IN^3 |
|------------------------|---------|---------|
| ALUMINUM               | 14.788  | 4.018   |
| STEEL                  | 8.582   | 2.641   |
| TOTAL                  |         |         |
| Ix ALUM + Ix STL X 2.9 | 34.217  |         |

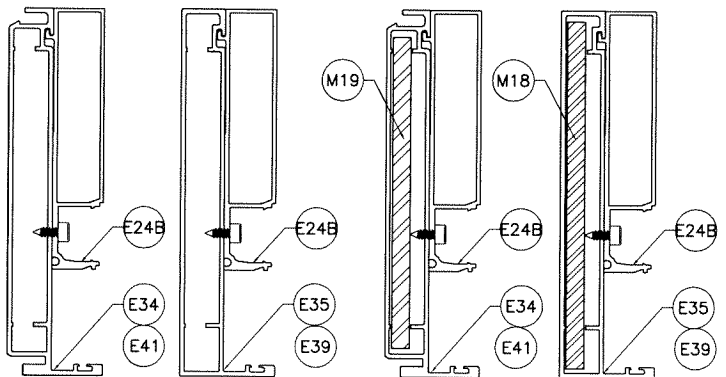

JAMB 'J1B'

| Ix IN^4 | Sx IN^3 |
|---------|---------|
| 14.408  | 3.496   |

JAMB 'J2B'

|                        | Ix IN^4 | Sx IN^3 |
|------------------------|---------|---------|
| ALUMINUM               | 14.408  | 3.496   |
| STEEL                  | 8.582   | 2.641   |
| TOTAL                  |         |         |
| Ix ALUM + Ix STL X 2.9 | 39.049  |         |

Sealed: 11/3/2025



FL #29516



**af c**  
**AL-FAROOQ CORPORATION**  
ENGINEERS & PRODUCT DEVELOPMENT  
9360 SUNSET DRIVE, SUITE 220  
MIAMI, FLORIDA 33173  
TEL. (305) 264-8100  
WWW.AFCENG.COM  
FBPE #3538  
COMP-ANL\20-46F-ES

ES-LS7035-13 LIFT & SLIDE ALUM GLASS DOOR (S.M.I.)  
**E.S. WINDOWS, LLC**  
3550 N.W. 49 STREET  
MIAMI, FL. 33142  
TEL. (305) 638-5151 FAX. (305) 638-5158

| revisions:  |  | no        |  | date |  | by |  | description |  |
|-------------|--|-----------|--|------|--|----|--|-------------|--|
| date:       |  | 05-14-20  |  |      |  |    |  |             |  |
| scale:      |  | 3/8" = 1" |  |      |  |    |  |             |  |
| dr. by:     |  | TARIC     |  |      |  |    |  |             |  |
| chk. by:    |  |           |  |      |  |    |  |             |  |
| drawing no. |  | 20-46F    |  |      |  |    |  |             |  |
| sheet       |  | 22 of 32  |  |      |  |    |  |             |  |

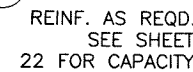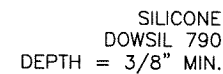


NOTE:  
MAX. MOVEMENT CONSIDERED=100% STRETCH.  
PLEASE REFER TO SEALANT MANUFACTURER'S DATA AND APPLICATION  
MANUAL FOR COMPATABILITY OF SEALANT TO SUBSTRATE & WINDOW WALL  
MATERIAL/FINISH AND COMPLIANCE FOR WARRANTY.  
REFER TO ACI-117-10 FOR CONSTRUCTION TOLERANCES.

ALTERNATE SEALANTS AT JAMB GAPS CAN BE DESIGNED BY  
ENGINEER OF RECORD BASED ON MANUFACTURER GUIDE LINES.

GAPS LESS THAN 1/4" MAY BE DESIGNED BY ENGINEER OF RECORD BY  
THE USE OF BOND BREAKER TAPE OR 15% OF GAP ALLOWED MOVEMENT.

FL #29516

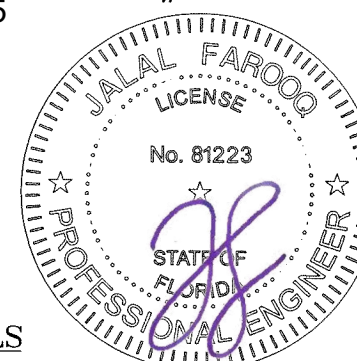






## TWO (2) TRACK DOOR DETAILS

**E.S. WINDOWS, LLC**  
3550 N.W. 49 STREET  
MIAMI, FL. 33142  
TEL. (305) 638-5151 FAX. (305) 638-5158

|          |               |
|----------|---------------|
| date:    | 05-14-20      |
| scale:   | $3/8'' = 1''$ |
| dr. by:  | TARIQ         |
| chk. by: |               |


drawing no.  
**20-46F**

sheet **23** of **32**

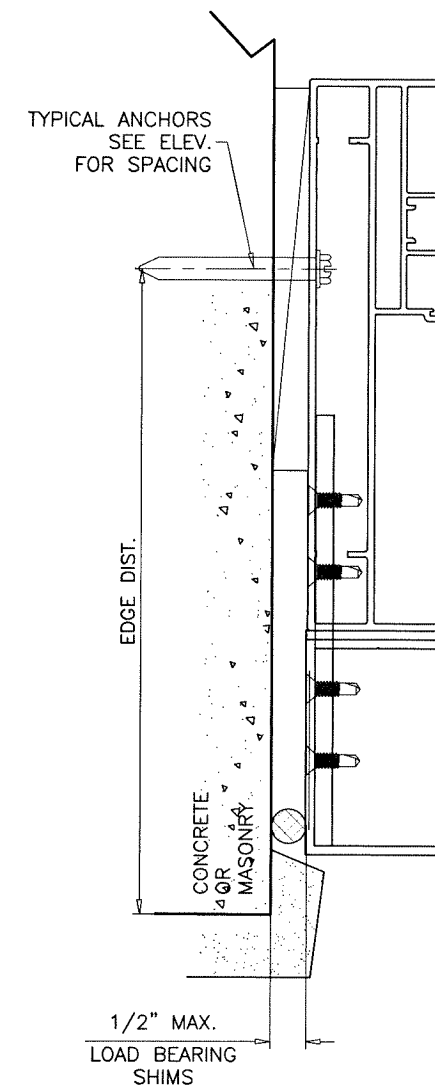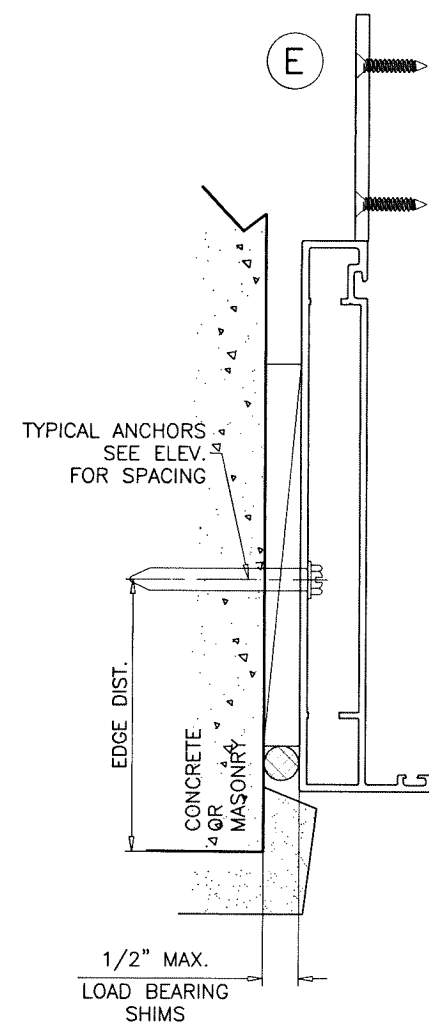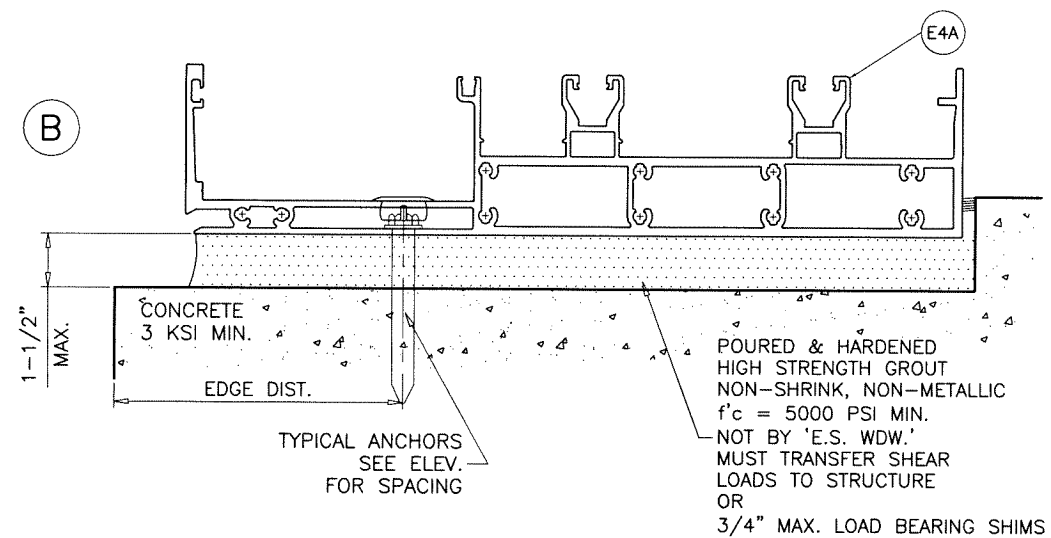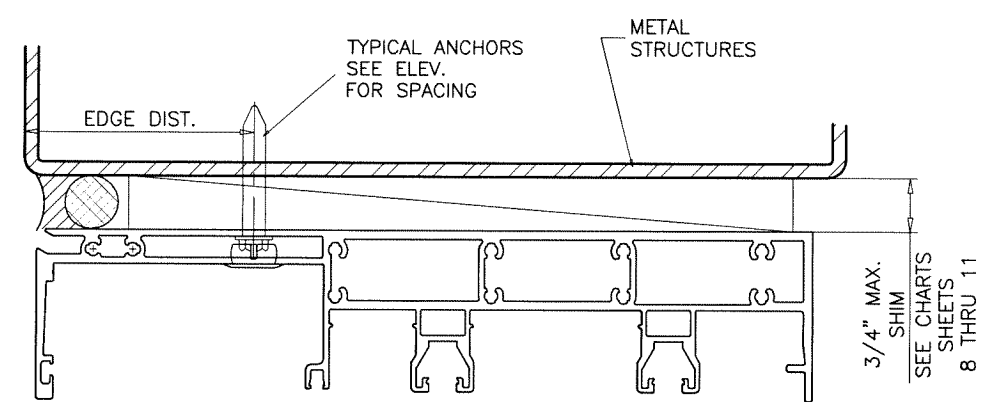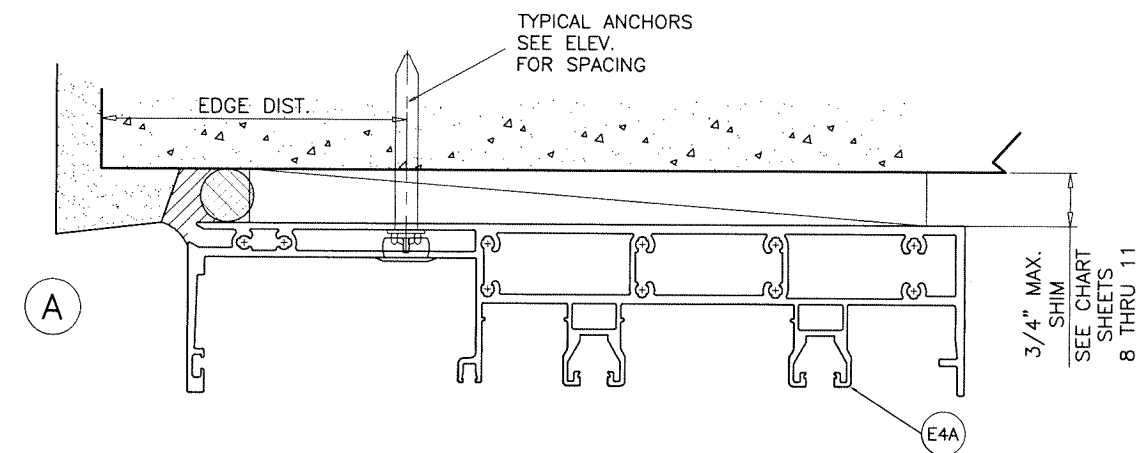

### 3 TRACK FRAMES

FL #29516

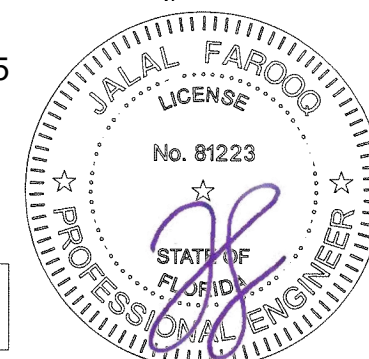

ES-LS7035-13 LIFT & SLIDE ALUM GLASS DOOR (S.M.I.)

**E.S. WINDOWS, LLC**  
3550 N.W. 49 STREET

MIAMI, FL 33142  
TEL. (305) 638-5151 FAX. (305) 638-5158



**AL-FAROOQ CORPORATION**  
ENGINEERS & PRODUCT DEVELOPMENT  
9360 SUNSET DRIVE, SUITE 220  
MIAMI, FLORIDA 33173  
TEL. (305) 264-8100  
[WWW.AFCENG.COM](http://WWW.AFCENG.COM)

**a f c**

*FBPE #3538*

COMP-ANL\20146F-ES


|                  |    |            |    |
|------------------|----|------------|----|
| date: 05-14-20   |    | revisions: |    |
| scale: 3/8" = 1" | no | date       | by |
| dr. by: TARIQ    |    |            |    |
| chk. by:         |    |            |    |
| drawing no.      |    |            |    |
| 20-46F           |    |            |    |
| sheet 24 of 32   |    |            |    |

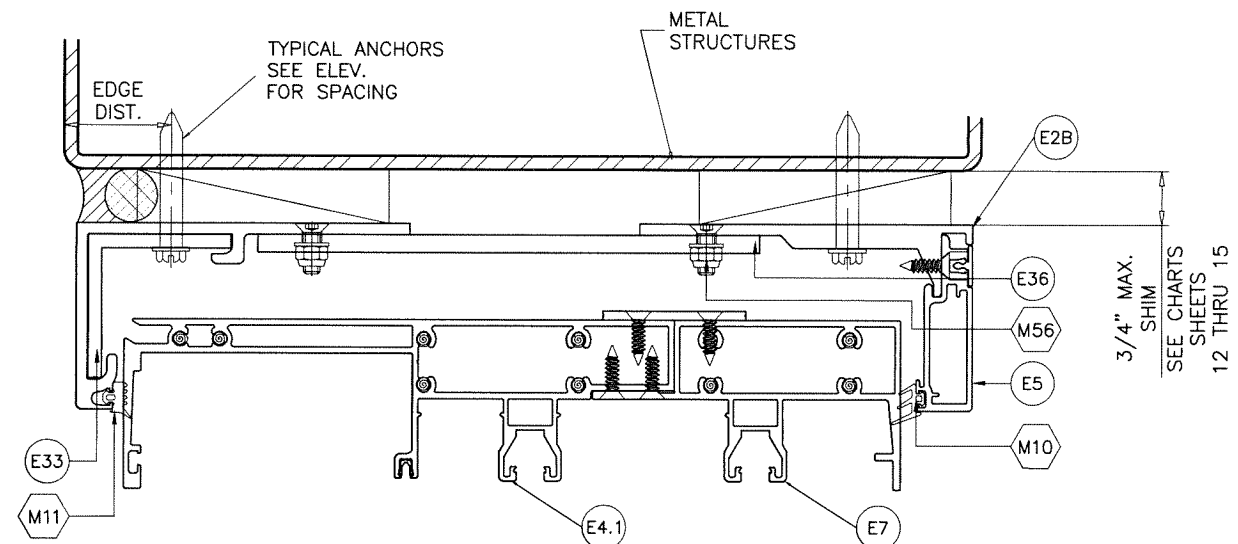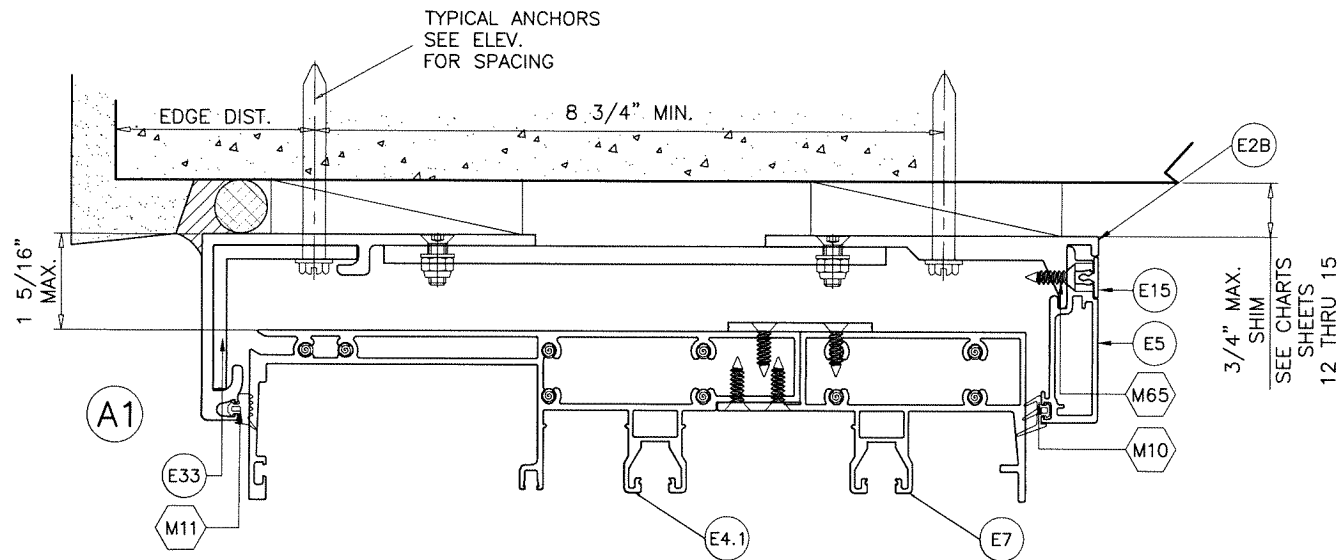

Sealed: 11/3/2025

FL #29516

3 TRACK FRAMES  
ANCHOR LOCATIONS

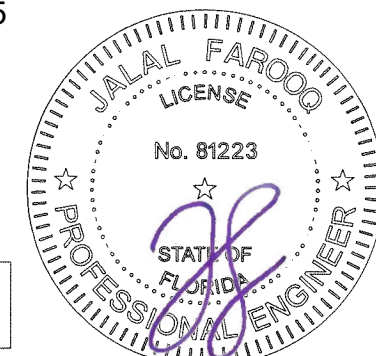






| revisions: |                     |
|------------|---------------------|
| no         | date by description |
|            |                     |
|            |                     |
date: 05-14-20  
scale: 3/8" = 1"  
dr. by: TARIQ  
chk. by:


drawing no.  
**20-46F**  
sheet 25 of 32

ES-LS7035-13 LIFT & SLIDE ALUM GLASS DOOR (S.M.I.)  
**E.S. WINDOWS, LLC**  
3550 N.W. 49 STREET  
MIAMI, FL. 33142  
TEL. (305) 638-5151 FAX. (305) 638-5158

**AL-FAROOQ CORPORATION**  
ENGINEERS & PRODUCT DEVELOPMENT  
9360 SUNSET DRIVE, SUITE 220  
MIAMI, FLORIDA 33173  
TEL. (305) 264-8100  
FBPE #3538  
WWW.AFCENG.COM  
COMP-ANL\20-46F-ES

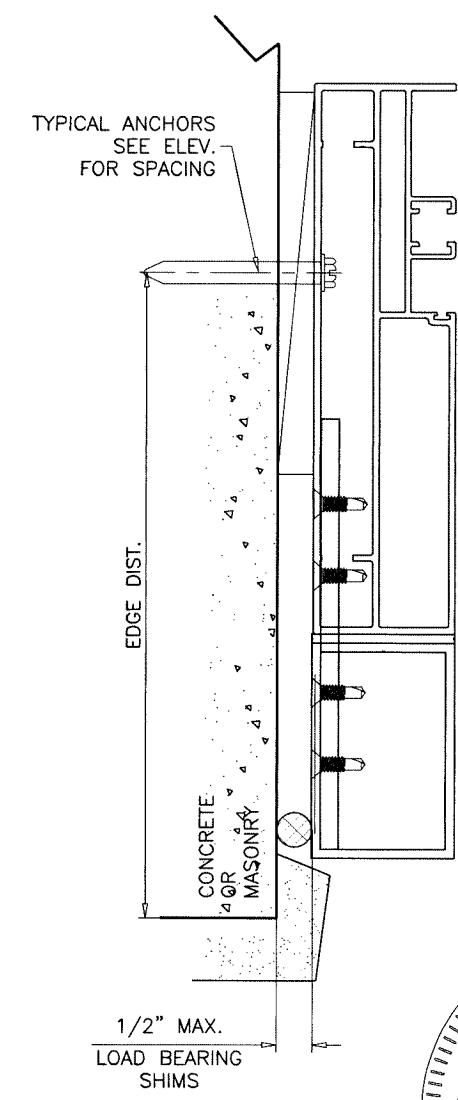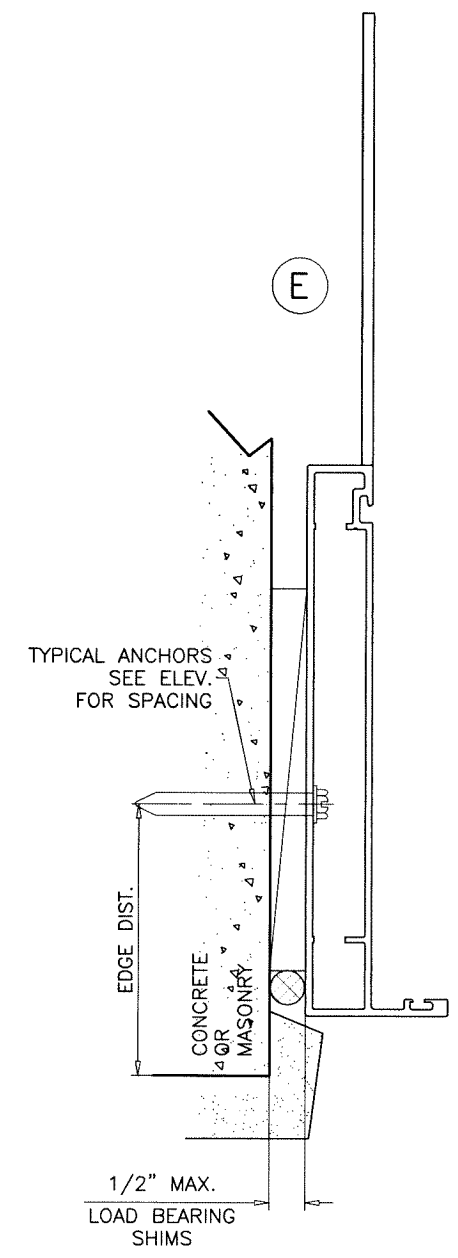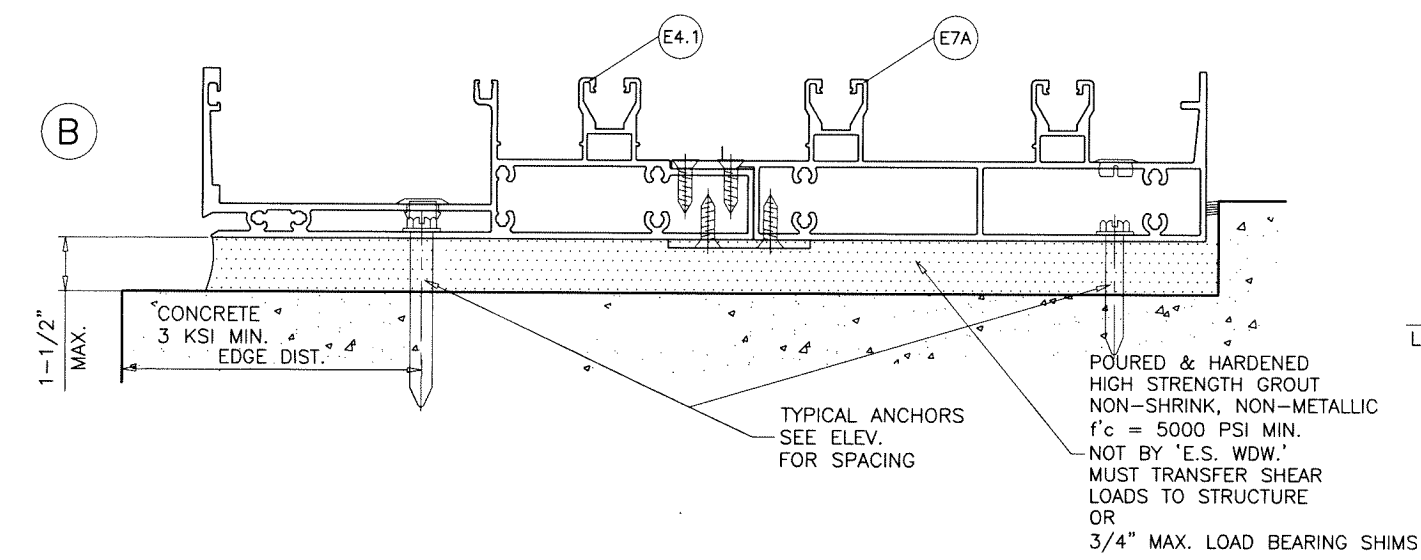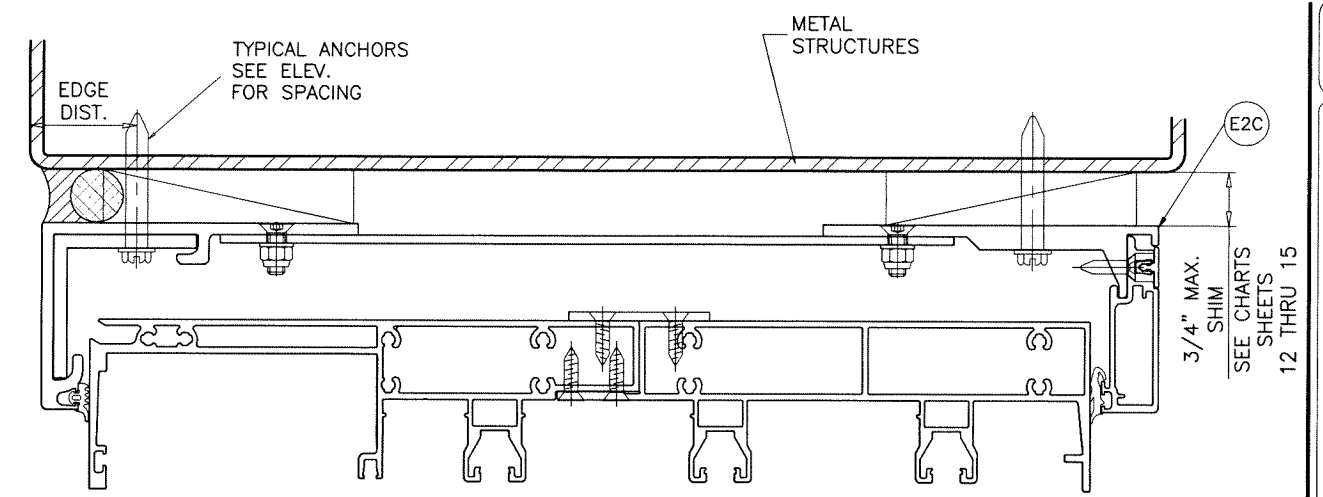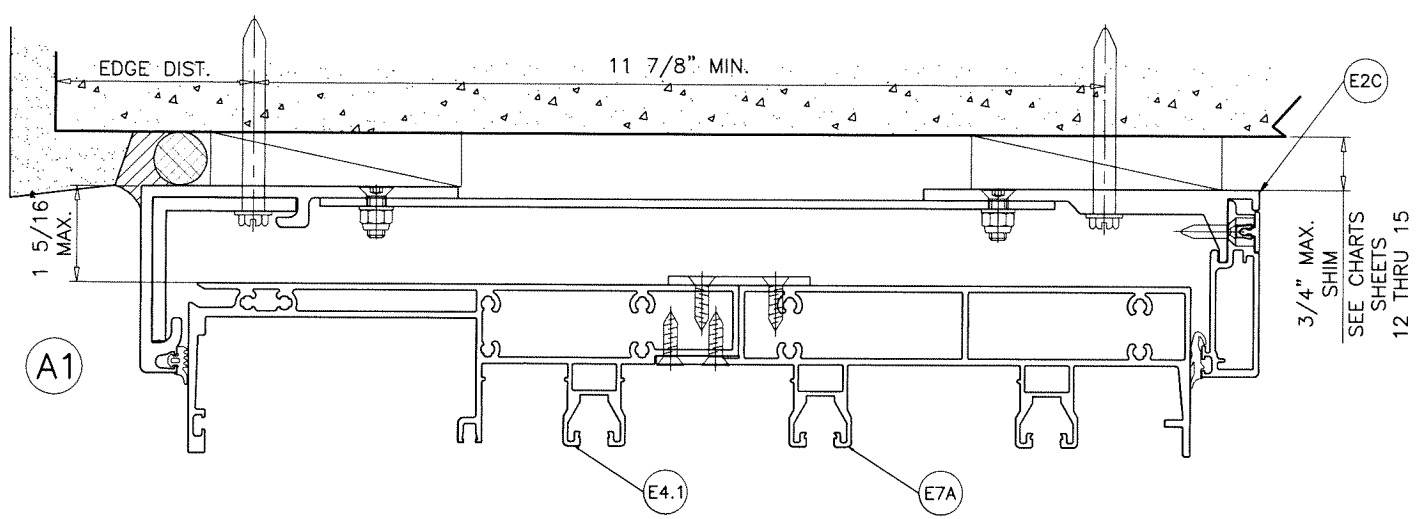

3 TRACK FRAMES  
ANCHOR LOCATIONS

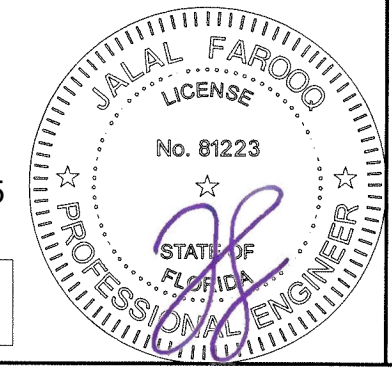

**AL-FAROOQ CORPORATION**  
ENGINEERS & PRODUCT DEVELOPMENT  
9360 SUNSET DRIVE, SUITE 220  
MIAMI, FLORIDA 33173  
TEL. (305) 264-8100  
WWW.AFCENG.COM  
FBPE #3538  
COMP-ANL\20-46F-ES


ES-LS7035-13 LIFT & SLIDE ALUM GLASS DOOR (S.M.I.)

**E.S. WINDOWS, LLC**  
3550 N.W. 49 STREET  
MIAMI, FL. 33142  
TEL. (305) 638-5151 FAX. (305) 638-5158


| revisions:  |           | no date by description |             |
|-------------|-----------|------------------------|-------------|
| date:       | 05-14-20  | no                     | date        |
| scale:      | 3/8" = 1" | by                     | description |
| dr. by:     | TARIQ     |                        |             |
| chk. by:    |           |                        |             |
| drawing no. |           | 20-46F                 |             |
| sheet       |           | 26 of 32               |             |

| ITEM NO. | PART NO.      | DESCRIPTION                                           | MATERIAL | MANF./SUPPLIER/REMARKS |
|----------|---------------|-------------------------------------------------------|----------|------------------------|
| E2       | ES-LS7035-005 | HEAD RECEPTOR (2 TRACK)                               | 6063-T6  | -                      |
| E2A      | ES-LS7035-059 | HEAD RECEPTOR (3 TRACK)                               | 6063-T6  | -                      |
| E2B      | -             | HEAD RECEPTOR (3 TRACK)                               | 6063-T6  | -                      |
| E2C      | -             | HEAD RECEPTOR (4 TRACK)                               | 6063-T6  | -                      |
| E3       | ES-LS7035-057 | INTERLOCK JOINT                                       | 6005-T5  | -                      |
| E4       | ES-LS7035-008 | FRAME HEAD/SILL (2 TRACK)                             | 6005-T6  | -                      |
| E4.1     | ES-LS7035-026 | ADD-ON FRAME HEAD/SILL FRONT (3 & 4 TRACK)            | 6005-T6  | -                      |
| E4A      | ES-LS7035-062 | FRAME HEAD/SILL (3 TRACK)                             | 6005-T6  | -                      |
| E5       | ES-LS7035-009 | HEAD RECEPTOR INSERT                                  | 6063-T6  | -                      |
| E6       | ES-LS7035-010 | PANEL INTERLOCK                                       | 6063-T6  | -                      |
| E7       | ES-LS7035-011 | ADD-ON HEAD/SILL TRACK                                | 6063-T6  | -                      |
| E7A      | ES-LS7035-027 | ADD-ON HEAD/SILL TRACK                                | 6063-T6  | -                      |
| E8       | ES-LS7035-012 | INTERLOCK STIFFENER                                   | 6063-T6  | -                      |
| E9       | ES-LS7035-013 | PANEL INTERLOCK STIFFENER                             | 6063-T6  | -                      |
| E10      | ES-LS7035-042 | RAIL                                                  | 6063-T5  | -                      |
| E11      | ES-LS7035-041 | CORNER JOINT                                          | 6005-T5  | -                      |
| E12      | ES-LS7035-040 | CORNER JOINT                                          | 6005-T5  | -                      |
| E13      | ES-LS7035-017 | PANEL LOCK STILE                                      | 6063-T6  | -                      |
| E14      | ES-LS7035-018 | PANEL TOP/BOTTOM RAIL, LOCK STILE                     | 6063-T6  | -                      |
| E15      | ES-LS7035-019 | HEAD RECEPTOR INSERT CLIP                             | 6063-T6  | -                      |
| E16      | ES-LS7035-020 | GLASS STOP COVER                                      | 6063-T6  | -                      |
| E17      | ES-LS7035-021 | PANEL GLASS STOP                                      | 6063-T6  | -                      |
| E18      | ES-LS7035-022 | ASTRAGAL STILE                                        | 6063-T6  | -                      |
| E19      | ES-LS7035-023 | FRAME COVER                                           | 6063-T6  | -                      |
| E20      | ES-LS7035-024 | THRESHOLD COVER (3 TRACK)                             | 6063-T6  | -                      |
| E21      | ES-LS7035-026 | ADD-ON HEAD/SILL (3 TRACK FRONT)                      | 6063-T6  | -                      |
| E22      | ES-LS7035-031 | PANEL GLASS STOP (LAM. GLASS)                         | 6063-T6  | -                      |
| E22A     | ES-LS7035-055 | PANEL GLASS STOP (INSUL. LAM. GLASS)                  | 6063-T6  | -                      |
| E22B     | ES-LS7035-056 | PANEL GLASS STOP (DOUBLE LAM. GLASS)                  | 6063-T6  | -                      |
| E24      | ES-LS7035-016 | FRAME GLASS STOP (LAM. GLASS)                         | 6063-T6  | -                      |
| E24A     | ES-LS7035-048 | FRAME GLASS STOP (INSUL. LAM. GLASS)                  | 6063-T6  | -                      |
| E24B     | ES-LS7035-054 | FRAME GLASS STOP (DOUBLE LAM. GLASS)                  | 6063-T6  | -                      |
| E25      | ES-LS7035-020 | GLASS STOP COVER (LAM. GLASS)                         | 6063-T6  | -                      |
| E25A     | ES-LS7035-047 | GLASS STOP COVER (INSUL. LAM. GLASS)                  | 6063-T6  | -                      |
| E25B     | ES-LS7035-053 | GLASS STOP COVER (DOUBLE LAM. GLASS)                  | 6063-T6  | -                      |
| E26      | ES-LS7035-037 | HORIZ. GLASS STOP (LAM. GLASS)                        | 6063-T6  | -                      |
| E26A     | ES-LS7035-046 | HORIZ. GLASS STOP (INSUL. LAM. GLASS)                 | 6063-T6  | -                      |
| E26B     | ES-LS7035-052 | HORIZ. GLASS STOP (DOUBLE LAM. GLASS)                 | 6063-T6  | -                      |
| E28      | ES-LS7035-037 | FRAME FIXED SILL ADAPTOR (LAM. GLASS)                 | 6063-T6  | -                      |
| E28A     | ES-LS7035-045 | FRAME FIXED SILL ADAPTOR (INSUL. LAM. GLASS)          | 6063-T6  | -                      |
| E28B     | ES-LS7035-051 | FRAME FIXED SILL ADAPTOR (DOUBLE LAM. GLASS)          | 6063-T6  | -                      |
| E29      | ES-LS7035-036 | FRAME FIXED (LAM. GLASS)                              | 6063-T6  | -                      |
| E29A     | ES-LS7035-044 | FRAME FIXED (INSUL. LAM. GLASS)                       | 6063-T6  | -                      |
| E29B     | ES-LS7035-050 | FRAME FIXED (DOUBLE LAM. GLASS)                       | 6063-T6  | -                      |
| E30      | ES-LS7035-049 | FIXED PANEL VERT. GLASS STOP (INSUL. LAM. GLASS)      | 6063-T6  | -                      |
| E31      | ALU-P-051     | SHIM LOCK/END DAM                                     | 6063-T6  | -                      |
| E32      | ALU-P-002     | HEAD/SILL JOINT PLATE (3 TRACK)                       | 6063-T6  | -                      |
| E33      | ALU-A-028     | GUIDE ANGLE, 26" LONG AT MTG. STILE, 18" LONG AT JAMB | 6063-T6  | -                      |
| E34      | ES-LS7035-001 | FIX. FRAME JAMB                                       | 6063-T6  | -                      |
| E35      | ES-LS7035-033 | ALT. FIX. FRAME JAMB                                  | 6063-T6  | -                      |
| E36      | ES-PL-1002    | JOINT PLATE HEAD RECEPTOR (3 & 4 TRACKS)              | 6063-T6  | -                      |
| E37      | T-007         | JAMB EXTENSION TUBE (3 TRACK)                         | 6063-T6  | -                      |
| E39      | ES-LS7035-032 | MOV. FRAME JAMB                                       | 6063-T6  | -                      |
| E40      | ES-LS7035-046 | FIXED PANEL HORIZ. GLASS STOP                         | 6063-T6  | -                      |
| E41      | ES-LS7035-007 | ALT. MOV. FRAME JAMB                                  | 6063-T6  | -                      |
| E44      | ALU-P-060     | JOINT PLATE                                           | 6063-T6  | -                      |
|          |               |                                                       |          |                        |

Sealed: 11/3/2025

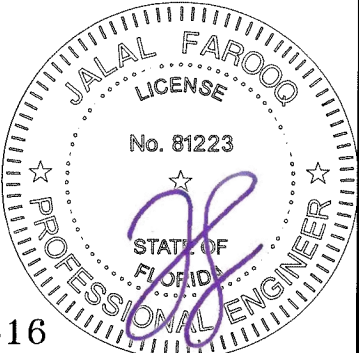

FL #29516

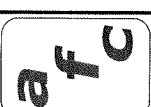**AL-FAROOQ CORPORATION**  
ENGINEERS & PRODUCT DEVELOPMENT  
9360 SUNSET DRIVE, SUITE 220  
MIAMI, FLORIDA 33173  
TEL. (305) 264-8100  
WWW.AFCENG.COM  
FBPE #3538  
COMP-ANL\20-46F-ES

ES-LS7035-13 LIFT & SLIDE ALUM GLASS DOOR (S.M.I.)  
**E.S. WINDOWS, LLC**  
3550 N.W. 49 STREET  
MIAMI, FL. 33142  
TEL. (305) 638-5151 FAX. (305) 638-5158

revisions:  
no date by description  

|  |  |  |  |  |  |
|--|--|--|--|--|--|
|  |  |  |  |  |  |
|  |  |  |  |  |  |
|  |  |  |  |  |  |
|  |  |  |  |  |  |
|  |  |  |  |  |  |

date: 05-14-20  
scale: 3/8" = 1"  
dr. by: TARIQ  
chk. by:  
drawing no.  
**20-46F**  
sheet 27 of 32

| ITEM NO. | PART NO.          | DESCRIPTION                                          | MATERIAL      | MANF./SUPPLIER/REMARKS |
|----------|-------------------|------------------------------------------------------|---------------|------------------------|
| M1       | ES-SD202-G02 S    | GLAZING GASKET (9/16" LAM. GLASS)                    | SILICONE      | DUROMETER 70±5 SHORE A |
| M1.1     | ES-7035-G09 S     | GLAZING GASKET (7/16" LAM. GLASS)                    | SILICONE      | DUROMETER 70±5 SHORE A |
| M1A      | ES-LS7035-G11 S   | GLAZING GASKET (INSUL. LAM. GLASS)                   | SILICONE      | DUROMETER 70±5 SHORE A |
| M1B      | ES-LS7035-B01 S   | GLAZING GASKET EXTERIOR (DOUBLE LAM. GLASS)          | SILICONE      | DUROMETER 70±5 SHORE A |
| M1C      | ES-LS7035-B02 S   | GLAZING GASKET INTERIOR (DOUBLE LAM. GLASS)          | SILICONE      | DUROMETER 70±5 SHORE A |
| M2       | V-026             | BULB GASKET                                          | PVC           | -                      |
| M3       | ES-LS7035-G05 E   | LEAF W'STRIPPING (ACTIVE STILE & BOTTOM RAIL)        | EPDM          | DUROMETER 70±5 SHORE A |
| M4       | ES-LS7035-G04 P   | LEAF W'STRIPPING (THRESHOLD)                         | SILICONE      | DUROMETER 70±5 SHORE A |
| M5       | ES-LS7035-G01 S   | BULB W'STRIPPING (INTERLOCK)                         | SILICONE      | DUROMETER 65±5 SHORE A |
| M6       | ES-LS7035-G01 S   | EXTERIOR GLAZING GASKET (PANEL)                      | SILICONE      | DUROMETER 65±5 SHORE A |
| M7       | -                 | MOV. PANEL INTERIOR GLAZING GASKET                   | SILICONE      | DUROMETER 65±5 SHORE A |
| M7A      | ES-LS7035-G06 S   | MOV. PANEL INTERIOR GLAZING GASKET                   | SILICONE      | DUROMETER 65±5 SHORE A |
| M8       | ES-LS7035-G02 S   | FIX. PANEL INTERIOR GASKET                           | SILICONE      | DUROMETER 65±5 SHORE A |
| M9       | ES-LS7035-G07S    | GLAZING GASKET                                       | SILICONE      | DUROMETER 65±5 SHORE A |
| M10      | ES-LS7035-G08 S   | HEAD RECEPTOR GASKET (INTERIOR)                      | SILICONE      | DUROMETER 70±5 SHORE A |
| M11      | ES-LS7035-G03 S   | HEAD RECEPTOR GASKET (EXTERIOR)                      | SILICONE      | DUROMETER 70±5 SHORE A |
| M12      | FEL-055           | PILE W'STRIPPING (320H X 266W) (INTERLOCK STIFFENER) | POLYPROPYLENE | -                      |
| M13      | FEL-056           | PILE W'STRIPPING (200H X 266W) (MOV. TOP RAIL)       | POLYPROPYLENE | -                      |
| M16      | ES-LS7035-P07     | COVER                                                | NYLON         | -                      |
| M18      | -                 | MULLION REINF. BAR (3/8" X 7-1/4")                   | STEEL         | A36, Fu MIN. = 58 KSI  |
| M19      | -                 | MULLION REINF. BAR (3/8" X 6-1/2")                   | STEEL         | A36, Fu MIN. = 58 KSI  |
| M20      | ES-LS7035-057     | -                                                    | ST. STEEL     | -                      |
| M21      | ES-LS7035-PLA01   | LEAF SECURITY PLATE                                  | ST. STEEL     | -                      |
| M25      | 1037015           | M10 X 10 RIVET NUT, 2 PER MOV. PANEL                 | ST. STEEL     | -                      |
| M29      | 6-300XX-28-0-1    | LIFTING MACHANISM                                    | ST. STEEL     | -                      |
| M30      | K-16488-00-0-18   | ROLLER ASSEMBLY                                      | ST. STEEL     | -                      |
| M33      | ES-LS7035-P06     | ANTI-LIFT DEVICE                                     | NYLON         | -                      |
| M36      | ES2000            | WEEP HOLE COVER                                      | -             | -                      |
| M37      | ES-LS7035-P03/02  | CENTRAL BRUSH SPONGE                                 | POLYURETHANE  | -                      |
| M41      | ES-4520-B02A      | SIDE BLOCKS                                          | SILICONE      | DUROMETER 80±5 SHORE A |
| M42      | EMP-691 80-358A S | SETTING BLOCKS AT 1/4 POINTS                         | EPDM          | DUROMETER 80±5 SHORE A |
| M43      | ES-7000-B01A S    | SETTING BLOCKS AT 1/4 POINTS                         | SILICONE      | DUROMETER 80±5 SHORE A |
| M46      | RAL9005           | FRAME HEAD TRACK COVER                               | NYLON         | -                      |
| M48      | ES-LS7035-P04     | GUIDE INTERLOCK MOV. PANEL                           | NYLON         | -                      |
| M50      | 9750K71           | ANCHOR PLUG                                          | STEEL         | -                      |
| M51      | ES7530-F09        | OPEN CELL FOAM, 1-5/8" X 1-1/2" X 4" LONG            | FOAM          | -                      |
| M53      | TOR 931 8X25MM    | INTERLOCK JOINT FASTENER                             | ST. STEEL     | SOCKET HEX             |
| M56      | 1037015           | M6 X 20 COUNTER SUNK NUT, SECURITY PLATE FASTENER    | ST. STEEL     | -                      |
| M59      | M6 X 25           | HORIZONTAL JOINT FASTENER                            | ST. STEEL     | HEX FL                 |
| M65      | #10-24 X 3/4"     | RECEPTOR INSERT AND ASTRAGAL FASTENER                | ST. STEEL     | PHIL FH                |
| M66      | M4.8 X 13         | FIX. PANEL GLASS STOP FASTENERS                      | ST. STEEL     | OVAL HEAD SCREW        |
| M72      | #14 X 2"          | INTERLOCK INTERMEDIATE FASTENER                      | ST. STEEL     | PHIL FH                |
| M81      | -                 | FIX. INTERLOCK REINF. (3/4" X 3-11/16")              | STEEL         | -                      |
| M82      | -                 | MOV. INTERLOCK REINF. (1/4" X 2-1/2")                | STEEL         | -                      |
| M83      | #10 X 1"          | FIX. PANEL ASSEMBLY FASTENER                         | ST. STEEL     | FH SMS                 |
|          |                   |                                                      |               |                        |

SEALANT:


ALL JOINTS AND FRAME CONNECTIONS SEALED WITH WHITE/ALUMINUM COLORED SILICONE.

LOCK:


SURFACE MOUNT METALLIC FOUR POINT LOCK AT 42" FROM BOTTOM FASTENED TO LOCK STILE WITH (2) #10 X 1-1/2" FH SELF DRILLING SCREWS

SURFACE MOUNT METALLIC KEEPER FACING LOCKING POINTS AT 39" O.C. MAX. FASTENED WITH (2) #10 X 1-1/2" FH SMS

Sealed: 11/3/2025

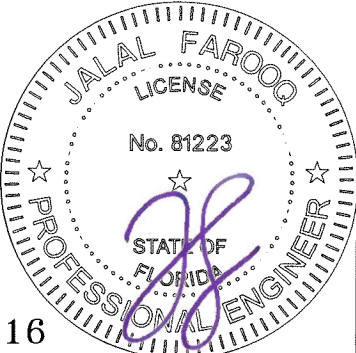

FL #29516

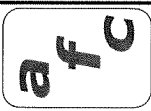

**AL-FAROOQ CORPORATION**  
ENGINEERS & PRODUCT DEVELOPMENT  
9360 SUNSET DRIVE, SUITE 220  
MIAMI, FLORIDA 33173  
TEL. (305) 264-8100  
WWW.AFCENG.COM  
COMP-ANL\20-46F-ES  
FBPE #3538

ES-LS7035-13 LIFT & SLIDE ALUM GLASS DOOR (S.M.I.)

**E.S. WINDOWS, LLC**  
3550 N.W. 49 STREET  
MIAMI, FL. 33142  
TEL. (305) 638-5151 FAX. (305) 638-5158

revisions:

| no | date | by | description |
|----|------|----|-------------|
|    |      |    |             |
|    |      |    |             |
|    |      |    |             |
|    |      |    |             |

date: 05-14-20

scale: 3/8" = 1"


dr. by: TARIQ

chk. by:

drawing no.

**20-46F**

sheet 28 of 32

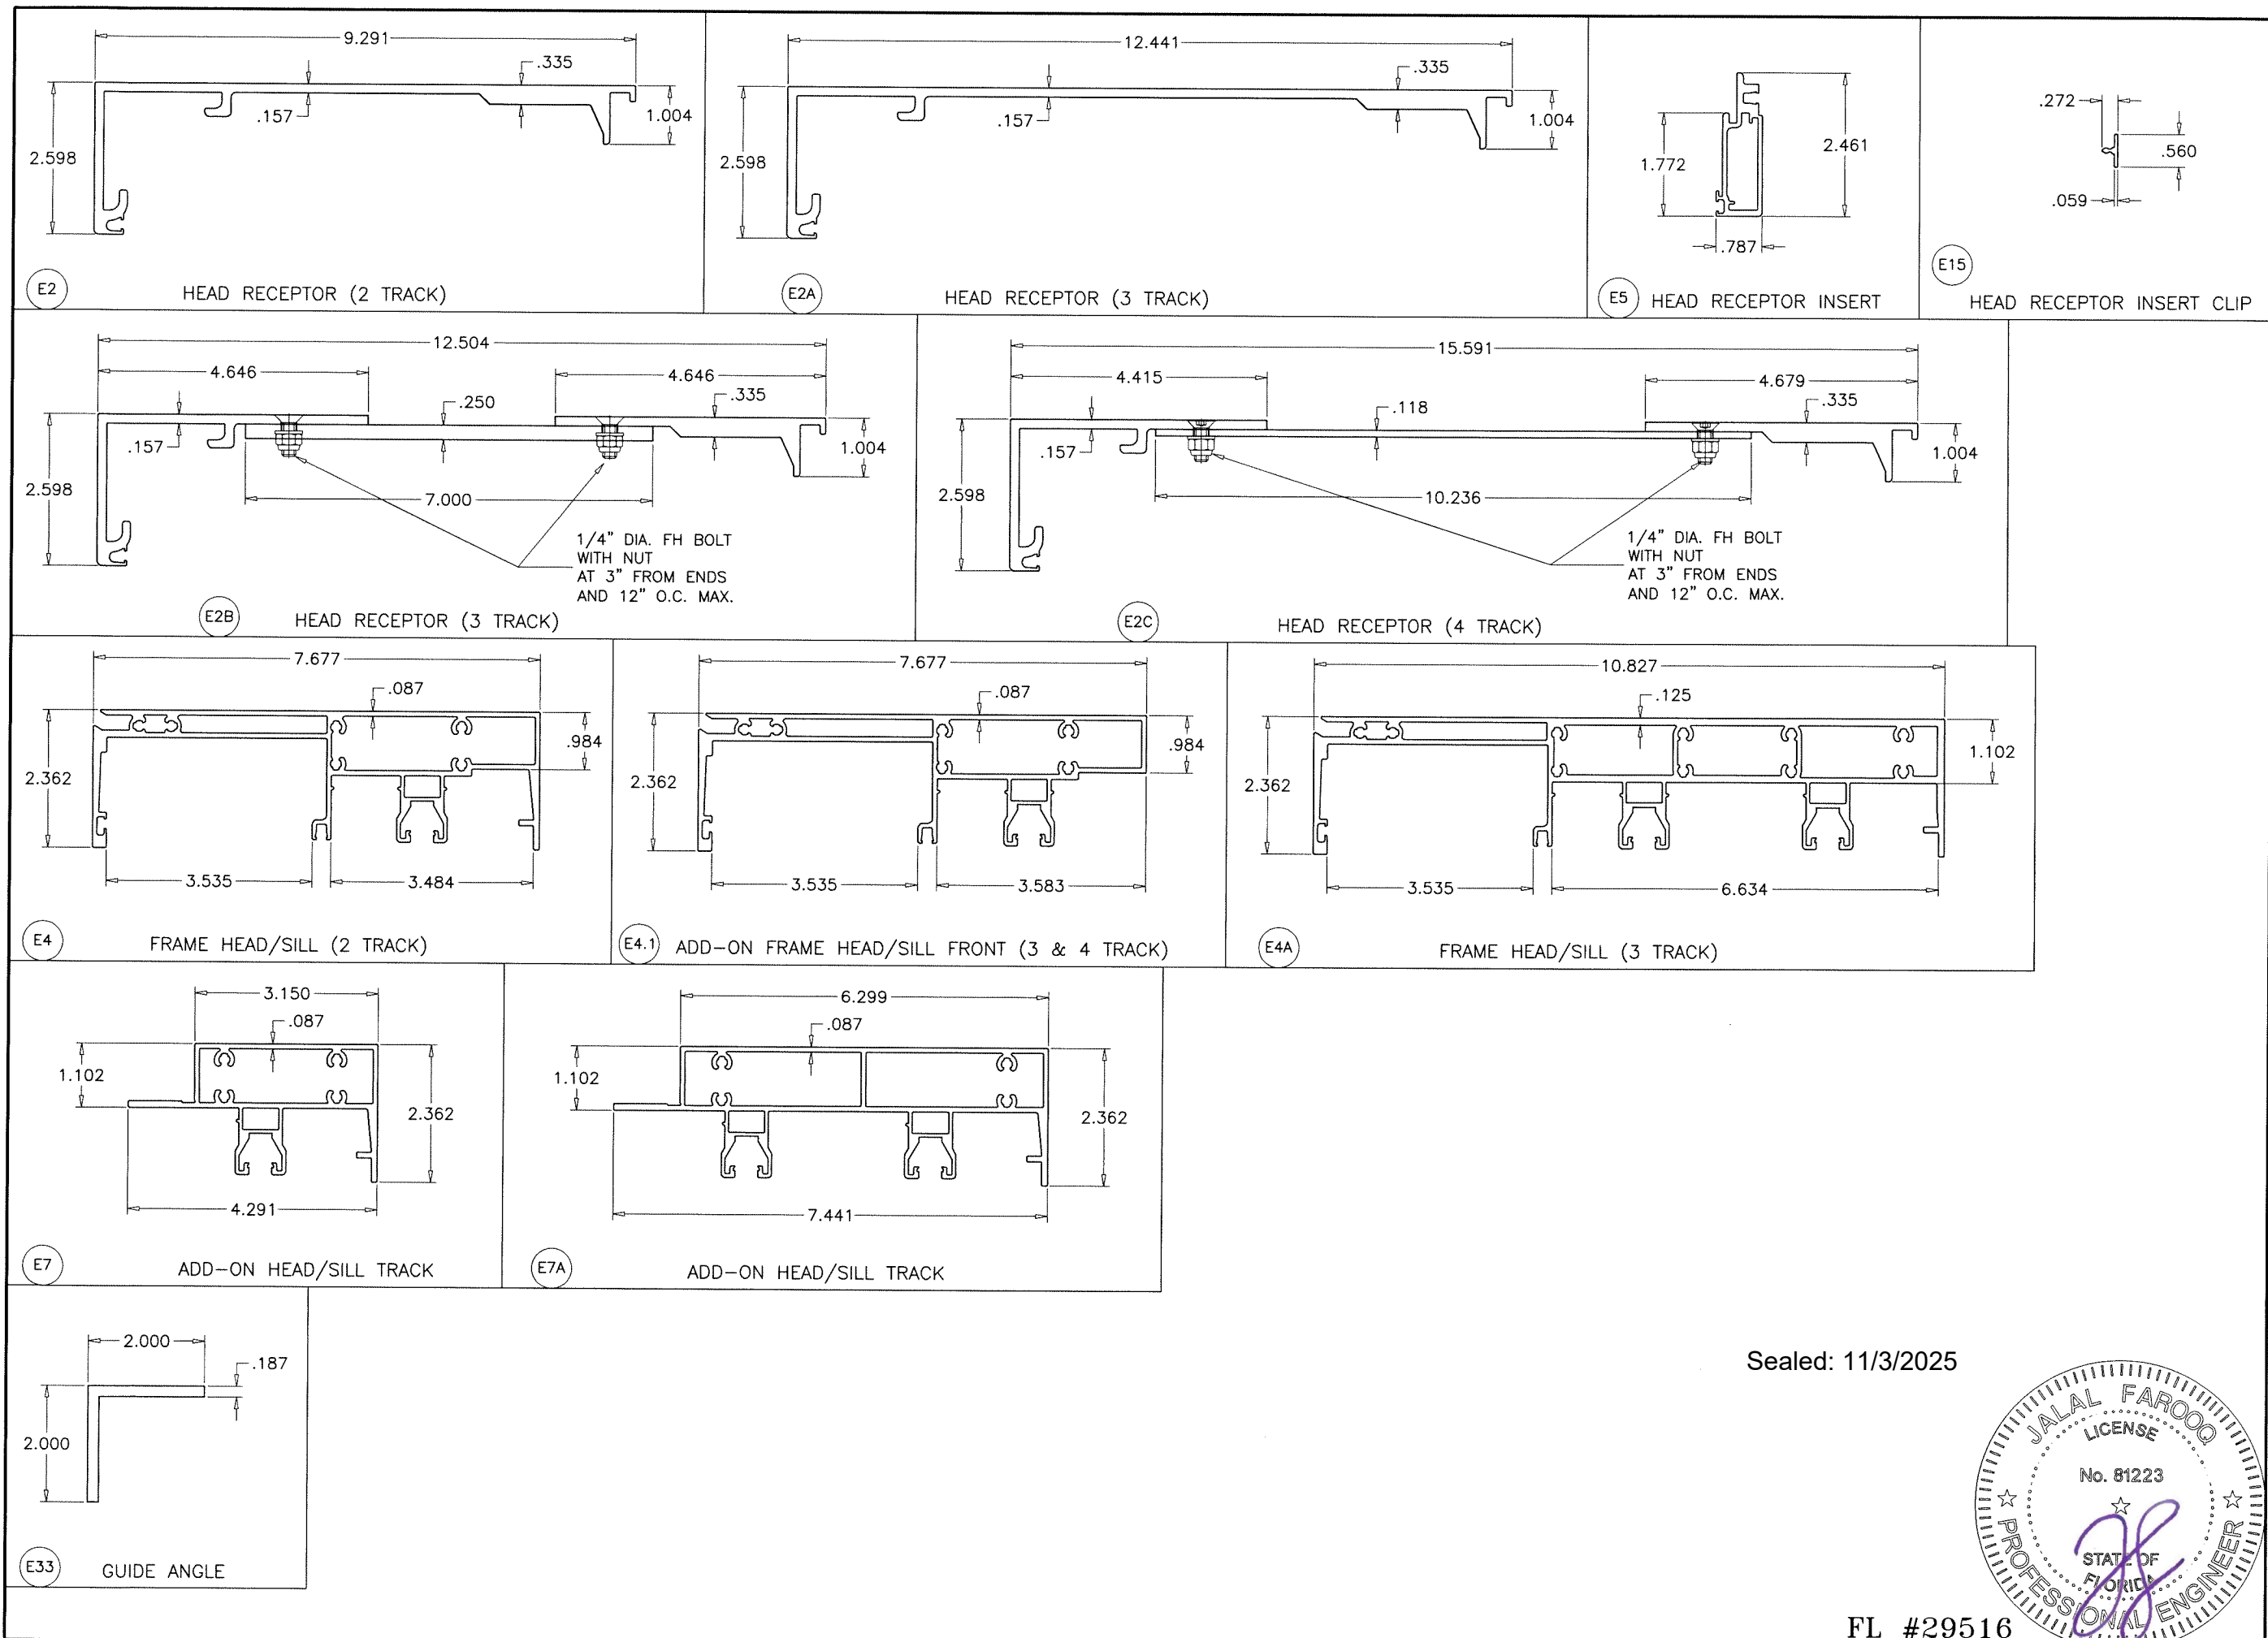


**AL-FAROOQ CORPORATION**  
 ENGINEERS & PRODUCT DEVELOPMENT  
 9360 SUNSET DRIVE, SUITE 220  
 MIAMI, FLORIDA 33173  
 TEL. (305) 264-8100  
 WWW.AFCENG.COM  
 FBPE #3538

**E.S. WINDOWS, LLC**  
 3550 N.W. 49 STREET  
 MIAMI, FL. 33142  
 TEL. (305) 638-5151 FAX. (305) 638-5158

ES-LS7035-13 LIFT & SLIDE ALUM GLASS DOOR (S.M.I.)

COMP-ANL\20-46F-ES


Sealed: 11/3/2025

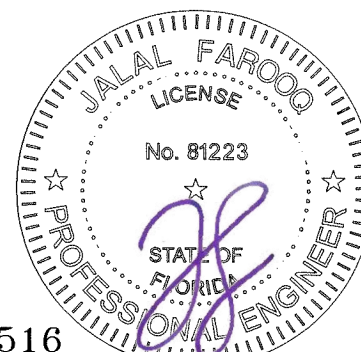

FL #29516

| revisions: |      | by description |  |
|------------|------|----------------|--|
| no         | date |                |  |
|            |      |                |  |
|            |      |                |  |
date: 05-14-20  
 scale: 3/8" = 1"  
 dr. by: TARIQ  
 chk. by:  
 drawing no. 20-46F  
 sheet 29 of 32

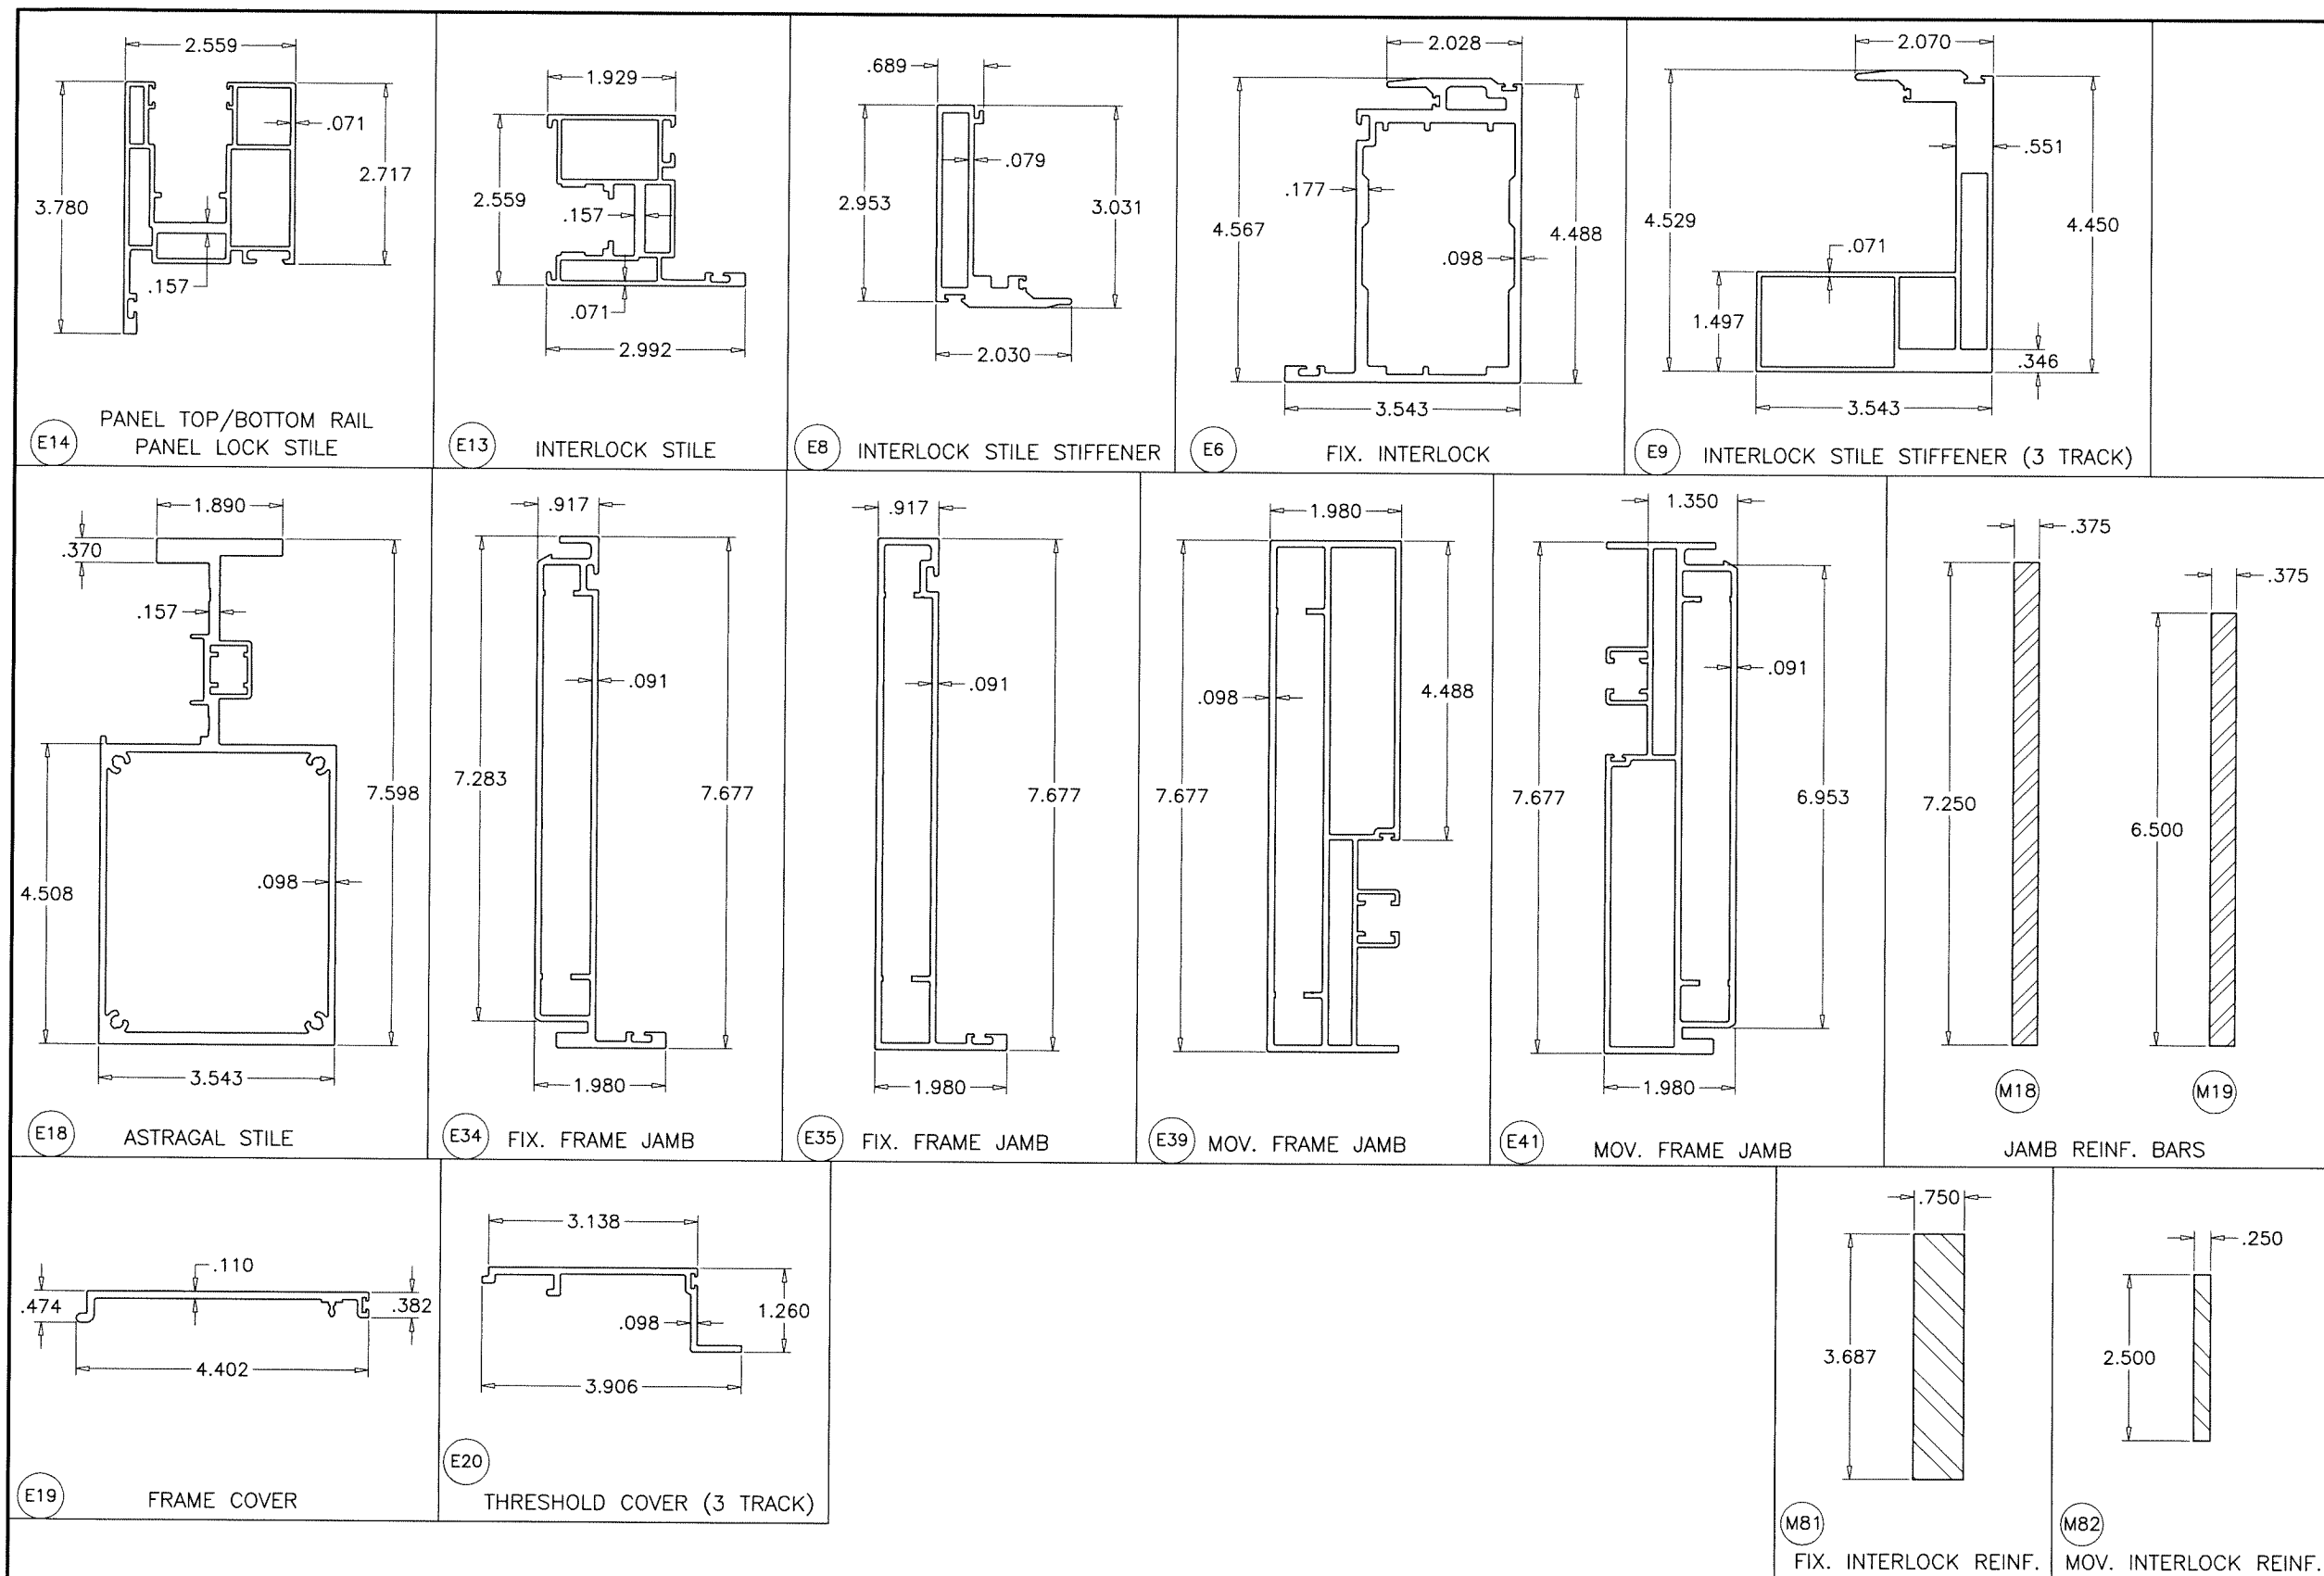


**af c**  
**AL-FAROOQ CORPORATION**  
 ENGINEERS & PRODUCT DEVELOPMENT  
 9360 SUNSET DRIVE, SUITE 220  
 MIAMI, FLORIDA 33173  
 TEL. (305) 264-8100  
 WWW.AFCENG.COM  
 COMP-ANL\20-46F-ES  
 FBPE #3538

ES-LS7035-13 LIFT & SLIDE ALUM GLASS DOOR (S.M.I.)  
**E.S. WINDOWS, LLC**  
 3550 N.W. 49 STREET  
 MIAMI, FL. 33142  
 TEL. (305) 638-5151 FAX. (305) 638-5158



| revisions: |                |
|------------|----------------|
| no         | by description |
|            |                |
|            |                |
|            |                |
|            |                |

date: 05-14-20  
 scale: 3/8" = 1"  
 dr. by: TARIQ  
 chk. by:   
 drawing no. 20-46F  
 sheet 30 of 32


Sealed: 11/3/2025

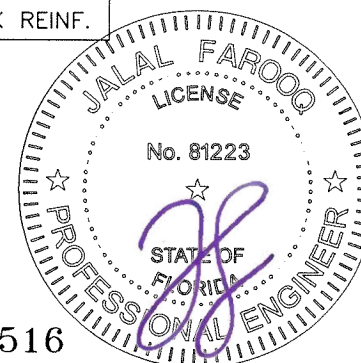

FL #29516

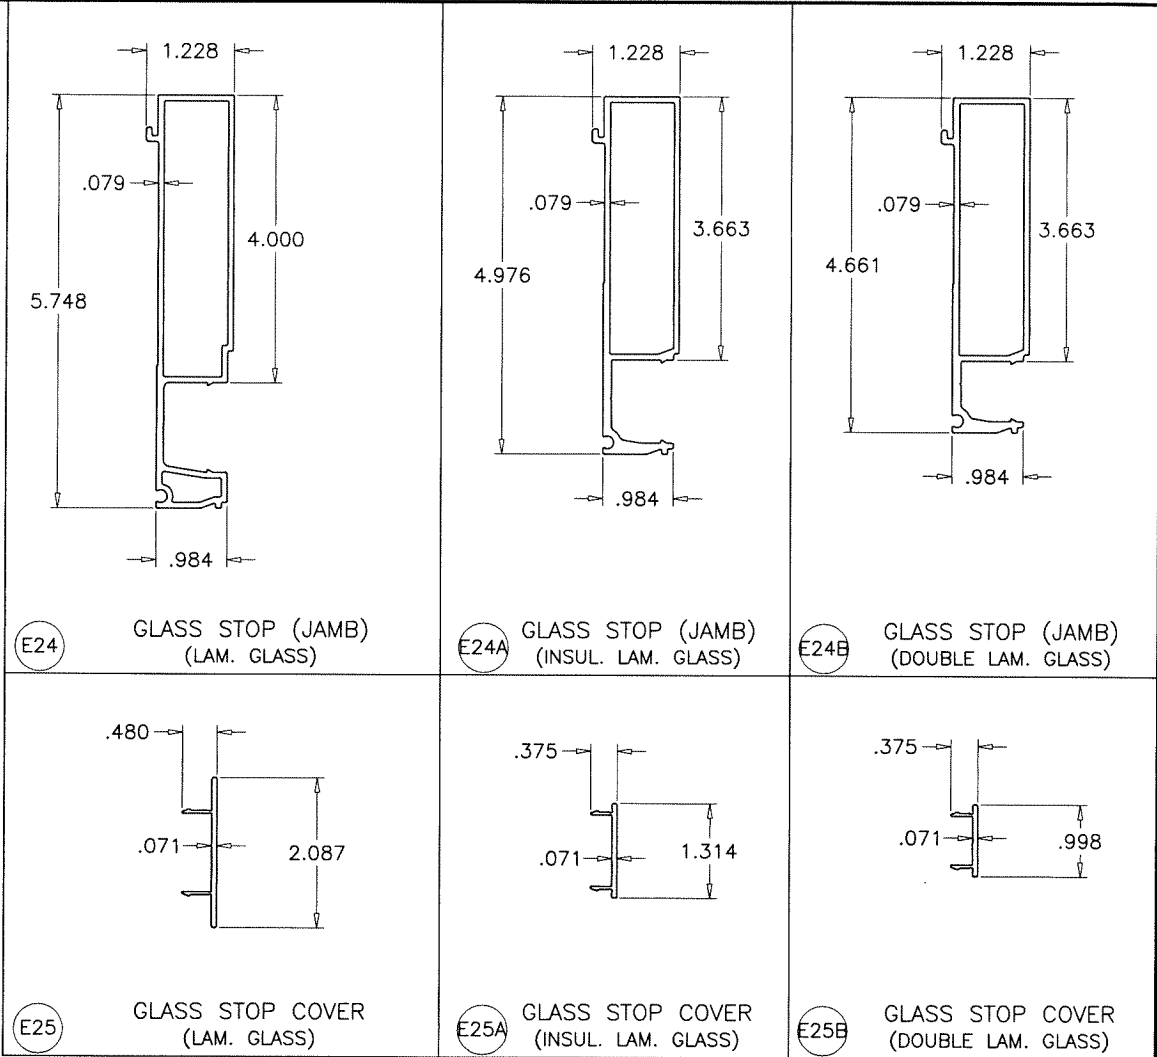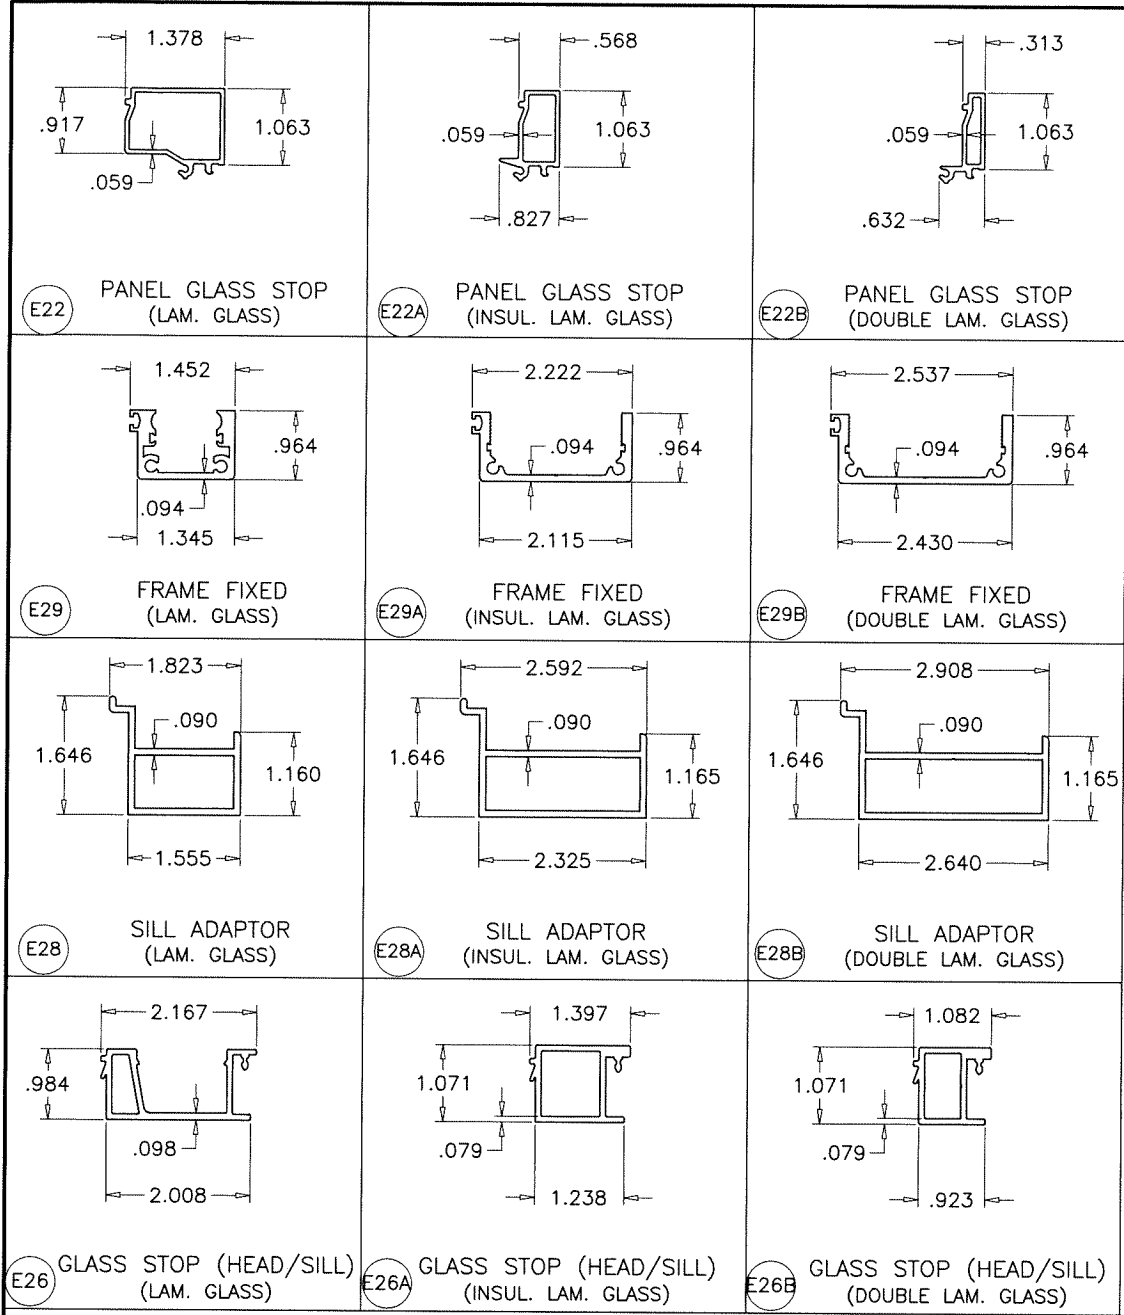

Sealed: 11/3/2025

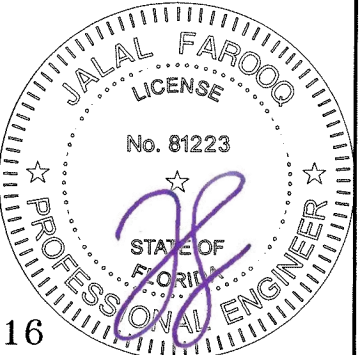

FL #29516

**AL-FAROOQ CORPORATION**  
ENGINEERS & PRODUCT DEVELOPMENT  
9360 SUNSET DRIVE, SUITE 220  
MIAMI, FLORIDA 33173  
TEL. (305) 264-8100  
FAX. (305) 638-5158  
WWW.AFCENG.COM

COMP-ANL 20-46F-ES

---

ES-LS7035-13 LIFT & SLIDE ALUM GLASS DOOR (S.M.I.)


**E.S. WINDOWS, LLC**  
3550 N.W. 49 STREET  
MIAMI, FL. 33142  
TEL. (305) 638-5151

---


| revisions: |                     |
|------------|---------------------|
| no         | date by description |
|            |                     |
|            |                     |
---

|                |                  |               |          |
|----------------|------------------|---------------|----------|
| date: 05-14-20 | scale: 3/8" = 1" | dr. by: TARIQ | chk. by: |
| drawing no.    |                  | 20-46F        |          |
| sheet 31 of 32 |                  |               |          |

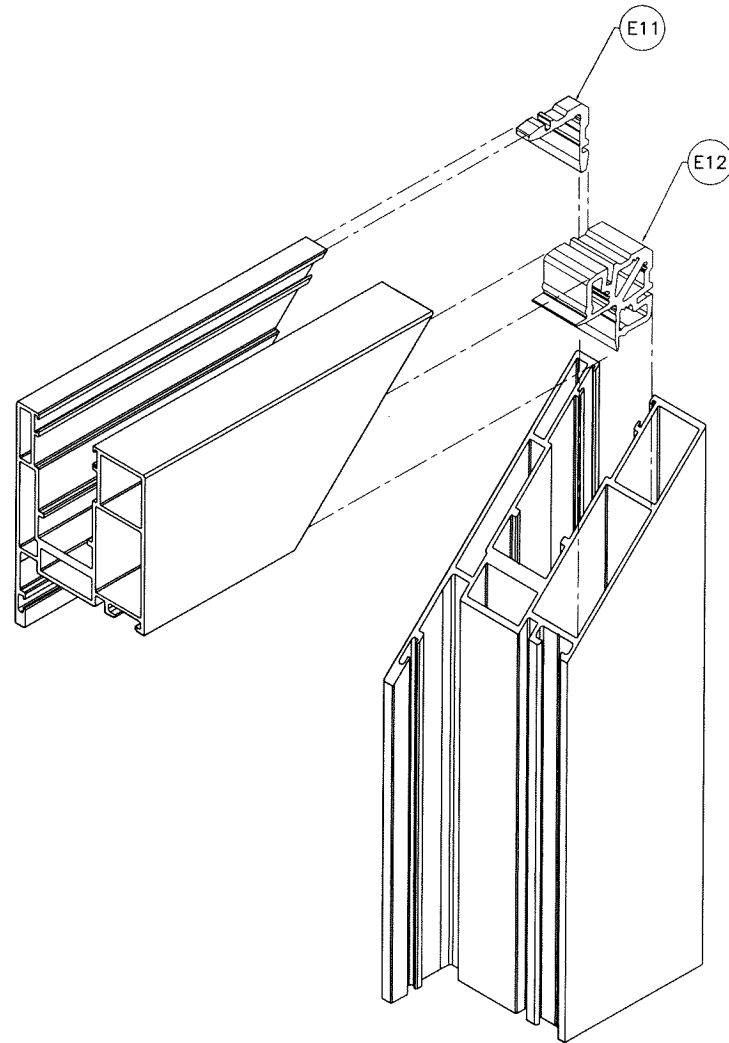


PANEL TOP/BOTTOM CORNER

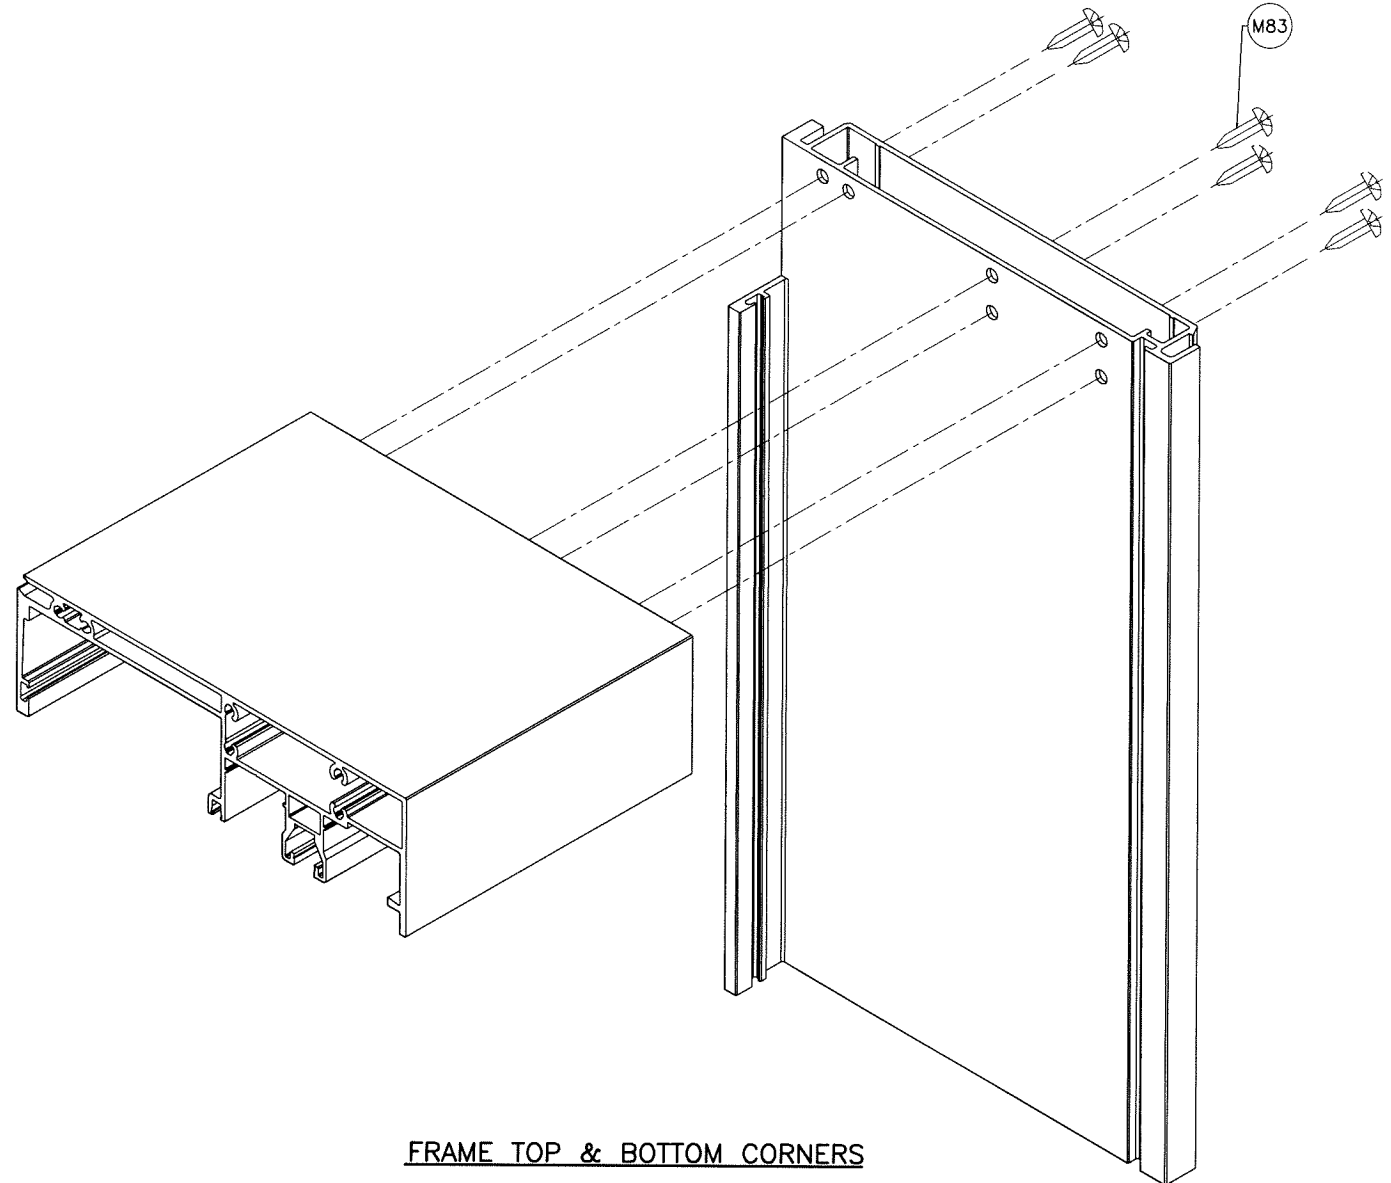

FRAME TOP & BOTTOM CORNERS

Sealed: 11/3/2025

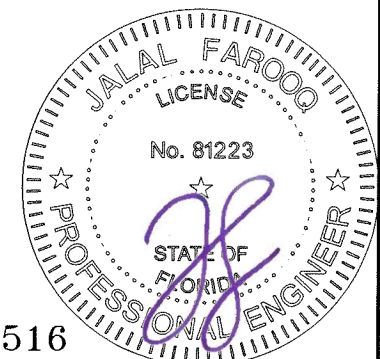

FL #29516

**af c**  
**AL-FAROOQ CORPORATION**  
 ENGINEERS & PRODUCT DEVELOPMENT  
 9360 SUNSET DRIVE, SUITE 220  
 MIAMI, FLORIDA 33173  
 TEL. (305) 264-8100  
 WWW.AFCENG.COM  
 FBPE #3538  
 COMP-ANL 20-46F-ES

ES-LS7035-13 LIFT & SLIDE ALUM GLASS DOOR (S.M.I.)  
**E.S. WINDOWS, LLC**  
 3550 N.W. 49 STREET  
 MIAMI, FL. 33142  
 TEL. (305) 638-5151 FAX. (305) 638-5158

| revisions: |  | no |  | date |  | by |  | description |  |
|------------|--|----|--|------|--|----|--|-------------|--|
|            |  |    |  |      |  |    |  |             |  |
|            |  |    |  |      |  |    |  |             |  |
date: 05-14-20  
 scale: 3/8" = 1"  
 dr. by: TARIQ  
 chk. by:

drawing no.  
**20-46F**  
 sheet 32 of 32