

THIS SYSTEM IS RATED FOR LARGE & SMALL MISSILE IMPACT.
SHUTTERS ARE NOT REQUIRED.

GMP-200
SPIDERGLASS WINDOW WALL SYSTEM

THIS SYSTEM MAY BE USED IN CONJUNCTION WITH F.B.C. APPR'D
LARGE MISSILE IMPACT RESISTANT DOORS.

LOWER DESIGN PRESSURE FROM WINDOW WALL OR DOOR APPROVAL
WILL APPLY TO ENTIRE SYSTEM.

CODE REQUIREMENTS FOR SAFEGUARDS MUST BE OBSERVED.

THIS PRODUCT HAS BEEN DESIGNED AND TESTED TO COMPLY WITH THE
REQUIREMENTS OF THE 2020 (7TH EDITION)/2023 (8TH EDITION) FLORIDA
BUILDING CODE INCLUDING HIGH VELOCITY HURRICANE ZONE (HVHZ).

ANCHORS SHALL BE CORROSION RESISTANT, SPACED AS SHOWN ON DETAILS
AND INSTALLED PER MANUF'S INSTRUCTIONS. SPECIFIED EMBEDMENT TO BASE
MATERIAL SHALL BE BEYOND WALL DRESSING OR STUCCO.

ALL SHIMS TO BE HIGH IMPACT, NON-METALLIC AND NON-COMPRESSIBLE.

MATERIALS INCLUDING BUT NOT LIMITED TO STEEL/METAL SCREWS, THAT
COME INTO CONTACT WITH OTHER DISSIMILAR MATERIALS SHALL MEET THE
REQUIREMENTS OF THE 2020/2023 FLORIDA BLDG. CODE & ADOPTED STANDARDS.

THIS PRODUCT APPROVAL IS GENERIC AND DOES NOT PROVIDE INFORMATION
FOR A SITE SPECIFIC PROJECT, i.e. LIFE SAFETY OF THIS PRODUCT, ADEQUACY
OF STRUCTURE RECEIVING THIS PRODUCT AND SEALING AROUND OPENING FOR
WATER INFILTRATION RESISTANCE ETC.
CONDITIONS NOT SHOWN IN THIS DRAWING ARE TO BE ANALYZED SEPARATELY,
AND TO BE REVIEWED BY BUILDING OFFICIAL.

DESIGN LOADS SHOWN ARE BASED ON 'ALLOWABLE STRESS DESIGN (ASD)'.

MANUFACTURER'S LABEL SHALL BE LOCATED ON A READILY VISIBLE LOCATION
IN ACCORDANCE WITH SECTION 1709.9.3 OF FLORIDA BUILDING CODE.
LABELING TO COMPLY WITH SECTION 1709.9.2.

INSTRUCTIONS:

USE CHARTS AS FOLLOWS.

- STEP 1** DETERMINE DESIGN WIND PRESSURE REQUIREMENTS BASED
ON WIND VELOCITY, BLDG. HEIGHT, WIND ZONE USING
APPLICABLE ASCE 7 STANDARD.
- STEP 2** SEE CHARTS ON SHEET 3 FOR GLASS DESIGN LOAD
CAPACITY.
- STEP 3** CHECK MULLION DESIGN LOAD CAPACITY FOR A GIVEN
SPACING AND HEIGHT USING CHARTS ON SHEETS 4 & 5
THE CAPACITY SHOULD EXCEED THE DESIGN LOAD.
- STEP 4** THE LOWEST VALUE RESULTING FROM STEPS 3 AND 4
THAT EXCEED THE DESIGN WIND PRESSURES DETERMINED
THRU STEP 1 SHALL APPLY TO ENTIRE SYSTEM.
- STEP 5** FOR UNANCHORED JAMBS, USING SHEET 8, DETERMINE
THE MIN. & MAX. GAP DIMENSIONS.
- STEP 6** WHEN USING THIS SYSTEM WITH DOORS, THE LOWER
VALUE OF THE DESIGN PRESSURE RATING FOR THE
SYSTEM AND THE DOOR SHALL APPLY.

LAMINATED GLASS
LARGE MISSILE IMPACT

Sealed: 9/29/2023


FL #29517

A- CONTRACTOR TO BE RESPONSIBLE FOR THE SELECTION, PURCHASE AND
INSTALLATION OF THIS PRODUCT BASED ON THIS PRODUCT EVALUATION
PROVIDED HE/SHE DOES NOT DEVIATE FROM THE CONDITIONS DETAILED
ON THIS DOCUMENT.

B- THIS PRODUCT EVALUATION DOCUMENT WILL BE CONSIDERED INVALID IF
ALTERED BY ANY MEANS.

C- SITE SPECIFIC PROJECTS SHALL BE PREPARED BY A FLORIDA REGISTERED
ENGINEER OR ARCHITECT WHICH WILL BECOME THE ENGINEER OF RECORD (E.O.R.)
FOR THE PROJECT AND WHO WILL BE RESPONSIBLE FOR THE PROPER
USE OF THE P.E.D. ENGINEER OF RECORD, ACTING AS A DELEGATED
ENGINEER TO THE P.E.D. ENGINEER SHALL SUBMIT TO THIS LATTER THE SITE
SPECIFIC DRAWINGS FOR REVIEW.

D- THIS P.E.D. SHALL BEAR THE DATE AND ORIGINAL SEAL AND SIGNATURE OF
THE PROFESSIONAL ENGINEER OF RECORD THAT PREPARED IT.

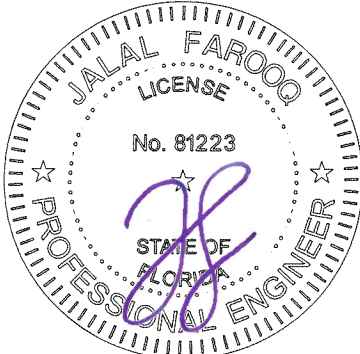

revisions:

no	date	by	description
A	12.04.20		UPDATED TO 2020 FBC
B	09.27.23		UPDATED TO 2023 FBC

date: 08-03-18

scale: -

dr. by: TARIQ

chk. by:

drawing no.

18-77F


sheet 1 of 9

GMP-200 SPIDERGLASS WINDOW WALL SYSTEM (L.M.I.)


E.S. WINDOWS, LLC
3550 N.W. 49 STREET
MIAMI, FL. 33142
TEL. (305) 638-5151 FAX. (305) 638-5158

AL-FAROOQ CORPORATION
ENGINEERS & PRODUCT DEVELOPMENT
9360 SUNSET DRIVE, SUITE 220
MIAMI, FLORIDA 33173
TEL. (305) 264-8100 FAX. (305) 262-6978
(C.A.N. 3538)

STORE\18-77F-ES

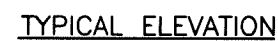

FL #29517

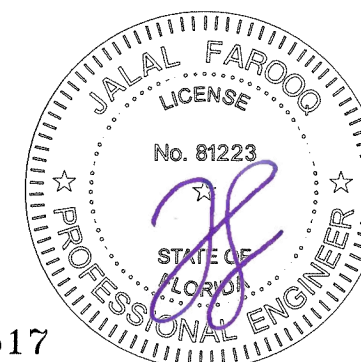

drawing no.	
18-77F	
sheet 2 of 9	
date: 08-03-18	revisions:
scale: 3/8"=1'-0"	no date by description
dr. by: TARIQ	
chk. by:	

GMP-200 SPIDERGLASS WINDOW WALL SYSTEM (L.M.I.)


E.S. WINDOWS, LLC
3550 N.W. 49 STREET
MIAMI, FL. 33142
TEL. (305) 638-5151

FAX. (305) 638-5158


AL-FAROOQ CORPORATION
ENGINEERS & PRODUCT DEVELOPMENT
9360 SUNSET DRIVE, SUITE 220
MIAMI, FLORIDA 33173 (C.A.N. 3538)
TEL. (305) 264-8100 FAX. (305) 262-6978

0160-207 (CNC) VVJ


STORE\18-77F-ES

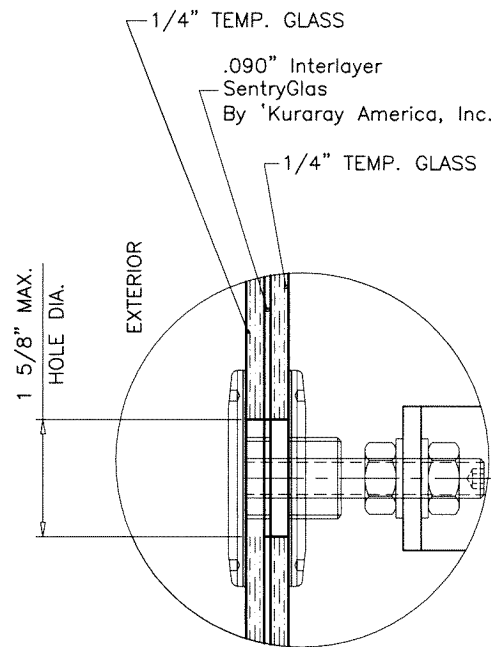

GLASS TYPE 'A'
9/16" OVERALL NOMINAL THK.

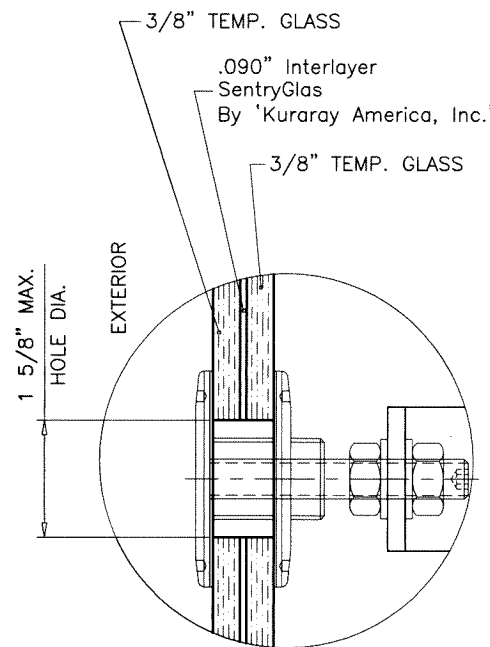

GLASS TYPE 'B'
13/16" OVERALL NOMINAL THK.

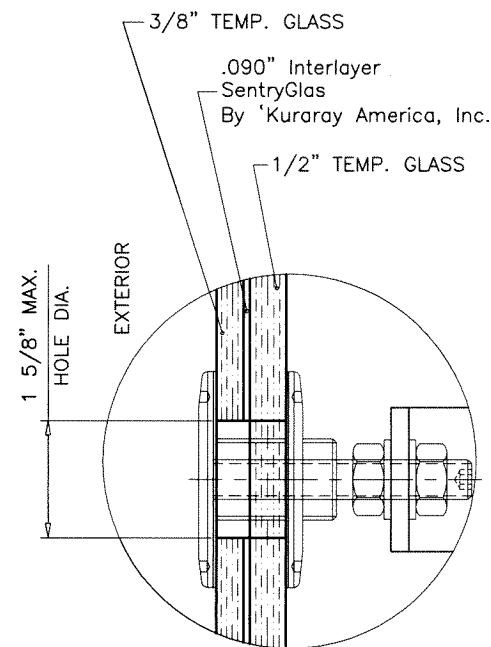


GLASS TYPE 'C'
15/16" OVERALL NOMINAL THK.

GLAZING OPTIONS

DESIGN LOAD CAPACITY (GLASS TYPE 'A')					
GLASS DIMS.		SUPPORT DIMS.		LOADS - PSF	
WIDTH (W1)	HEIGHT (H1)	WIDTH (W2)	HEIGHT (H2)	EXT.(+)	INT.(-)
30"	82"	23"	75-7/16"	70.0	70.0
36"		29"		67.0	67.0
42"		35"		65.0	65.0
48"		41"		65.0	65.0
54"	50-5/8"	47"	44-1/8"	115.0	115.0
60"		53"		104.0	104.0
66"		59"		94.0	94.0
72"		65"		87.0	87.0


DESIGN LOAD CAPACITY (GLASS TYPE 'B')					
GLASS DIMS.		SUPPORT DIMS.		LOADS - PSF	
WIDTH (W1)	HEIGHT (H1)	WIDTH (W2)	HEIGHT (H2)	EXT.(+)	INT.(-)
30"	79"	23"	72-1/2"	130.0	130.0
36"		29"		130.0	130.0
42"		35"		130.0	130.0
48"		41"		130.0	130.0
54"	55"	47"	48-1/2"	130.0	130.0
60"		53"		115.0	115.0
66"		59"		104.0	104.0
72"		65"		96.0	96.0

DESIGN LOAD CAPACITY (GLASS TYPE 'C')					
GLASS DIMS.		SUPPORT DIMS.		LOADS - PSF	
WIDTH (W1)	HEIGHT (H1)	WIDTH (W2)	HEIGHT (H2)	EXT.(+)	INT.(-)
30"	79-1/8"	23"	72-5/8"	170.0	170.0
36"		29"		170.0	170.0
42"		35"		170.0	170.0
48"		41"		170.0	170.0
54"	51-1/8"	47"	44-5/8"	153.0	153.0
60"		53"		138.0	138.0
66"		59"		125.0	125.0
72"		65"		115.0	115.0

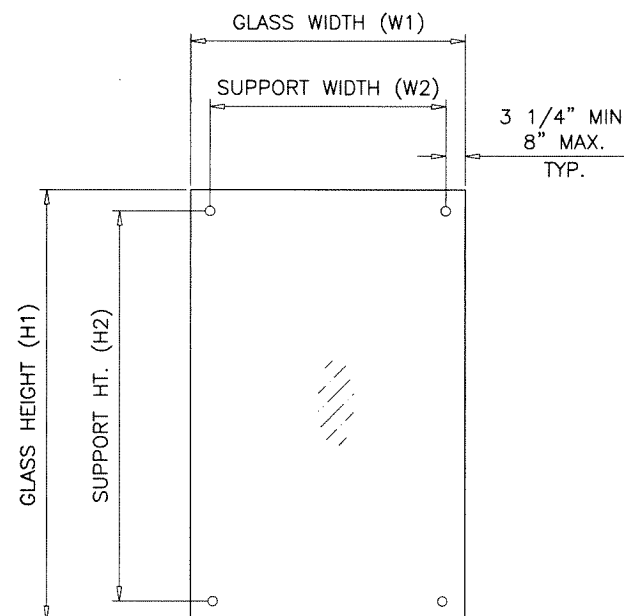

NOTE:
GLASS CAPACITIES ON THIS SHEET ARE
BASED ON ASTM E1300-09 (3 SEC. GUSTS).

Sealed: 9/29/2023

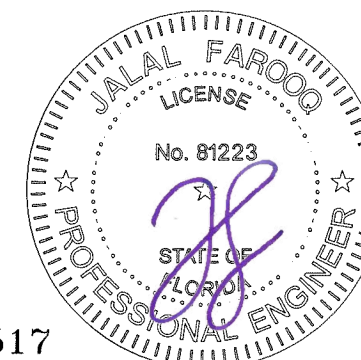

FL #29517

AL-FAROOQ CORPORATION
ENGINEERS & PRODUCT DEVELOPMENT
9360 SUNSET DRIVE, SUITE 220
MIAMI, FLORIDA 33173
TEL. (305) 264-8100 FAX. (305) 262-6978

a f c

(C.A.N. 3538)
STORE 18-77F-ES

GMP-200 SPIDERGLASS WINDOW WALL SYSTEM (L.M.I.)

E.S. WINDOWS, LLC
3550 N.W. 49 STREET
MIAMI, FL. 33142
TEL. (305) 638-5151 FAX. (305) 638-5158




Revisions:		date:	scale:	dr. by:	chk. by:
no	date	08-03-18	3/8" = 1"	TARIQ	
by	description				

drawing no.

18-77F

sheet 3 of 9




FL #29517

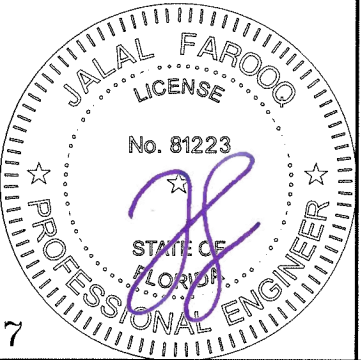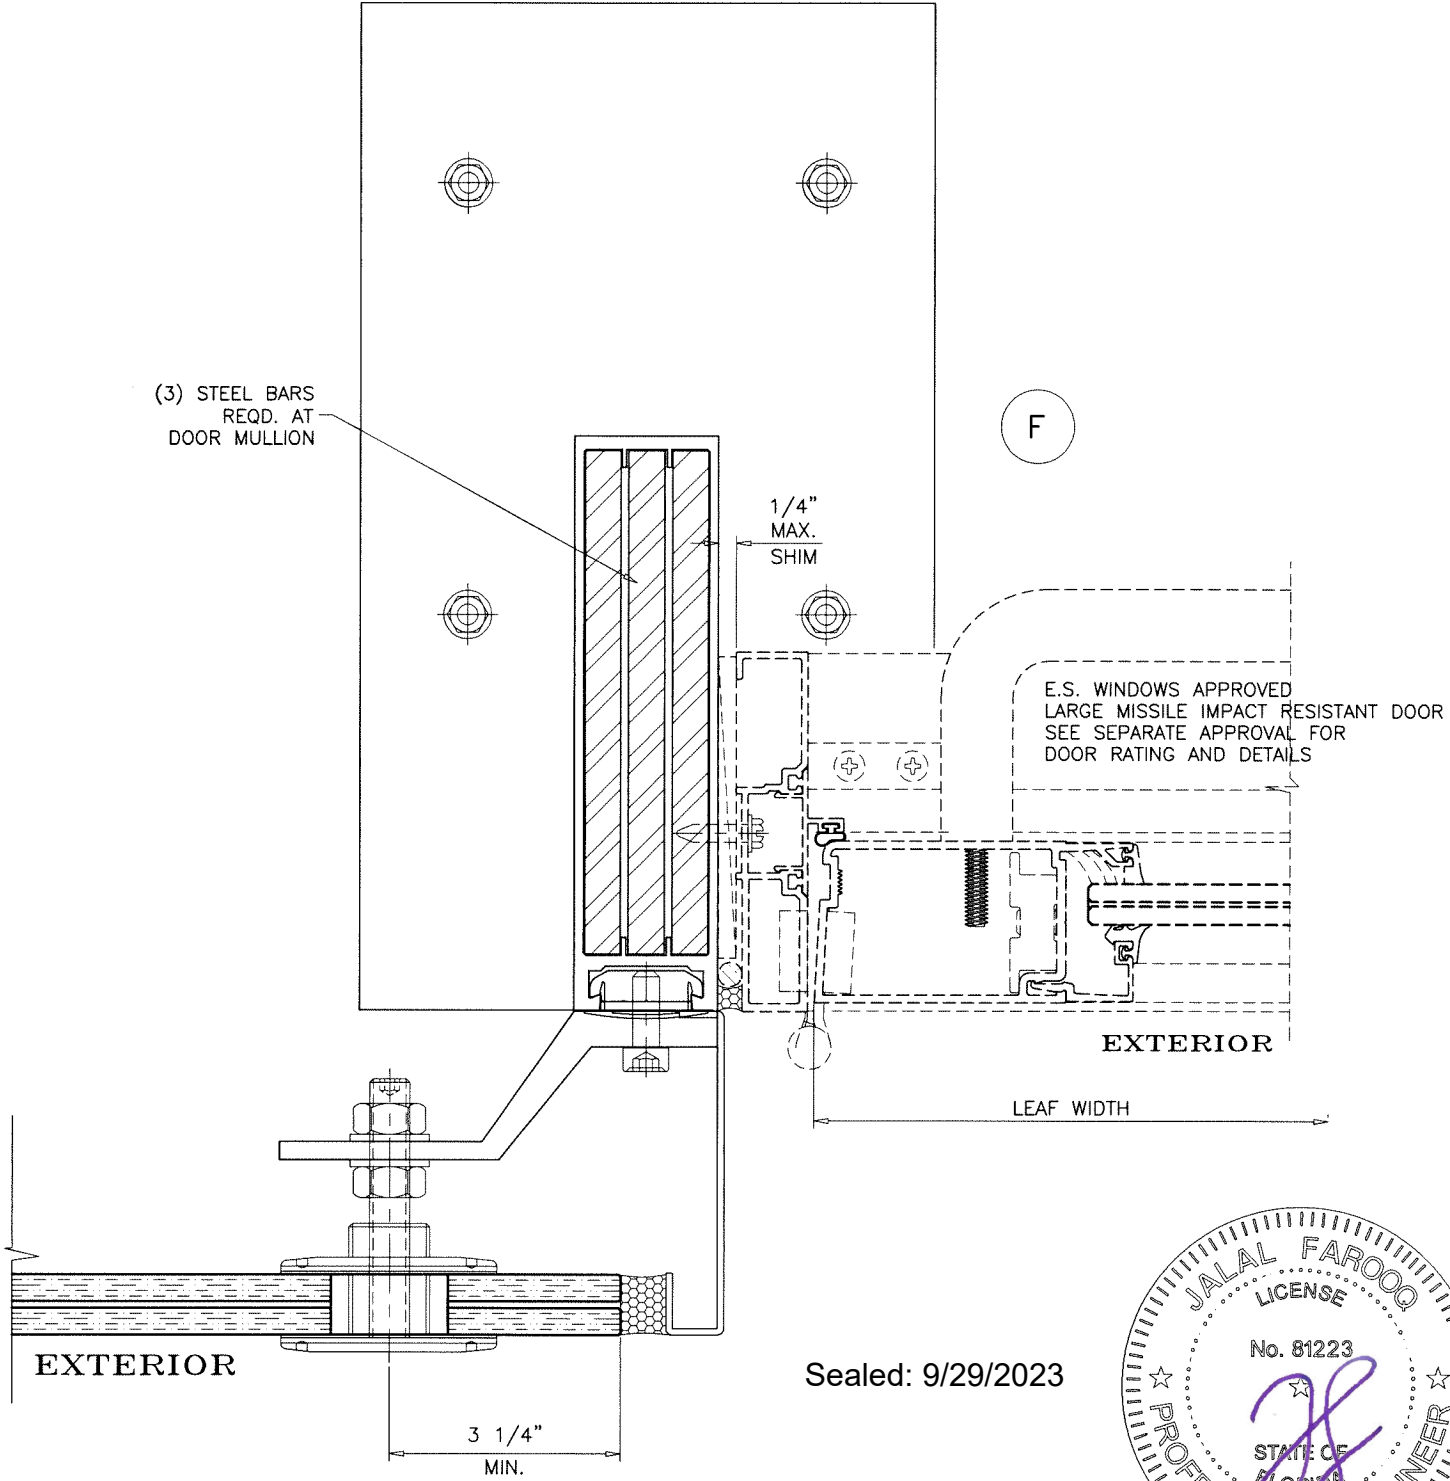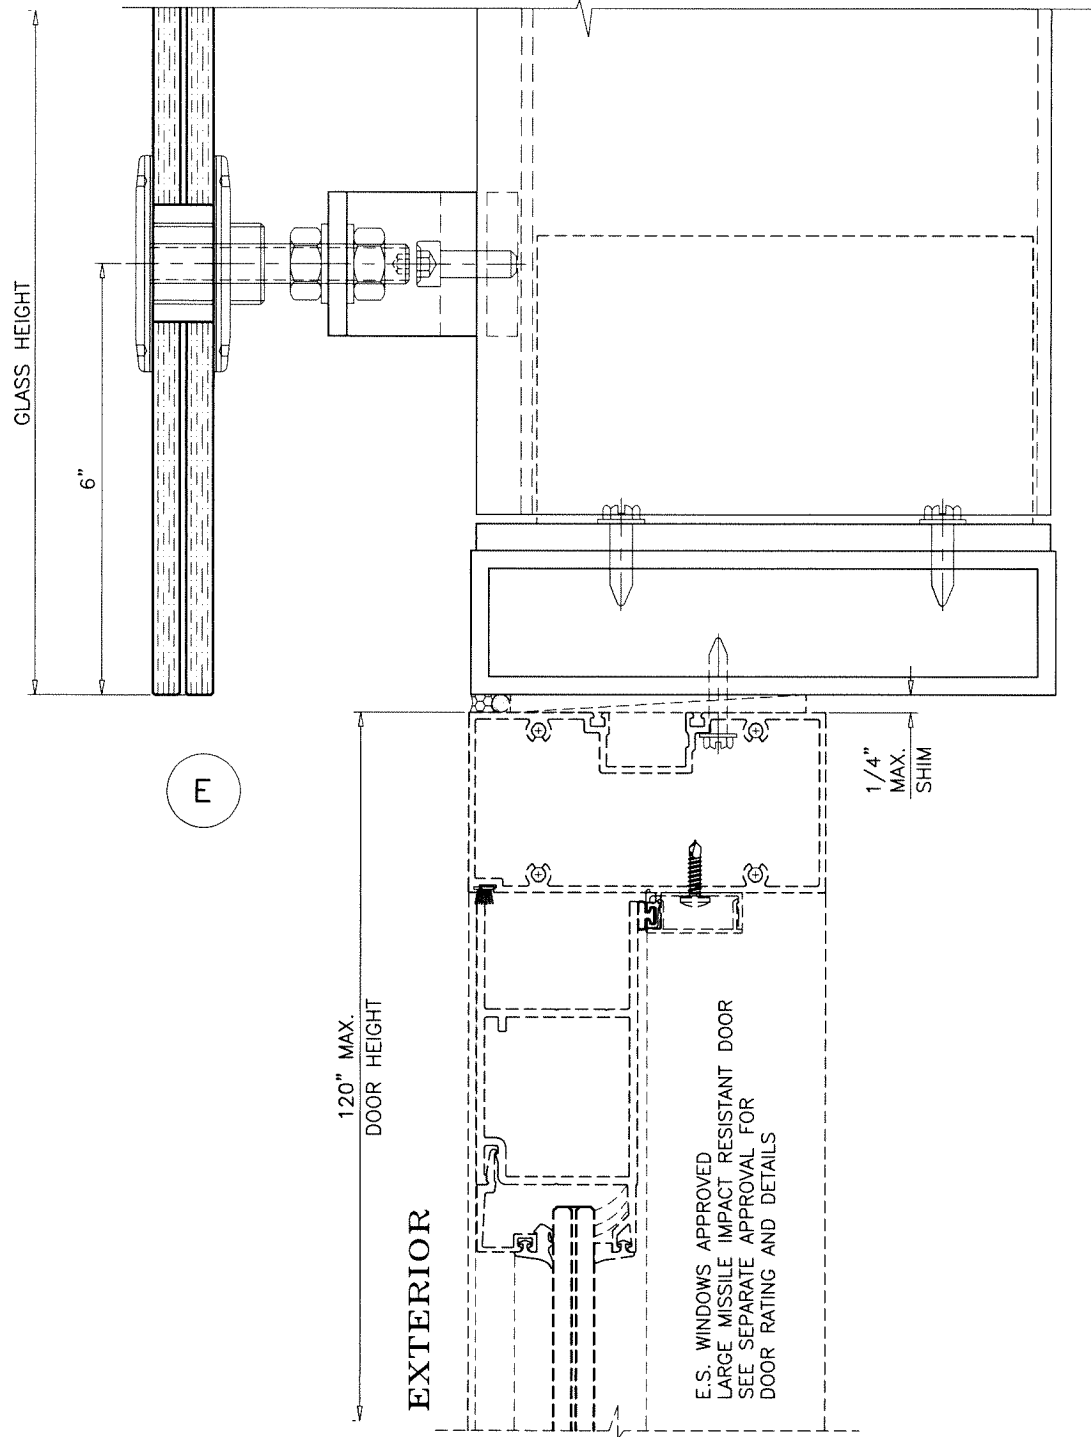

Sealed: 9/29/2023

FL #29517

AL-FAROOQ CORPORATION ENGINEERS & PRODUCT DEVELOPMENT 9360 SUNSET DRIVE, SUITE 220 MIAMI, FLORIDA 33173 TEL. (305) 264-8100 FAX. (305) 262-6978 (C.A.N. 3538)		STORE \ 18-77F-ES
GMP-200 SPIDERGLASS WINDOW WALL SYSTEM (L.M.I.)		
E.S. WINDOWS, LLC 3550 N.W. 49 STREET MIAMI, FL. 33142 TEL. (305) 638-5151 FAX. (305) 638-5158		
revisions: no. date by description	drawing no. 18-77F	
date: 08-03-18 scale: 3/8" = 1" dr. by: TARIQ chk. by:	sheet 8 of 9	

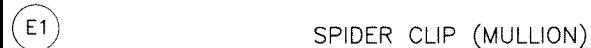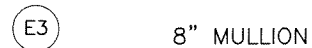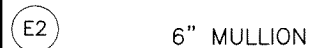

SEALANTS:

ALL FRAME CORNERS, JOINTS, MULLION SEAMS AND PERIMETER OF GLAZING BEAD TO FRAME SEALED WITH SILICONE SEALANT.



Sealed: 9/29/2023

FL #29517

AL-FAROOQ CORPORATION
ENGINEERS & PRODUCT DEVELOPMENT
9360 SUNSET DRIVE, SUITE 220
MIAMI, FLORIDA 33173 (C.A.N. 3538)
TEL. (305) 264-8100 FAX. (305) 262-6978

E.S. WINDOWS, LLC
3550 N.W. 49 STREET
MIAMI, FL. 33142
TEL. (305) 638-5151 FAX. (305) 638-5158

date: 08-03-18		revisions:	
scale: 3/8" = 1"	no	date	by
dr. by: TARIQ			
chk. by:			
drawing no. 18-77F			
sheet 9 of 9			