


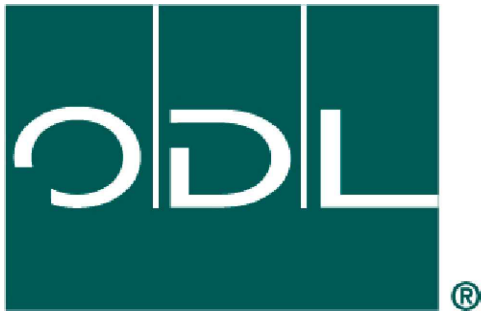

ODL, Inc.

GLAZED STEEL ENTRY DOOR

SINGLE w/ SIDELITES(S)




INSWING/OUTSWING

"NON-IMPACT"

GENERAL NOTES

1. This product has been evaluated and is in compliance with the 9th Edition (2026) Florida Building Code (FBC) structural requirements excluding the "High Velocity Hurricane Zone" (HVHZ).
2. Product anchors shall be as listed and spaced as shown on details. Anchor embedment to base material shall be beyond wall dressing or stucco.
3. When used in areas requiring wind borne debris protection, this product is required to be protected with an impact resistant covering that complies with FBC Sections 1609.1.2 & R301.2.1.2.
4. For 2x stud framing construction, anchoring of these units shall be the same as that shown for 2x buck masonry construction.
5. Site conditions that deviate from the details of this drawing require further engineering analysis by a licensed engineer or registered architect.

TABLE OF CONTENTS	
SHEET #	DESCRIPTION
1	Typical Elevations, Design Pressures & General Notes
2	Door Panel Details
3	Sidelite Panel & Glazing Details
4	Elevations
5	Horizontal & Vertical Cross Sections (2X Buck)
6	Horizontal & Vertical Cross Sections (1X Buck)
7	Horizontal & Vertical Cross Sections (Direct to Masonry)
8	Horizontal Cross Sections
9	Vertical Cross Sections
10	Buck Anchoring
11	Frame Anchoring & Hardware Details
12	Bill of Materials & Components

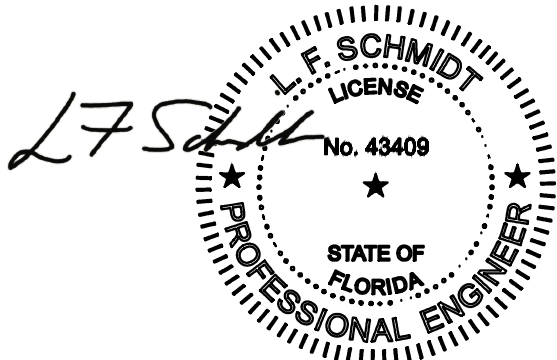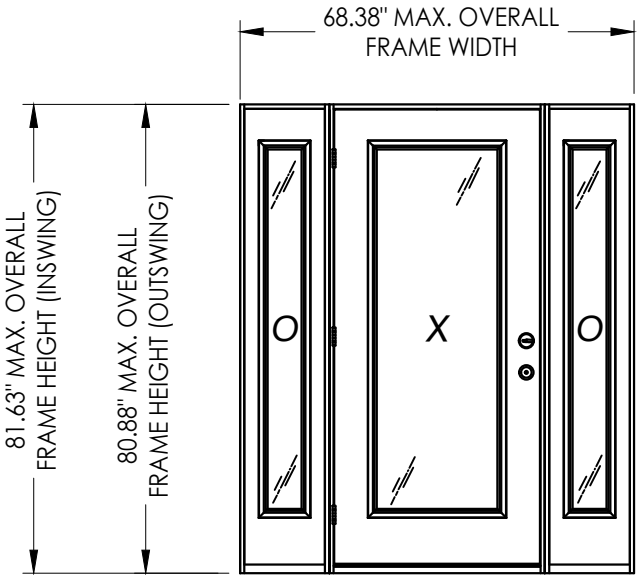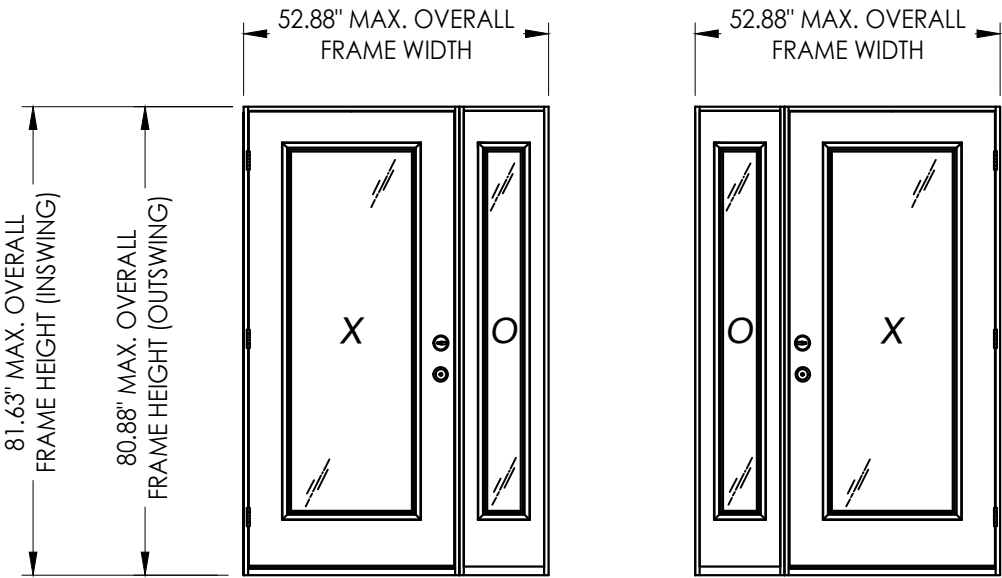

Digitally signed by Lyndon F Schmidt
Date: 2026.07.16 07:52:05 -04'00'

This item has been digitally signed and sealed by
L. F. Schmidt, P.E. on the date adjacent to the seal.
Printed copies of this document are not
considered signed and sealed and the signature
must be verified on any electronic copies.

CONFIGURATION	MAX. FRAME DIMENSION	DESIGN PRESSURE (PSF) INSWING		DESIGN PRESSURE (PSF) OUTSWING	
		POSITIVE	NEGATIVE	POSITIVE	NEGATIVE
OX/XO	52.88" x 81.63"	+40.0	-45.0	+40.0	-40.0
OXO	68.38" x 81.63"	+40.0	-45.0	+40.0	-40.0

Documents Prepared By:
Lyndon F. Schmidt
P.E. No. 43409

ODL, INC.
STEEL DOOR

PART OR ASSEMBLY:
TYPICAL ELEVATION, DESIGN
PRESSURES & GENERAL NOTES

DATE: 3/18/26

SCALE: N.T.S.

DWG. BY: LFS

CHK. BY: RW

DRAWING NO.: FL-29651.5


SHEET 1 OF 12

REVISIONS


NO.	DATE	DESCRIPTION
4	7/02/26	UPDATE TO 9TH ED. (2026) FBC
3	3/30/26	MANUFACTURER'S NAME CHANGE

BUILDING CONSULTANTS, INC.
P.O. Box 230, Valrico, FL 33595
Phone No.: 813.659.9197
FBPE Registry No. 9813

Z:\2023 FBC Drawings\ODL, Inc\FL-29651 R3\FL-29651.4-6.dwg

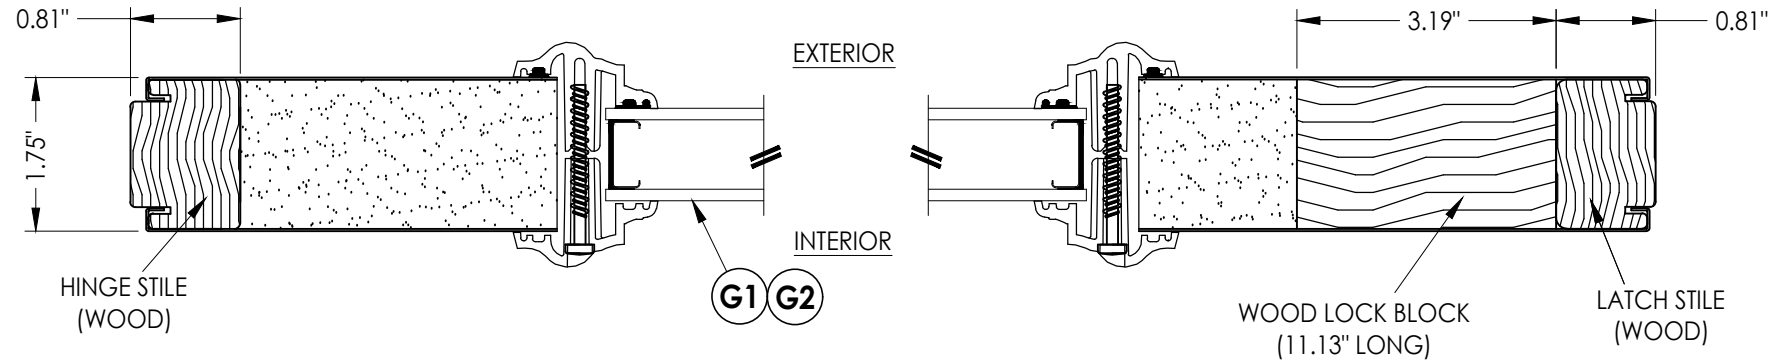



1
2 **HORIZONTAL CROSS SECTION**

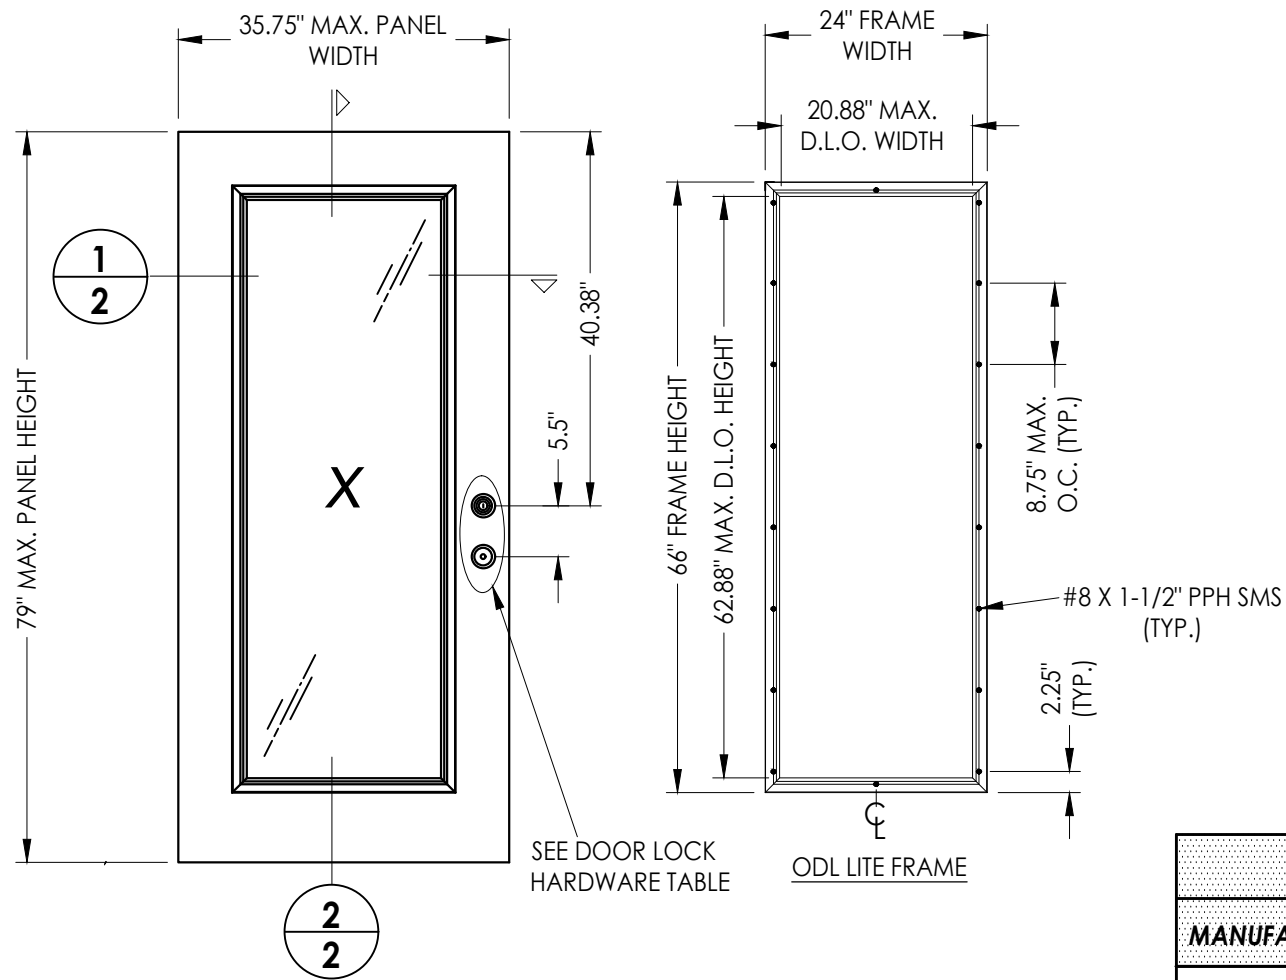

40 **STEEL DOOR PANEL**
ODL, INC.

STEEL SKIN: 25 GA. (0.018" MIN. THK.)
FOAM CORE: POLYUREHTANE

HARDWARE TABLE		
MANUFACTURER	MODEL	
KWIKSET	KNOB:	SIGNATURE SERIES
	DEADBOLT:	SIGNATURE SERIES (780)
SCHLAGE	KNOB:	F-SERIES (F51)
	DEADBOLT:	B-SERIES (B60)

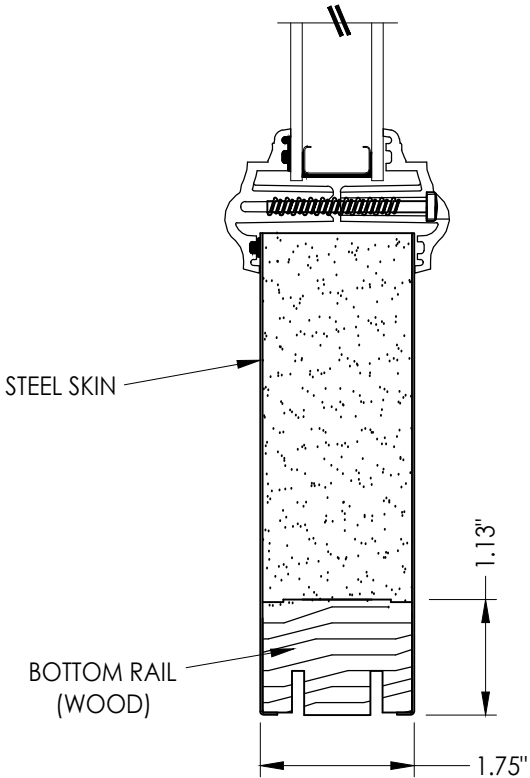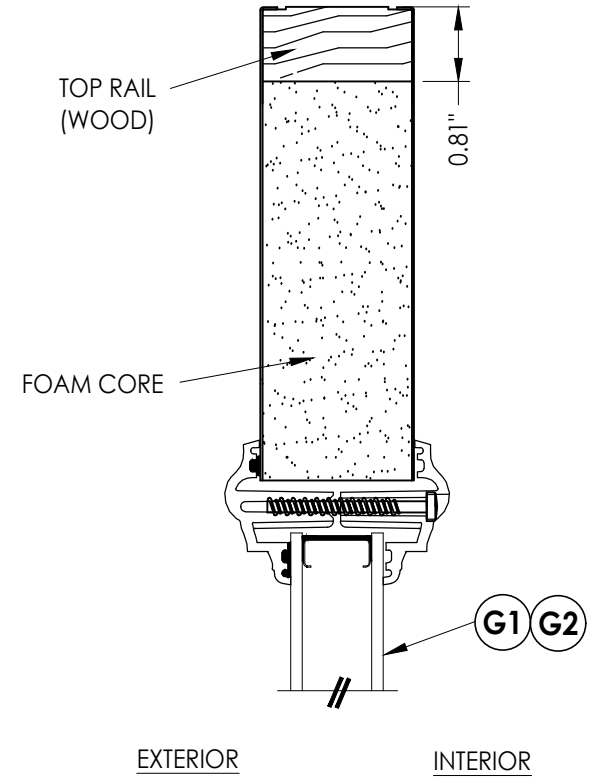

2
2 **VERTICAL CROSS SECTION**

Documents Prepared By:
Lyndon F. Schmidt
P.E. No. 43409

BUILDING CONSULTANTS, INC.
P.O. Box 230, Valrico, FL 33595
Phone No.: 813.659.9197
FBPE Registry No. 9813

RW



PRODUCT:	
ODL, INC. STEEL DOOR	
PART OR ASSEMBLY:	
DOOR PANEL DETAILS	

REVISIONS	
NO.	DATE
4	7/02/26
3	3/30/26
2	7/02/26
1	7/02/26

DATE:	3/18/26
SCALE:	N.T.S.
DWG. BY:	LFS
CHK. BY:	RW
DRAWING NO.:	FL-29651.5
SHEET	2 OF 12


© 2026 R.W. BUILDING CONSULTANTS INC.

Z:\2023 FBC Drawings\ODL, Inc\FL-29651 R3\FL-29651.4-6.dwg

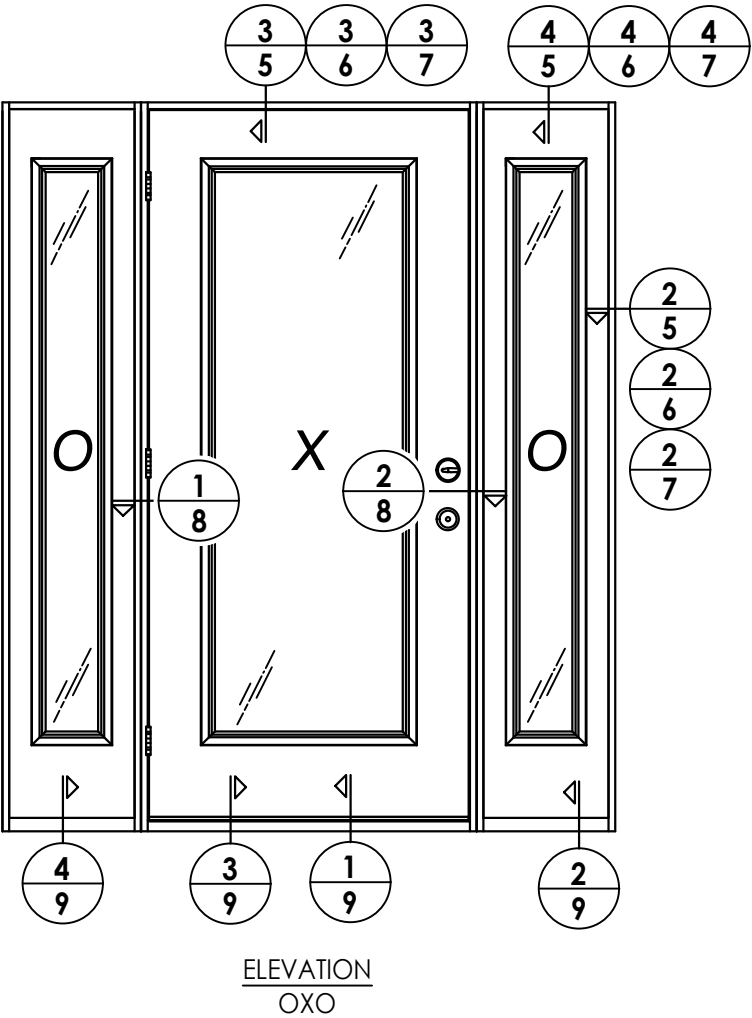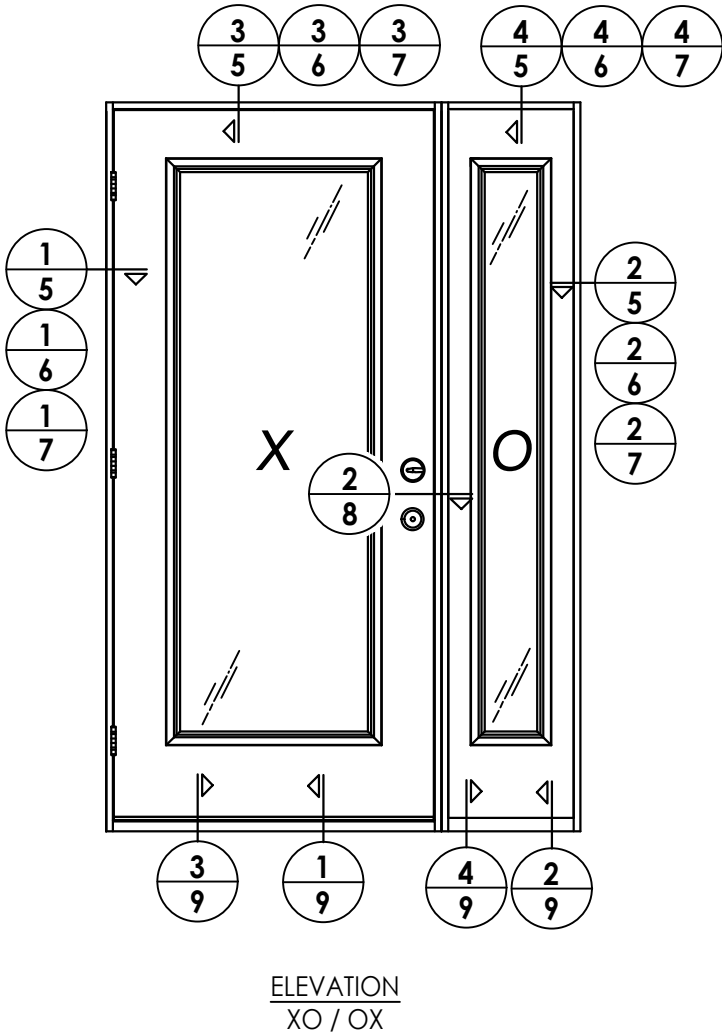


DATE: 3/18/26				SHEET 4 OF 12	
SCALE: N.T.S.				DRAWING NO.: FL-29651.5	
DWG. BY: LFS				CHK. BY: RW	
7/02/26 UPDATE TO 9TH ED. (2026) FBC				DRAWING NO.: FL-29651.5	
3/30/26 MANUFACTURER'S NAME CHANGE				DRAWING NO.: FL-29651.5	
NO. DATE				DRAWING NO.: FL-29651.5	
REVISIONS				DRAWING NO.: FL-29651.5	
LFS				DRAWING NO.: FL-29651.5	
LFS				DRAWING NO.: FL-29651.5	
BY				DRAWING NO.: FL-29651.5	
PART OR ASSEMBLY: ELEVATIONS				DRAWING NO.: FL-29651.5	
PRODUCT: ODL, INC. STEEL DOOR				DRAWING NO.: FL-29651.5	
Documents Prepared By: Lyndon F. Schmidt P.E. No. 43409				DRAWING NO.: FL-29651.5	
BUILDING CONSULTANTS, INC. P.O. Box 230, Valrico, FL 33595 Phone No.: 813.659.9197 FBPE Registry No. 9813				DRAWING NO.: FL-29651.5	


Z:\2023 FBC Drawings\ODL, Inc\FL-29651 R3\FL-29651.4-6.dwg

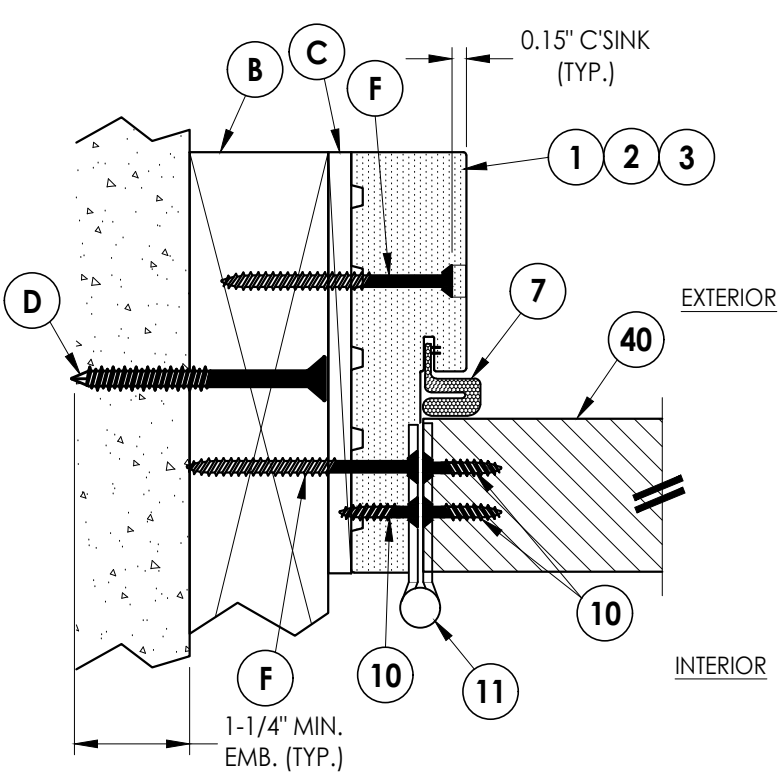


1
5 **HORIZONTAL CROSS SECTION**
Inswing Shown (Outswing Similar)
2X Buck Construction

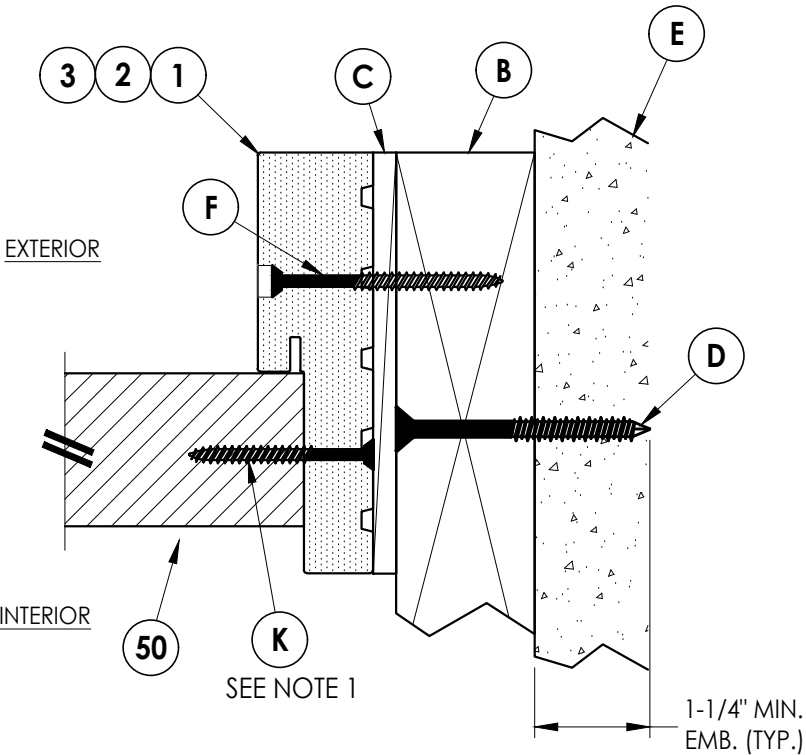

2
5 **HORIZONTAL CROSS SECTION**
Inswing Shown (Outswing Similar)
2X Buck Construction

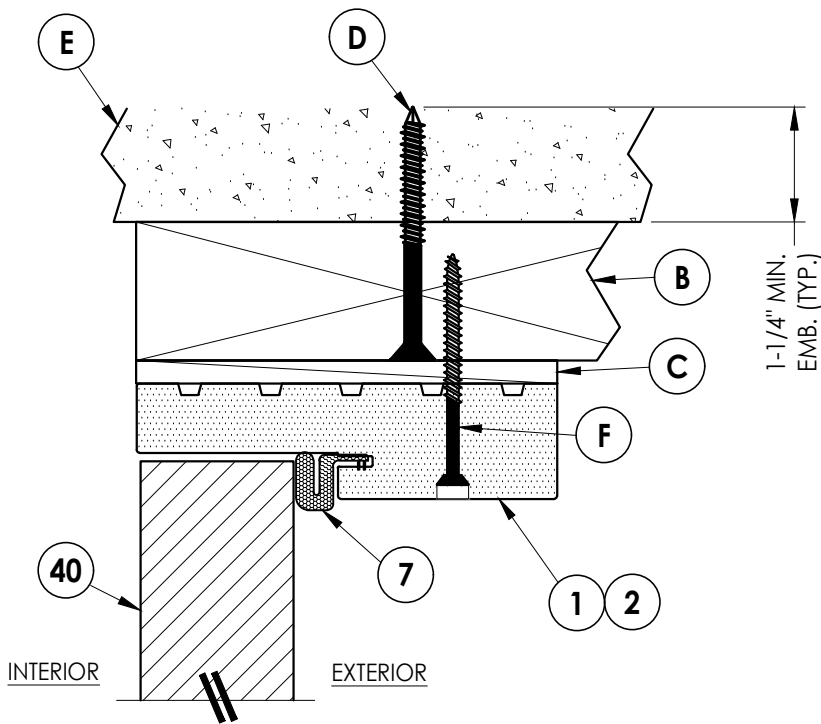

3
5 **VERTICAL CROSS SECTION**
Inswing Shown (Outswing Similar)
2X Buck Construction

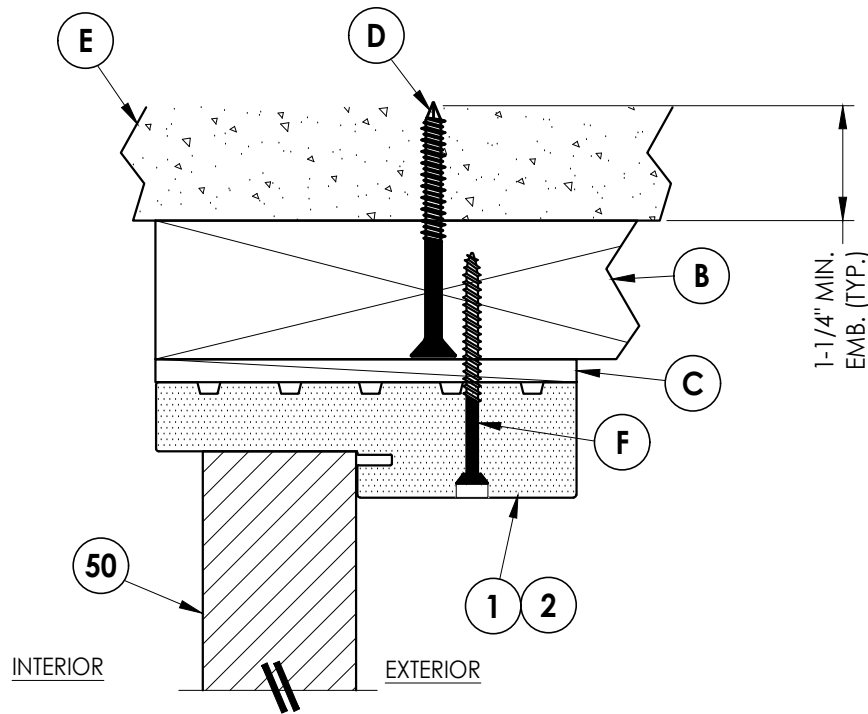

4
5 **VERTICAL CROSS SECTION**
Inswing Shown (Outswing Similar)
2X Buck Construction

NOTE:

1. Sidelite attached @ 6" from each end plus
4 more screws equally spaced between
(6 screws total per jamb).

Documents Prepared By:
Lyndon F. Schmidt
P.E. No. 43409

RW BUILDING CONSULTANTS, INC.
P.O. Box 230, Valrico, FL 33595
Phone No.: 813.659.9197
FBPE Registry No. 9813

PRODUCT:
ODL, INC.
STEEL DOOR

PART OR ASSEMBLY:
HORIZONTAL & VERTICAL
CROSS SECTIONS (2X BUCK)

NO.	DATE	REVISIONS
4	7/02/26	UPDATE TO 9TH ED. (2026) FBC
3	3/30/26	MANUFACTURER'S NAME CHANGE
		LFS
		BY

DATE: 3/18/26

SCALE: N.T.S.

DWG. BY: LFS

CHK. BY: RW

DRAWING NO.:

FL-29651.5

SHEET 5 OF 12



Technical cross-section diagram of a window assembly. The diagram shows the interior and exterior sides of the window frame. Key components are labeled as follows:

- A**: Points to the top of the window frame.
- C**: Points to the bottom of the window frame.
- E**: Points to the top of the glass unit.
- J**: Points to the bottom of the glass unit.
- 40**: Points to the interior side of the window frame.
- 7**: Points to the exterior side of the window frame.
- 1** and **2**: Points to the bottom of the window frame.

A vertical dimension line on the right indicates a minimum depth of 1-1/4 inches for the embedding (EMB.) of the assembly.

Technical cross-section diagram of a wall assembly. The diagram shows a vertical section through a wall, with the interior on the left and exterior on the right. The wall assembly consists of several layers: an interior finish (E), a structural layer (A), a cavity with insulation (C), and an exterior finish (J). A fastener (J) is shown passing through the wall assembly. The exterior finish (J) is shown with a cross-hatched pattern. The insulation (C) is shown with a stippled pattern. The structural layer (A) is shown with a diagonal hatched pattern. The interior finish (E) is shown with a dashed pattern. The fastener (J) is shown with a cross-hatched pattern. The diagram includes dimensions and labels: 1-1/4" MIN. (typical) for the exterior finish thickness, 50 for the structural layer thickness, and 1 and 2 for the fastener diameter and length respectively. The labels A, C, E, and J are in circles. The labels 1 and 2 are in circles. The labels 50, 1-1/4" MIN., and EMB. (TYP.) are in text. The labels INTERIOR and EXTERIOR are at the bottom.

© 2026 R.W. BUILDING CONSULTANTS INC.

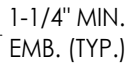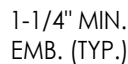
$$\frac{2}{7}$$

$$\frac{3}{7}$$

$$\frac{4}{7}$$

NOTE:

1. Sidelite attached @ 6" from each end plus 4 more screws equally spaced between (6 screws total per jamb).

PRODUCT: ODL, INC.
STEEL DOOR

PART OR ASSEMBLY: HORIZONTAL & VERTICAL CROSS
SECTIONS (DIRECT TO MASONRY)

Documents Prepared By:
Lyndon F. Schmidt
P.E. No. 43409


RW

© 2026 R.W. BUILDING CONSULTANTS INC.

Z:\2023 FBC Drawings\ODL, Inc\FL-29651 R3\FL-29651.4-6.dwg


NOTE:

1. Sidelite attached @ 6" from each end plus
4 more screws equally spaced between
(6 screws total per jamb).

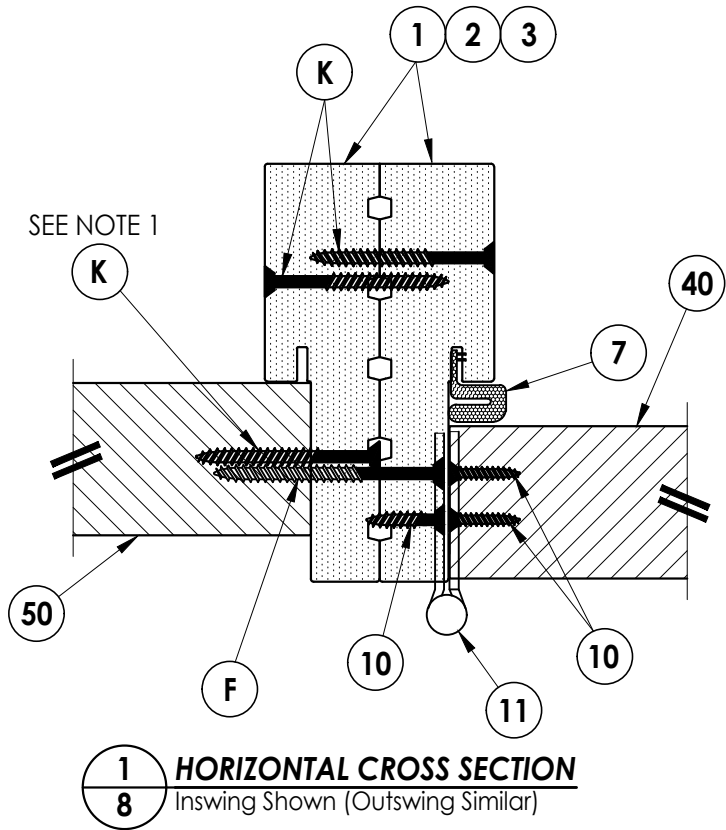





EXTERIOR

INTERIOR

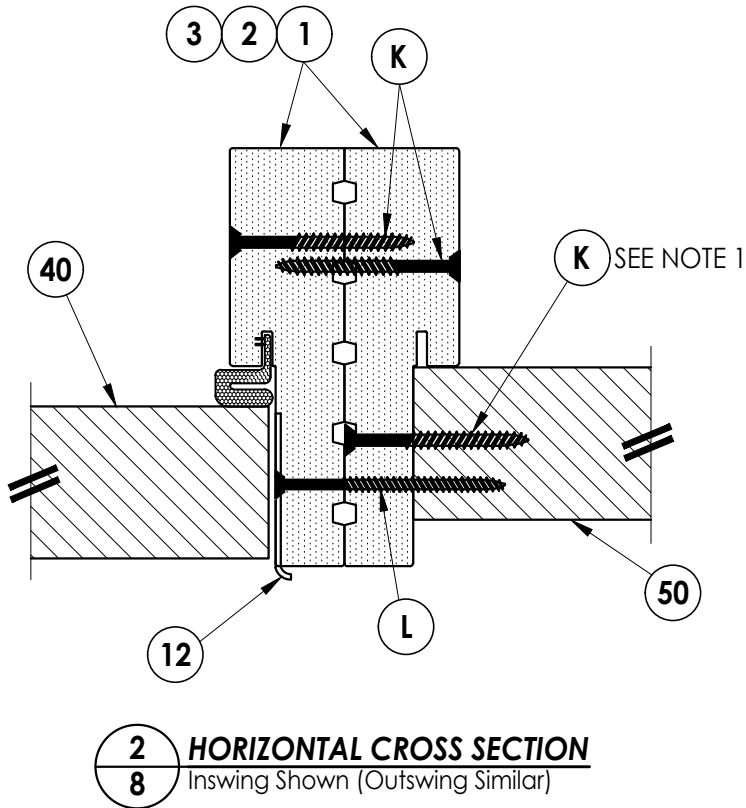


Documents Prepared By: Lyndon F. Schmidt P.E. No. 43409				BUILDING CONSULTANTS, INC. P.O. Box 230, Valrico, FL 33595 Phone No.: 813.659.9197 FBPE Registry No. 9813			
PRODUCT: ODL, INC. STEEL DOOR				PART OR ASSEMBLY: HORIZONTAL CROSS SECTIONS			
				LFS	FBC		
				UPDATE TO 9TH ED. (2026)	MANUFACTURER'S NAME CHANGE		
				NO.	DATE		
DATE: 3/18/26				REVISIONS			
SCALE: N.T.S.							
DWG. BY: LFS							
CHK. BY: RW							
DRAWING NO.: FL-29651.5							
SHEET 8 OF 12							

Z:\2023 FBC Drawings\ODL, Inc\FL-29651 R3\FL-29651.4-6.dwg

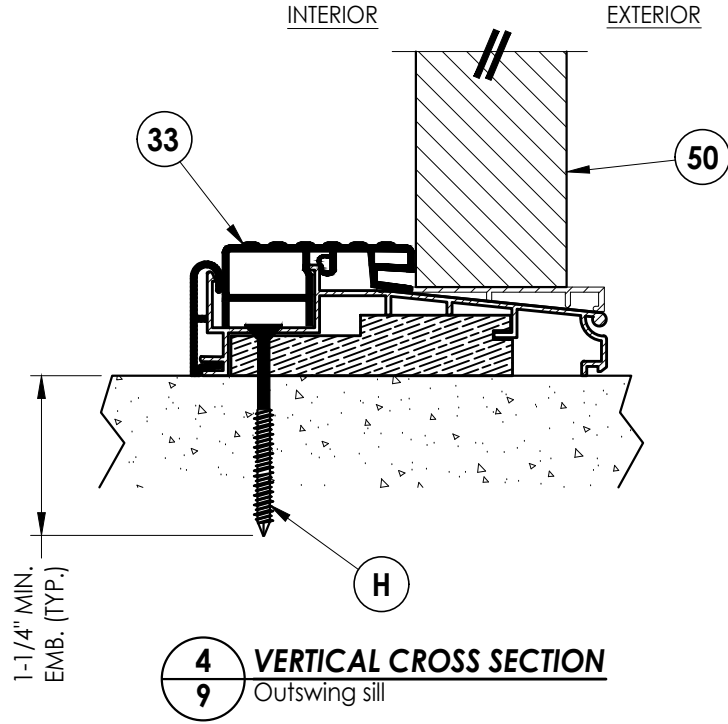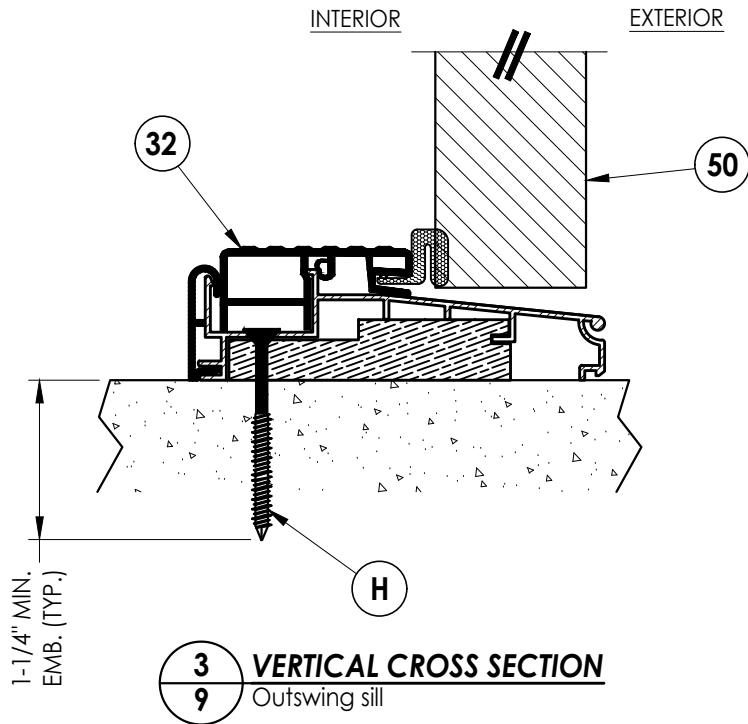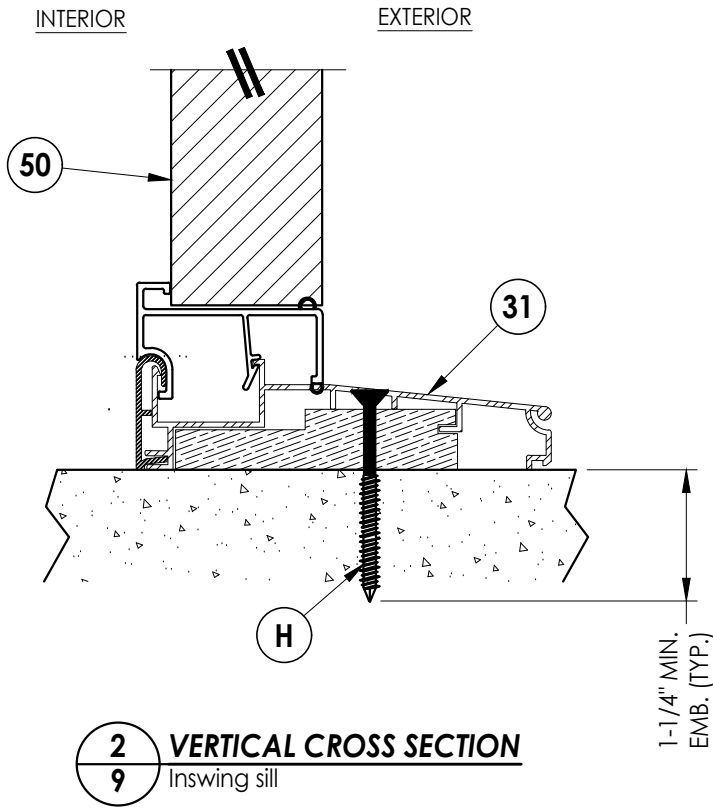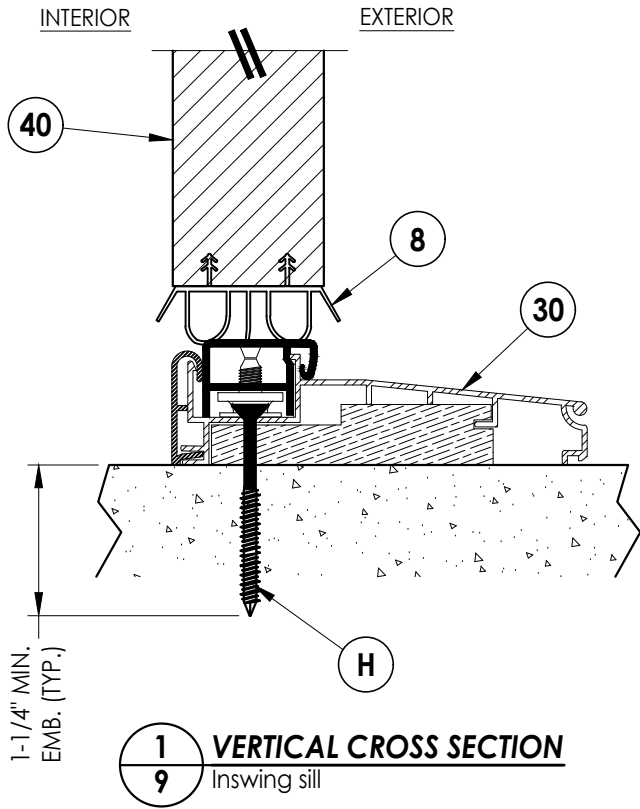


Documents Prepared By: Lyndon F. Schmidt P.E. No. 43409				<i>RW</i> BUILDING CONSULTANTS, INC. P.O. Box 230, Valrico, FL 33595 Phone No.: 813.659.9197 FBPE Registry No. 9813			
PRODUCT: ODL, INC. STEEL DOOR		PART OR ASSEMBLY: VERTICAL CROSS SECTIONS					
				LFS			
				FBC			
				UPDATE TO 9TH ED. (2026)			
				MANUFACTURER'S NAME CHANGE			
				NO.	DATE		BY
DATE: 3/18/26							
SCALE: N.T.S.							
DWG. BY: LFS							
CHK. BY: RW							
DRAWING NO.: FL-29651.5							
SHEET 9 OF 12							

Z:\2023 FBC Drawings\ODL, Inc\FL-29651 R3\FL-29651.4-6.dwg

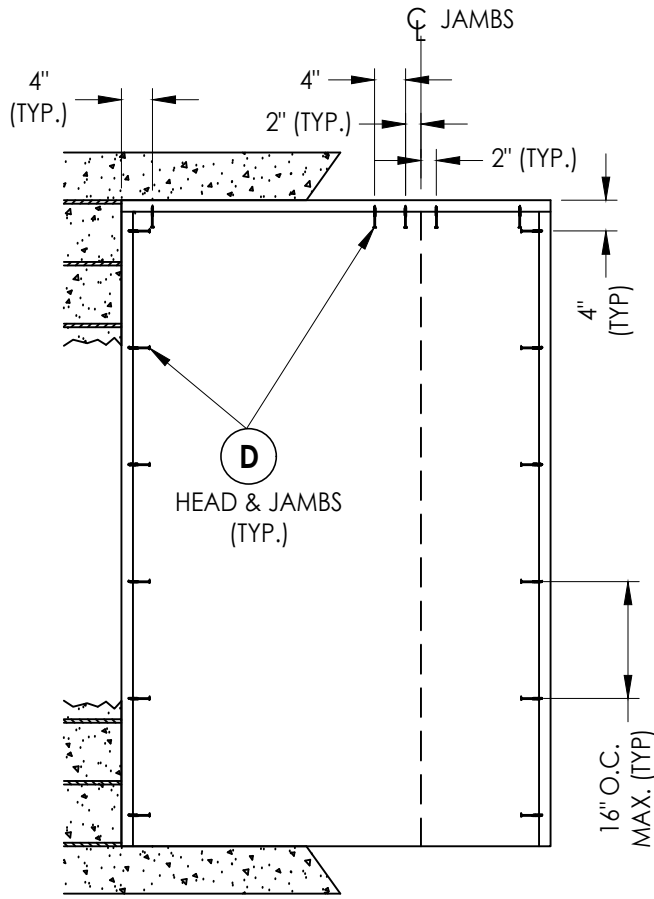

XO / OX

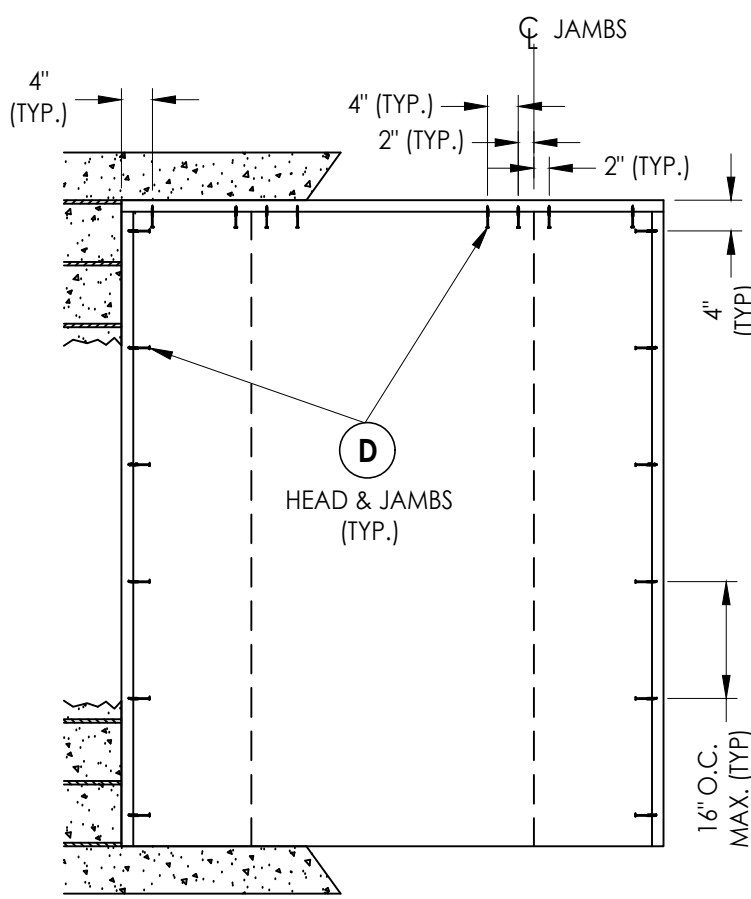

OXO

2X BUCK ANCHORING

CONCRETE ANCHOR NOTES:

- Concrete anchor locations at the corners may be adjusted to maintain the min. edge distance to mortar joints.
- Concrete anchor locations noted as "MAX. ON CENTER" must be adjusted to maintain the min. edge distance to mortar joints, additional concrete anchors may be required to ensure the "MAX. ON CENTER" dimension are not exceeded.
- Concrete anchor table:

ANCHOR TYPE	ANCHOR SIZE	MIN. EMBEDMENT	MIN. CLEARANCE TO MASONRY EDGE	MIN. CLEARANCE TO ADJACENT ANCHOR
ITW BUILDEX TAPCON®	3/16"	1-1/4"	3"	1-1/2"
	1/4"	1-1/4"	2"	4"
DeWALT ULTRACON+®	1/4"	1-1/4"	1"	4"


WOOD SCREW INSTALLATION NOTES:

- Maintain a minimum 5/8" edge distance, 1" end distance, & 1" o.c. spacing of wood screws to prevent the splitting of wood.


Documents Prepared By: Lyndon F. Schmidt P.E. No. 43409		BUILDING CONSULTANTS, INC. P.O. Box 230, Valrico, FL 33595 Phone No.: 813.659.9197 FBPE Registry No. 9813	
PRODUCT: ODL, INC. STEEL DOOR		PART OR ASSEMBLY: BUCK ANCHORING	
		LFS	BY
		UPDATE TO 9TH ED. (2026) FBC	
		MANUFACTURER'S NAME CHANGE	
		NO. DATE	
REVISIONS			
DATE: 3/18/26			
SCALE: N.T.S.			
DWG. BY: LFS			
CHK. BY: RW			
DRAWING NO.: FL-29651.5			
SHEET 10 OF 12			

Z:\2023 FBC Drawings\ODL, Inc\FL-29651 R3\FL-29651.4-6.dwg


BILL OF MATERIALS		
ITEM #	DESCRIPTION	MATERIAL
A	1X BUCK (G >= 0.42)	WOOD
B	2X BUCK (G >= 0.42)	WOOD
C	1/4" MAX. SHIM SPACE	-
D	1/4" X 2-3/4" PFH DeWALT OR ITW CONCRETE SCREW	STEEL
E	MASONRY - 3,000 PSI MIN. CONCRETE CONFORMING TO ACI 301 OR HOLLOW BLOCK CONFORMING TO ASTM C90	CONCRETE
F	#10 X 2-1/2" PFH WOOD SCREW (1.15" MIN. EMBEDMENT)	STEEL
G	3/16" X 3-1/4" PFH ITW CONCRETE SCREW	STEEL
H	1/4" X 2-1/4" PFH DeWALT OR ITW CONCRETE SCREW	STEEL
J	1/4" X 3-3/4" PFH DeWALT OR ITW CONCRETE SCREW	STEEL
K	#10 X 2" PFH WOOD SCREW	STEEL
L	#8 X 2-1/2" PFH WOOD SCREW	STEEL
M	3/16" X 2-1/4" PFH ITW CONCRETE SCREW	STEEL
1	COMPOSITE JAMB	COMP
2	FINGER JOINT PINE JAMB (G >= 0.42)	WOOD
3	COMPOSITE CAVITY JAMB	COMP
7	WEATHERSTRIP	FOAM
8	DOOR BOTTOM SWEEP	VINYL
10	#10 X 1" PFH WOOD SCREW	STEEL
11	4" X 4" BUTT HINGE	STEEL
12	LATCH STRIKE PLATE	STEEL
13	DEADBOLT STRIKE PLATE	STEEL
15	DEADBOLT STRIKE PLATE (SECURITY)	STEEL
16	DEADBOLT STRIKE BACK PLATE (SCHLAGE)	STEEL
19	LATCH & DEADBOLT REINFORCEMENT PLATE (4" X 8" - 16 GA. STEEL PLATE)	STEEL
20	#8 X 1/2" SD PH SMS	STEEL
21	#10 X 3" PFH SMS	STEEL
22	#10 X 3/4" FH SMS	STEEL
23	#12 X 2-1/2" PFH WOOD SCREW	STEEL
30	INSWING THRESHOLD	ALUM/WOOD
31	INSWING THRESHOLD w/ SIDELITE ADAPTER	ALUM/COMP
32	OUTSWING THRESHOLD	ALUM/WOOD
33	OUTSWING THRESHOLD w/ SIDELITE ADAPTER	ALUM/WOOD
40	DOOR PANEL - SEE DOOR PANEL DETAIL SHEET FOR DETAILS	-
50	SIDELITE PANEL - SEE SIDELITE PANEL DETAIL SHEET FOR DETAILS	-

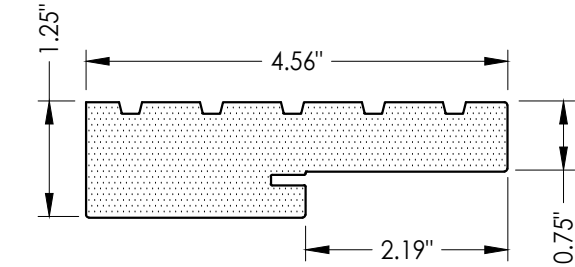


1 **COMPOSITE JAMB**
WORLDWIDE 4EVER JAMB

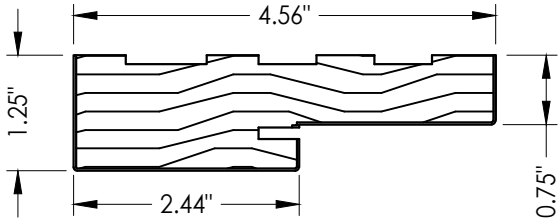


2 **FINGER JOINT PINE JAMB**

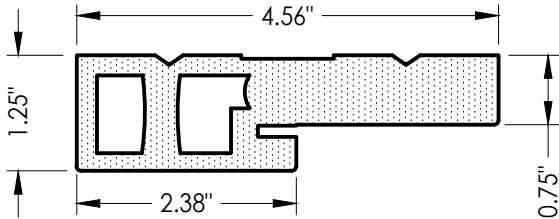

3 **COMPOSITE CAVITY JAMB**
WORLDWIDE 4EVER JAMB

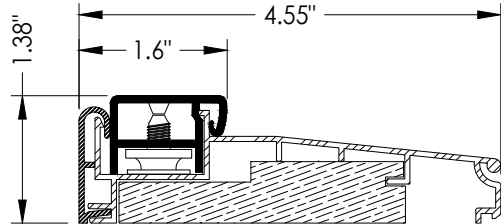


30 **INSWING THRESHOLD**
WORLDWIDE

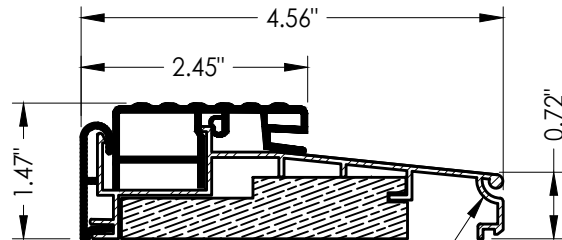


ALUMINUM OR COMPOSITE FRAME

32 **OUTSWING THRESHOLD**
WORLDWIDE

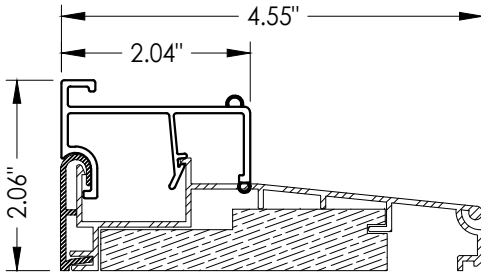

31 **INSWING THRESHOLD w/ SIDELITE ADAPTER**
WORLDWIDE

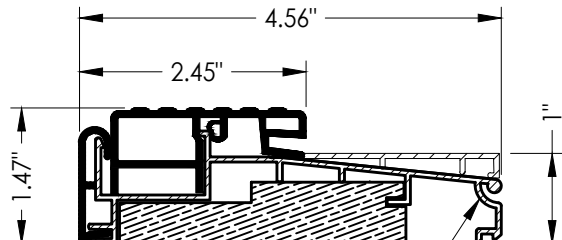

ALUMINUM OR COMPOSITE FRAME

33 **INSWING THRESHOLD w/ SIDELITE ADAPTER**
WORLDWIDE

Documents Prepared By:
Lyndon F. Schmidt
P.E. No. 43409

RW BUILDING CONSULTANTS, INC.
P.O. Box 230, Valrico, FL 33595
Phone No.: 813.659.9197
FBPE Registry No. 9813

PRODUCT:
ODL, INC.
STEEL DOOR

PART OR ASSEMBLY:
BILL OF MATERIALS
& COMPONENTS

DATE: 3/18/26

SCALE: N.T.S.

DWG. BY: LFS

CHK. BY: RW

DRAWING NO.:
FL-29651.5

SHEET 12 OF 12