

REVISIONS			
REV	DESCRIPTION	DATE	APPROVED
L	REVISED MANUFACTURER ADDRESS	07/10/2026	R.L.

NOTES:

1. THE PRODUCT SHOWN HEREIN IS DESIGNED AND MANUFACTURED TO COMPLY WITH REQUIREMENTS OF THE FLORIDA BUILDING CODE.
2. WOOD FRAMING, METAL STRUCTURE AND MASONRY OPENING TO BE DESIGNED AND ANCHORED TO PROPERLY TRANSFER ALL LOADS TO STRUCTURE. FRAMING AND MASONRY OPENING IS THE RESPONSIBILITY OF THE ARCHITECT OR ENGINEER OF RECORD.
3. WHERE SHIM OR BUCK THICKNESS IS LESS THAN 1-1/2" WINDOW UNITS MUST BE ANCHORED THROUGH THE FRAME IN ACCORDANCE WITH MANUFACTURER'S PUBLISHED INSTALLATION INSTRUCTIONS. ANCHORS SHALL BE SECURELY FASTENED DIRECTLY INTO MASONRY, CONCRETE OR OTHER STRUCTURAL SUBSTRATE MATERIAL.
4. WHERE WOOD BUCK THICKNESS IS 1-1/2" OR GREATER, BUCK SHALL BE SECURELY FASTENED TO MASONRY, CONCRETE OR OTHER STRUCTURAL SUBSTRATE. WINDOW UNITS MAY BE ANCHORED THROUGH FRAME TO SECURED WOOD BUCK IN ACCORDANCE WITH MANUFACTURER'S PUBLISHED INSTALLATION INSTRUCTIONS.
5. WHERE 1X BUCK IS NOT USED DISSIMILAR MATERIALS MUST BE SEPARATED WITH APPROVED COATING OR MEMBRANE. SELECTION OF COATING OR MEMBRANE IS THE RESPONSIBILITY OF THE ARCHITECT OR ENGINEER OF RECORD.
6. BUCKS SHALL EXTEND BEYOND WINDOW INTERIOR FACE SO THAT FULL FRAME SUPPORT IS PROVIDED.
7. SHIM AS REQUIRED AT EACH ANCHOR LOCATION WITH LOAD BEARING SHIM. SHIM WHERE SPACE OF 1/16" OR GREATER OCCURS. MAXIMUM ALLOWABLE SHIM STACK TO BE 1/4".
8. SHIMS SHALL BE LOCATED, APPLIED AND MADE FROM MATERIALS AND THICKNESS CAPABLE OF SUSTAINING APPLICABLE LOADS.
9. WIND LOAD DURATION FACTOR Cd=1.6 WAS USED FOR WOOD ANCHOR CALCULATIONS.
10. FRAME MATERIAL: COMPOSITE.
11. UNITS MUST BE GLAZED PER ASTM E1300, SEE SHEET 18 FOR GLASS DETAILS.
12. APPROVED IMPACT PROTECTIVE SYSTEM IS NOT REQUIRED FOR THIS PRODUCT IN WIND BORNE DEBRIS REGIONS.

13. FOR ANCHORING INTO WOOD FRAMING OR 2X BUCK USE #10 WOOD SCREWS WITH SUFFICIENT LENGTH TO ACHIEVE A 1 1/4" MINIMUM EMBEDMENT INTO SUBSTRATE. LOCATE ANCHORS AS SHOWN IN ELEVATIONS AND INSTALLATION DETAILS.
14. FOR ANCHORING INTO MASONRY/CONCRETE USE 1/4" TAPCONS WITH SUFFICIENT LENGTH TO ACHIEVE A 1 3/4" MINIMUM EMBEDMENT INTO SUBSTRATE WITH 1 1/2" MINIMUM EDGE DISTANCE. LOCATE ANCHORS AS SHOWN IN ELEVATIONS AND INSTALLATION DETAILS.
15. FOR ANCHORING INTO METAL STRUCTURE USE #10 SMS OR SELF DRILLING SCREWS WITH SUFFICIENT LENGTH TO ACHIEVE 3 THREADS MINIMUM BEYOND STRUCTURE INTERIOR WALL. LOCATE ANCHORS AS SHOWN IN ELEVATIONS AND INSTALLATION DETAILS.
16. ALL FASTENERS TO BE CORROSION RESISTANT.
17. INSTALLATION ANCHORS SHALL BE INSTALLED IN ACCORDANCE WITH ANCHOR MANUFACTURER'S INSTALLATION INSTRUCTIONS AND ANCHORS SHALL NOT BE USED IN SUBSTRATES WITH STRENGTHS LESS THAN THE MINIMUM STRENGTH SPECIFIED BELOW:
 - 17.1. WOOD – MINIMUM SPECIFIC GRAVITY OF G=0.42
 - 17.2. CONCRETE – MINIMUM COMPRESSIVE STRENGTH OF 3,192 PSI.
 - 17.3. MASONRY – STRENGTH CONFORMANCE TO ASTM C-90, GRADE N, TYPE 1 (OR GREATER), GROUT FILLED.
 - 17.4. METAL STRUCTURE: STEEL 18GA, 33KSI OR ALUMINUM 6063-T5 1/8" THICK MINIMUM
18. APPROVED CONFIGURATIONS: X, X/O, O/X, OX, XO, OX/O, XO/O, XX, XX/O, O/XX, OOX, O/OX, OO/X, OXX, XXO, OXX/O, O/XXO, OXXO AND O/XX/O SEE SHEETS 2, 3 AND 4.
19. SIDELITES ARE ASSEMBLED TO FRAME WITH #10 X 3" WOOD SCREWS LOCATED 4" FROM EACH END AND 23 1/8" MAX O.C. THEREAFTER AT JAMBS AND 4" FROM EACH END AND ONE AT MIDSPAN AT HEAD AND SILL.

TABLE OF CONTENTS	
SHEET NO.	DESCRIPTION
1	NOTES
2 – 4	ELEVATIONS
5	HARDWARE SCHEDULE
6	APPROVED CONFIGURATIONS
7 – 8	ANCHORING LAYOUTS
9 – 17	INSTALLATION DETAILS
18	GLAZING DETAILS
19 – 20	COMPONENTS
21 – 22	APPROVED PANEL CONFIGURATIONS

NAN YA PLASTICS CORPORATION U.S.A.

4016 SHADRACK ST.
HOUSTON, TX 77013

SERIES SLPS LITE GLAZED FIBERGLASS OUTSWING
SIDE-HINGED DOOR W/SIDELITES – IMPACT
NOTES

DRAWN:
A.R.

DWG NO.
08-03449

REV
L


SCALE NTS

DATE 06/25/19

SHEET 1 OF 22



L. ROBERTO LOMAS P.E.
208 7th Ave, INDIALANTIC, FL 32903
434-688-0609 rllomas@lrlomaspe.com

SIGNED: 07/10/2026

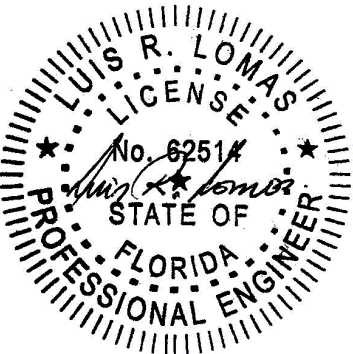

Luis R. Lomas P.E.
FL No.: 62514

REVISIONS			
REV	DESCRIPTION	DATE	APPROVED
L	REVISED MANUFACTURER ADDRESS	07/10/2026	R.L.

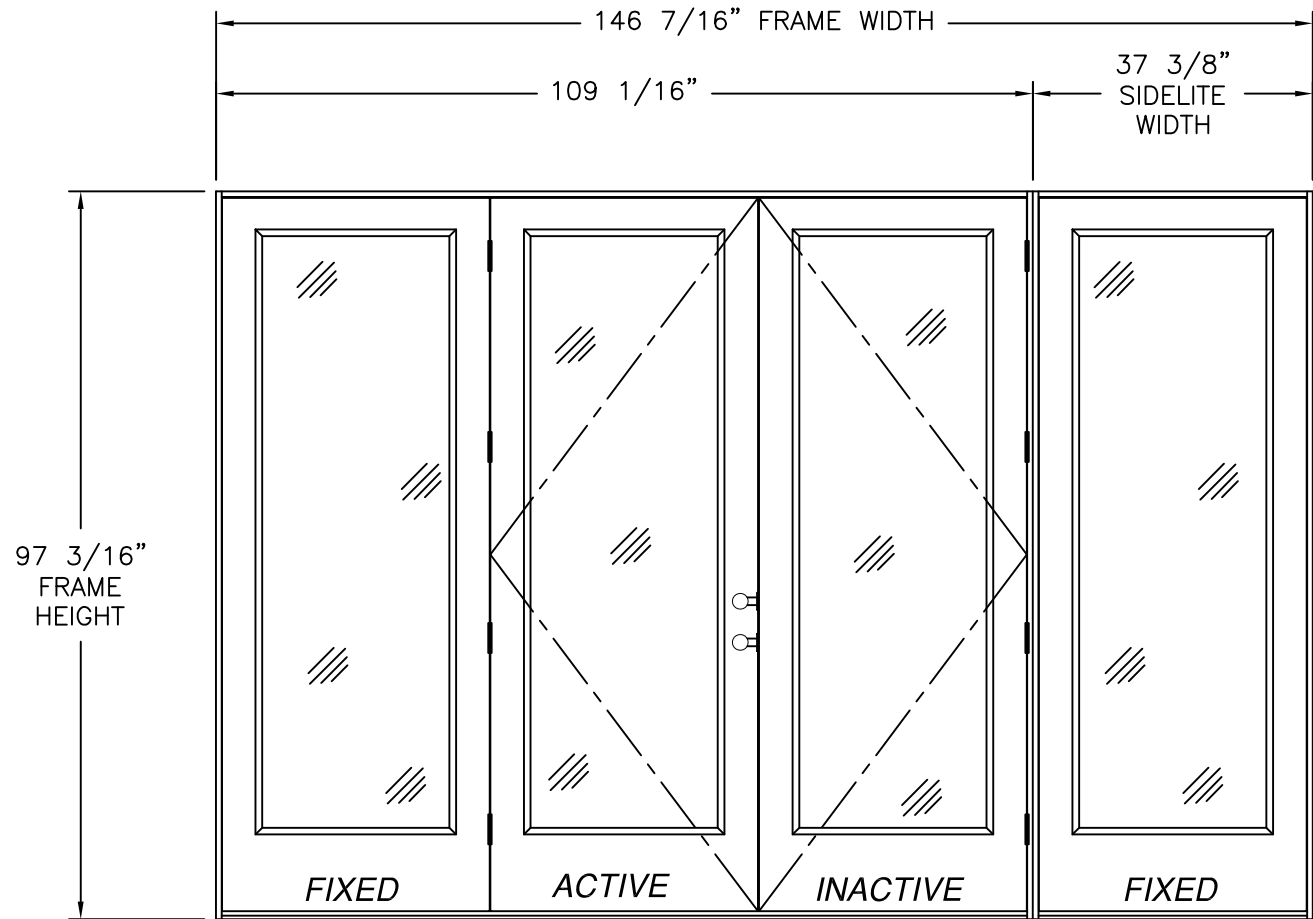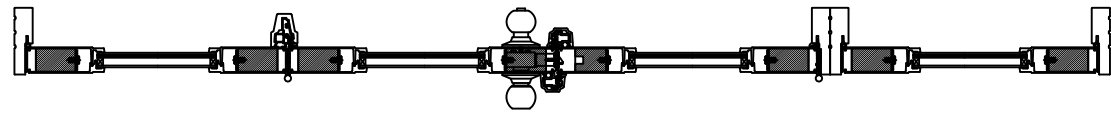

SERIES SLPS OUT-SWING SIDE-HINGED DOOR W/SIDELITES (OXX/O)
8' UNIT EXTERIOR VIEW
FULL LITE PANELS
REFER TO SHEET 5 FOR HARDWARE AND NOTES

KWIKSET OR SCHLAGE SYSTEMS

DESIGN PRESSURE RATING	IMPACT RATING
±50.0PSF	LARGE & SMALL MISSILE IMPACT


MISSILE LEVEL D, WIND ZONE 4

(4) PANELS SHOWN, UNLIMITED NUMBER OF PANELS IN UNLIMITED CONFIGURATIONS ARE APPROVED AS LONG AS INDIVIDUAL PANEL AREA DOES NOT EXCEED 23.64 FT²

ENDURA SYSTEM

DESIGN PRESSURE RATING	IMPACT RATING
±45.0PSF	LARGE & SMALL MISSILE IMPACT

MISSILE LEVEL D, WIND ZONE 4

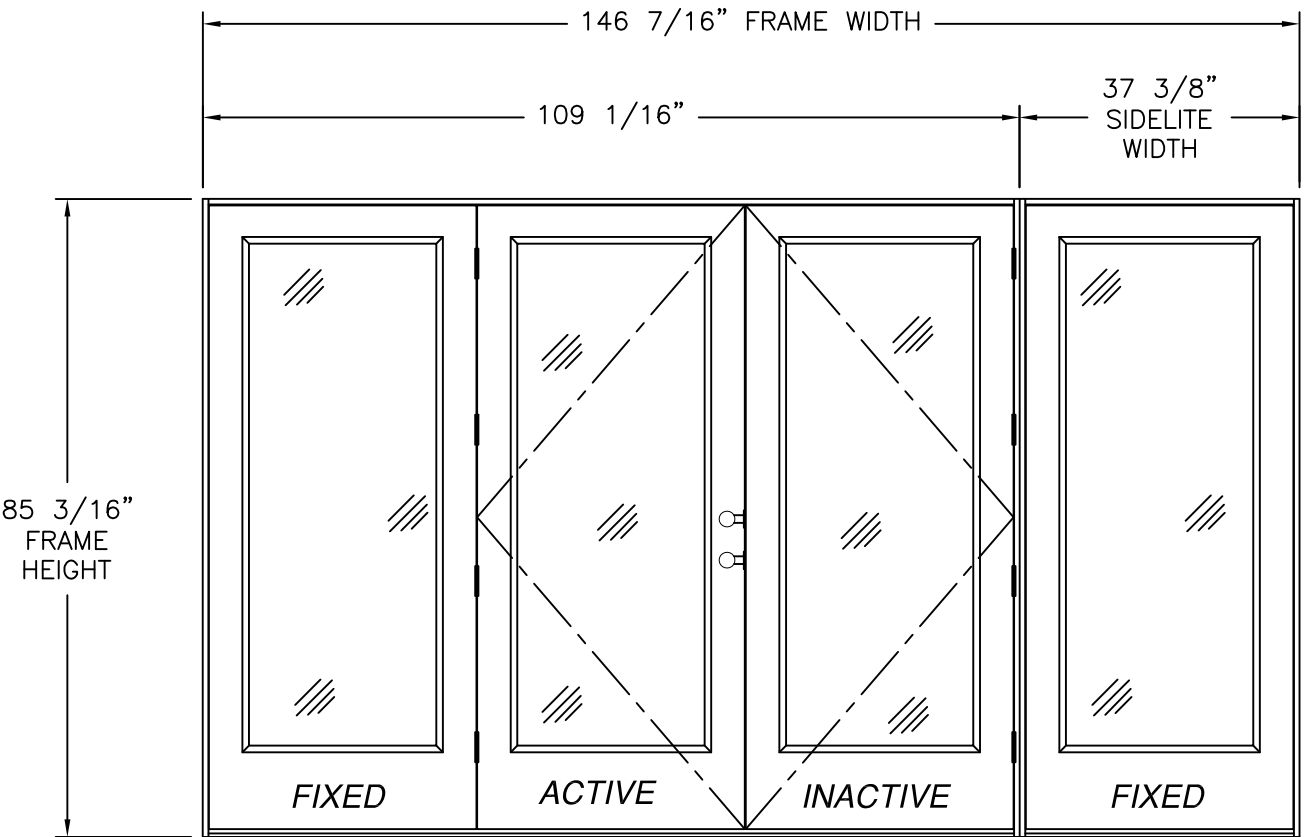

SERIES SLPS OUT-SWING SIDE-HINGED DOOR W/SIDELITES (OXX/O)
7' UNIT EXTERIOR VIEW
FULL LITE PANELS
REFER TO SHEET 5 FOR HARDWARE AND NOTES


NAN YA PLASTICS CORPORATION U.S.A.
4016 SHADRACK ST.
HOUSTON, TX 77013

**SERIES SLPS LITE GLAZED FIBERGLASS OUTSWING
SIDE-HINGED DOOR W/SIDELITES – IMPACT
FULL LITE PANELS ELEVATION**

DRAWN: A.R.	DWG NO. 08-03449	REV L
SCALE NTS	DATE 06/25/19	SHEET 2 OF 22



L. ROBERTO LOMAS P.E.
208 7th Ave, INDIALANTIC, FL 32903
434-688-0609 rllomas@lrlomaspe.com

SIGNED: 07/10/2026

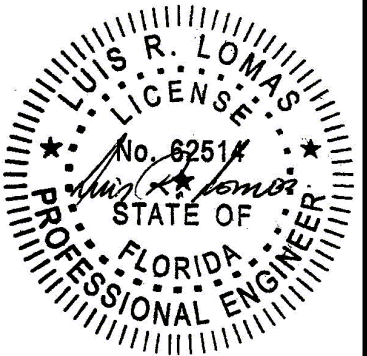

Luis R. Lomas P.E.
FL No.: 62514

REVISIONS			
REV	DESCRIPTION	DATE	APPROVED
L	REVISED MANUFACTURER ADDRESS	07/10/2026	R.L.

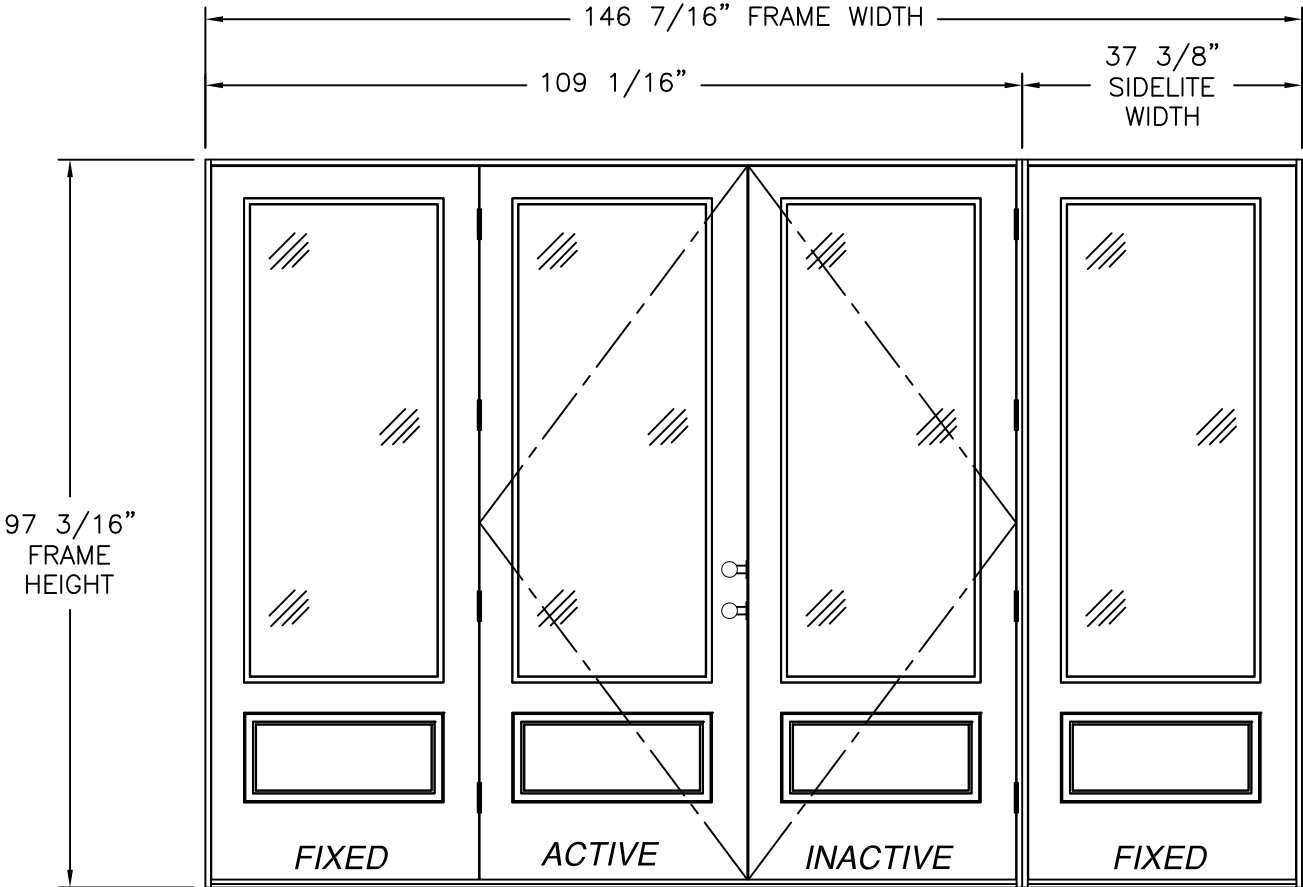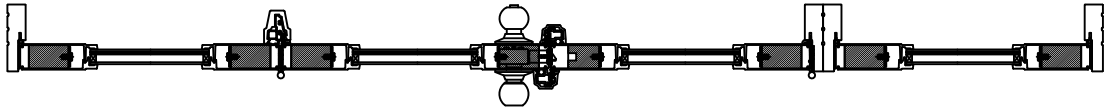

SERIES SLPS OUT-SWING SIDE-HINGED DOOR W/SIDELITES (OXX/O)
 8' UNIT EXTERIOR VIEW
 3/4 LITE PANELS
 REFER TO SHEET 5 FOR HARDWARE AND NOTES


KWIKSET OR SCHLAGE SYSTEMS	
DESIGN PRESSURE RATING	IMPACT RATING
±50.0PSF	LARGE & SMALL MISSILE IMPACT

MISSILE LEVEL D, WIND ZONE 4

ENDURA SYSTEM	
DESIGN PRESSURE RATING	IMPACT RATING
±45.0PSF	LARGE & SMALL MISSILE IMPACT

MISSILE LEVEL D, WIND ZONE 4

(4) PANELS SHOWN, UNLIMITED NUMBER OF PANELS IN UNLIMITED CONFIGURATIONS ARE APPROVED AS LONG AS INDIVIDUAL PANEL AREA DOES NOT EXCEED 23.64 FT²

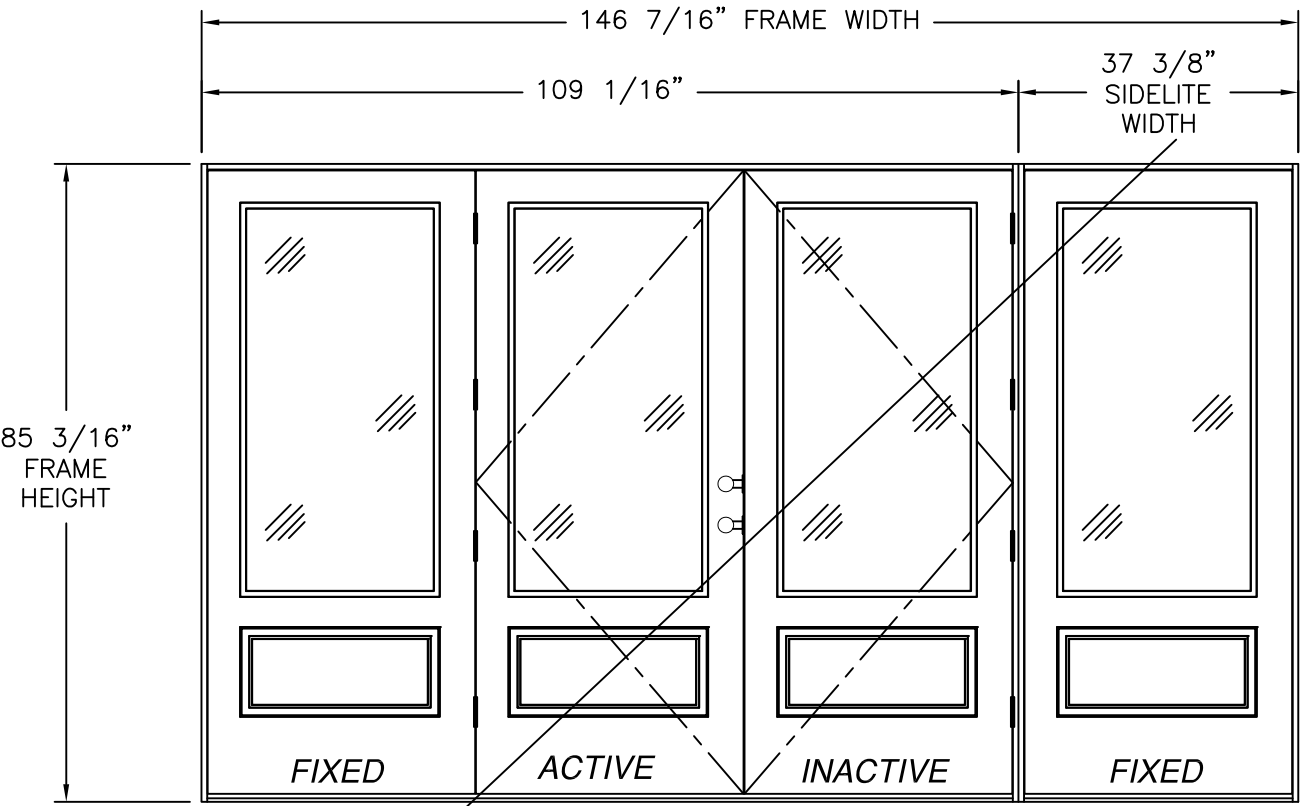

SERIES SLPS OUT-SWING SIDE-HINGED DOOR W/SIDELITES (OXX/O)
 7' UNIT EXTERIOR VIEW
 3/4 LITE PANELS
 REFER TO SHEET 5 FOR HARDWARE AND NOTES

NAN YA PLASTICS CORPORATION U.S.A.

4016 SHADRACK ST.
HOUSTON, TX 77013

SERIES SLPS LITE GLAZED FIBERGLASS OUTSWING SIDE-HINGED DOOR W/SIDELITES - IMPACT 3/4 LITE PANELS ELEVATION

DRAWN: A.R.

DWG NO. 08-03449

REV L

SCALE NTS

DATE 06/25/19


SHEET 3 OF 22

L. ROBERTO LOMAS P.E.

208 7th Ave, INDIALANTIC, FL 32903



434-688-0609 rllomas@lrlomaspe.com

SIGNED: 07/10/2026

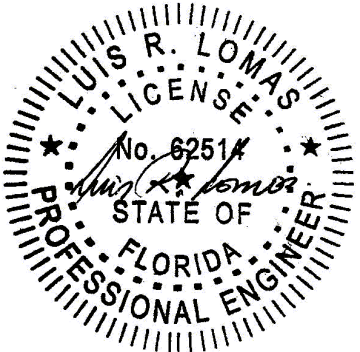

Luis R. Lomas P.E.
 FL No.: 62514

REVISIONS			
REV	DESCRIPTION	DATE	APPROVED
L	REVISED MANUFACTURER ADDRESS	07/10/2026	R.L.

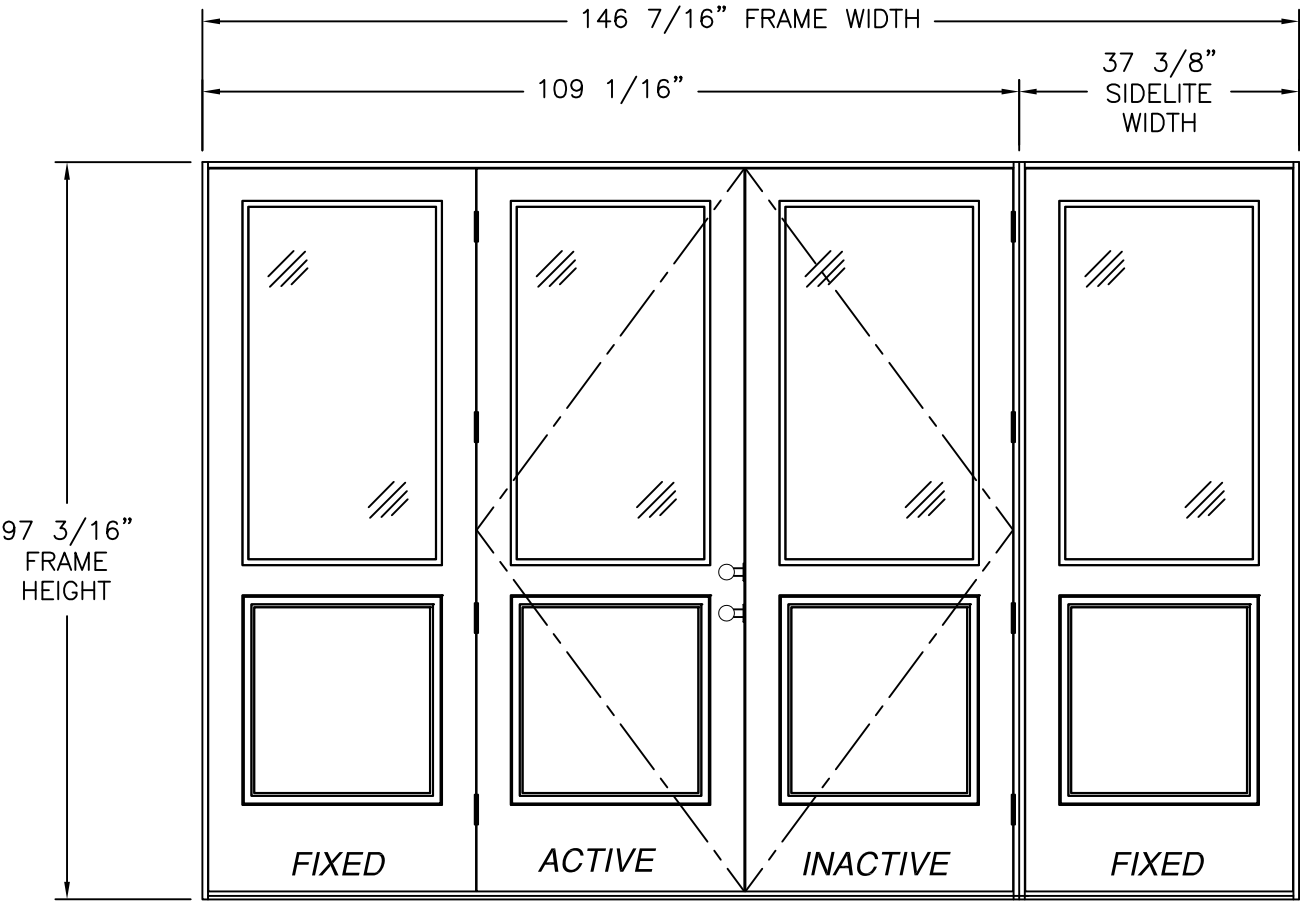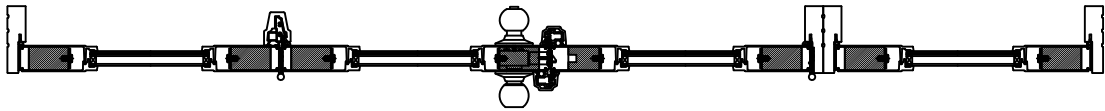

SERIES SLPS OUT-SWING SIDE-HINGED DOOR W/SIDELITES (OXX/O)

8' UNIT EXTERIOR VIEW

1/2 LITE PANELS

REFER TO SHEET 5 FOR HARDWARE AND NOTES

KWIKSET OR SCHLAGE SYSTEMS

DESIGN PRESSURE RATING	IMPACT RATING
±50.0PSF	LARGE & SMALL MISSILE IMPACT


MISSILE LEVEL D, WIND ZONE 4

ENDURA SYSTEM

DESIGN PRESSURE RATING	IMPACT RATING
±45.0PSF	LARGE & SMALL MISSILE IMPACT

MISSILE LEVEL D, WIND ZONE 4

(4) PANELS SHOWN, UNLIMITED NUMBER OF PANELS IN UNLIMITED CONFIGURATIONS ARE APPROVED AS LONG AS INDIVIDUAL PANEL AREA DOES NOT EXCEED 23.64 FT²

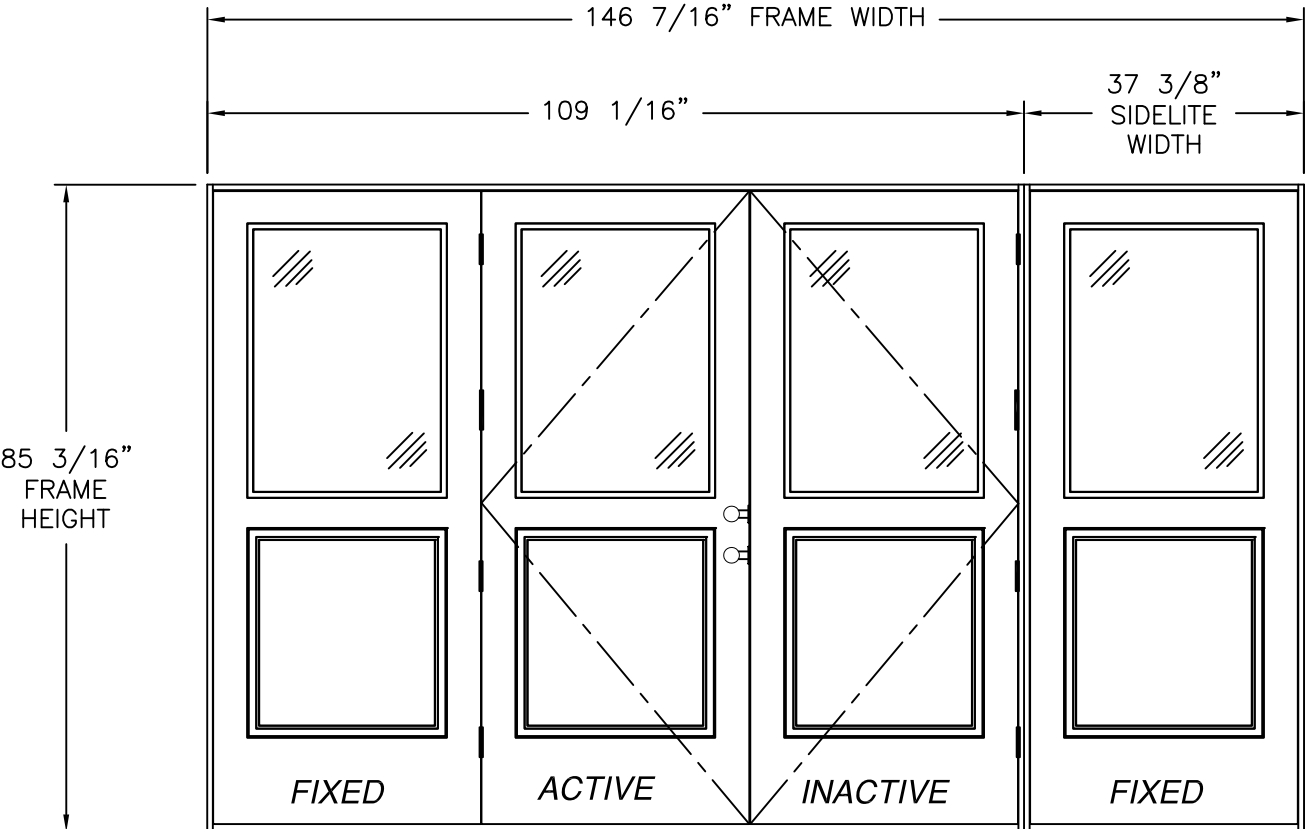

SERIES SLPS OUT-SWING SIDE-HINGED DOOR W/SIDELITES (OXX/O)

7' UNIT EXTERIOR VIEW

1/2 LITE PANELS

REFER TO SHEET 5 FOR HARDWARE AND NOTES

NAN YA PLASTICS CORPORATION U.S.A.


4016 SHADRACK ST.
HOUSTON, TX 77013

SERIES SLPS LITE GLAZED FIBERGLASS OUTSWING
SIDE-HINGED DOOR W/SIDELITES - IMPACT
1/2 LITE PANELS ELEVATION

DRAWN: A.R.	DWG NO. 08-03449	REV L
SCALE NTS	DATE 06/25/19	SHEET 4 OF 22

L. ROBERTO LOMAS P.E.
208 7th Ave, INDIALANTIC, FL 32903
434-688-0609 rllomas@lrlomaspe.com

SIGNED: 07/10/2026

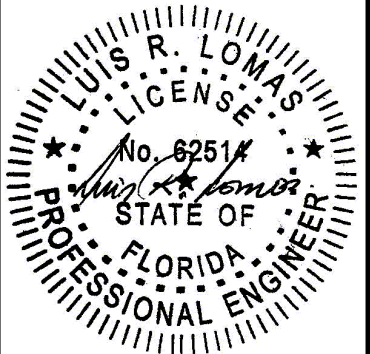

Luis R. Lomas P.E.
FL No.: 62514

REVISIONS			
REV	DESCRIPTION	DATE	APPROVED
L	REVISED MANUFACTURER ADDRESS	07/10/2026	R.L.

APPROVED HARDWARE

MANUFACTURER	MODEL	
Kwikset	Knob:	Signature Series
	Deadbolt:	Signature Series (980)
Schlage	Knob:	F Series
	Deadbolt:	B Series
Endura	Multi-Point	3000

HARDWARE SCHEDULE

A.	Handle sets at active panel
B.	Stainless steel flush bolt bar with keeper at passive panel
C.	Flush bolt mechanism (die cast, steel, POM) at passive panel
D.	Steel deadbolt with keeper at active panel
E.	Steel latch with keeper at active panel
F.	(4) 4x4 door hinge at stile of active and passive panel
G.	Aluminum reinforcement (A) at astragal
H.	Aluminum mullion reinforcement (B) at integral mullion
I.	Steel reinforcement at all vertical stiles
J.	Wood reinforcement (A) at both fixed, stationary and active panel top rails
K.	Wood reinforcement (B) at passive panel lock stile
L.	Wood reinforcement (C) at hinge stiles on active and inactive stiles on sidelite and mulled sidelite
M.	Wood reinforcement (D) at bottom rail

NOTES:

- PANEL SIZE (8' UNIT): 35 3/4" X 95 1/4"
- PANEL SIZE (7' UNIT): 35 3/4" X 83 1/4"
- D.L.O. (8' UNIT, FULL LITE PANEL): 25" X 79"
- D.L.O. (8' UNIT, 3/4 LITE PANEL): 25" X 63"
- D.L.O. (8' UNIT, 1/2 LITE PANEL): 25" X 47"
- D.L.O. (7' UNIT, FULL LITE PANEL): 25" X 67"
- D.L.O. (7' UNIT, 3/4 LITE PANEL): 25" X 51"
- D.L.O. (7' UNIT, 1/2 LITE PANEL): 25" X 35"

SIGNED: 07/10/2026

NAN YA PLASTICS CORPORATION U.S.A.
4016 SHADRACK ST.
HOUSTON, TX 77013

SERIES SLPS LITE GLAZED FIBERGLASS OUTSWING
SIDE-HINGED DOOR W/SIDELITES - IMPACT
HARDWARE SCHEDULE AND NOTES

DRAWN:
A.R.

DWG NO.
08-03449


REV
L

SCALE
NTS


DATE
06/25/19

SHEET
5 OF 22

L. ROBERTO LOMAS P.E.
208 7th Ave, INDIALANTIC, FL 32903
434-688-0609 rllomas@lrlomaspe.com

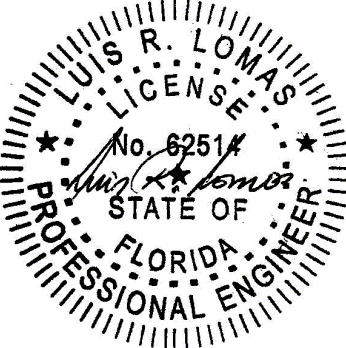


Luis R. Lomas P.E.
FL No.: 62514

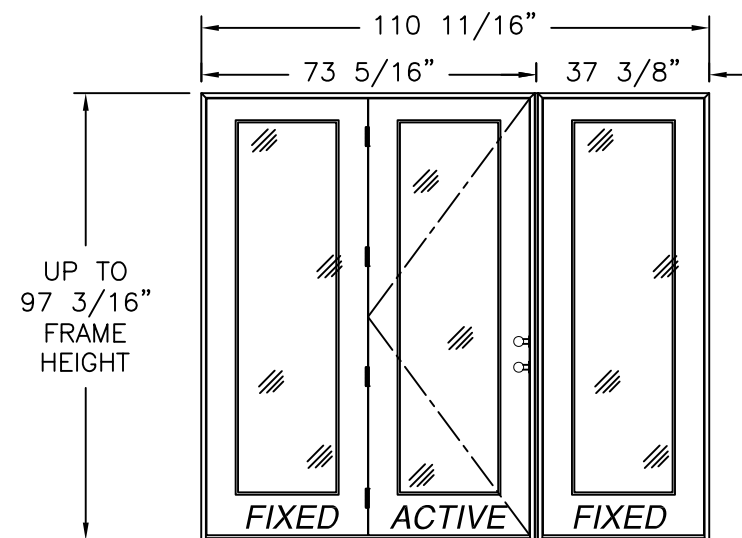

SINGLE W/SIDELITE MULL. (OX/O, O/XO)

EXTERIOR VIEW


FULL LITE SHOWN, 3/4 & 1/2 LITE SIMILAR

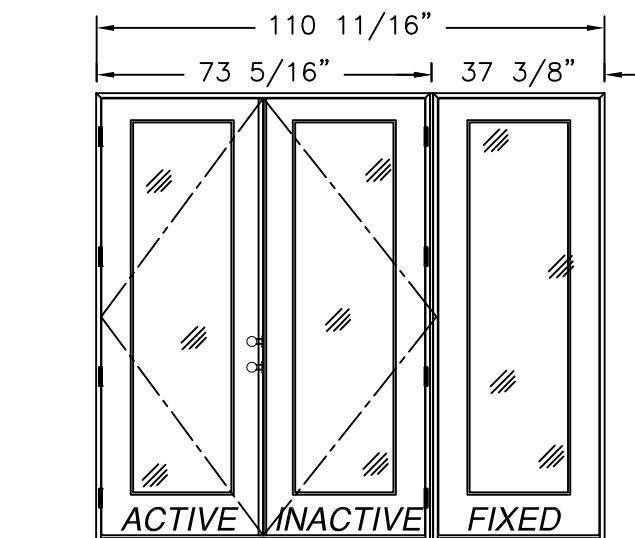

DOUBLE W/SIDELITE MULL. (XX/O, O/XX)

EXTERIOR VIEW

FULL LITE SHOWN, 3/4 & 1/2 LITE SIMILAR

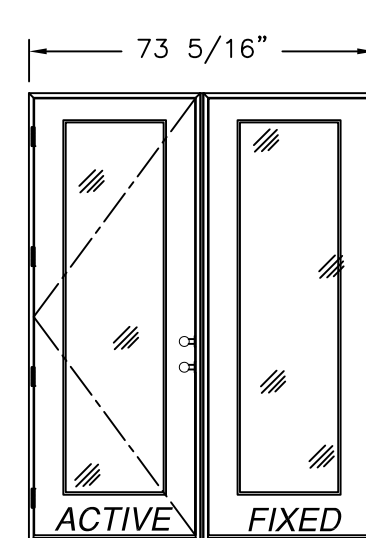


SINGLE W/SIDELITE MULL. (X/O, O/X)

EXTERIOR VIEW

FULL LITE SHOWN, 3/4 & 1/2 LITE SIMILAR

REVISIONS			
REV	DESCRIPTION	DATE	APPROVED
L	REVISED MANUFACTURER ADDRESS	07/10/2026	R.L.

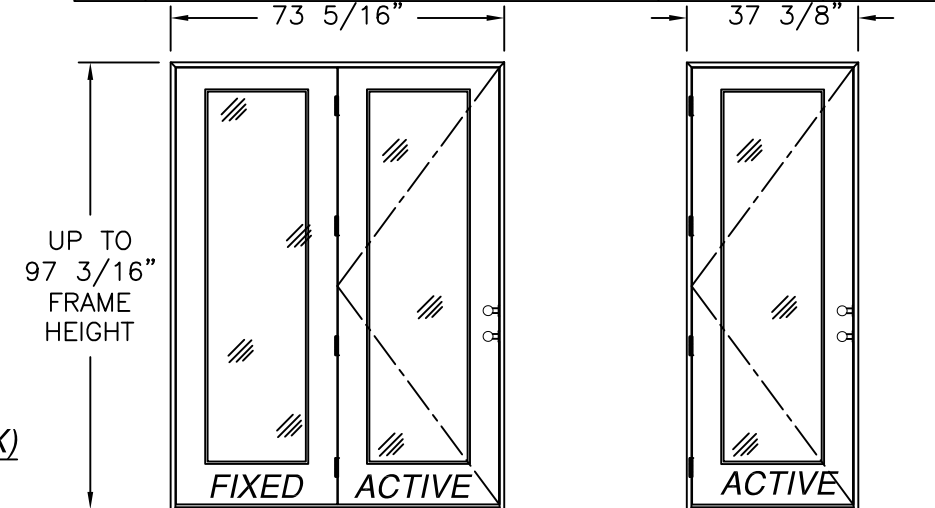

SINGLE W/SIDELITE (OX, XO)


EXTERIOR VIEW

FULL LITE SHOWN, 3/4 & 1/2 LITE SIMILAR

SINGLE (X)

EXTERIOR VIEW


FULL LITE SHOWN, 3/4 & 1/2 LITE SIMILAR

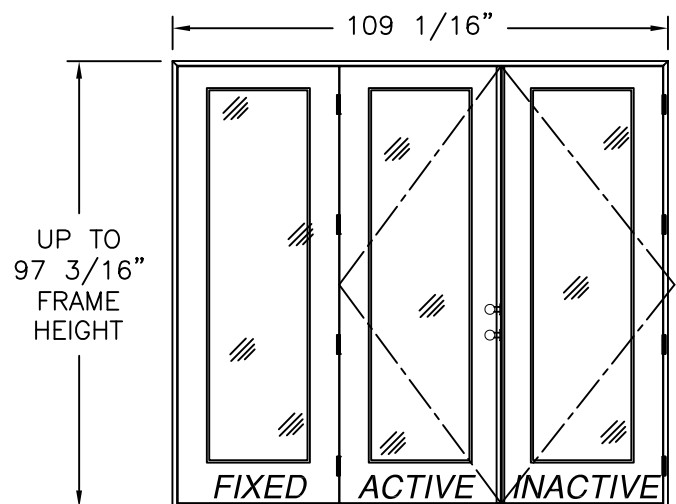

DOUBLE W/SIDELITE (OXX, XXO)

EXTERIOR VIEW


FULL LITE SHOWN, 3/4 & 1/2 LITE SIMILAR

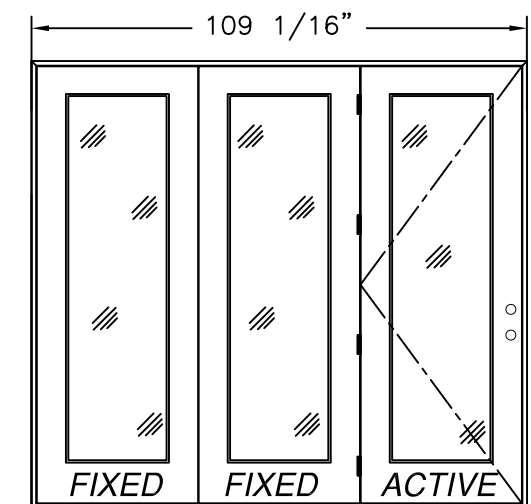

SINGLE W/SIDELITES (OOX, XOO)

EXTERIOR VIEW


FULL LITE SHOWN, 3/4 & 1/2 LITE SIMILAR

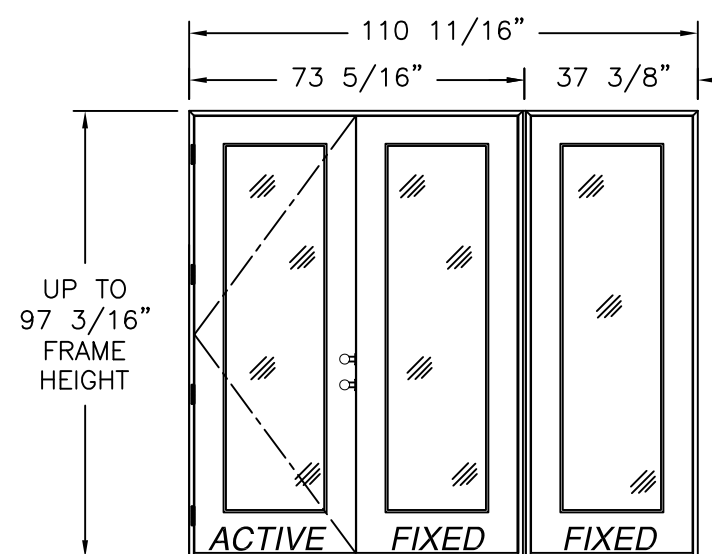

SINGLE W/SIDELITES MULL. (XO/O, O/OX)

EXTERIOR VIEW


FULL LITE SHOWN, 3/4 & 1/2 LITE SIMILAR

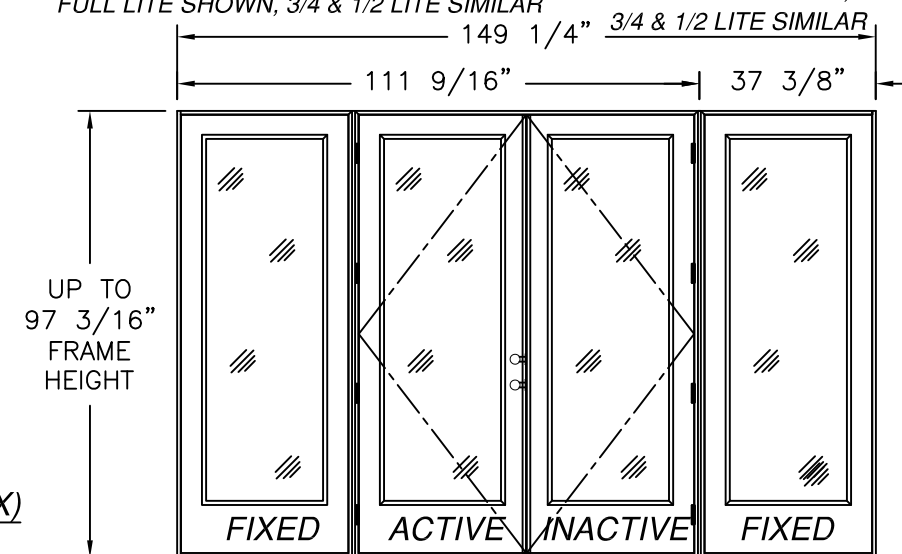

DOUBLE W/SIDELITES MULL. (O/XX/O)

EXTERIOR VIEW


FULL LITE SHOWN, 3/4 & 1/2 LITE SIMILAR

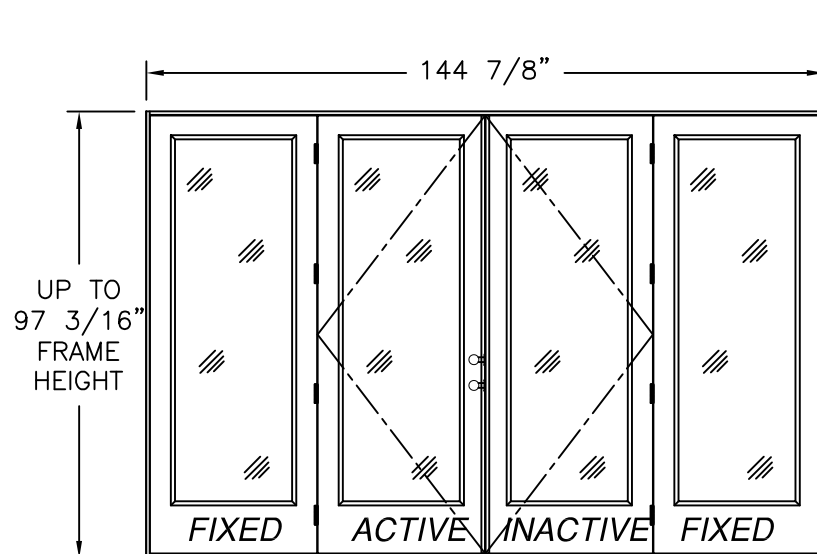

DOUBLE W/SIDELITE (OXXO)

EXTERIOR VIEW


FULL LITE SHOWN, 3/4 & 1/2 LITE SIMILAR

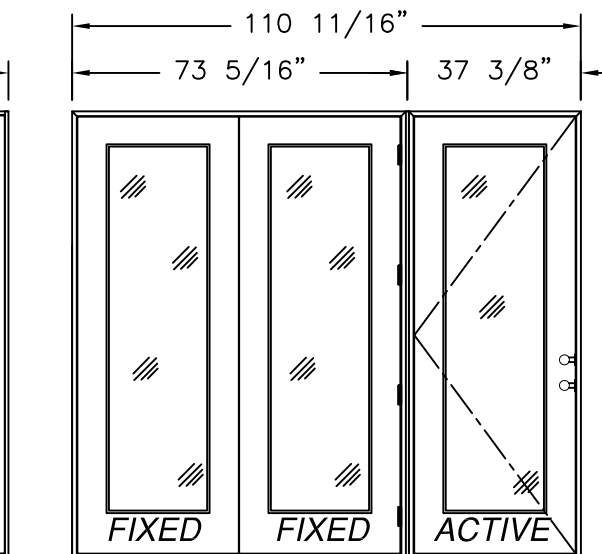

SINGLE W/SIDELITES MULL. (OO/X)

EXTERIOR VIEW

FULL LITE SHOWN, 3/4 & 1/2 LITE SIMILAR

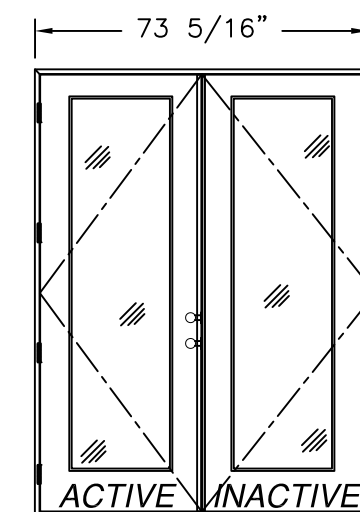

DOUBLE (XX)

EXTERIOR VIEW

FULL LITE SHOWN, 3/4 & 1/2 LITE SIMILAR

NOTE:
ALL APPROVED CONFIGURATIONS ARE SHOWN AS LEFT
HAND ACTIVE, RIGHT HAND ACTIVE IS ALSO APPROVED.

SIGNED: 07/10/2026


NAN YA PLASTICS CORPORATION U.S.A.

4016 SHADRACK ST.
HOUSTON, TX 77013

SERIES SLPS LITE GLAZED FIBERGLASS OUTSWING
SIDE-HINGED DOOR W/SIDELITES - IMPACT
APPROVED CONFIGURATIONS


DRAWN: A.R.	DWG NO. 08-03449	REV L
SCALE NTS	DATE 06/25/19	SHEET 6 OF 22

L. ROBERTO LOMAS P.E.
208 7th Ave, INDIALANTIC, FL 32903
434-688-0609 rllomas@lrlomaspe.com

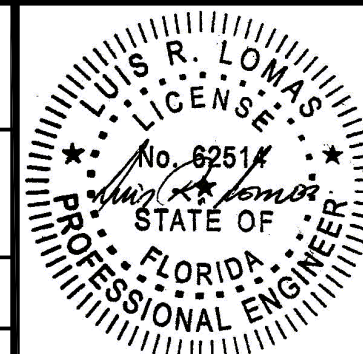

Luis R. Lomas P.E.
FL No.: 62514


REVISIONS			
REV	DESCRIPTION	DATE	APPROVED
L	REVISED MANUFACTURER ADDRESS	07/10/2026	R.L.

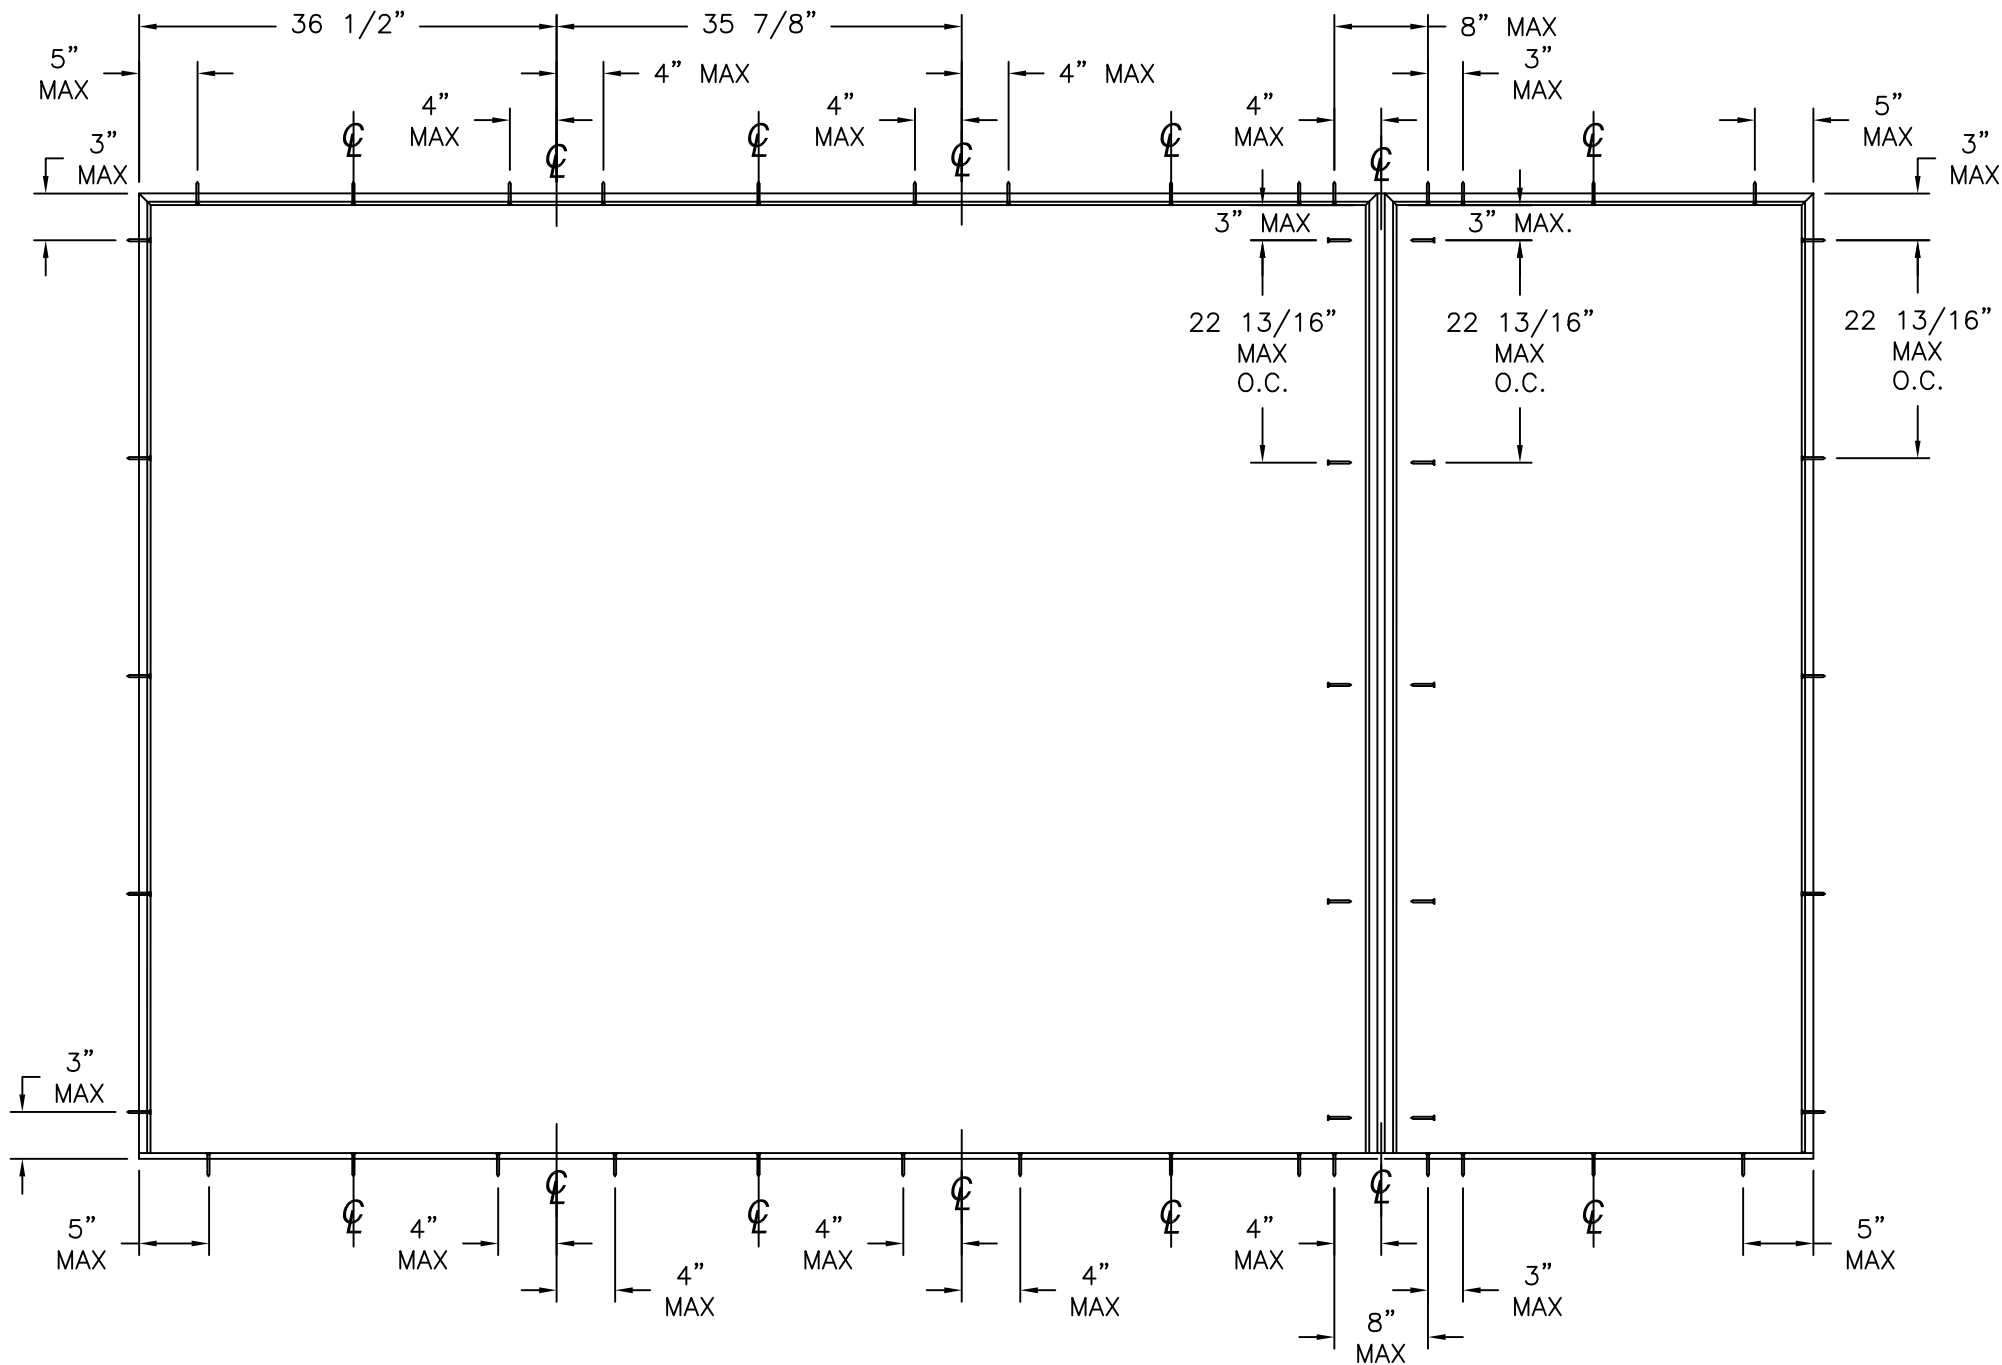


ANCHORING LAYOUT

SIGNED: 07/10/2026

NAN YA PLASTICS CORPORATION U.S.A. 4016 SHADRACK ST. HOUSTON, TX 77013		
SERIES SLPS LITE GLAZED FIBERGLASS OUTSWING SIDE-HINGED DOOR W/SIDELITES - IMPACT ANCHORING LAYOUT		
DRAWN: A.R.	DWG NO. 08-03449	REV L
SCALE NTS	DATE 06/25/19	SHEET 7 OF 22
L. ROBERTO LOMAS P.E. 208 7th Ave, INDIALANTIC, FL 32903 434-688-0609 rllomas@lrlomaspe.com		

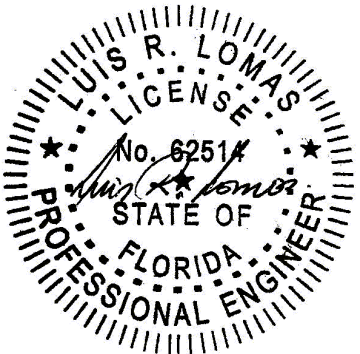


Luis R. Lomas P.E.
FL No.: 62514

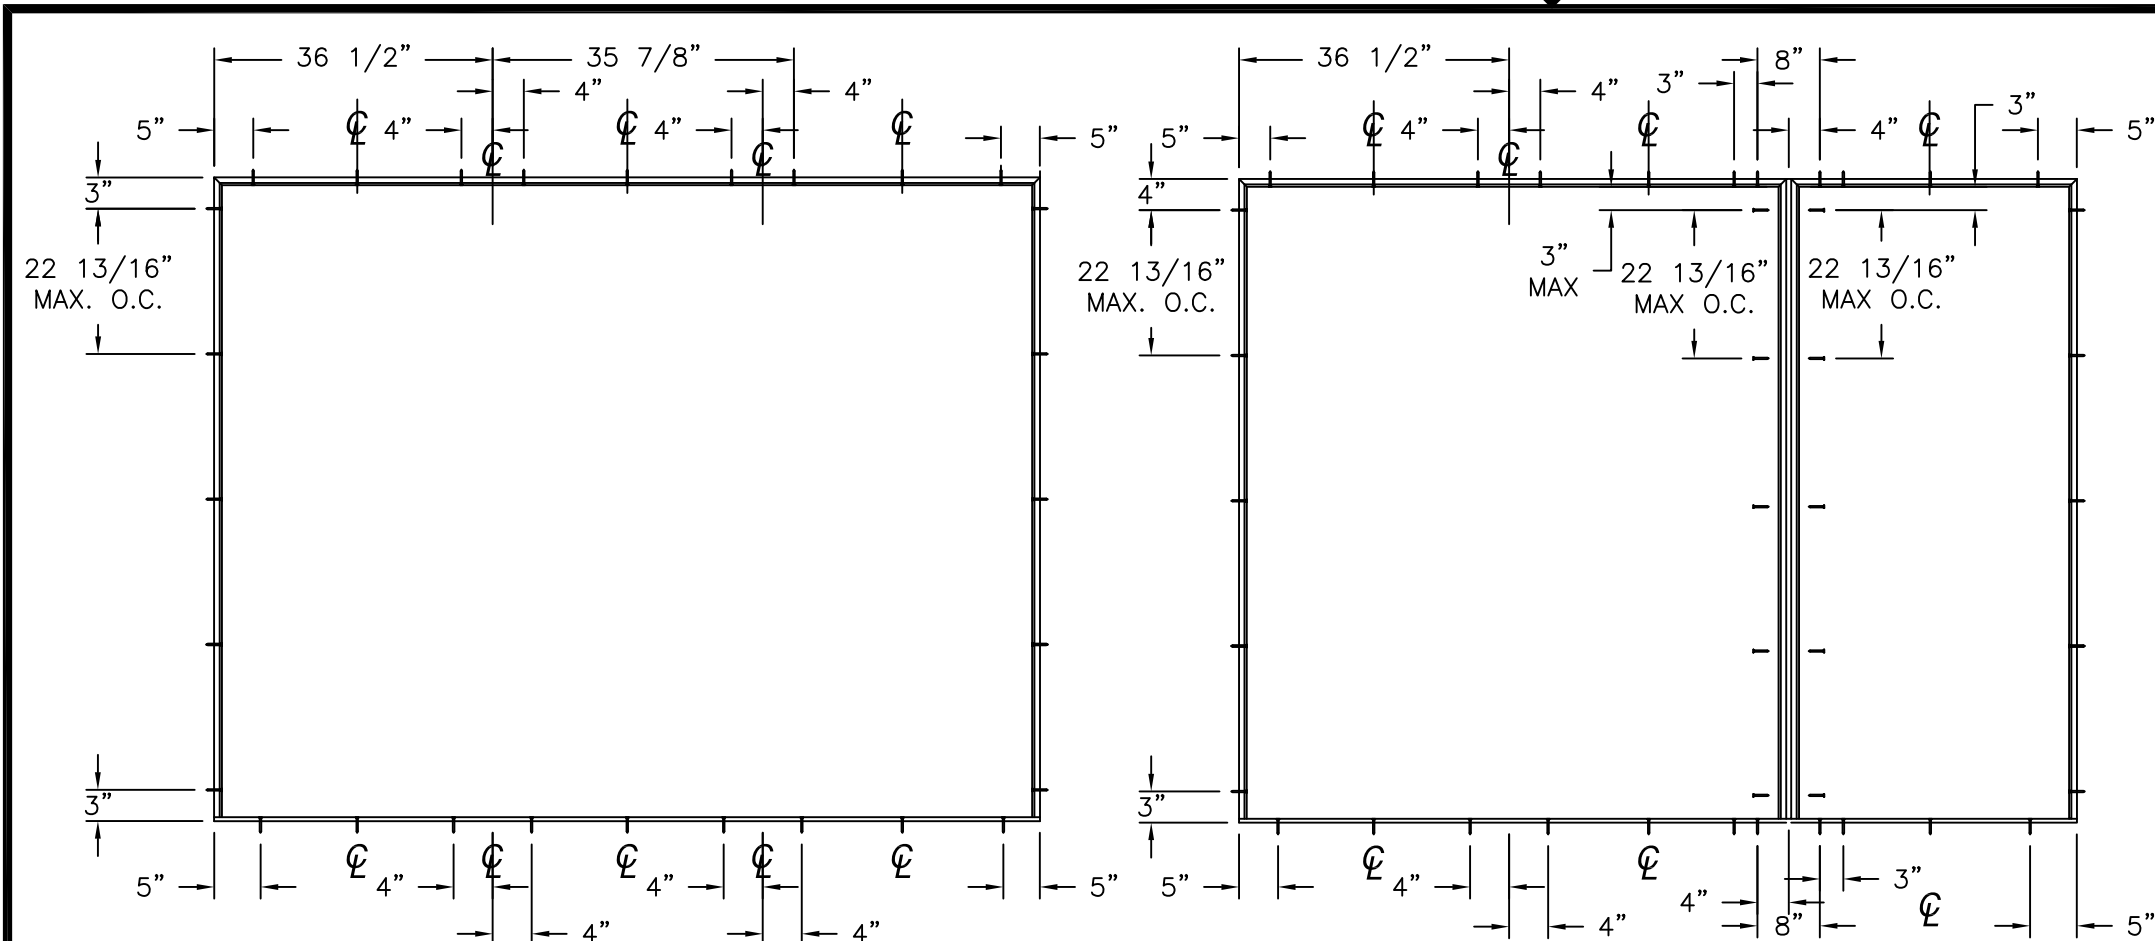


ANCHORING LAYOUT FOR OXO, XXO AND OXX

ANCHORING LAYOUT FOR OXO, XXO AND OXX (MULL)

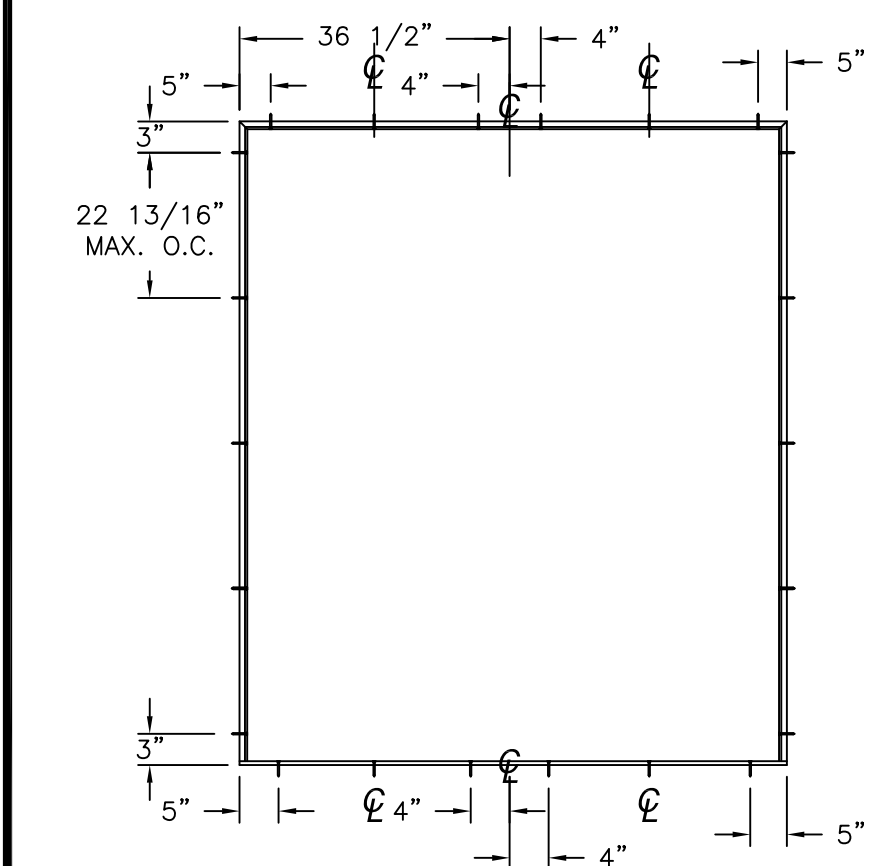


ANCHORING LAYOUT FOR XX, OX AND XO

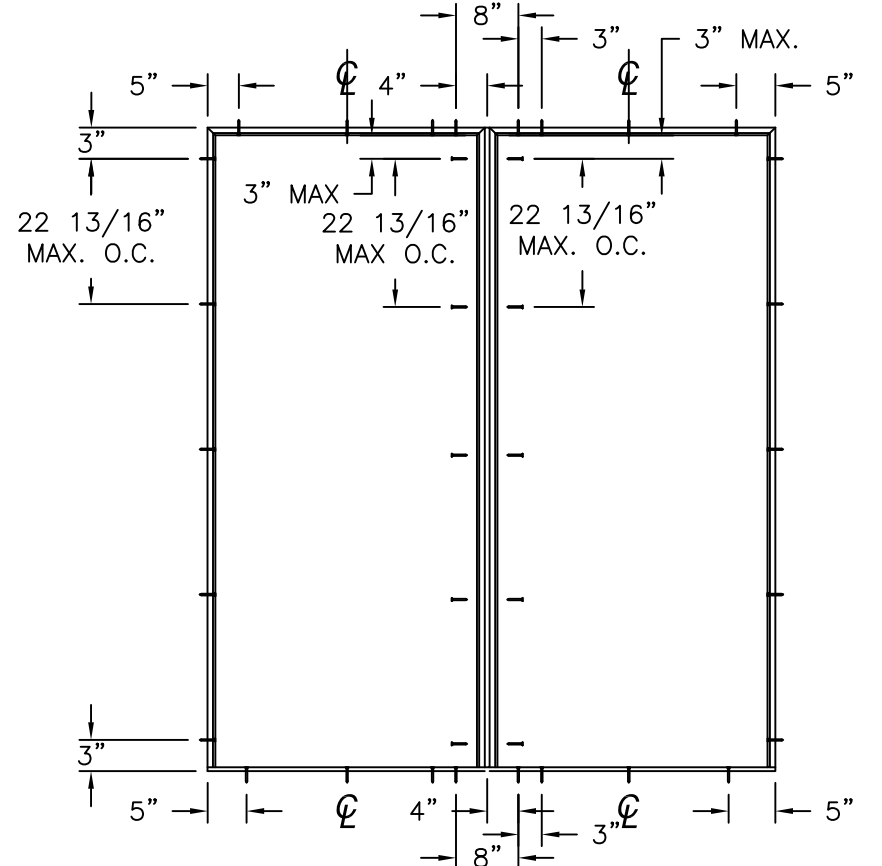

ANCHORING LAYOUT FOR OX AND XO (MULL)

REVISIONS			
REV	DESCRIPTION	DATE	APPROVED
L	REVISED MANUFACTURER ADDRESS	07/10/2026	R.L.

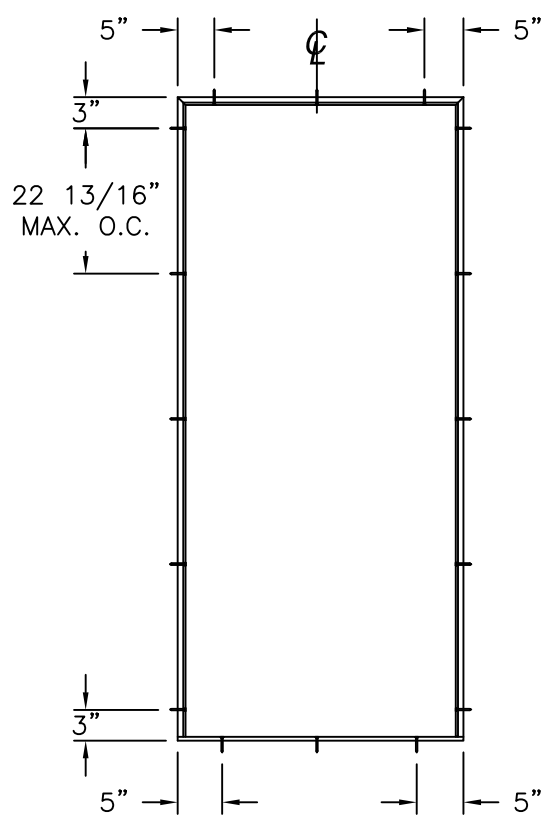

ANCHORING LAYOUT FOR X

NAN YA PLASTICS CORPORATION U.S.A.
4016 SHADRACK ST.
HOUSTON, TX 77013

SERIES SLPS LITE GLAZED FIBERGLASS OUTSWING
SIDE-HINGED DOOR W/SIDELITES - IMPACT
ANCHORING LAYOUTS

DRAWN:
A.R.

DWG NO.
08-03449

REV
L

SCALE
NTS


DATE
06/25/19

SHEET
8 OF 22


L. ROBERTO LOMAS P.E.
208 7th Ave, INDIALANTIC, FL 32903
434-688-0609 rllomas@lrlomaspe.com

SIGNED: 07/10/2026

Luis R. Lomas P.E.
FL No.: 62514

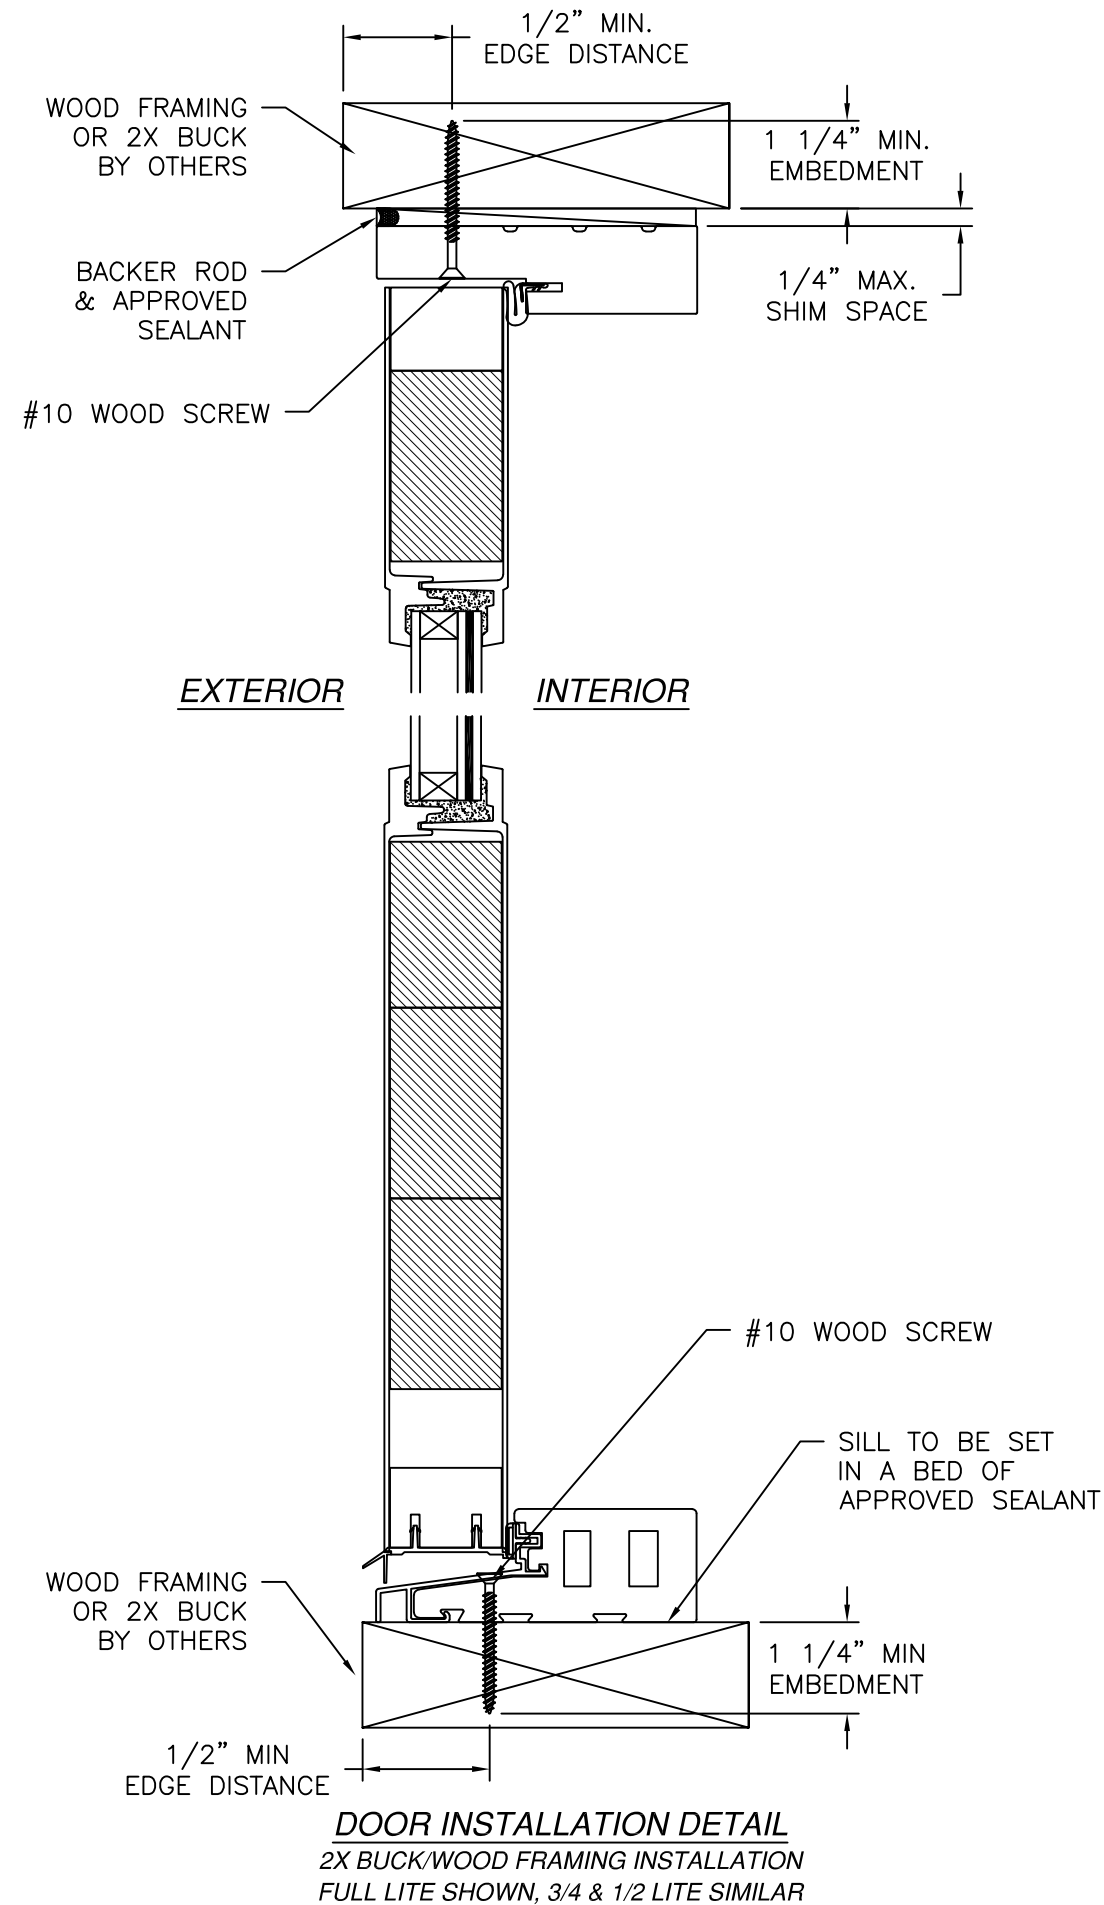

REVISIONS			
REV	DESCRIPTION	DATE	APPROVED
L	REVISED MANUFACTURER ADDRESS	07/10/2026	R.L.

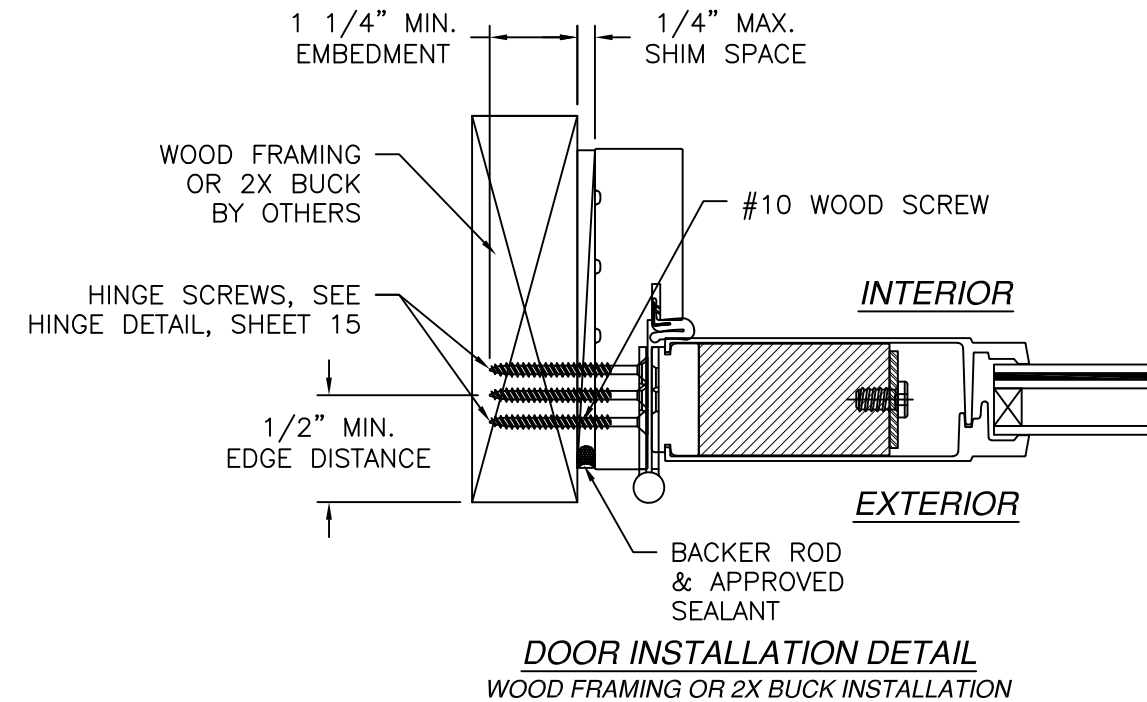


NOTES:


1. INTERIOR AND EXTERIOR FINISHES, BY OTHERS, NOT SHOWN FOR CLARITY.
2. PERIMETER AND JOINT SEALANT BY OTHERS TO BE DESIGNED IN ACCORDANCE WITH ASTM E2112

SIGNED: 07/10/2026


NAN YA PLASTICS CORPORATION U.S.A. 4016 SHADRACK ST. HOUSTON, TX 77013		
SERIES SLPS LITE GLAZED FIBERGLASS OUTSWING SIDE-HINGED DOOR W/SIDELITES - IMPACT DOOR INSTALLATION DETAILS		
DRAWN: A.R.	DWG NO. 08-03449	REV L
SCALE NTS	DATE 06/25/19	SHEET 9 OF 22
L. ROBERTO LOMAS P.E. 208 7th Ave, INDIALANTIC, FL 32903 434-688-0609 rllomas@lrlomaspe.com		

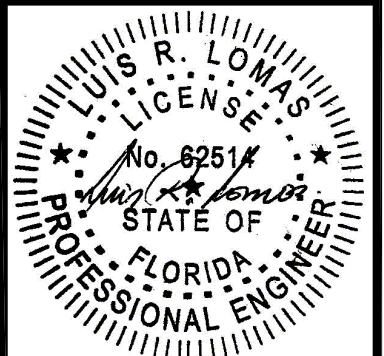

Luis R. Lomas P.E.
FL No.: 62514

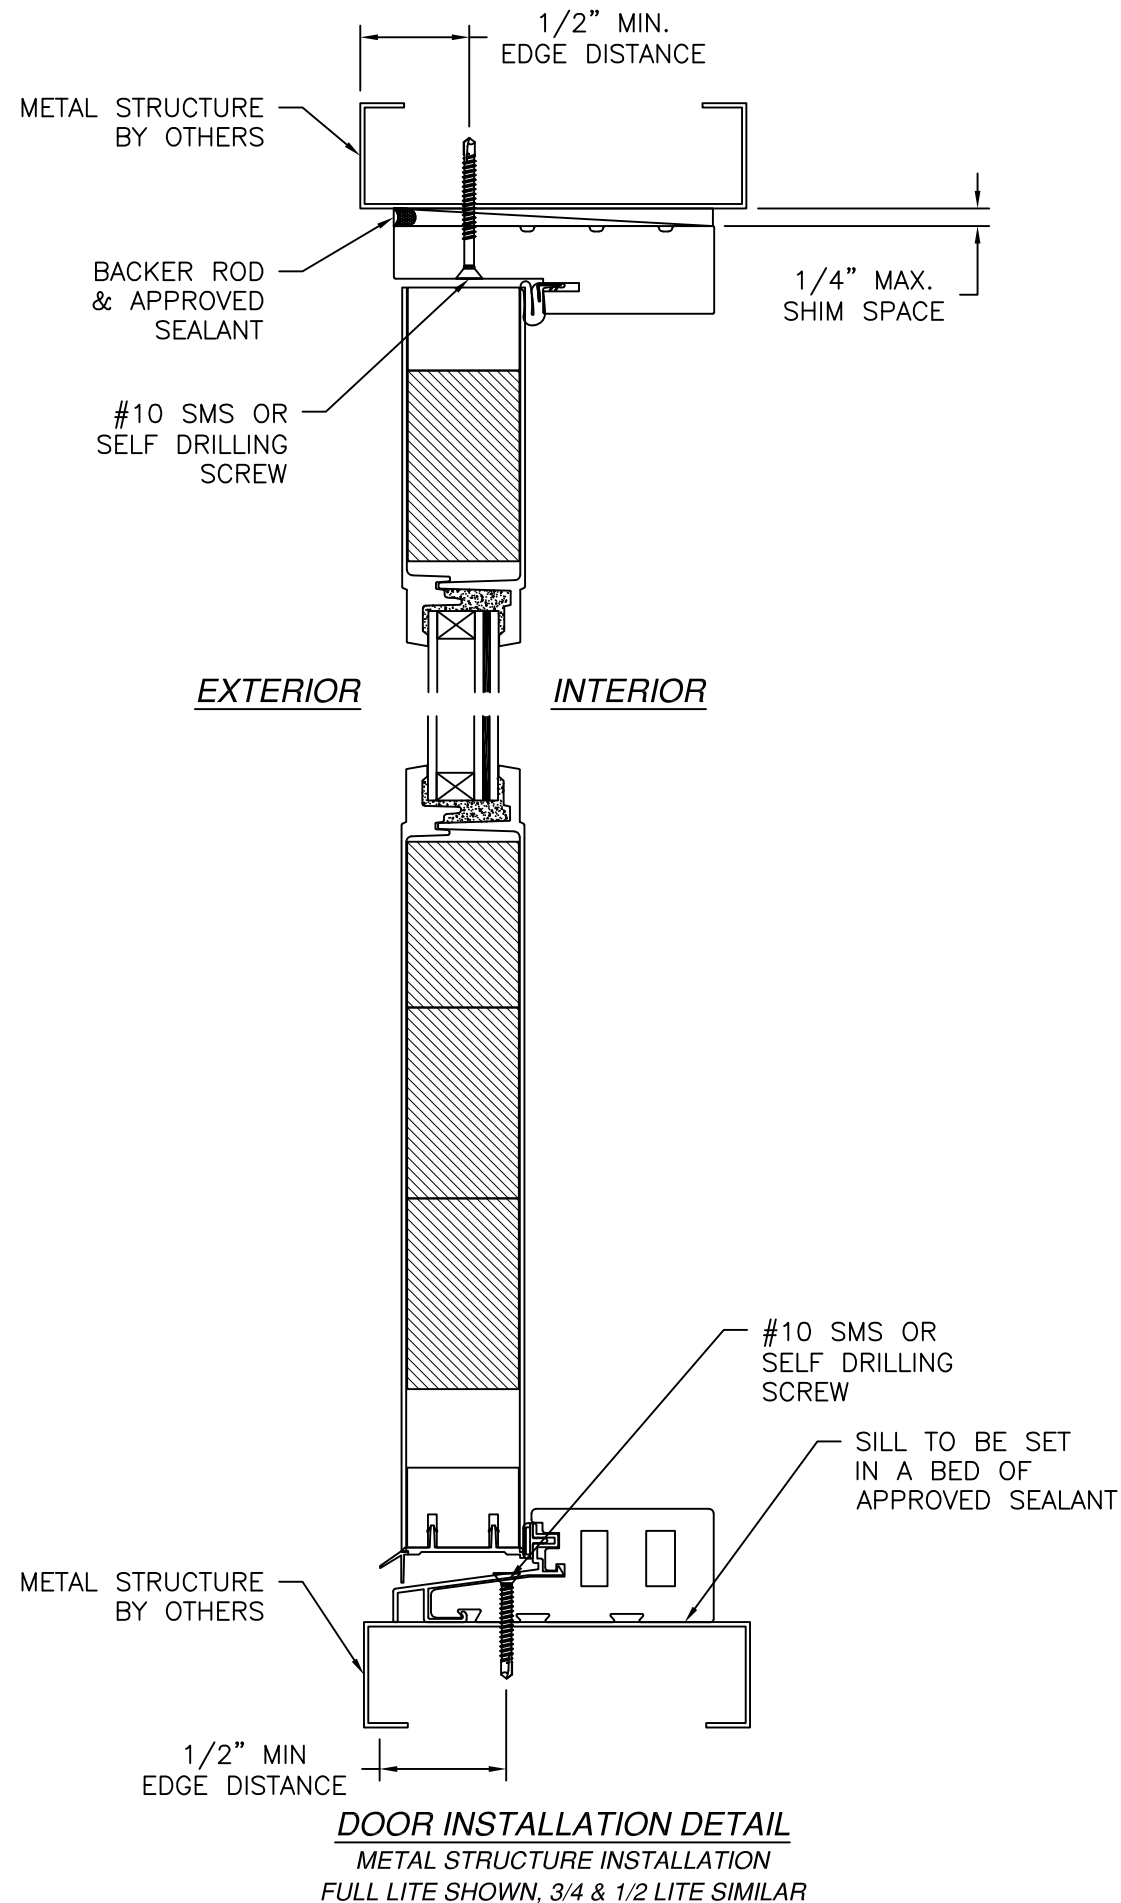

REVISIONS			
REV	DESCRIPTION	DATE	APPROVED
L	REVISED MANUFACTURER ADDRESS	07/10/2026	R.L.

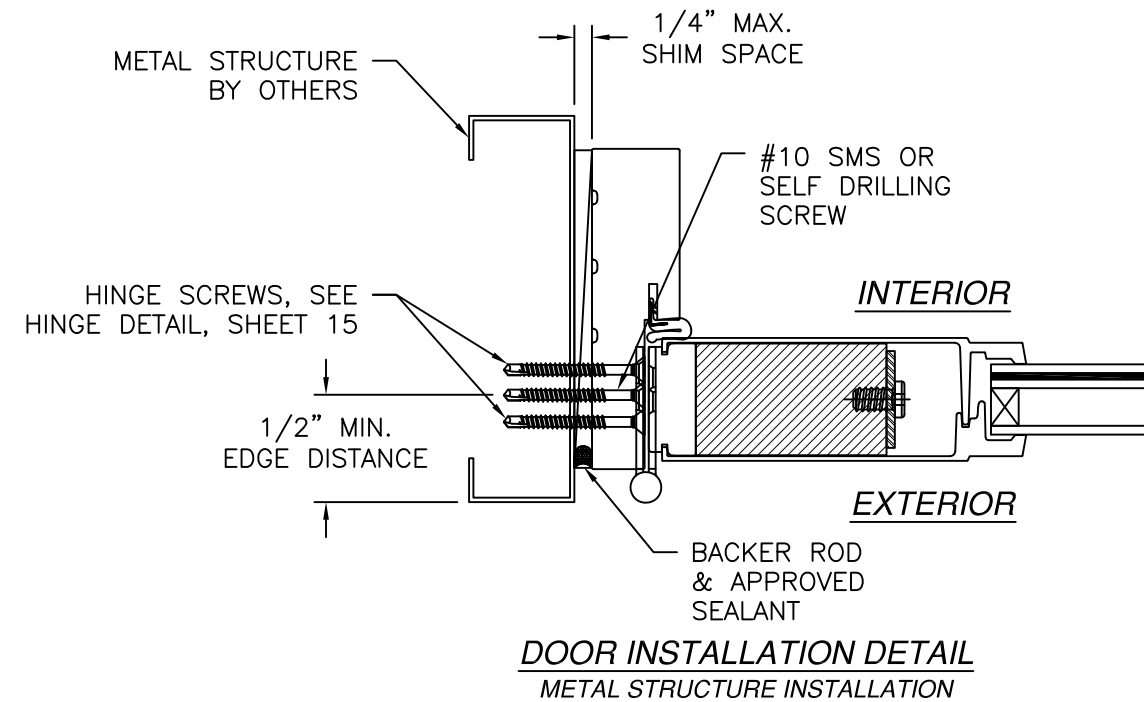


NOTES:


1. INTERIOR AND EXTERIOR FINISHES, BY OTHERS, NOT SHOWN FOR CLARITY.
2. PERIMETER AND JOINT SEALANT BY OTHERS TO BE DESIGNED IN ACCORDANCE WITH ASTM E2112

SIGNED: 07/10/2026


NAN YA PLASTICS CORPORATION U.S.A. 4016 SHADRACK ST. HOUSTON, TX 77013		
SERIES SLPS LITE GLAZED FIBERGLASS OUTSWING SIDE-HINGED DOOR W/SIDELITES - IMPACT DOOR INSTALLATION DETAILS		
DRAWN: A.R.	DWG NO. 08-03449	REV L
SCALE NTS	DATE 06/25/19	SHEET 10 OF 22
L. ROBERTO LOMAS P.E. 208 7th Ave, INDIALANTIC, FL 32903 434-688-0609 rllomas@lrlomaspe.com		

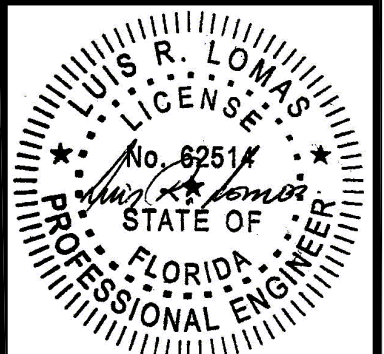


Luis R. Lomas P.E.
FL No.: 62514

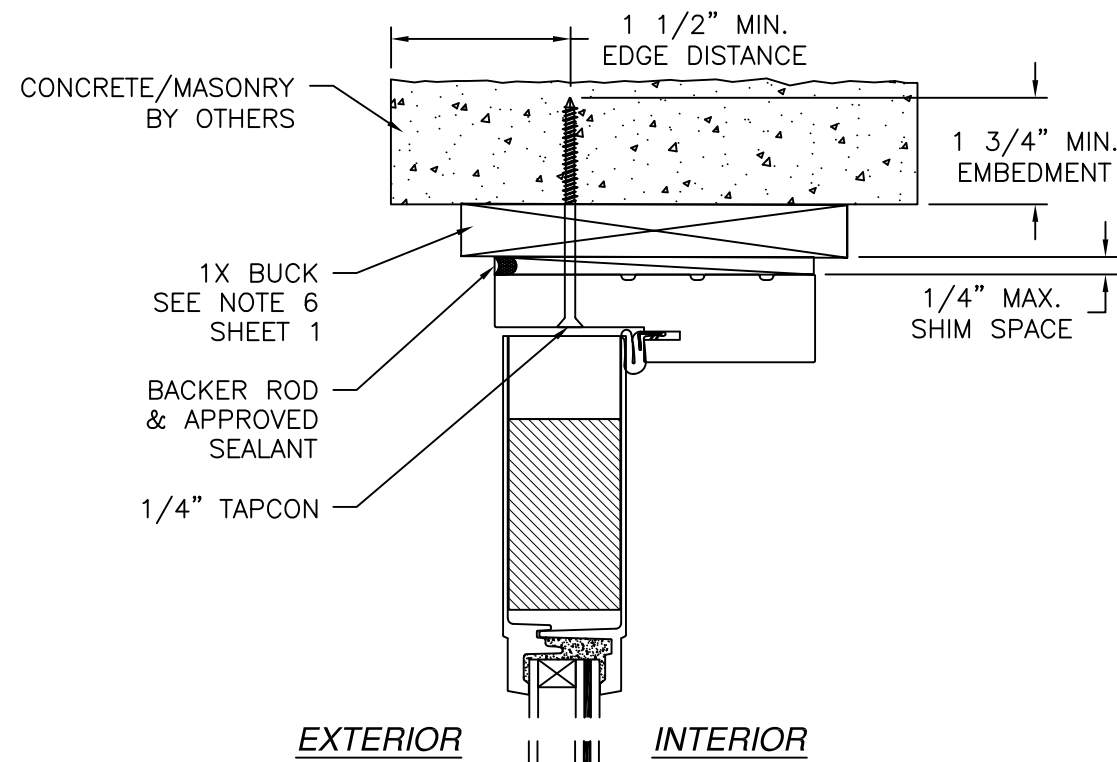

DOOR INSTALLATION DETAIL
 CONCRETE/MASONRY WITH 1X BUCK INSTALLATION
 FOR CONCRETE/MASONRY WITHOUT 1X BUCK REFER
 TO JAMB INSTALLATION DETAIL
 FULL LITE SHOWN, 3/4 & 1/2 LITE SIMILAR

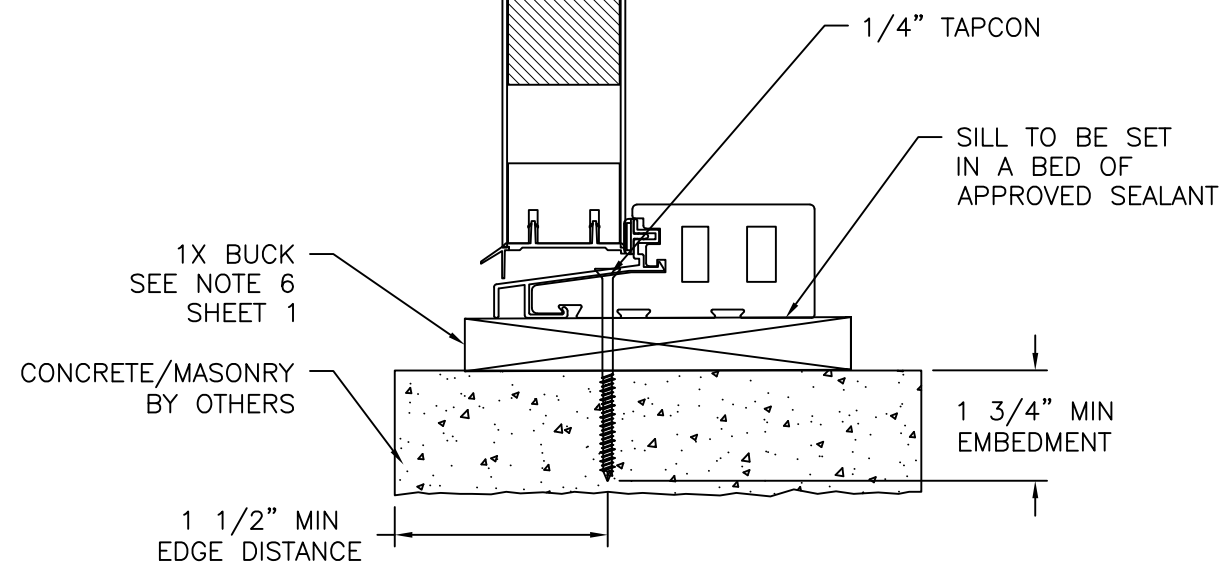

REVISIONS			
REV	DESCRIPTION	DATE	APPROVED
L	REVISED MANUFACTURER ADDRESS	07/10/2026	R.L.

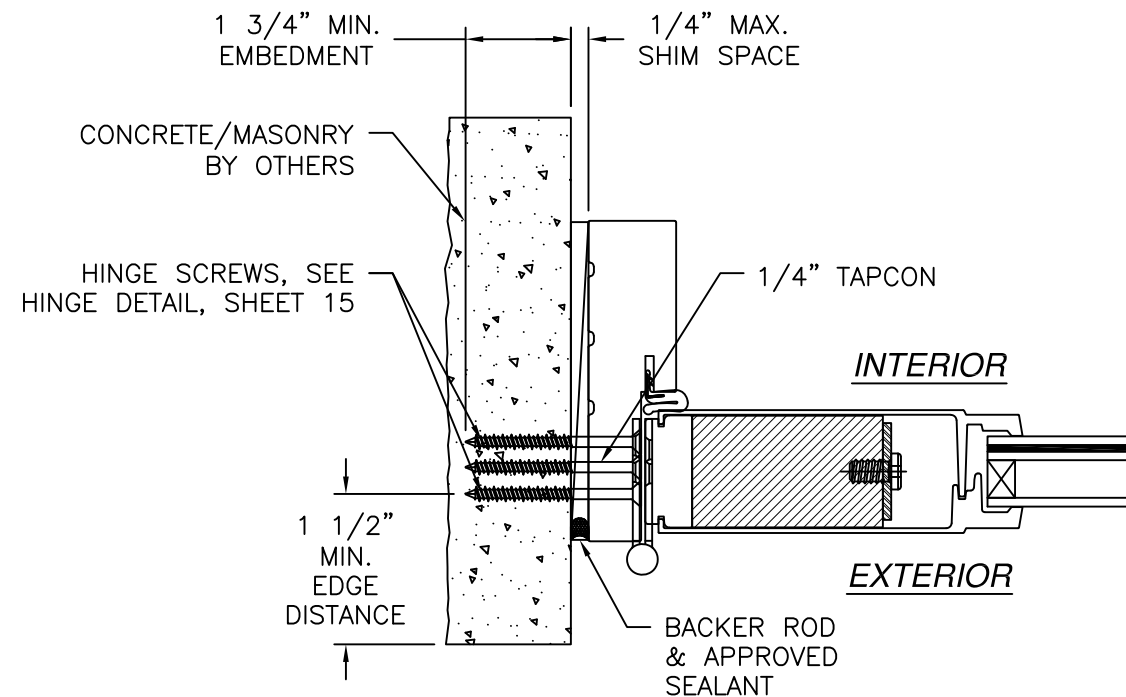

DOOR INSTALLATION DETAIL
 CONCRETE/MASONRY WITHOUT 1X BUCK INSTALLATION
 FOR CONCRETE/MASONRY INSTALLATION WITH 1X BUCK REFER TO
 HEAD AND SILL INSTALLATION DETAILS

NOTES:

1. INTERIOR AND EXTERIOR FINISHES, BY OTHERS, NOT SHOWN FOR CLARITY.
2. PERIMETER AND JOINT SEALANT BY OTHERS TO BE DESIGNED IN ACCORDANCE WITH ASTM E2112

SIGNED: 07/10/2026


NAN YA PLASTICS CORPORATION U.S.A.

4016 SHADRACK ST.
 HOUSTON, TX 77013


SERIES SLPS LITE GLAZED FIBERGLASS OUTSWING
 SIDE-HINGED DOOR W/SIDELITES - IMPACT
 DOOR INSTALLATION DETAILS

DRAWN: A.R.	DWG NO. 08-03449	REV L
SCALE NTS	DATE 06/25/19	SHEET 11 OF 22


L. ROBERTO LOMAS P.E.
 208 7th Ave, INDIALANTIC, FL 32903
 434-688-0609 rllomas@lrlomaspe.com

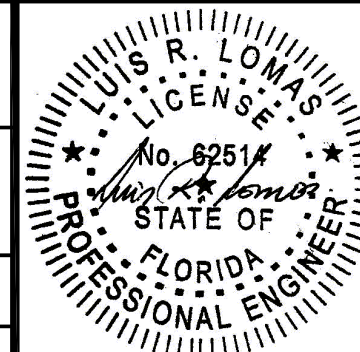

Luis R. Lomas P.E.
 FL No.: 62514

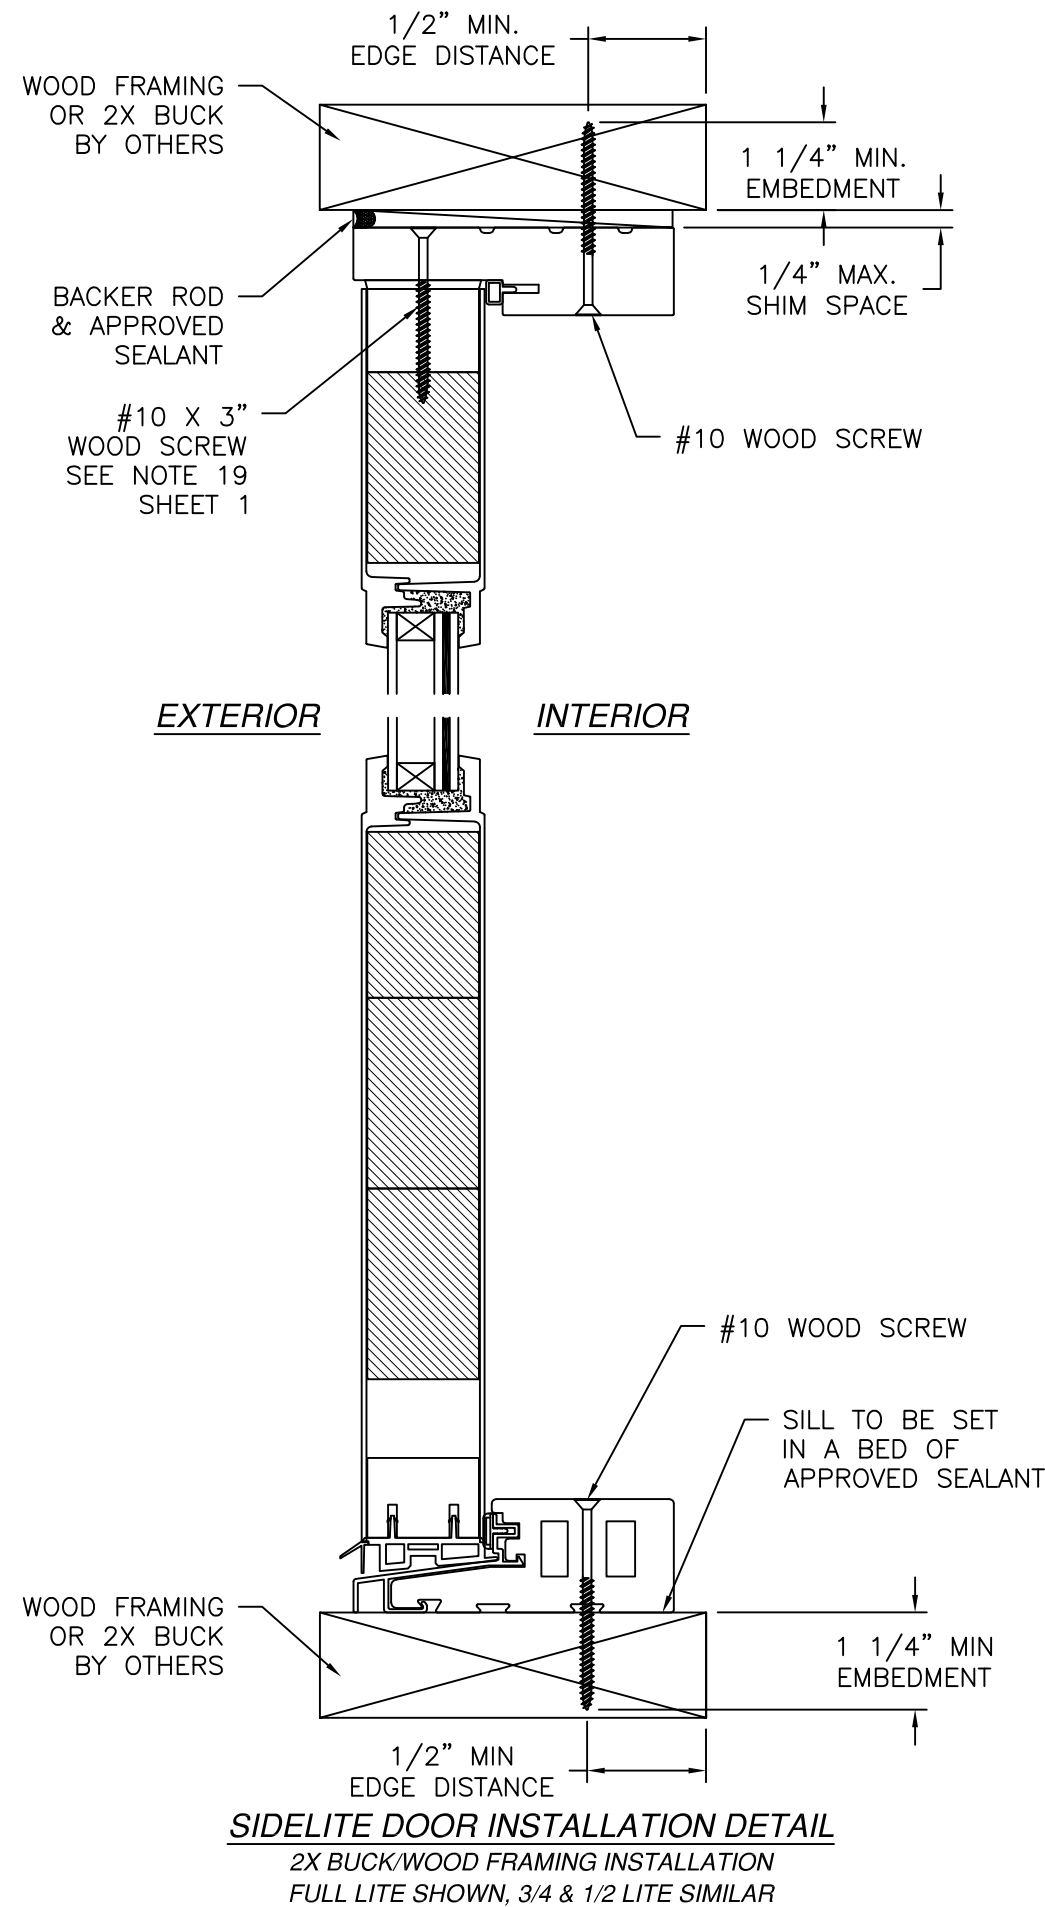

REVISIONS			
REV	DESCRIPTION	DATE	APPROVED
L	REVISED MANUFACTURER ADDRESS	07/10/2026	R.L.

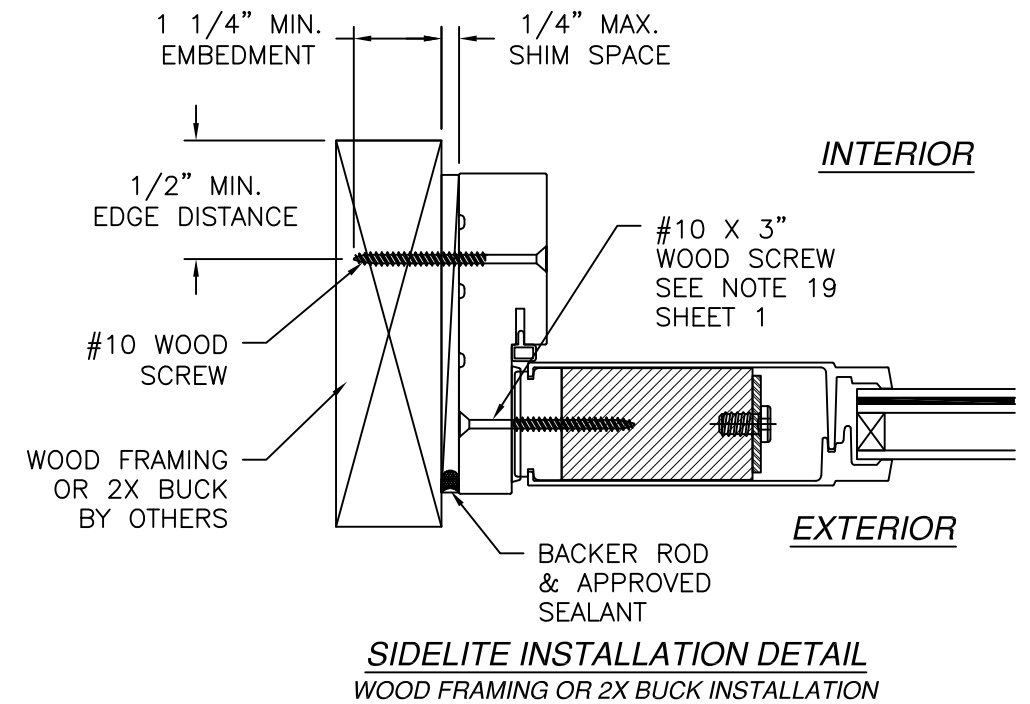


NOTES:


1. INTERIOR AND EXTERIOR FINISHES, BY OTHERS, NOT SHOWN FOR CLARITY.
2. PERIMETER AND JOINT SEALANT BY OTHERS TO BE DESIGNED IN ACCORDANCE WITH ASTM E2112

SIGNED: 07/10/2026


NAN YA PLASTICS CORPORATION U.S.A. 4016 SHADRACK ST. HOUSTON, TX 77013		
SERIES SLPS LITE GLAZED FIBERGLASS OUTSWING SIDE-HINGED DOOR W/SIDELITES - IMPACT SIDELITE INSTALLATION DETAILS		
DRAWN: A.R.	DWG NO. 08-03449	REV L
SCALE NTS	DATE 06/25/19	SHEET 12 OF 22
L. ROBERTO LOMAS P.E. 208 7th Ave, INDIALANTIC, FL 32903 434-688-0609 rllomas@lrlomaspe.com		

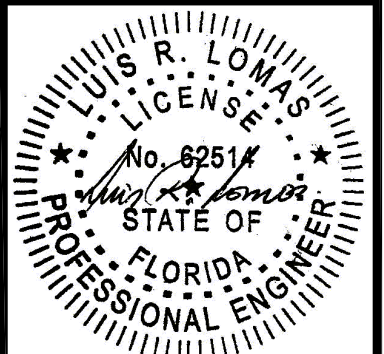

Luis R. Lomas P.E.
FL No.: 62514

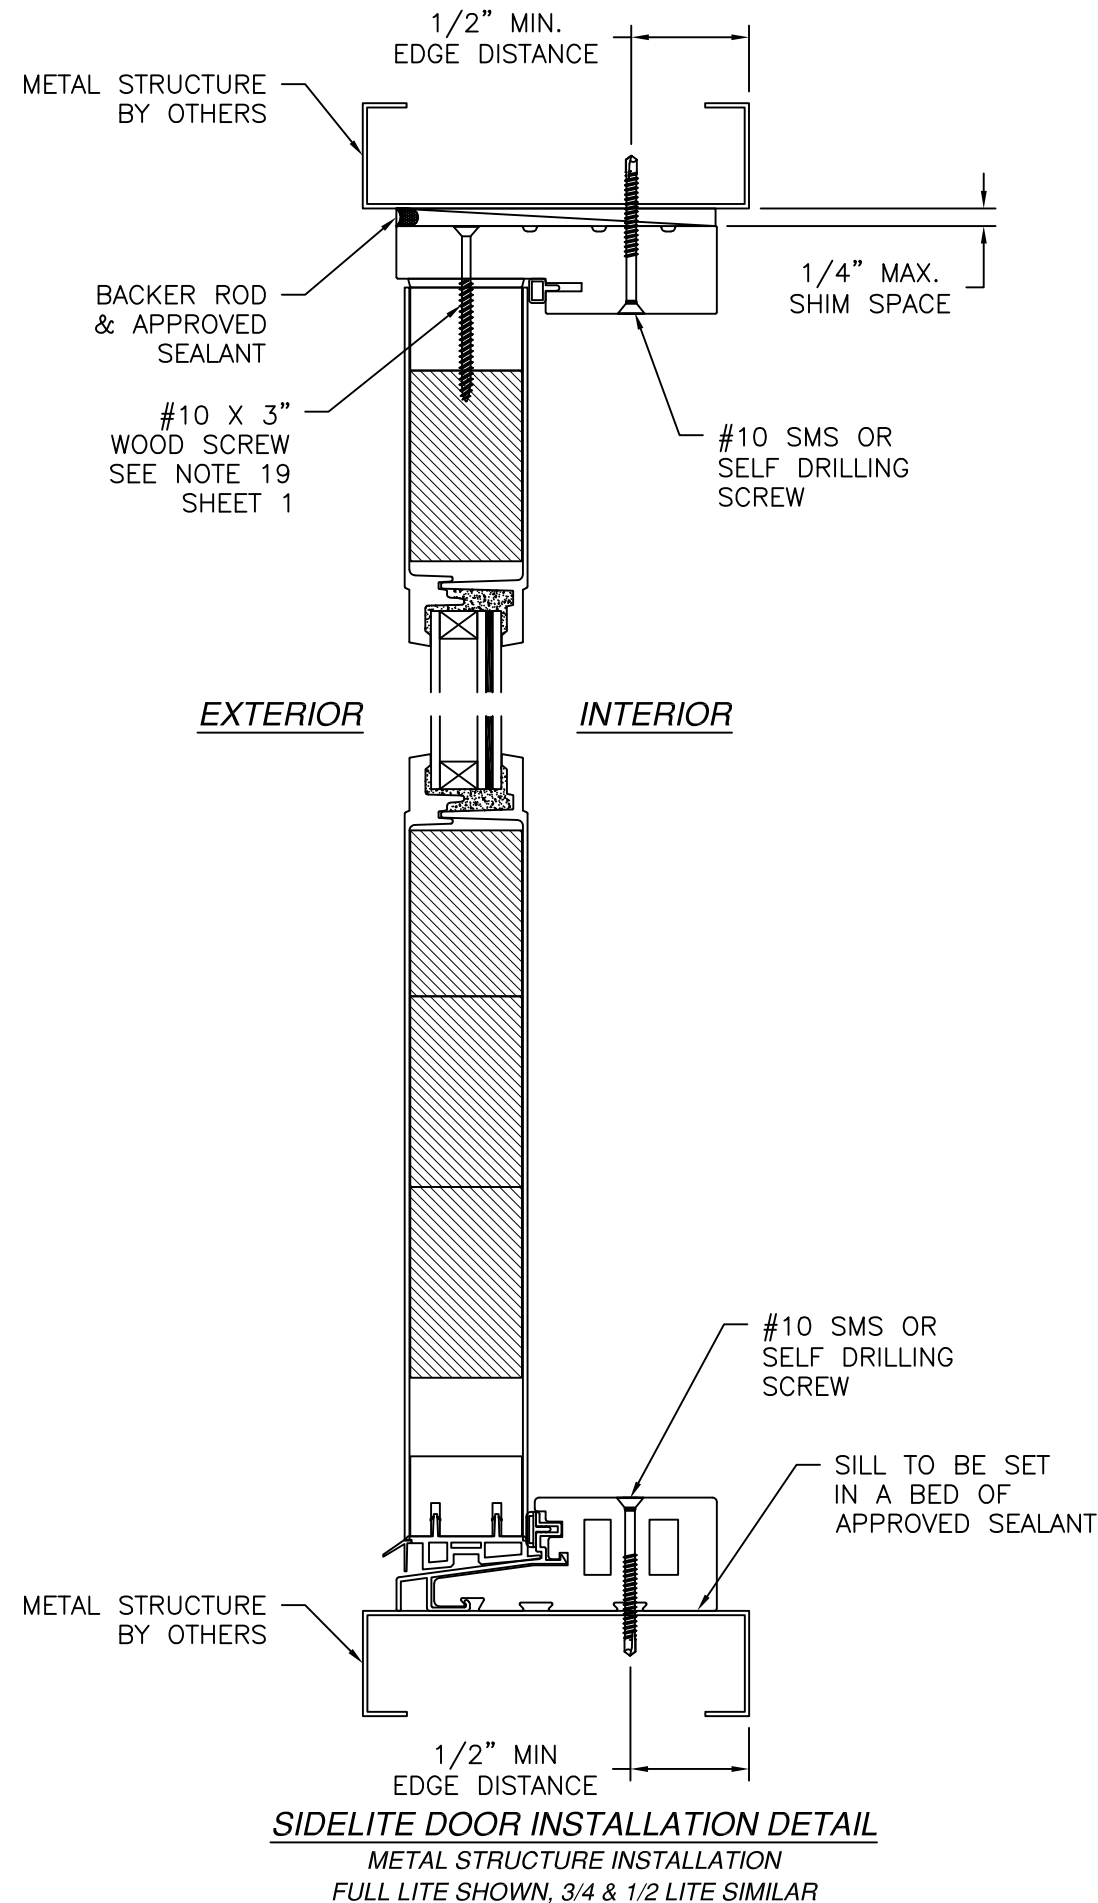

REVISIONS			
REV	DESCRIPTION	DATE	APPROVED
L	REVISED MANUFACTURER ADDRESS	07/10/2026	R.L.

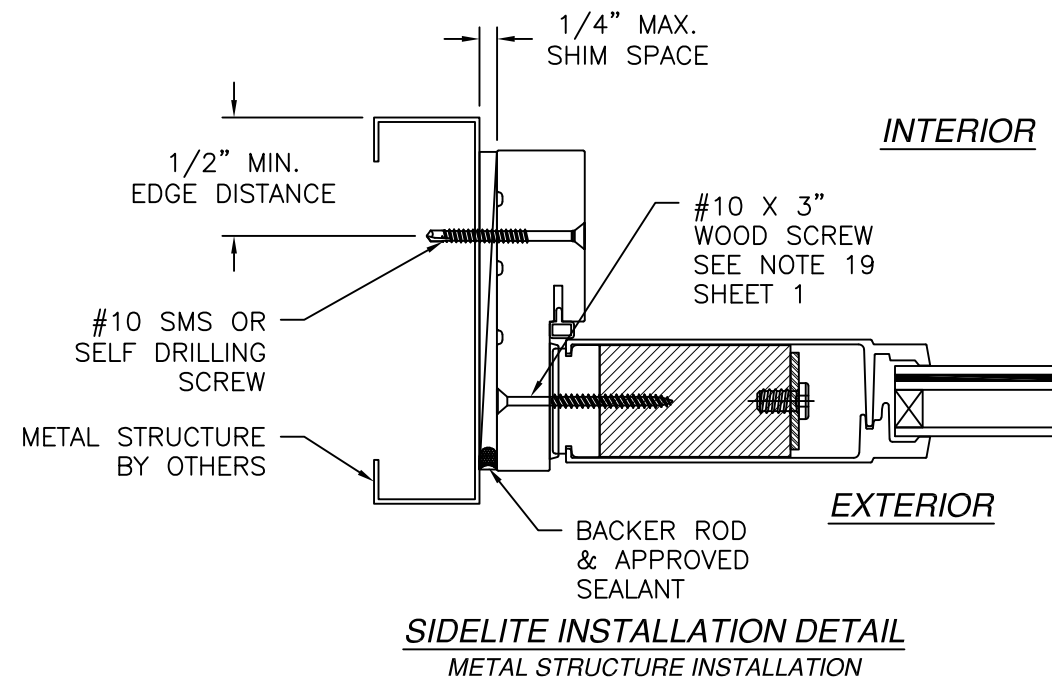


NOTES:

1. INTERIOR AND EXTERIOR FINISHES, BY OTHERS, NOT SHOWN FOR CLARITY.
2. PERIMETER AND JOINT SEALANT BY OTHERS TO BE DESIGNED IN ACCORDANCE WITH ASTM E2112

SIGNED: 07/10/2026

NAN YA PLASTICS CORPORATION U.S.A. 4016 SHADRACK ST. HOUSTON, TX 77013			
SERIES SLPS LITE GLAZED FIBERGLASS OUTSWING SIDE-HINGED DOOR W/SIDELITES - IMPACT SIDELITE INSTALLATION DETAILS			
DRAWN: A.R.	DWG NO. 08-03449	REV L	
SCALE NTS	DATE 06/25/19	SHEET 13 OF 22	
L. ROBERTO LOMAS P.E. 208 7th Ave, INDIALANTIC, FL 32903 434-688-0609 rllomas@lrlomaspe.com			



REVISIONS			
REV	DESCRIPTION	DATE	APPROVED
L	REVISED MANUFACTURER ADDRESS	07/10/2026	R.L.

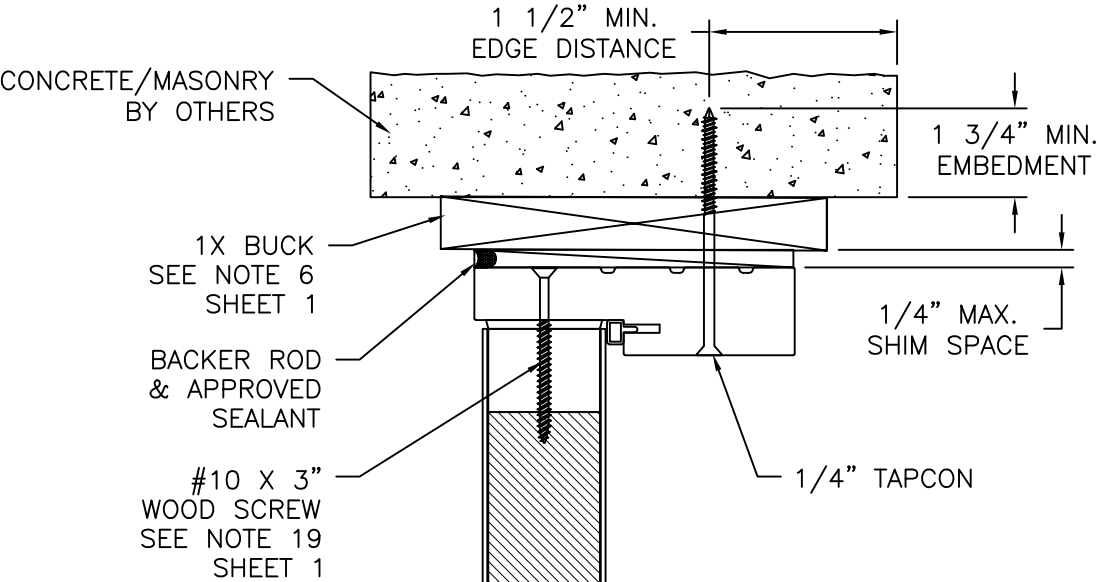

EXTERIOR

INTERIOR

SIDELITE INSTALLATION DETAIL
CONCRETE/MASONRY WITH 1X BUCK INSTALLATION
FOR CONCRETE/MASONRY WITHOUT 1X BUCK REFER
TO JAMB INSTALLATION DETAIL
FULL LITE SHOWN, 3/4 & 1/2 LITE SIMILAR

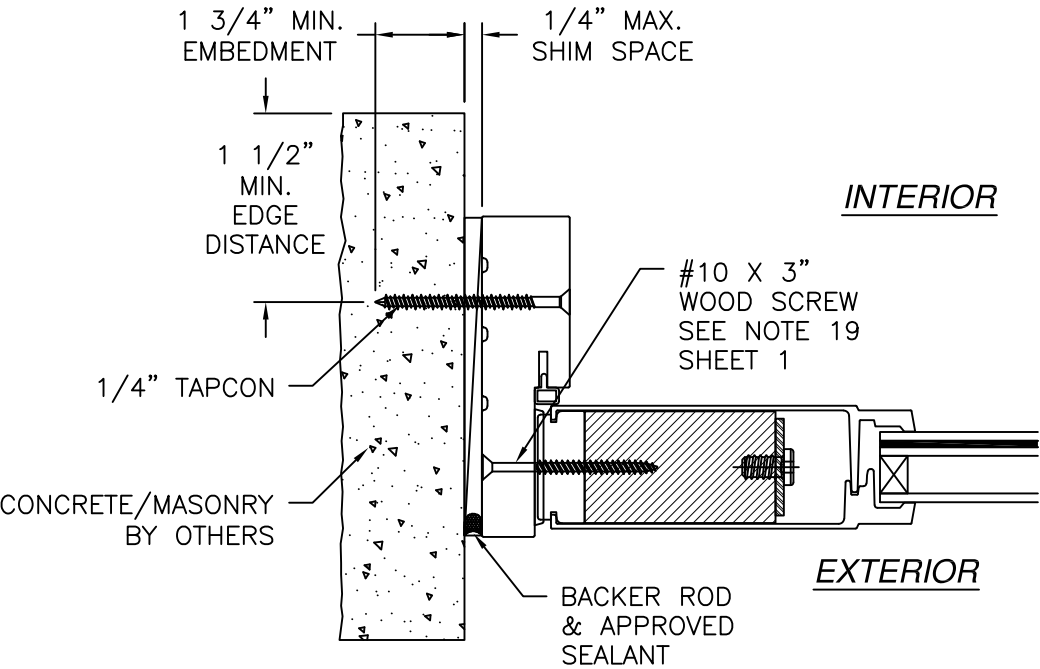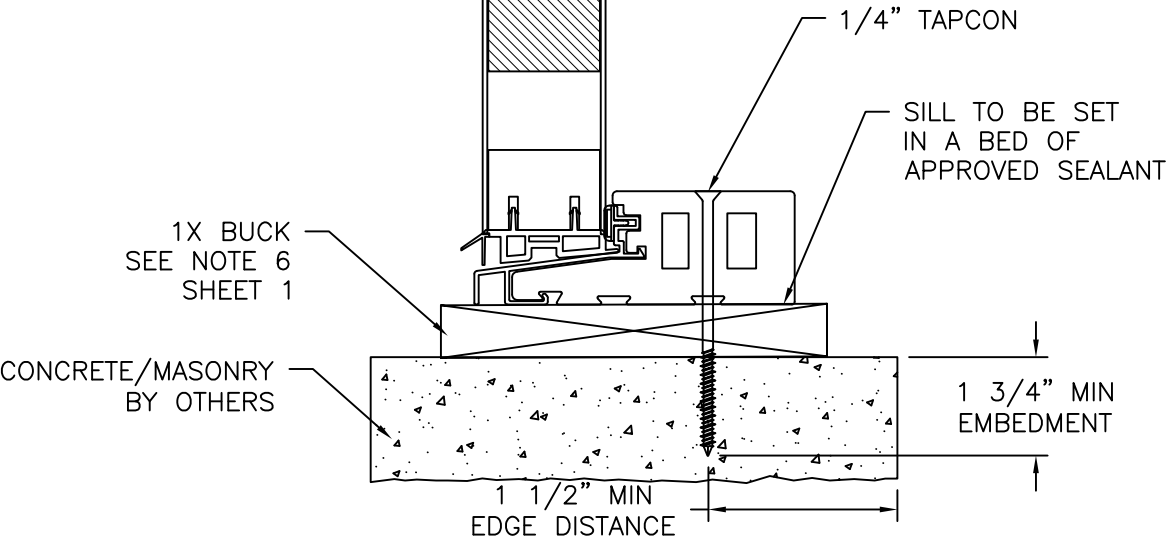

INTERIOR

EXTERIOR

SIDELITE INSTALLATION DETAIL
CONCRETE/MASONRY WITHOUT 1X BUCK INSTALLATION
FOR CONCRETE/MASONRY INSTALLATION WITH 1X BUCK REFER TO
HEAD AND SILL INSTALLATION DETAILS

- NOTES:
- INTERIOR AND EXTERIOR FINISHES, BY OTHERS, NOT SHOWN FOR CLARITY.
 - PERIMETER AND JOINT SEALANT BY OTHERS TO BE DESIGNED IN ACCORDANCE WITH ASTM E2112

SIGNED: 07/10/2026

NAN YA PLASTICS CORPORATION U.S.A.

4016 SHADRACK ST.
HOUSTON, TX 77013

SERIES SLPS LITE GLAZED FIBERGLASS OUTSWING
SIDE-HINGED DOOR W/SIDELITES – IMPACT
SIDELITE INSTALLATION DETAILS

DRAWN: A.R.

DWG NO. 08-03449

REV L

SCALE NTS


DATE 06/25/19

SHEET 14 OF 22

L. ROBERTO LOMAS P.E.

208 7th Ave, INDIALANTIC, FL 32903

434-688-0609 rllomas@lrlomaspe.com

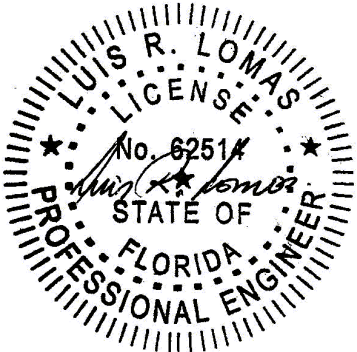


Luis R. Lomas P.E.
FL No.: 62514


SILLS ANCHORS LOCATIONS

FOR ANCHOR TYPE, EMBEDMENT, EDGE DISTANCE AND SUBSTRATE REFER TO SHEETS 9 - 14
SILLS TO BE SET IN A BED OF APPROVED SEALANT


REVISIONS			
REV	DESCRIPTION	DATE	APPROVED
L	REVISED MANUFACTURER ADDRESS	07/10/2026	R.L.

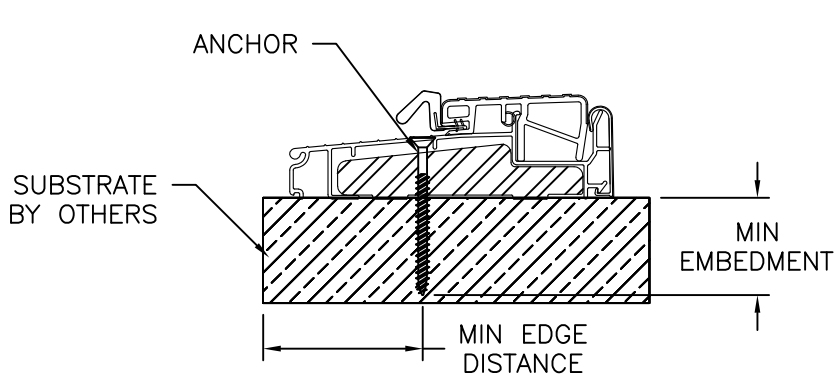


ENDURA THRESHOLD ZOB4565

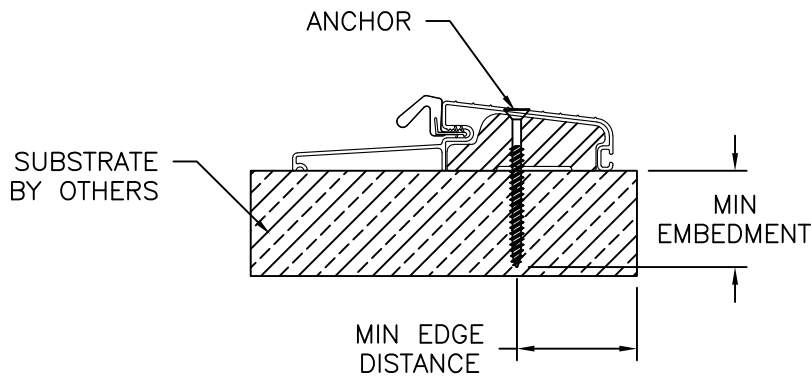


ENDURA THRESHOLD FOB4565

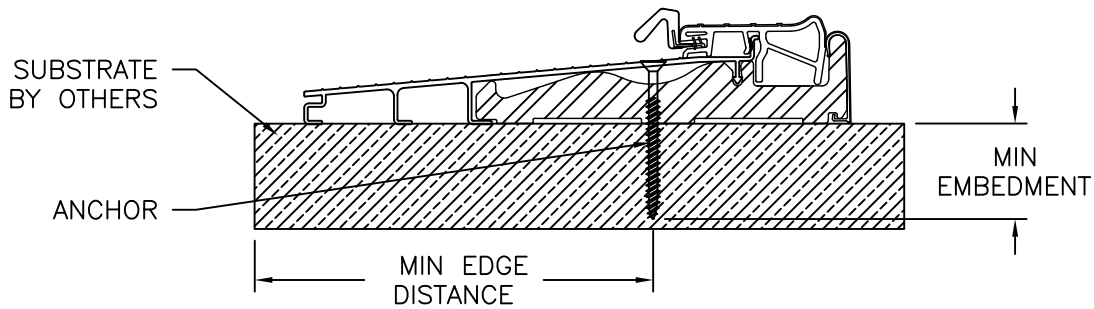


ENDURA THRESHOLD ZOBLH7815

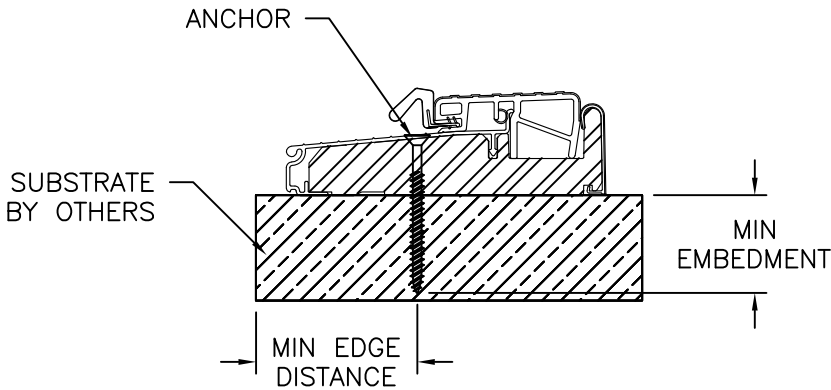


ENDURA THRESHOLD ZOB4565FN

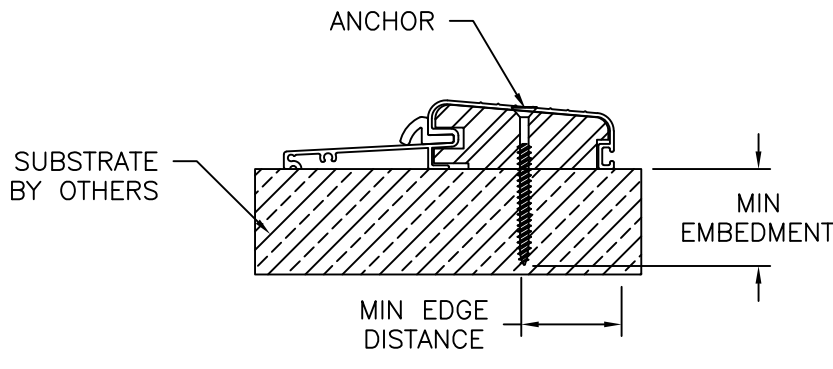


COLUMBIA THRESHOLD 575

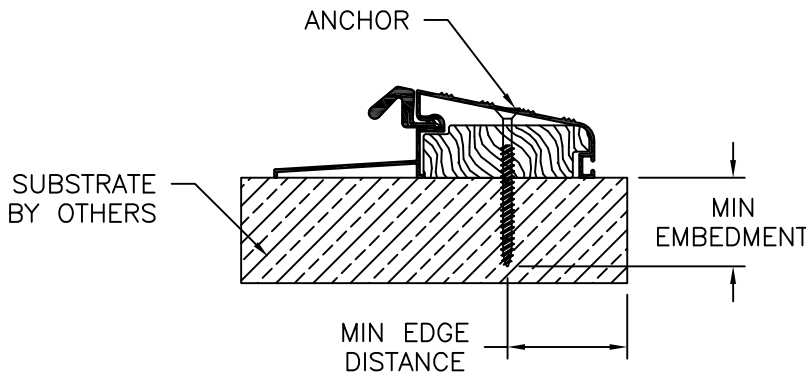

DLP THRESHOLD QOSH

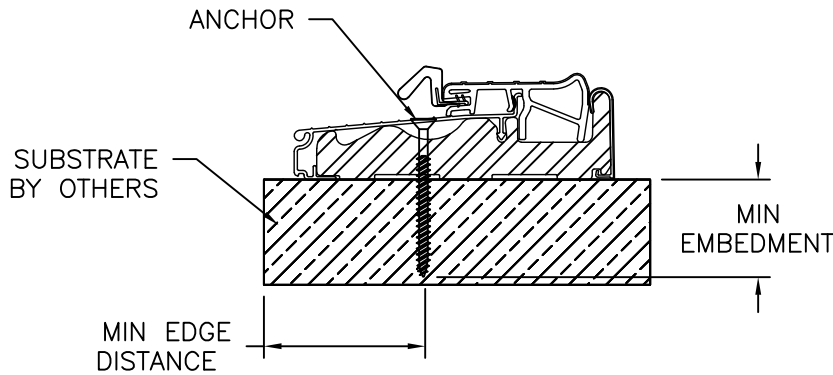

ENDURA THRESHOLD ZOBLH4565

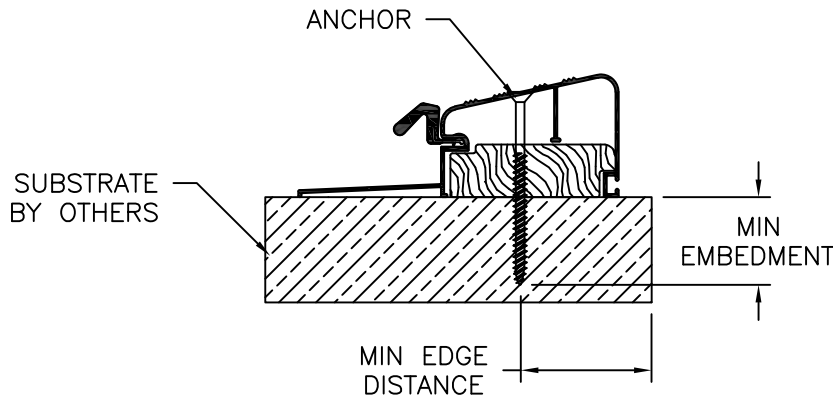

DLP THRESHOLD QOSR

NAN YA PLASTICS CORPORATION U.S.A.

4016 SHADRACK ST.
HOUSTON, TX 77013

SERIES SLPS LITE GLAZED FIBERGLASS OUTSWING
SIDE-HINGED DOOR W/SIDELITES - IMPACT
INSTALLATION DETAILS

DRAWN:

A.R.

DWG NO.

08-03449

REV

L

SCALE NTS

DATE


06/25/19

SHEET

15 OF 22


L. ROBERTO LOMAS P.E.
208 7th Ave, INDIALANTIC, FL 32903
434-688-0609 rllomas@lrlomaspe.com

SIGNED: 07/10/2026

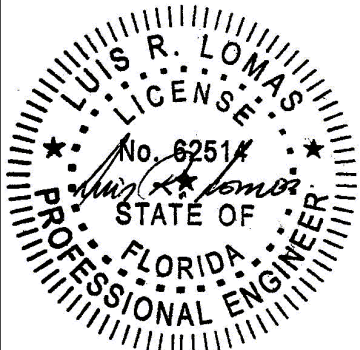


Luis R. Lomas P.E.
FL No.: 62514


REVISIONS			
REV	DESCRIPTION	DATE	APPROVED
L	REVISED MANUFACTURER ADDRESS	07/10/2026	R.L.

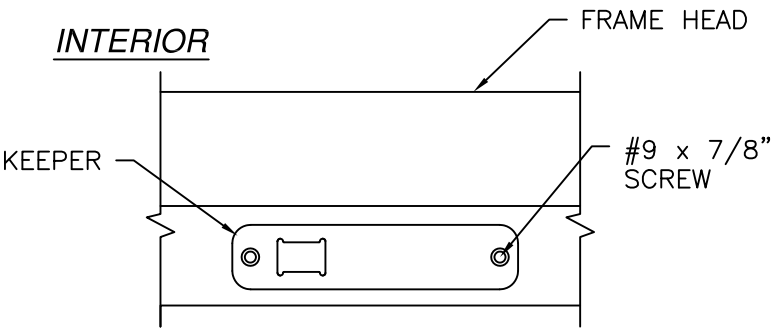


INTERIOR
HEAD KEEPER DETAIL

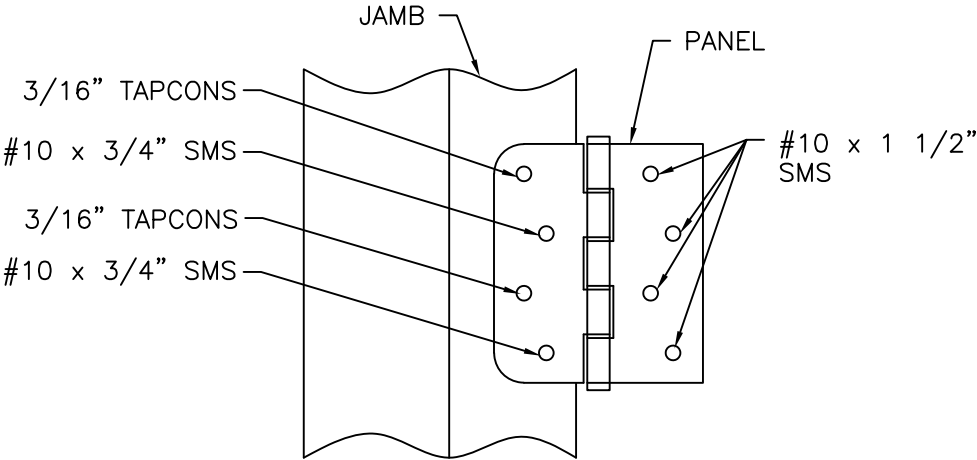


HINGE INSTALLATION DETAIL
MASONRY/CONCRETE INSTALLATION

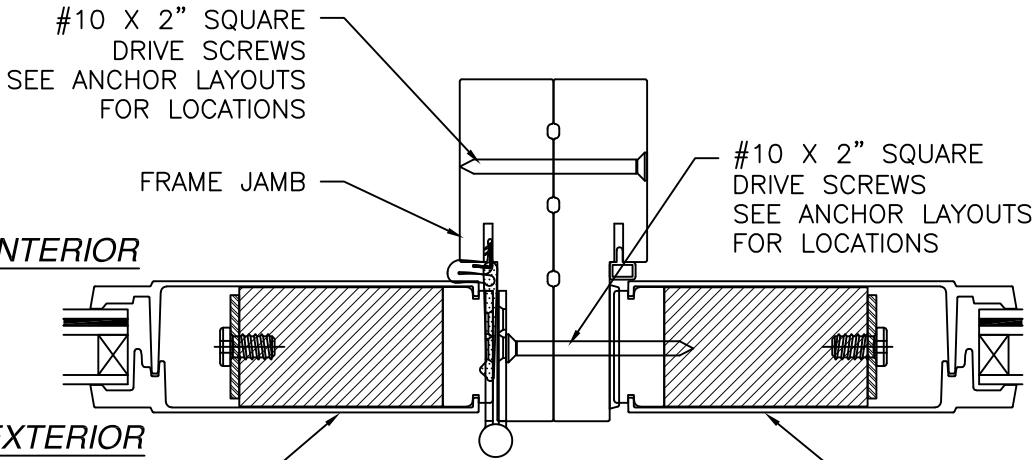


MULLION DETAIL
DOOR ANCHORS SCREWS
NOT SHOWN FOR CLARITY

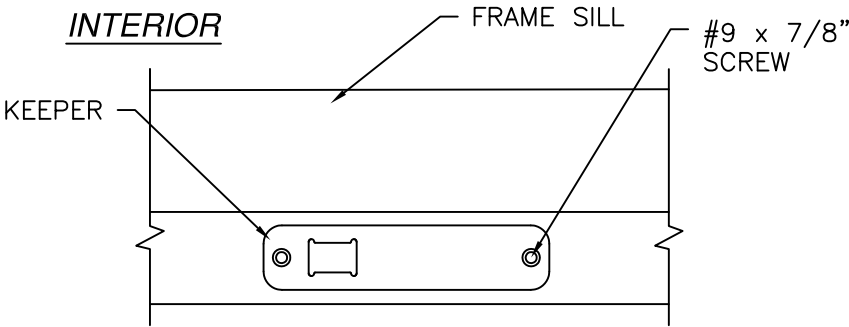


INTERIOR
SILL KEEPER DETAIL

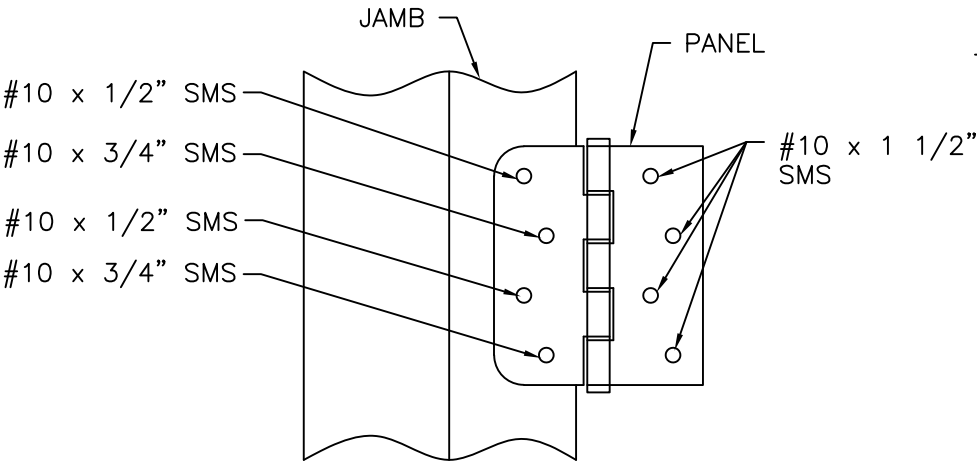


HINGE INSTALLATION DETAIL
WOOD AND METAL INSTALLATION

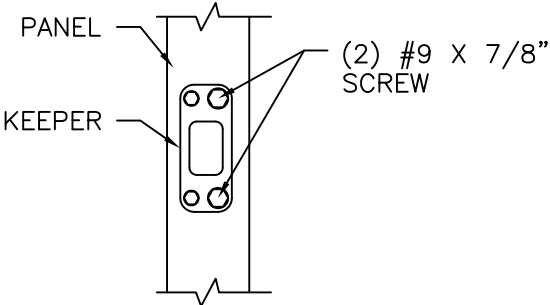

DEADBOLT KEEPER DETAIL

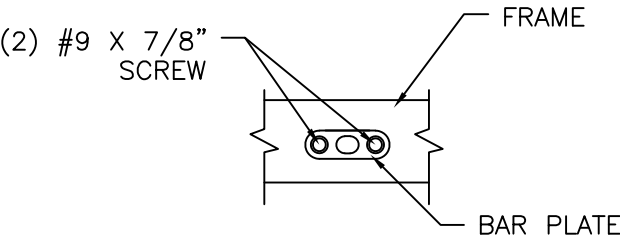

DRIVE BAR PLATE DETAIL

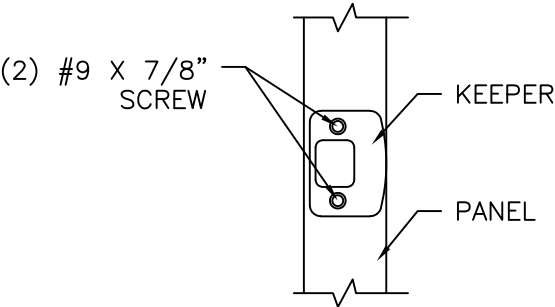

LATCH KEEPER DETAIL

NAN YA PLASTICS CORPORATION U.S.A.
4016 SHADRACK ST.
HOUSTON, TX 77013

SERIES SLPS LITE GLAZED FIBERGLASS OUTSWING
SIDE-HINGED DOOR W/SIDELITES - IMPACT
INSTALLATION DETAILS & COMPONENTS

DRAWN:
A.R.

DWG NO.
08-03449

REV
L


SCALE NTS

DATE 06/25/19


SHEET 16 OF 22

L. ROBERTO LOMAS P.E.
208 7th Ave, INDIALANTIC, FL 32903
434-688-0609 rllomas@lrlomaspe.com


SIGNED: 07/10/2026

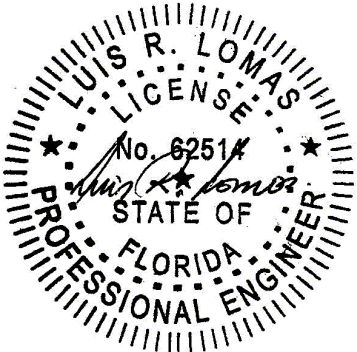


Luis R. Lomas P.E.
FL No.: 62514

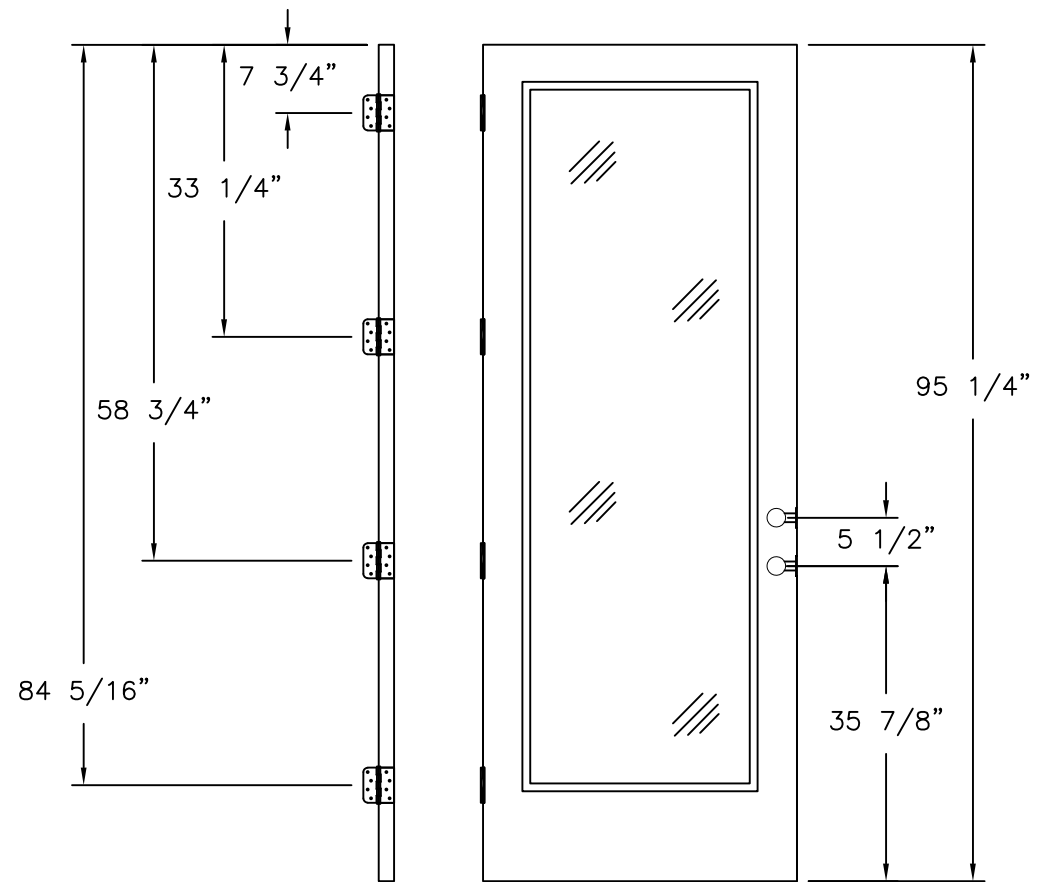

LOCK AND HINGES LOCATIONS
8' UNIT, FULL LITE, 3/4 AND 1/2 LITE PANELS

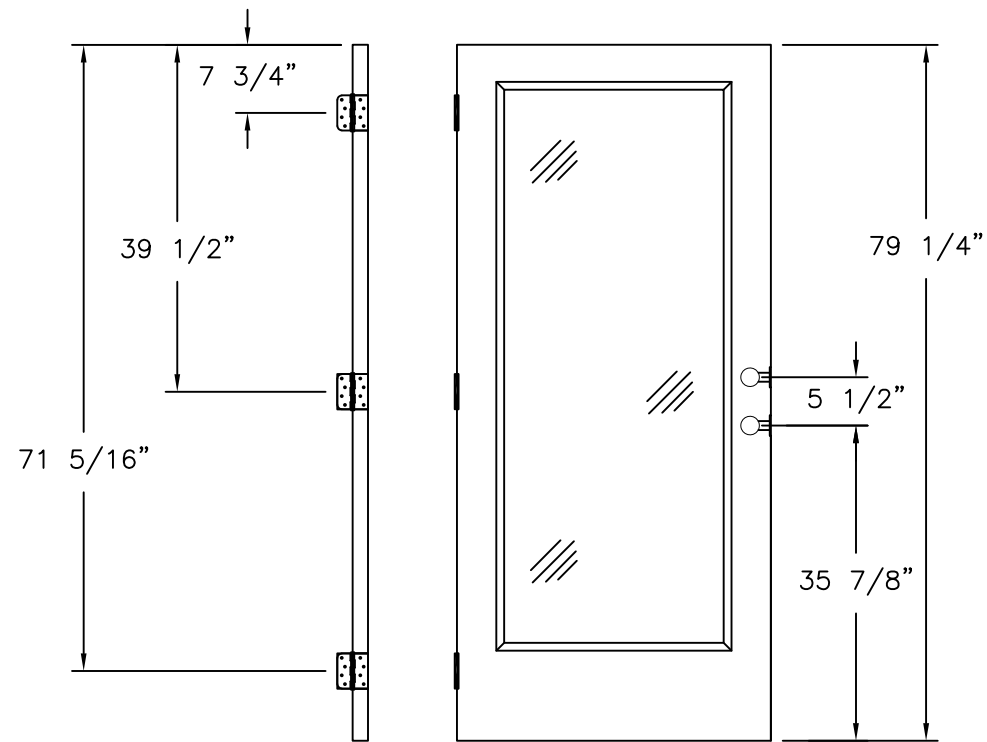

LOCK AND HINGES LOCATIONS
6'8" UNIT, FULL LITE, 3/4 AND 1/2 LITE PANELS

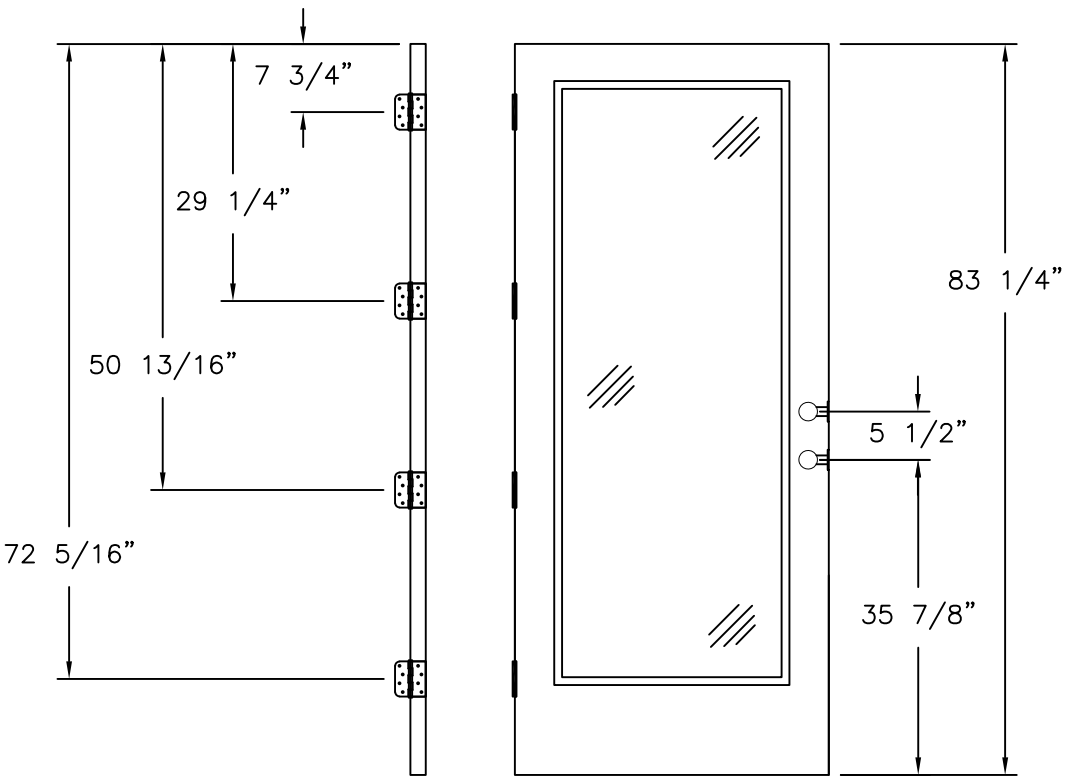

LOCK AND HINGES LOCATIONS
7' UNIT, FULL LITE, 3/4 AND 1/2 LITE PANELS

REVISIONS			
REV	DESCRIPTION	DATE	APPROVED
L	REVISED MANUFACTURER ADDRESS	07/10/2026	R.L.

NAN YA PLASTICS CORPORATION U.S.A.

4016 SHADRACK ST.
HOUSTON, TX 77013

SERIES SLPS LITE GLAZED FIBERGLASS OUTSWING
SIDE-HINGED DOOR W/SIDELITES - IMPACT
INSTALLATION DETAILS

DRAWN:
A.R.

DWG NO.
08-03449

REV
L

SCALE
NTS

DATE
06/25/19









SHEET
17 OF 22

L. ROBERTO LOMAS P.E.
208 7th Ave, INDIALANTIC, FL 32903
434-688-0609 rllomas@lrlomaspe.com

SIGNED: 07/10/2026

LUIS R. LOMAS
P.E.
No. 62514
STATE OF
FLORIDA
PROFESSIONAL ENGINEER

Luis R. Lomas P.E.
FL No.: 62514

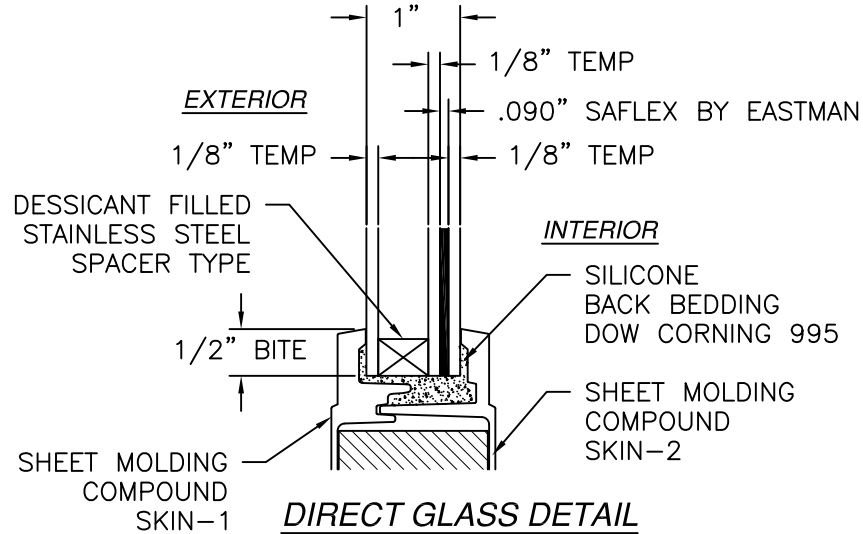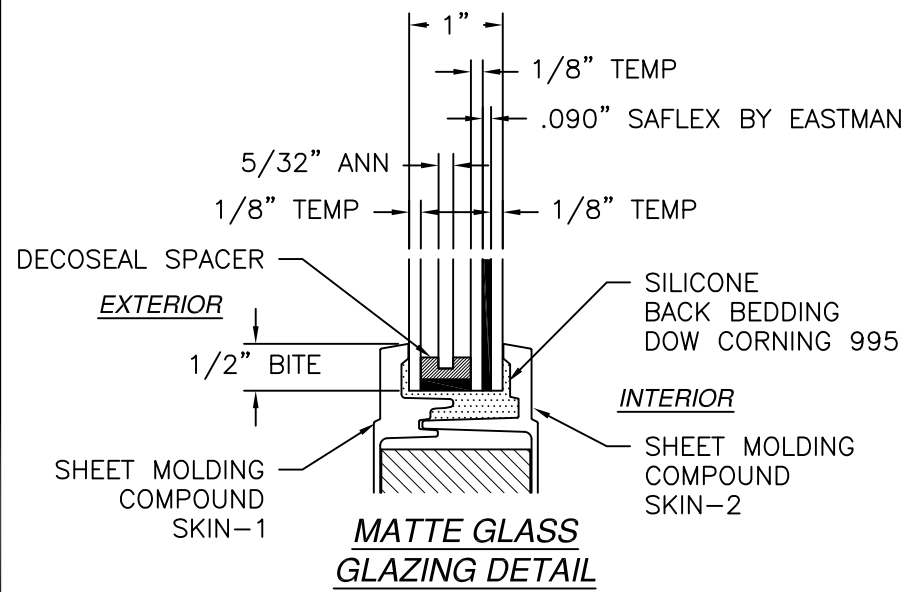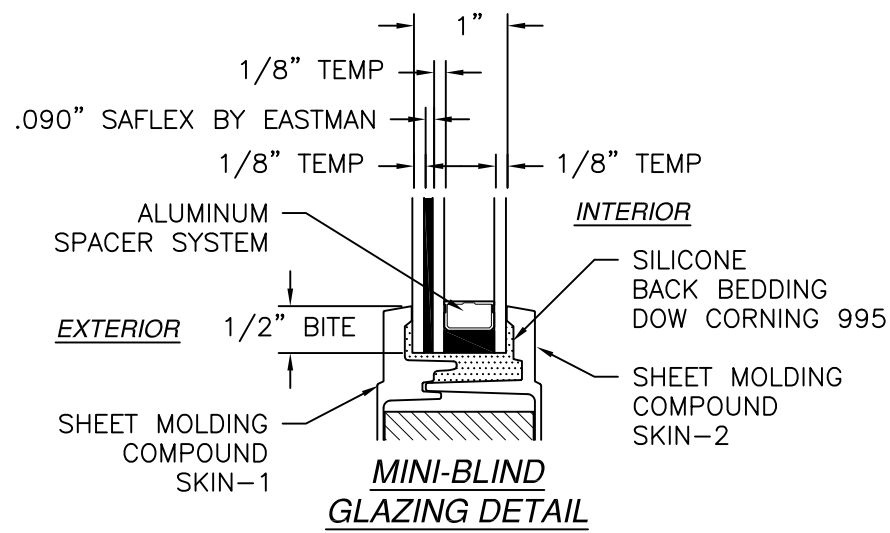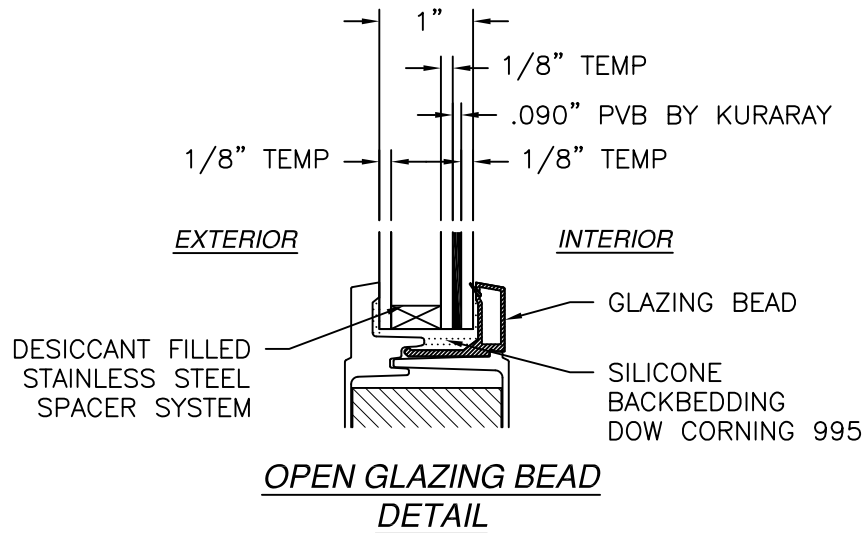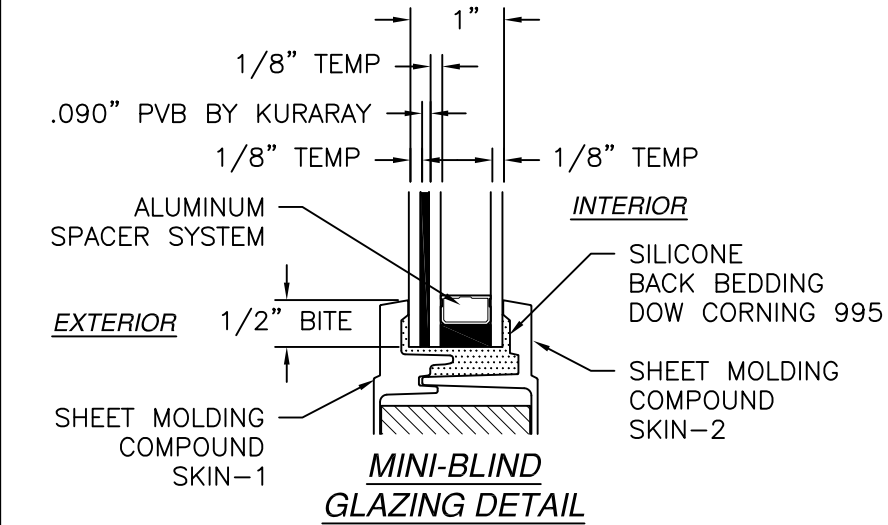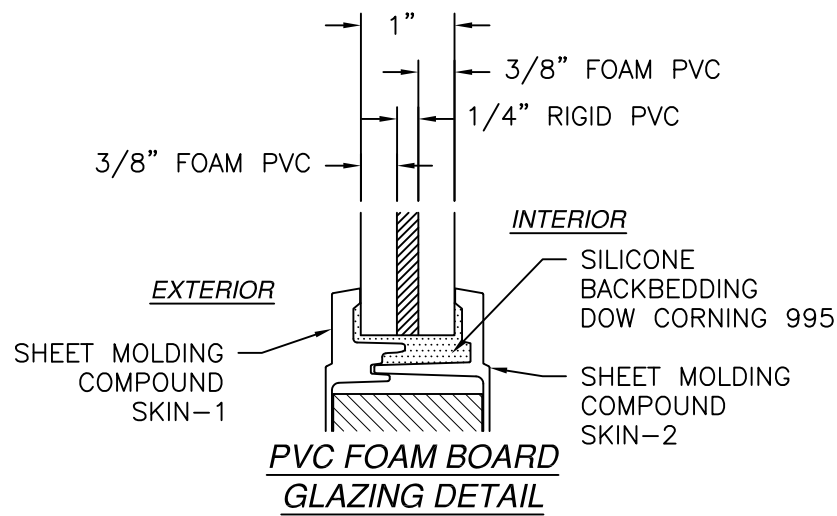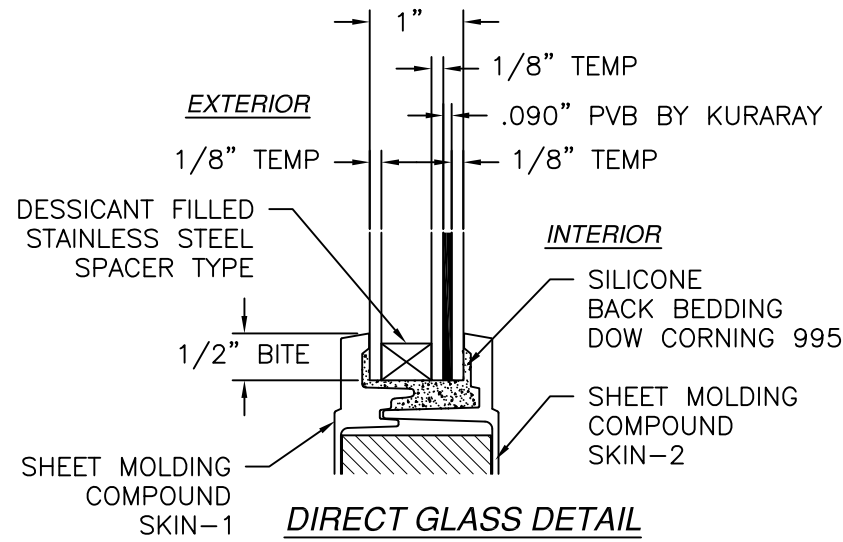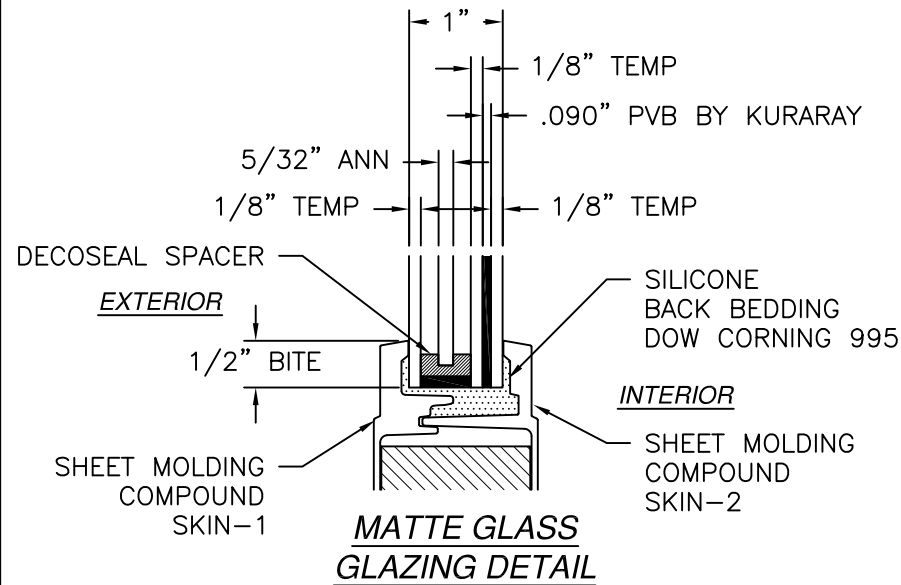

REVISIONS			
REV	DESCRIPTION	DATE	APPROVED
L	REVISED MANUFACTURER ADDRESS	07/10/2026	R.L.


NAN YA PLASTICS CORPORATION U.S.A.
 4016 SHADRACK ST.
 HOUSTON, TX 77013

**SERIES SLPS LITE GLAZED FIBERGLASS OUTSWING
 SIDE-HINGED DOOR W/SIDELITES - IMPACT
 GLAZING DETAILS**


DRAWN: A.R.	DWG NO. 08-03449	REV L
SCALE NTS	DATE 06/25/19	SHEET 18 OF 22

L. ROBERTO LOMAS P.E.
 208 7th Ave, INDIALANTIC, FL 32903
 434-688-0609 rllomas@lrlomaspe.com


SIGNED: 07/10/2026

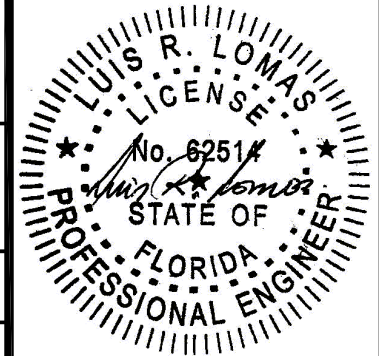


Luis R. Lomas P.E.
 FL No.: 62514

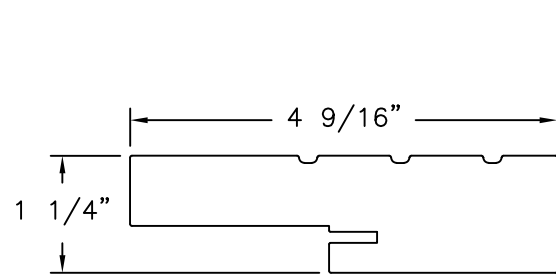


HEAD FRAME & JAMB
COMPOSITE

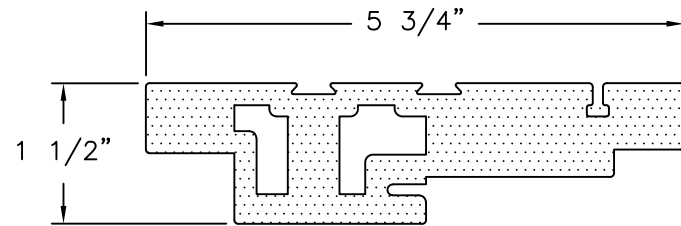


NEUMA HEAD FRAME & JAMB
COMPOSITE

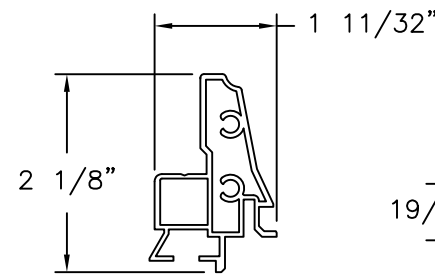


REINFORCEMENT (B)
ALUMINUM

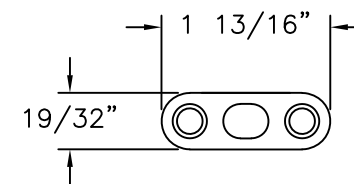


DRIVE BAR PLATE
STAINLESS STEEL

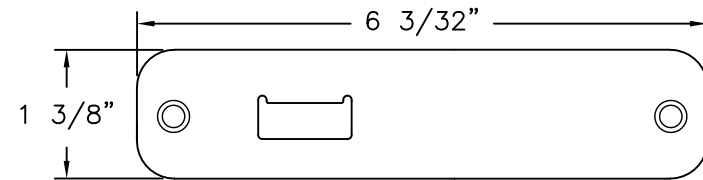


TOP/BOTTOM BAR KEEPER
STAINLESS STEEL (SS92H)

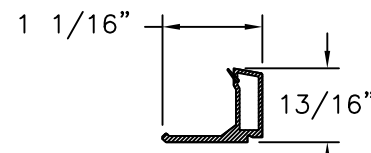


GLAZING BEAD
FOAM PVC

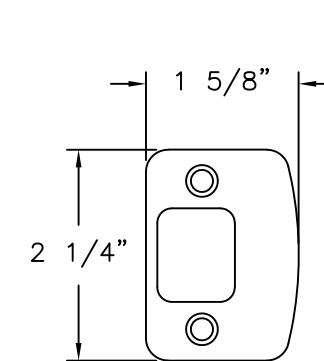


LATCH KEEPER
STAINLESS STEEL

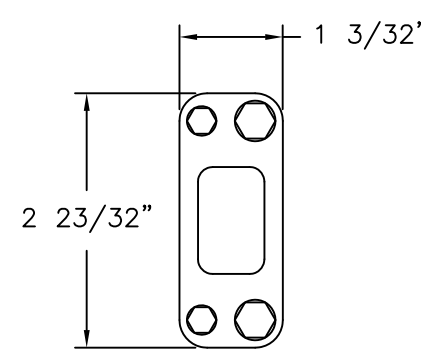


DEADBOLT KEEPER
STAINLESS STEEL (KWIKSET 980)

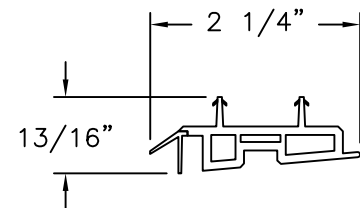


DOOR BOTTOM-B
PVC CO-EX

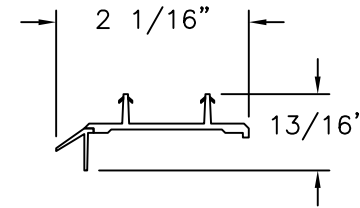


DOOR BOTTOM-A
PVC CO-EX

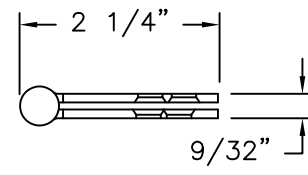


4\" X 4\" DOOR HINGE
STEEL

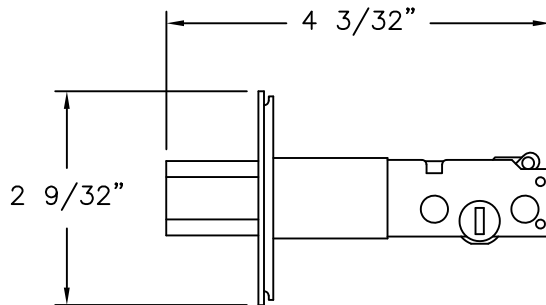


DOOR DEADBOLT
STEEL (KWIKSET 980)

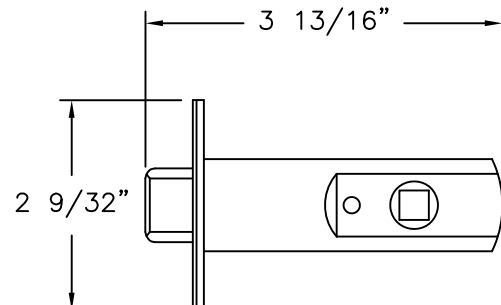


DOOR LATCH
STEEL (KWIKSET 400T-3-6AL-RCS)

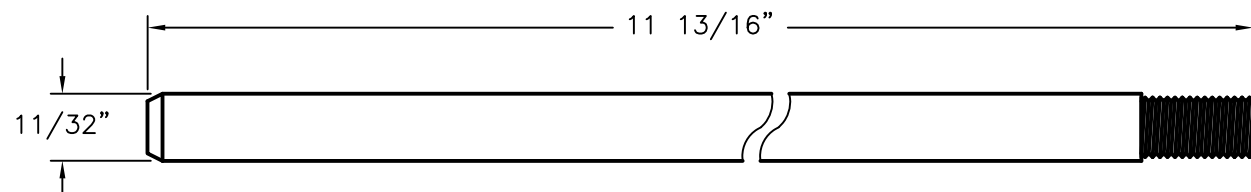


FLUSH BOLT BAR
STAINLESS STEEL (SS93B)

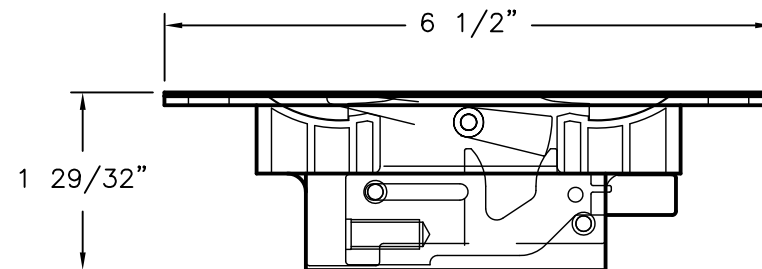

FLUSH BOLT MECHANISM
DIE CAST, STEEL, POM (SS93X BY MICOTA TECH)

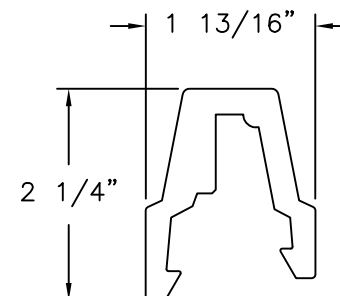

MULLION COVER (B)
FOAM PVC

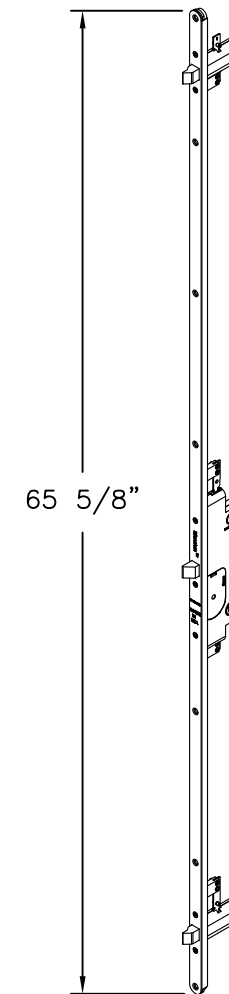

TRILENNIUM 3000

REVISIONS			
REV	DESCRIPTION	DATE	APPROVED
L	REVISED MANUFACTURER ADDRESS	07/10/2026	R.L.

SIGNED: 07/10/2026

NAN YA PLASTICS CORPORATION U.S.A.

4016 SHADRACK ST.
HOUSTON, TX 77013

SERIES SLPS LITE GLAZED FIBERGLASS OUTSWING
SIDE-HINGED DOOR W/SIDELITES - IMPACT
COMPONENTS

DRAWN:
A.R.

DWG NO.

08-03449

REV
L

SCALE NTS


DATE

06/25/19















SHEET 19 OF 22

L. ROBERTO LOMAS P.E.

208 7th Ave, INDIALANTIC, FL 32903
434-688-0609 rllomas@lrlomaspe.com

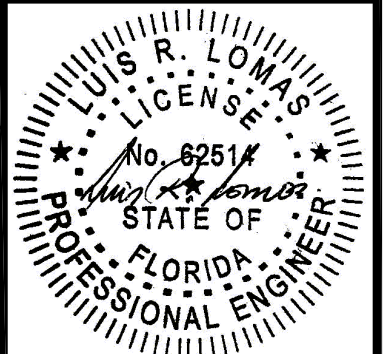

Luis R. Lomas P.E.
FL No.: 62514

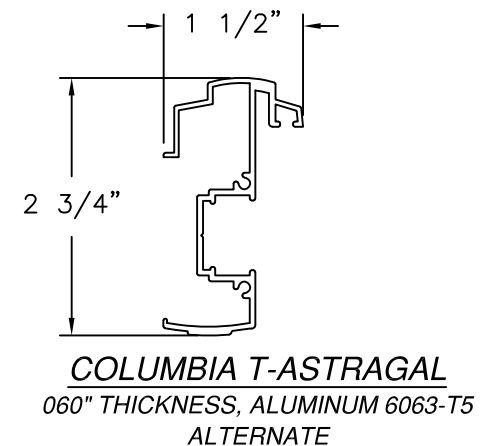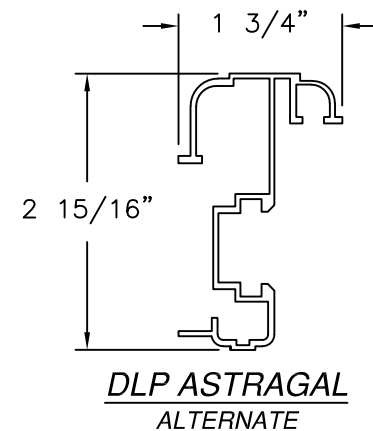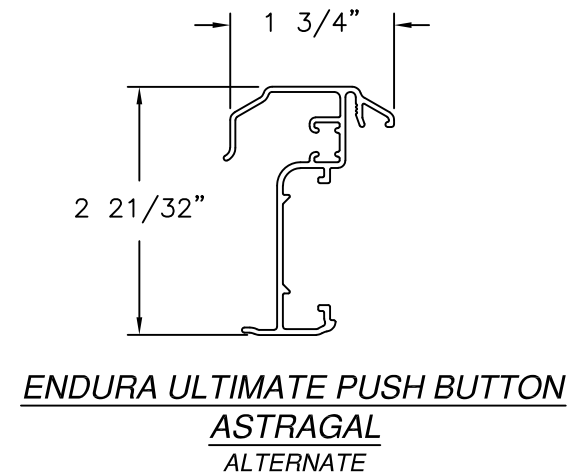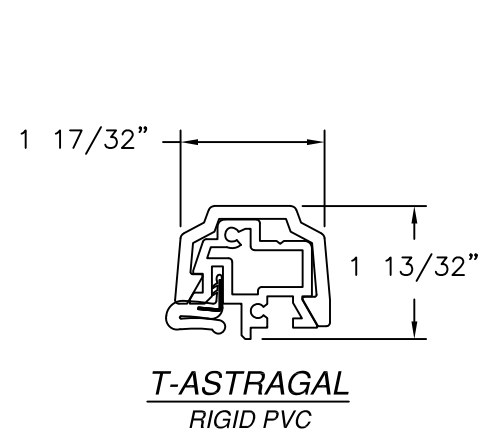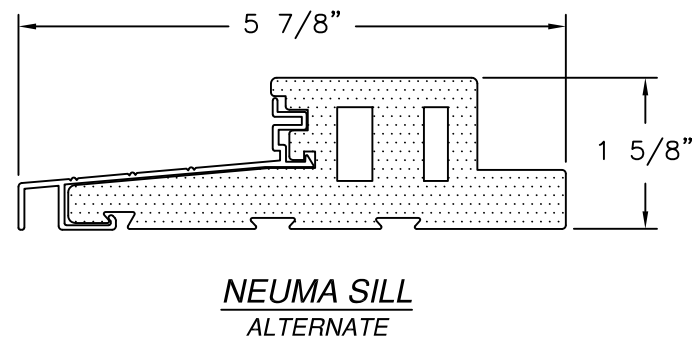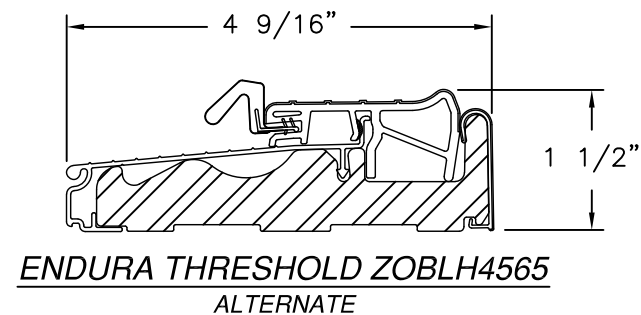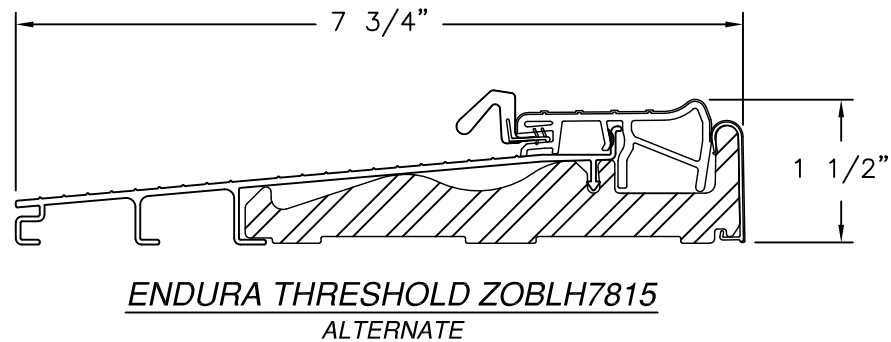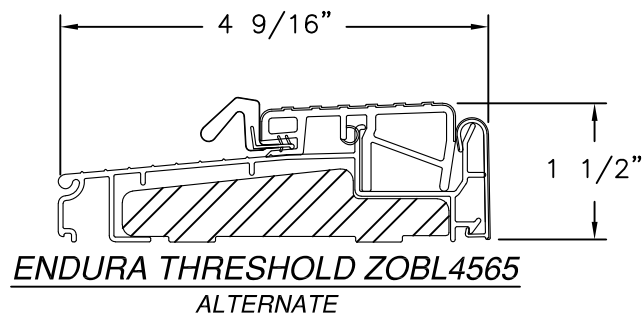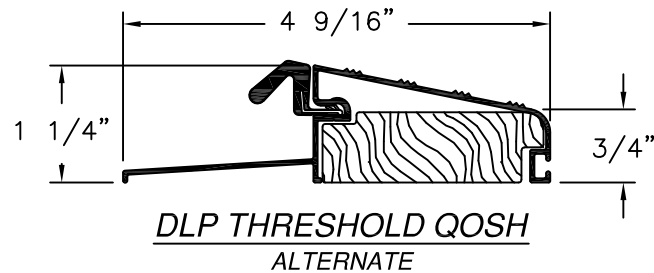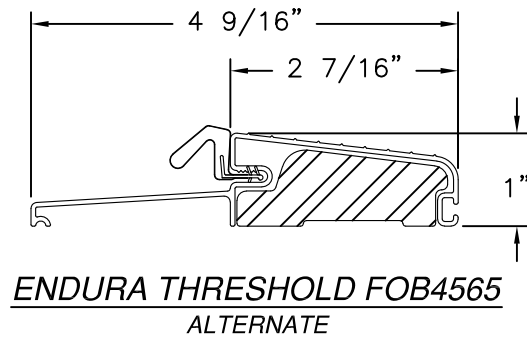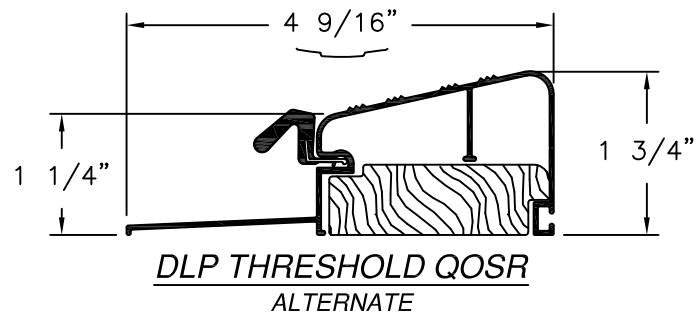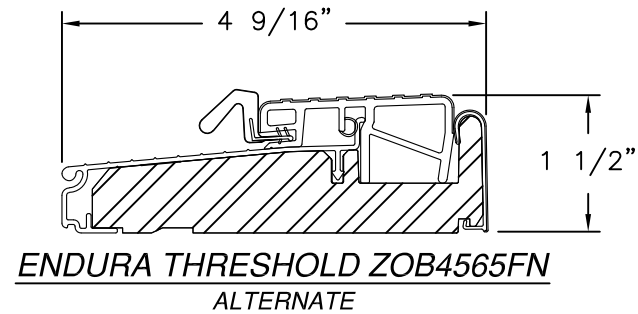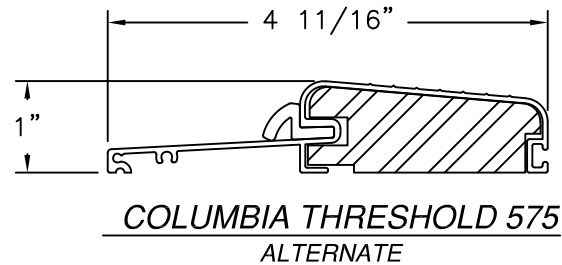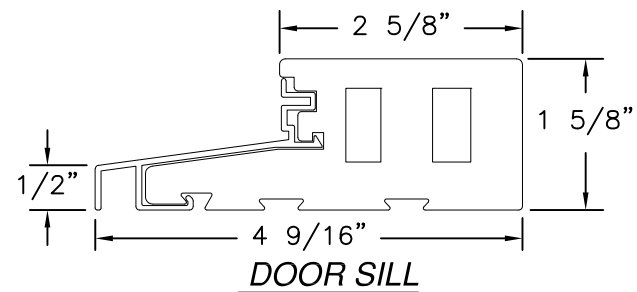

REVISIONS			
REV	DESCRIPTION	DATE	APPROVED
L	REVISED MANUFACTURER ADDRESS	07/10/2026	R.L.


NAN YA PLASTICS CORPORATION U.S.A.
4016 SHADRACK ST.
HOUSTON, TX 77013

SERIES SLPS LITE GLAZED FIBERGLASS OUTSWING
SIDE-HINGED DOOR W/SIDELITES - IMPACT
COMPONENTS

DRAWN: A.R.	DWG NO. 08-03449	REV L
SCALE NTS	DATE 06/25/19	SHEET 20 OF 22

L. ROBERTO LOMAS P.E.
208 7th Ave, INDIALANTIC, FL 32903
434-688-0609 rllomas@lrlomaspe.com

SIGNED: 07/10/2026

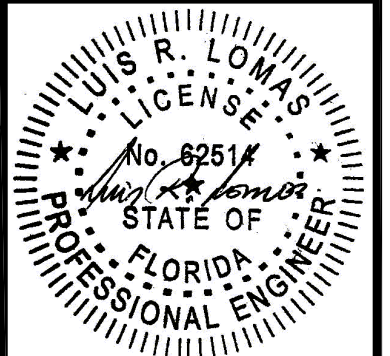

Luis R. Lomas P.E.
FL No.: 62514

REVISIONS			
REV	DESCRIPTION	DATE	APPROVED
L	REVISED MANUFACTURER ADDRESS	07/10/2026	R.L.

APPROVED PANEL CONFIGURATIONS
3/4 LITE

DIRECT GLAZING

OPEN GLAZING BEAD




W/PVC FOAM BOARD W/STD GLASS W/MATTE GLASS W/MINI-BLIND W/PVC FOAM BOARD W/STD GLASS W/MATTE GLASS W/MINI-BLIND

APPROVED PANEL CONFIGURATIONS
FULL LITE

DIRECT GLAZING


OPEN GLAZING BEAD

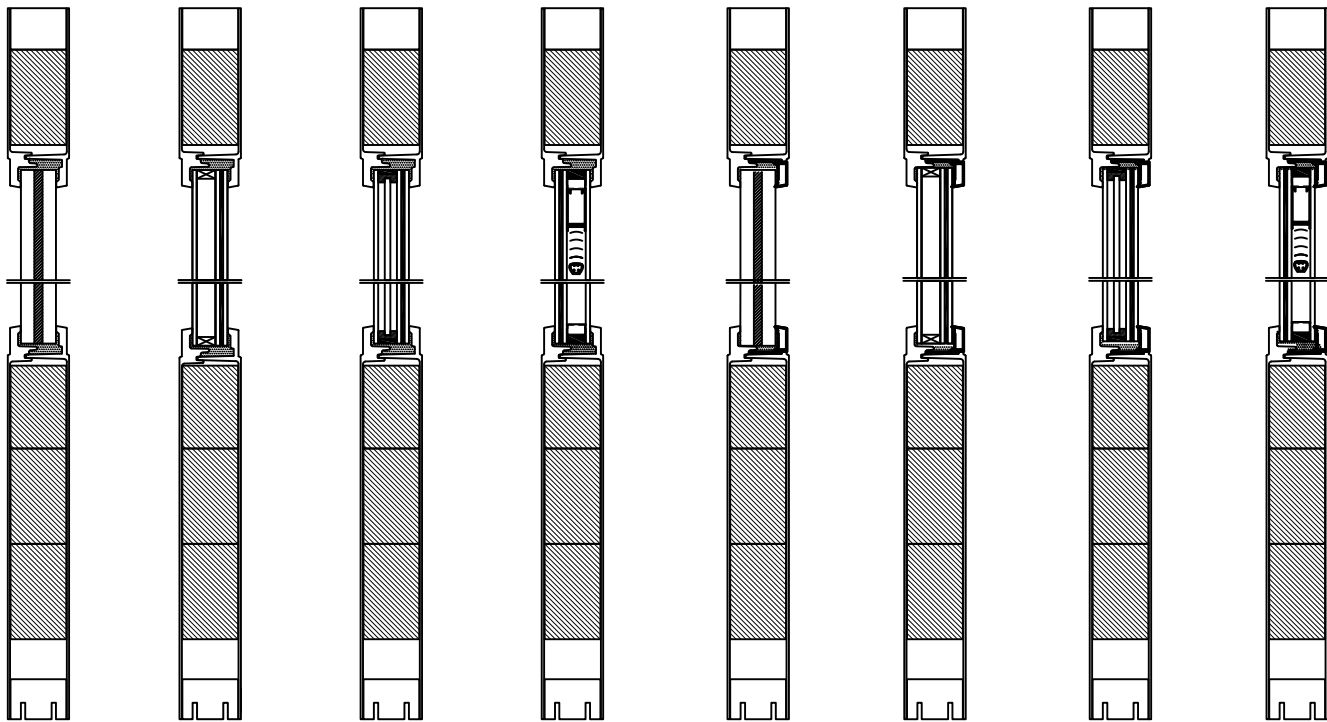

W/PVC FOAM BOARD W/STD GLASS W/MATTE GLASS W/MINI-BLIND W/PVC FOAM BOARD W/STD GLASS W/MATTE GLASS W/MINI-BLIND

SIGNED: 07/10/2026

NAN YA PLASTICS CORPORATION U.S.A. 4016 SHADRACK ST. HOUSTON, TX 77013		
SERIES SLPS LITE GLAZED FIBERGLASS OUTSWING SIDE-HINGED DOOR W/SIDELITES - IMPACT APPROVED PANEL CONFIGURATIONS		
DRAWN: A.R.	DWG NO. 08-03449	REV L
SCALE NTS	DATE 06/25/19	SHEET 21 OF 22
L. ROBERTO LOMAS P.E. 208 7th Ave, INDIALANTIC, FL 32903 434-688-0609 rllomas@lrlomaspe.com		

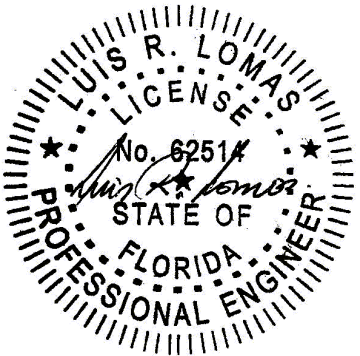



Luis R. Lomas P.E.
FL No.: 62514

APPROVED PANEL CONFIGURATIONS

1/2 LITE

DIRECT GLAZING

OPEN GLAZING BEAD

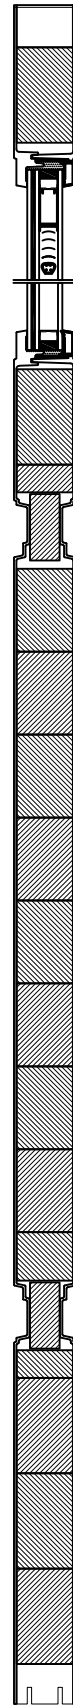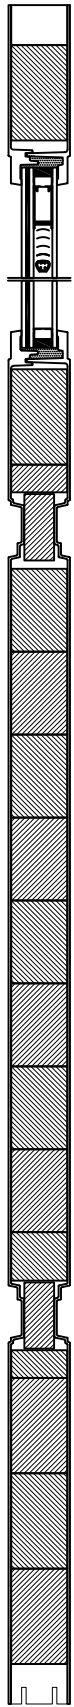

W/PVC FOAM BOARD

W/STD GLASS

W/MATTE GLASS

W/MINI-BLIND

W/PVC FOAM BOARD

W/STD GLASS

W/MATTE GLASS

W/MINI-BLIND

REVISIONS			
REV	DESCRIPTION	DATE	APPROVED
L	REVISED MANUFACTURER ADDRESS	07/10/2026	R.L.


SIGNED: 07/10/2026

NAN YA PLASTICS CORPORATION U.S.A.

4016 SHADRACK ST.
HOUSTON, TX 77013

SERIES SLPS LITE GLAZED FIBERGLASS OUTSWING
SIDE-HINGED DOOR W/SIDELITES - IMPACT
APPROVED PANEL CONFIGURATIONS

DRAWN: A.R.	DWG NO. 08-03449	REV L
SCALE NTS	DATE 06/25/19	SHEET 22 OF 22
L. ROBERTO LOMAS P.E. 208 7th Ave, INDIALANTIC, FL 32903 434-688-0609 rllomas@lrlomaspe.com		

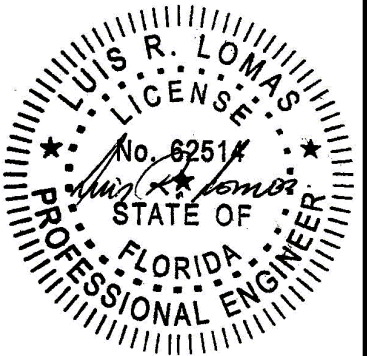

Luis R. Lomas P.E.
FL No.: 62514