


BRAVA OLD WORLD SPANISH A4
COMPOSITE ROOF TILE
OVER 1/2" PLYWOOD

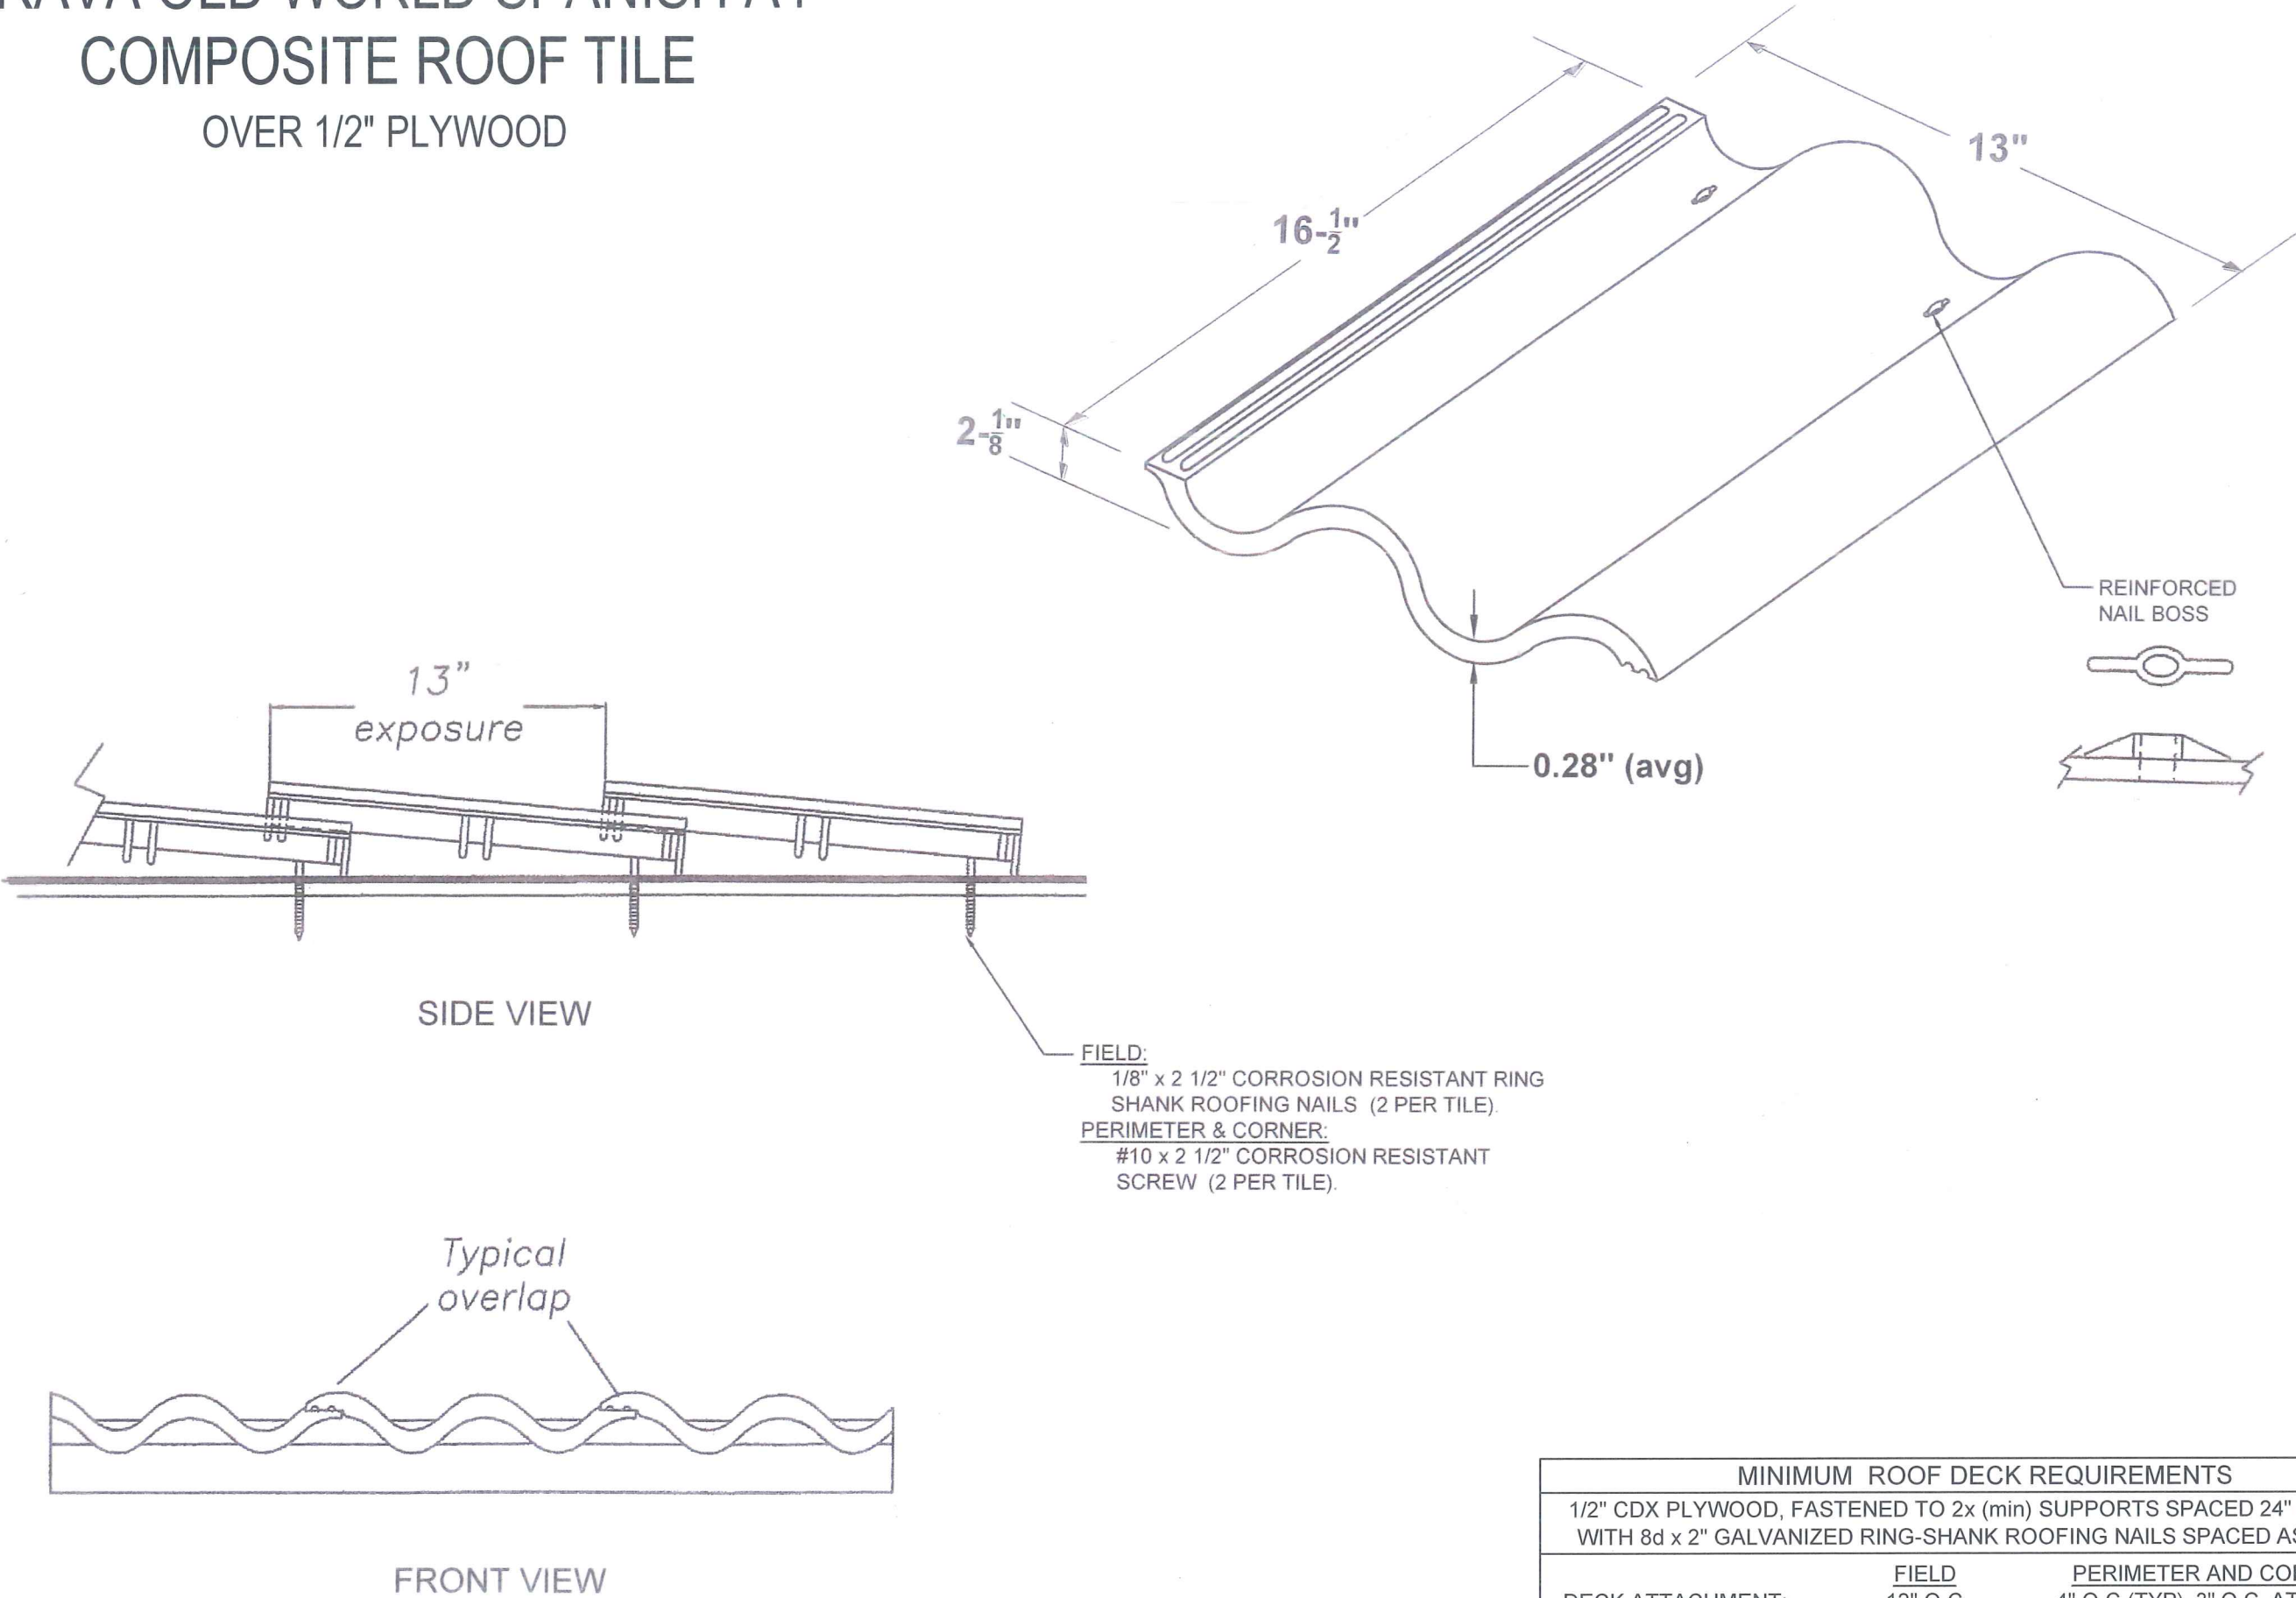

MINIMUM ROOF DECK REQUIREMENTS		
1/2" CDX PLYWOOD, FASTENED TO 2x (min) SUPPORTS SPACED 24" MAX. O.C. WITH 8d x 2" GALVANIZED RING-SHANK ROOFING NAILS SPACED AS NOTED.		
DECK ATTACHMENT:	FIELD 12" O.C.	PERIMETER AND CORNER 4" O.C (TYP), 3" O.C. AT SEAMS
MAX. DESIGN PRESSURE:	-91.75 psf	-114.75 psf



SCOTT WOLTERS
FL PE# 62354
WOLTERS ENGINEERING
(COA# 27194)
15211 97TH ROAD N.
WEST PALM BEACH, FL 33412
(561) 225-1982

BRAVA ROOF TILE
915 E. TYLER STREET
WASHINGTON, IA 52353
PH: (844) 290-4196
FX: (319) 343-1038
www.bravarooftile.com



DWG: BOWSA4-HZ
SHEET: 1/1