



BRAVA OLD WORLD SLATE CLASS C
COMPOSITE ROOF SHINGLE
OVER 1/2" PLYWOOD

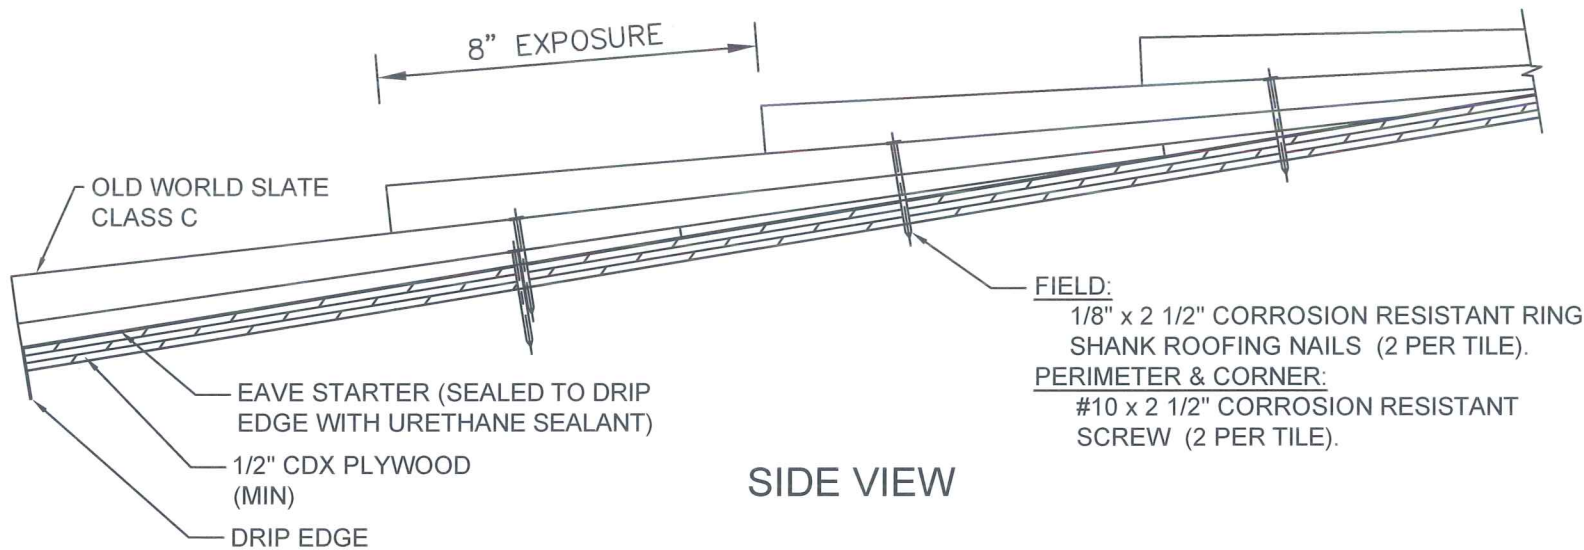



FIELD:
1/8" x 2 1/2" CORROSION RESISTANT RING SHANK ROOFING NAILS (2 PER TILE).

PERIMETER & CORNER:
#10 x 2 1/2" CORROSION RESISTANT SCREW (2 PER TILE).

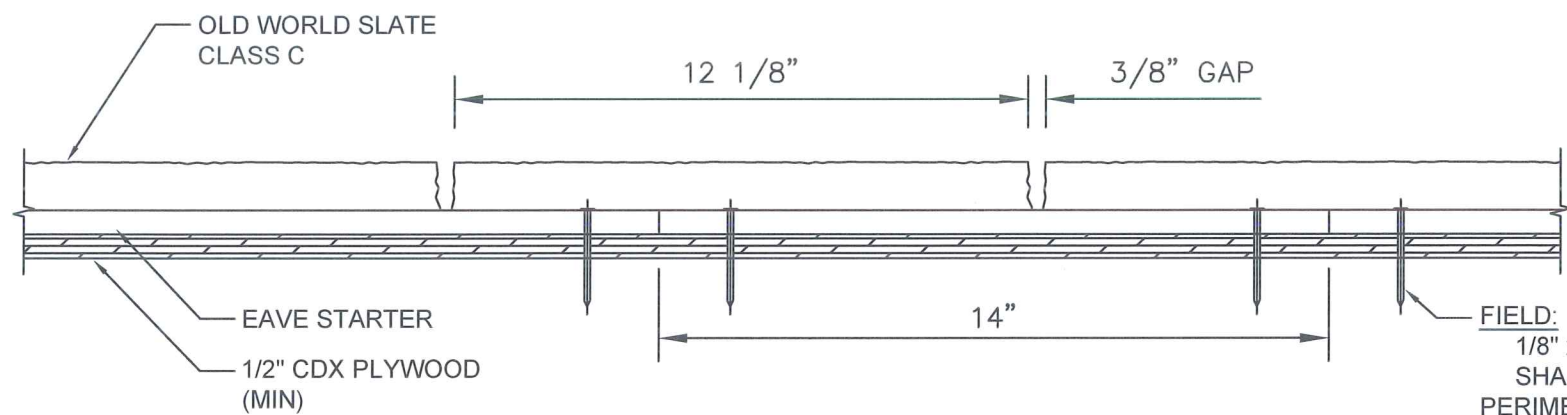

FIELD:
1/8" x 2 1/2" CORROSION RESISTANT RING SHANK ROOFING NAILS (2 PER TILE).

PERIMETER & CORNER:
#10 x 2 1/2" CORROSION RESISTANT SCREW (2 PER TILE).

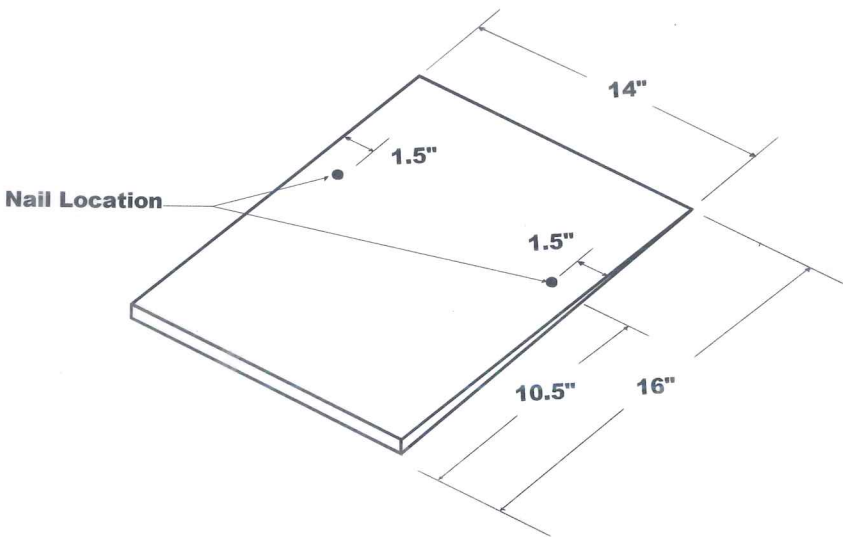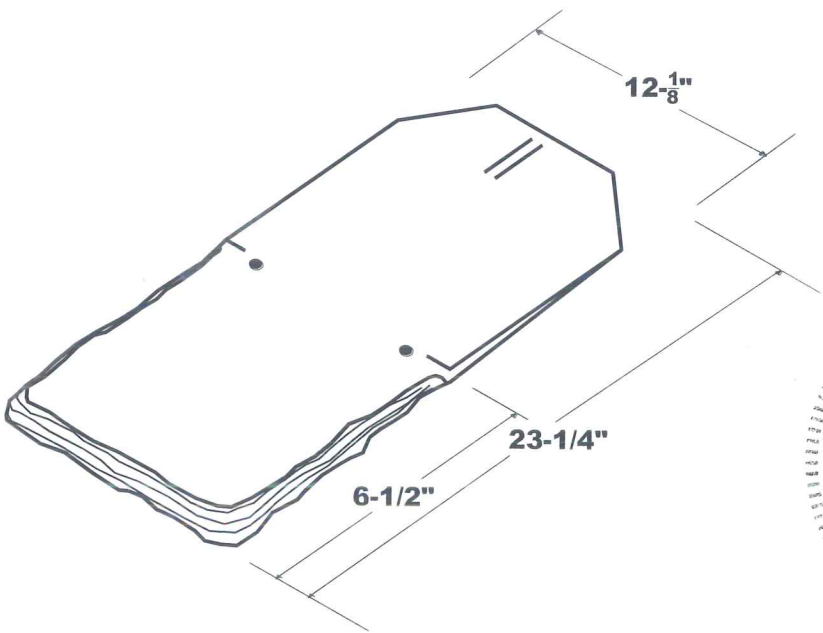

MINIMUM ROOF DECK REQUIREMENTS		
1/2" CDX PLYWOOD, FASTENED TO 2x (min) SUPPORTS SPACED 24" MAX. O.C. WITH 8d x 2" GALVANIZED RING-SHANK ROOFING NAILS SPACED AS NOTED.		
DECK ATTACHMENT:	FIELD 12" O.C.	PERIMETER AND CORNER 4" O.C (TYP), 3" O.C. AT SEAMS
MAX. DESIGN PRESSURE:	-95.5 psf	-159.25 psf

12/16/20

6/18/19

DATE

CODE UPDATE

1ST SUBMITTAL

PRINTS ISSUED FOR REV.#

SCOTT WOLTERS

FL PE# 62354

WOLTERS ENGINEERING

(COA# 27194)

15211 97TH ROAD N 33412

WEST PALM BEACH, FL 33412

(561) 225-1982

SEAL

SCOTT WOLTERS

REGISTERED PROFESSIONAL ENGINEER

STATE OF FLORIDA

DEC 16 2020

62354

BRAVA ROOF TILE

915 E. TYLER STREET
WASHINGTON, IA 52353
PH: (844) 290-4196

FX: (319) 343-1038
www.bravarooftile.com

**BRAVA**
ROOF TILE

DWG: **BOWSCC-HZ**

SHEET: **1/1**