

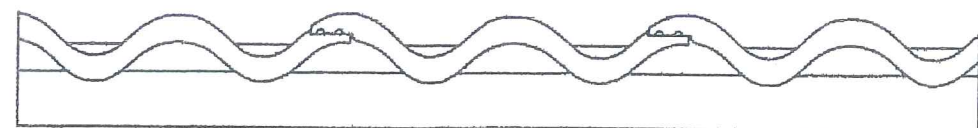
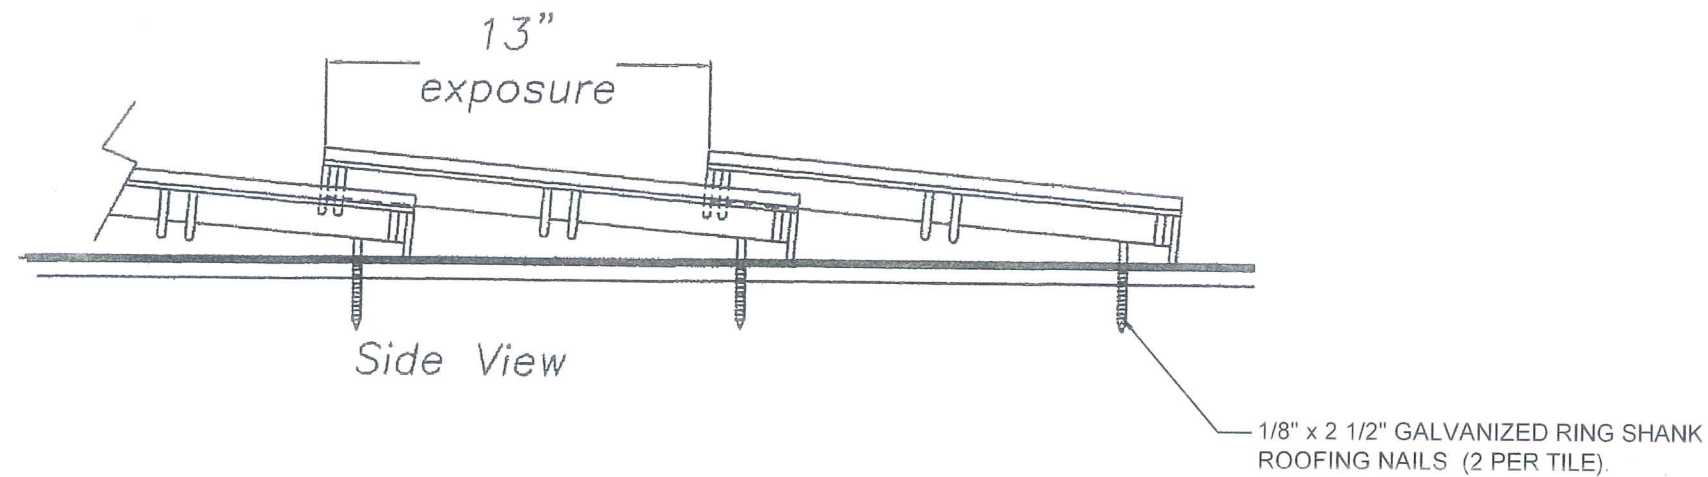


BRAVA OLD WORLD SPANISH  
COMPOSITE ROOF TILE  
OVER 1/2" PLYWOOD

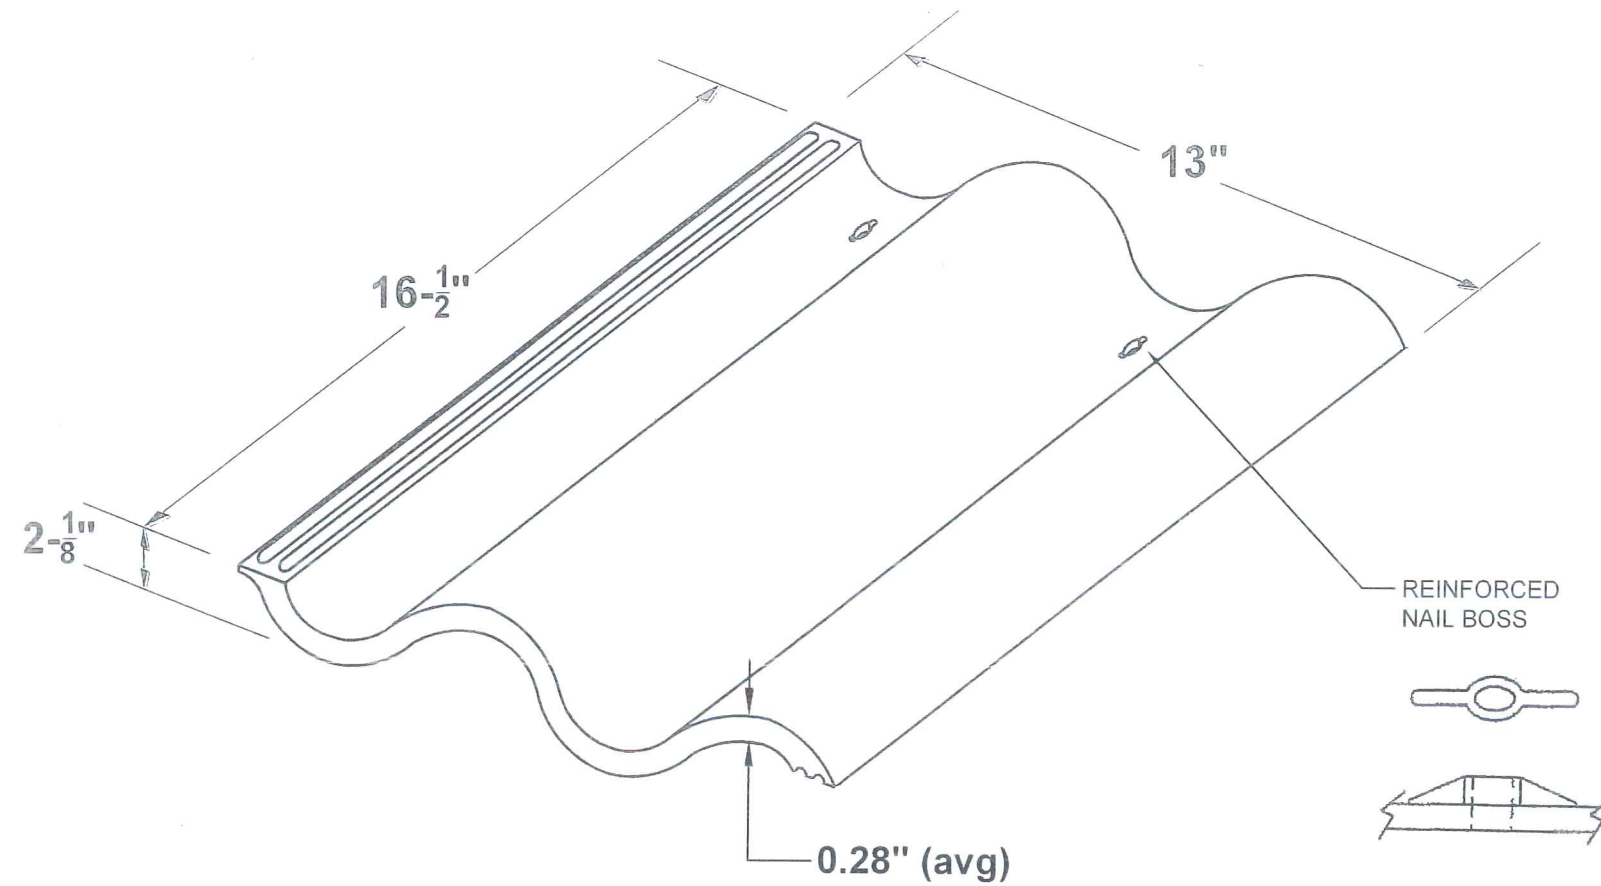

Front View

| MINIMUM ROOF DECK REQUIREMENTS   |              |                                |
|---|--------------|--------------------------------|
| 1/2" CDX PLYWOOD, FASTENED TO 2x (min) SUPPORTS SPACED 24" MAX. O.C.<br>WITH 8d x 2" GALVANIZED RING-SHANK ROOFING NAILS SPACED AS NOTED. |              |                                |
|   | <u>FIELD</u> | <u>PERIMETER AND CORNER</u>    |
| DECK ATTACHMENT:   | 12" O.C.     | 4" O.C (TYP), 3" O.C. AT SEAMS |
| MAX. DESIGN PRESSURE:   | -91.75 psf   | -106.75 psf                    |

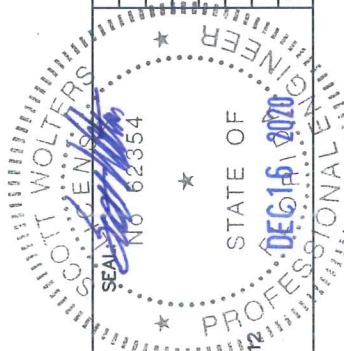

SCOTT WOLTERS  
FL PE# 62354

WOLTERS ENGINEERING  
(COA# 27194)  
15211 97TH ROAD N  
WEST PALM BEACH, FL 33411  
(561) 225-1982

# BRAVA ROOF TILE

FX: (319) 343-1038  
www.bravaroofile.com

915 E. TYLER STREET  
WASHINGTON, IA 52353  
PH: (844) 290-4196



DWG: BOWSCT-HZ  
SHEET: 1 / 1