



BRAVA SHAKE CLASS C
COMPOSITE ROOF SHINGLE
OVER 1/2" PLYWOOD


MAX. DESIGN PRESSURE: -129.25 psf

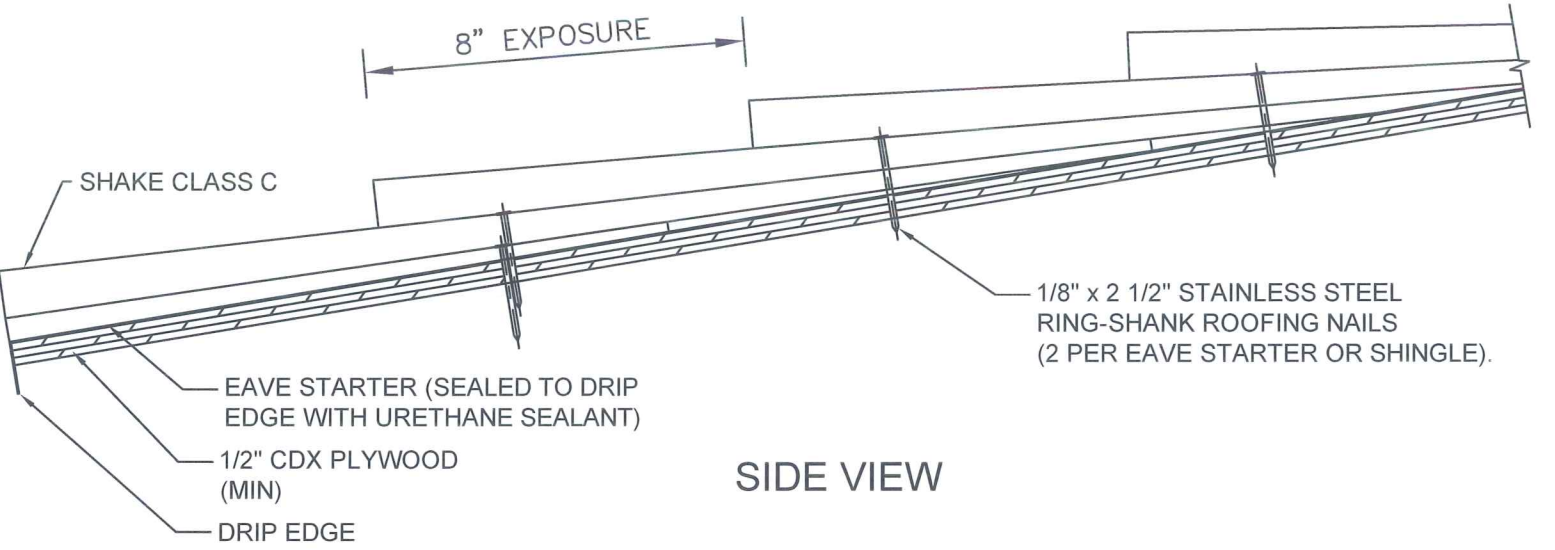


SIDE VIEW

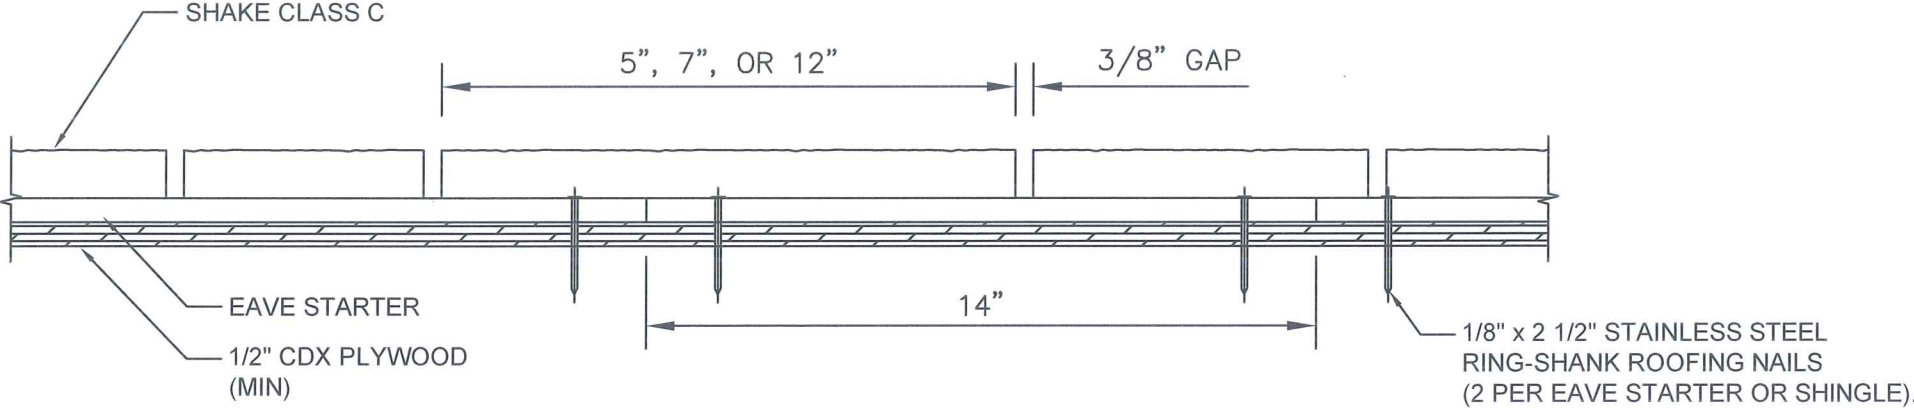

FRONT VIEW

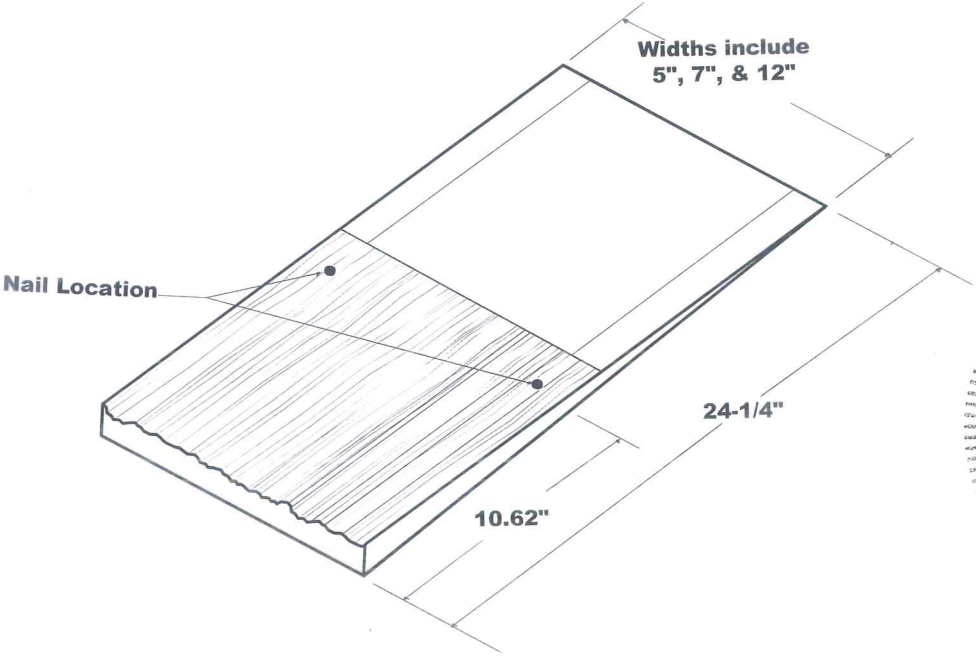

SHAKE CLASS C

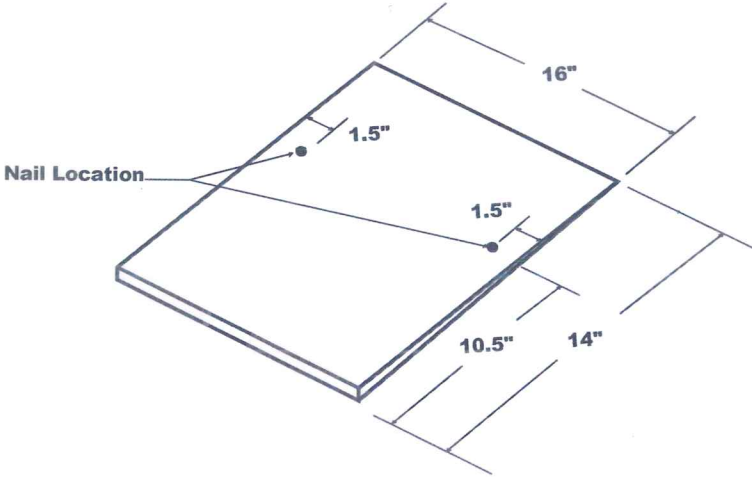

EAVE STARTER

MINIMUM ROOF DECK REQUIREMENTS	
1/2" CDX PLYWOOD, FASTENED TO 2x (min) SUPPORTS SPACED 24" MAX. O.C. WITH 8d x 2" GALVANIZED RING-SHANK ROOFING NAILS SPACED 12" MAX O.C. IN THE FIELD AND 6" O.C. AT THE PERIMETER.	



SCOTT WALTERS
FL PE# 62354
WALTERS ENGINEERING
(COA# 27194)
15211 97TH ROAD N
WEST PALM BEACH, FL 33412
(561) 225-1982

BRAVA ROOF TILE



DWG: BSCCCS-HZ
SHEET: 1/1

915 E. TYLER STREET
WASHINGTON, IA 52353
PH: (844) 290-4196
FX: (319) 343-1038
www.bravarooftile.com