



BRAVA SHAKE
COMPOSITE ROOF SHINGLE
OVER 1/2" PLYWOOD (10" EXPOSURE)


MAX. DESIGN PRESSURE: -126 psf

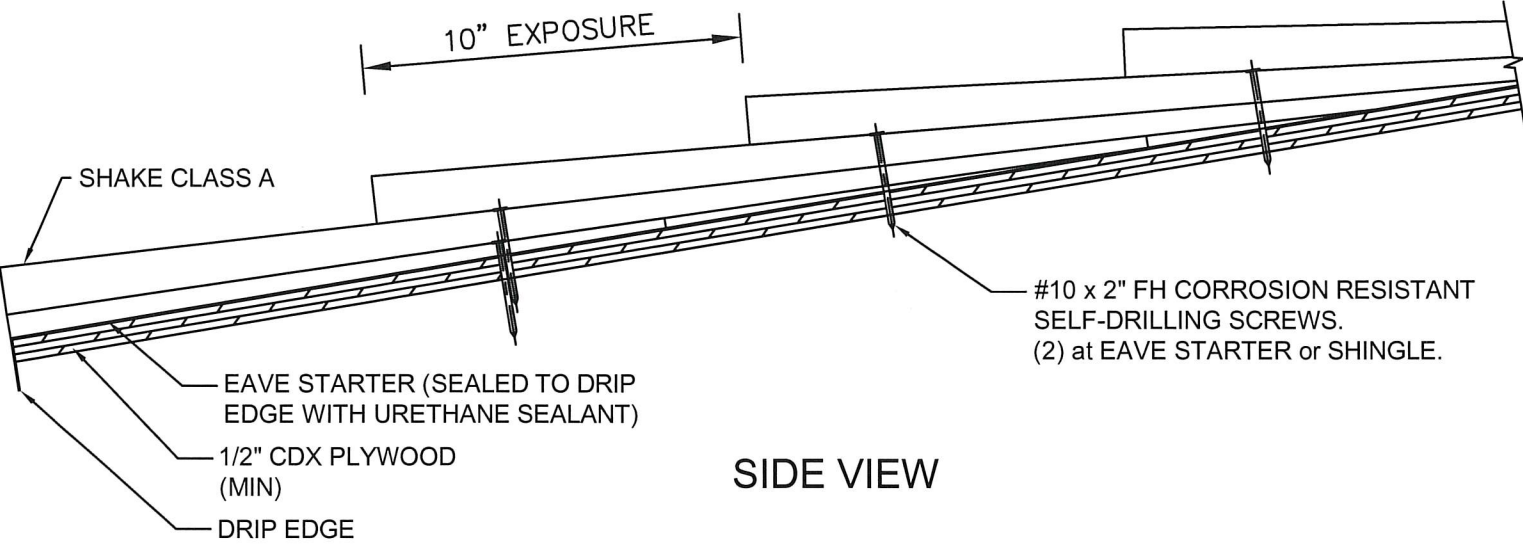

SIDE VIEW

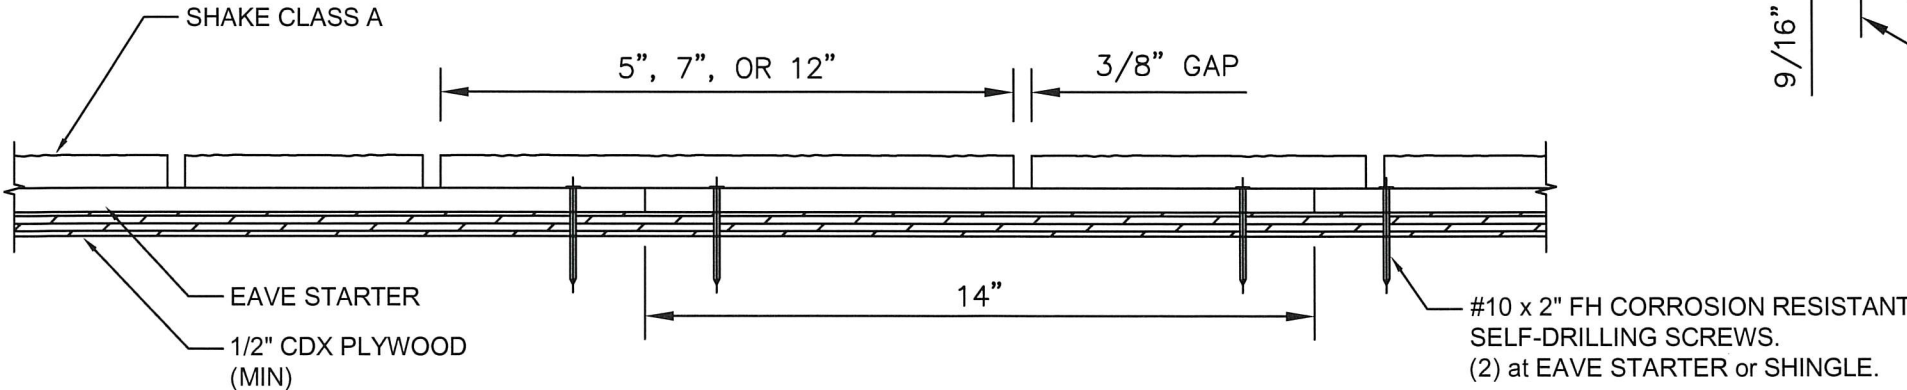


FRONT VIEW

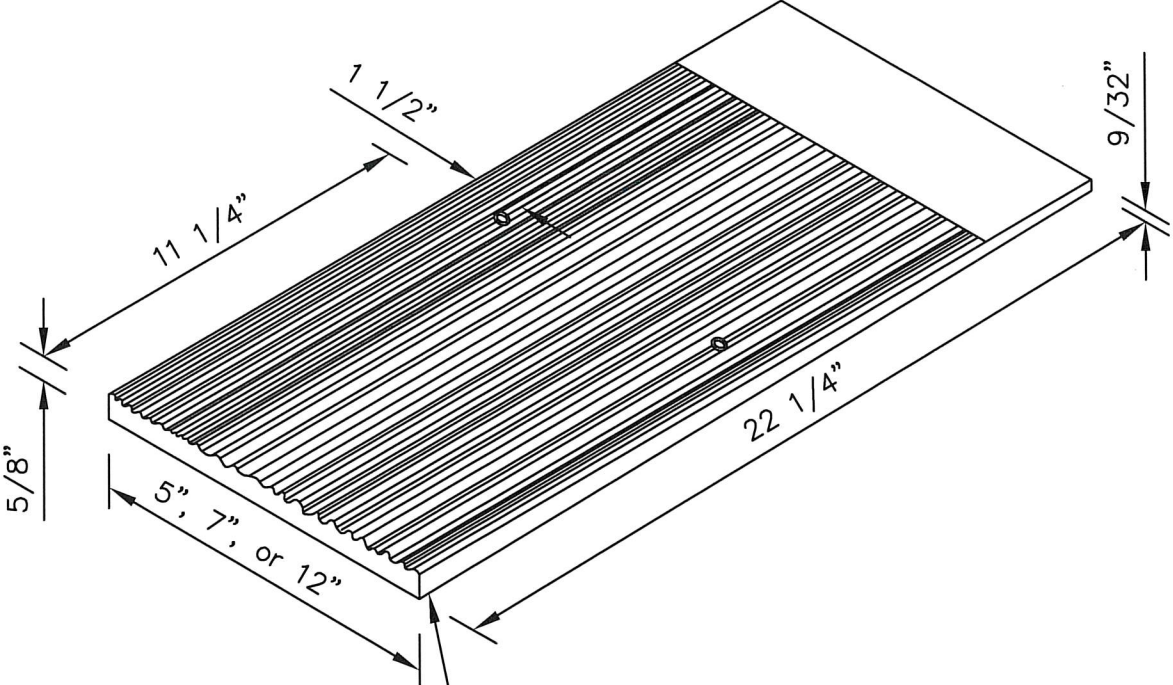

NOTE - BACK SIDE OF SHINGLES ARE HOLLOW WITH REINFORCING RIBS IN A DIAMOND PATTERN.

SHAKE CLASS A

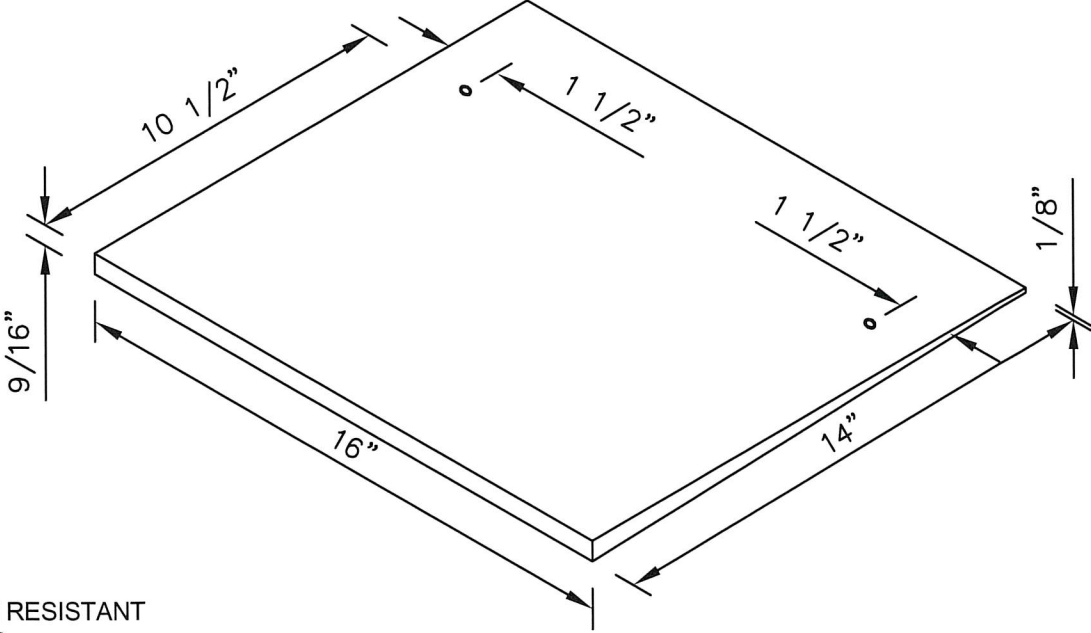

EAVE STARTER

MINIMUM ROOF DECK REQUIREMENTS

1/2" CDX PLYWOOD, FASTENED TO 2x (min) SUPPORTS SPACED 24" MAX. O.C. WITH 8d x 2" GALVANIZED RING-SHANK ROOFING NAILS SPACED 12" MAX O.C. IN THE FIELD AND 6" O.C. AT THE PERIMETER.



SCOTT WOLTERS
FL PE# 62354
WOLTERS ENGINEERING
(COA# 27194)
15211 97TH ROAD
WEST PALM BEACH, FL 33411
(561) 225-1982

BRAVA ROOF TILE



DWG: BSCS-HZ
SHEET: 1/1

915 E. TYLER STREET
WASHINGTON, IA 52353
PH: (844) 290-4196
FX: (319) 343-1038
www.bravarooftile.com