

THIS SYSTEM IS NOT RATED FOR IMPACT.
INSTALLATION OF THIS SYSTEM OUTSIDE THE HVHZ AREA SHALL MEET
THE APPLICABLE REQUIREMENTS FOR WIND BORNE DEBRIS PROTECTION.

SERIES 7900
ALUMINUM INSWING ENTRANCE DOOR

APPROVAL APPLIES TO SINGLE (X) AND DOUBLE (XX) LEAF DOORS
WITH TRANSOM AND SIDELITES.

DOORS NOT APPROVED FOR INSTALLATIONS WHERE WATER INFILTRATION
RESISTANCE IS REQUIRED.

THIS PRODUCT HAS BEEN DESIGNED AND TESTED TO COMPLY WITH THE
REQUIREMENTS OF THE 2020 (7TH EDITION) FLORIDA BUILDING CODE FOR
NON HIGH VELOCITY HURRICANE ZONE.

1BY OR 2BY WOOD BUCKS & BUCK FASTENERS BY OTHERS, MUST BE
DESIGNED AND INSTALLED ADEQUATELY TO TRANSFER APPLIED PRODUCT LOADS
TO THE BUILDING STRUCTURE.


ANCHORS SHALL BE CORROSION RESISTANT, SPACED AS SHOWN ON DETAILS
AND INSTALLED PER MANUF'S INSTRUCTIONS. SPECIFIED EMBEDMENT TO BASE
MATERIAL SHALL BE BEYOND WALL DRESSING OR STUCCO.

A LOAD DURATION INCREASE IS USED IN DESIGN OF ANCHORS INTO WOOD ONLY.
ALL SHIMS TO BE HIGH IMPACT, NON-METALLIC AND NON-COMPRESSIBLE.

MATERIALS INCLUDING BUT NOT LIMITED TO STEEL/METAL SCREWS, THAT
COME INTO CONTACT WITH OTHER DISSIMILAR MATERIALS SHALL MEET THE
REQUIREMENTS OF THE 2020 FLORIDA BLDG. CODE & ADOPTED STANDARDS.

THIS PRODUCT APPROVAL IS GENERIC AND DOES NOT PROVIDE INFORMATION
FOR A SITE SPECIFIC PROJECT, i.e. LIFE SAFETY OF THIS PRODUCT, ADEQUACY
OF STRUCTURE RECEIVING THIS PRODUCT AND SEALING AROUND OPENING FOR
WATER INFILTRATION RESISTANCE ETC.
CONDITIONS NOT SHOWN IN THIS DRAWING ARE TO BE ANALYZED SEPARATELY,
AND TO BE REVIEWED BY BUILDING OFFICIAL.

DESIGN LOADS SHOWN ARE BASED ON 'ALLOWABLE STRESS DESIGN (ASD)'
MANUFACTURER'S LABEL SHALL BE LOCATED ON A READILY VISIBLE LOCATION IN
ACCORDANCE WITH SECTION 1709.9.3 OF FLORIDA BUILDING CODE.
LABELING TO COMPLY WITH SECTION 1709.9.2.

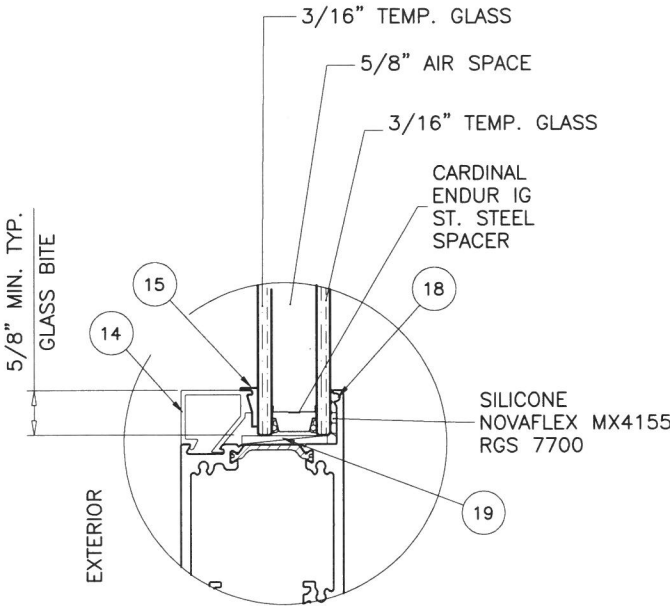

GLAZING DETAIL
1" OVERALL INSUL. GLASS

NOTE:
GLASS CAPACITIES ARE
BASED ON ASTM E1300-09 (3 SEC. GUSTS)
AND FLORIDA BUILDING COMMISSION
DECLARATORY STATEMENT DCA05-DEC-219

A- CONTRACTOR TO BE RESPONSIBLE FOR THE SELECTION, PURCHASE AND
INSTALLATION OF THIS PRODUCT BASED ON THIS PRODUCT EVALUATION
PROVIDED HE/SHE DOES NOT DEVIATE FROM THE CONDITIONS DETAILED
ON THIS DOCUMENT.

B- THIS PRODUCT EVALUATION DOCUMENT WILL BE CONSIDERED INVALID IF
ALTERED BY ANY MEANS.

C- SITE SPECIFIC PROJECTS SHALL BE PREPARED BY A FLORIDA REGISTERED
ENGINEER OR ARCHITECT WHICH WILL BECOME THE ENGINEER OF RECORD (E.O.R.)
FOR THE PROJECT AND WHO WILL BE RESPONSIBLE FOR THE PROPER
USE OF THE P.E.D. ENGINEER OF RECORD, ACTING AS A DELEGATED
ENGINEER TO THE P.E.D. ENGINEER SHALL SUBMIT TO THIS LATTER THE SITE
SPECIFIC DRAWINGS FOR REVIEW.

D- THIS P.E.D. SHALL BEAR THE DATE AND ORIGINAL SEAL AND SIGNATURE OF
THE PROFESSIONAL ENGINEER OF RECORD THAT PREPARED IT.


Sealed: 10/2/2020 FL #29882



AL-FAROOQ CORPORATION
ENGINEERS & PRODUCT DEVELOPMENT
9360 SUNSET DRIVE, SUITE 220
MIAMI, FLORIDA 33173
TEL. (305) 264-8100 FAX. (305) 262-6978
(C.A.N. 3538)
COMP-ANL\19-60F-WWS


Series 7900 Aluminum Inswing Door (N.I.)
Western Window Systems
2200 E. Riverview Drive
Phoenix, AZ. 85034
Tel: (877) 268-1300 Fax: (876)

revisions:		date		by		description	
no	date	no	date	no	date	no	date
A	08.14.19	CM	CM	CM	CM	GENERAL REVISION	
B	09.28.20	CM	CM	CM	CM	UPDATED TO 2020 FBC	
date: 07-03-19		scale: 3/8" = 1"		dr. by: CM		chk. by:	
drawing no.		19-60F		sheet 1 of 12			

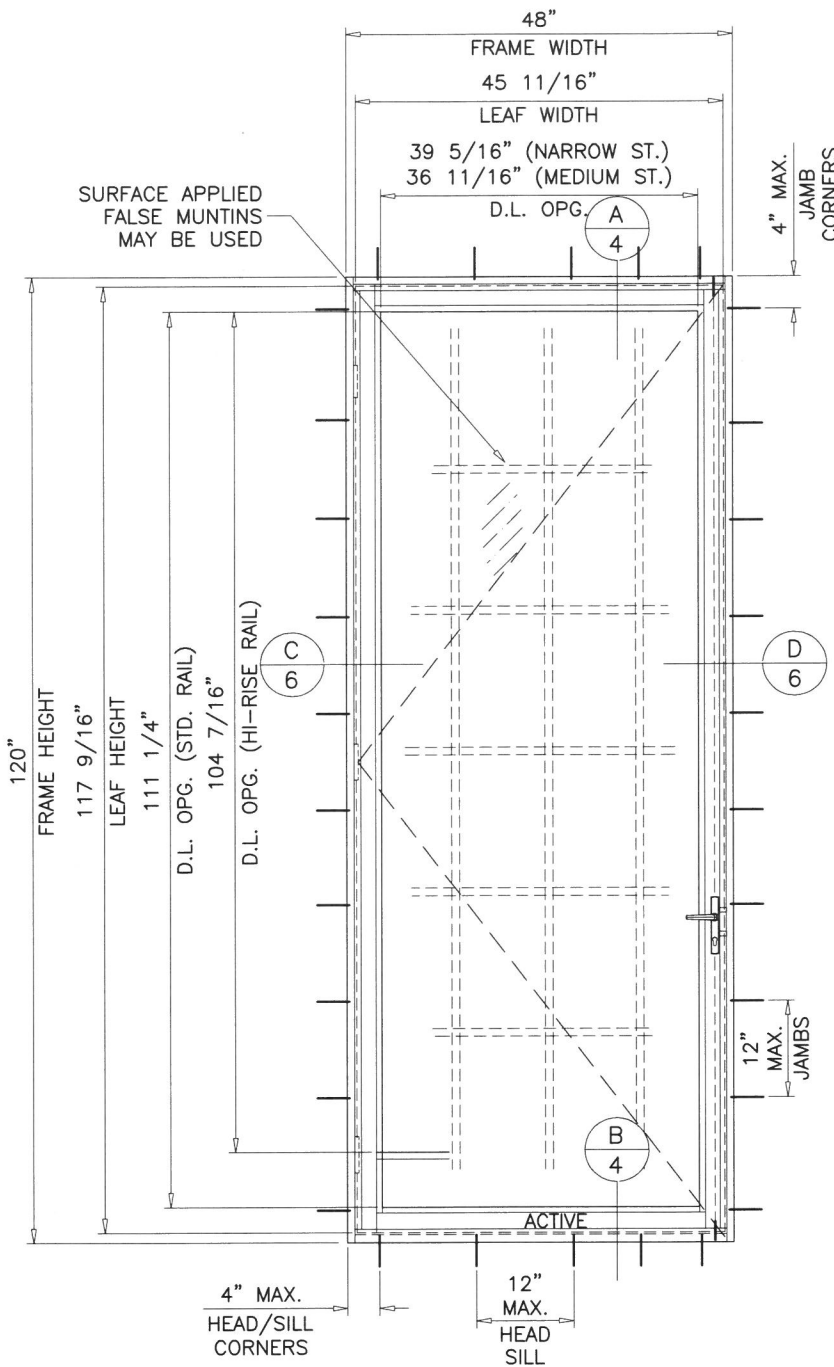

TYPICAL ELEVATION
(X)
STD. SILL

SINGLE DOORS LOAD CAPACITY - PSF STANDARD SILL					
FRAME		LEAF		EXT.(+)	INT.(-)
WIDTH	HEIGHT	WIDTH	HEIGHT		
48"	120"	45 11/16"	117 9/16"	50.0	50.0

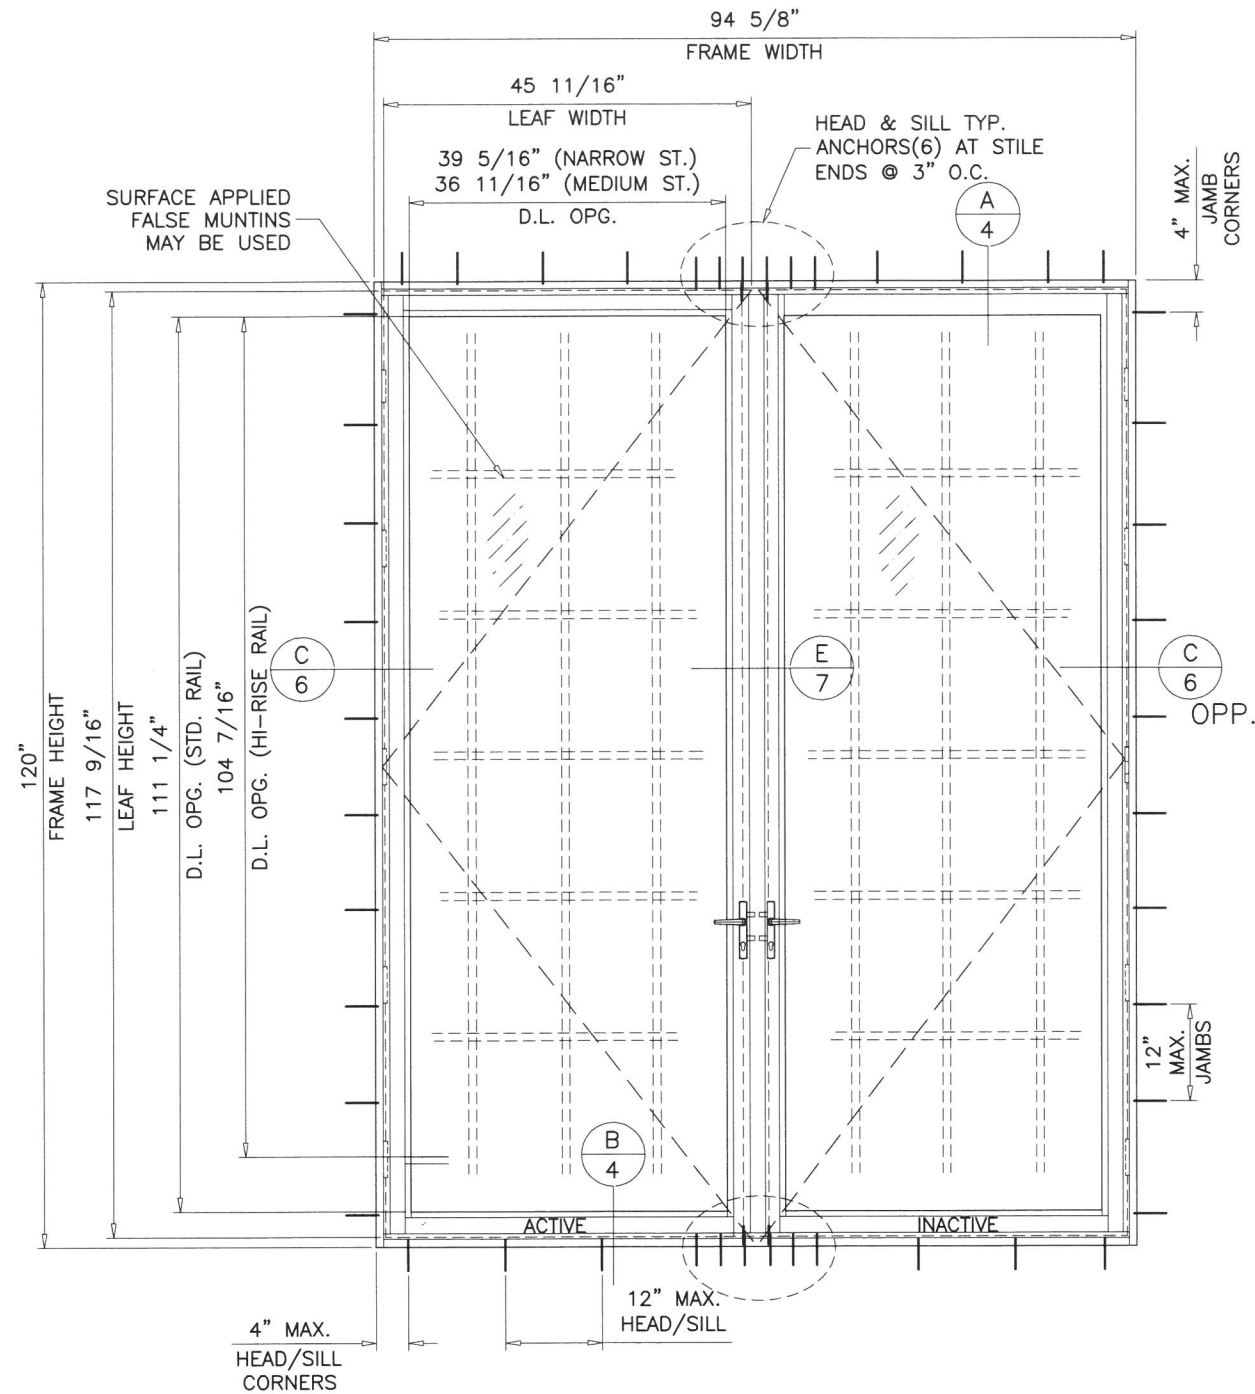


TYPICAL ELEVATION
(XX)
STD. SILL

DOUBLE DOORS LOAD CAPACITY - PSF STANDARD SILL					
FRAME		LEAF		EXT.(+)	INT.(-)
WIDTH	HEIGHT	WIDTH	HEIGHT		
94 5/8"	96"	45 11/16"	93 9/16"	40.0	44.2
94 5/8"	108"	45 11/16"	105 9/16"	39.3	39.3
94 5/8"	120"	45 11/16"	117 9/16"	35.4	35.4

NOTE:
GLASS CAPACITIES ON THIS SHEET ARE
BASED ON ASTM E1300-09 (3 SEC. GUSTS)
AND FLORIDA BUILDING COMMISSION
DECLARATORY STATEMENT DCA05-DEC-219

*DOORS WITH STANDARD FRAME OPTION SHOWN.
FOR OTHER HEAD & JAMB OPTIONS SEE SHEETS 4; 6 & 8.

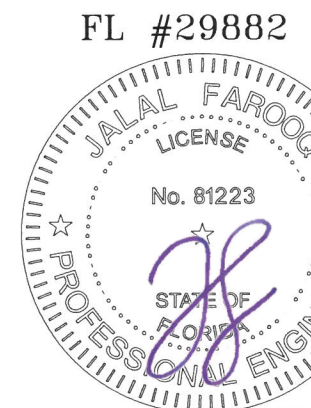

Sealed: 10/2/2020

AL-FAROOQ CORPORATION
ENGINEERS & PRODUCT DEVELOPMENT
9360 SUNSET DRIVE, SUITE 220
MIAMI, FLORIDA 33173
TEL. (305) 264-8100 FAX. (305) 262-6978
(C.A.N. 3538)


Series 7900 Aluminum Inswing Door (N.I.)

Western Window Systems

2200 E. Riverview Drive
Phoenix, AZ. 85034


Tel: (877) 268-1300 Fax: (876)

revisions:	date	by	description
no	date	by	description
A	08.14.19	CM	GENERAL REVISION
B	09.28.20	CM	UPDATED TO 2020 FBC
date:	07-03-19	scale:	1/2"=1'-0"
dr.	by:	chk.	by:
drawing no.	19-60F	sheet	2 of 12

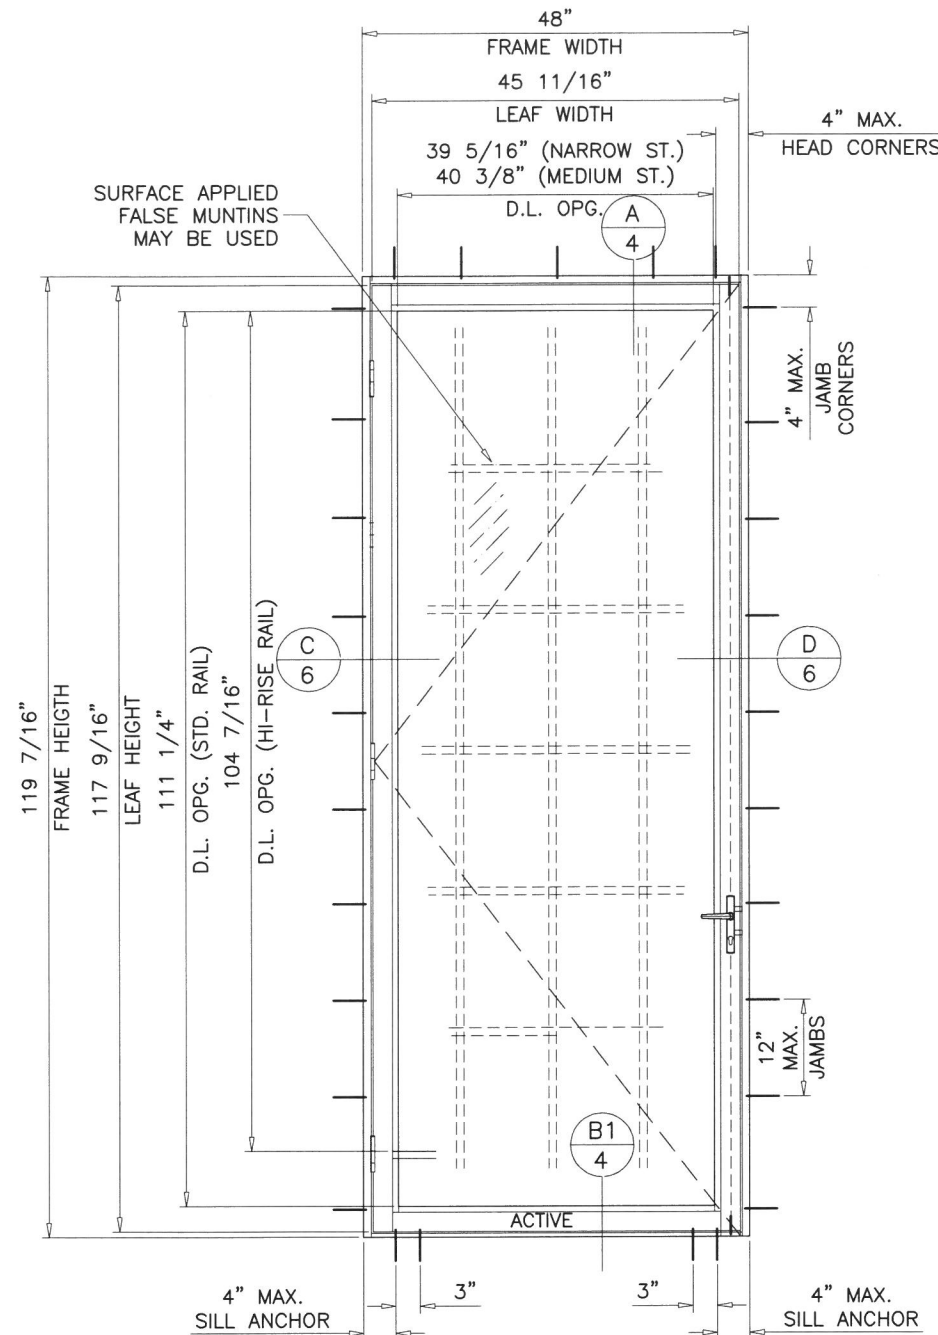

TYPICAL ELEVATION
(X)
COMMERCIAL SILL

SINGLE DOORS LOAD CAPACITY - PSF COMMERCIAL SILL					
FRAME		LEAF		EXT.(+)	INT.(-)
WIDTH	HEIGHT	WIDTH	HEIGHT		
48"	119 7/16"	45 11/16"	117 9/16"	50.0	50.0

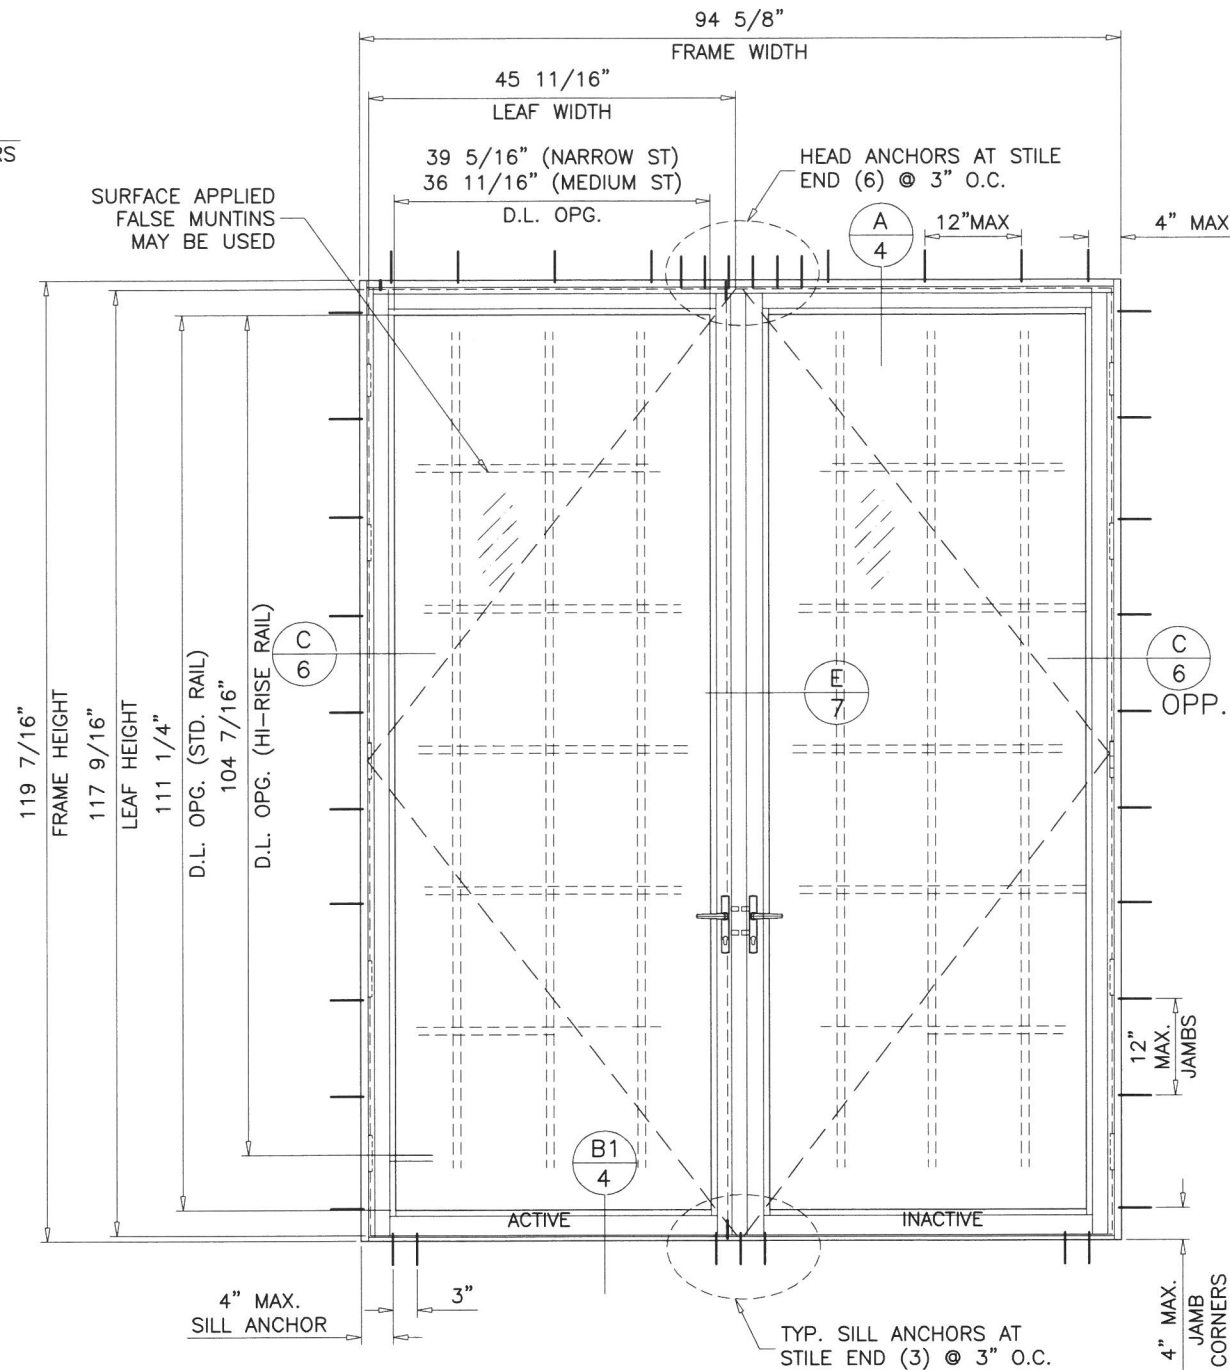


TYPICAL ELEVATION
(XX)
COMMERCIAL SILL

DOUBLE DOORS LOAD CAPACITY - PSF COMMERCIAL SILL					
FRAME		LEAF		EXT.(+)	INT.(-)
WIDTH	HEIGHT	WIDTH	HEIGHT		
94 5/8"	95 7/16"	45 11/16"	93 9/16"	40.0	44.2
94 5/8"	107 7/16"	45 11/16"	105 9/16"	39.3	39.3
94 5/8"	119 7/16"	45 11/16"	117 9/16"	35.4	35.4

NOTE:
GLASS CAPACITIES ON THIS SHEET ARE
BASED ON ASTM E1300-09 (3 SEC. GUSTS)
AND FLORIDA BUILDING COMMISSION
DECLARATORY STATEMENT DCA05-DEC-219

*DOORS WITH STANDARD FRAME OPTION SHOWN.
FOR OTHER HEAD & JAMB OPTIONS SEE SHEETS 4; 6 & 8.

Sealed: 10/2/2020

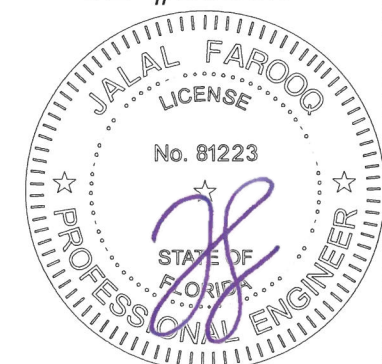

AL-FAROOQ CORPORATION
ENGINEERS & PRODUCT DEVELOPMENT
9360 SUNSET DRIVE, SUITE 220
MIAMI, FLORIDA 33173
TEL. (305) 264-8100 FAX. (305) 262-6978
(C.A.N. 3538)


Series 7900 Aluminum Inswing Door (N.I.)

Western Window Systems
2200 E. Riverview Drive
Phoenix, AZ. 85034
Tel: (877) 268-1300 Fax: (876)

revisions:	no	date	by	description
	A	08.14.19	CM	GENERAL REVISION
	B	09.28.20	CM	UPDATED TO 2020 FBC


date: 18-14-19
scale: 1/2"=1'-0"
dr. by: CM
chk. by:
drawing no.
19-60F
sheet 3 of 12

COMP-ANL\19-60F-WWS

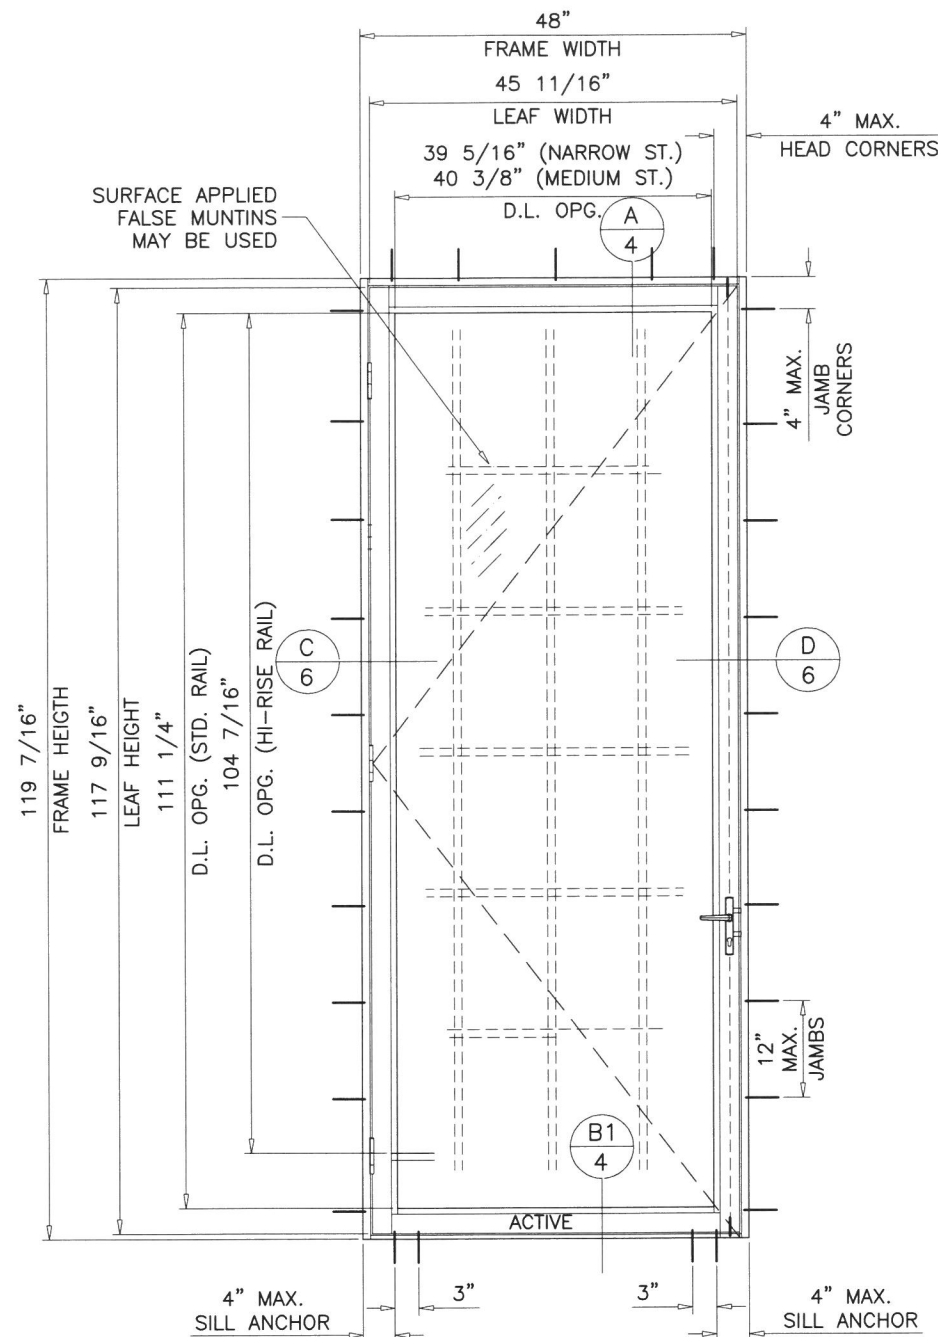

TYPICAL ELEVATION
(X)
COMMERCIAL SILL

SINGLE DOORS LOAD CAPACITY - PSF COMMERCIAL SILL					
FRAME		LEAF		EXT.(+)	INT.(-)
WIDTH	HEIGHT	WIDTH	HEIGHT		
48"	119 7/16"	45 11/16"	117 9/16"	50.0	50.0

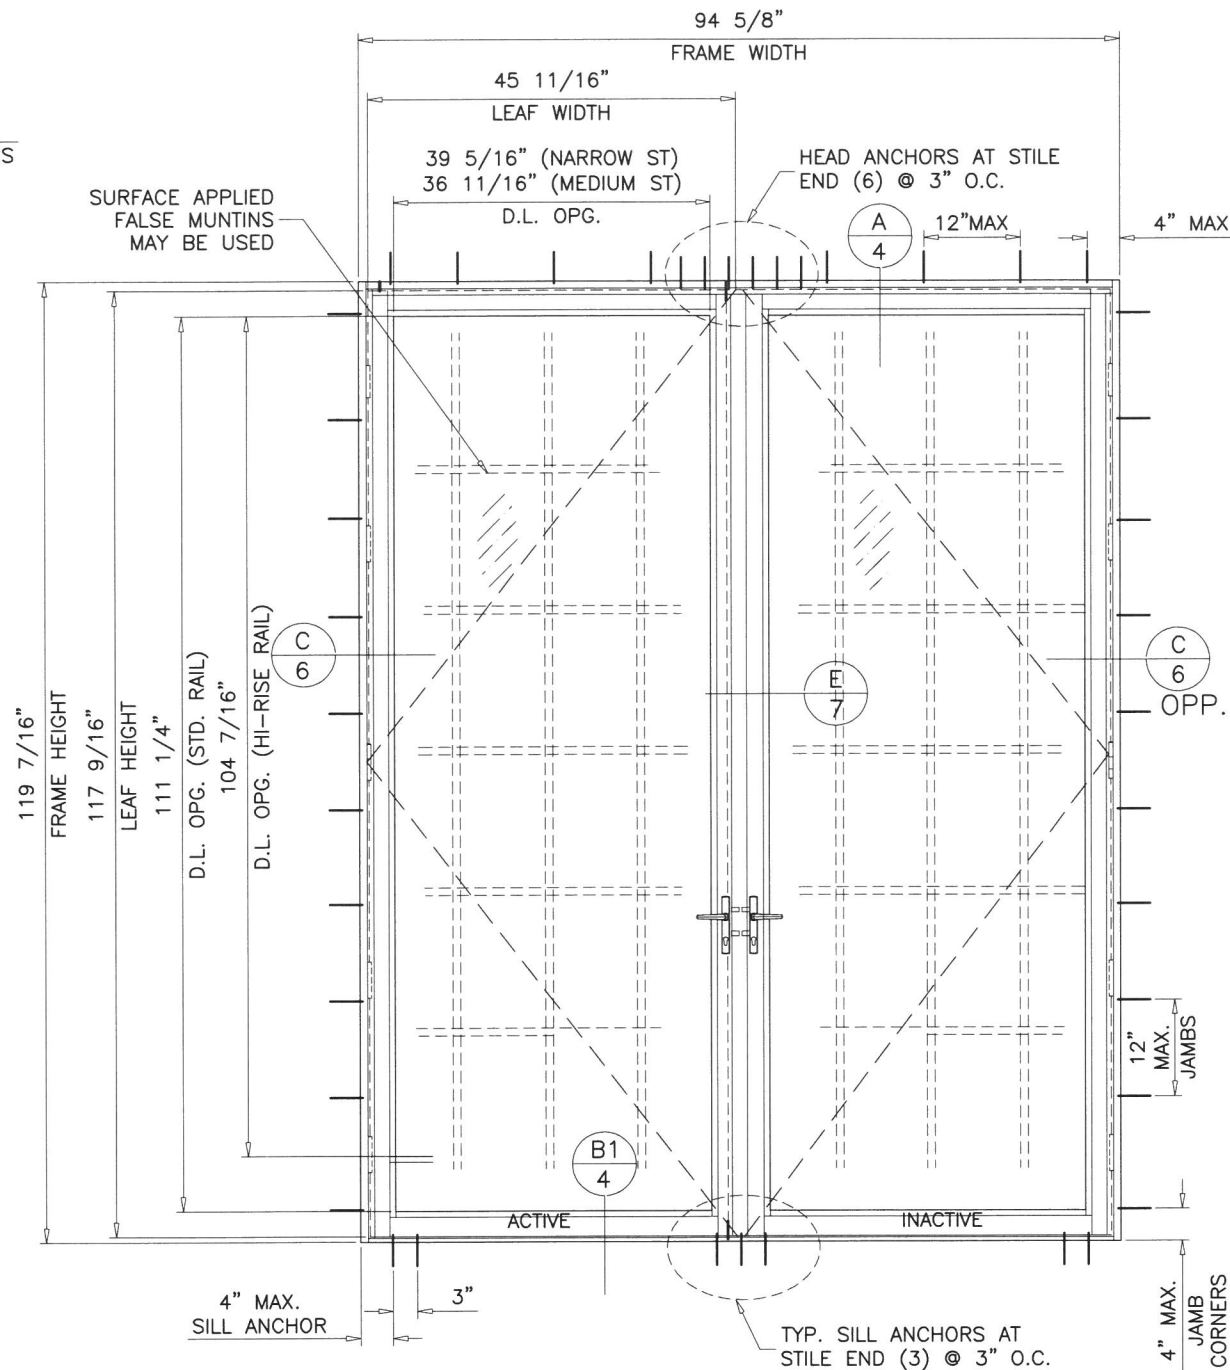


TYPICAL ELEVATION
(XX)
COMMERCIAL SILL

DOUBLE DOORS LOAD CAPACITY - PSF COMMERCIAL SILL					
FRAME		LEAF		EXT.(+)	INT.(-)
WIDTH	HEIGHT	WIDTH	HEIGHT		
94 5/8"	95 7/16"	45 11/16"	93 9/16"	40.0	44.2
94 5/8"	107 7/16"	45 11/16"	105 9/16"	39.3	39.3
94 5/8"	119 7/16"	45 11/16"	117 9/16"	35.4	35.4

NOTE:
GLASS CAPACITIES ON THIS SHEET ARE
BASED ON ASTM E1300-09 (3 SEC. GUSTS)
AND FLORIDA BUILDING COMMISSION
DECLARATORY STATEMENT DCA05-DEC-219

*DOORS WITH STANDARD FRAME OPTION SHOWN.
FOR OTHER HEAD & JAMB OPTIONS SEE SHEETS 4; 6 & 8.

Sealed: 10/2/2020



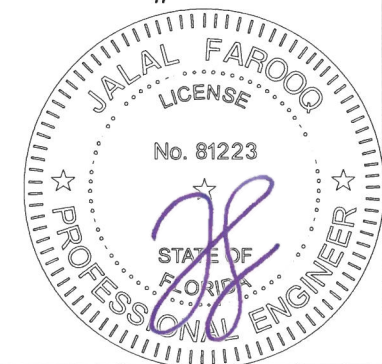


AL-FAROOQ CORPORATION
ENGINEERS & PRODUCT DEVELOPMENT
9360 SUNSET DRIVE, SUITE 220
MIAMI, FLORIDA 33173
TEL. (305) 264-8100 FAX. (305) 262-6978
(C.A.N. 3538)

Series 7900 Aluminum Inswing Door (N.I.)
Western Window Systems
2200 E. Riverview Drive
Phoenix, AZ. 85034
Tel: (877) 268-1300 Fax: (876)

date: 18-14-19		revisions:			
drawing no.		no	date	by	description
19-60F		A	08.14.19	CM	GENERAL REVISION
		B	09.28.20	CM	UPDATED TO 2020 FBC
sheet 3 of 12					

COMP-ANL\19-60F-WWS

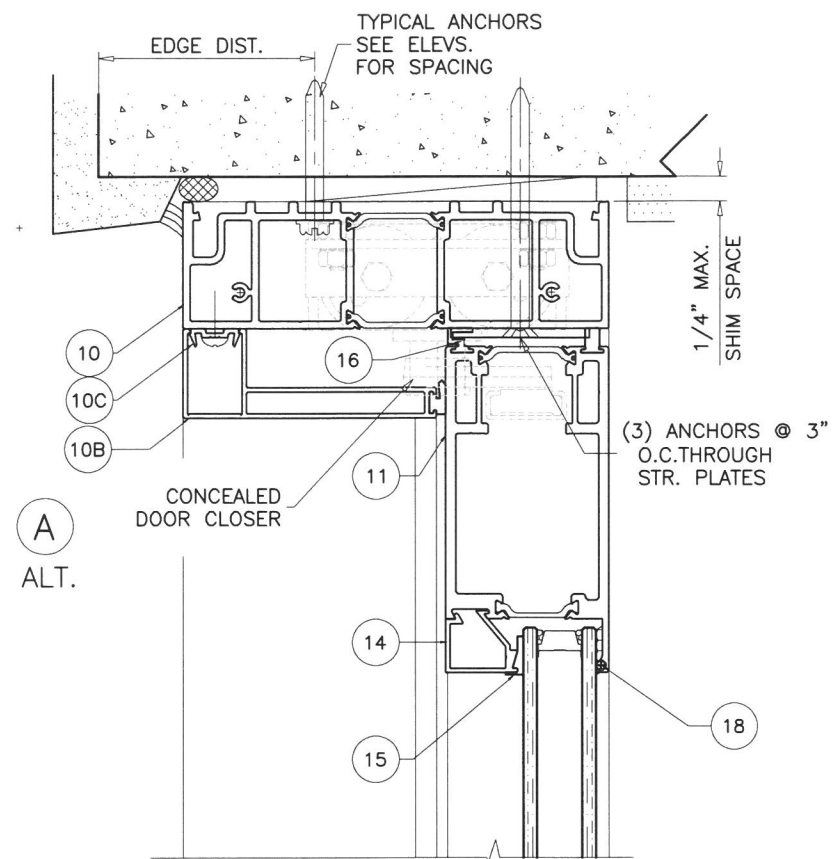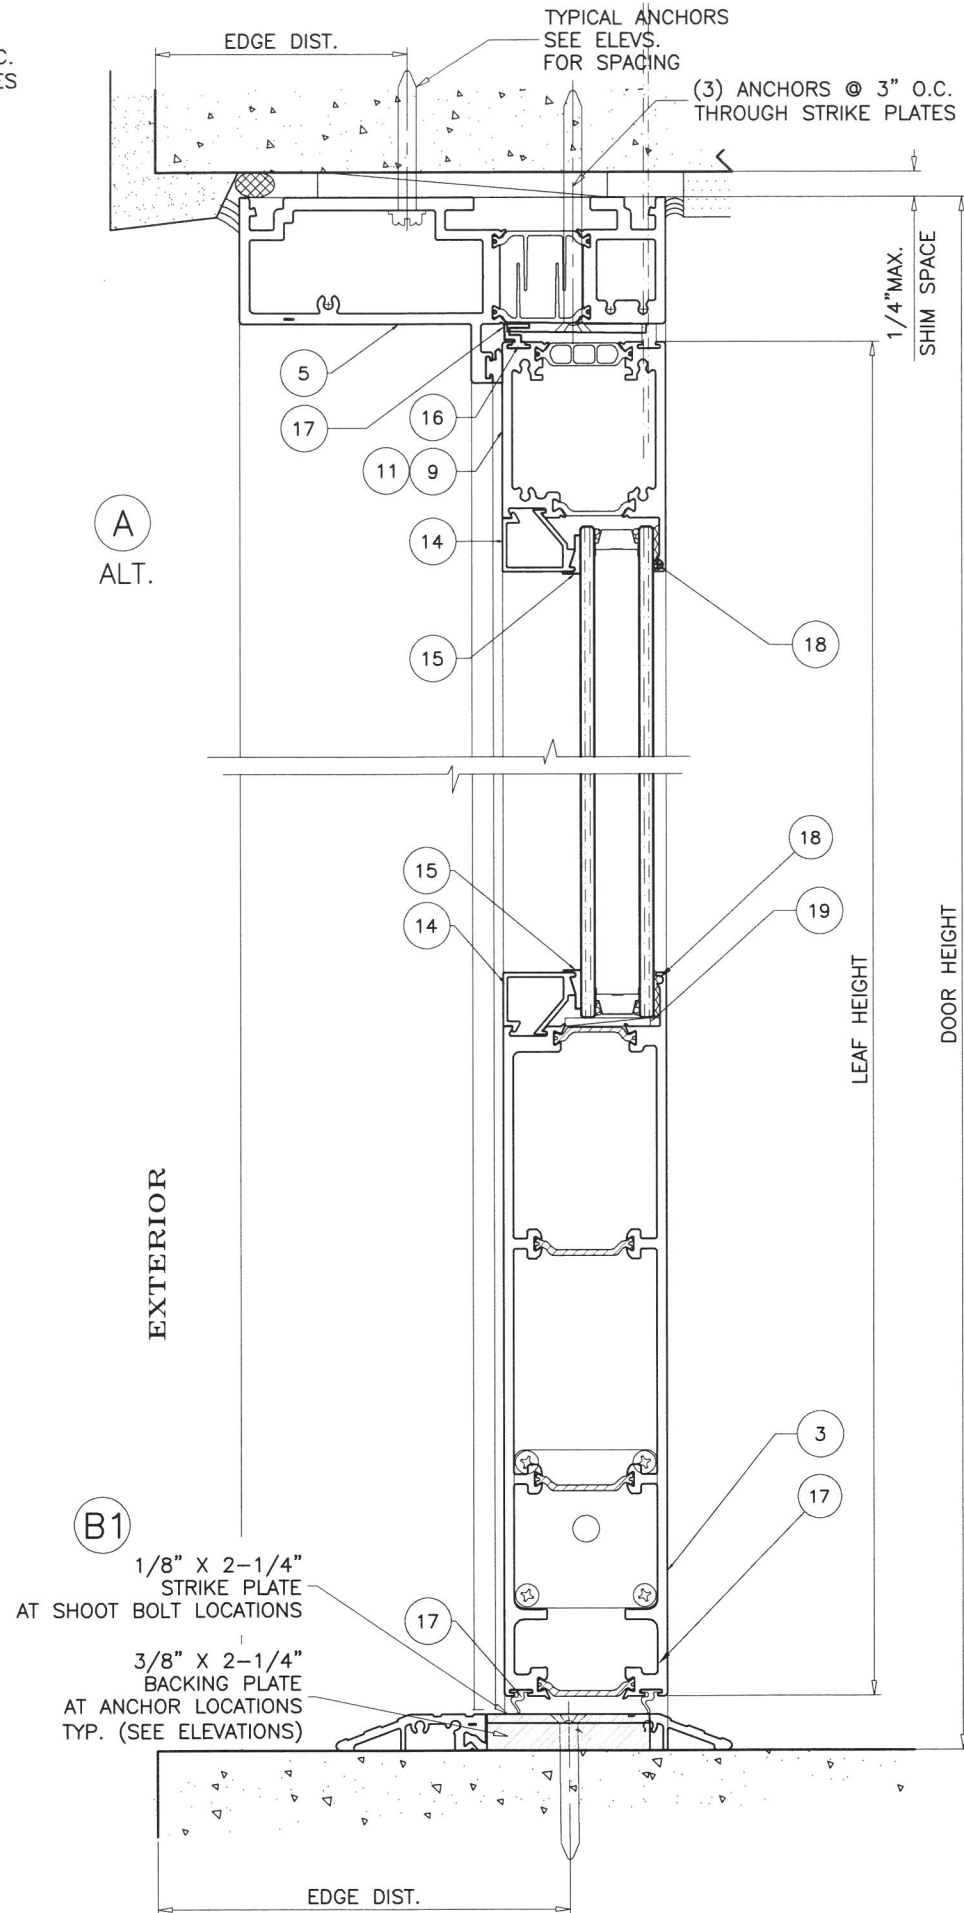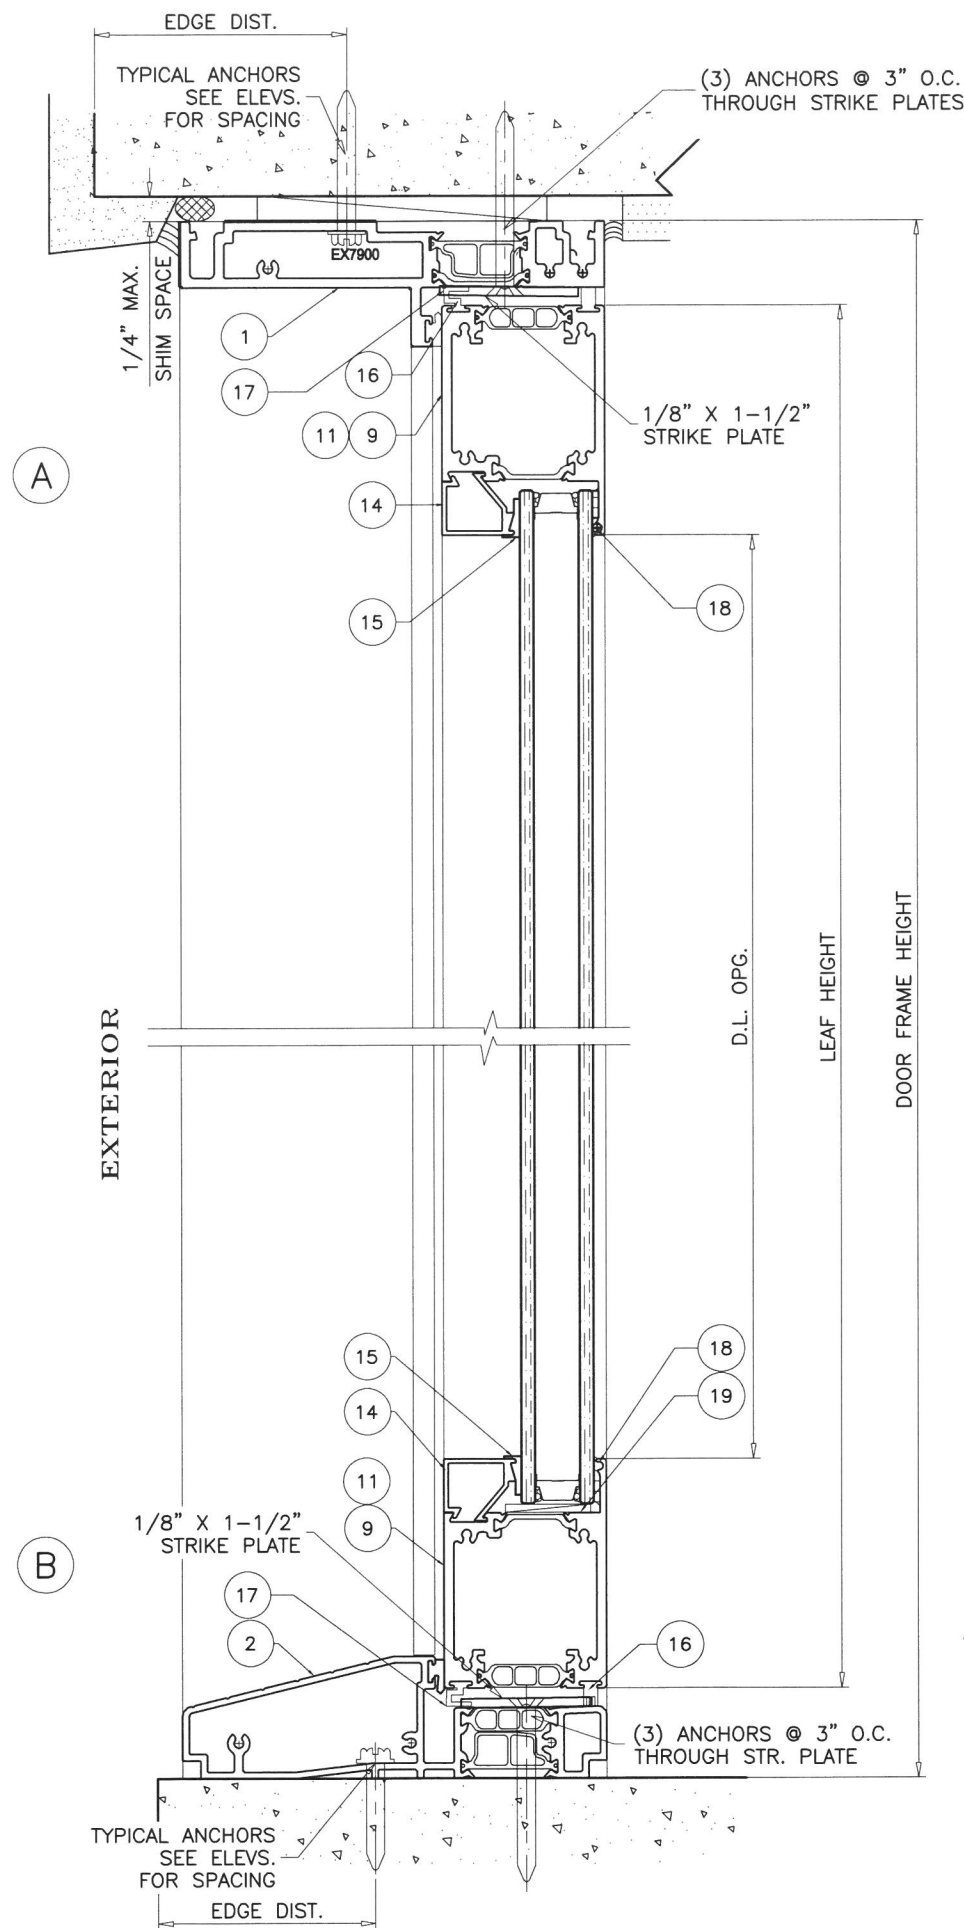

DOOR DETAILS

FL #29882



Sealed: 10/2/2020

AL-FAROOQ CORPORATION
ENGINEERS & PRODUCT DEVELOPMENT
9360 SUNSET DRIVE, SUITE 220
MIAMI, FLORIDA 33173
TEL. (305) 264-8100 FAX. (305) 262-6978

COMP-ANL\19-60F-WWS

Series 7900 Aluminum Inswing Door (N.I.)

Western Window Systems
2200 E. Riverview Drive
Phoenix, AZ. 85034
Tel: (877) 268-1300 Fax: (876)

COMP-ANL\19-60F-WWS

revisions:		by description	
no	date	no	description
A	08.14.19	CM	GENERAL REVISION
B	09.28.20	CM	UPDATED TO 2020 FBC

date: 18-14-19

scale: 3/8" = 1"





dr. by: CM

chk. by:

drawing no.

19-60F

sheet 4 of 12

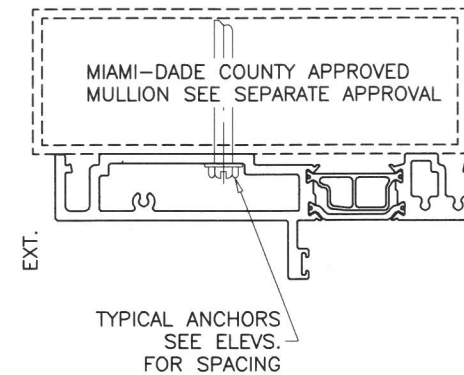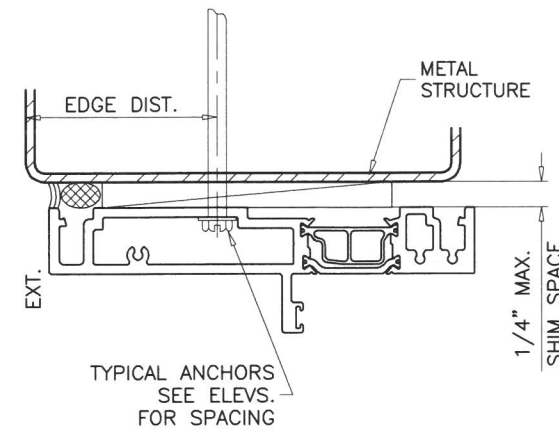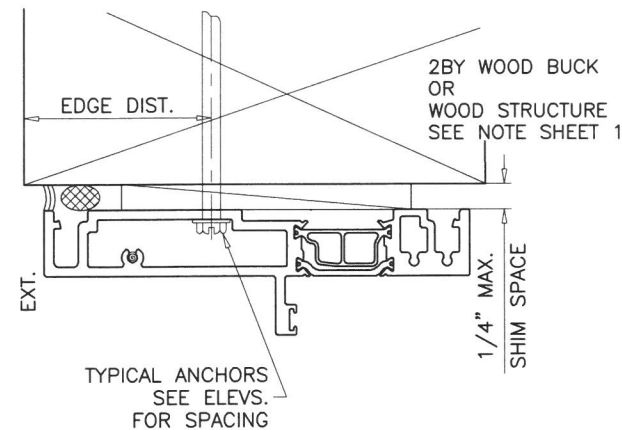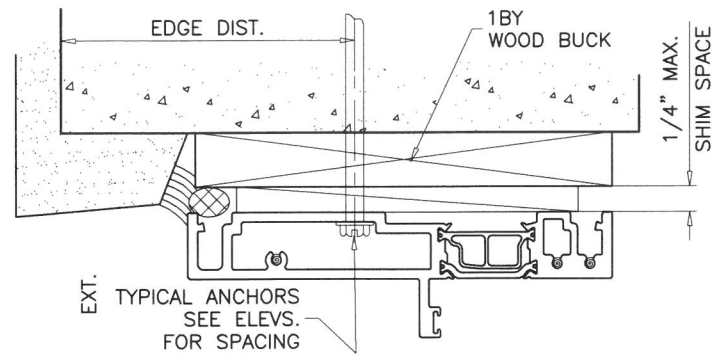

WOOD BUCKS AND METAL STRUCTURE NOT BY WESTERN WINDOW MUST SUSTAIN LOADS IMPOSED BY GLAZING SYSTEM AND TRANSFER THEM TO THE BUILDING STRUCTURE.

TYPICAL ANCHORS: SEE ELEV. FOR SPACING

1/4" DIA. ULTRACON+ BY 'DEWALT' (Fu=164 KSI, Fy=148 KSI)
 INTO 2BY WOOD BUCKS OR WOOD STRUCTURES
 1-1/2" MIN. PENETRATION INTO WOOD (HEAD/JAMBS)

THRU 1BY BUCKS INTO CONC. OR BLOCKS
 1-1/4" MIN. EMBED INTO CONCRETE (HEAD/JAMBS)
 1-1/4" MIN. EMBED INTO BLOCKS (JAMBS)


DIRECTLY INTO CONCRETE OR BLOCKS
 1-1/4" MIN. EMBED INTO CONCRETE (HEAD/SILL/JAMBS)
 1-1/4" MIN. EMBED INTO BLOCKS (JAMBS)

1/4" DIA. TEKS OR SELF DRILLING SCREWS (GRADE 5 CRS)
 INTO MIAMI-DADE COUNTY APPROVED MULLIONS
 OR
 INTO METAL STRUCTURES (HEAD/JAMBS)
 (3) THREADS MIN. PENETRATION BEYOND SUBSTRATE
 ALUMINUM: 1/8" THK. MIN. (6063-T5 MIN.)
 STEEL: 1/8" THK. MIN. (Fy = 36 KSI MIN.)
 (STEEL IN CONTACT WITH ALUMINUM TO BE PLATED OR PAINTED)

TYPICAL EDGE DISTANCE

INTO CONCRETE AND MASONRY = 2-1/2" MIN.
 INTO WOOD STRUCTURE = 1" MIN.
 INTO METAL STRUCTURE = 3/4" MIN.

WOOD AT HEAD OR JAMBS SG = 0.55 MIN.
 CONCRETE AT HEAD, SILL OR JAMBS f'c = 3000 PSI MIN.
 C-90 GROUT FILLED BLOCK AT JAMBS f'm = 2000 PSI MIN.

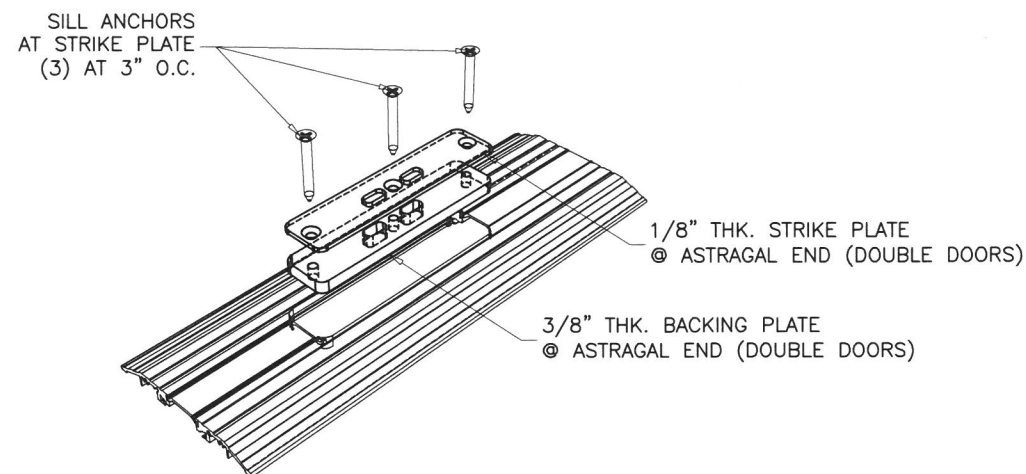

STRIKE PLATES COMMERCIAL SILL DETAIL

DOOR DETAILS

FL #29882






Sealed: 10/2/2020

AL-FAROOQ CORPORATION
 ENGINEERS & PRODUCT DEVELOPMENT
 9360 SUNSET DRIVE, SUITE 220
 MIAMI, FLORIDA 33173
 TEL. (305) 264-8100 FAX. (305) 262-6978
 (C.A.N. 3538)
 COMP-ANL\19-60F-WWS

Series 7900 Aluminum Inswing Door (N.I.)
Western Window Systems
 2200 E. Riverview Drive
 Phoenix, AZ. 85034
 Tel: (877) 268-1300 Fax: (876)

revisions:	no	date	by	description
	A	08.14.19	CM	GENERAL REVISION
	B	09.28.20	CM	UPDATED TO 2020 FBC
date:	18-14-19			
scale:	3/8" = 1"			
dr. by:	CM			
chk. by:				
drawing no.	19-60F			
sheet	5 of 12			

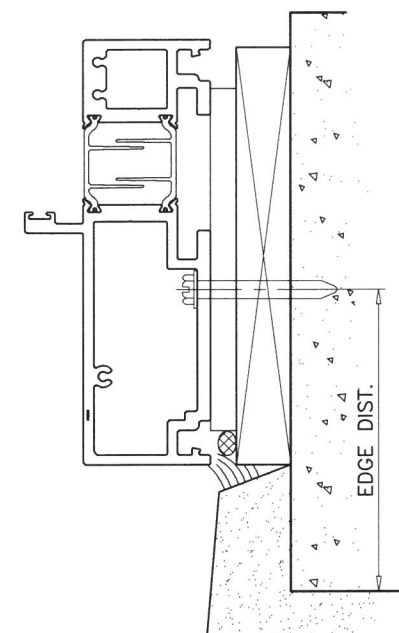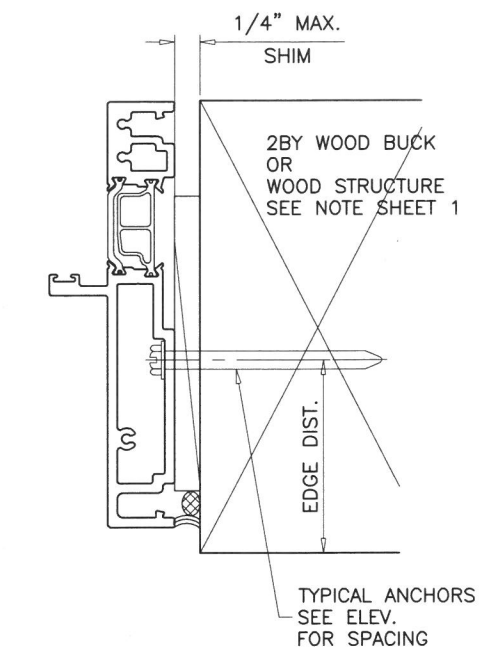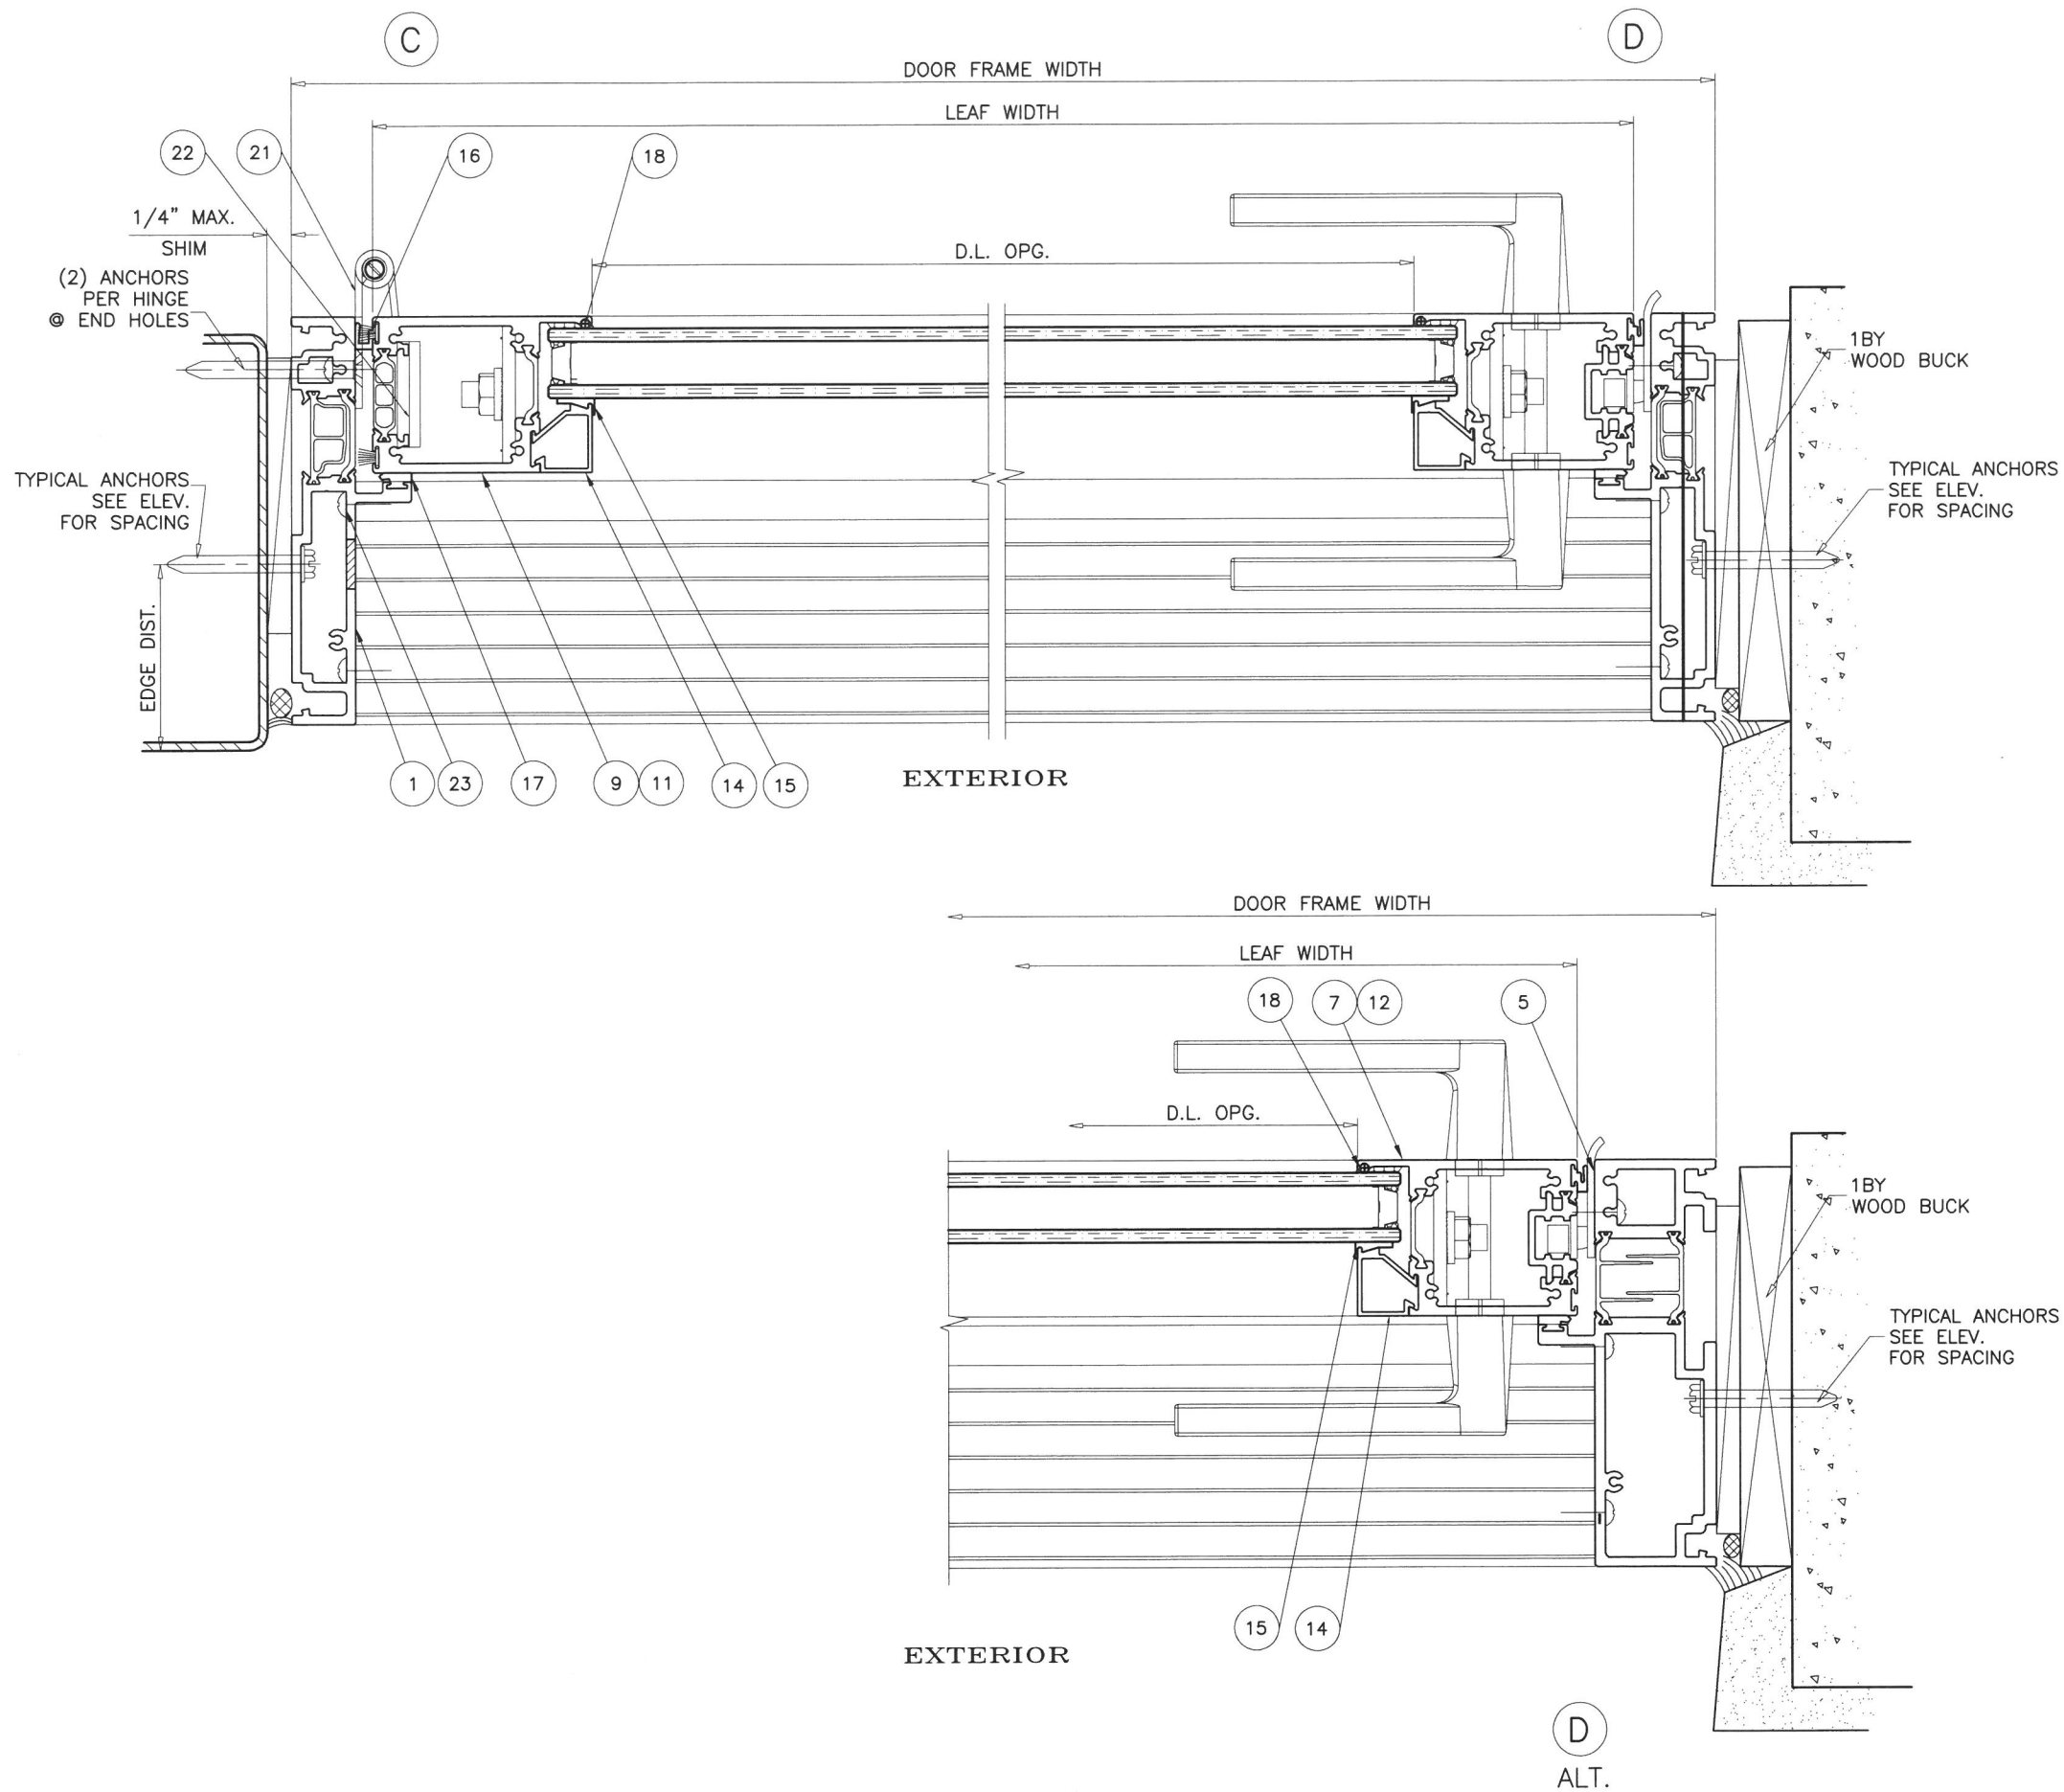

DOOR DETAILS

FL #29882




Sealed: 10/2/2020

af c
AL-FAROOQ CORPORATION
 ENGINEERS & PRODUCT DEVELOPMENT
 9360 SUNSET DRIVE, SUITE 220 (C.A.N. 3538)
 MIAMI, FLORIDA 33173
 TEL. (305) 264-8100 FAX. (305) 262-6978
 COMP-ANL \ 19-60F-WWS

Series 7900 Aluminum Inswing Door (N.I.)
Western Window Systems
 2200 E. Riverview Drive
 Phoenix, AZ. 85034
 Tel: (877) 268-1300 Fax: (876)

revisions:		date	by	description
no.	date	by	description	
A	08.14.19	CM	GENERAL REVISION	
B	09.28.20	CM	UPDATED TO 2020 FBC	
date: 18-14-19		scale: 3/8" = 1"	dr. by: CM	chk. by:
drawing no.		19-60F		
sheet 6 of 12				

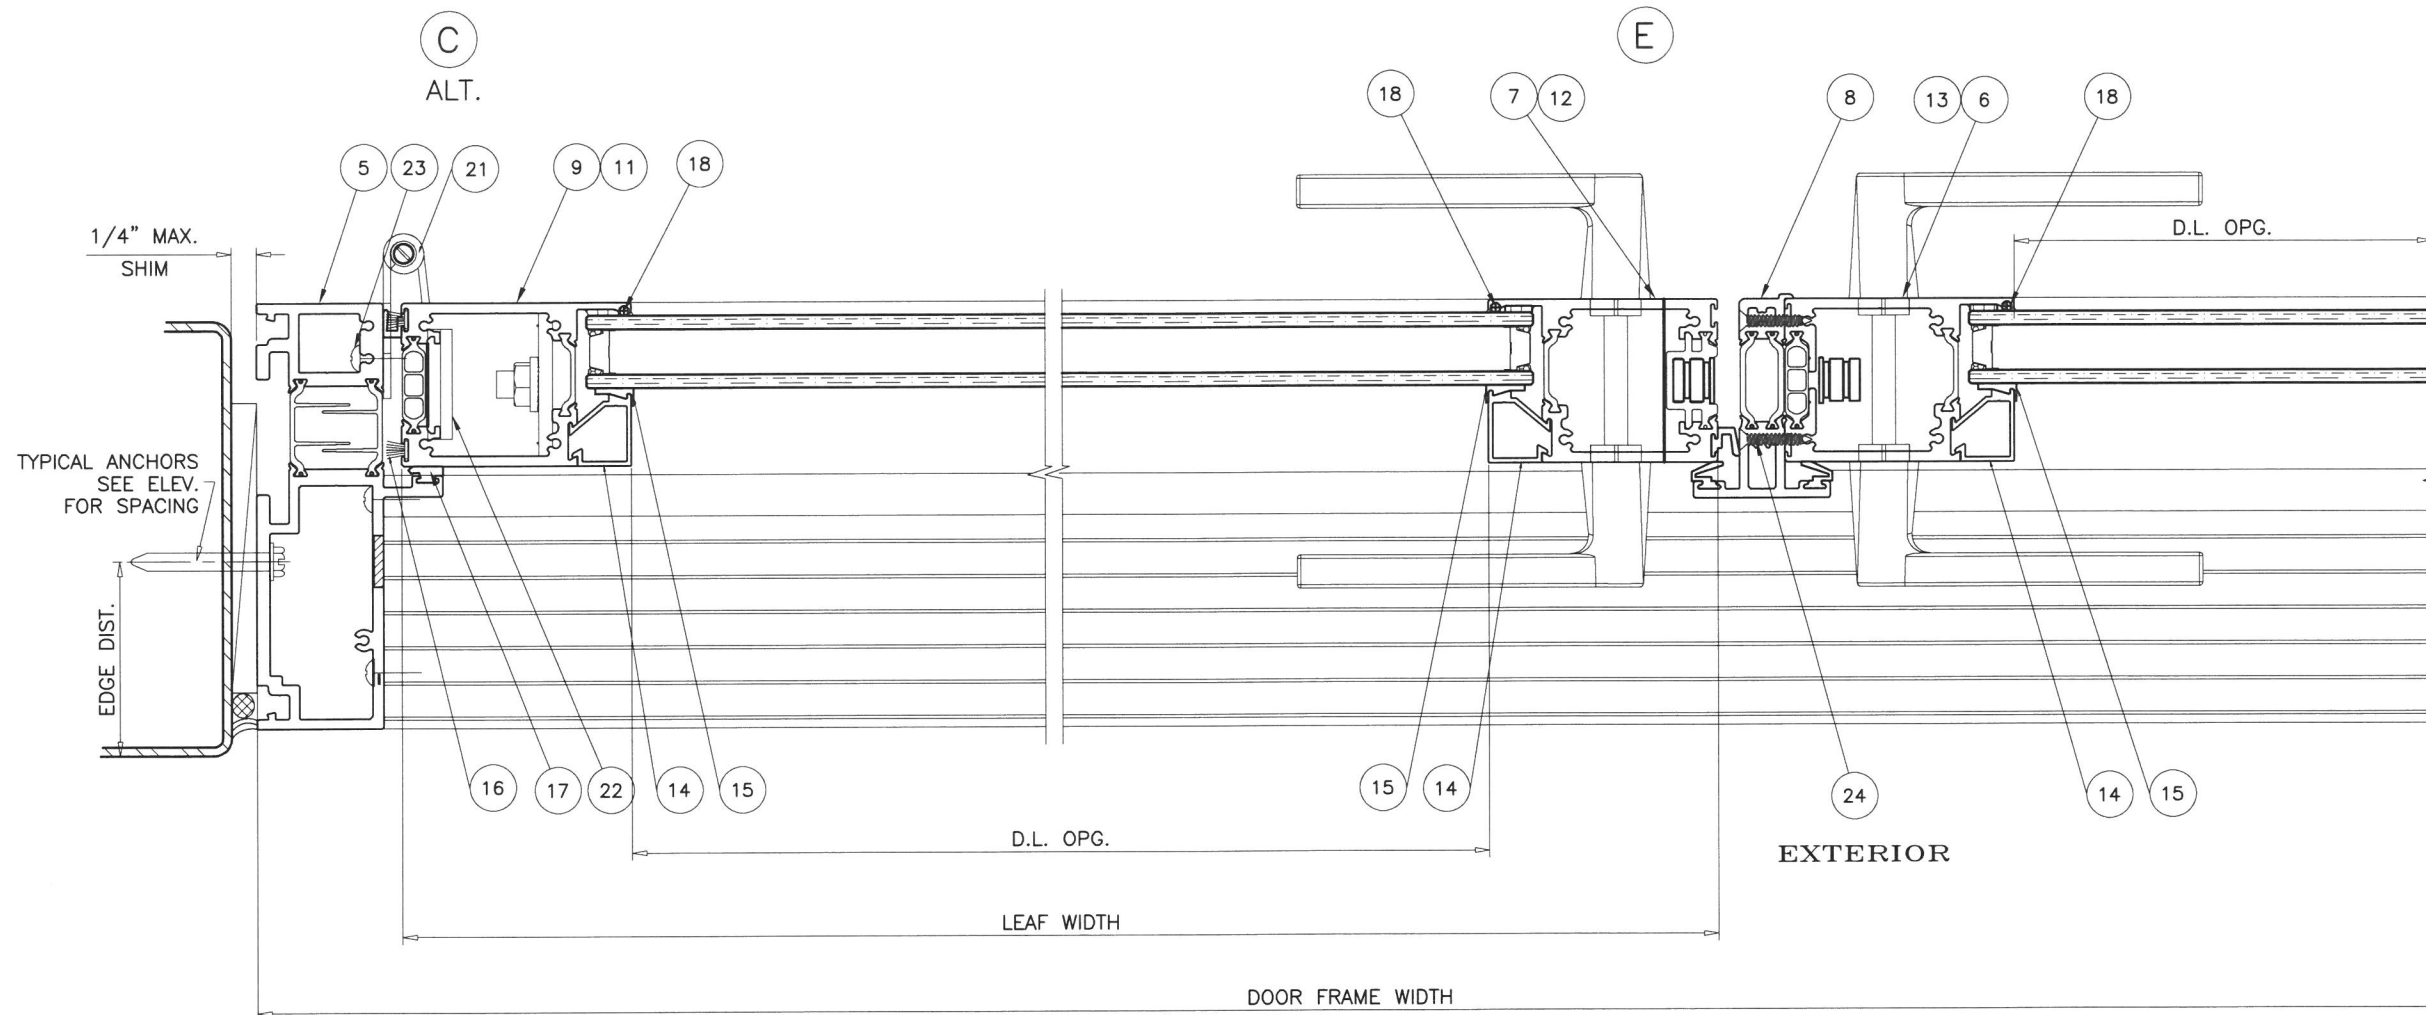

DOOR DETAILS

FL #29882



Sealed: 10/2/2020

af c
AL-FAROOQ CORPORATION
 ENGINEERS & PRODUCT DEVELOPMENT
 9360 SUNSET DRIVE, SUITE 220
 MIAMI, FLORIDA 33173
 TEL. (305) 264-8100 FAX. (305) 262-6978
 (C.A.N. 3538)
 COMP-ANL \ 19-60F-WWS

Series 7900 Aluminum Inswing Door (N.I.)
Western Window Systems
 2200 E. Riverview Drive
 Phoenix, AZ. 85034
 Tel: (877) 268-1300 Fax: (876)

revisions:		date	by	description
no	date	by	description	
A	08.14.19	CM	GENERAL REVISION	
B	09.28.20	CM	UPDATED TO 2020 FBC	
date: 18-14-19		scale: 3/8" = 1"	dr. by: CM	chk. by:
drawing no.		19-60F		
sheet 7 of 12				

ILLUSTRATIVE DTLS. ONLY
EXT. OR INT. FINISHES
NOT BY WESTERN WDW.

TYPICAL ANCHORS
SEE ELEV.
FOR SPACING

A1

1A

1/2" MIN.
1/4" MAX. GAP

EXTERIOR

DOOR HEIGHT

B

1/8" X 2-1/4"
STRIKE PLATE
AT SHOOT BOLT LOCATIONS

3/8" X 2-1/4"
BACKING PLATE
AT ANCHOR LOCATIONS
TYP. (SEE ELEVATIONS)


CONCRETE
3 KSI MIN.

EDGE DIST.

TYPICAL ANCHORS
SEE ELEV.
FOR SPACING


TYPICAL ANCHORS: SEE ELEV. FOR SPACING

#14 WOOD SCREWS (GRADE 2 CRS)
INTO 2BY WOOD BUCKS OR WOOD STRUCTURES
1-1/2" MIN. PENETRATION INTO WOOD

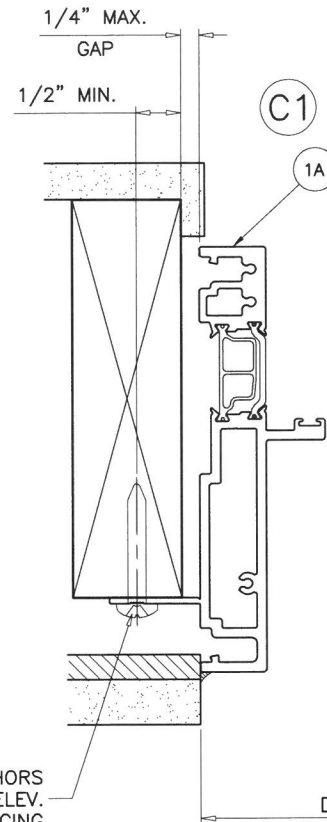

EXTERIOR

DOOR WIDTH

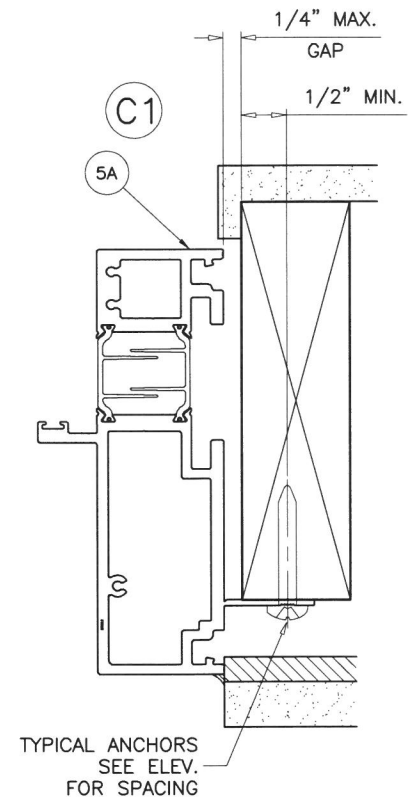

TYPICAL ANCHORS
SEE ELEV.
FOR SPACING

INSTALLATION DETAILS WITH FIN FRAMES

SEE SHEETS 4 THROUGH 7 FOR DOOR DETAILS

FIN FRAMES

FL #29882



Sealed: 10/2/2020

af c
AL-FAROOQ CORPORATION
ENGINEERS & PRODUCT DEVELOPMENT
9360 SUNSET DRIVE, SUITE 220
MIAMI, FLORIDA 33173
TEL. (305) 264-8100 FAX. (305) 262-6978
(C.A.N. 3538)

Series 7900 Aluminum Inswing Door (N.I.)

Western Window Systems



2200 E. Riverview Drive
Phoenix, AZ. 85034

Tel: (877) 268-1300 Fax: (876)

date: 06-20-19		revisions:			
scale: 3/8" = 1"		no	date	by	description
drawing no. 19-60F		A	08.14.19	CM	GENERAL REVISION
		B	09.28.20	CM	UPDATED TO 2020 FBC
dr. by: CM					
chk. by:					
sheet 8 of 12					

COMP-ANL\19-60F-WWS

DOORS LOAD CAPACITY – PSF TRANSOM 7630/7660/7680 SERIES (O/X) (O/XX)							
DOOR FRAME		TRANSOM	7660/7680 SERIES		7630 SERIES		
WIDTH	HEIGHT	HEIGHT	EXT.(+)	INT.(–)	EXT.(+)	INT.(–)	
48”(X)	84”	24”	50.0	50.0	50.0	50.0	
		30”	50.0	50.0	50.0	50.0	
		36”	50.0	50.0	50.0	50.0	
94 5/8” (XX)		24”	–	–	50.0	50.0	
		30”	–	–	50.0	50.0	
		36”	–	–	50.0	50.0	
48”(X)	96”	24”	50.0	50.0	50.0	50.0	
		30”	50.0	50.0	–	–	
		36”	50.0	50.0	–	–	
94 5/8”(XX)		24”	–	–	50.0	50.0	
		48”(X)	108”	24”	50.0	50.0	–
30”				50.0	50.0	–	–
36”	50.0			50.0	–	–	
48”(X)	120”	24”	50.0	50.0	–	–	

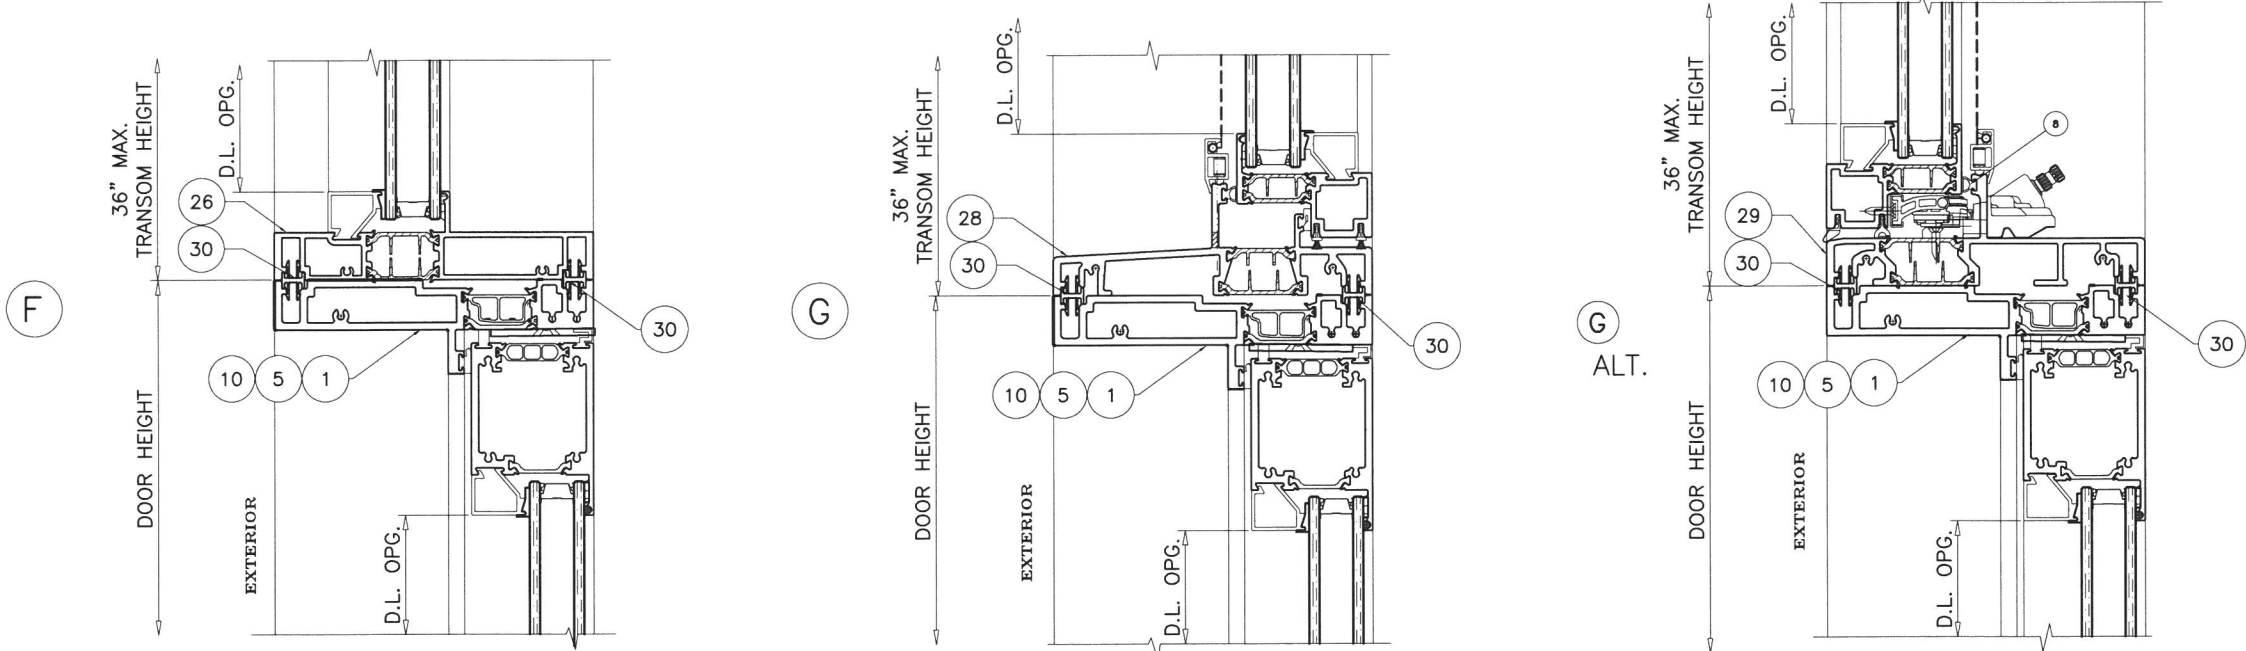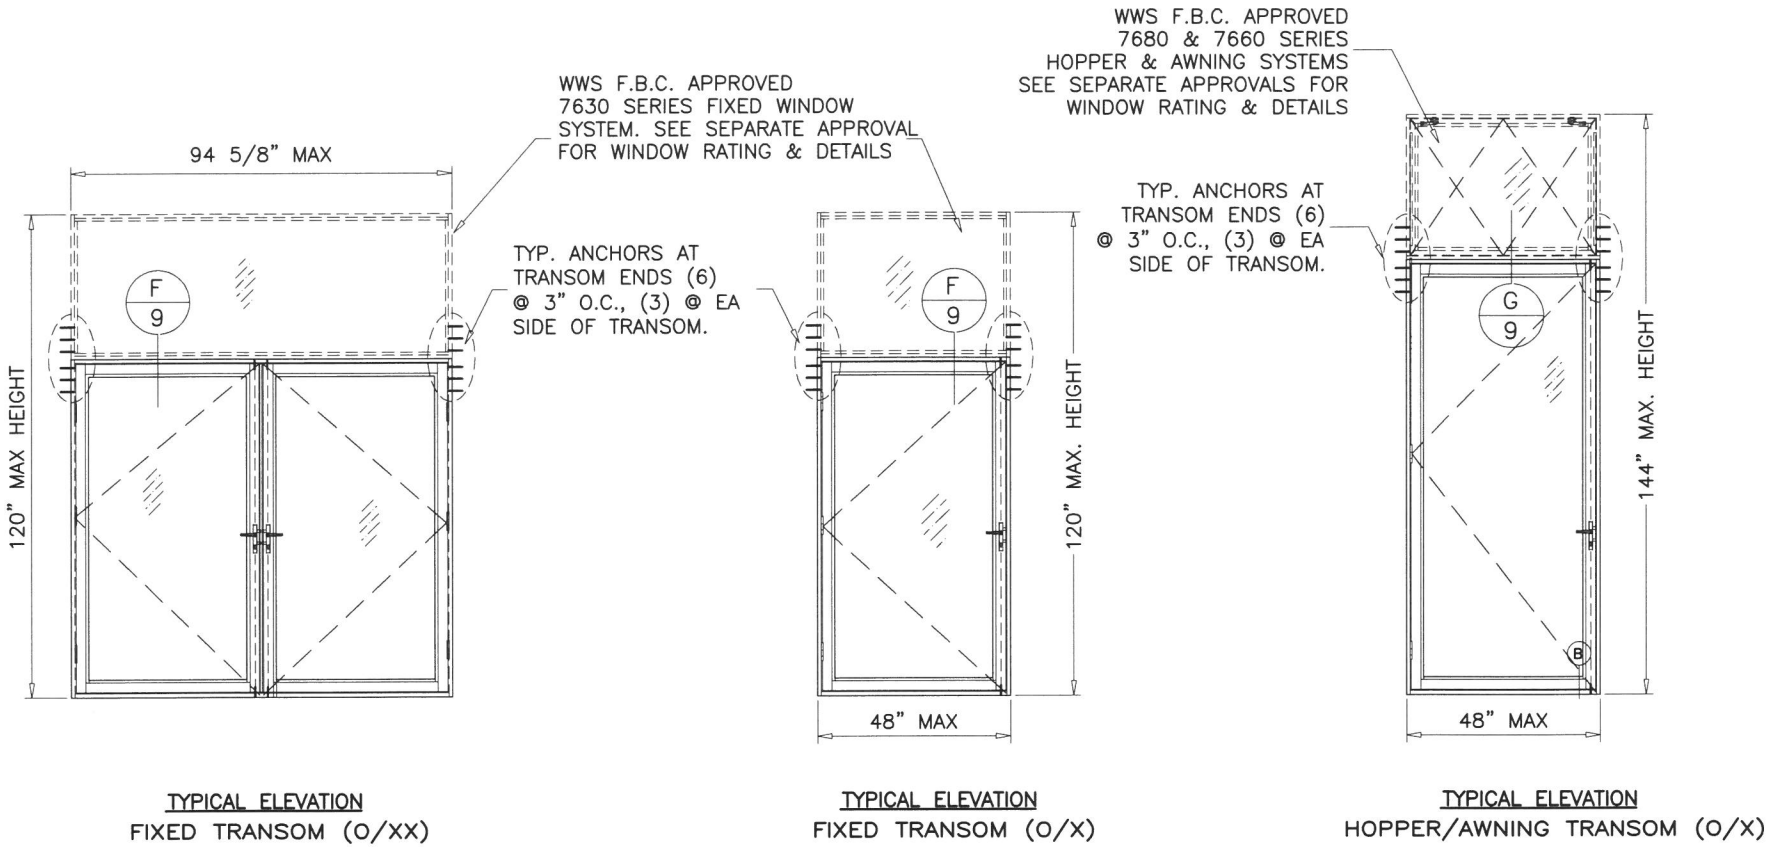

NOTES:
1. USE CHART ON THIS SHEET FOR TRANSOM
CAPACITY.
2. FOR DOOR CAPACITY SEE CHARTS ON SHEETS 2
THROUGH 3.
3. FOR WESTERN WINDOW FIXED, AWNING OR HOPPER
WINDOW CAPACITY SEE SEPARATE APPROVALS.
LOWER VALUES FROM STEPS 1, 2 OR 3 WILL APPLY TO
ENTIRE SYSTEM.



Sealed: 10/2/2020

AL-FAROOQ CORPORATION
ENGINEERS & PRODUCT DEVELOPMENT
9360 SUNSET DRIVE, SUITE 220
MIAMI, FLORIDA 33173
TEL. (305) 264-8100 FAX. (305) 262-6978
COMP-ANL\19-60F-WWS


Series 7900 Aluminum Inswing Door (N.I.)
Western Window Systems
2200 E. Riverview Drive
Phoenix, AZ. 85034
Tel: (877) 268-1300 Fax: (876)

no	date	by	description
A	08.14.19	CM	GENERAL REVISION
B	09.28.20	CM	UPDATED TO 2020 FBC


date: 06-20-19
scale: 1/2"=1'-0"
dr. by: CM
chk. by:

drawing no.
19-60F
sheet 9 of 12

TRANSITION MULLION LOAD CAPACITY - PSF DOOR WITH SIDELITE (7610/7620/7630 SERIES)					
HEIGHT	WIDTH "W"	7630 SERIES		7610/7620 SERIES	
		EXT.(+)	INT.(-)	EXT.(+)	INT.(-)
84"	36"	50.0	50.0	50.0	50.0
	42"	50.0	50.0	50.0	50.0
	48"	50.0	50.0	50.0	50.0
	54"	-	-	50.0	50.0
96"	36"	50.0	50.0	50.0	50.0
	42"	50.0	50.0	50.0	50.0
	48"	50.0	50.0	50.0	50.0
	54"	-	-	50.0	50.0
108"	36"	50.0	50.0	50.0	50.0
	42"	50.0	50.0	50.0	50.0
	48"	50.0	50.0	50.0	50.0
	54"	-	-	50.0	50.0
120"	36"	50.0	50.0	50.0	50.0
	42"	50.0	50.0	50.0	50.0
	48"	50.0	50.0	50.0	50.0
	54"	-	-	50.0	50.0

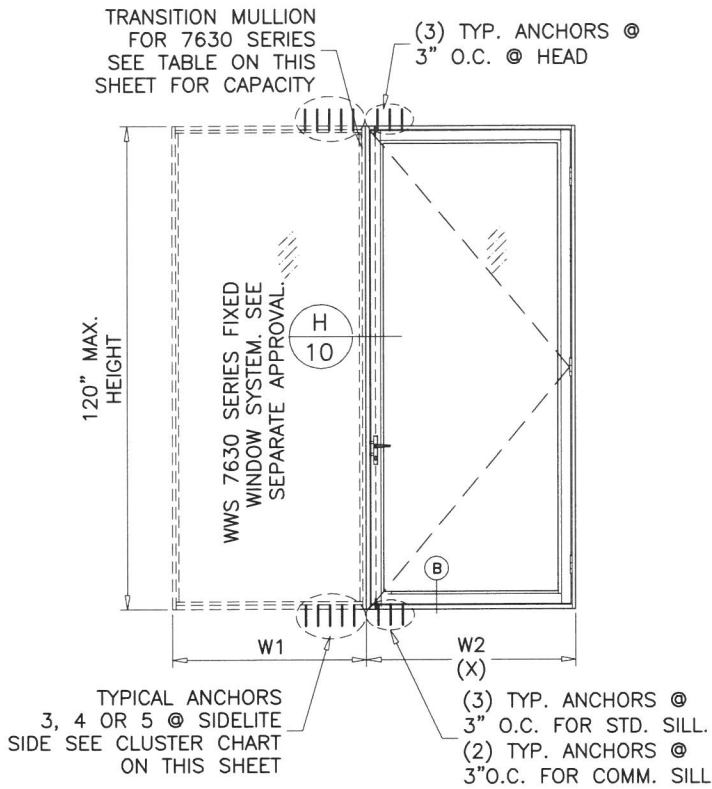

DOOR WITH FIXED SIDELITE
7630 SERIES SIDELITE

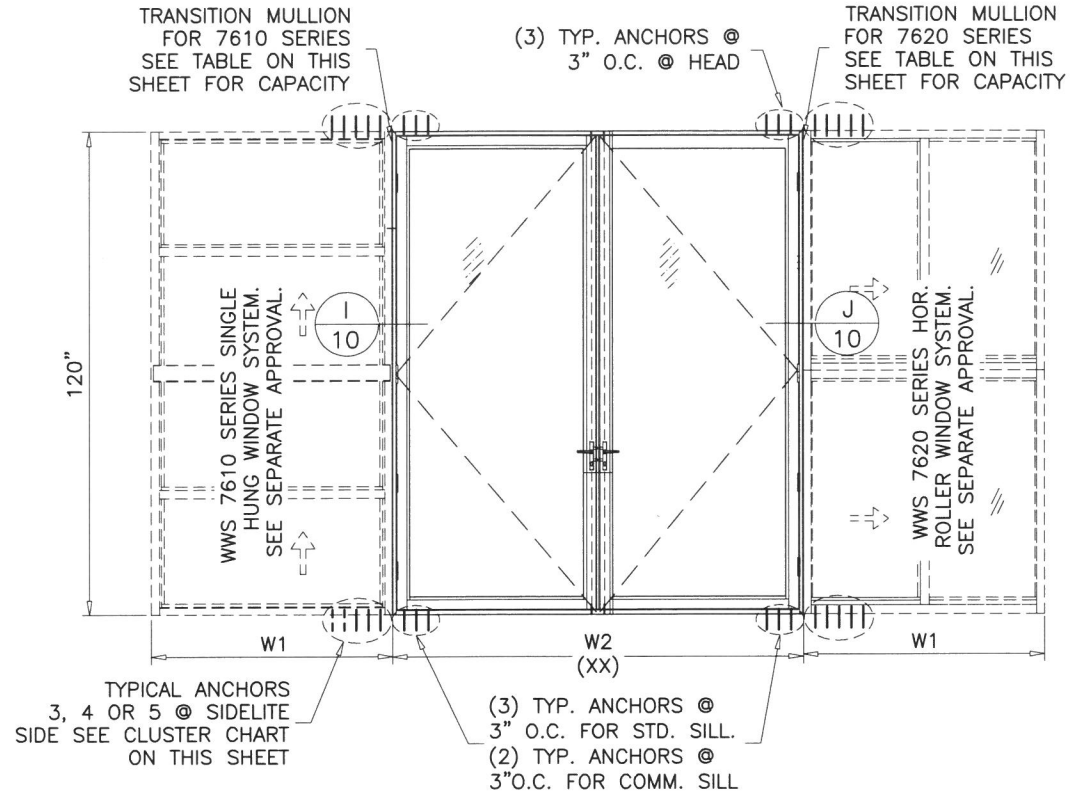

DOOR WITH S.HUNG/H.ROLLER SIDELITES
7610/7620 SERIES

SINGLE DOORS (X)




$$\text{WIDTH (W)} = \frac{W1+W2}{2}$$

DOUBLE DOORS (XX)

$$\text{WIDTH (W)} = \frac{W1+(W2/2)}{2}$$

TYPICAL ELEVATIONS ON THIS SHEET SHOWN FOR ILLUSTRATION PURPOSES. SINGLE OR DOUBLE DOORS CAN BE COMBINED WITH ANY FIXED, S.HUNG, H.ROLLER. FOR LIMITATIONS SEE CHART ABOVE AND OTHER NOTES ON THIS SHEET.

DOOR HEAD & SILL ANCHOR CLUSTERS @ SIDELITE SIDE			
WIDTH "W"	DOOR HEIGHT	ANCHOR CLUSTER QTY	
		7630	7610/7620
42"	96"	3	3
48"		3	3
54"		-	4
42"	120	3	4
48"		3	5
54"		-	5

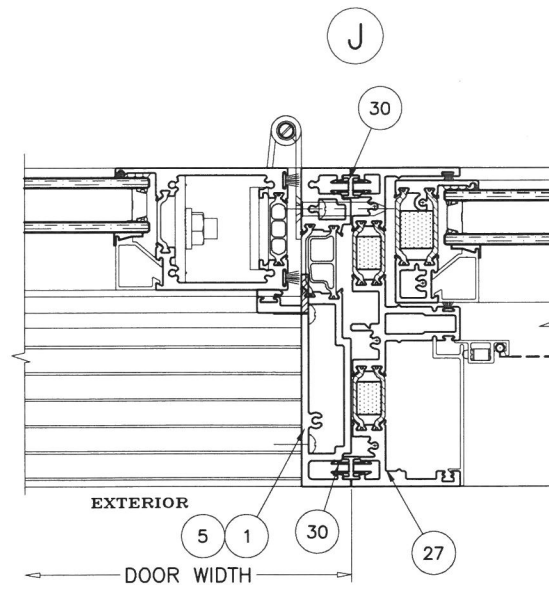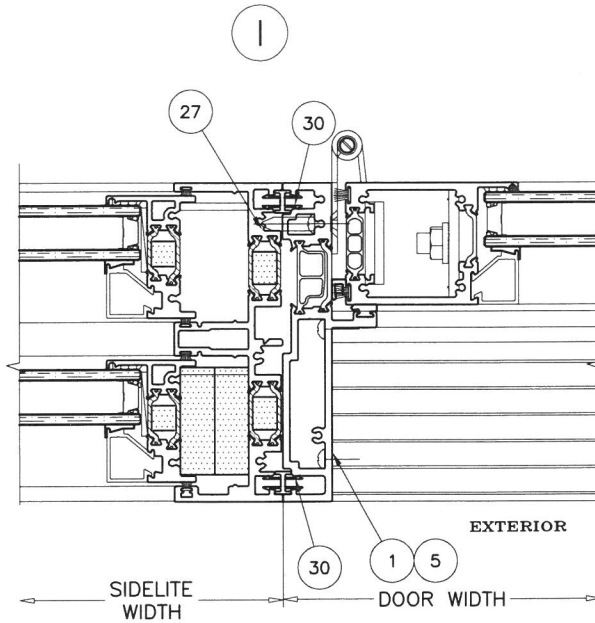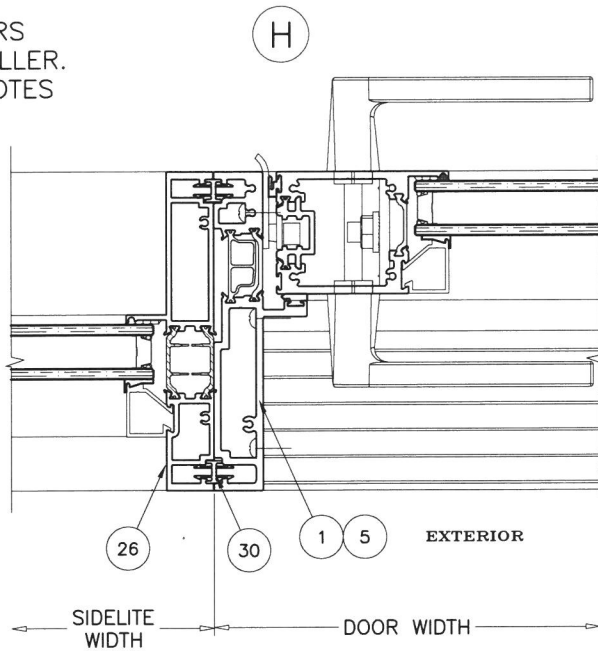

NOTES:

1. USE CHART ON THIS SHEET FOR SIDELITE CAPACITY.
2. FOR DOOR CAPACITY SEE CHARTS ON SHEETS 2 THROUGH 3.
3. FOR WESTERN WINDOW FIXED, S.HUNG OR H.ROLLER WINDOW CAPACITY SEE SEPARATE APPROVALS.

LOWER VALUES FROM STEPS 1, 2 OR 3 WILL APPLY TO ENTIRE SYSTEM.

FL #29882



Sealed: 10/2/2020

AL-FAROOQ CORPORATION
ENGINEERS & PRODUCT DEVELOPMENT
9360 SUNSET DRIVE, SUITE 220
MIAMI, FLORIDA 33173
TEL. (305) 264-8100 FAX. (305) 262-6978
(C.A.N. 3538)

Series 7900 Aluminum Inswing Door (N.I.)

Western Window Systems

2200 E. Riverview Drive
Phoenix, AZ. 85034

Tel: (877) 268-1300 Fax: (876)

revisions:	no	date	by	description
	A	08.14.19	CM	GENERAL REVISION
	B	09.28.20	CM	UPDATED TO 2020 FBC

date:	06-20-19
scale:	1/2"=1'-0"
dr. by:	CM
chk. by:	

drawing no.

19-60F

sheet 10 of 12

COMP-ANL\19-60F-WWS

LOCKS:

MAX. FRAME HEIGHT = 120 IN.
MAX. LEAF WIDTH = 48 IN.
MAX. DESIGN LOAD = 50 PSF
(SEE TABULATED CHARTS FOR PRESSURE AND SIZE LIMITATIONS)

ACTIVE LEAF:

5 POINT LOCK SYSTEM HLS9000 SERIES
BY 'HOPPE'
KEY OPERATED ON EXTERIOR AND THUMB TURN ON INTERIOR
LEVER TYPE HANDLE AT 36" FROM BOTTOM OF LEAF

INACTIVE LEAF:

2 POINT LOCK SYSTEM
BY 'HOPPE'
LEVER TYPE HANDLE AT 36" FROM BOTTOM OF LEAF
ACTIVATES SHOOT BOLTS AT HEAD AND SILL

HINGES:

6" STEEL KNUCKLE HINGES BY 'ASSA ABLOY'
FASTENED WITH 1/4-20 X 3/4" FH MACHINE SCREWS
THREE PER HASP(LEAF).
TOP AND BOTTOM HINGES AT 7" FROM EACH END
(1) HINGE REQD. AT MIDSPAN FOR MAX 99" HIGH DOORS
ALL OTHER DOORS TO HAVE INTERMEDIATE HINGES AT 40" O.C. MAX.

SEALANTS:

ALL FRAME AND LEAF JOINTS AND SEAMS SEALED
WITH DOWSIL 791 SILICONE.

ITEM #	PART #	QUANTITY	DESCRIPTION	MATERIAL	MANF./SUPPLIER/REMARKS
1	EX7900	AS REQD.	FLUSH STD FRAME JAMB/HEAD	6063-T6	-
1A	EX7900	AS REQD.	FIN STD FRAME JAMB/HEAD	6063-T6	-
2	EX7901	AS REQD.	STANDARD FRAME SILL	6063-T6	-
3	EX7910	AS REQD.	HI BOTTOM RAIL	6063-T6	-
4	EX7911	AS REQD.	COMMERCIAL SILL	6063-T6	-
5	EX7925	AS REQD.	FLUSH HEAVY DUTY FRAME JAMB/HEAD	6063-T6	-
5A	EX7925	AS REQD.	FIN HEAVY DUTY FRAME JAMB/HEAD	6063-T6	-
6	EX7954	AS REQD.	LOCK STILE INACTIVE (NARROW)	6063-T6	-
7	EX7955	AS REQD.	LOCK STILE ACTIVE (NARROW)	6063-T6	-
8	EX7957	AS REQD.	ASTRAGAL	6063-T6	-
9	EX7962	AS REQD.	TOP/BOTTOM/HINGE STILE (NARROW)	6063-T6	-
10	EX7980	AS REQD.	FLUSH FRAME HEAD FOR CONCEALED CLOSER	6063-T6	-
10A	EX7980	AS REQD.	FIN FRAME HEAD FOR CONCEALED CLOSER	6063-T6	-
10B	EX7918	AS REQD.	FRAME HEAD COVER FOR CONCEALED CLOSER	6063-T6	-
10C	EX9156	AS REQD.	COVER RETAINER FOR CONCEALED CLOSER HEAD	6063-T6	-
11	EX7983	AS REQD.	TOP/BOTTOM/ HINGE STILE (MEDIUM)	6063-T6	-
12	EX7984	AS REQD.	LOCK STILE ACTIVE (MEDIUM)	6063-T6	-
13	EX7985	AS REQD.	LOCK STILE INACTIVE (MEDIUM)	6063-T6	-
14	E7607	AS REQD.	GLASS STOP FOR INSULATED GLASS	6063-T6	-
15	E7607	AS REQD.	GLASS STOP FOR INSULATED GLASS	EPDM	-
16	-	AS REQD.	LEAF EXTERIOR WEATHER STRIP	-	-
17	-	AS REQD.	LEAF INTERIOR WEATHER GASKET	-	-
18	W7600	AS REQD.	3mm CHORD STOCK (INTERIOR)	-	-
19	H2212	2/ LITE	SETTING BLOCK, AT 1/4 POINTS	EPDM	DUROMETER 80±5 SHORE A
20	-	AS REQD.	1/8" THK. STRIKE PLATE	ST. STEEL	-
21	H7900	AS REQD.	STEEL KNUCKLE HINGE	ST. STEEL	ASSA ABLOY
22	H7913	AS REQD.	HINGE STILE BACKING	-	-
23	-	AS REQD.	#8 X 1" LG ASSEMBLY SCREW	ST. STEEL	-
24	-	AS REQD.	#8 X 1 1/4" FH SMS (ASTRAGAL)	-	-
25	H7646	6	BACKING PLATE (#10-32)	-	-
26	EX7649	AS REQD.	FIXED FLUSH FRAME (HEAD/SILL/JAMB)	6063-T6	-
27	EX7635	AS REQD.	S.HUNG/H.ROLLER FLUSH FRAME (HEAD/JAMB)	6063-T6	-
28	EX7681	AS REQD.	HOPPER FUSH FRAME	6063-T6	-
29	EX7664	AS REQD.	AWNING FLUSH FRAME	6063-T6	-
30	E7661	AS REQD.	MULLION ADAPTER	6063-T6	-



Sealed: 10/2/2020

a f c

AL-FAROOQ CORPORATION
ENGINEERS & PRODUCT DEVELOPMENT
9360 SUNSET DRIVE, SUITE 220
MIAMI, FLORIDA 33173
TEL. (305) 264-8100 FAX. (305) 262-6978
(C.A.N. 3538)

COMP-ANL \ 19-60F-WWS

Series 7900 Aluminum Inswing Door (N.I.)

Western Window Systems
2200 E. Riverview Drive
Phoenix, AZ. 85034
Tel: (877) 268-1300 Fax: (876)

revisions:

no	date	by	description
A	08.14.19	CM	GENERAL REVISION
B	09.28.20	CM	UPDATED TO 2020 FBC

date: 06-20-19


scale: 3/8" = 1"

dr. by: CM

chk. by:

drawing no.
19-60F

sheet 11 of 12

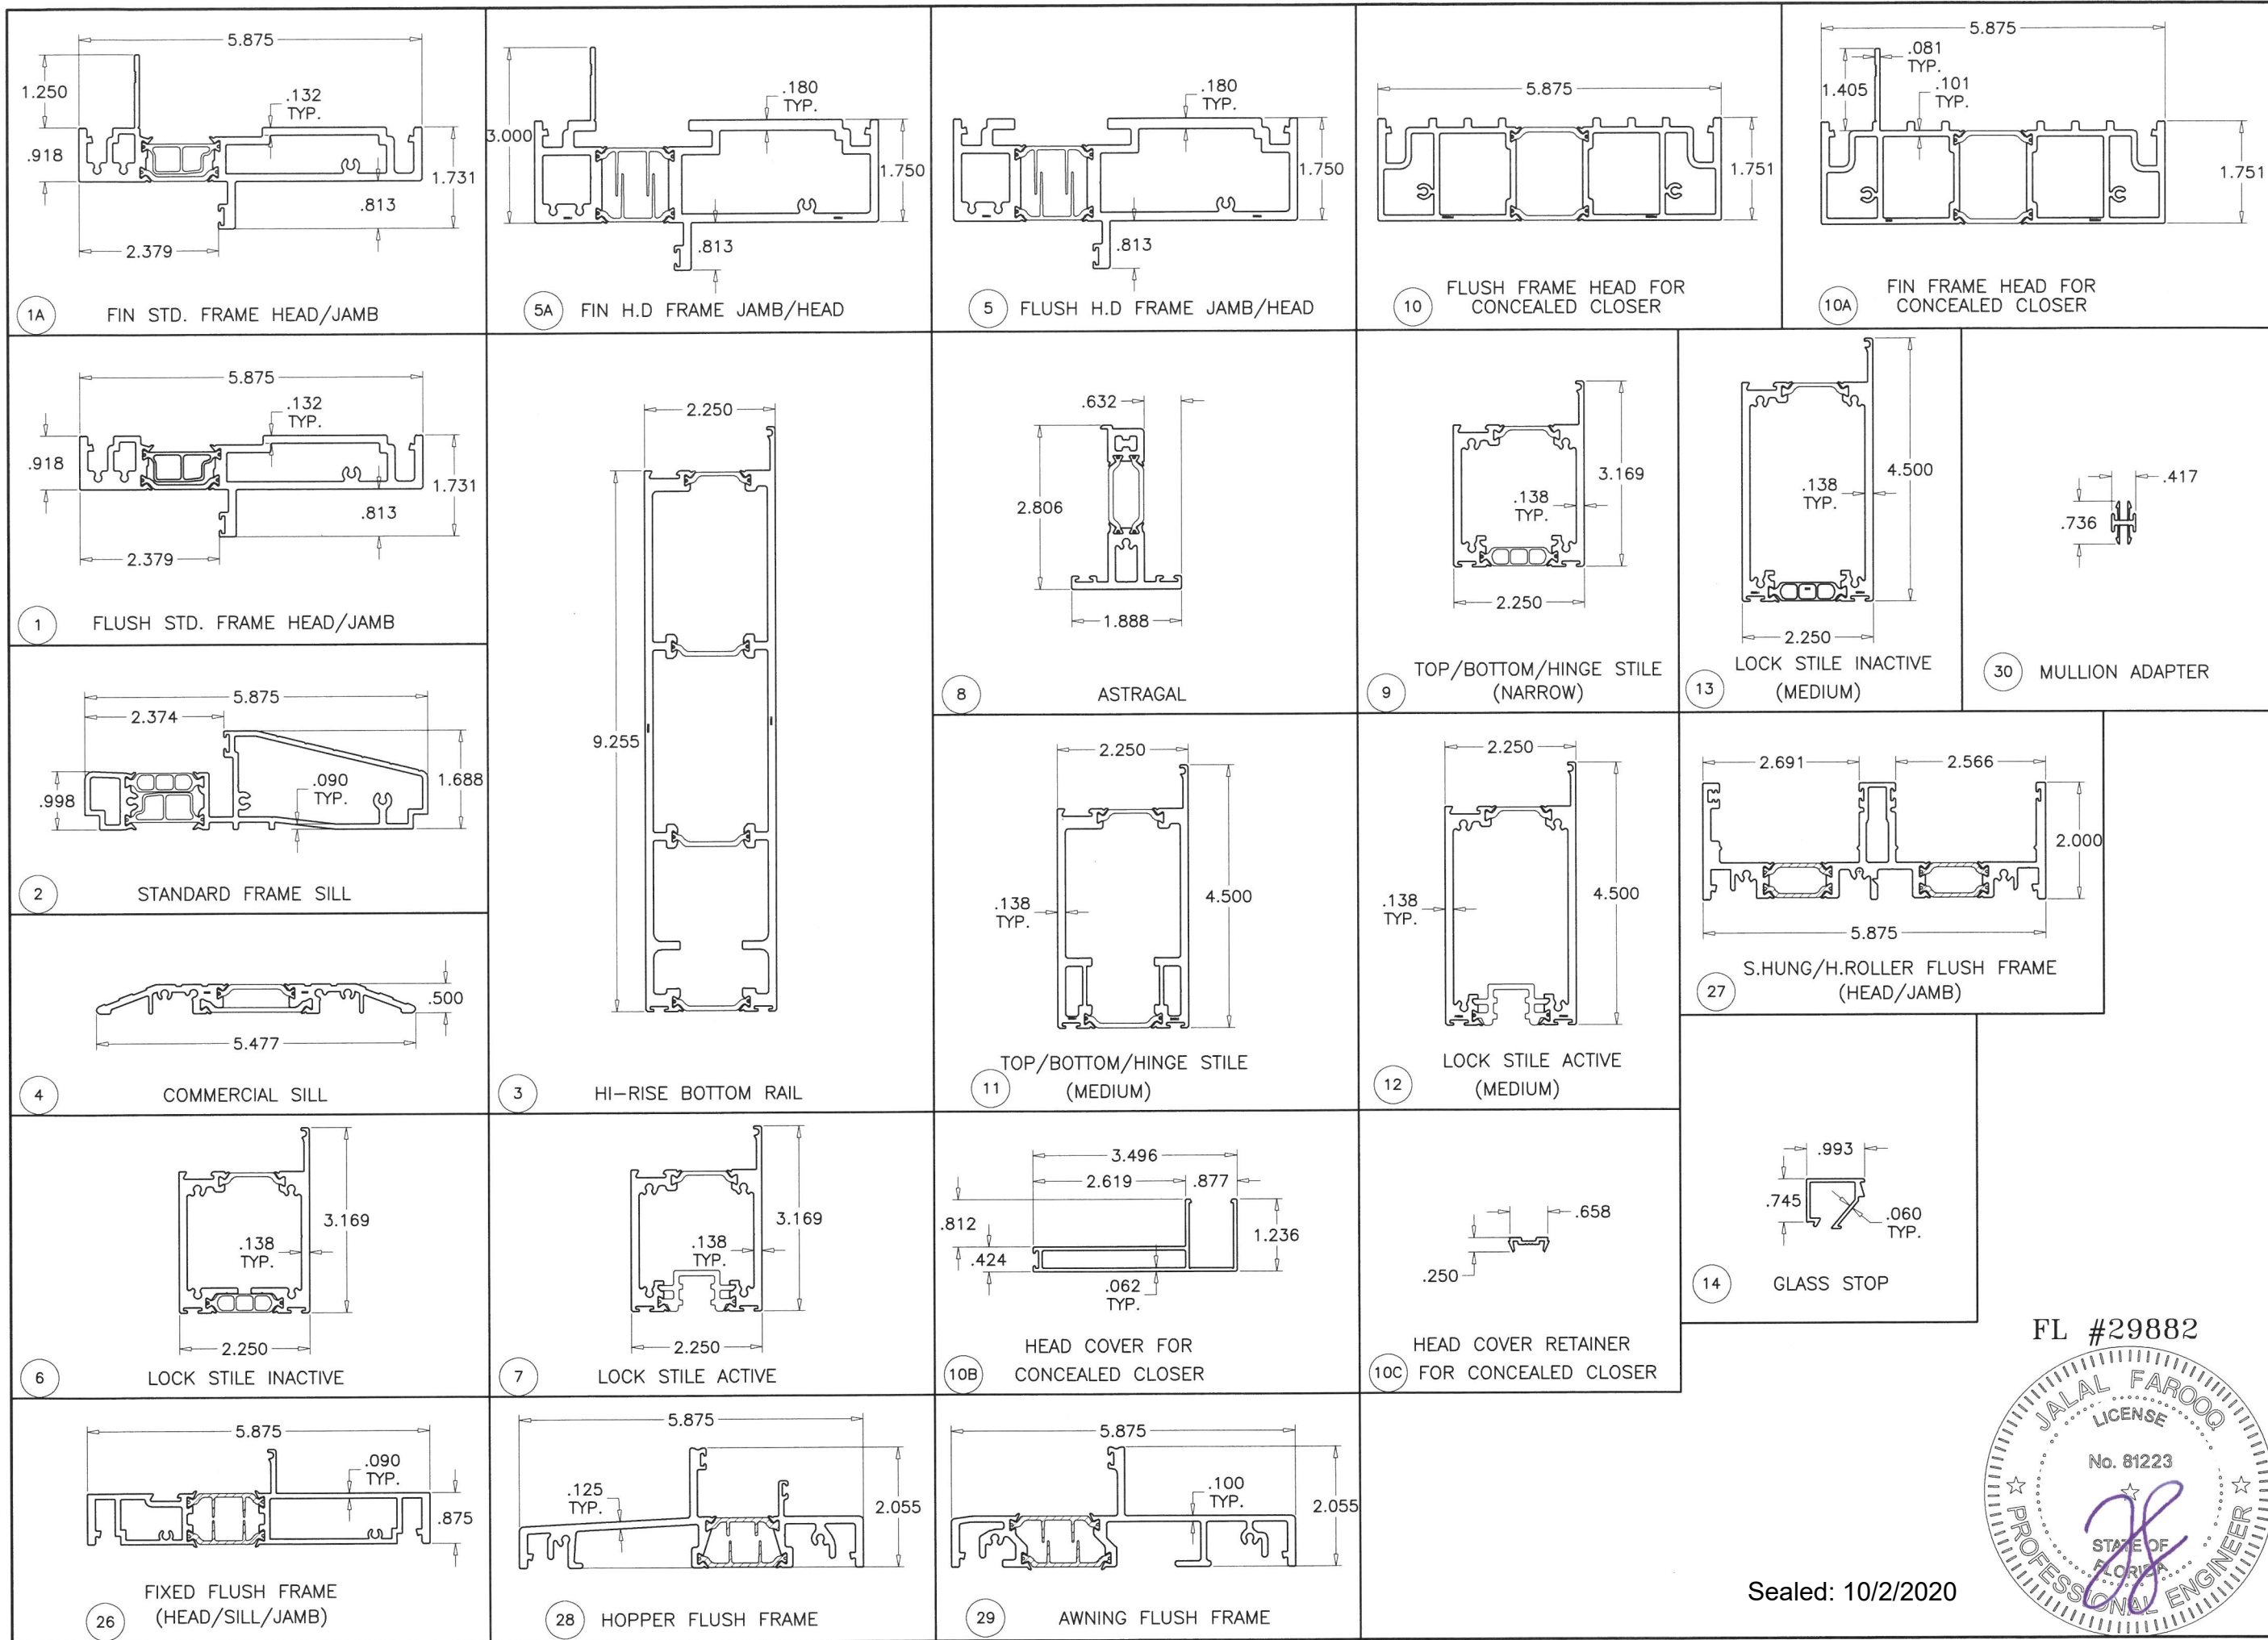

AL-FAROOQ CORPORATION
ENGINEERS & PRODUCT DEVELOPMENT
9360 SUNSET DRIVE, SUITE 220
MIAMI, FLORIDA 33173
TEL. (305) 264-8100 FAX. (305) 264-6978

Series 7900 Aluminum Inswing Door (N.I.)

Western Window Systems
2200 E. Riverview Drive
Phoenix, AZ. 85034
Tel: (877) 268-1300 Fax: (876)

no	date	by	description
A	08.14.19	CM	GENERAL REVISION
B	09.28.20	CM	UPDATED TO 2020 FBC

revisions:

date: 06-20-19

scale: 3/8" = 1"

dr. by: CM

chk. by:

drawing no. 19-60F

sheet 12 of 12



Sealed: 10/2/2020