


CUT DOWN COMPOSITE EDGE
GLAZED FIBERGLASS SINGLE DOOR
OUTSWING
"IMPACT"

GENERAL NOTES

1. This product evaluation drawing has been developed in compliance with the 8th Edition (2023) Florida Building Code (FBC) including the "High Velocity Hurricane Zone" (HVHZ).
2. Product anchors shall be as listed and spaced as shown on details. Anchor embedment to base material shall be beyond wall dressing or stucco.
3. When used in the "HVHZ" this product complies with Section 1626 of the FBC and does not require an impact resistant covering.
4. When used in areas outside of the "HVHZ" requiring wind borne debris protection, this product complies with FBC Sections 1609.1.2 & R301.2.1.2 and does not require an impact resistant covering. This product meets missile level "D" and includes Wind Zone 4 as defined in ASTM E 1996 and FBC Sections 1609.1.2.2 & R301.2.1.2.1.
5. For 2x stud framing construction, anchoring of these units shall be the same as that shown for 2x buck masonry construction.
6. Site conditions that deviate from the details of this drawing require further engineering analysis by a licensed engineer or registered architect.
7. This product meets the water infiltration requirements for the "HVHZ".
8. Outswing configurations using Coastal Sill (item #19) & Composite Sill (item #16) under active doors meet water infiltration requirements for "HVHZ". All other configurations do not meet the water infiltration requirements for the "HVHZ" and shall be installed only in non-habitable areas or at habitable locations protected by an overhang or canopy such that the angle between the edge of canopy or overhang to sill is less than 45 degrees.


TABLE OF CONTENTS			
SHEET#	DESCRIPTION	SHEET#	
1	Typical Elevations, Design Pressures & General Notes	7	Vertical Cross Sections (Thresholds)
2	Door Panel Details	8	Buck & Frame Anchoring
3	Elevations	9	Hardware Details
4	Horizontal & Vertical Cross Sections (2X Buck)	10	Glazing Details
5	Horizontal & Vertical Cross Sections (1X Buck)	11	Components
6	Horizontal & Vertical Cross Sections (Direct to Masonry)	12	Bill of Materials

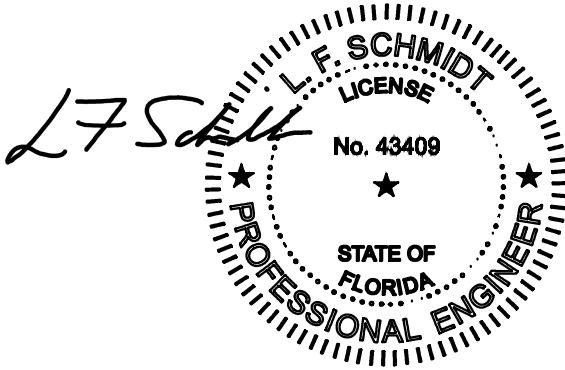

Digitally signed by Lyndon F Schmidt
Date: 2023.08.18 08:52:22 -04'00'

This item has been digitally signed and sealed by
L. F. Schmidt, P.E. on the date adjacent to the seal.
Printed copies of this document are not
considered signed and sealed and the signature
must be verified on any electronic copies.

THIS PRODUCT APPROVAL IS VALID
ONLY FOR THE STATE OF FLORIDA

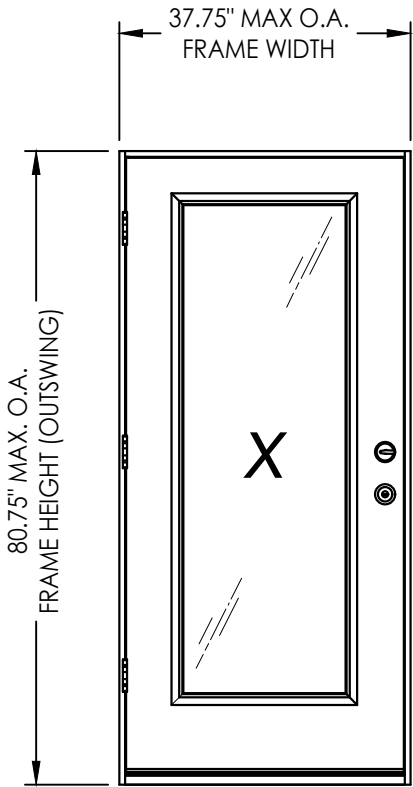

CONFIGURATION	LOCK HARDWARE	DESIGN PRESSURE (PSF) OUTSWING	
		POSITIVE	NEGATIVE
X	Latch & Deadbolt	+55.0	-55.0
X	Multipoint	+55.0	-55.0

See Sheet 3 for Hardware Specifications

Documents Prepared By:
Lyndon F. Schmidt
P.E. No. 43409

THERMA-TRU
FIBERGLASS DOOR

PART OR ASSEMBLY:
TYPICAL ELEVATION, DESIGN
PRESSURES & GENERAL NOTES

2

8/17/23

UPDATE TO 8TH ED. (2023)

FBC

1

7/15/20

UPDATE TO 7th ED (2020)

FBC

NO. 1

DATE

REVISIONS

DATE: 08/12/19

SCALE: N.T.S.

DWG. BY: RW

CHK. BY: LFS


DRAWING NO.: FL-30077.19

SHEET 1 OF 12



RW BUILDING CONSULTANTS, INC.
P.O. Box 230, Valrico, FL 33595
Phone No.: 813.659.9197
FBPE Registry No. 9813

© 2019 R.W. BUILDING CONSULTANTS INC.

G:\2023 FBC DRAWINGS\Therma-Tru\FL-30077 R2\FL-30077-19-21.dwg

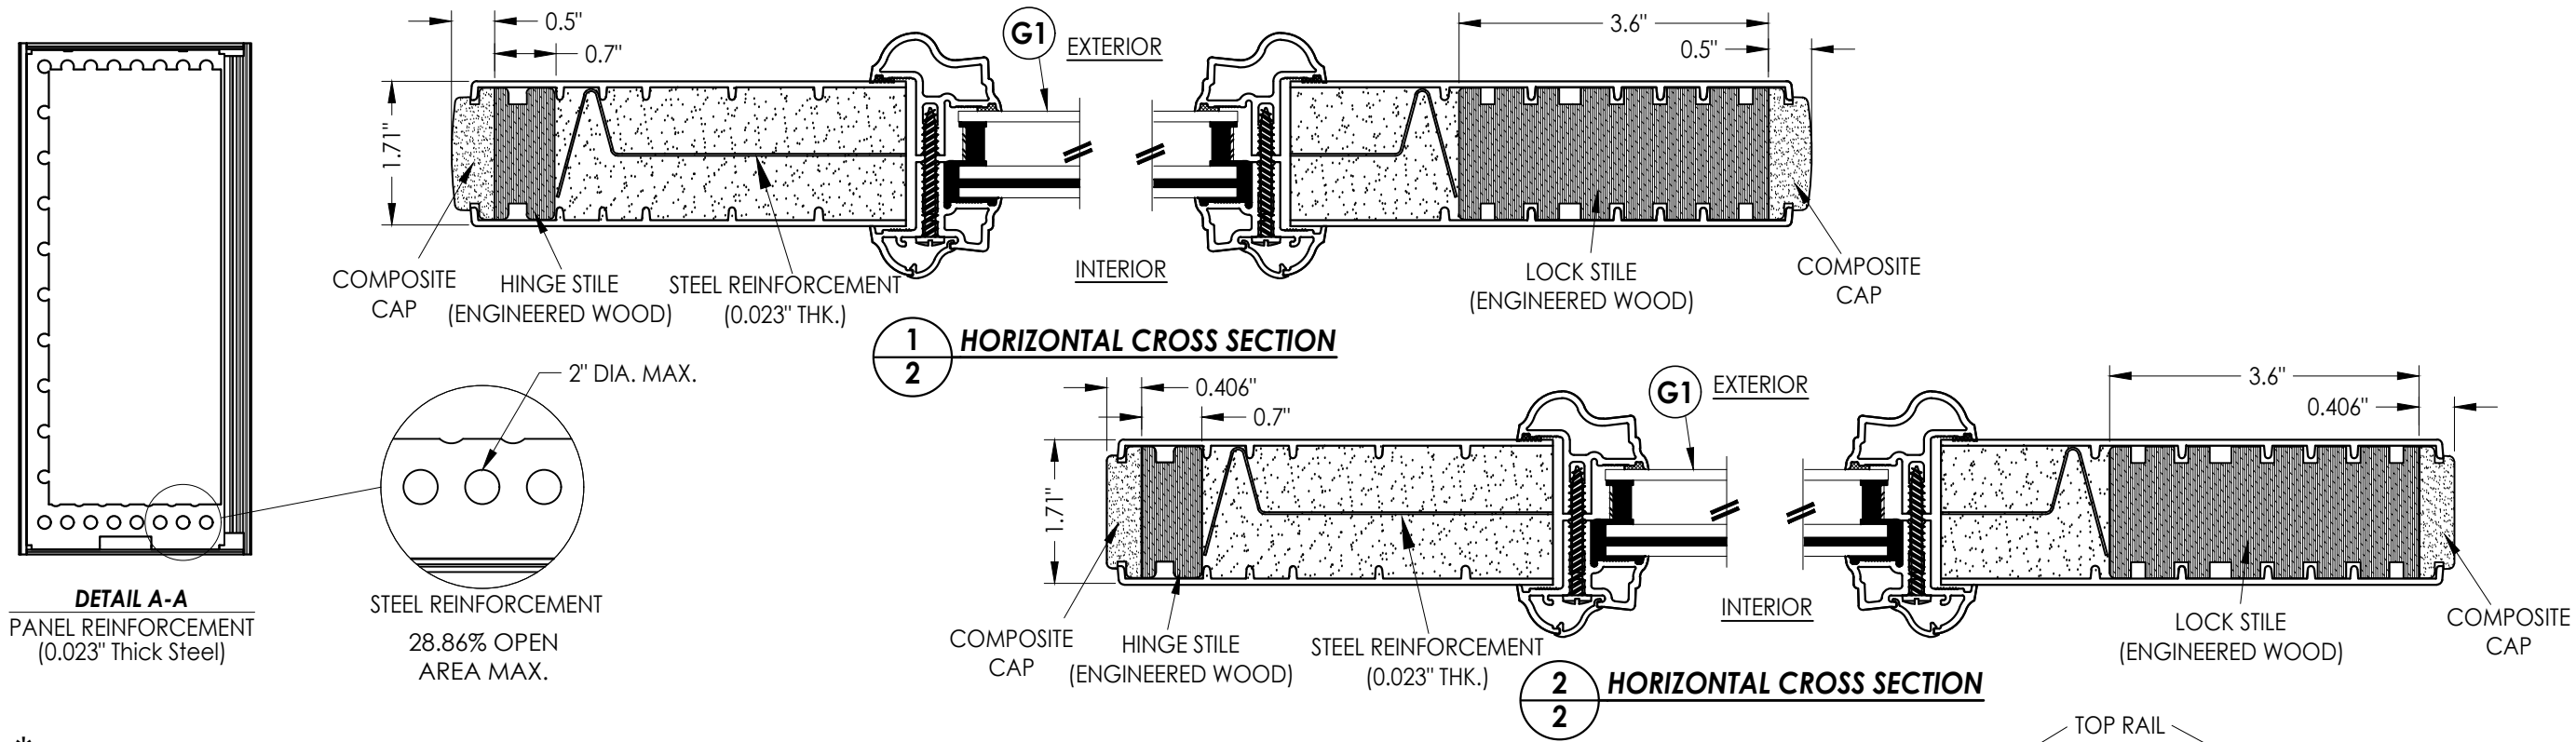


* #8 X 2.5" PFH WS (TYP. @ EACH DOOR CORNER)

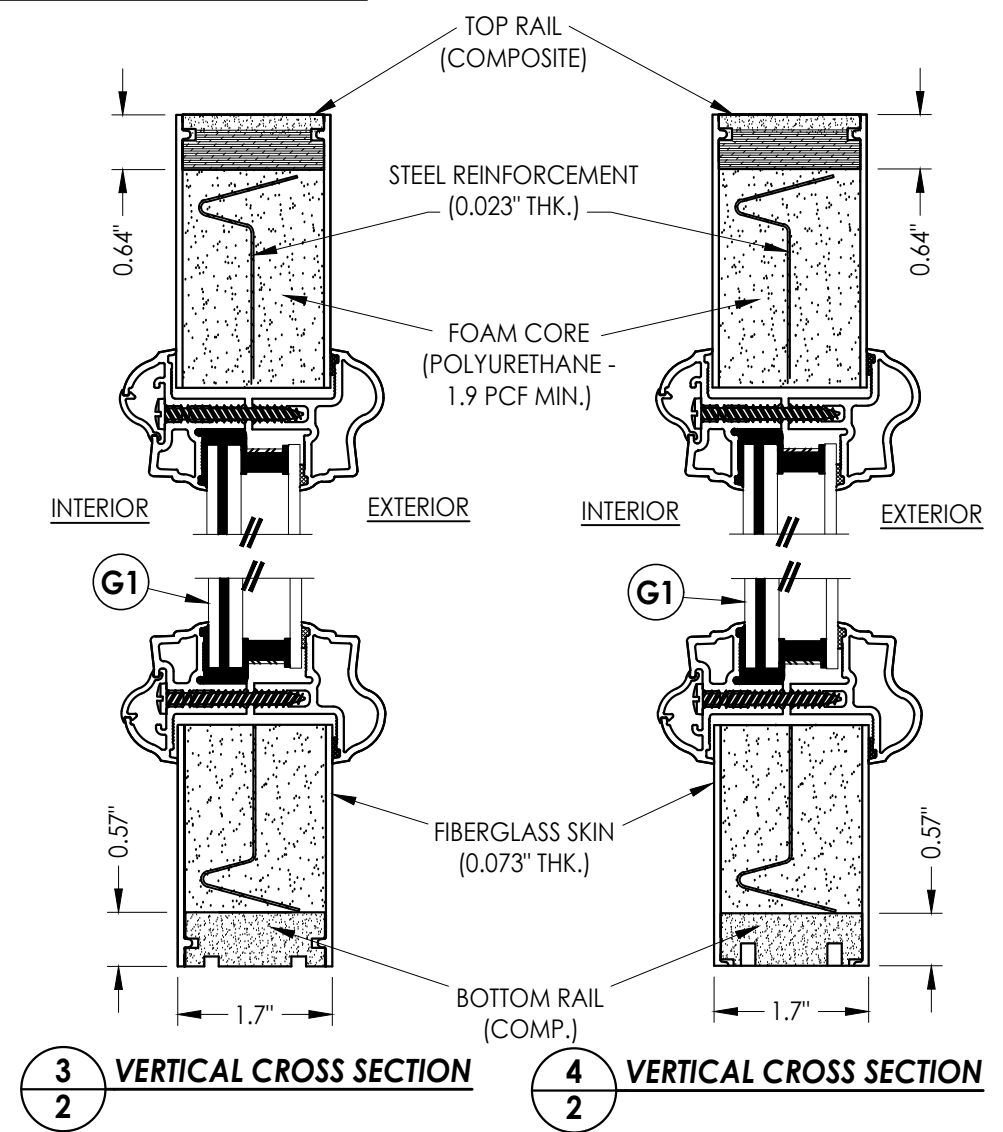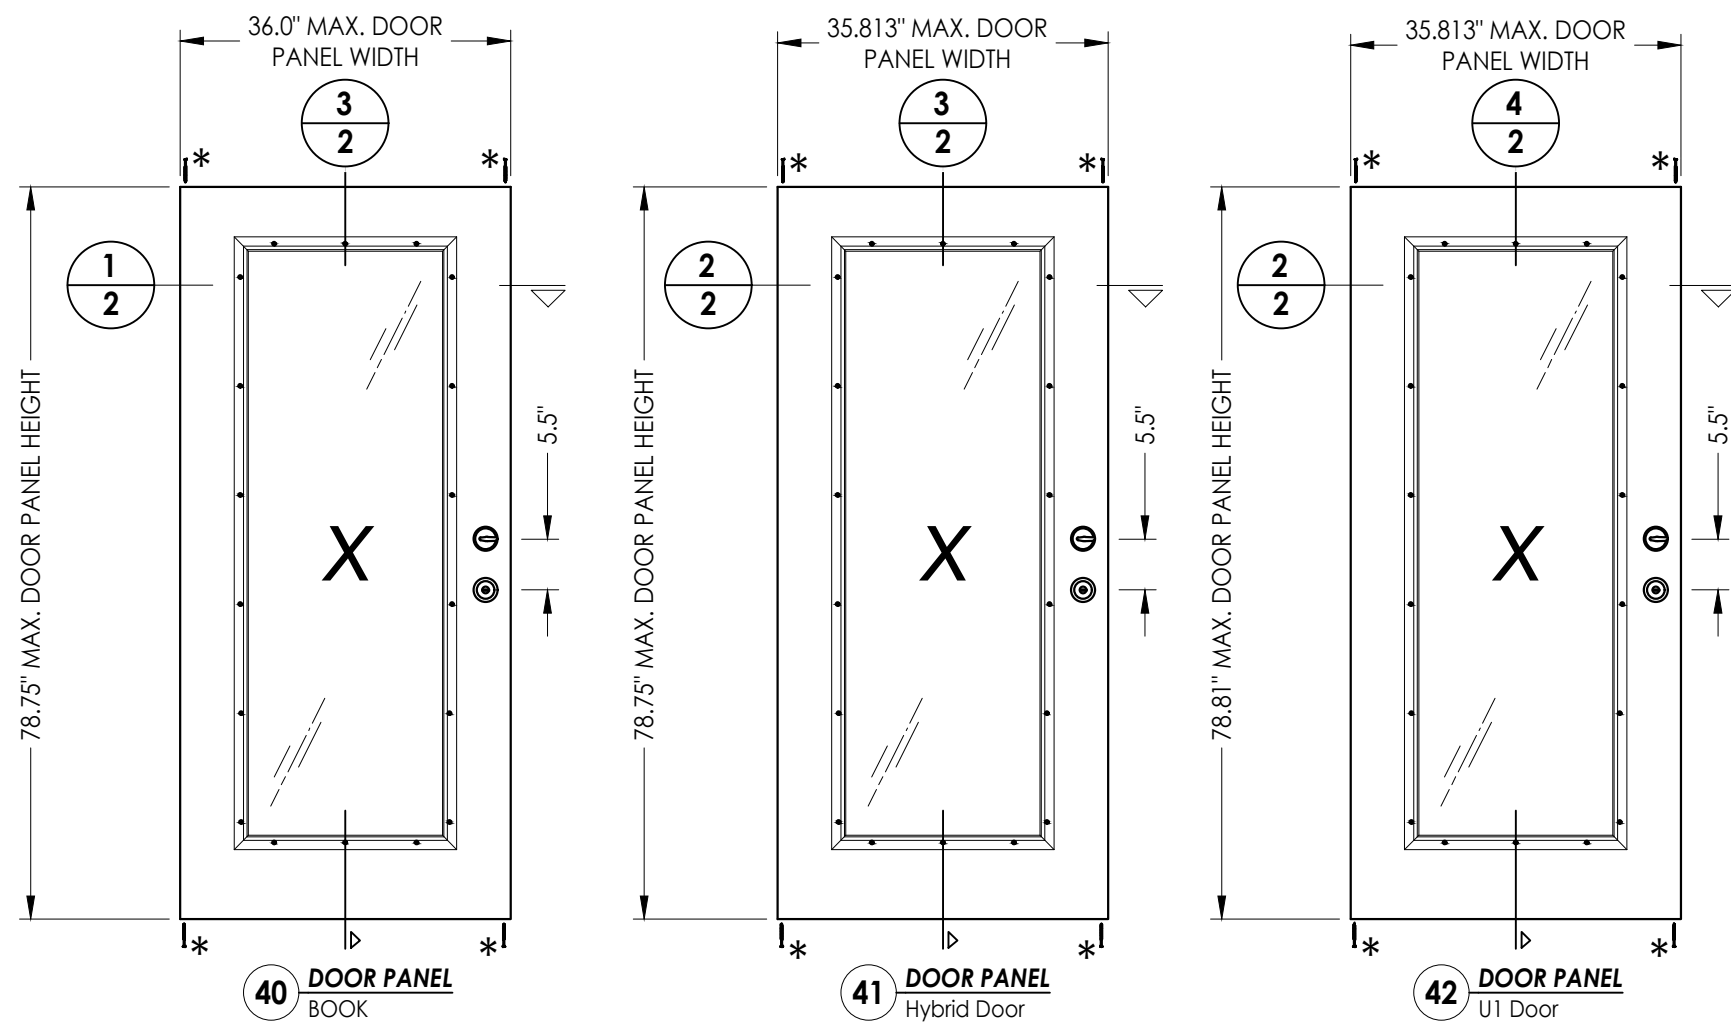


Documents Prepared By: Lyndon F. Schmidt P.E. No. 43409		BUILDING CONSULTANTS, INC. P.O. Box 230, Valrico, FL 33595 Phone No.: 813.659.9197 FBPE Registry No. 9813	
PRODUCT: THERMA-TRU FIBERGLASS DOOR		PART OR ASSEMBLY: DOOR PANEL DETAILS	
		LFS	BY
		FBC	PO
2	8/17/23	UPDATE TO 8TH ED. (2023)	FBC
1	7/15/20	UPDATE TO 7th ED (2020)	FBC
	NO.	DATE	
REVISIONS			
DATE: 08/12/19			
SCALE: N.T.S.			
DWG. BY: RW			
CHK. BY: LFS			
DRAWING NO.: FL-30077.19			
SHEET 2 OF 12			

G:\2023 FBC DRAWINGS\Therma-Tru\FL-30077 R2\FL-30077.19-21.dwg

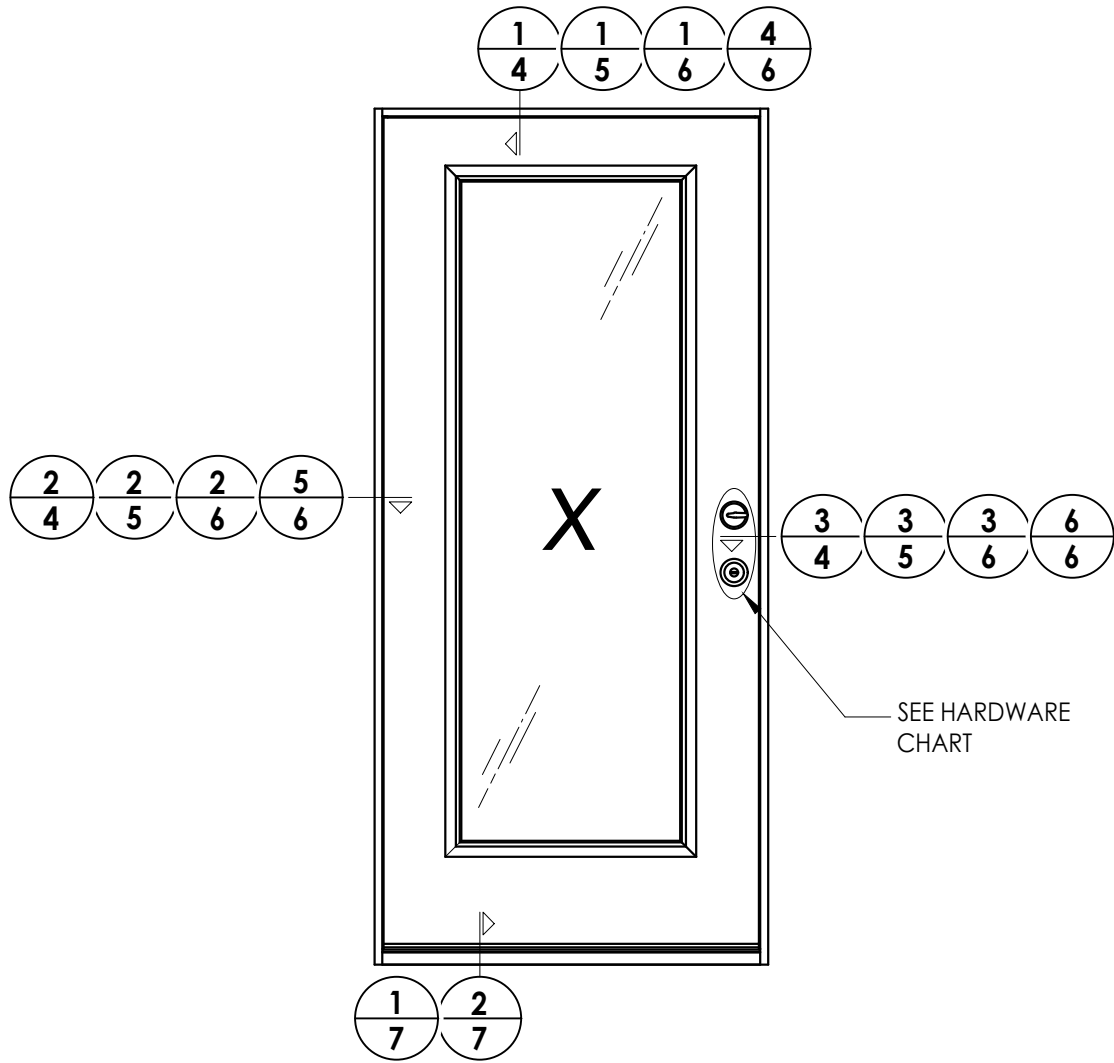


HARDWARE TABLE		
MANUFACTURER	MODEL	
SCHLAGE	KNOB:	F51
	DEADBOLT:	B60
KWIKSET	KNOB:	SIGNATURE SERIES
	DEADBOLT:	SIGNATURE SERIES (980)
HOPPE (THERMA-TRU)	MULTIPOINT : MPDGART (3 pt. Manual Tongue)	

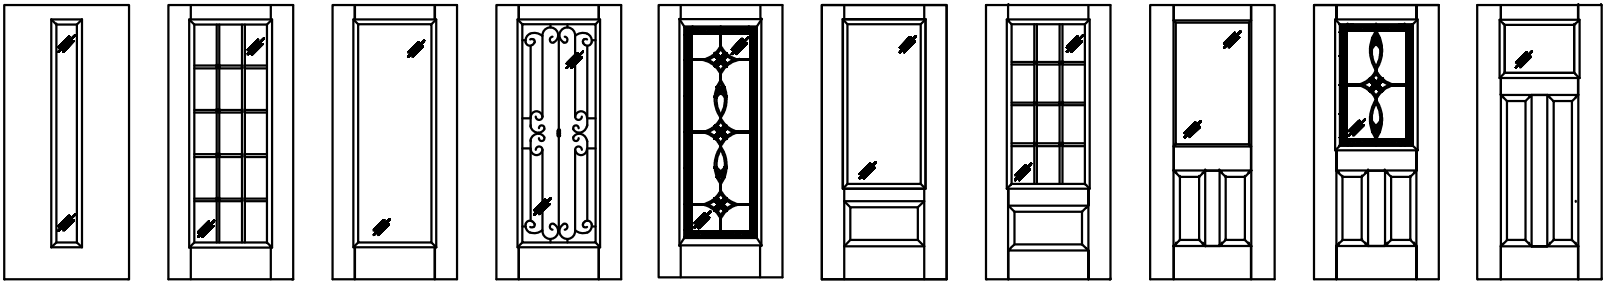

Fiber-Classic/Smooth-Star Door Panel Options
Panel options shown are for illustration and are representative only
(similar glazed panel configurations are allowed)

Documents Prepared By: Lyndon F. Schmidt P.E. No. 43409		BUILDING CONSULTANTS, INC. P.O. Box 230, Valrico, FL 33595 Phone No.: 813.659.9197 FBPE Registry No. 9813	
PRODUCT: THERMA-TRU FIBERGLASS DOOR		PART OR ASSEMBLY: ELEVATIONS	
		REVISIONS	
		NO. DATE	
		2 8/17/23 UPDATE TO 8TH ED. (2023) FBC	
		1 7/15/20 UPDATE TO 7th ED. (2020) FBC	
		PO BY	
DATE: 08/12/19			
SCALE: N.T.S.			
DWG. BY: RW			
CHK. BY: LFS			
DRAWING NO.: FL-30077.19			
SHEET 3 OF 12			

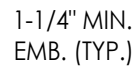

2 HORIZONTAL CROSS SECTION
4 Shown w/ 2X Buck



1 **VERTICAL CROSS SECTION**
4 Shown w/ 2X Buck



3 **HORIZONTAL CROSS SECTION**


4 Shown w/ 2X Buck

[illegible]


Documents Prepared By:
Lyndon F. Schmidt
P.E. No. 43409

RW BUILDING CONSULTANTS, INC.
P.O. Box 230, Valrico, FL 33595
Phone No.: 813.659.9197
FBPE Registry No. 9813


G:\2023 FBC DRAWINGS\Therma-Tru\FL-30077 R2\FL-30077-19-21.dwg

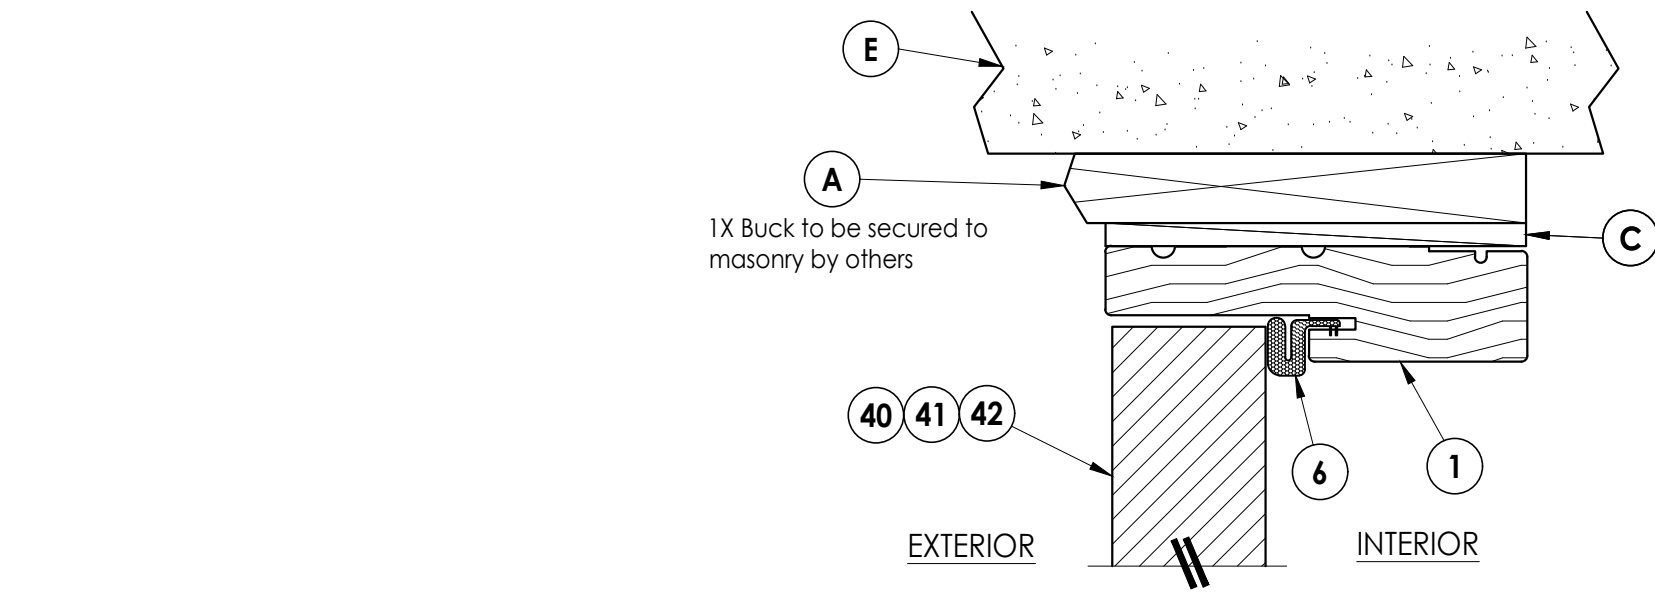

1 VERTICAL CROSS SECTION
5 Shown w/ 1X sub-buck

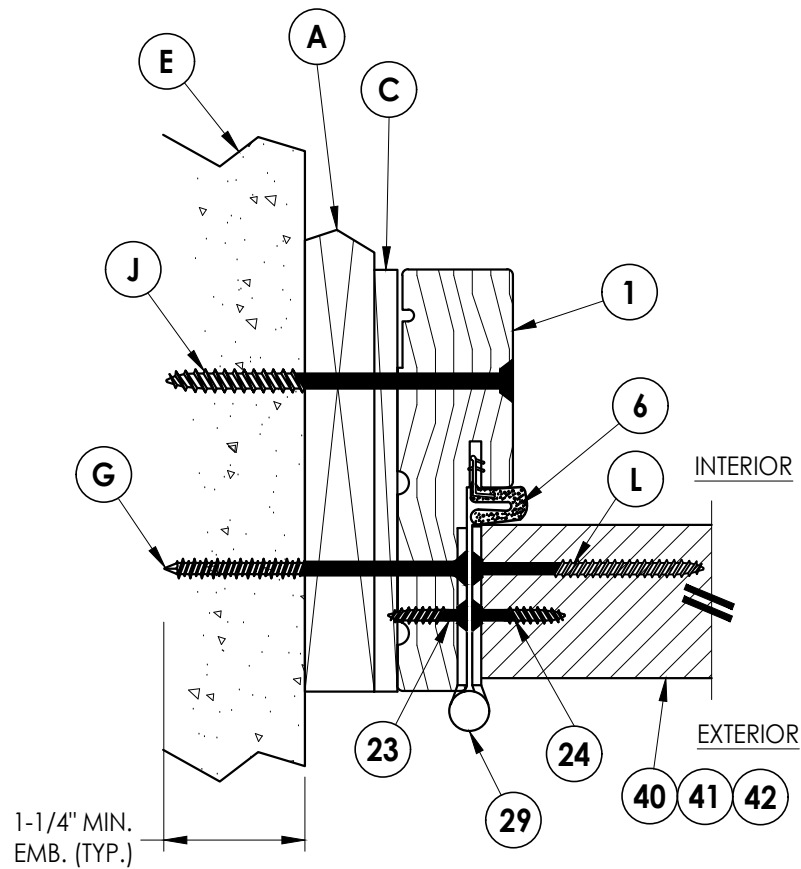

2 HORIZONTAL CROSS SECTION
5 Shown w/ 1X sub-buck

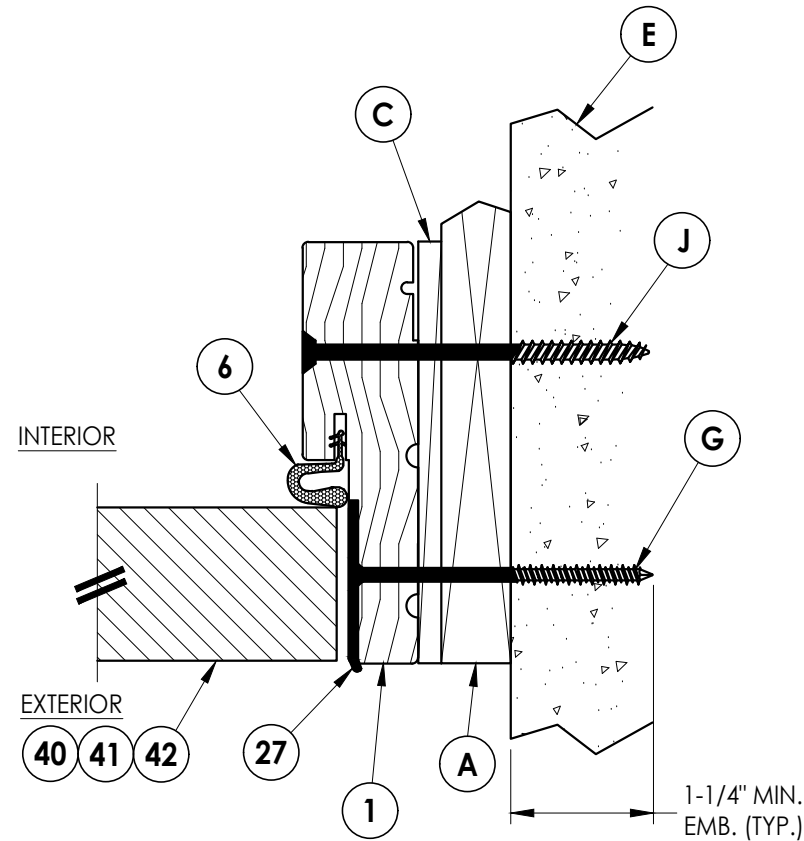

3 HORIZONTAL CROSS SECTION
5 Shown w/ 1X sub-buck

Documents Prepared By:
Lyndon F. Schmidt
P.E. No. 43409

RW BUILDING CONSULTANTS, INC.
P.O. Box 230, Valrico, FL 33595
Phone No.: 813.659.9197
FBPE Registry No. 9813

PRODUCT:
THERMA-TRU
FIBERGLASS DOOR

PART OR ASSEMBLY:
HORIZONTAL & VERTICAL
CROSS SECTIONS (1X BUCK)

REVISIONS		NO.	DATE	BY
2	8/17/23	UPDATE TO 8TH ED. (2023)	FBC	LFS
1	7/15/20	UPDATE TO 7th ED (2020)	FBC	PO

DATE: 08/12/19

SCALE: N.T.S.

DWG. BY: RW


CHK. BY: LFS

DRAWING NO.:


FL-30077.19

SHEET 5 OF 12


G:\2023 FBC DRAWINGS\Therma-Tru\FL-30077 R2\FL-30077.19-21.dwg

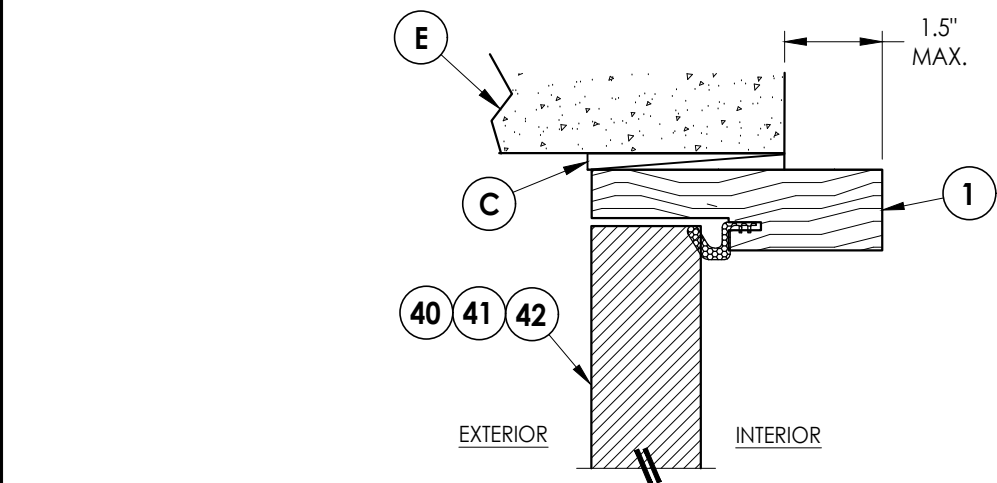


1 **VERTICAL CROSS SECTION**
6 Shown Direct to Masonry
4-9/16" jamb

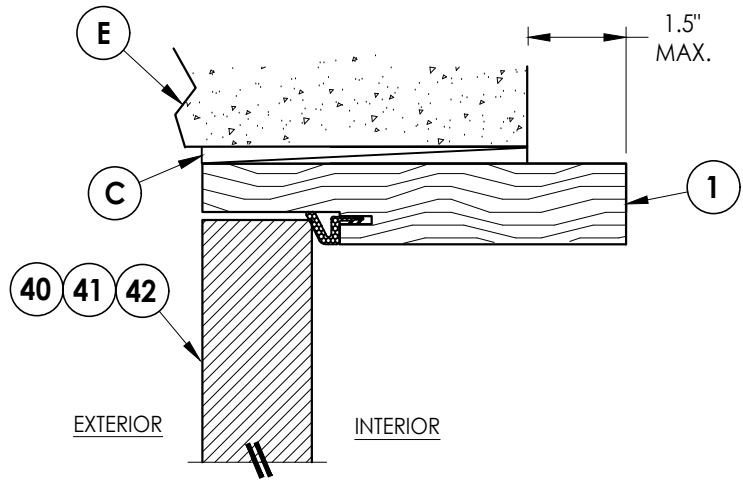


4 **VERTICAL CROSS SECTION**
6 Shown Direct to Masonry
6-9/16" jamb

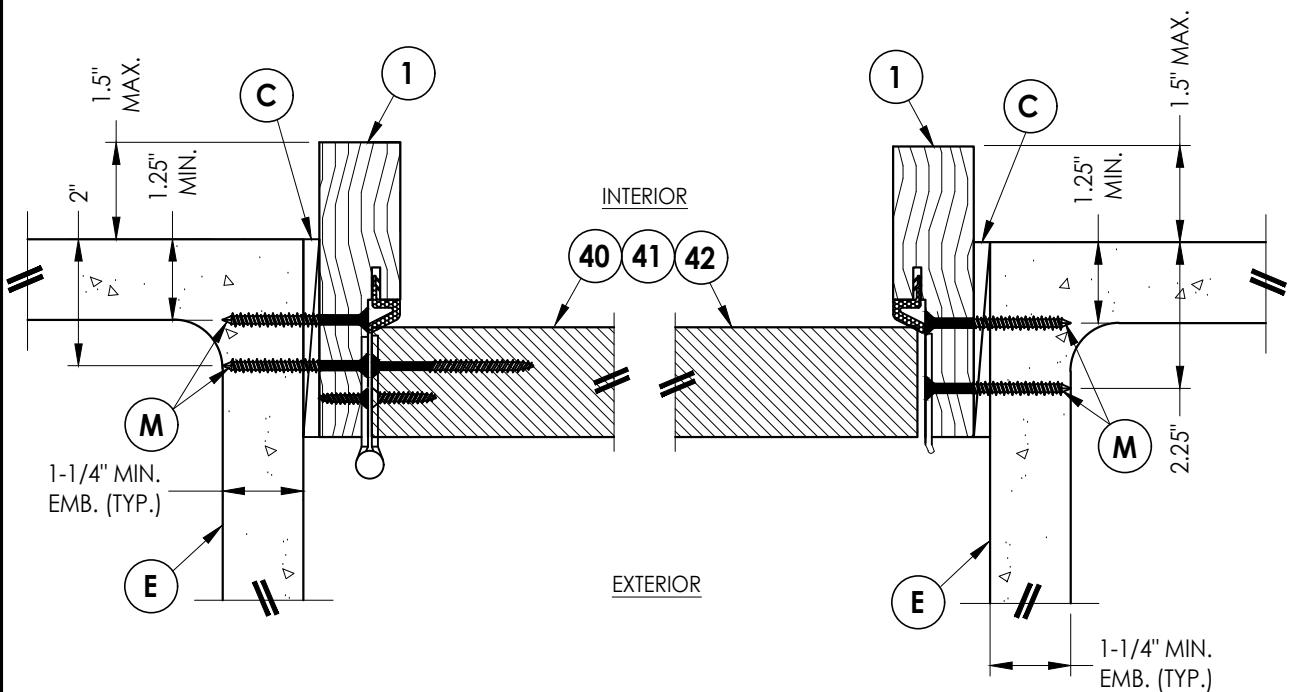


2 **HORIZONTAL CROSS SECTION**
6 Shown Direct to Masonry
4-9/16" jamb

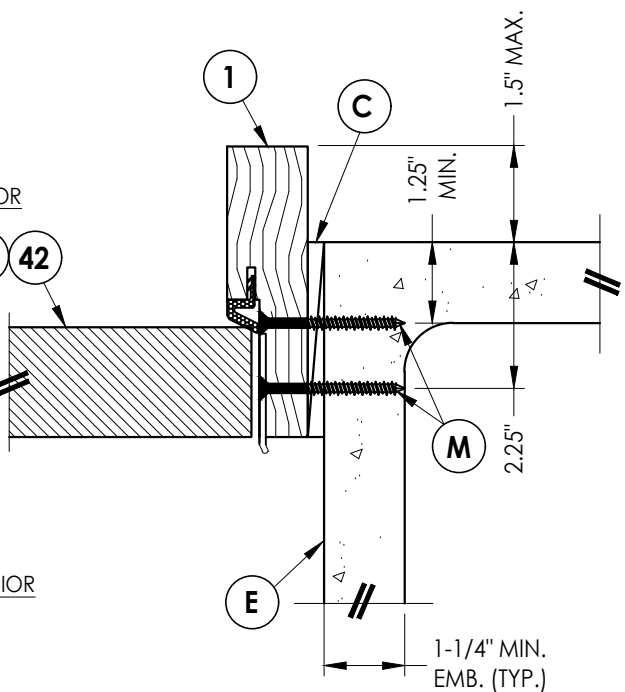

3 **HORIZONTAL CROSS SECTION**
6 Shown Direct to Masonry
4-9/16" jamb

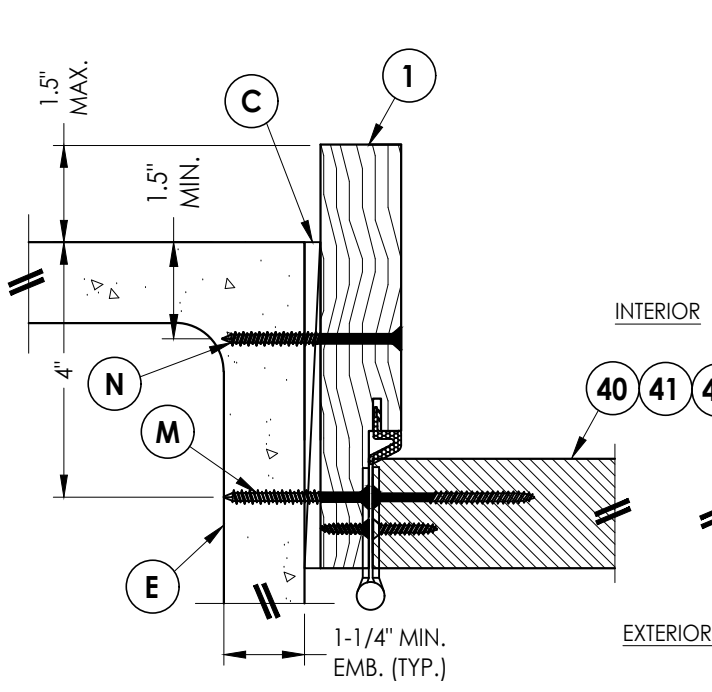

5 **HORIZONTAL CROSS SECTION**
6 Shown Direct to Masonry
6-9/16" jamb

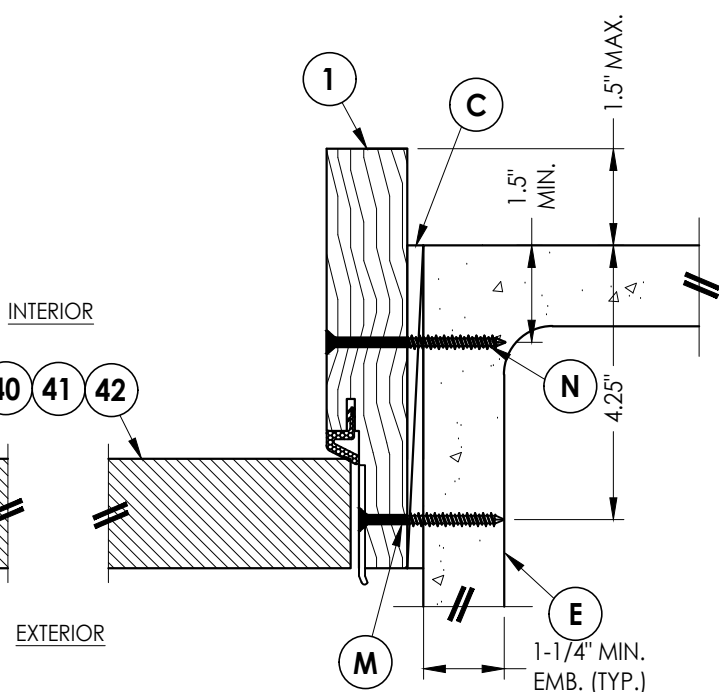

6 **HORIZONTAL CROSS SECTION**
6 Shown Direct to Masonry
6-9/16" jamb

Documents Prepared By:
Lyndon F. Schmidt
P.E. No. 43409


RW BUILDING CONSULTANTS, INC.
P.O. Box 230, Valrico, FL 33595
Phone No.: 813.659.9197
FBPE Registry No. 9813

PRODUCT: THERMA-TRU
FIBERGLASS DOOR
PART OR ASSEMBLY:
HORIZONTAL & VERTICAL
SECTIONS (DIRECT TO MASONRY)


NO.	DATE	REVISIONS
2	8/17/23	UPDATE TO 8TH ED. (2023) FBC LFS
1	7/15/20	UPDATE TO 7th ED (2020) FBC PO
		BY

DATE: 08/12/19
SCALE: N.T.S.
DWG. BY: RW
CHK. BY: LFS
DRAWING NO.:
FL-30077.19
SHEET 6 OF 12

Notes:
1. Sill Item #'s 17, 18, & 19 are attached to jambs w/ (3) #8 X 2-1/2" pfh screws at each end.
Sill Item # 16 is attached to jambs w/ (2) #8 X 2-1/2" pfh screws at each end.
Sill Item #15 is attached to jambs utilizing (2) #10 X 2" pph screws at each end.

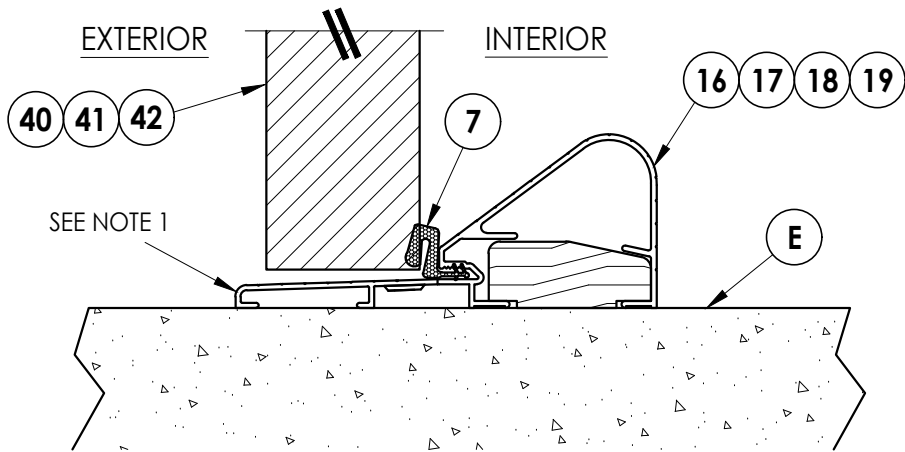


1 VERTICAL CROSS SECTION
7 Outswing Sill (Coastal Sill Shown)

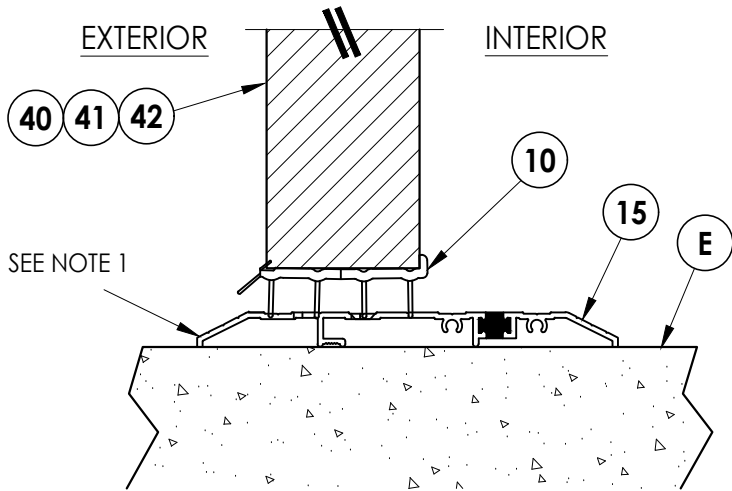


2 VERTICAL CROSS SECTION
7 Public Access Sill

Documents Prepared By: Lyndon F. Schmidt P.E. No. 43409				RW BUILDING CONSULTANTS, INC. P.O. Box 230, Valrico, FL 33595 Phone No.: 813.659.9197 FBPE Registry No. 9813			
PRODUCT: THERMA-TRU FIBERGLASS DOOR		PART OR ASSEMBLY: VERTICAL CROSS SECTIONS (THRESHOLDS)					
				LFS	FBC	PO	BY
				2	8/17/23	UPDATE TO 8TH ED. (2023)	REVISIONS
				1	7/15/20	UPDATE TO 7th ED (2020)	
				NO.	DATE		
DATE: 08/12/19							
SCALE: N.T.S.							
DWG. BY: RW							
CHK. BY: LFS							
DRAWING NO.: FL-30077.19							
SHEET 7 OF 12							


G:\2023 FBC DRAWINGS\Therma-Tru\FL-30077 R2\FL-30077.19-21.dwg

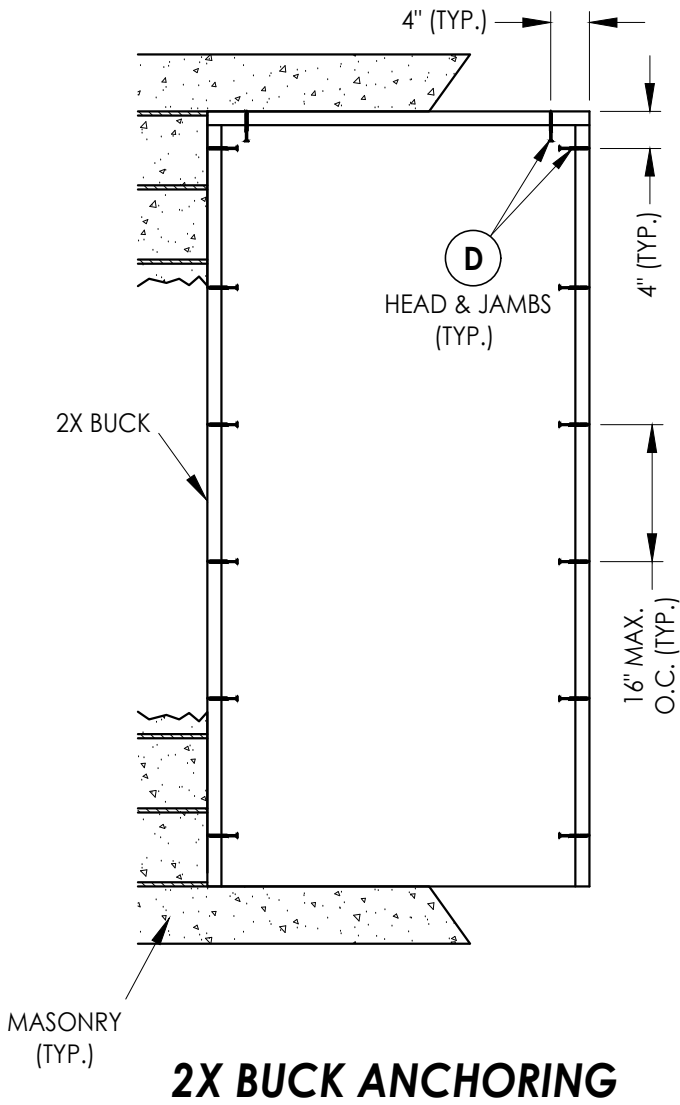

2X BUCK ANCHORING

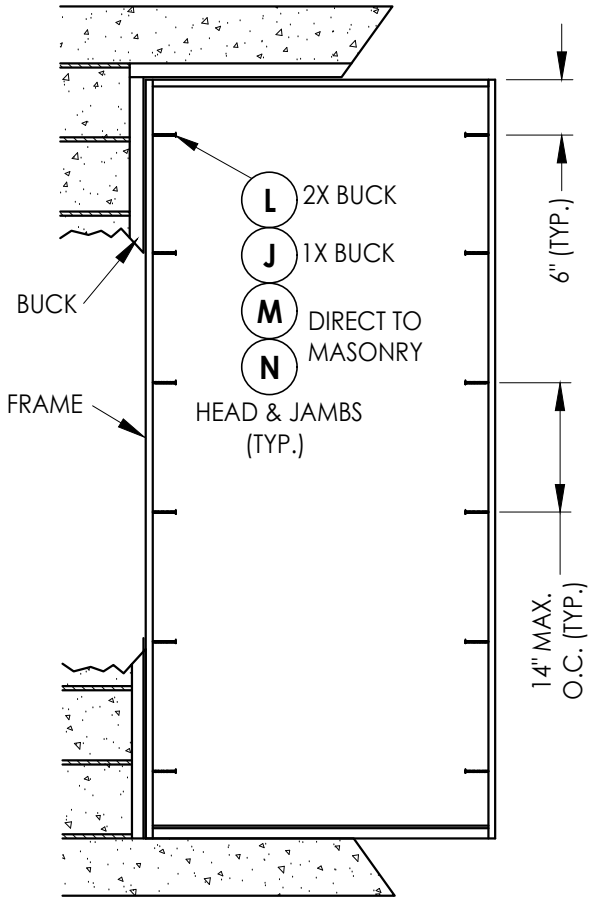


FRAME ANCHORING

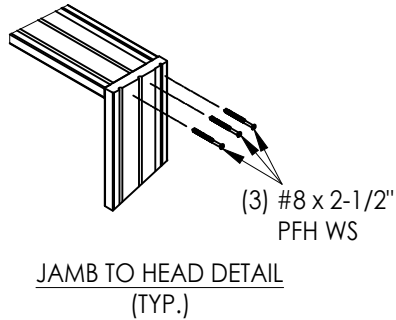


DATE: 08/12/19				DOCUMENTS PREPARED BY: Lyndon F. Schmidt P.E. No. 43409			
SCALE: N.T.S.				RW BUILDING CONSULTANTS, INC. P.O. Box 230, Valrico, FL 33595 Phone No.: 813.659.9197 FBPE Registry No. 9813			
DWG. BY: RW							
CHK. BY: LFS				THERMA-TRU FIBERGLASS DOOR			
DRAWING NO.: FL-30077.19				PART OR ASSEMBLY: BUCK & FRAME ANCHORING			
SHEET 8 OF 12				REVISIONS			
2	8/17/23	UPDATE TO 8TH ED. (2023)	FBC	LFS			
1	7/15/20	UPDATE TO 7th ED (2020)	FBC	PO			
NO.	DATE						
				BY			


G:\2023 FBC DRAWINGS\Therma-Tru\FL-30077 R2\FL-30077.19-21.dwg

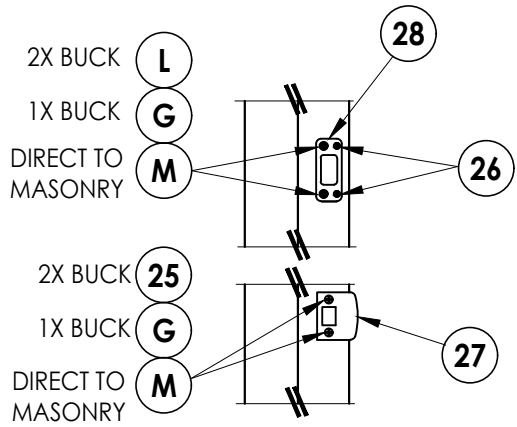


LATCH & DEADBOLT DETAIL
Kwikset

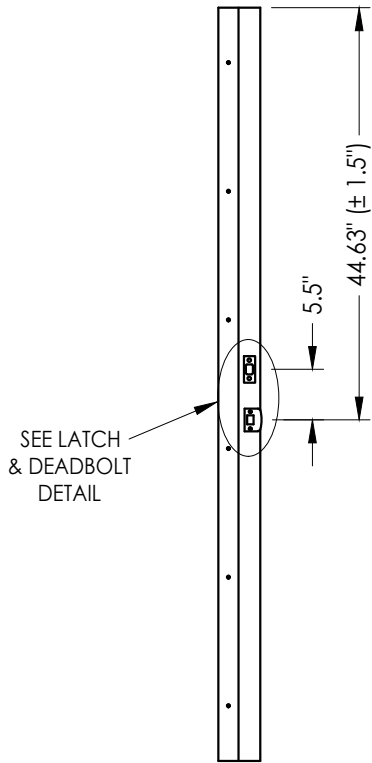


STRIKE JAMB
Latch and Deadbolt

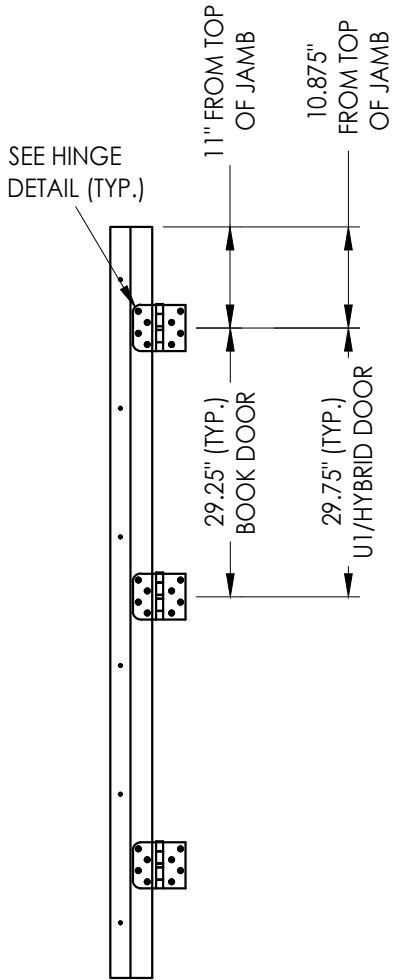


HINGE JAMB

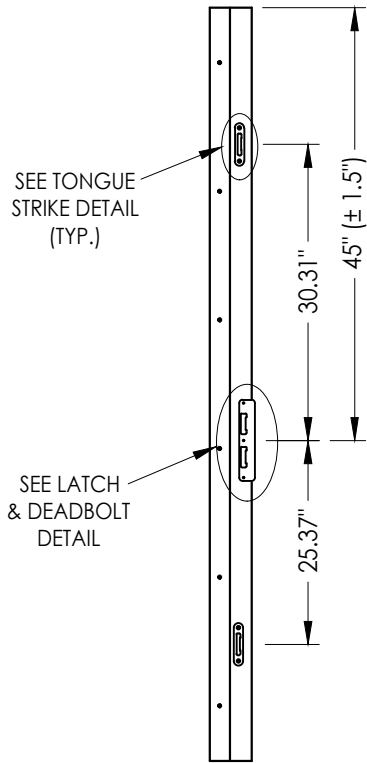


STRIKE JAMB
Multipoint Lock

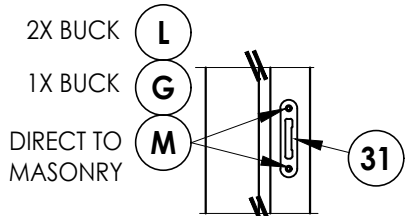

TONGUE STRIKE DETAIL
Multipoint Lock

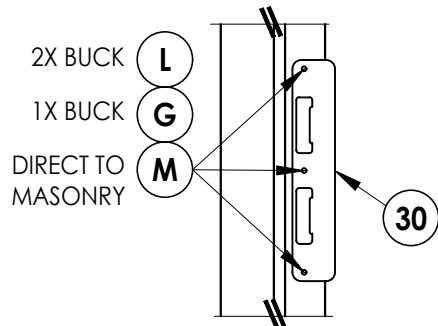


LATCH & DEADBOLT DETAIL
Multipoint Lock

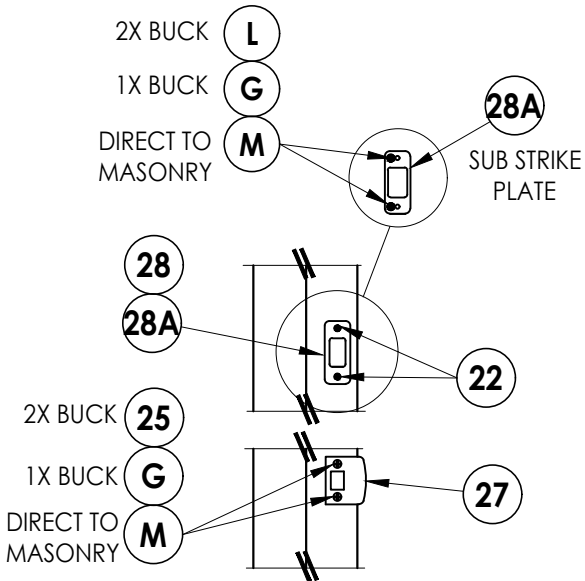


LATCH & DEADBOLT DETAIL
Schlage

LATCH & DEADBOLT STRIKE DETAILS
(Standard Deadbolt Strike Plate)

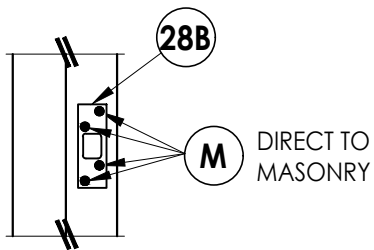

DEADBOLT STRIKE DETAILS
(Security Deadbolt Strike Plate)

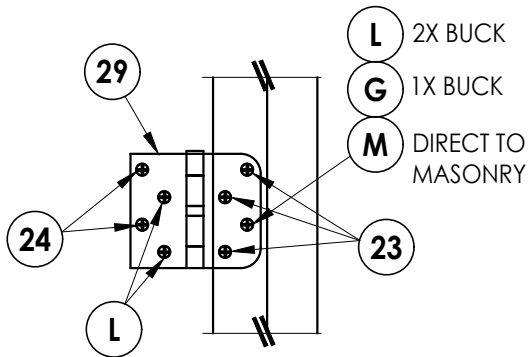

HINGE DETAIL

MULTIPOINT LOCK STRIKE DETAILS

Documents Prepared By:
Lyndon F. Schmidt
P.E. No. 43409

RW BUILDING CONSULTANTS, INC.
P.O. Box 230, Valrico, FL 33595
Phone No.: 813.659.9197
FBPE Registry No. 9813

PRODUCT: THERMA-TRU
FIBERGLASS DOOR

PART OR ASSEMBLY:
HARDWARE DETAILS

REVISIONS			
NO.	DATE	BY	
2	8/17/23	LFS	UPDATE TO 8TH ED. (2023) FBC
1	7/15/20	PO	UPDATE TO 7th ED (2020) FBC

DATE: 08/12/19

SCALE: N.T.S.

DWG. BY: RW


CHK. BY: LFS

DRAWING NO.:


FL-30077.19

SHEET 9 OF 12


G:\2023 FBC DRAWINGS\Therma-Tru\FL-30077 R2\FL-30077.19-21.dwg

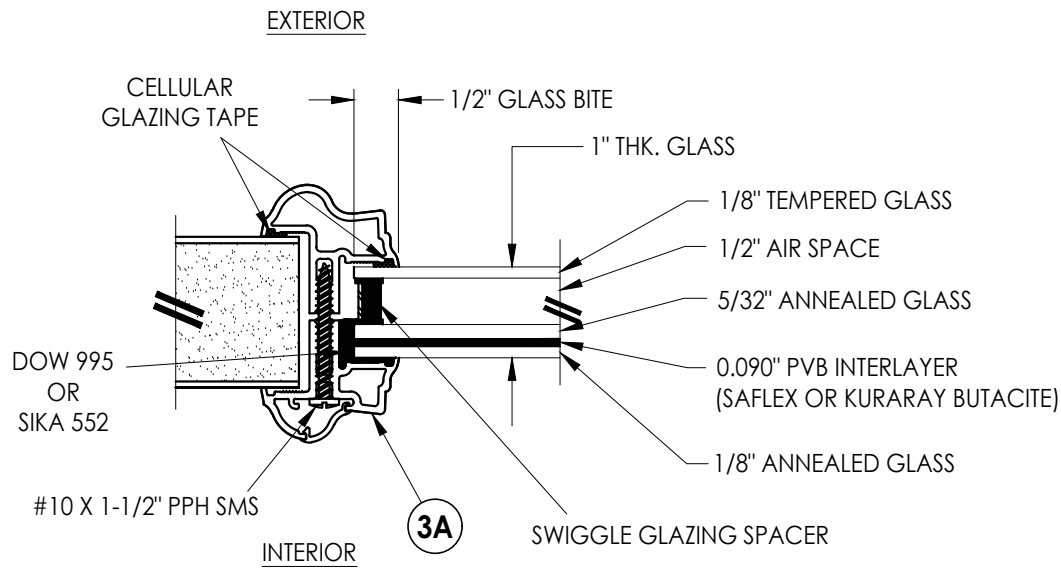


G1 GLAZING DETAIL
Aluminum Impact Lite Frame
Door Panels & Sidelites

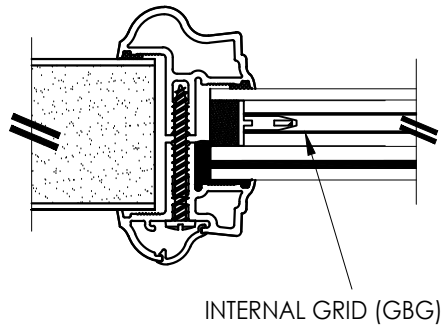


INTERNAL GRID (GBG)

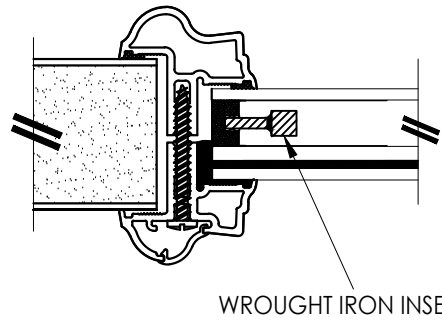

WROUGHT IRON INSERT

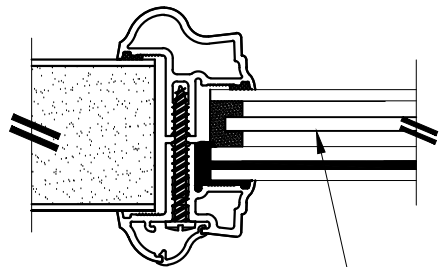


PRIVACY INSERT

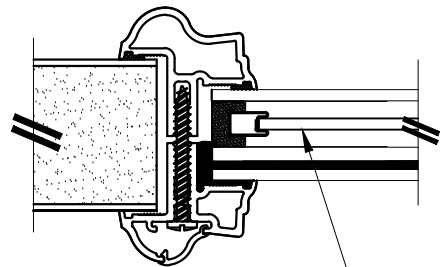


DECORATIVE INSERT

1" LAMINATED INSULATED IMPACT GLASS INSERT OPTIONS

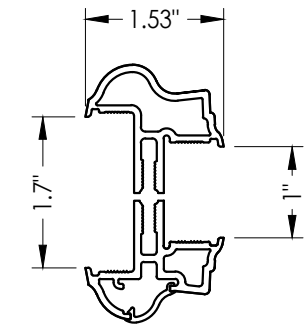

3A ALUMINUM FRAME
Aluminum Impact Lite Frame
Door Panels & Sidelites

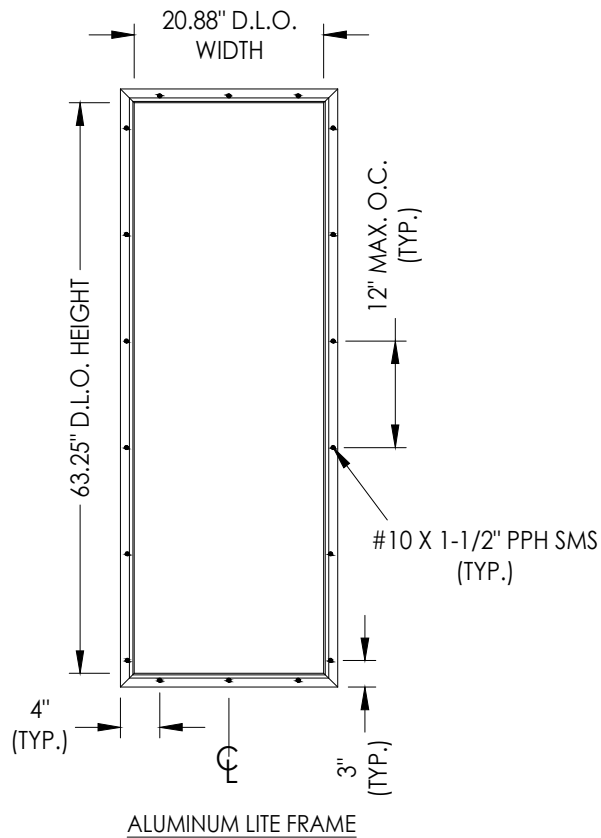

Documents Prepared By:
Lyndon F. Schmidt
P.E. No. 43409

RW BUILDING CONSULTANTS, INC.
P.O. Box 230, Valrico, FL 33595
Phone No.: 813.659.9197
FBPE Registry No. 9813

PRODUCT:	THERMA-TRU FIBERGLASS DOOR		
	PART OR ASSEMBLY: GLAZING DETAILS		

NO.	DATE	REVISIONS		
		DATE	BY	PO
2	8/17/23	UPDATE TO 8TH ED. (2023)	FBC	LFS
1	7/15/20	UPDATE TO 7th ED (2020)	FBC	PO

DATE: 08/12/19

SCALE: N.T.S.


DWG. BY: RW

CHK. BY: LFS


DRAWING NO.:
FL-30077.19

SHEET 10 OF 12


G:\2023 FBC DRAWINGS\Therma-Tru\FL-30077 R2\FL-30077.19-21.dwg

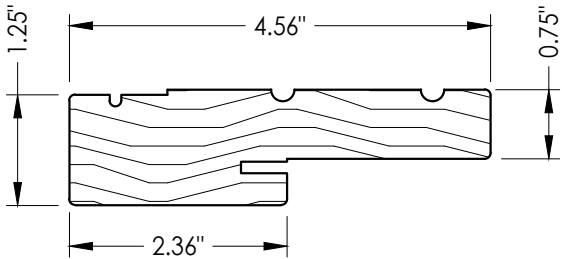


1 WOOD JAMB

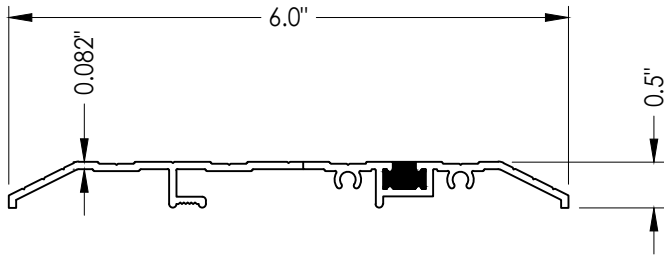


15 PUBLIC ACCESS THRESHOLD

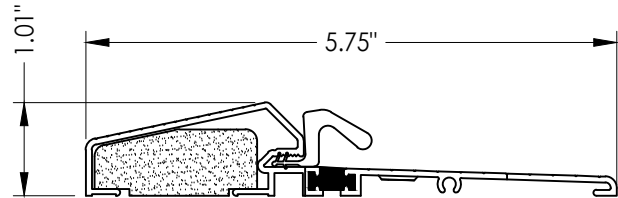


18 OUTSWING THRESHOLD
Composite / Aluminum Sill
(Thermal Break)

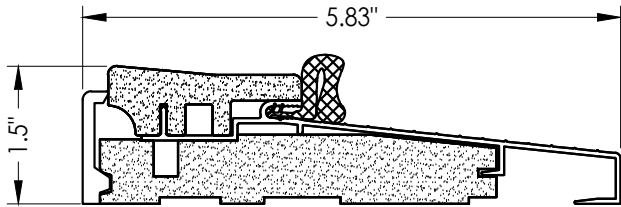


16 OUTSWING THRESHOLD
Composite Sill

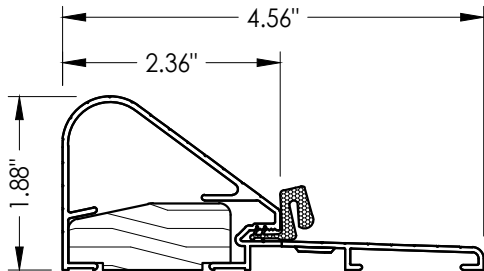

19 COASTAL OUTSWING THRESHOLD
Wood / Aluminum Sill

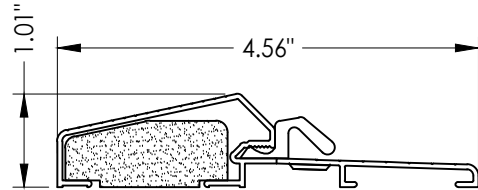

17 OUTSWING THRESHOLD
Composite / Aluminum Sill

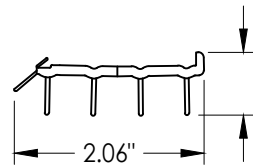

10 SWEEP

DATE: 08/12/19

SCALE: N.T.S.

DWG. BY: RW

CHK. BY: LFS

DRAWING NO.:

FL-30077.19

SHEET 11 OF 12

PRODUCT:
THERMA-TRU
FIBERGLASS DOOR

PART OR ASSEMBLY:

COMPONENTS

Documents Prepared By:
Lyndon F. Schmidt
P.E. No. 43409

R^W BUILDING CONSULTANTS, INC.

P.O. Box 230, Valrico, FL 33595

Phone No.: 813.659.9197

FBPE Registry No. 9813

BILL OF MATERIALS		
ITEM #	DESCRIPTION	MATERIAL
A	1X BUCK (SG >= 0.42)	WOOD
B	2X BUCK (SG >= 0.42)	WOOD
C	1/4" MAX. SHIM SPACE	-
D	1/4" X 2-3/4" PFH DeWALT OR ITW CONCRETE SCREW	STEEL
E	MASONRY - 3,000 PSI MIN. CONCRETE CONFORMING TO ACI 301 OR HOLLOW BLOCK CONFORMING TO ASTM C90	CONCRETE
G	3/16" X 3-1/4" ITW CONCRETE SCREW	STEEL
J	1/4" X 3-3/4" PFH DeWALT OR ITW CONCRETE SCREW	STEEL
L	#10 X 2-1/2" PFH WOOD SCREW (1.15" MIN. EMBEDMENT)	STEEL
M	3/16" X 2-1/4" ITW CONCRETE SCREW	STEEL
N	3/16" X 2-3/4" ITW CONCRETE SCREW	STEEL
1	JAMB (FINGER JOINT PINE)	WOOD
6	WEATHERSTRIP (MEDIUM REACH)	FOAM
7	WEATHERSTRIP (LONG REACH)	FOAM
10	SWEEP (USE W/ PUBLIC ACCESS THRESHOLD)	VINYL
15	PUBLIC ACCESS THRESHOLD	ALUM
16	OUTSWING THRESHOLD	ALUM/COMP
17	OUTSWING THRESHOLD	ALUM/COMP
18	OUTSWING THRESHOLD	ALUM/COMP
19	COASTAL OUTSWING THRESHOLD	ALUM/WOOD
22	#8 X 3/4" PFH WOOD SCREW	STEEL
23	#10 X 3/4" PFH WOOD SCREW	STEEL
24	#10 X 1" PFH WOOD SCREW	STEEL

BILL OF MATERIALS		
ITEM #	DESCRIPTION	MATERIAL
25	#8 X 2-1/2" PFH WOOD SCREW	STEEL
26	#8 X 5/8" PFH WOOD SCREW	STEEL
27	LATCH STRIKE PLATE	STEEL
28	DEADBOLT STRIKE PLATE (STANDARD)	STEEL
28A	DEADBOLT SUB STRIKE PLATE	STEEL
28B	DEADBOLT STRIKE PLATE (SECURITY)	STEEL
29	4" X 4" HINGE	STEEL
30	LATCH & DEADBOLT STRIKE PLATE (TONGUE SYSTEM)	ALUM/COMP
31	MULTIPOINT STRIKE PLATE (TONGUE SYSTEM)	ALUM/COMP
40	DOOR PANEL (BOOK)	-
41	DOOR PANEL (HYBRID)	-
42	DOOR PANEL (U1)	-

CONCRETE ANCHOR NOTES:

1. Concrete anchor locations at the corners may be adjusted to maintain the min. edge distance to mortar joints.
2. Concrete anchor locations noted as "MAX. ON CENTER" must be adjusted to maintain the min. edge distance to mortar joints, additional concrete anchors may be required to ensure the "MAX. ON CENTER" dimension are not exceeded.
3. Concrete anchor table:

ANCHOR TYPE	ANCHOR SIZE	MIN. EMBEDMENT	MIN. CLEARANCE TO MASONRY EDGE	MIN. CLEARANCE TO ADJACENT ANCHOR
ITW TAPCON®	1/4"	1-1/4"	2"	4"
DeWALT ULTRACON+	1/4"	1-1/4"	1"	4"
ITW TAPCON®	3/16"	1-1/4"	AS SHOWN	1-1/2"

WOOD SCREW INSTALLATION NOTES:

1. Maintain a minimum 5/8" edge distance, 1" end distance, & 1" o.c. spacing of wood screws to prevent the splitting of wood.

2	8/17/23	UPDATE TO 8TH ED. (2023)	FBC	LFS	
1	7/15/20	UPDATE TO 7th ED (2020)	FBC	P0	
NO.	DATE	REVISIONS			

DATE: 08/12/19

SCALE: N.T.S.

DWG. BY: *RW*

CHK. BY: LFS

DRAWING NO.:

FL-30077.19

SHEET 12 OF 12

Documents Prepared By:
Lyndon F. Schmidt
P.E. No. 43409

R^gW BUILDING CONSULTANTS, INC.
P.O. Box 230, Valrico, FL 33595
Phone No.: 813.659.9197
FBPE Registry No. 9813

PRODUCT: THERMA-TRU
FIBERGLASS DOOR

PART OR ASSEMBLY:

PRODUCT:

PART OR ASSEMBLY:

BILL OF MAT

5

[illegible]

1

60

IONS

EVIS

R

1

[illegible]

711

51

0	
1	

9	
---	--

9

--	--

© 2019 R.W. BUILDING CONSULTANTS INC.