


GENERAL NOTES

1. This product evaluation drawing has been developed in compliance with the 9th Edition (2026) Florida Building Code (FBC) including the "High Velocity Hurricane Zone" (HVHZ).
2. Product anchors shall be as listed and spaced as shown on details. Anchor embedment to base material shall be beyond wall dressing or stucco.
3. When used in the "HVHZ" this product complies with Section 1626 of the FBC and does not require an impact resistant covering.
4. When used in areas outside of the "HVHZ" requiring wind borne debris protection, this product complies with FBC Sections 1609.1.2 & R301.2.1.2 and does not require an impact resistant covering. This product meets missile level "D" and includes Wind Zone 4 as defined in ASTM E 1996.
5. For 2x stud framing construction, anchoring of these units shall be the same as that shown for 2x buck masonry construction.
6. Site conditions that deviate from the details of this drawing require further engineering analysis by a licensed engineer or registered architect.
7. This product meets the water infiltration requirements for the "HVHZ".
8. Outswing configurations using Coastal Sill (item #19) & Composite Sill (item #16) under active doors meet water infiltration requirements for "HVHZ". All other configurations do not meet the water infiltration requirements for the "HVHZ" and shall be installed only in non-habitable areas or at habitable locations protected by an overhang or canopy such that the angle between the edge of canopy or overhang to sill is less than 45 degrees.

TABLE OF CONTENTS			
SHEET#	DESCRIPTION	SHEET#	
1	Typical Elevations, Design Pressures & General Notes	7	Vertical Cross Sections (Thresholds)
2	Door Panel Details	8	Buck & Frame Anchoring
3	Elevations	9	Hardware Details
4	Horizontal & Vertical Cross Sections (2X Buck)	10	Components
5	Horizontal & Vertical Cross Sections (1X Buck)	11	Bill of Materials
6	Horizontal & Vertical Cross Sections (Direct to Masonry)		

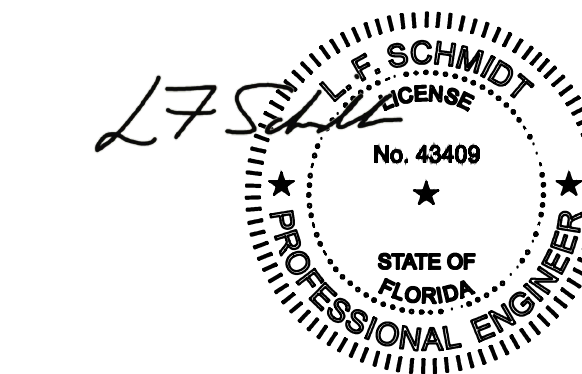


Digitally signed by Lyndon F Schmidt
Date: 2026.08.10 08:21:37 -04'00'

This item has been digitally signed and sealed by
L. F. Schmidt, P.E. on the date adjacent to the seal.

Printed copies of this document are not considered signed and sealed and the signature must be verified on any electronic copies.

THIS PRODUCT APPROVAL IS VALID
ONLY FOR THE STATE OF FLORIDA


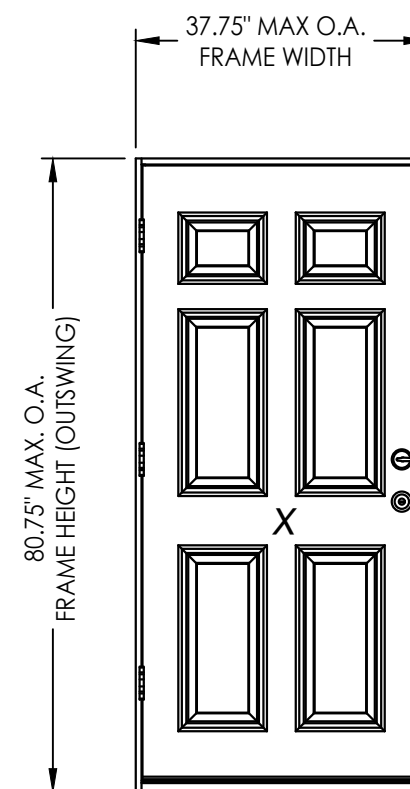


CONFIGURATION	LOCK HARDWARE	DESIGN PRESSURE (PSF) OUTSWING	
		POSITIVE	NEGATIVE
X	Kwikset	+60.0	-60.0
X	Schlage	+60.0	-60.0
X	Multipoint	+55.0	-55.0






See Sheet 3 for Hardware Specifications

DATE: 08/12/19			PRODUCT: THERMA-TRU FIBERGLASS DOOR PART OR ASSEMBLY: TYPICAL ELEVATION, DESIGN PRESSURES & GENERAL NOTES			Documents Prepared By: Lyndon F. Schmidt P.E. No. 43409															
SCALE: N.T.S.																					
DWG. BY: RW																					
CHK. BY: LFS																					
DRAWING NO.: FL-30077.13																					
SHEET 1 OF 11			REVISIONS <table><tr><td>3</td><td>7/01/26</td><td>UPDATE TO 9TH ED. (2026) FBC</td><td>LFS</td></tr><tr><td>2</td><td>8/17/23</td><td>UPDATE TO 8TH ED. (2023) FBC</td><td>LFS</td></tr><tr><td>1</td><td>7/15/20</td><td>UPDATE TO 7th ED (2020) FBC</td><td>PO</td></tr><tr><td>NO.</td><td>DATE</td><td></td><td>BY</td></tr></table>			3	7/01/26	UPDATE TO 9TH ED. (2026) FBC	LFS	2	8/17/23	UPDATE TO 8TH ED. (2023) FBC	LFS	1	7/15/20	UPDATE TO 7th ED (2020) FBC	PO	NO.	DATE		BY
3	7/01/26	UPDATE TO 9TH ED. (2026) FBC				LFS															
2	8/17/23	UPDATE TO 8TH ED. (2023) FBC				LFS															
1	7/15/20	UPDATE TO 7th ED (2020) FBC				PO															
NO.	DATE					BY															
			R^W BUILDING CONSULTANTS, INC. P.O. Box 230, Valrico, FL 33595 Phone No.: 813.659.9197 FBPE Registry No. 9813																		

Z:\2023 FBC Drawings\Therma-Tru\FL-30077 R3\FL-30077.13-15.dwg

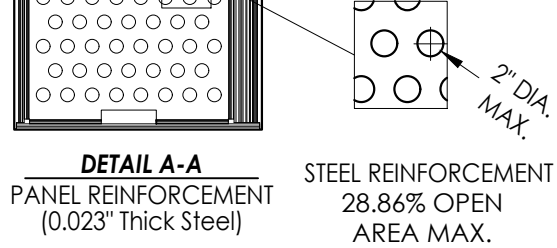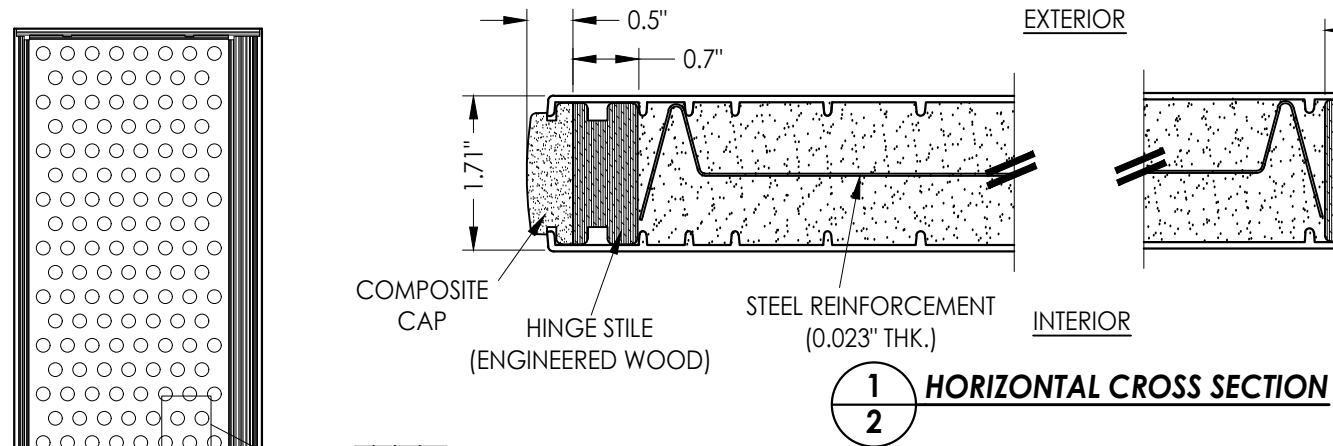

* #8 X 2.5" PFH WS (TYP. @ EACH DOOR CORNER)

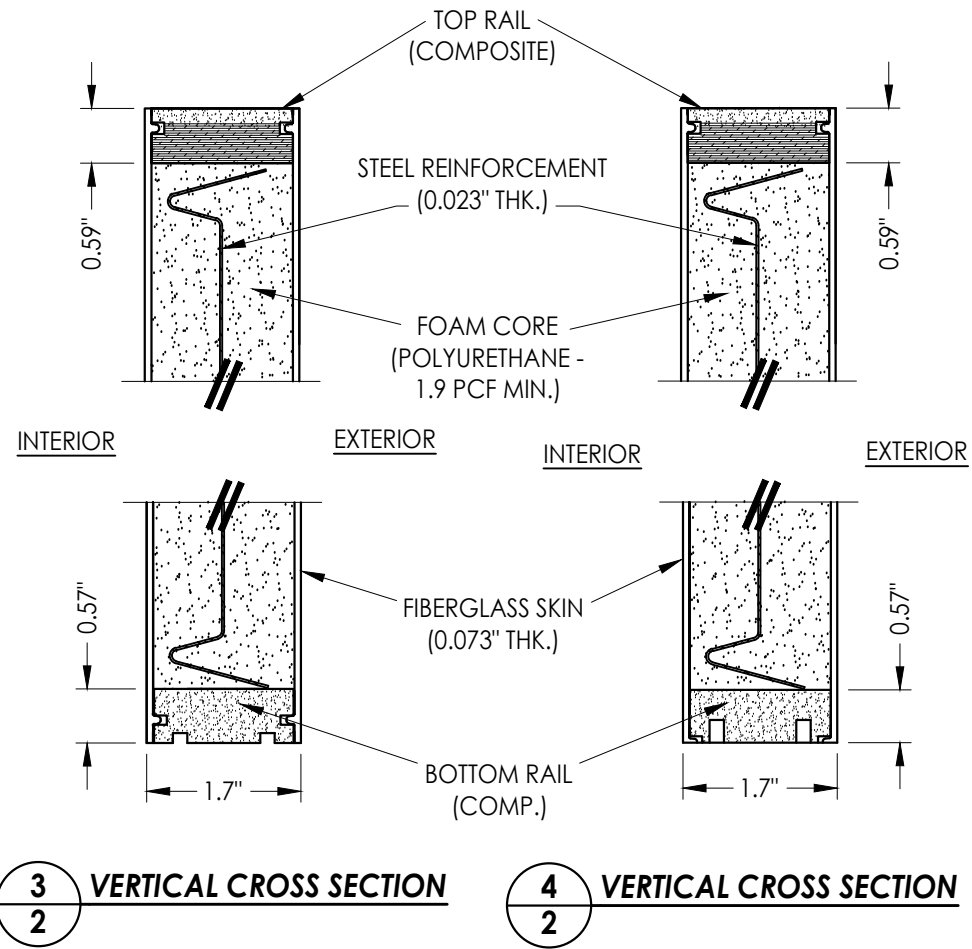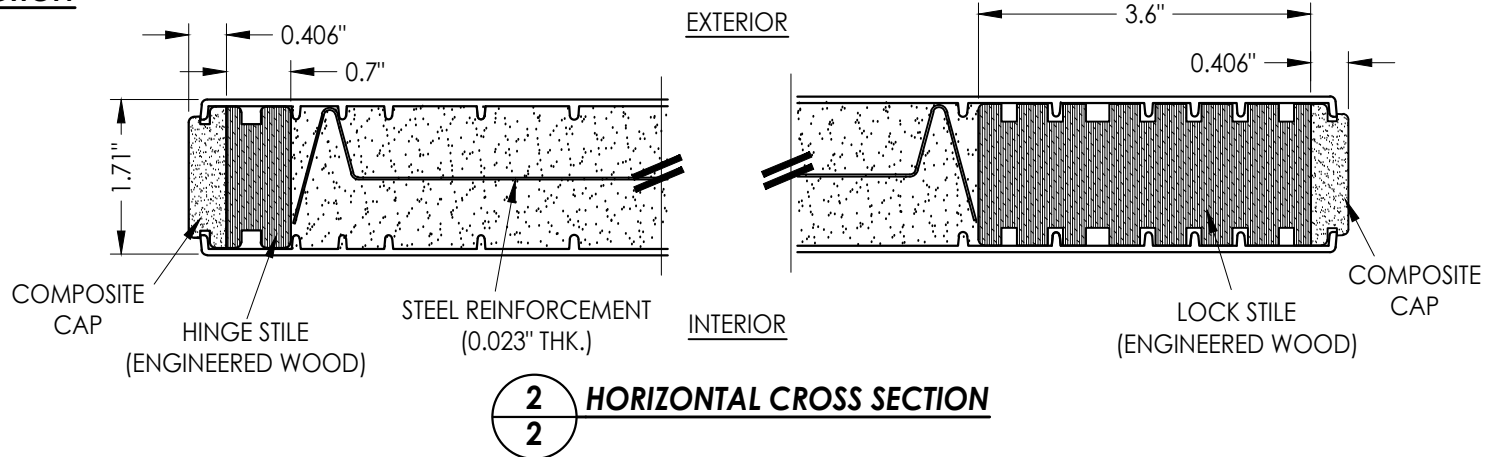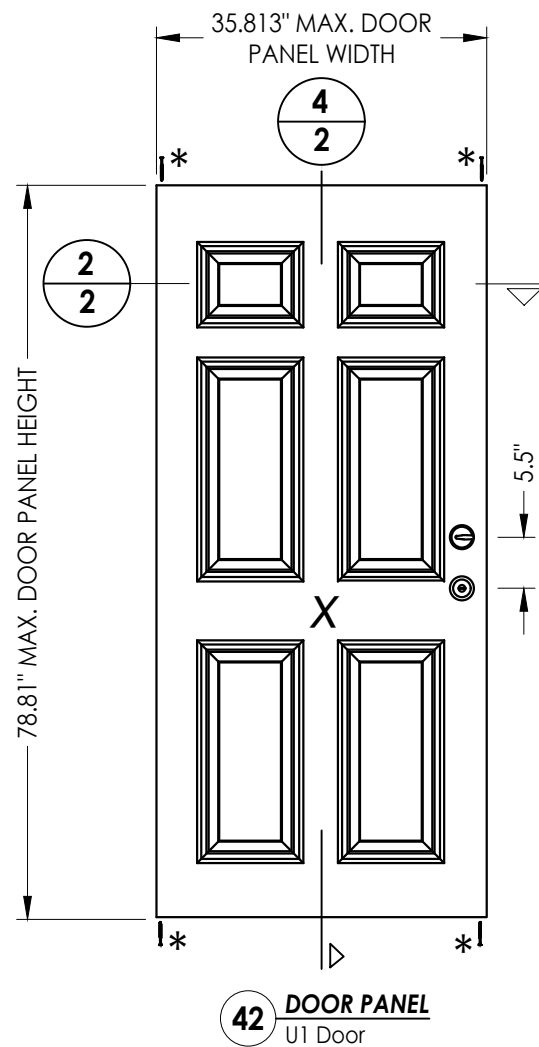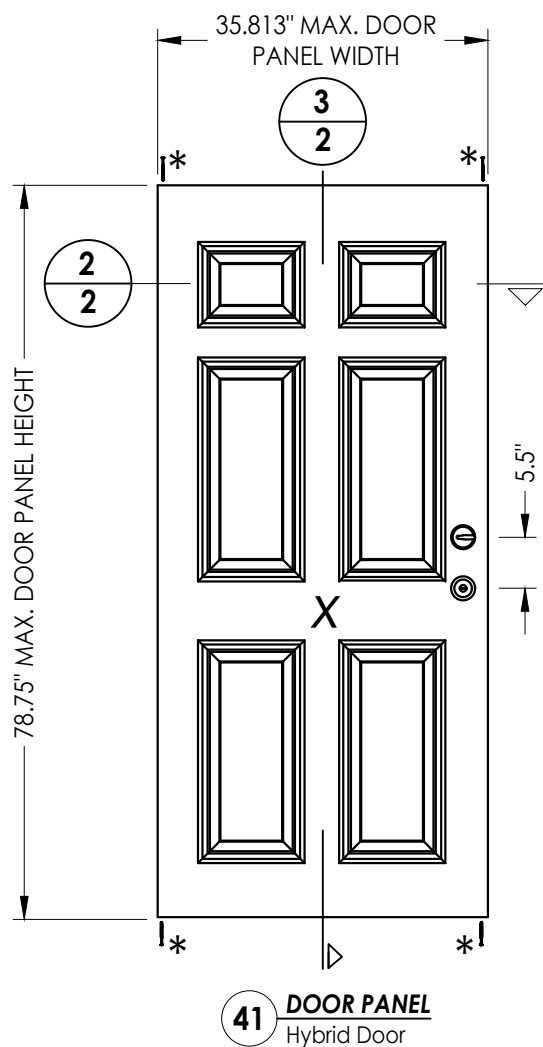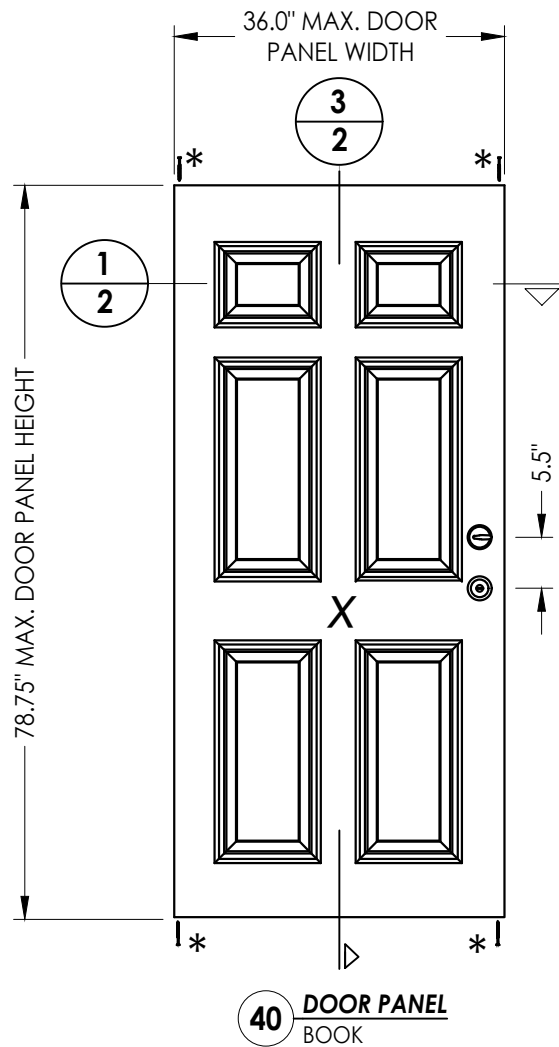


Documents Prepared By:
Lyndon F. Schmidt
P.E. No. 43409

RW BUILDING CONSULTANTS, INC.
P.O. Box 230, Valrico, FL 33595
Phone No.: 813.659.9197
FBPE Registry No. 9813


PRODUCT:
THERMA-TRU
FIBERGLASS DOOR

PART OR ASSEMBLY:
DOOR PANEL DETAILS


NO.	DATE	REVISIONS
3	7/01/26	UPDATE TO 9TH ED. (2026) FBC LFS
2	8/17/23	UPDATE TO 8TH ED. (2023) FBC LFS
1	7/15/20	UPDATE TO 7TH ED. (2020) FBC PO
		BY
DATE: 08/12/19		
SCALE: N.T.S.		
DWG. BY: RW		
CHK. BY: LFS		
DRAWING NO.: FL-30077.13		
SHEET 2 OF 11		

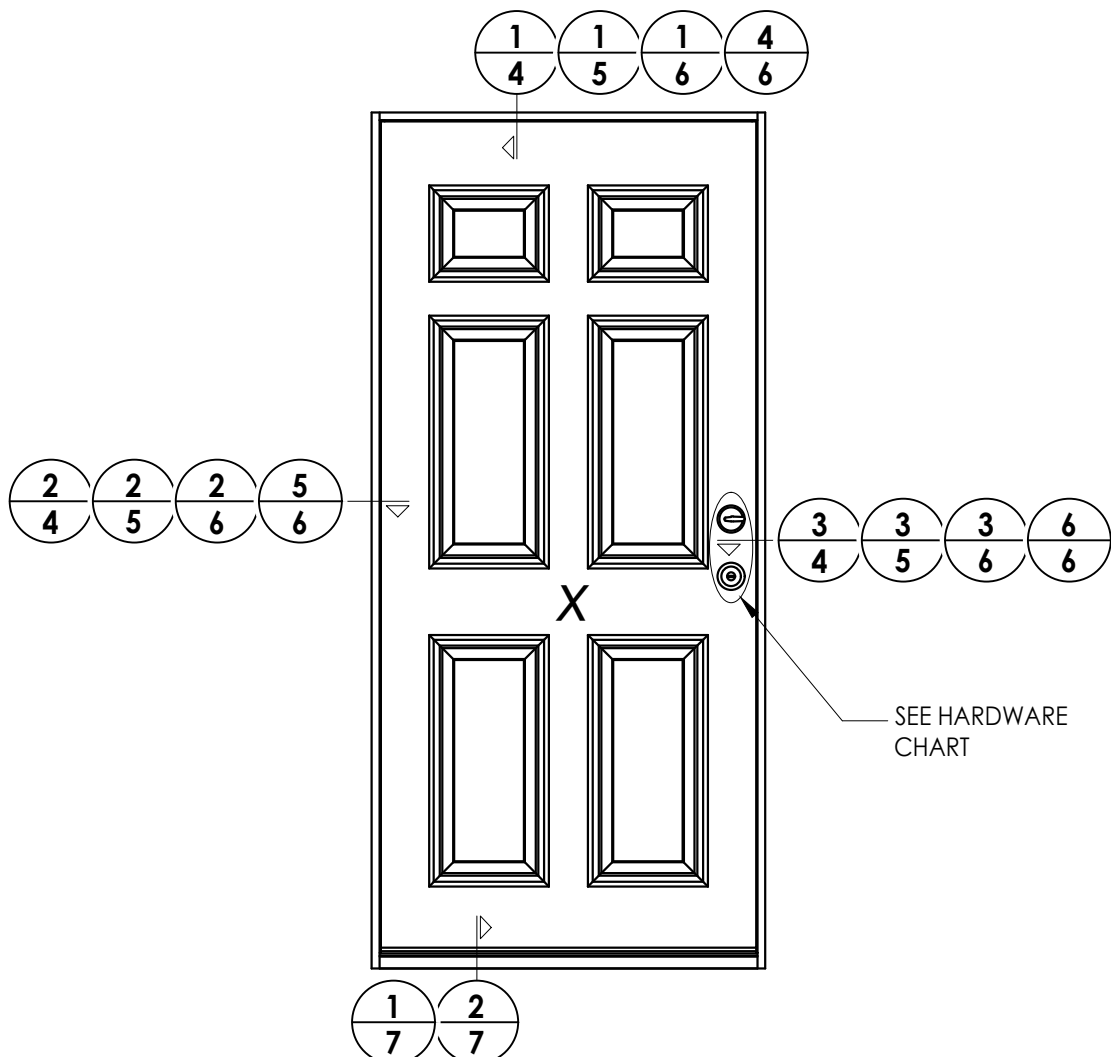


Z:\2023 FBC Drawings\Therma-Tru\FL-30077 R3\FL-30077.13-15.dwg

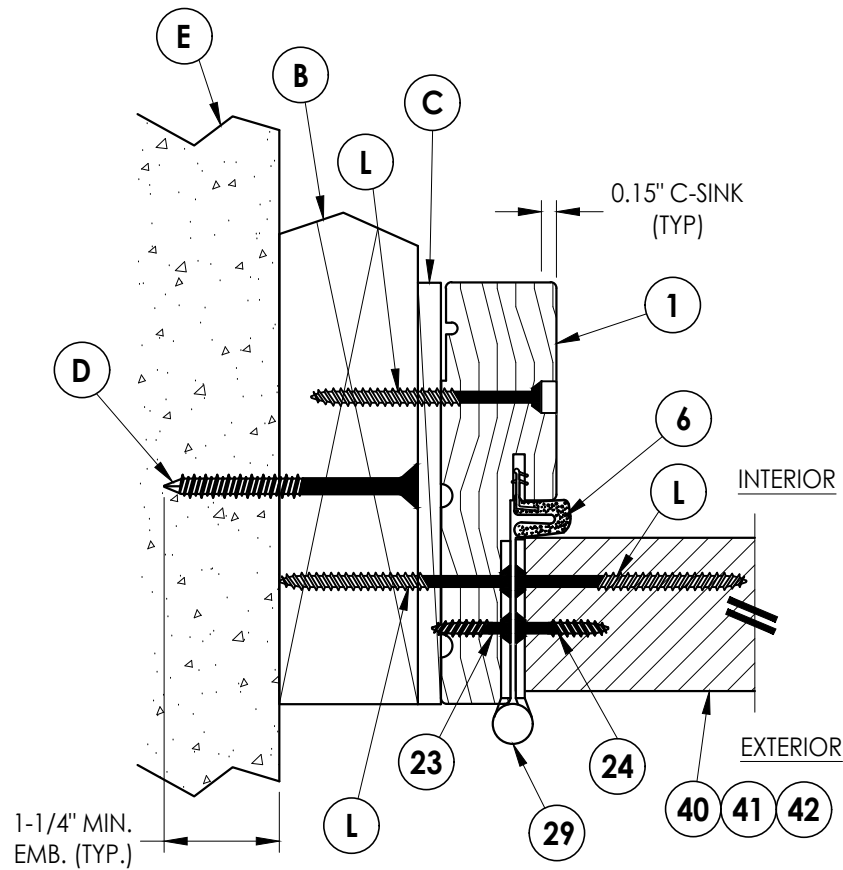

2 HORIZONTAL CROSS SECTION
4 Shown w/ 2X Buck

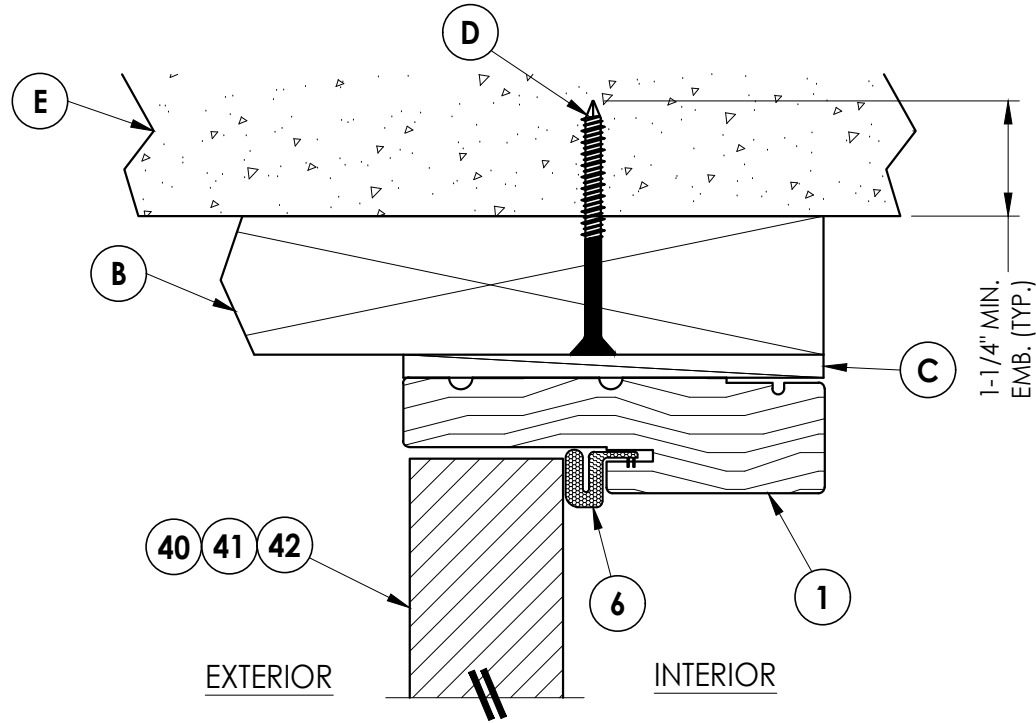

1 VERTICAL CROSS SECTION
4 Shown w/ 2X Buck

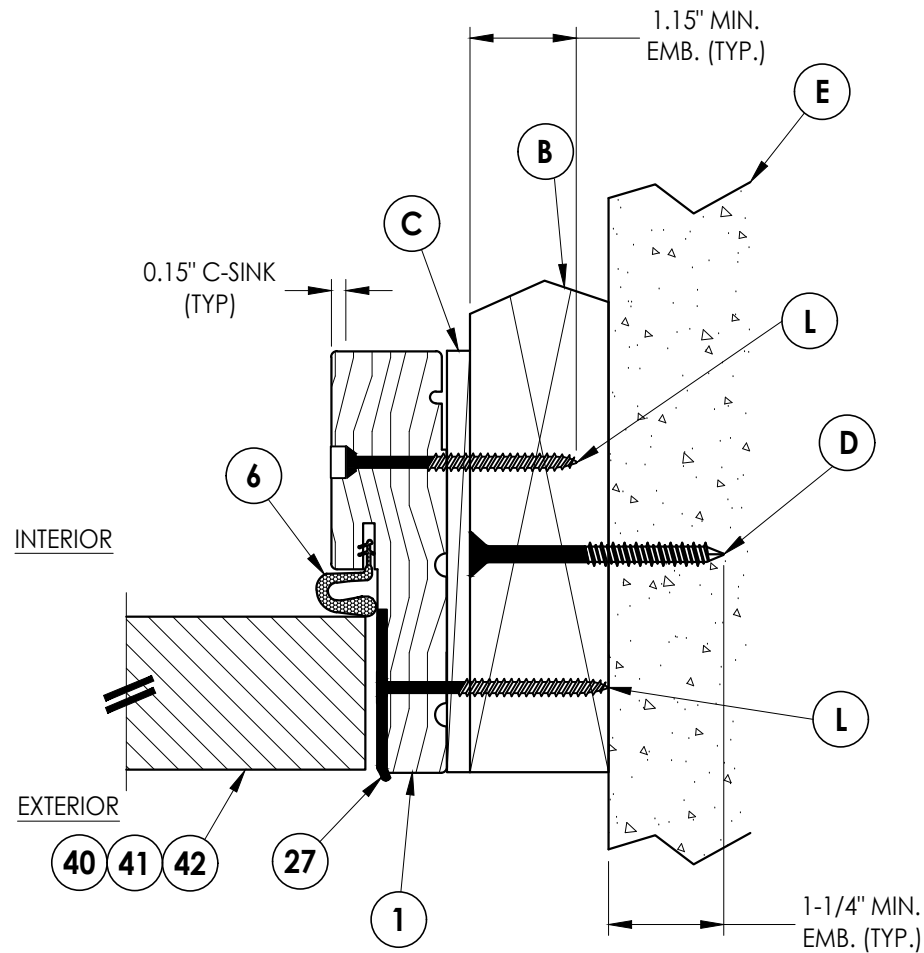

3 HORIZONTAL CROSS SECTION
4 Shown w/ 2X Buck


DATE		NO.		DATE		BY	
08/12/19		3		7/01/26		LFS	
SCALE: N.T.S.		2		8/17/23		FBC	
DWG. BY: RW		1		7/15/20		FBC	
CHK. BY: LFS							
DRAWING NO.: FL-30077.13							
SHEET 4 OF 11							

PRODUCT:		PART OR ASSEMBLY:	
THERMA-TRU FIBERGLASS DOOR		HORIZONTAL & VERTICAL CROSS SECTIONS (2X BUCK)	


Documents Prepared By:
Lyndon F. Schmidt
P.E. No. 43409

R^W BUILDING CONSULTANTS, INC.
P.O. Box 230, Valrico, FL 33595
Phone No.: 813.659.9197
FBPE Registry No. 9813


Z:\2023 FBC Drawings\Therma-Tru\FL-30077 R3\FL-30077.13-15.dwg

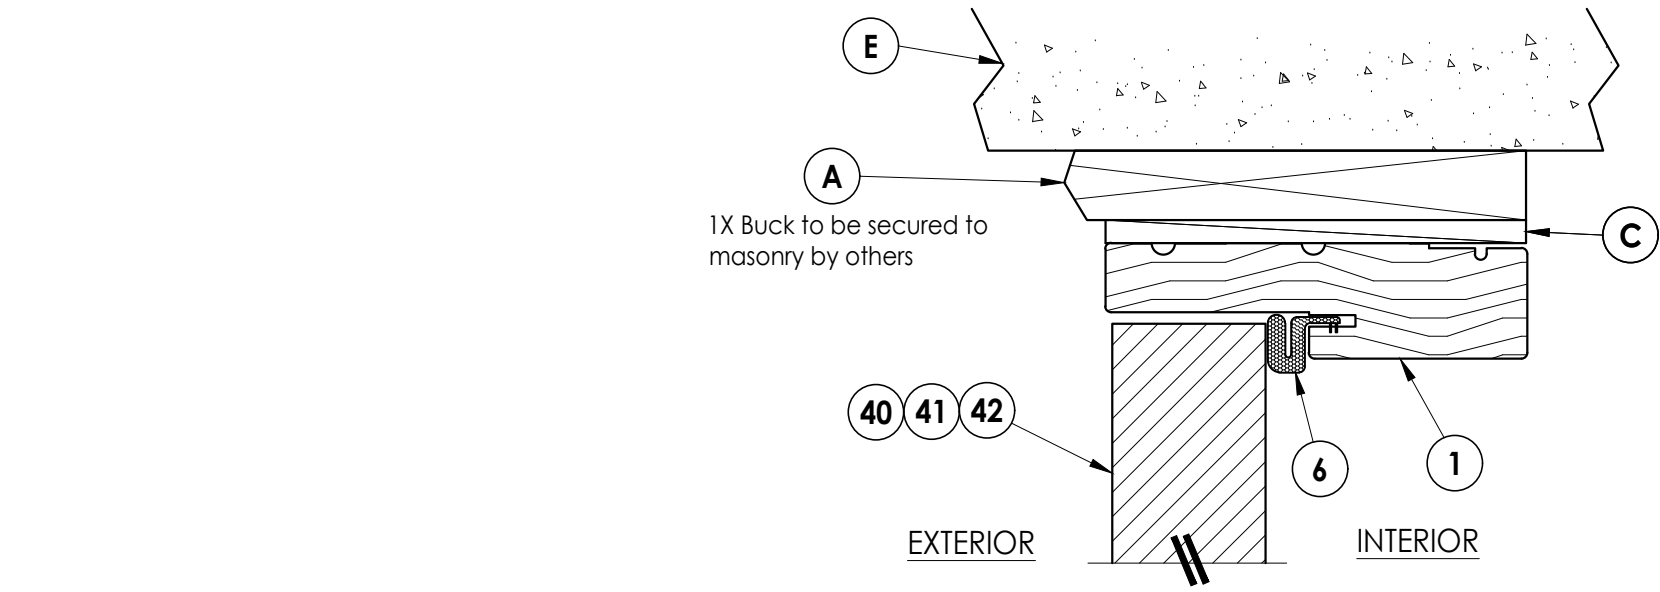

1 VERTICAL CROSS SECTION
5 Shown w/ 1X sub-buck

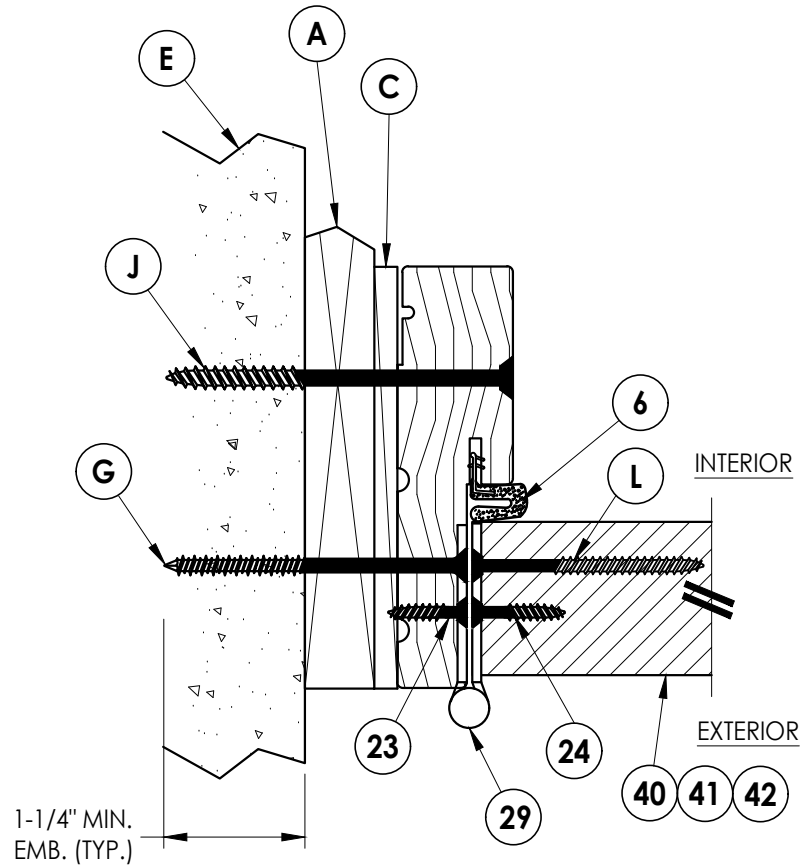

2 HORIZONTAL CROSS SECTION
5 Shown w/ 1X sub-buck

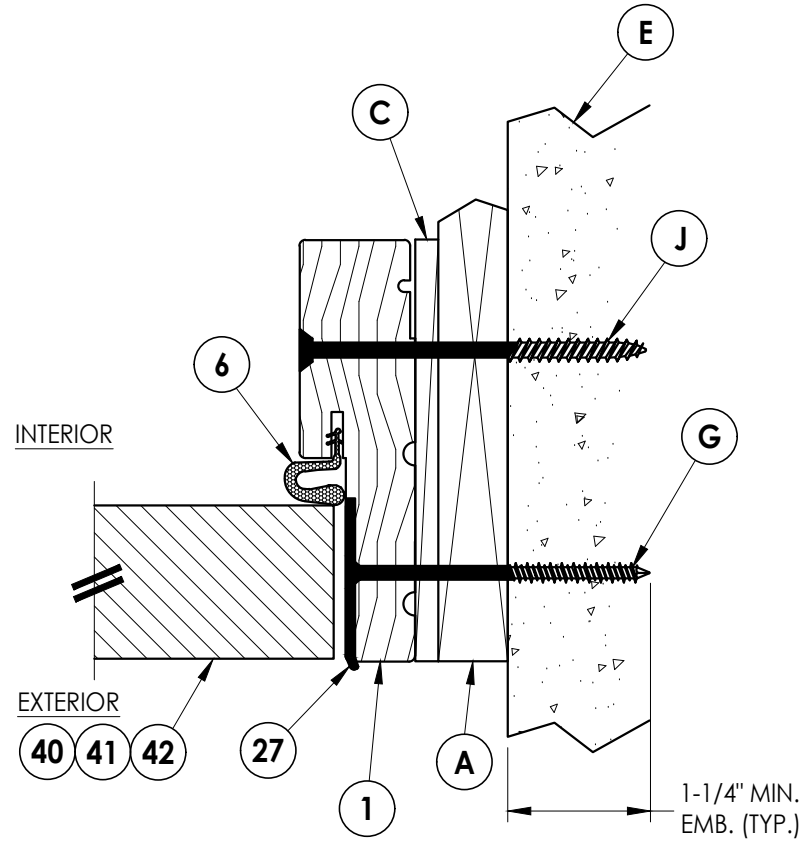

3 HORIZONTAL CROSS SECTION
5 Shown w/ 1X sub-buck

Documents Prepared By:
Lyndon F. Schmidt
P.E. No. 43409

RW BUILDING CONSULTANTS, INC.
P.O. Box 230, Valrico, FL 33595
Phone No.: 813.659.9197
FBPE Registry No. 9813


PRODUCT:
THERMA-TRU
FIBERGLASS DOOR

PART OR ASSEMBLY:
HORIZONTAL & VERTICAL
CROSS SECTIONS (1X BUCK)


REVISIONS			
NO.	DATE	BY	PO
3	7/01/26	UPDATE TO 9TH ED. (2026)	FBC LFS
2	8/17/23	UPDATE TO 8TH ED. (2023)	FBC LFS
1	7/15/20	UPDATE TO 7th ED (2020)	FBC PO

DATE: 08/12/19
SCALE: N.T.S.
DWG. BY: RW
CHK. BY: LFS
DRAWING NO.: FL-30077.13
SHEET 5 OF 11

Z:\2023 FBC Drawings\Therma-Tru\FL-30077 R3\FL-30077.13-15.dwg

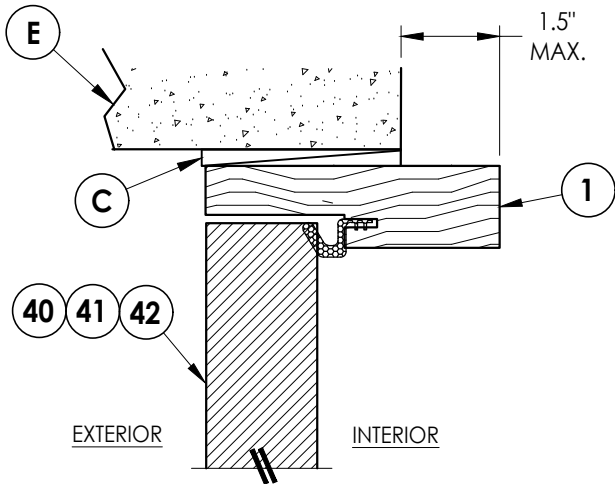


1
6 **VERTICAL CROSS SECTION**
Shown Direct to Masonry
4-9/16" jamb

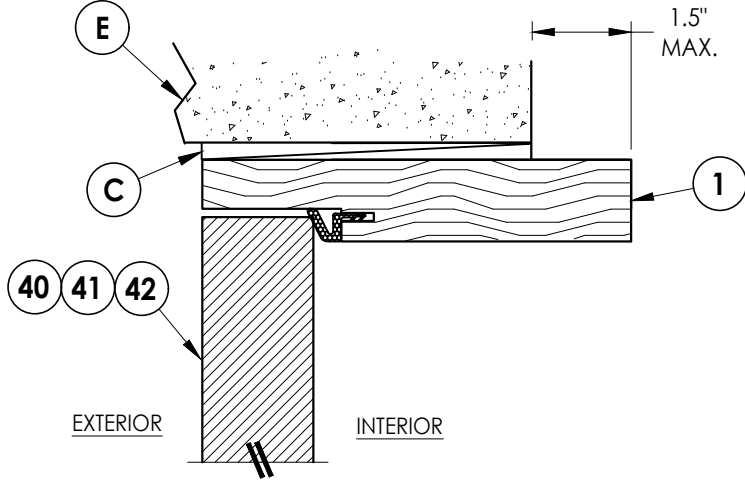


4
6 **VERTICAL CROSS SECTION**
Shown Direct to Masonry
6-9/16" jamb


DIRECT TO MASONRY MAX. DESIGN PRESSURE:
w/ STANDARD STRIKE = ± 55 PSF
w/ SECURITY STRIKE = ± 60 PSF

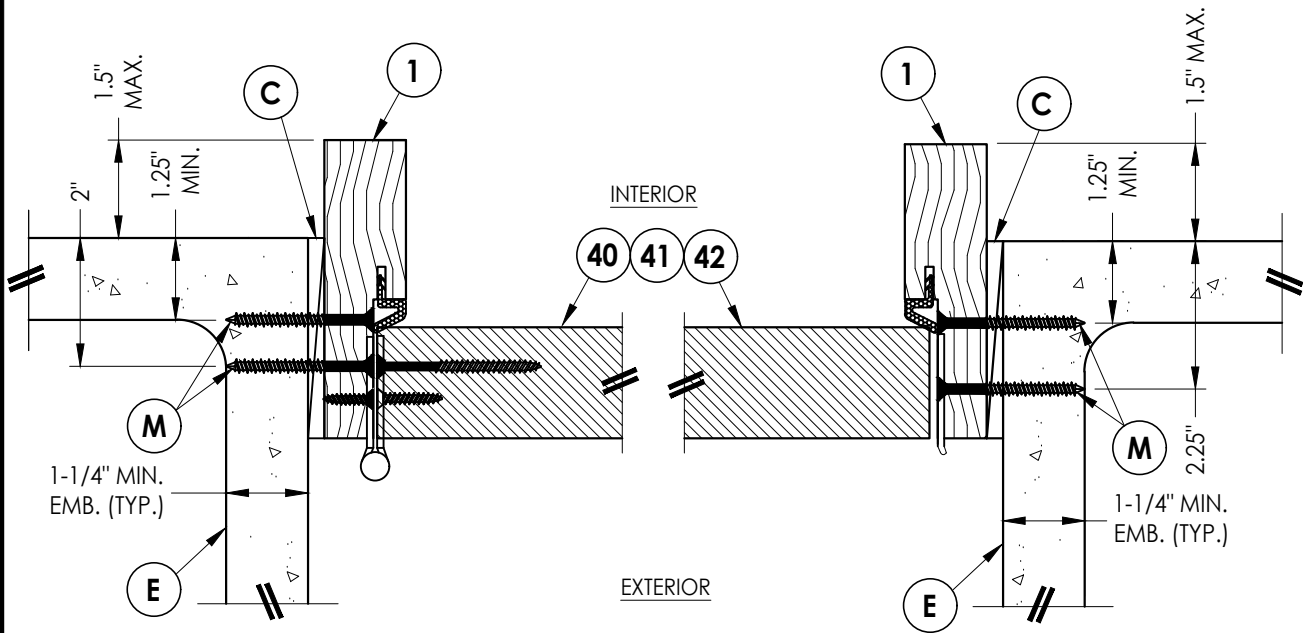


2
6 **HORIZONTAL CROSS SECTION**
Shown Direct to Masonry
4-9/16" jamb

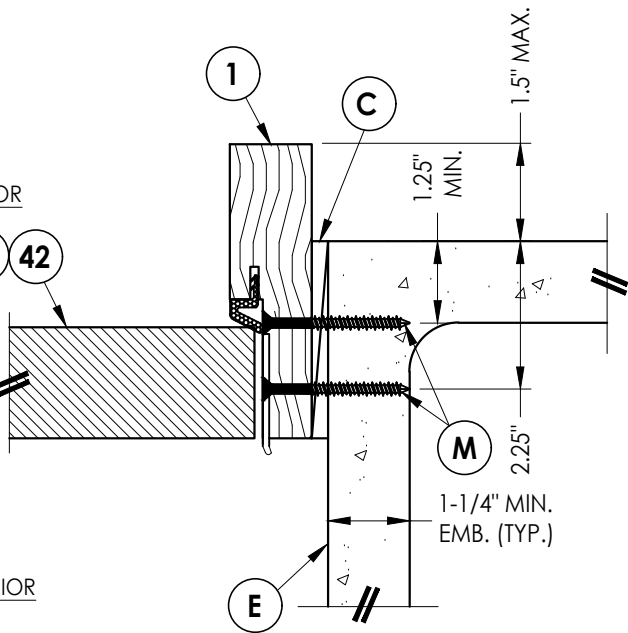

3
6 **HORIZONTAL CROSS SECTION**
Shown Direct to Masonry
4-9/16" jamb

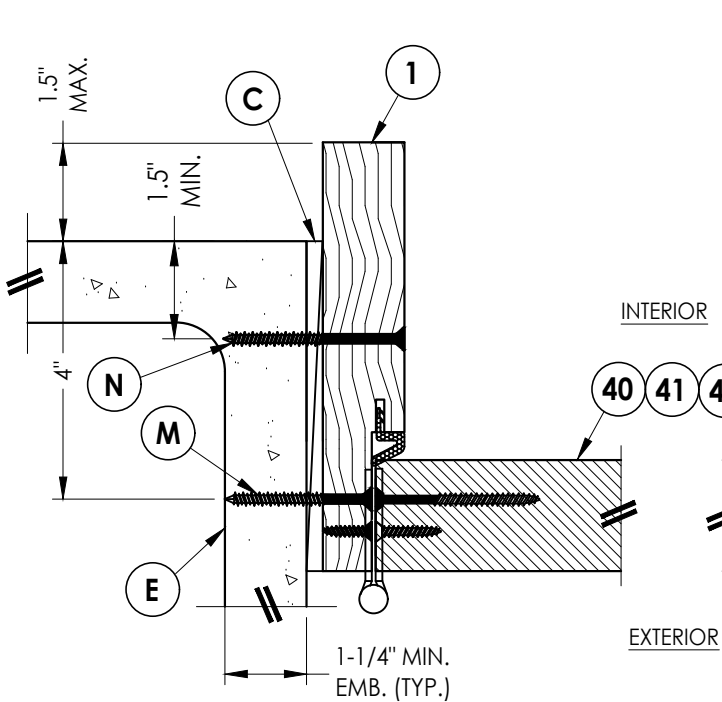

5
6 **HORIZONTAL CROSS SECTION**
Shown Direct to Masonry
6-9/16" jamb

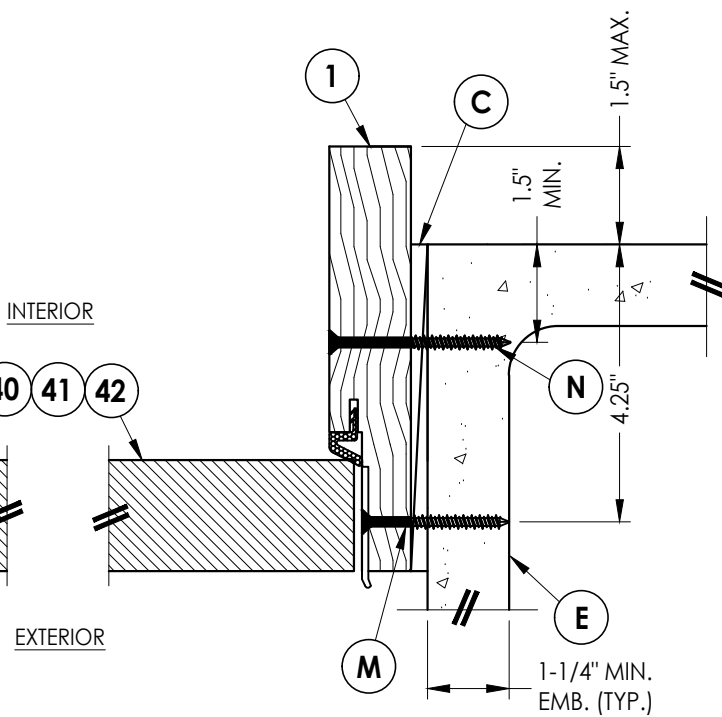

6
6 **HORIZONTAL CROSS SECTION**
Shown Direct to Masonry
6-9/16" jamb

Documents Prepared By:
Lyndon F. Schmidt
P.E. No. 43409

RW BUILDING CONSULTANTS, INC.
P.O. Box 230, Valrico, FL 33595
Phone No.: 813.659.9197
FBPE Registry No. 9813

PRODUCT:
THERMA-TRU
FIBERGLASS DOOR
PART OR ASSEMBLY:
HORIZONTAL & VERTICAL
SECTIONS (DIRECT TO MASONRY)

NO.	DATE	REVISIONS
3	7/01/26	UPDATE TO 9TH ED. (2026) FBC LFS
2	8/17/23	UPDATE TO 8TH ED. (2023) FBC LFS
1	7/15/20	UPDATE TO 7th ED (2020) FBC PO

DATE: 08/12/19

SCALE: N.T.S.

DWG. BY: RW

CHK. BY: LFS

DRAWING NO.:

FL-30077.13

SHEET 6 OF 11

1. Sill Item #s 17, 18, & 19 are attached to jambs w/ (3) #8 X 2-1/2" pfh screws at each end.
Sill Item # 16 is attached to jambs w/ (2) #8 X 2-1/2" pfh screws at each end.
Sill Item # 15 is attached to jambs utilizing (2) #10 X 2" pph screws at each end.






3	7/01/26	UPDATE TO 9TH ED.	(2026)	FBC	LFS				
2	8/17/23	UPDATE TO 8TH ED.	(2023)	FBC	LFS				
1	7/15/20	UPDATE TO 7th ED	(2020)	FBC	PO				
NO.	DATE				BY				
					REVISIONS				
DATE: 08/12/19									
SCALE: N.T.S.									
DWG. BY: RW									
CHK. BY: LFS									
DRAWING NO.: FL-30077.13									
SHEET 7 OF 11									

R^W BUILDING CONSULTANTS, INC.
P.O. Box 230, Valrico, FL 33595
Phone No.: 813.659.9197
FBPE Registry No. 9813

PRODUCT: THERMA-TRU
FIBERGLASS DOOR

PART OR ASSEMBLY: VERTICAL CROSS
SECTIONS (THRESHOLDS)

Z:\2023 FBC Drawings\Therma-Tru\FL-30077 R3\FL-30077.13-15.dwg

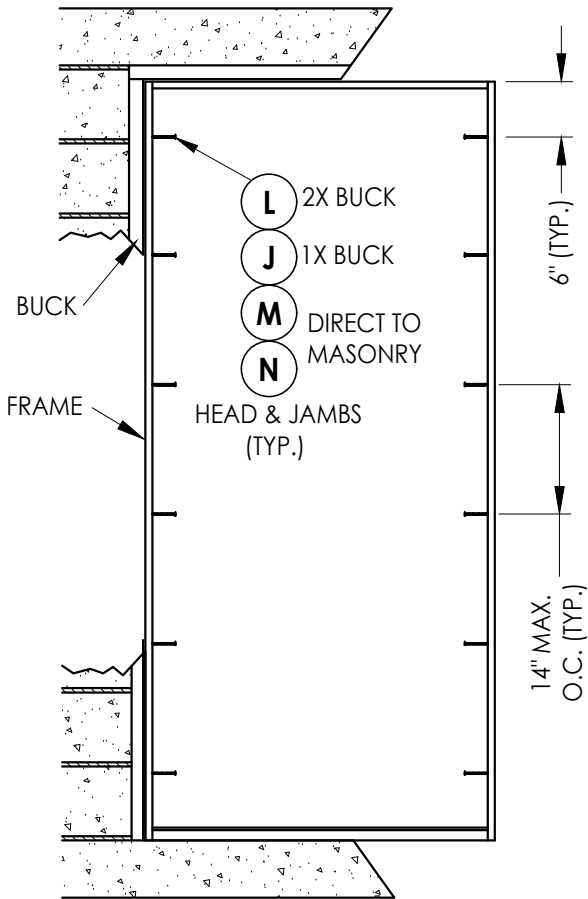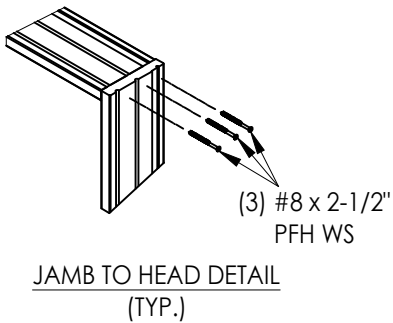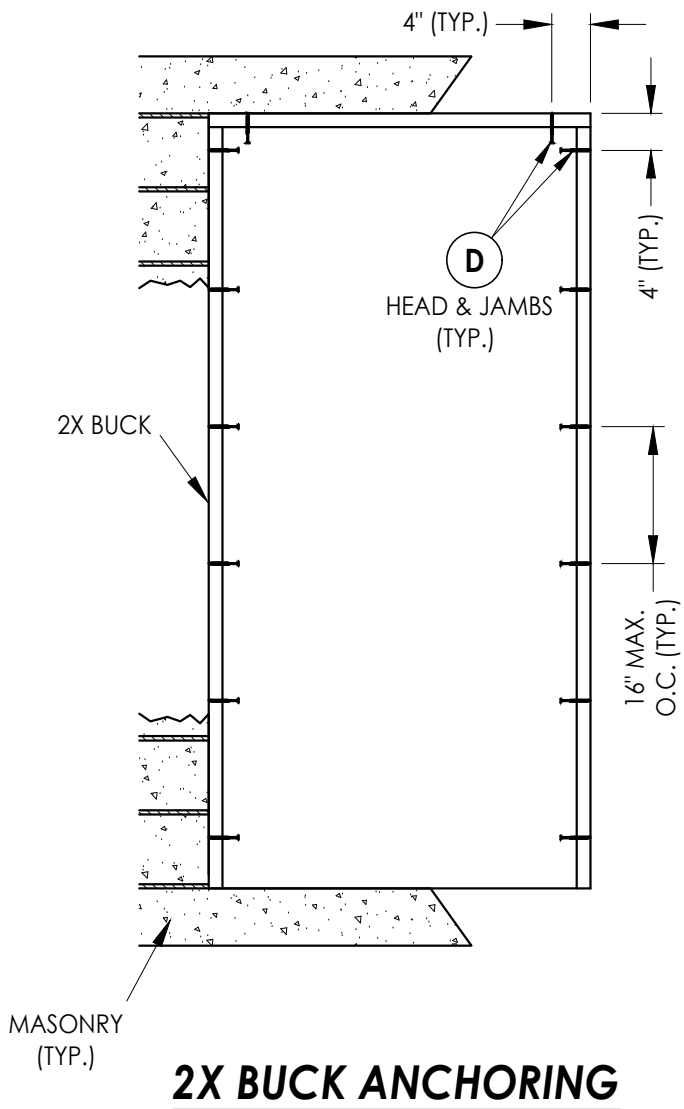


DATE:	08/12/19
SCALE:	N.T.S.
DWG. BY:	RW
CHK. BY:	LFS
DRAWING NO.:	FL-30077.13
SHEET	8 OF 11


PRODUCT:	Therma-Tru FIBERGLASS DOOR
PART OR ASSEMBLY:	BUCK & FRAME ANCHORING

Documents Prepared By:
Lyndon F. Schmidt
P.E. No. 43409


RW BUILDING CONSULTANTS, INC.
P.O. Box 230, Valrico, FL 33595
Phone No.: 813.659.9197
FBPE Registry No. 9813

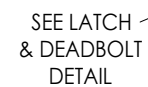

STRIKE JAMB
Latch and Deadbolt

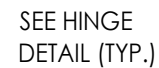

HINGE JAMB

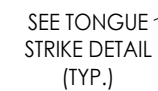

STRIKE JAMB
Multipoint Lock



MULTIPOINT LOCK STRIKE DETAILS



LATCH & DEADBOLT STRIKE DETAILS

(Standard Deadbolt Strike Plate)



DEADBOLT STRIKE DETAILS (Security Deadbolt Strike Plate)



REVISIONS

DATE: 08/12/19

SCALE: *N.T.S.*

DWG. BY: *RW*

CHK. BY: LFS

DRAWING NO.:

FL-30077.13

SHEET 9 OF 11

Documents Prepared By:
Lyndon F. Schmidt
P.E. No. 43409


PRODUCT: THERMA-TRU
FIBERGLASS DOOR

PART OR ASSEMBLY:


Documents Prepared By:
Lyndon F. Schmidt
P.E. No. 43409

R_W BUILDING CONSULTANTS, INC.
P.O. Box 230, Valrico, FL 33595
Phone No.: 813.659.9197
FBPE Registry No. 9813


Z:\2023 FBC Drawings\Therma-Tru\FL-30077 R3\FL-30077.13-15.dwg

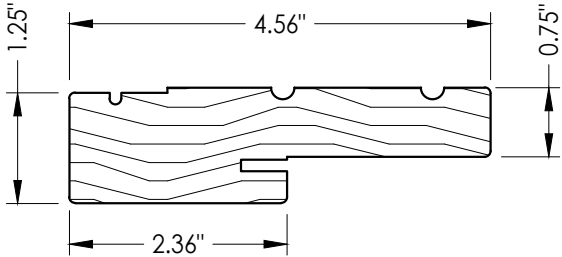


1 WOOD JAMB

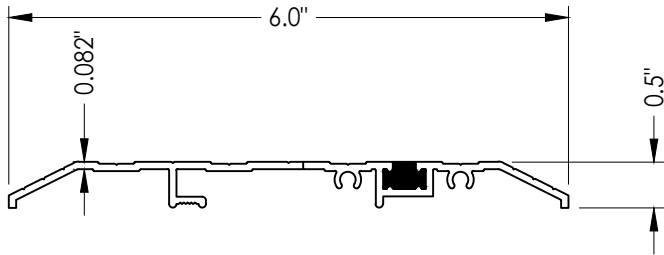

15 PUBLIC ACCESS THRESHOLD

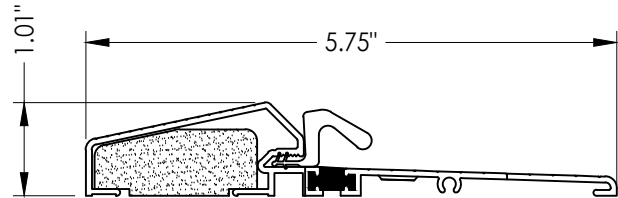


18 OUTSWING THRESHOLD
Composite / Aluminum Sill
(Thermal Break)

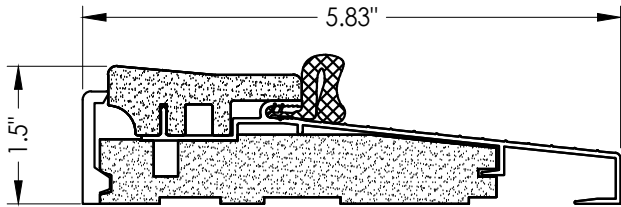


16 OUTSWING THRESHOLD
Composite Sill


MAX. +55 PSF
(where water infiltration is required)

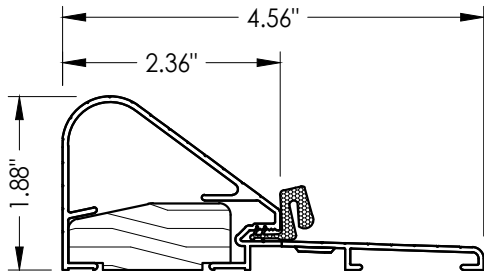

19 COASTAL OUTSWING THRESHOLD
Wood / Aluminum Sill

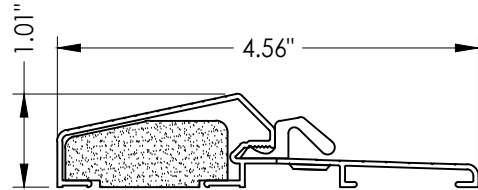

17 OUTSWING THRESHOLD
Composite / Aluminum Sill

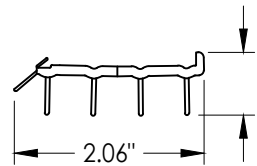

10 SWEEP

NO.	DATE	REVISIONS
3	7/01/26	UPDATE TO 9TH ED. (2026) FBC LFS
2	8/17/23	UPDATE TO 8TH ED. (2023) FBC LFS
1	7/15/20	UPDATE TO 7th ED. (2020) FBC PO
		BY

DATE: 08/12/19

SCALE: N.T.S.

DWG. BY: RW

CHK. BY: LFS

DRAWING NO.:

FL-30077.13

SHEET 10 OF 11

Documents Prepared By:
Lyndon F. Schmidt
P.E. No. 43409

R^W BUILDING CONSULTANTS, INC.
P.O. Box 230, Valrico, FL 33595
Phone No.: 813.659.9197
FBPE Registry No. 9813

PRODUCT:
THERMA-TRU
FIBERGLASS DOOR

PART OR ASSEMBLY:

COMPONENTS

BILL OF MATERIALS		
ITEM #	DESCRIPTION	MATERIAL
A	1X BUCK (SG >= 0.42)	WOOD
B	2X BUCK (SG >= 0.42)	WOOD
C	1/4" MAX. SHIM SPACE	-
D	1/4" X 2-3/4" PFH DeWALT OR ITW CONCRETE SCREW	STEEL
E	MASONRY - 3,000 PSI MIN. CONCRETE CONFORMING TO ACI 301 OR HOLLOW BLOCK CONFORMING TO ASTM C90	CONCRETE
G	3/16" X 3-1/4" ITW CONCRETE SCREW	STEEL
J	1/4" X 3-3/4" PFH DeWALT OR ITW CONCRETE SCREW	STEEL
L	#10 X 2-1/2" PFH WOOD SCREW (1.15" MIN. EMBEDMENT)	STEEL
M	3/16" X 2-1/4" ITW CONCRETE SCREW	STEEL
N	3/16" X 2-3/4" ITW CONCRETE SCREW	STEEL
1	JAMB (FINGER JOINT PINE)	WOOD
6	WEATHERSTRIP (MEDIUM REACH)	FOAM
7	WEATHERSTRIP (LONG REACH)	FOAM
10	SWEEP (USE W/ PUBLIC ACCESS THRESHOLD)	VINYL
15	PUBLIC ACCESS THRESHOLD	ALUM
16	OUTSWING THRESHOLD	ALUM/COMP
17	OUTSWING THRESHOLD	ALUM/COMP
18	OUTSWING THRESHOLD	ALUM/COMP
19	COASTAL OUTSWING THRESHOLD	ALUM/WOOD
22	#8 X 3/4" PFH WOOD SCREW	STEEL
23	#10 X 3/4" PFH WOOD SCREW	STEEL
24	#10 X 1" PFH WOOD SCREW	STEEL

BILL OF MATERIALS		
ITEM #	DESCRIPTION	MATERIAL
25	#8 X 2-1/2" PFH WOOD SCREW	STEEL
26	#8 X 5/8" PFH WOOD SCREW	STEEL
27	LATCH STRIKE PLATE	STEEL
28	DEADBOLT STRIKE PLATE	STEEL
28A	DEADBOLT SECURITY SUB STRIKE PLATE	STEEL
28B	DEADBOLT STRIKE PLATE (SECURITY)	STEEL
29	4" X 4" HINGE	STEEL
30	LATCH & DEADBOLT STRIKE PLATE (TONGUE SYSTEM)	ALUM/COMP
31	MULTIPOINT STRIKE PLATE (TONGUE SYSTEM)	ALUM/COMP
40	DOOR PANEL (BOOK)	-
41	DOOR PANEL (HYBRID)	-
42	DOOR PANEL (U1)	-

CORROSION RESISTANCE - SALTWATER ENVIRONMENTS
Fasteners & connectors in areas within 3000 ft (914 m) of a saltwater coastline shall comply with FBC Sections 1711.1 or R332.1.

CONCRETE ANCHOR NOTES:

1. Concrete anchor locations at the corners may be adjusted to maintain the min. edge distance to mortar joints.
2. Concrete anchor locations noted as "MAX. ON CENTER" must be adjusted to maintain the min. edge distance to mortar joints, additional concrete anchors may be required to ensure the "MAX. ON CENTER" dimension are not exceeded.
3. Concrete anchor table:

ANCHOR TYPE	ANCHOR SIZE	MIN. EMBEDMENT	MIN. CLEARANCE TO MASONRY EDGE	MIN. CLEARANCE TO ADJACENT ANCHOR
ITW TAPCON®	1/4"	1-1/4"	2"	4"
DeWALT ULTRACON®	1/4"	1-1/4"	1"	4"
ITW TAPCON®	3/16"	1-1/4"	AS SHOWN	1-1/2"

WOOD SCREW INSTALLATION NOTES:

1. Maintain a minimum 5/8" edge distance, 1" end distance, & 1" o.c. spacing of wood screws to prevent the splitting of wood.

Documents Prepared By:
Lyndon F. Schmidt
P.E. No. 43409

BUILDING CONSULTANTS, INC.
P.O. Box 230, Valrico, FL 33595
Phone No.: 813.659.9197
FBPE Registry No. 9813

DATE: 08/12/19		PRODUCT: THERMA-TRU FIBERGLASS DOOR	
SCALE: N.T.S.		PART OR ASSEMBLY: BILL OF MATERIALS	
DWG. BY: RW			
CHK. BY: LFS			
DRAWING NO.: FL-30077.13			
SHEET 11 OF 11			