
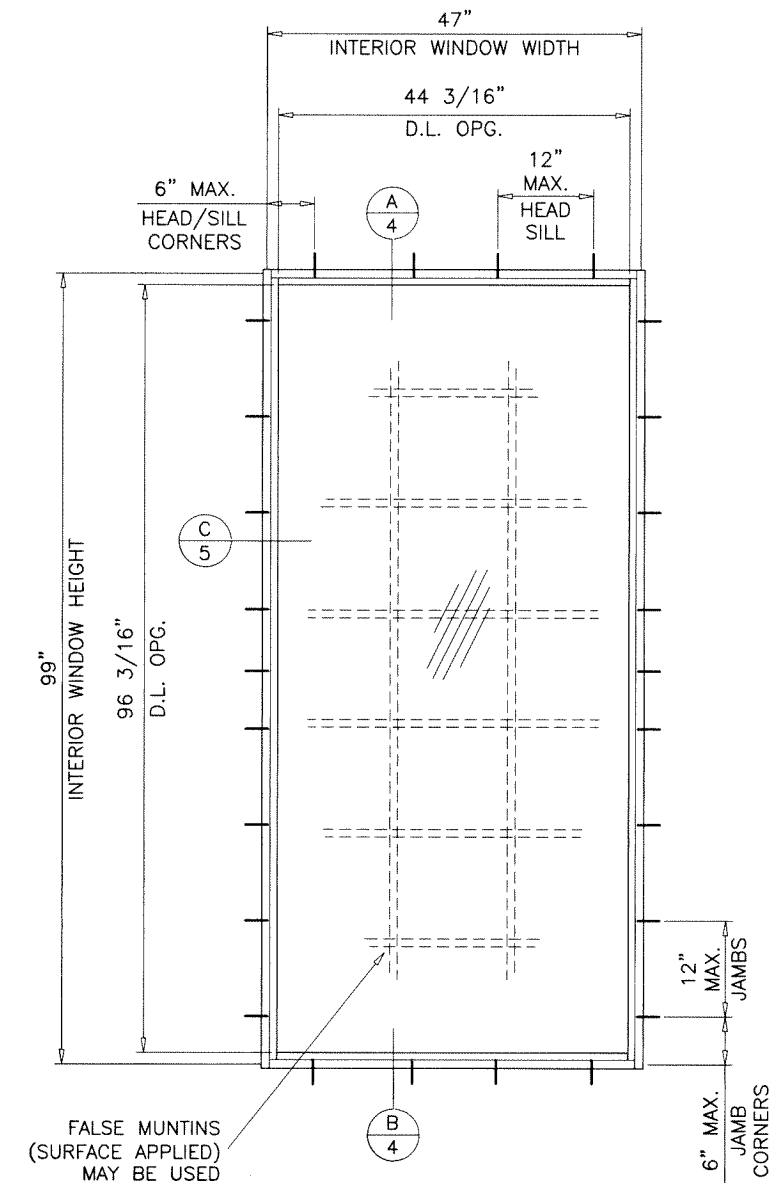


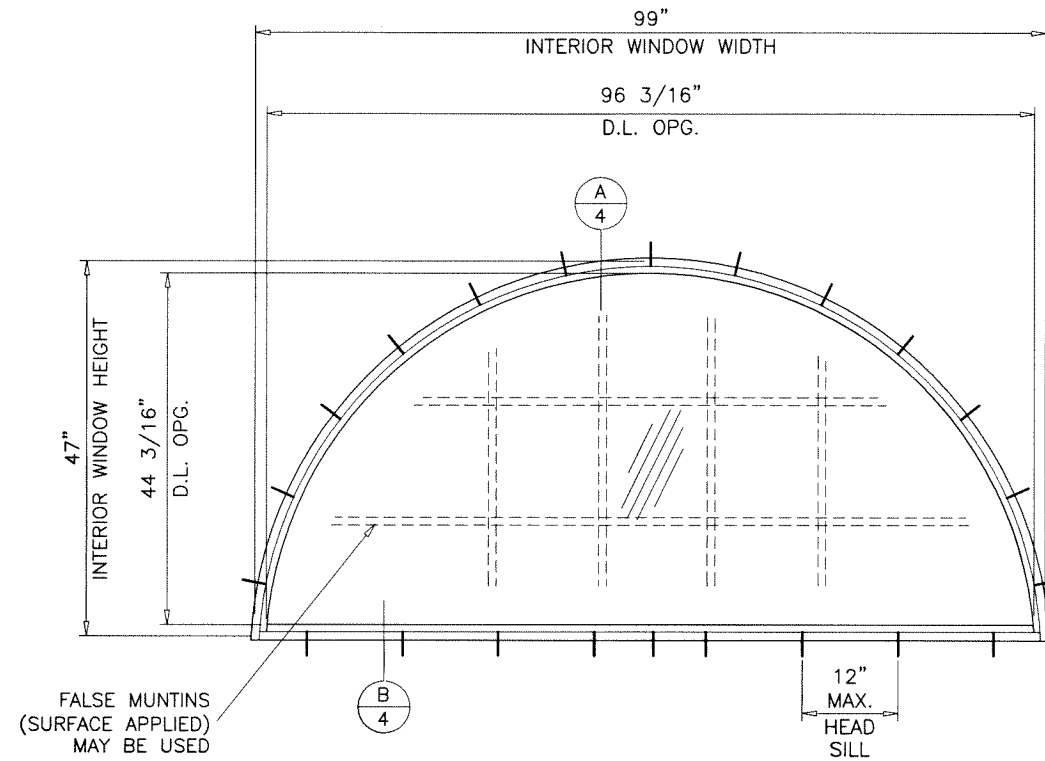


TYPICAL ELEVATIONS
TESTED UNITS

DAYLITE OPENINGS:
D.L.O. HEIGHT = INT. WINDOW HEIGHT - 2.860"
D.L.O. WIDTH = INT. WINDOW WIDTH - 2.860"

THESE WINDOWS ARE RATED FOR SMALL MISSILE IMPACT.
F.B.C. APPROVED IMPACT RESISTANT SHUTTERS
REQUIRED FOR INSTALLATIONS UP TO 30 FT. OF GRADE.
SHUTTERS NOT REQD. FOR INSTALLATIONS ABOVE 30 FT. OF GRADE.

- A- CONTRACTOR TO BE RESPONSIBLE FOR THE SELECTION, PURCHASE AND INSTALLATION OF THIS PRODUCT BASED ON THIS PRODUCT EVALUATION PROVIDED HE/SHE DOES NOT DEVIATE FROM THE CONDITIONS DETAILED ON THIS DOCUMENT.
- B- THIS PRODUCT EVALUATION DOCUMENT WILL BE CONSIDERED INVALID IF ALTERED BY ANY MEANS.
- C- SITE SPECIFIC PROJECTS SHALL BE PREPARED BY A FLORIDA REGISTERED ENGINEER OR ARCHITECT WHICH WILL BECOME THE ENGINEER OF RECORD (E.O.R.) FOR THE PROJECT AND WHO WILL BE RESPONSIBLE FOR THE PROPER USE OF THE P.E.D. ENGINEER OF RECORD, ACTING AS A DELEGATED ENGINEER TO THE P.E.D. ENGINEER SHALL SUBMIT TO THIS LATTER THE SITE SPECIFIC DRAWINGS FOR REVIEW.
- D- THIS P.E.D. SHALL BEAR THE DATE AND ORIGINAL SEAL AND SIGNATURE OF THE PROFESSIONAL ENGINEER OF RECORD THAT PREPARED IT.

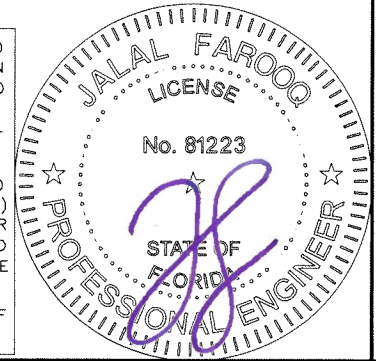

SERIES-100FW
ALUMINUM FIXED WINDOW

DESIGN LOAD RATINGS FOR THESE WINDOWS TO BE AS PER CHARTS SHOWN ON SHEET 3.

APPROVAL APPLIES TO SINGLE UNITS OR SIDE BY SIDE COMBINATIONS OF FIX./FIX. OR FIXED WITH OTHER WINDOW TYPES IN MODULES OF TWO OR MORE WINDOWS USING F.B.C. APPROVED MULLIONS IN BETWEEN.

LOWER DESIGN PRESSURE FROM WINDOWS OR MULLION APPROVAL WILL APPLY TO ENTIRE SYSTEM.

THIS PRODUCT HAS BEEN DESIGNED AND TESTED TO COMPLY WITH THE REQUIREMENTS OF THE 2020 (7TH EDITION)/2023 (8TH EDITION) FLORIDA BUILDING CODE INCLUDING HIGH VELOCITY HURRICANE ZONE (HVHZ).

1BY OR 2BY WOOD BUCKS & BUCK FASTENERS BY OTHERS, MUST BE DESIGNED AND INSTALLED ADEQUATELY TO TRANSFER APPLIED PRODUCT LOADS TO THE BUILDING STRUCTURE.

ANCHORS SHALL BE CORROSION RESISTANT, SPACED AS SHOWN ON DETAILS AND INSTALLED PER MANUF'S INSTRUCTIONS. SPECIFIED EMBEDMENT TO BASE MATERIAL SHALL BE BEYOND WALL DRESSING OR STUCCO.

A LOAD DURATION INCREASE IS USED IN DESIGN OF ANCHORS INTO WOOD ONLY.

ALL SHIMS TO BE HIGH IMPACT, NON-METALLIC AND NON-COMPRESSIBLE.

MATERIALS INCLUDING BUT NOT LIMITED TO STEEL/METAL SCREWS, THAT COME INTO CONTACT WITH OTHER DISSIMILAR MATERIALS SHALL MEET THE REQUIREMENTS OF THE 2020/2023 FLORIDA BLDG. CODE & ADOPTED STANDARDS.

THIS PRODUCT APPROVAL IS GENERIC AND DOES NOT PROVIDE INFORMATION FOR A SITE SPECIFIC PROJECT, i.e. LIFE SAFETY OF THIS PRODUCT, ADEQUACY OF STRUCTURE RECEIVING THIS PRODUCT AND SEALING AROUND OPENING FOR WATER INFILTRATION RESISTANCE ETC. CONDITIONS NOT SHOWN IN THIS DRAWING ARE TO BE ANALYZED SEPARATELY, AND TO BE REVIEWED BY BUILDING OFFICIAL.

DESIGN LOADS SHOWN ARE BASED ON 'ALLOWABLE STRESS DESIGN (ASD)'.

MANUFACTURER'S LABEL SHALL BE LOCATED ON A READILY VISIBLE LOCATION IN ACCORDANCE WITH SECTION 1709.9.3 OF FLORIDA BUILDING CODE. LABELING TO COMPLY WITH SECTION 1709.9.2.

AL-FAROOQ CORPORATION
ENGINEERS & PRODUCT DEVELOPMENT
9360 SUNSET DRIVE, SUITE 220
MIAMI, FLORIDA 33173
TEL. (305) 264-8100 FAX. (305) 262-6978

afC
COMP-ANL\19-87F-ABW


SERIES-100FW ALUMINUM FIXED WDW. (S.M.I.)

AMERICA'S BEST WINDOWS AND DOORS
1350 Park Central Blvd. S.
Pompano Beach, FL 33064
Tel. (954) 973-1362 Fax. (954) 973-1317


revisions:	
no	description
A	07.01.23 UPDATED TO 2023 FBC
B	10.05.23 MANUF. ADDRESS REVISED

date: 07-25-19
scale: 1/2"=1'-0"
dr. by: TARIQ
chk. by:


drawing no.
19-87F
sheet 1 of 6

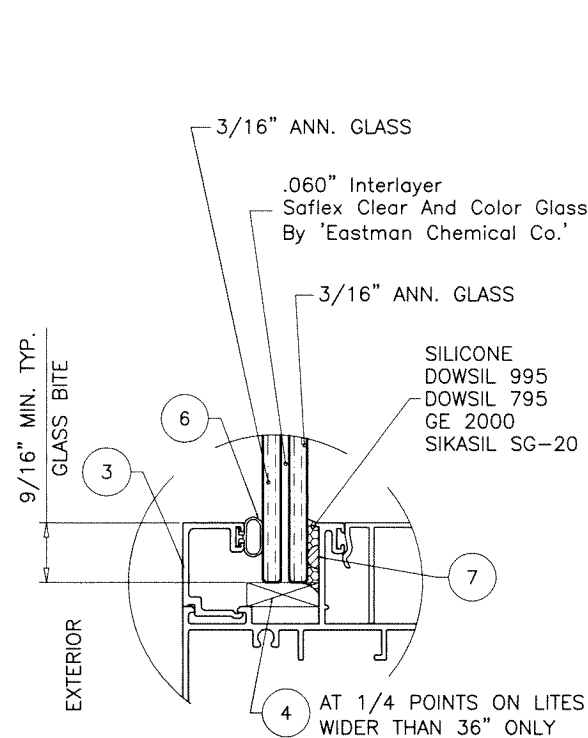


GLASS TYPE 'A'
7/16" OVERALL LAM. GLASS

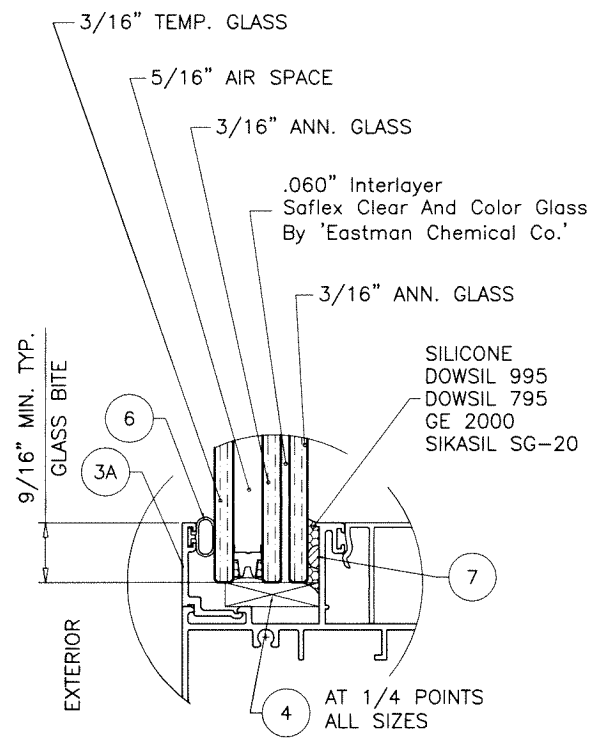

GLASS TYPE 'Ai'
15/16" OVERALL INSUL. LAM. GLASS

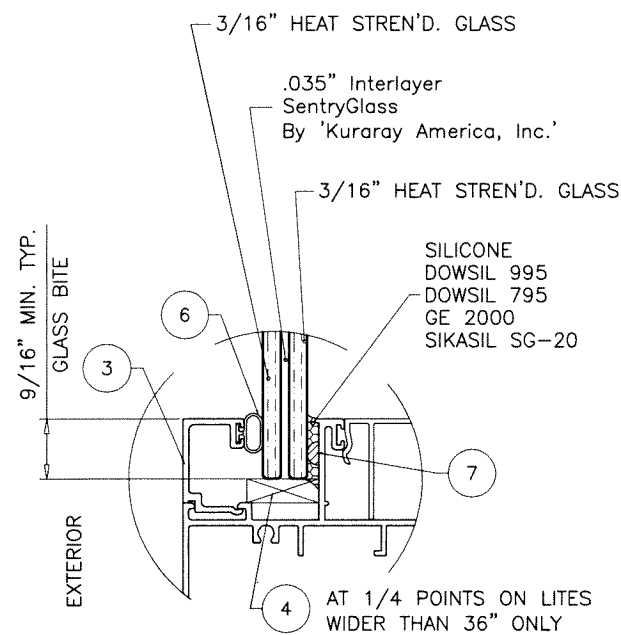

GLASS TYPE 'B'
7/16" OVERALL LAM. GLASS

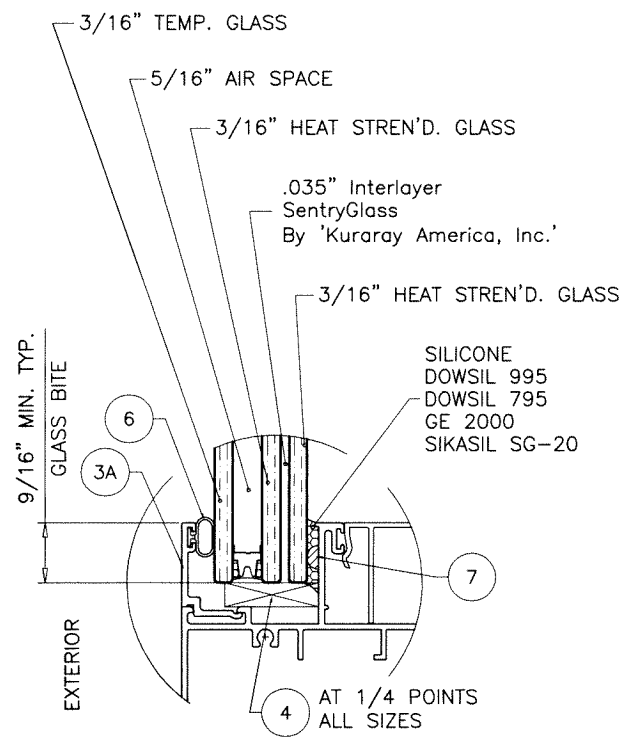

GLASS TYPE 'Bi'
15/16" OVERALL INSUL. LAM. GLASS

Sealed: 10/16/2023



FL #30354

afc

AL-FAROOQ CORPORATION
ENGINEERS & PRODUCT DEVELOPMENT
9360 SUNSET DRIVE, SUITE 220
MIAMI, FLORIDA 33173 (C.A.N. 3538)
TEL. (305) 264-8100 FAX. (305) 262-6978

COMP-ANL\19-87F-ABW

SERIES-100FW ALUMINUM FIXED WDW. (S.M.I.)

AMERICA'S BEST WINDOWS AND DOORS

1350 Park Central Blvd. S.

Pompano Beach, FL 33064

Tel. (954) 973-1362 Fax. (954) 973-1317

revisions:		no		date		by		description	

date: 07-25-19

scale: 1/2" = 1"

dr. by: TARIQ

chk. by:


drawing no.

19-87F


sheet 2 of 6

DESIGN LOAD CAPACITY - PSF			
INTERIOR FRAME DIMS.		GLASS TYPES 'A', 'Ai', 'B', 'Bi'	
WIDTH	HEIGHT	EXT.(+)	INT.(-)
18-1/8"	25"	80.0	95.0
25-1/2"		80.0	95.0
36"		80.0	95.0
52-1/8"		80.0	95.0
18-1/8"	37-3/8"	80.0	95.0
25-1/2"		80.0	95.0
36"		80.0	95.0
52-1/8"		80.0	95.0
18-1/8"	49-5/8"	80.0	95.0
25-1/2"		80.0	95.0
36"		80.0	95.0
52-1/8"		80.0	95.0
18-1/8"	55"	80.0	95.0
25-1/2"		80.0	95.0
36"		80.0	95.0
52-1/8"		78.9	93.7
18-1/8"	62"	80.0	95.0
25-1/2"		80.0	95.0
36"		80.0	95.0
52-1/8"		80.0	95.0
18-1/8"	71"	80.0	95.0
25-1/2"		80.0	95.0
36"		80.0	95.0
52-1/8"		80.0	95.0
18-1/8"	75"	80.0	95.0
25-1/2"		80.0	95.0
36"		80.0	95.0
52-1/8"		80.0	94.6

DESIGN LOAD CAPACITY - PSF			
INTERIOR FRAME DIMS.		GLASS TYPES 'A', 'Ai', 'B', 'Bi'	
WIDTH	HEIGHT	EXT.(+)	INT.(-)
23"	47"	80.0	95.0
29"		80.0	95.0
31"		80.0	95.0
35"		80.0	95.0
41"		80.0	95.0
47"		80.0	95.0
53"		80.0	95.0
59"		80.0	95.0
62"		77.9	90.7
23"	59"	80.0	95.0
29"		80.0	95.0
31"		80.0	95.0
35"		80.0	95.0
41"		80.0	95.0
47"		80.0	95.0
23"	62"	80.0	95.0
29"		80.0	95.0
31"		80.0	95.0
35"		80.0	95.0
41"		80.0	95.0
47"		77.9	90.7
23"	71"	80.0	95.0
29"		80.0	95.0
31"		80.0	95.0
35"		80.0	95.0
41"		78.0	86.8
23"	83"	80.0	95.0
29"		80.0	95.0
31"		80.0	95.0
35-1/4"		80.0	90.0
23"	99"	80.0	95.0
29"		80.0	95.0
23"	107"	80.0	95.0
23"	119"	80.0	95.0

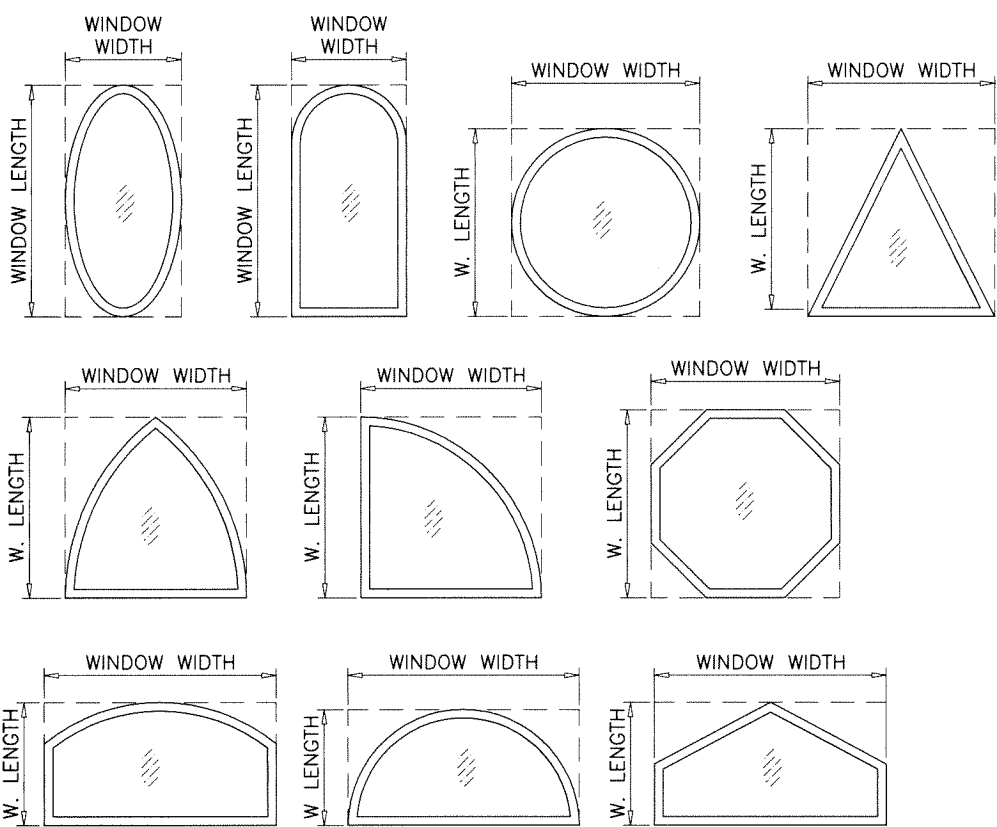

ALLOWABLE LOADS FOR ALTERNATE SHAPES AS SHOWN ABOVE OR SIMILAR CAN BE VERIFIED BY INSCRIBING PICTURE WINDOW SHAPE WITHIN SQUARE OR RECTANGLE AS SHOWN IN DOTTED LINES AND OBTAINING ALLOWABLE LOADS FROM THOSE SHAPES.

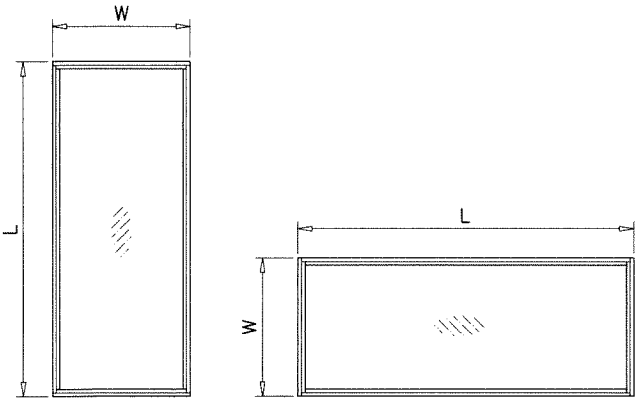

NOTE:
WIDTH AND LENGTH DIMENSIONS CAN BE
ORIENTED VERTICALLY OR HORIZONTALLY
AS SHOWN ABOVE.

NOTE:
GLASS CAPACITIES ON THIS SHEET ARE
BASED ON ASTM E1300-09 (3 SEC. GUSTS).

Sealed: 10/16/2023

FL #30354



AL-FAROOQ CORPORATION
ENGINEERS & PRODUCT DEVELOPMENT
9360 SUNSET DRIVE, SUITE 220
MIAMI, FLORIDA 33173
TEL. (305) 264-8100 FAX. (305) 262-6978
COMP-ANL 19-87F-ABW

SERIES-100FW ALUMINUM FIXED WDW. (S.M.I.)

AMERICA'S BEST WINDOWS AND DOORS
1350 Park Central Blvd. S.
Pompano Beach, FL 33064
Tel. (954) 973-1362 Fax. (954) 973-1317

revisions:

no	date	by	description

date: 07-25-19

scale: 1/2" = 1"





dr. by: TARIQ

chk. by:

drawing no.

19-87F

sheet 3 of 6

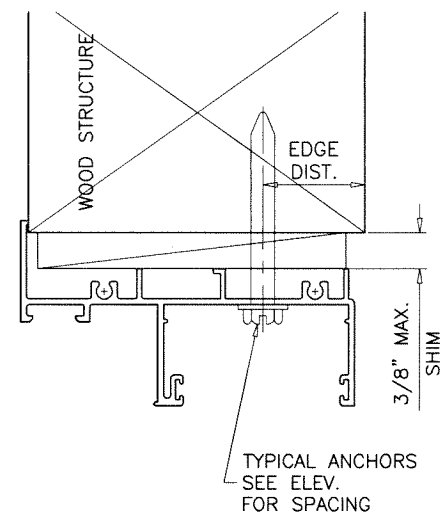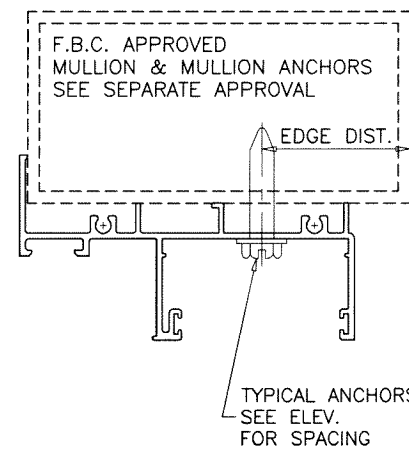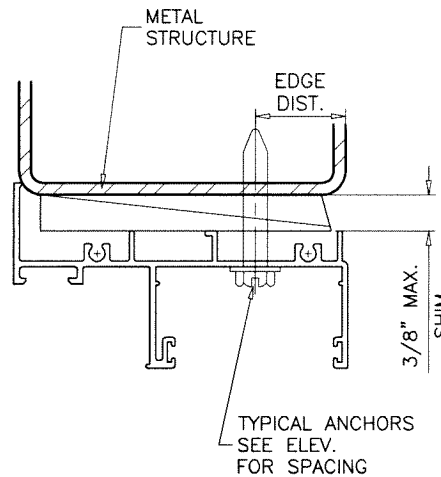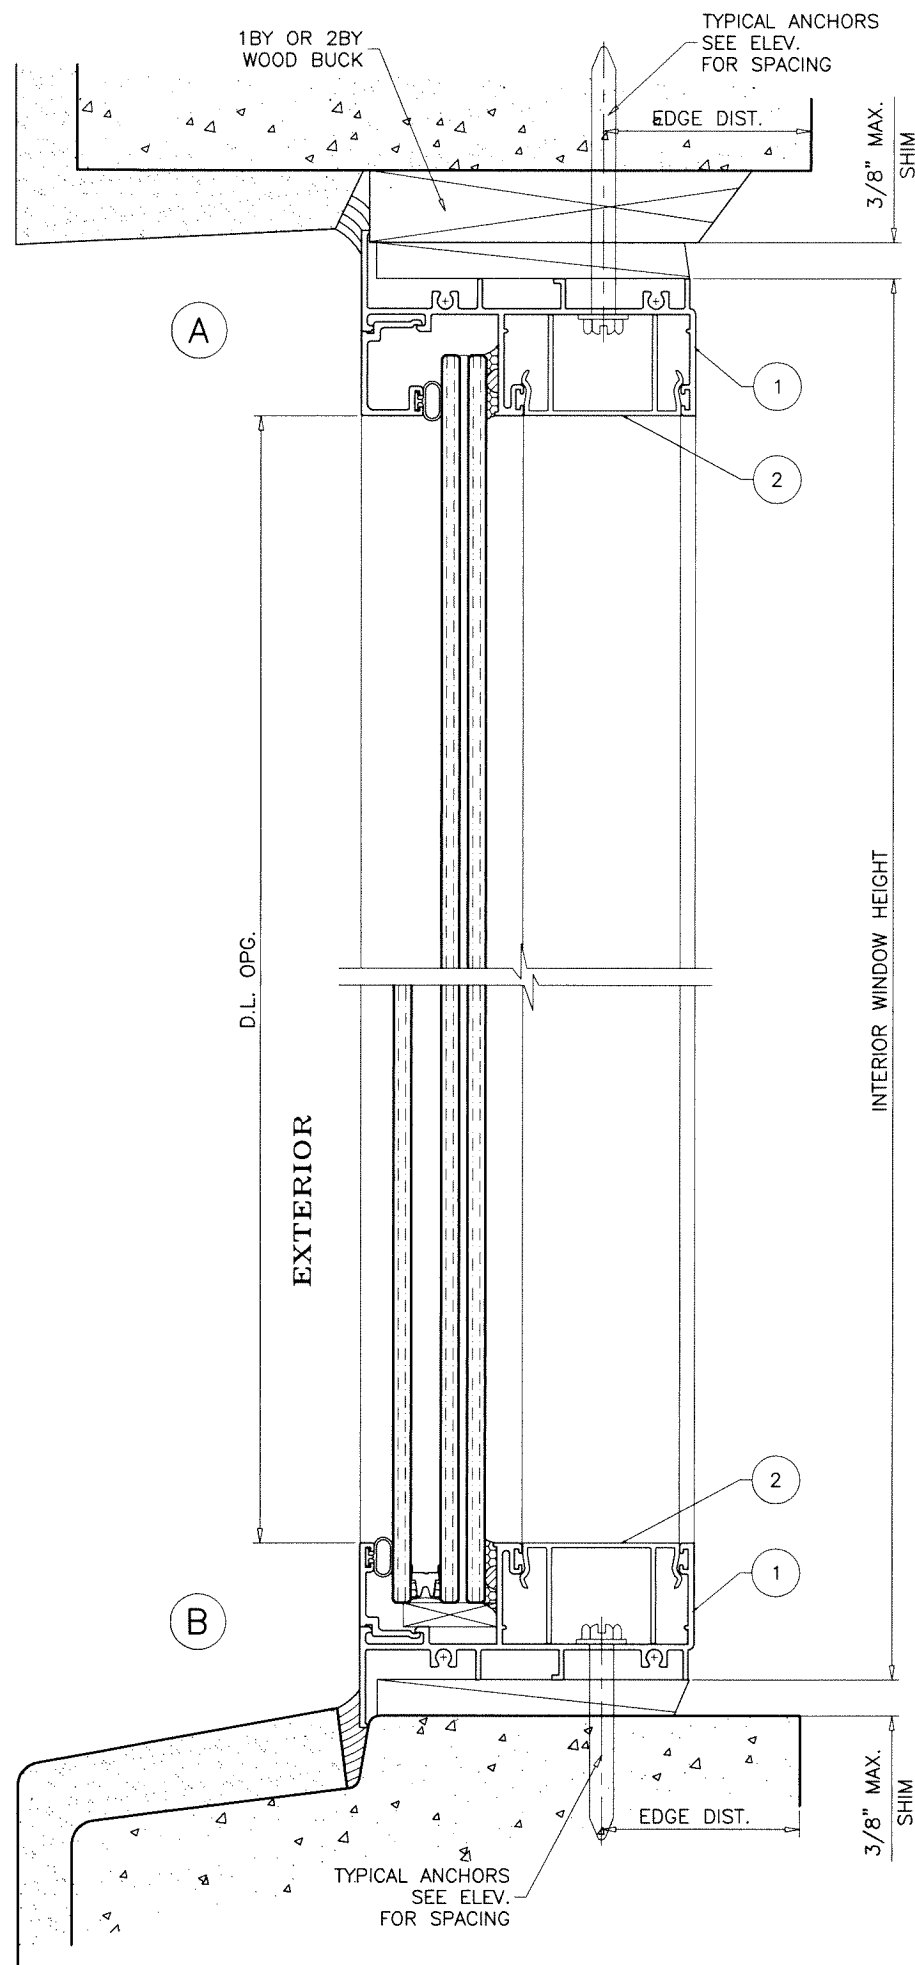

WOOD BUCKS AND METAL STRUCTURE NOT BY 'AMERICA'S BEST' MUST SUSTAIN LOADS IMPOSED BY GLAZING SYSTEM AND TRANSFER THEM TO THE BUILDING STRUCTURE.

TYPICAL ANCHORS: SEE ELEV. FOR SPACING

1/4" DIA. ULTRACON+ BY 'DEWALT' ($F_u=164$ KSI, $F_y=148$ KSI)

INTO WOOD STRUCTURES

2" MIN. PENETRATION INTO WOOD (HEAD/SILL/JAMBS)

THRU 1BY OR BY WOOD BUCKS INTO CONC. OR BLOCKS

1-1/4" MIN. EMBED INTO CONCRETE (HEAD/SILL/JAMBS)

1-1/4" MIN. EMBED INTO BLOCKS (JAMBS)

DIRECTLY INTO CONCRETE OR BLOCKS

2" MIN. EMBED INTO CONCRETE (HEAD/SILL/JAMBS)

2" MIN. EMBED INTO GROUT FILLED BLOCKS (JAMBS)

1/4" DIA. TEKS OR SELF-DRILLING SCREWS (GRADE 5 CRS)

INTO F.B.C. APPROVED MULLIONS

OR

INTO METAL STRUCTURES (HEAD/SILL/JAMBS)

(3) THREADS MIN. TO EXTEND BEYOND METAL THICKNESS

ALUMINUM: 1/8" THK. MIN. (6063-T5 MIN.)

STEEL: 1/8" THK. MIN. ($F_y = 36$ KSI MIN.)

(STEEL IN CONTACT WITH ALUMINUM TO BE PLATED OR PAINTED)

TYPICAL EDGE DISTANCE

INTO CONCRETE AND BLOCKS = 2-1/2" MIN.


INTO WOOD STRUCTURE = 1" MIN.

INTO METAL STRUCTURE = 3/4" MIN.


WOOD AT HEAD, SILL OR JAMBS SG = 0.55 MIN.

CONCRETE AT HEAD, SILL OR JAMBS $f'_c = 3000$ PSI MIN.

C-90 HOLLOW/FILLED BLOCK AT JAMBS $f'_m = 2000$ PSI MIN.

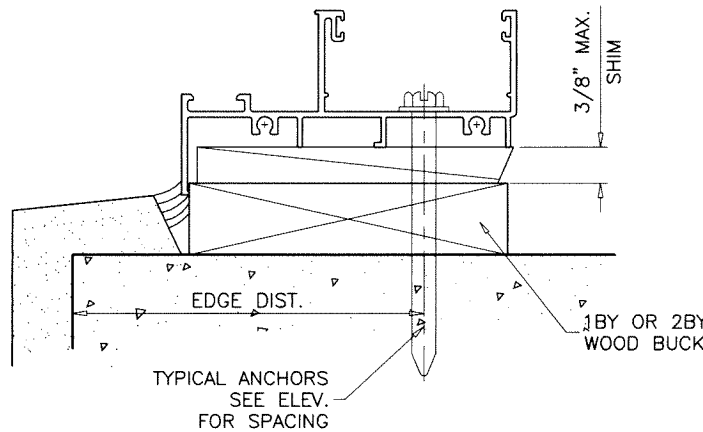

Sealed: 10/16/2023

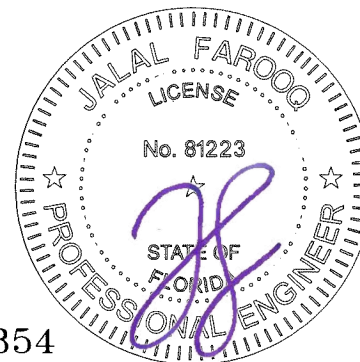

FL #30354

AL-FAROOQ CORPORATION
ENGINEERS & PRODUCT DEVELOPMENT
9360 SUNSET DRIVE, SUITE 220
MIAMI, FLORIDA 33173
TEL. (305) 264-8100 FAX. (305) 262-6978
C.A.N. 3538

SERIES-100FW ALUMINUM FIXED WDW. (S.M.I.)






AMERICA'S BEST WINDOWS AND DOORS

1350 Park Central Blvd. S.

Pompano Beach, FL 33064

Tel. (954) 973-1362 Fax. (954) 973-1317


Revisions:		no		date		by		description	
date:	07-25-19	scale:	1/2" = 1"	dr. by:	TARIQ	chk. by:		drawing no.	19-87F
								sheet 4 of 6	

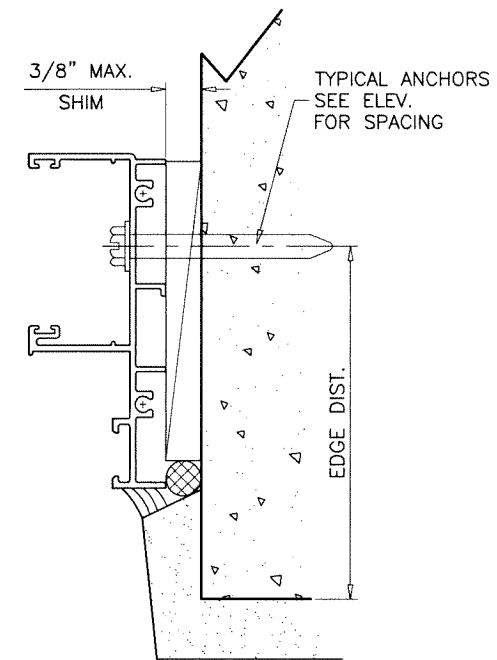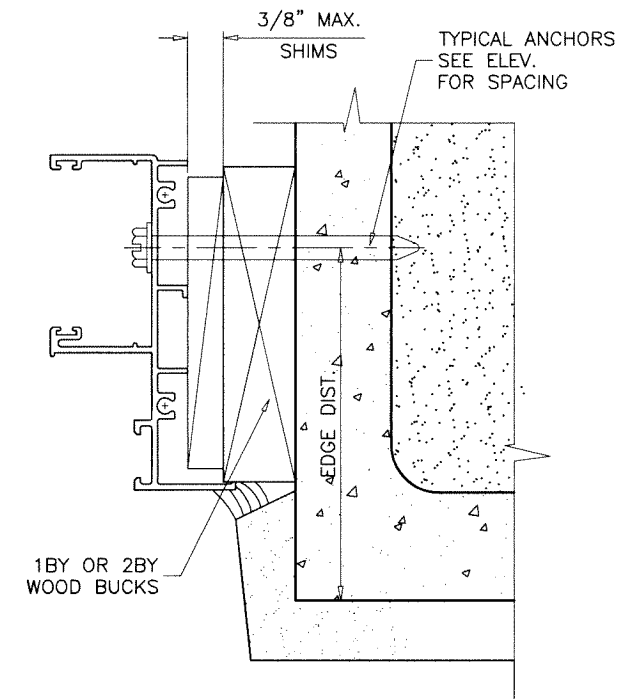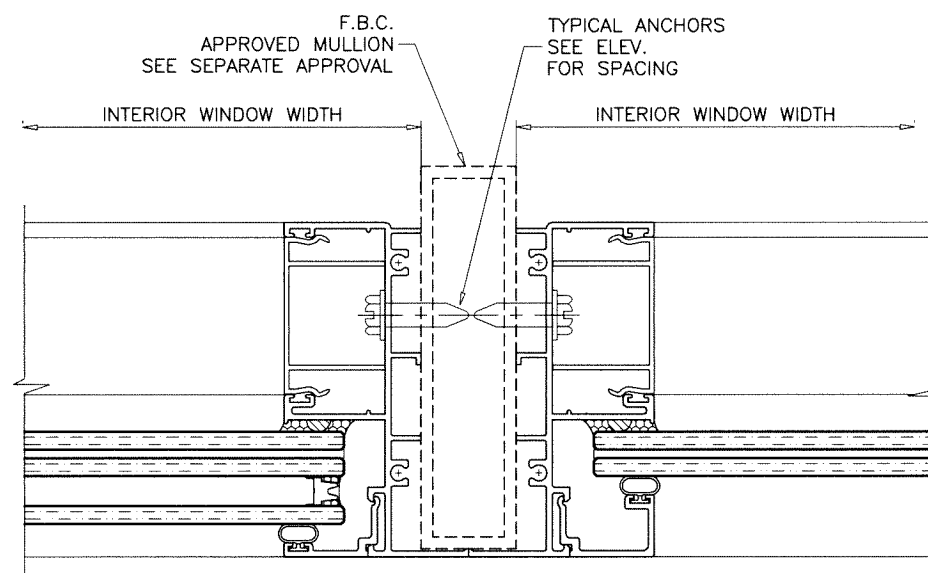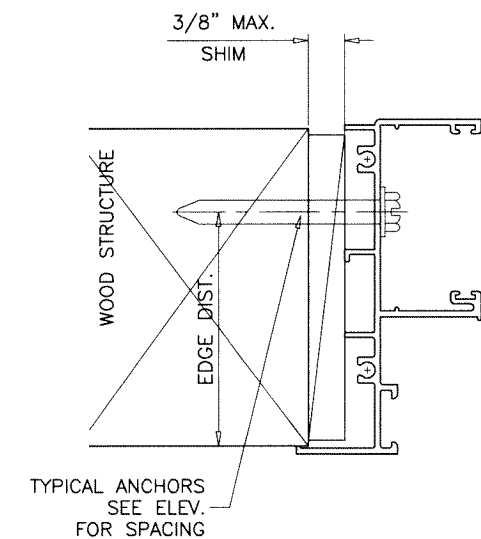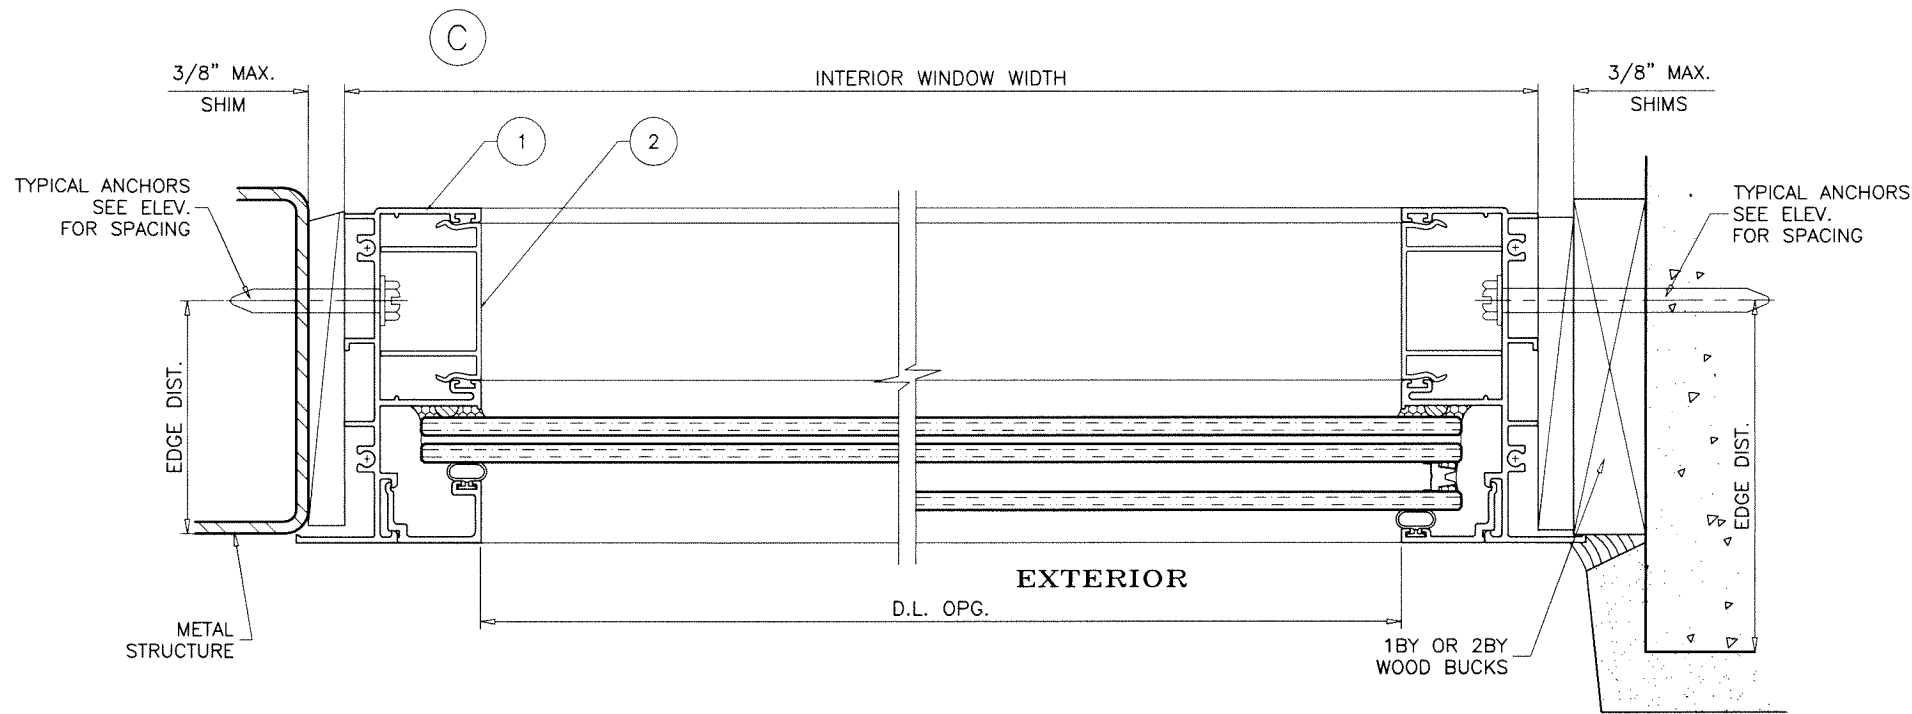




FLUSH FRAME WITH
TRIMMED EXTERIOR FLANGE
HEAD/SILL/JAMB

Sealed: 10/16/2023

FL #30354

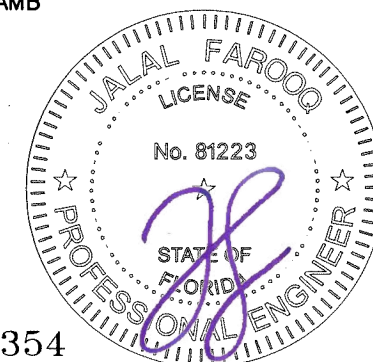


AL-FAROOQ CORPORATION ENGINEERS & PRODUCT DEVELOPMENT 9360 SUNSET DRIVE, SUITE 220 MIAMI, FLORIDA 33173 TEL. (305) 264-8100 FAX. (305) 262-6978 (C.A.N. 3538) COMP-ANL 19-87F-ABW																							
SERIES-100FW ALUMINUM FIXED WDW. (S.M.I.) AMERICA'S BEST WINDOWS AND DOORS 1350 Park Central Blvd. S. Pompano Beach, FL 33064 Tel. (954) 973-1362 Fax. (954) 973-1317																							
revisions: <table border="1"> <thead> <tr> <th>no</th> <th>date</th> <th>by</th> <th>description</th> </tr> </thead> <tbody> <tr><td> </td><td> </td><td> </td><td> </td></tr> <tr><td> </td><td> </td><td> </td><td> </td></tr> <tr><td> </td><td> </td><td> </td><td> </td></tr> <tr><td> </td><td> </td><td> </td><td> </td></tr> </tbody> </table>				no	date	by	description																
no	date	by	description																				
date: 07-25-19 scale: 1/2" = 1" dr. by: TARIQ chk. by:	drawing no. 19-87F sheet 5 of 6																						

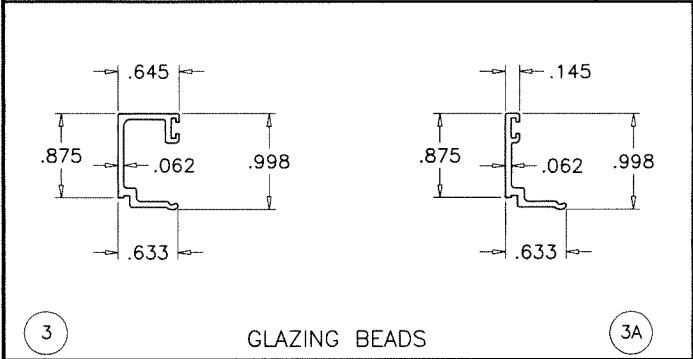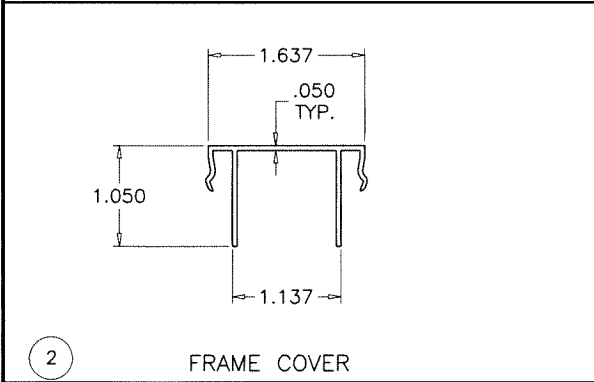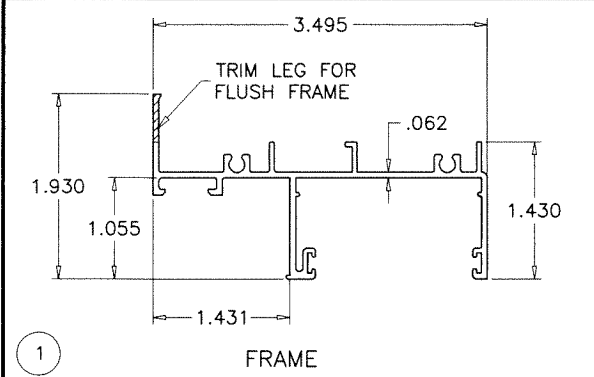


ITEM #	PART #	REQD.	DESCRIPTION	MATERIAL	MANF./SUPPLIER/REMARKS
1	116	4	FRAME	6063-T6	PROFILE
2	117	4	FRAME COVER	6063-T6	PROFILE
3	115	4	GLAZING BEAD (LAM. GLASS)	6063-T6	PROFILE
3A	103	4	GLAZING BEAD (INSUL. LAM. GLASS)	6063-T6	PROFILE
4	-	2/ LITE	SETTING BLOCK AT 1/4 POINTS (1/4" X 1" X 2" LONG)	EPDM	DUROMETER 80±5 SHORE A
5	#10 X 1-1/2"	8/ VENT	FRAME ASSEMBLY SCREW	ST. STEEL	FH SMS TYPE B
6	E-206	AS RQD.	GLAZING BEAD BULB	TPE/POLYPROP.	SULLIVAN & ASSOC.
7	-	AS REQD.	GLASS SPACER	SILICONE	FRANK LOWE

SEALANT:

ALL JOINTS AND FRAME CONNECTIONS SEALED WITH WHITE/ALUMINUM COLORED GENERAL PURPOSE SILICONE.

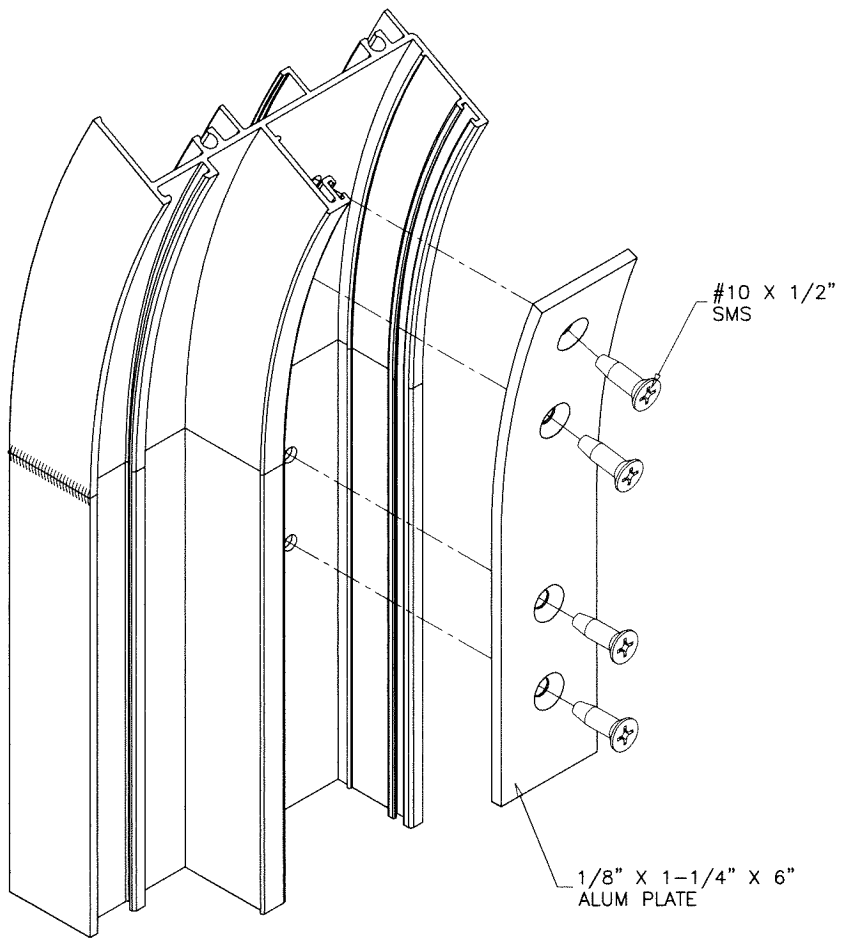


FRAME CORNERS
CIRCULAR WINDOWS

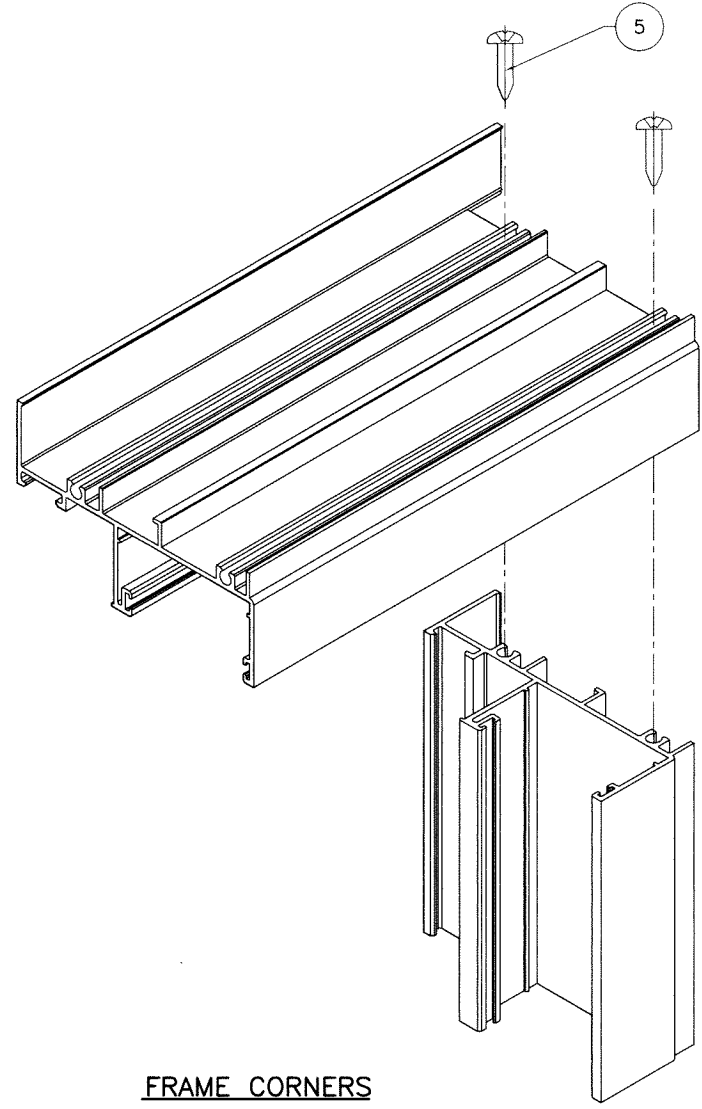

FRAME CORNERS
RECT. OR SQUARE WINDOWS

Sealed: 10/16/2023

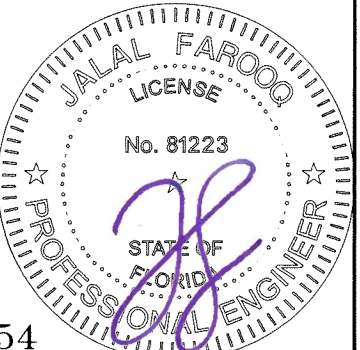

FL #30354

AL-FAROOQ CORPORATION
ENGINEERS & PRODUCT DEVELOPMENT
9360 SUNSET DRIVE, SUITE 220
MIAMI, FLORIDA 33173
TEL. (305) 262-6978
FAX. (305) 262-6978
C.A.N. 3538

SERIES-100FW ALUMINUM FIXED WDW. (S.M.I.)
AMERICA'S BEST WINDOWS AND DOORS
1350 Park Central Blvd. S.
Pompano Beach, FL 33064
Tel. (954) 973-1362 Fax. (954) 973-1317

revisions:		no		date		by		description	
date:		07-25-19		scale:		1/2" = 1"		dr. by: TARIQ	
chk. by:				drawing no.		19-87F		sheet 6 of 6	