





FIBERGLASS DOOR UNIT WITH SNAP-FIT GLAZING FRAME
8'-0" DOUBLE DOOR WITH / WITHOUT SIDELITES

GENERAL NOTES


- 1. EVALUATED FOR USE IN LOCATIONS ADHERING TO THE FLORIDA BUILDING CODE, EXCLUDING THE HIGH VELOCITY HURRICANE ZONE (HVHZ), AND WHERE PRESSURE REQUIREMENTS AS DETERMINED BY ASCE 7, MINIMUM DESIGN LOADS FOR BUILDINGS AND OTHER STRUCTURES, DOES NOT EXCEED THE DESIGN PRESSURES LISTED.
- 2. WHEN INSTALLED IN THE WIND-BORNE DEBRIS REGION, HURRICANE PROTECTIVE SYSTEM (SHUTTERS) IS REQUIRED.
- 3. MAXIMUM DOOR D.L.O. AREA NOT TO EXCEED 1,470 SQ IN. INDIVIDUAL LITE D.L.O. WIDTH NOT TO EXCEED 21". INDIVIDUAL LITE D.L.O. HEIGHT NOT TO EXCEED 35".

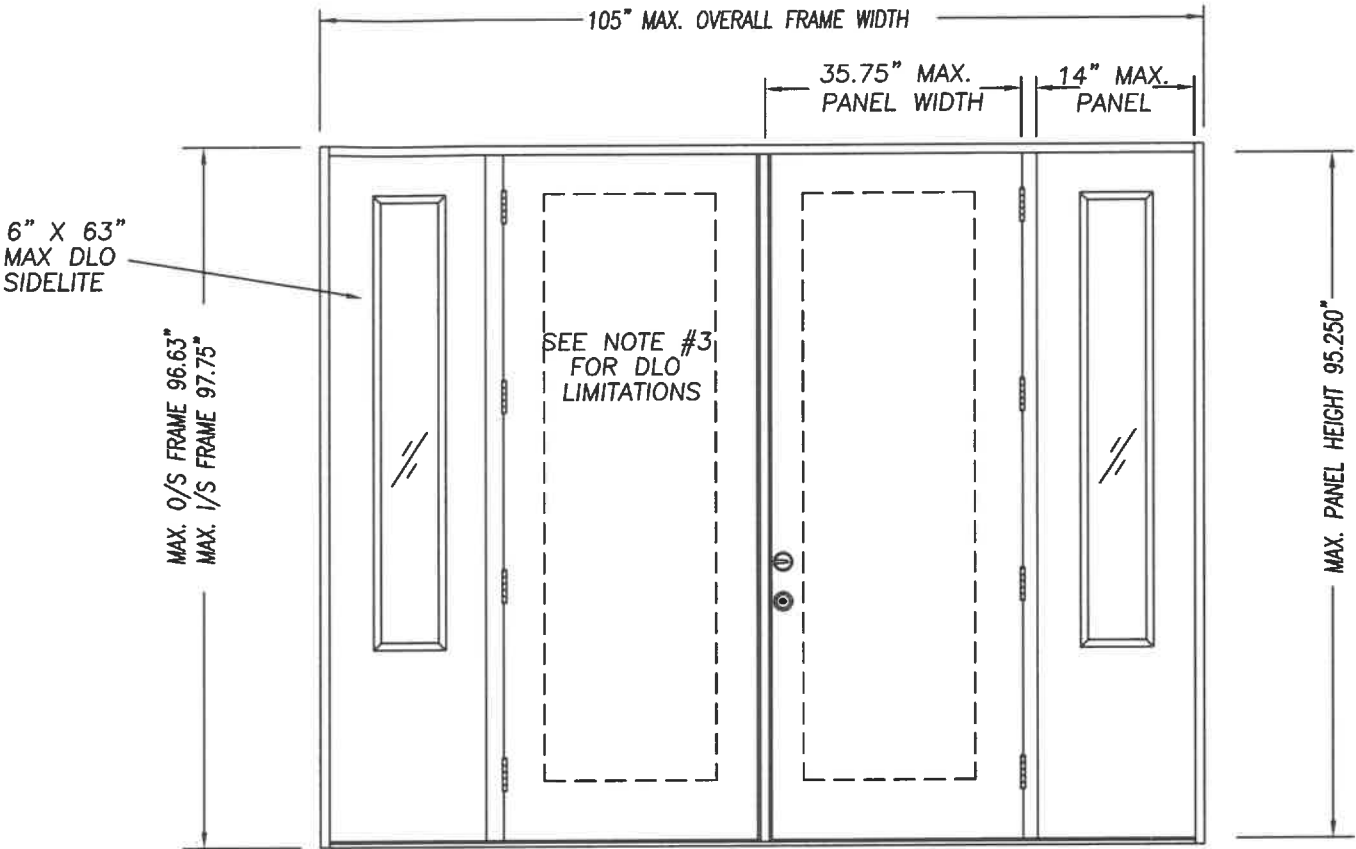


DOUBLE DOOR UNIT W/SIDELITES

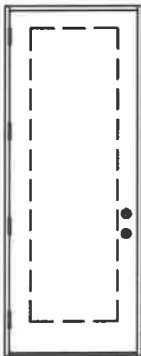


SINGLE DOOR UNIT

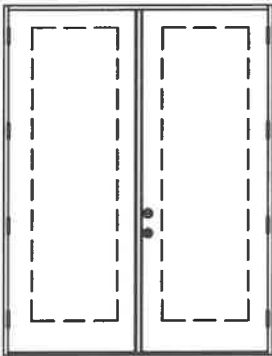


DOUBLE DOOR UNIT

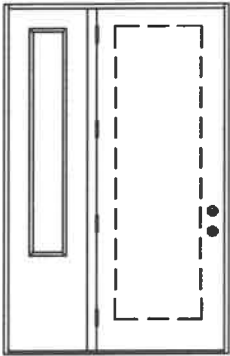


SINGLE DOOR UNIT
WITH SIDELITE

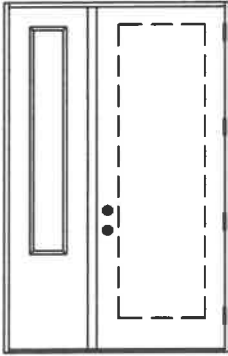

SINGLE DOOR UNIT
WITH SIDELITE

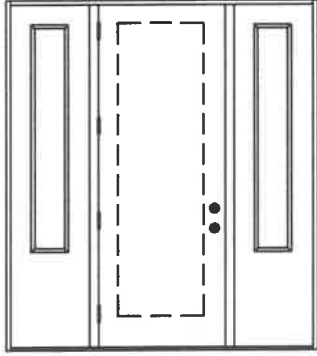

SINGLE DOOR UNIT W/SIDELITES

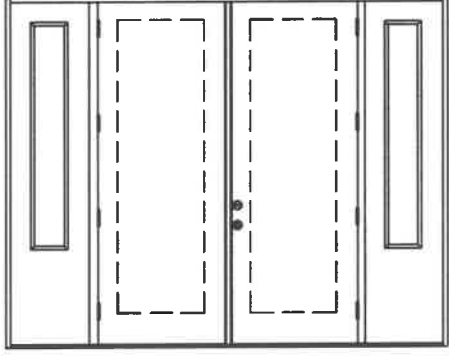

DOUBLE DOOR UNIT W/SIDELITES








TABLE OF CONTENTS	
SHEET #	DESCRIPTION
1	TYPICAL ELEVATIONS & GENERAL NOTES
2	ANCHORING LOCATIONS & DETAILS
3	ANCHORING LOCATIONS & DETAILS
4	ANCHORING LOCATIONS & DETAILS

CONFIG	MAX WIDTH	DESIGN PRESSURE RATING	
		INSWING	OUTSWING
X	43.5"	+40.0 / -40.0	+40.0 / -40.0
XX	86"	+40.0 / -40.0	+40.0 / -40.0
OX or XO	53.25"	+40.0 / -40.0	+40.0 / -40.0
OXO	69"	+40.0 / -40.0	+40.0 / -40.0
OX XO	105"	+40.0 / -40.0	+40.0 / -40.0





KURT BALTHAZOR
FLORIDA P.E.
#56533

PRODUCT:		PART OR ASSEMBLY:	
"EXTERIOR DOOR PRODUCT" DOUBLE 8'0" GLAZED FIBERGLASS DOOR		TYPICAL ELEVATIONS & GENERAL NOTES	
			BY
			DATE
			NO.
REVISIONS			
DATE: 7/18/19			
SCALE: N.T.S.			
DWG. BY: SWS			
CHK. BY:			
DRAWING NO.:			
DWG-MA-FL0235-19			
SHEET 1 OF 4			

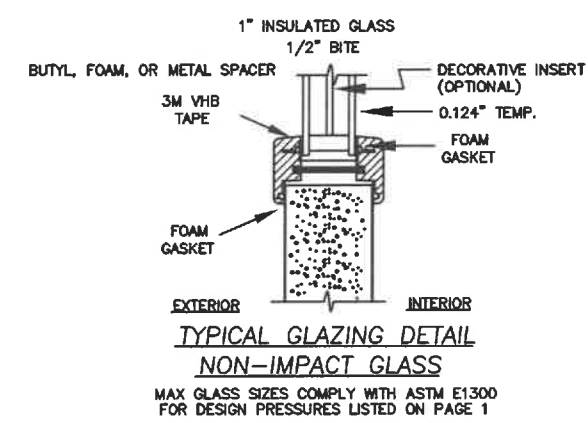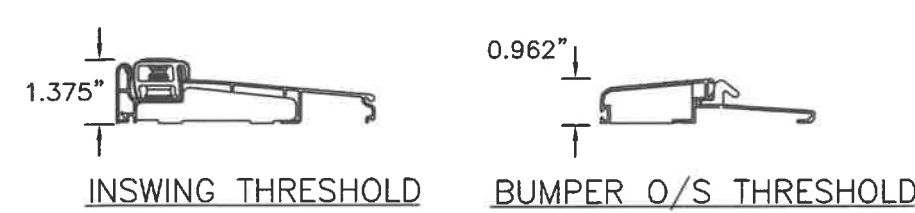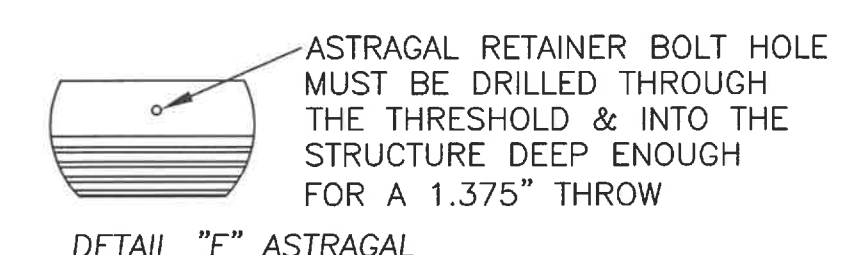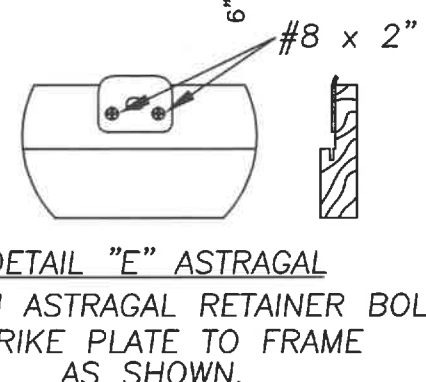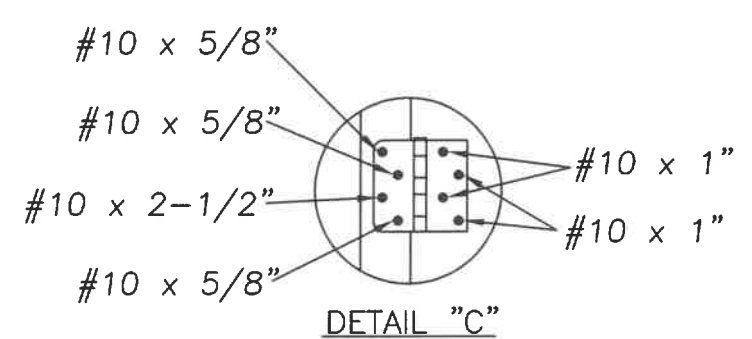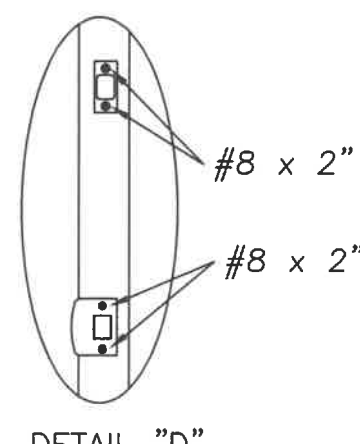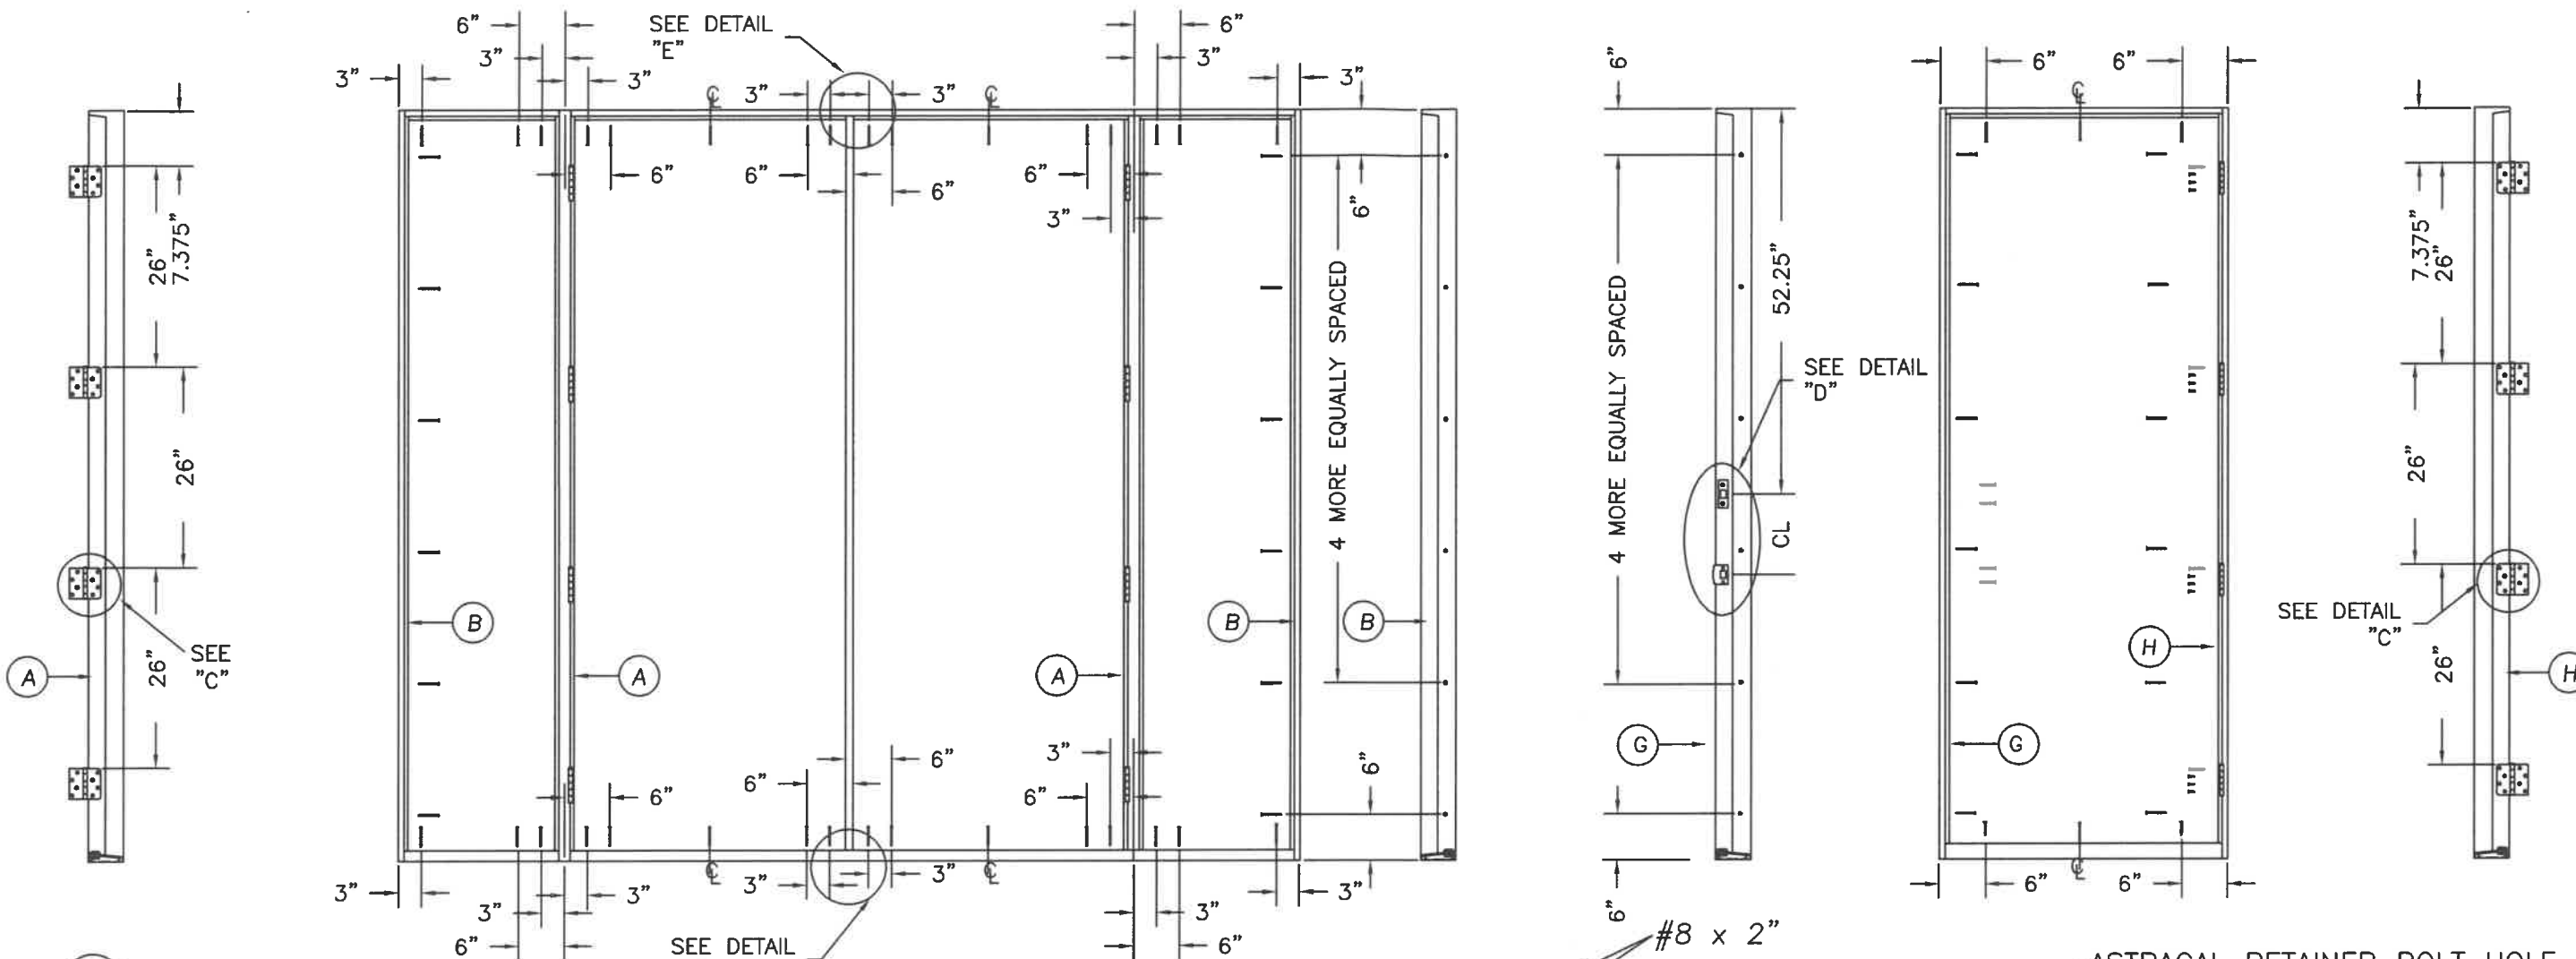

MASONITE INTERNATIONAL CORP. 1955 POWIS ROAD WEST CHICAGO, IL 60185			
PRODUCT: "EXTERIOR DOOR PRODUCT" 8'0" FIBERGLASS GLAZED DOUBLE DOOR UNIT		PART OR ASSEMBLY: ANCHORING LOCATIONS & DETAILS	
			BY
			DATE
			NO.
			REVISIONS
DATE: 7/18/19 SCALE: N.T.S. DWG. BY: SWS CHK. BY: DRAWING NO.: DWG-MA-FL0235-19 SHEET 2 OF 4			

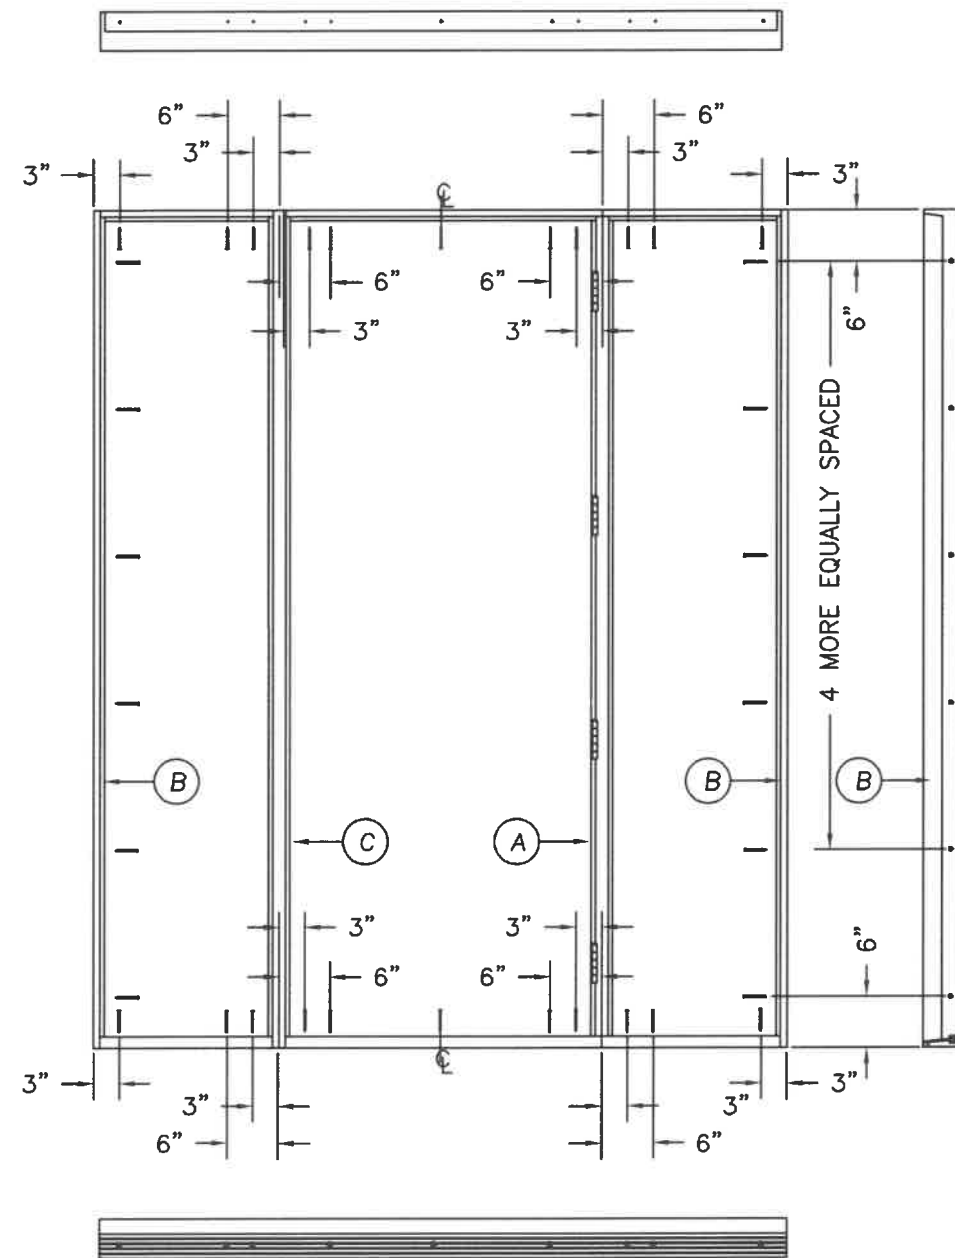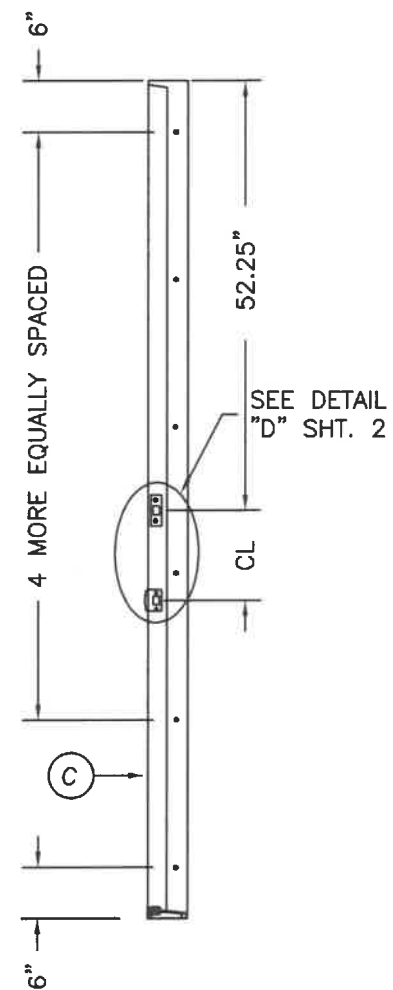[illegible]

DATE:	7/18/19
SCALE:	N.T.S.
DWG. BY:	SWS
CHK. BY:	
DRAWING NO.:	
DWG-MA-FL0235-19	
SHEET	3 OF 4

PRODUCT: "EXTERIOR DOOR PRODUCT" 8'0" FIBERGLASS GLAZED DOUBLE DOOR UNIT	PART OR ASSEMBLY: ANCHORING LOCATIONS & DETAILS
--	---

MASONITE INTERNATIONAL CORP.
1955 POWIS RD.
WEST CHICAGO, IL 60185

