





FIBERGLASS DOOR UNIT WITH SNAP-FIT GLAZING FRAME  
8'-0" DOUBLE DOOR WITH / WITHOUT SIDELITES

GENERAL NOTES


1. EVALUATED FOR USE IN LOCATIONS ADHERING TO THE FLORIDA BUILDING CODE, EXCLUDING THE HIGH VELOCITY HURRICANE ZONE (HVHZ), AND WHERE PRESSURE REQUIREMENTS AS DETERMINED BY ASCE 7, MINIMUM DESIGN LOADS FOR BUILDINGS AND OTHER STRUCTURES, DOES NOT EXCEED THE DESIGN PRESSURES LISTED.
2. WHEN INSTALLED IN THE WIND-BORNE DEBRIS REGION, HURRICANE PROTECTIVE SYSTEM (SHUTTERS) IS REQUIRED.
3. MAXIMUM DOOR D.L.O. AREA NOT TO EXCEED 756 SQ IN. INDIVIDUAL LITE D.L.O. WIDTH NOT TO EXCEED 6". INDIVIDUAL LITE D.L.O. HEIGHT NOT TO EXCEED 63".

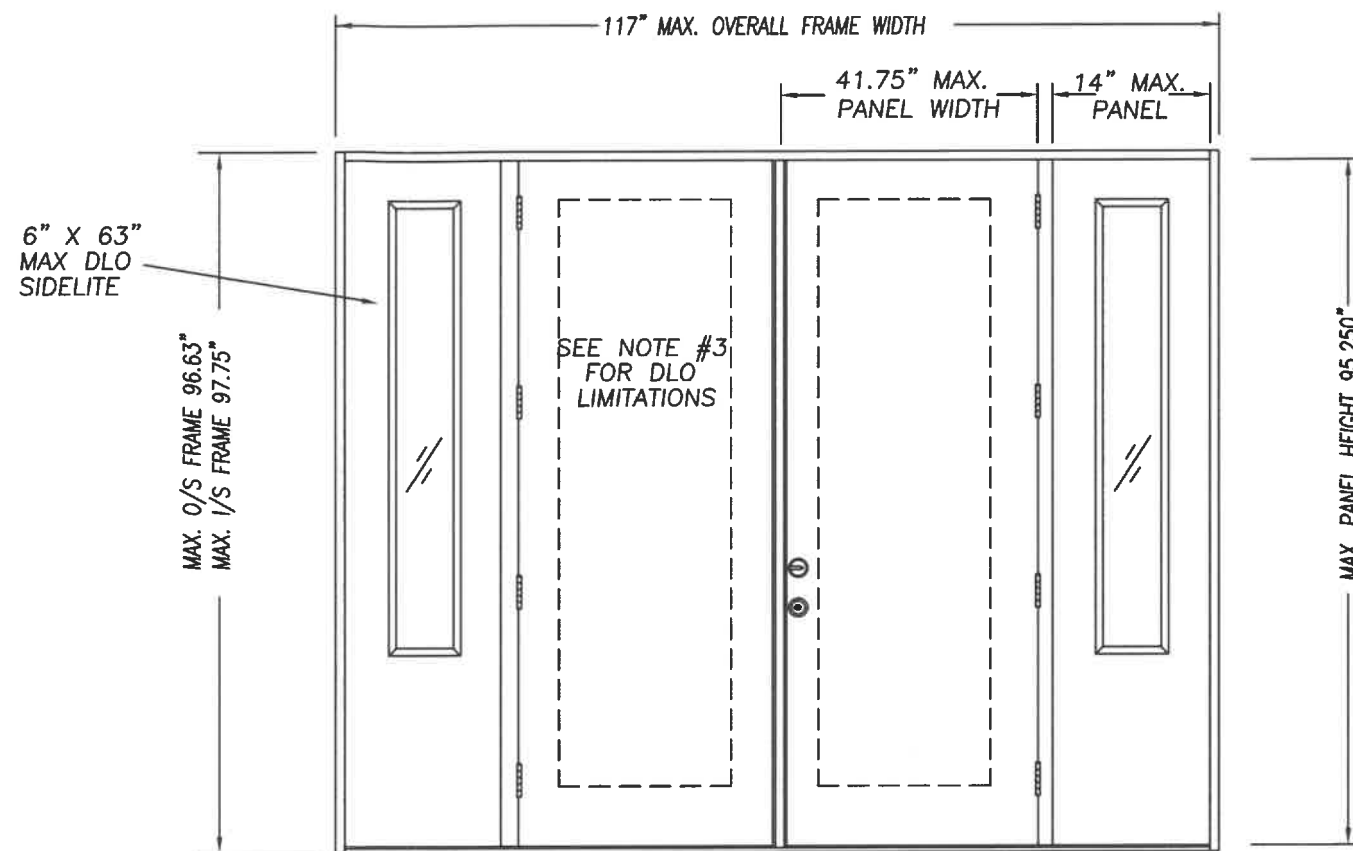


DOUBLE DOOR UNIT W/SIDELITES

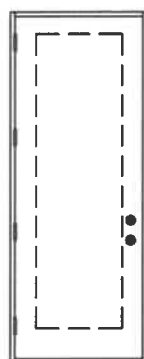


SINGLE DOOR UNIT

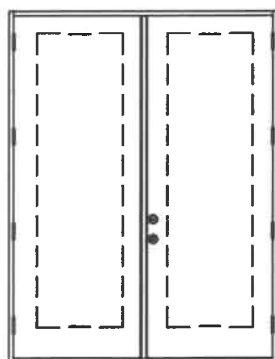


DOUBLE DOOR UNIT

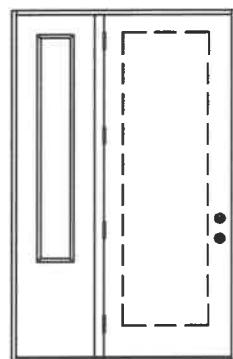


SINGLE DOOR UNIT  
WITH SIDELITE

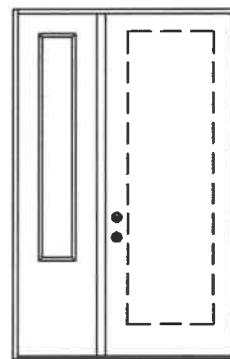

SINGLE DOOR UNIT  
WITH SIDELITE

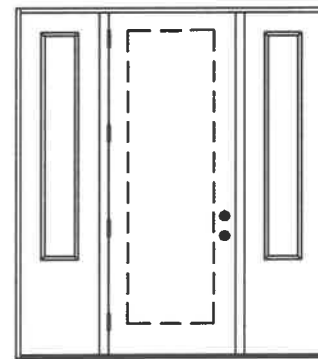


SINGLE DOOR UNIT W/SIDELITES

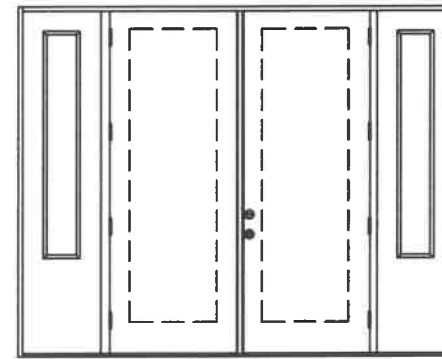

DOUBLE DOOR UNIT W/SIDELITES

| CONFIG   | MAX WIDTH | DESIGN PRESSURE RATING |               |
|----------|-----------|------------------------|---------------|
|          |           | INSWING                | OUTSWING      |
| X        | 43.5"     | +35.0 / -40.0          | +40.0 / -40.0 |
| XX       | 86"       | +35.0 / -40.0          | +40.0 / -40.0 |
| OX or XO | 59.25"    | +35.0 / -40.0          | +40.0 / -40.0 |
| OXO      | 75"       | +35.0 / -40.0          | +40.0 / -40.0 |
| OX XO    | 117"      | +35.0 / -40.0          | +40.0 / -40.0 |

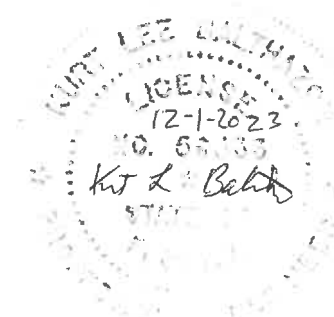

KURT BALTHAZOR  
FLORIDA P.E.  
#56533

PRODUCT:  
"EXTERIOR DOOR PRODUCT"  
DOUBLE 8'-0" GLAZED  
FIBERGLASS DOOR

PART OR ASSEMBLY:  
TYPICAL ELEVATIONS  
& GENERAL NOTES

REVISIONS

BY

DATE

NO.

DATE: 3/23/20

SCALE: N.T.S.

DWG. BY: SWS

CHK. BY:



DRAWING NO.:

DWG-MA-FL0240-20


SHEET 1 OF 4

MASONITE INTERNATIONAL CORP.  
1955 POWIS ROAD  
WEST CHICAGO, IL 60185


| SHEET # | DESCRIPTION                        |
|---------|------------------------------------|
| 1       | TYPICAL ELEVATIONS & GENERAL NOTES |
| 2       | ANCHORING LOCATIONS & DETAILS      |
| 3       | ANCHORING LOCATIONS & DETAILS      |
| 4       | ANCHORING LOCATIONS & DETAILS      |

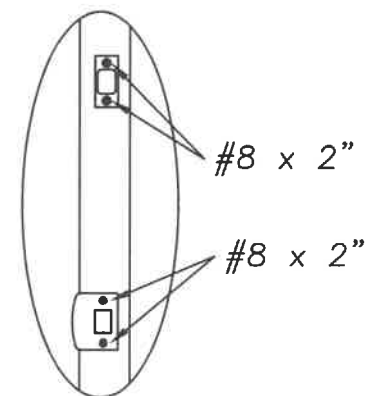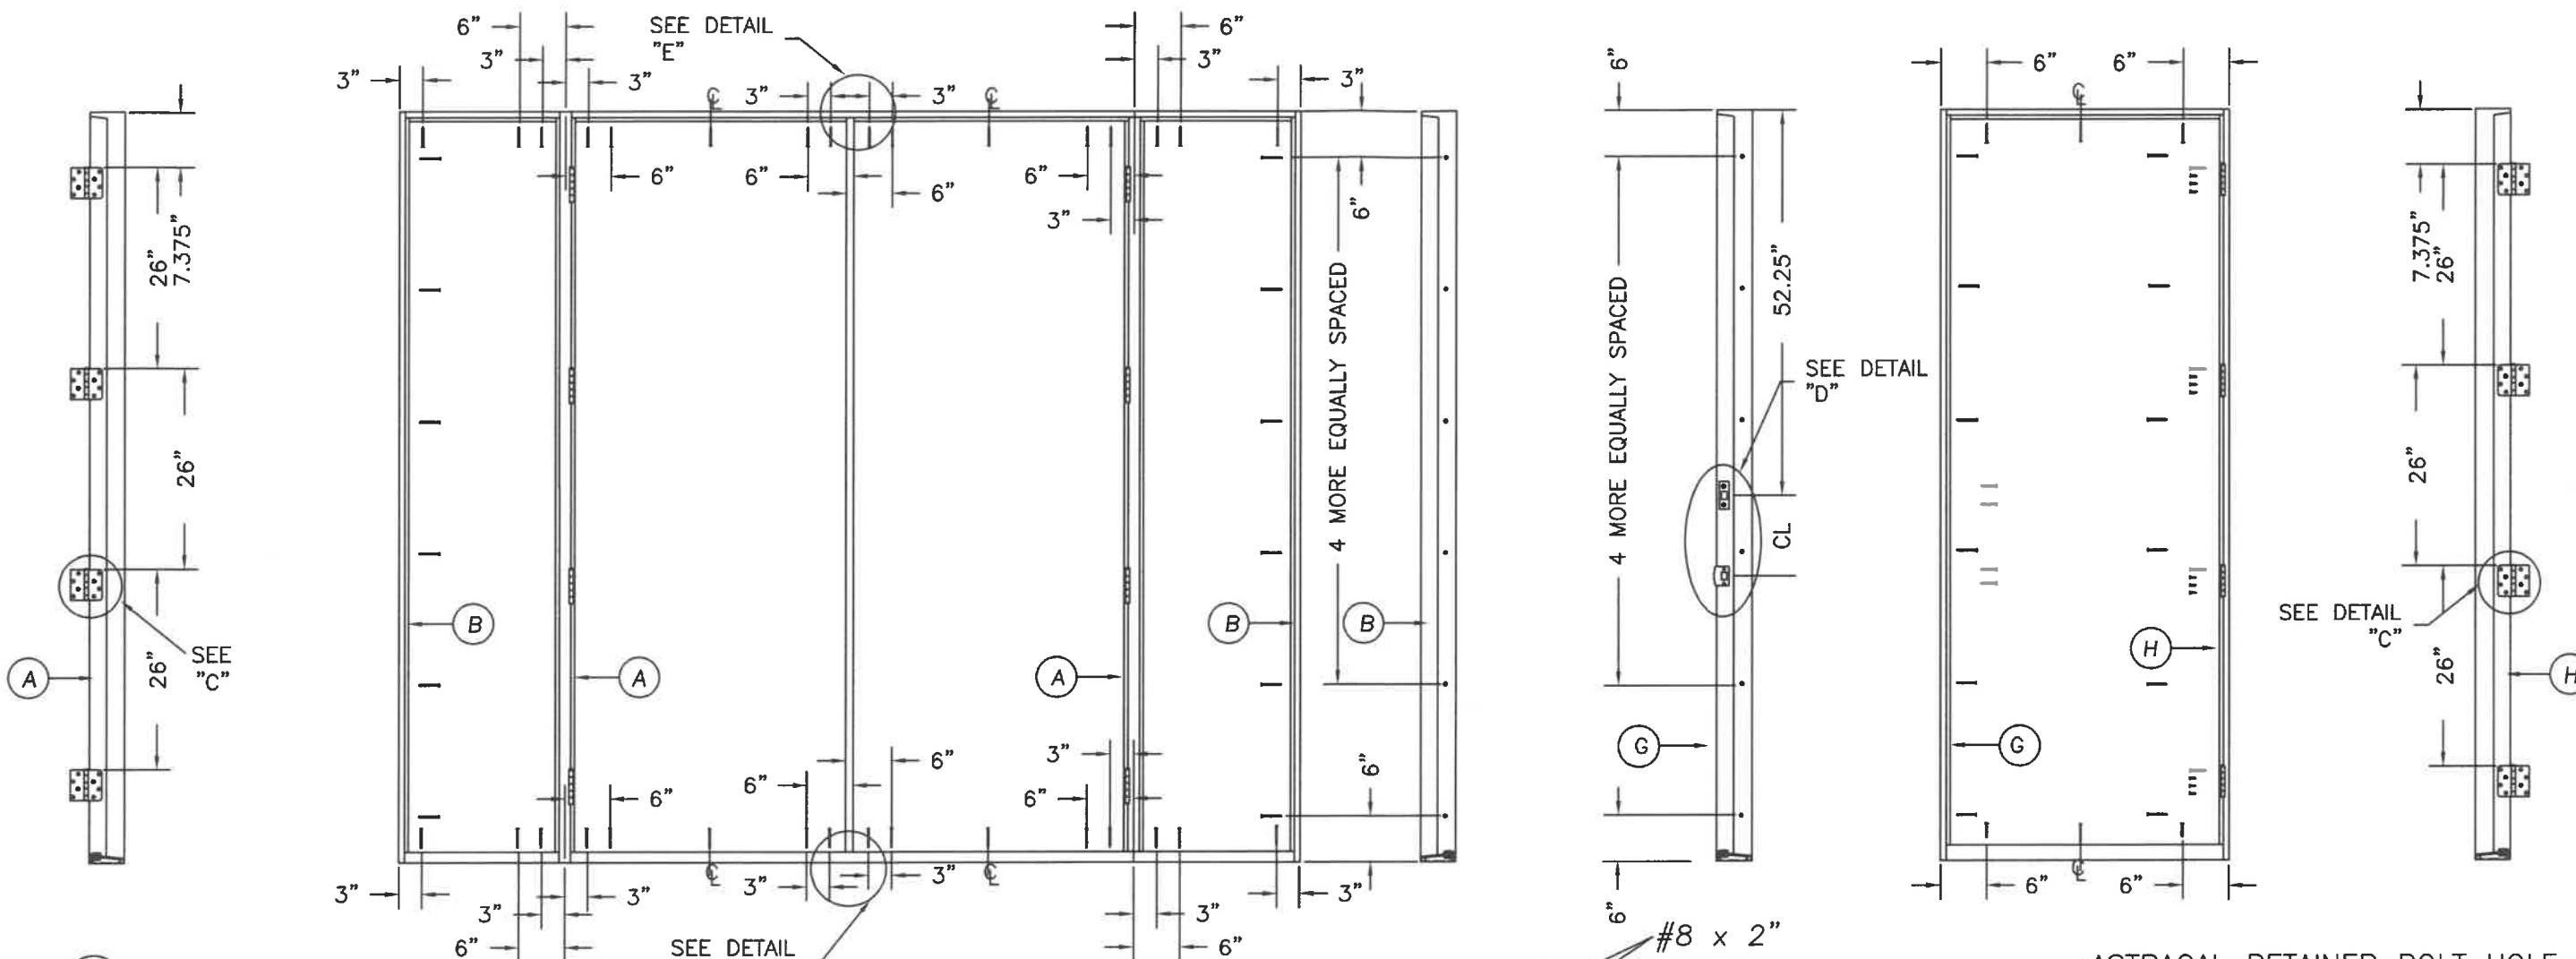


DETAIL "D"

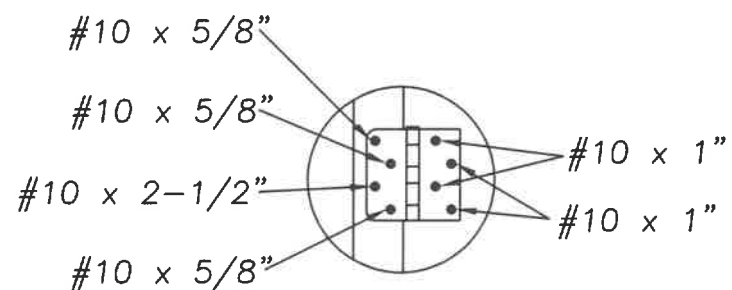

DETAIL "C"

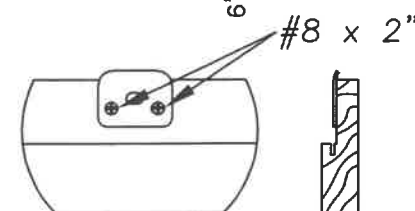


DETAIL "E" ASTRAGAL  
ATTACH ASTRAGAL RETAINER BOLT  
STRIKE PLATE TO FRAME  
AS SHOWN.

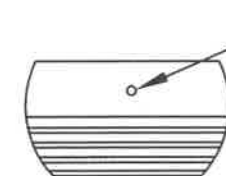


DETAIL "F" ASTRAGAL


ASTRAGAL RETAINER BOLT HOLE  
MUST BE DRILLED THROUGH  
THE THRESHOLD & INTO THE  
STRUCTURE DEEP ENOUGH  
FOR A 1.375" THROW

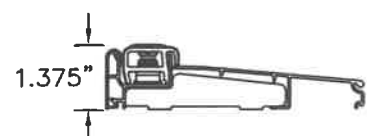

INSWING THRESHOLD

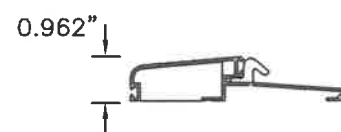

BUMPER O/S THRESHOLD

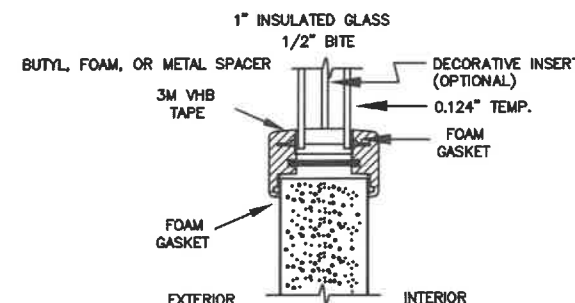


TYPICAL GLAZING DETAIL  
NON-IMPACT GLASS

MAX GLASS SIZES COMPLY WITH ASTM E1300  
FOR DESIGN PRESSURES LISTED ON PAGE 1

|                   |  |                         |      |
|-------------------|--|-------------------------|------|
| PRODUCT:          |  | "EXTERIOR DOOR PRODUCT" |      |
|                   |  | 8'0" FIBERGLASS GLAZED  |      |
|                   |  | DOUBLE DOOR UNIT        |      |
| PART OR ASSEMBLY: |  | ANCHORING LOCATIONS     |      |
|                   |  | & DETAILS               |      |
|                   |  |                         | BY   |
|                   |  |                         | DATE |
|                   |  |                         | NO.  |
| REVISIONS         |  |                         |      |
| DATE: 3/23/20     |  |                         |      |
| SCALE: N.T.S.     |  |                         |      |
| DWG. BY: SWS      |  |                         |      |
| CHK. BY:          |  |                         |      |
| DRAWING NO.:      |  |                         |      |
| DWG-MA-FL0240-20  |  |                         |      |
| SHEET 2 OF 4      |  |                         |      |

MASONITE INTERNATIONAL CORP.  
1955 POWIS ROAD  
WEST CHICAGO, IL 60185

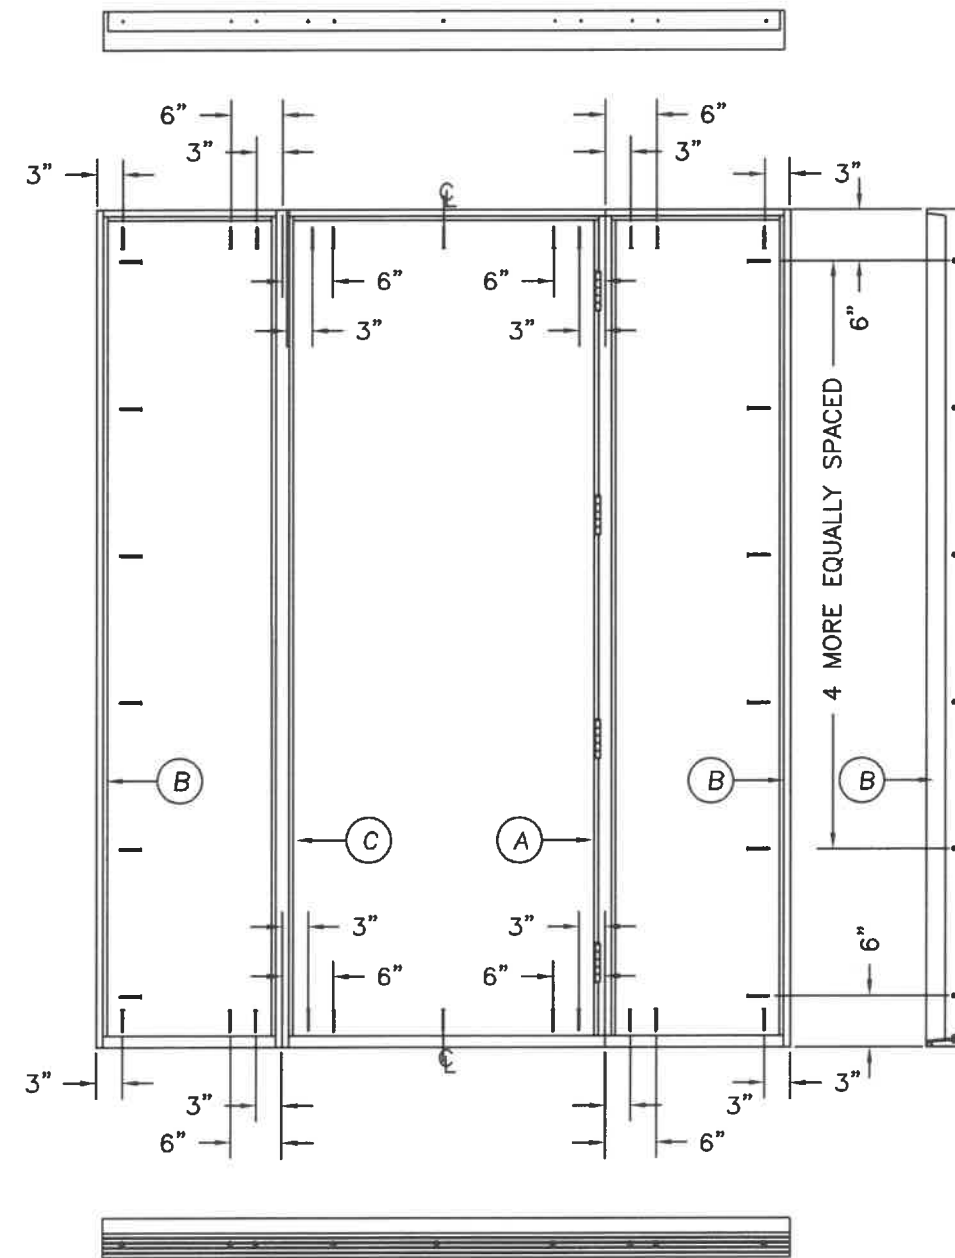[illegible]

|                  |         |
|------------------|---------|
| DATE:            | 3/23/20 |
| SCALE:           | N.T.S.  |
| DWG. BY:         | SWS     |
| CHK. BY:         |         |
| DRAWING NO.:     |         |
| DWG-MA-FLO240-20 |         |
| SHEET            | 3 OF 4  |

**MASONITE INTERNATIONAL CORP.**  
1955 POWIS RD.  
WEST CHICAGO, IL 60185

