





FIBERGLASS DOOR UNIT WITH SNAP-FIT GLAZING FRAME
8'-0" DOUBLE DOOR WITH / WITHOUT SIDELITES

GENERAL NOTES


- 1. EVALUATED FOR USE IN LOCATIONS ADHERING TO THE FLORIDA BUILDING CODE, EXCLUDING THE HIGH VELOCITY HURRICANE ZONE (HVHZ), AND WHERE PRESSURE REQUIREMENTS AS DETERMINED BY ASCE 7, MINIMUM DESIGN LOADS FOR BUILDINGS AND OTHER STRUCTURES, DOES NOT EXCEED THE DESIGN PRESSURES LISTED.
- 2. WHEN INSTALLED IN THE WIND-BORNE DEBRIS REGION, HURRICANE PROTECTIVE SYSTEM (SHUTTERS) IS REQUIRED.

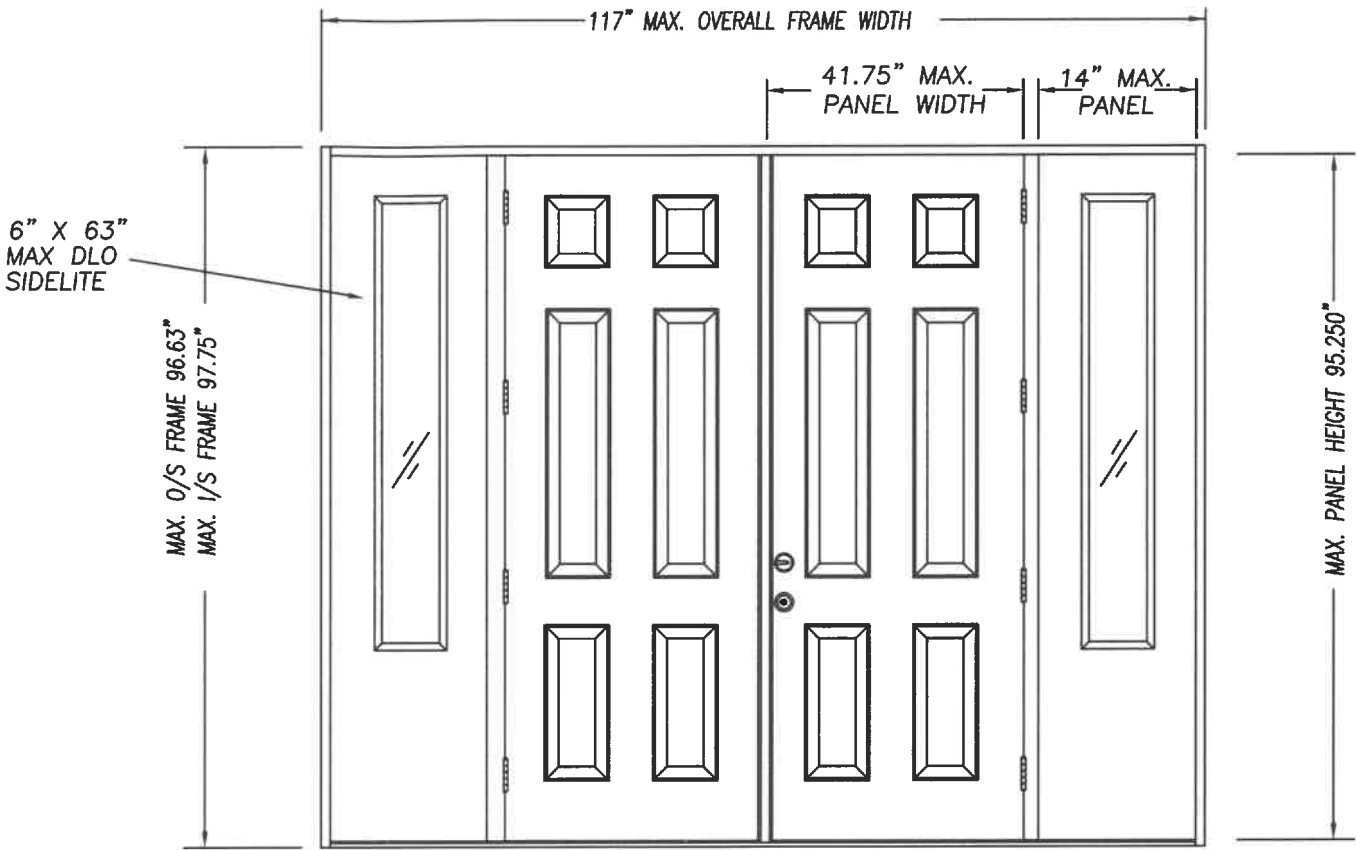


DOUBLE DOOR UNIT W/SIDELITES

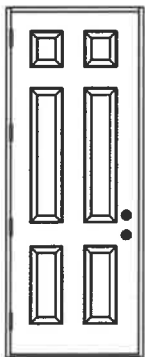


SINGLE DOOR UNIT

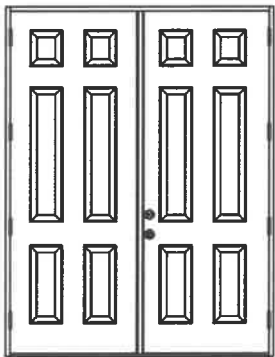


DOUBLE DOOR UNIT

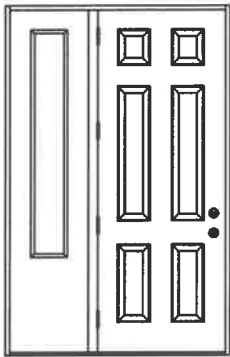


SINGLE DOOR UNIT
WITH SIDELITE

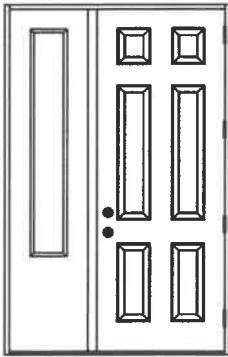

SINGLE DOOR UNIT
WITH SIDELITE

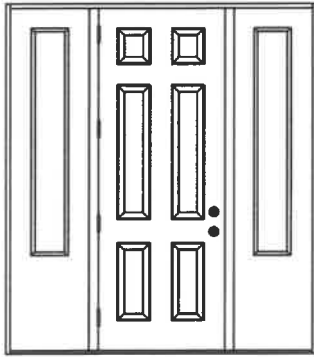

SINGLE DOOR UNIT W/SIDELITES

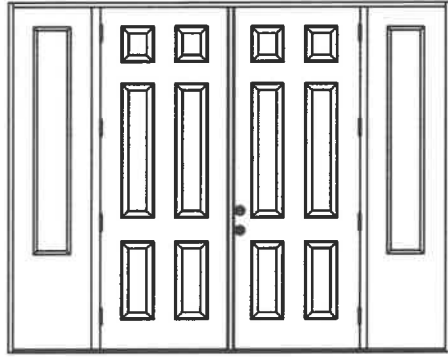

DOUBLE DOOR UNIT W/SIDELITES

TABLE OF CONTENTS	
SHEET #	DESCRIPTION
1	TYPICAL ELEVATIONS & GENERAL NOTES
2	ANCHORING LOCATIONS & DETAILS
3	ANCHORING LOCATIONS & DETAILS
4	ANCHORING LOCATIONS & DETAILS



CONFIG	MAX WIDTH	DESIGN PRESSURE RATING	
		INSWING	OUTSWING
X	43.5"	+40.0 / -40.0	+40.0 / -40.0
XX	86"	+40.0 / -40.0	+40.0 / -40.0
OX or XO	59.25"	+40.0 / -40.0	+40.0 / -40.0
OXO	75"	+40.0 / -40.0	+40.0 / -40.0
OX XO	117"	+40.0 / -40.0	+40.0 / -40.0




KURT BALTHAZOR
FLORIDA P.E.
#56533

MASONITE INTERNATIONAL CORP.
1955 POWIS ROAD
WEST CHICAGO, IL 60185


PRODUCT:		PART OR ASSEMBLY:	
"EXTERIOR DOOR PRODUCT" DOUBLE 8'0" OPAQUE FIBERGLASS DOOR		TYPICAL ELEVATIONS & GENERAL NOTES	
			BY
			DATE
		NO.	REVISIONS
DATE: 3/23/20			
SCALE: N.T.S.			
DWG. BY: SWS			
CHK. BY:			
DRAWING NO.:			
DWG-MA-FL0242-20			
SHEET 1 OF 4			

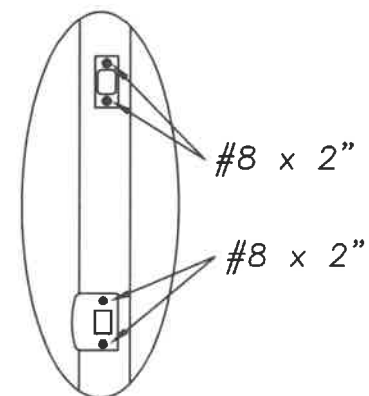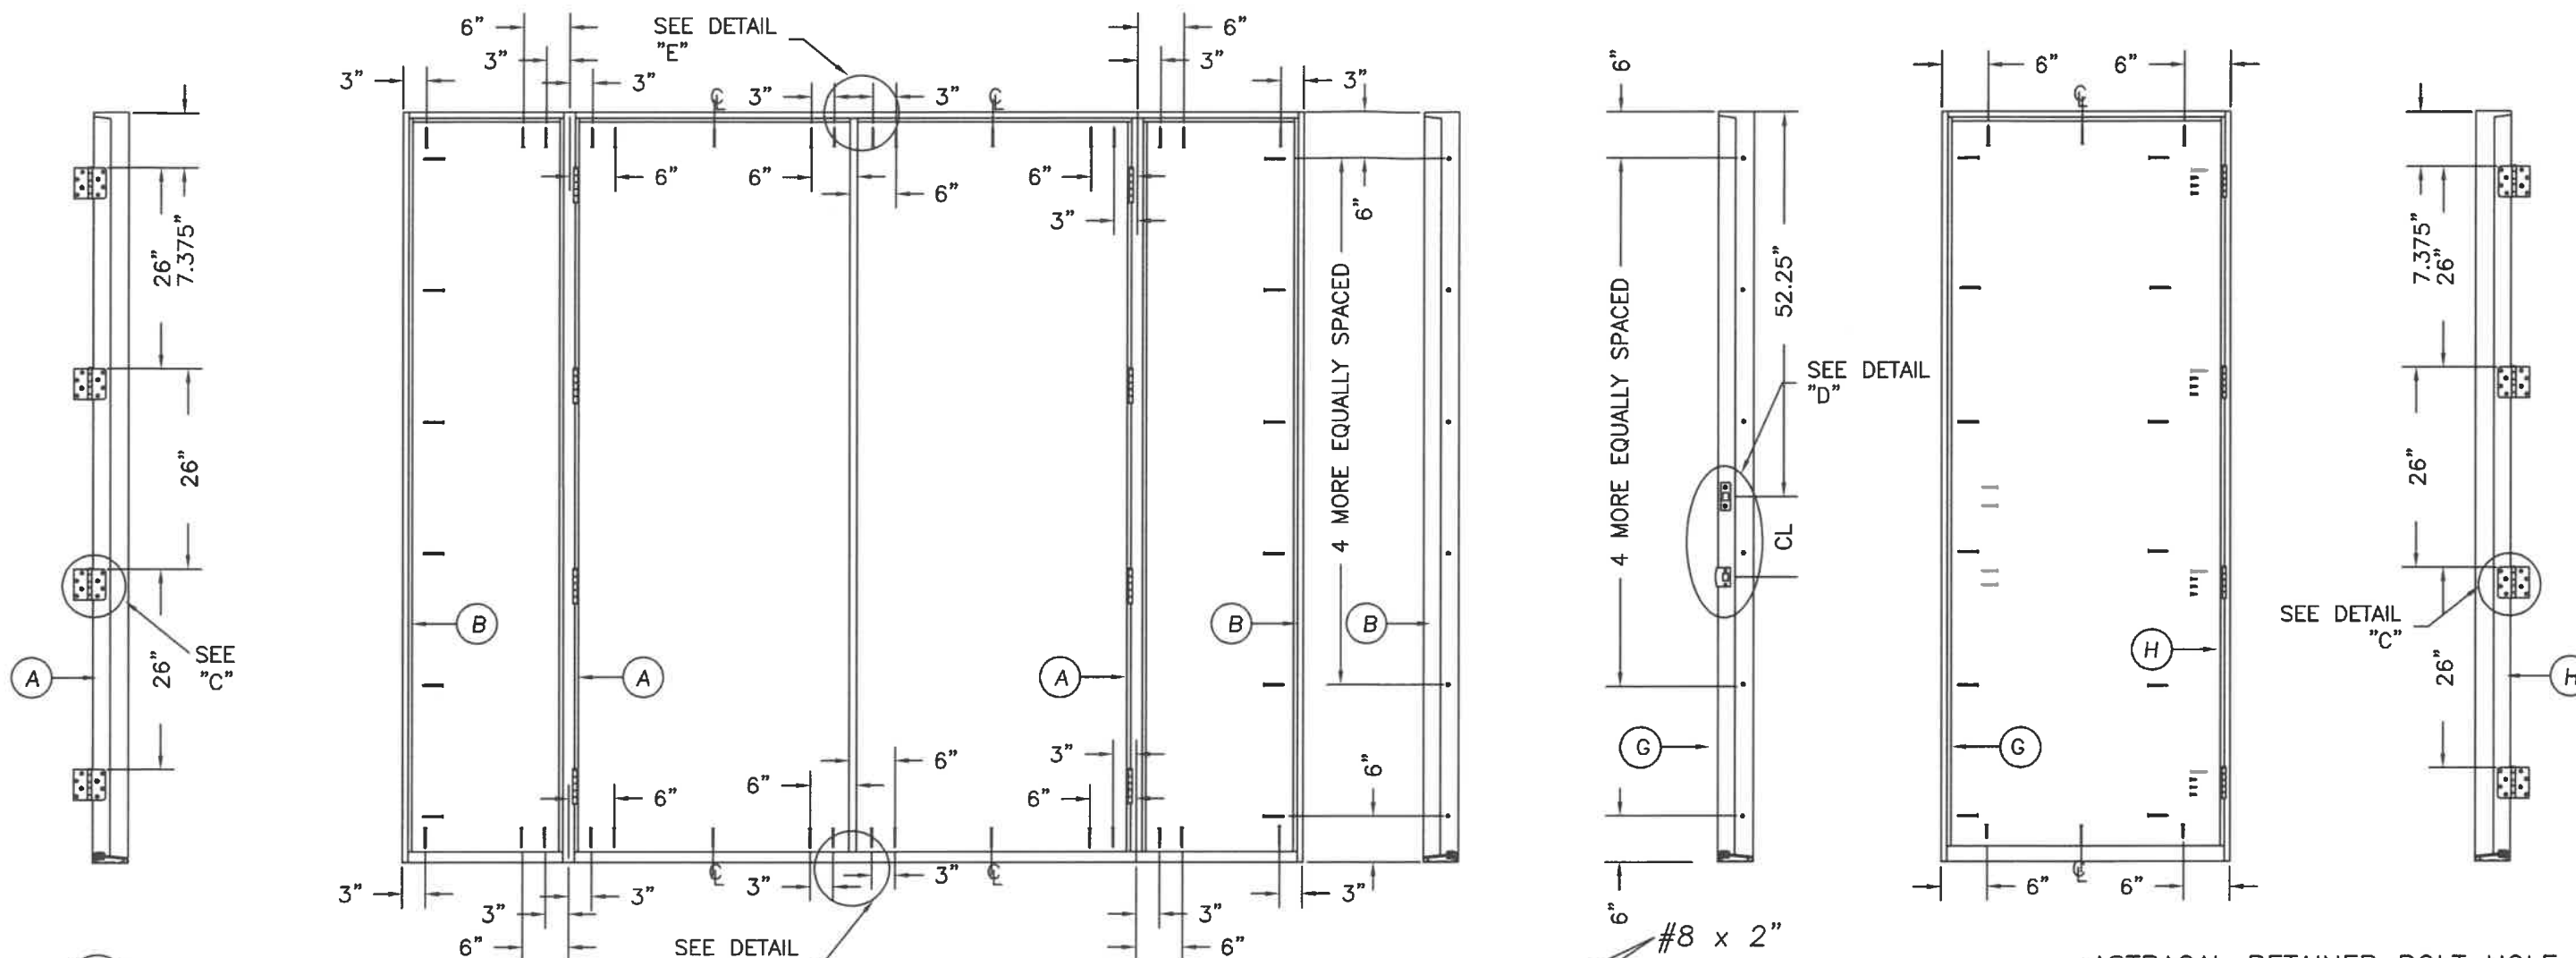


DETAIL "D"

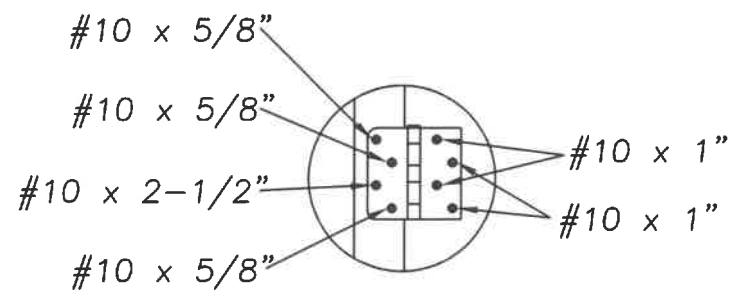

DETAIL "C"

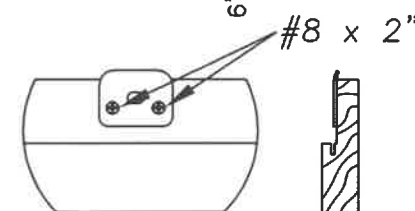


DETAIL "E" ASTRAGAL
ATTACH ASTRAGAL RETAINER BOLT
STRIKE PLATE TO FRAME
AS SHOWN.

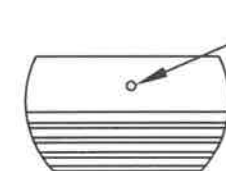


DETAIL "F" ASTRAGAL


ASTRAGAL RETAINER BOLT HOLE
MUST BE DRILLED THROUGH
THE THRESHOLD & INTO THE
STRUCTURE DEEP ENOUGH
FOR A 1.375" THROW

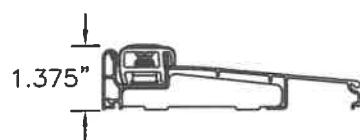

INSWING THRESHOLD

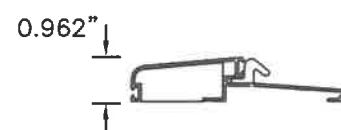

BUMPER O/S THRESHOLD

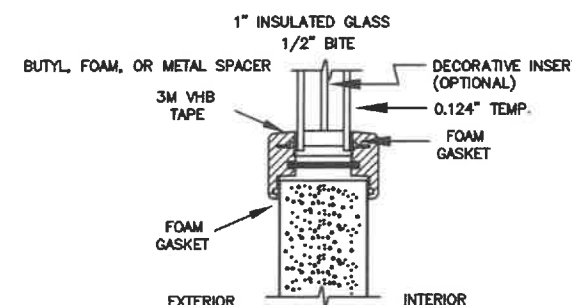

TYPICAL GLAZING DETAIL
NON-IMPACT GLASS

MAX GLASS SIZES COMPLY WITH ASTM E1300
FOR DESIGN PRESSURES LISTED ON PAGE 1

PRODUCT:		"EXTERIOR DOOR PRODUCT"	
		8'0" FIBERGLASS OPAQUE	
		DOUBLE DOOR UNIT	
PART OR ASSEMBLY:		ANCHORING LOCATIONS	
		& DETAILS	
			BY
			REVISIONS
			DATE
		NO.	
DATE: 3/23/20			
SCALE: N.T.S.			
DWG. BY: SWS			
CHK. BY:			
DRAWING NO.:			
DWG-MA-FL0242-20			
SHEET 2 OF 4			

MASONITE INTERNATIONAL CORP.
1955 POWIS ROAD
WEST CHICAGO, IL 60185

