



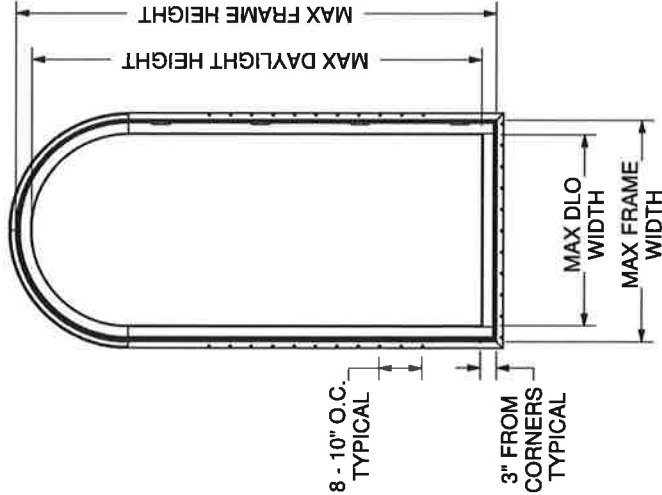


HEAD, SILL & SIDE ANCHORAGE TYPICAL

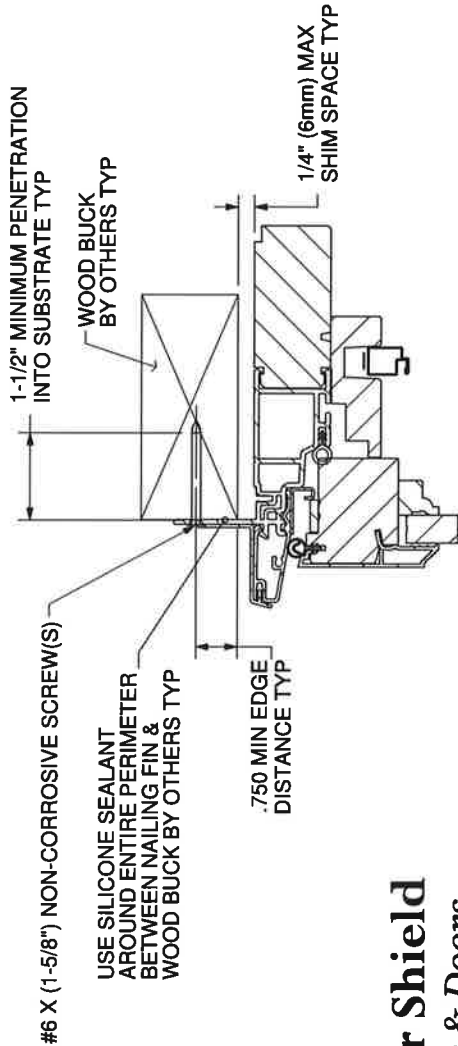

Weather Shield Windows & Doors

1210 Casement
NAILING FIN INSTALLATION

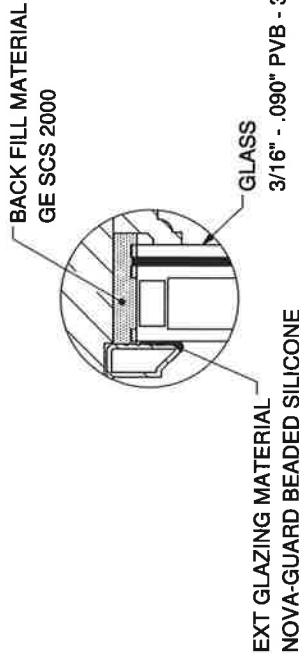

DESC.	MAX FRAME SIZE		MAX DAYLIGHT OPENING		DESIGN PRESSURE (psf)	FRAME MATERIAL
	WIDTH (IN.)	HEIGHT (IN.)	WIDTH (IN.)	HEIGHT (IN.)		
1210 CSMT ROUNDTOP 1 WIDE	35.5	83.5	29.75	77.75	+55/-70	WOOD, VINYL, ALUMINUM

GENERAL NOTE(S):


1. THESE UNITS HAVE BEEN TESTED, ANALYZED, HALLMARK CERTIFIED AND FBC APPROVED.
2. GLASS MEETS THE REQUIREMENTS OF ASTM E1300.
3. SETTING BLOCK SHOULD BE 70-90 DUROMETER AS PER 2411.3.3.1 OF THE CURRENT FBC.
4. GLASS LITES THAT EXCEED 36" IN WIDTH SHALL USE SETTING BLOCKS AT ¼ SPAN FROM CORNERS AS PER 2411.3.3.1 OF THE CURRENT FBC.
5. LARGE AND SMALL MISSILE IMPACT RESISTANT. WINDOW AND DOOR UNITS REQUIRED TO MEET SMALL MISSILE IMPACT WIND-BORNE DEBRIS PROTECTION REQUIRE THE EXTERIOR LITE OF AN INSULATED UNIT TO BE TEMPERED PER FBC, SECTION 2411.3.3.7.

TOLERANCES UNLESS SPECIFIED:		
INCHES	ANGLE	
x ± .1"	xx ± 1°	
.xx ± .03"	xxx ± 5° (1/2°)	
xxx ± .015°	xxx ± 25° (1/4°)	

PRODUCTS:
1210 HCEL

WEATHER SHIELD. WINDOWS & DOORS


REV	DATE	DESCRIPTION	PCR NO.	ENG	PDR #:	TYP. WALL THICKNESS:		DRAWN BY:	DATE:	TITLE:	REV
						WT/FT:	AREA:				
								JLK/CJA	06/13/2019	INSTALLATION INSTRUCTIONS	
										DWG NO.:	
										45-22366	
										SHEET NAME: Sheet1	
										SCALE: 1:12	
										SHEET 1 OF 2	

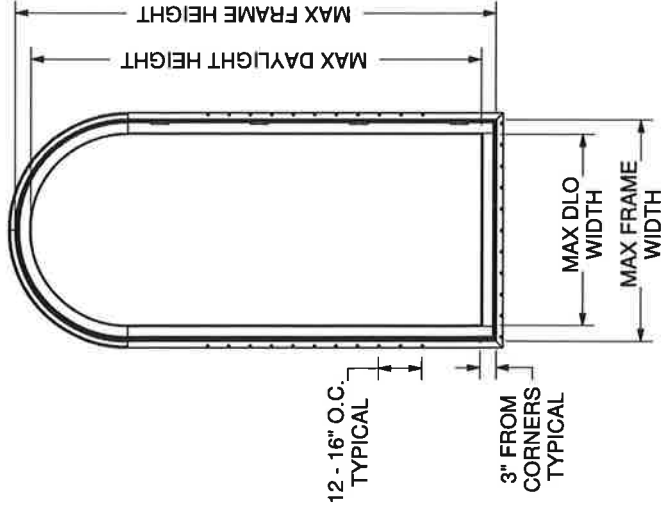


Weather Shield Windows & Doors

1210 Casement
THROUGH JAMB INSTALLATION

HEAD, SILL & SIDE ANCHORAGE TYPICAL

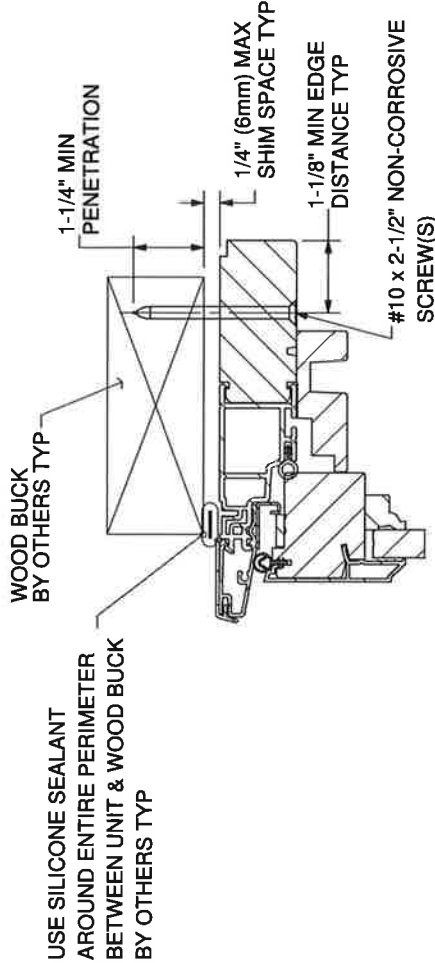

BACK FILL MATERIAL
GE SCS 2000

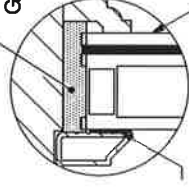

EXT GLAZING MATERIAL
NOVA-GUARD BEADED SILICONE

GLASS
3/16" - .090" PVB - 3/16" CL

DESC.	MAX FRAME SIZE		MAX DAYLIGHT OPENING		DESIGN PRESSURE (psf)	FRAME MATERIAL
	WIDTH (IN.)	HEIGHT (IN.)	WIDTH (IN.)	HEIGHT (IN.)		
1210 CSMT ROUNDTOP 1 WIDE	35.5	83.5	29.75	77.75	+55/-70	WOOD, VINYL, ALUMINUM


GENERAL NOTE(S):

1. THESE UNITS HAVE BEEN TESTED, ANALYZED, HALLMARK CERTIFIED AND FBC APPROVED.
2. GLASS MEETS THE REQUIREMENTS OF ASTM E1300.
3. SETTING BLOCK SHOULD BE 70-90 DUROMETER AS PER 2411.3.3.1 OF THE CURRENT FBC.
4. GLASS LITES THAT EXCEED 36" IN WIDTH SHALL USE SETTING BLOCKS AT ¼ SPAN FROM CORNERS AS PER 2411.3.3.1 OF THE CURRENT FBC.
5. LARGE AND SMALL MISSILE IMPACT RESISTANT. WINDOW AND DOOR UNITS REQUIRED TO MEET SMALL MISSILE IMPACT WIND-BORNE DEBRIS PROTECTION REQUIRE THE EXTERIOR LITE OF AN INSULATED UNIT TO BE TEMPERED PER FBC, SECTION 2411.3.3.7.


WEATHER SHIELD. WINDOWS & DOORS

TOLERANCES UNLESS SPECIFIED:	
INCHES	ANGLE
x ± .1"	xx ± 1°
.xx ± .03"	xx.x ± .5° (1/2")
.xxx ± .015"	xx.xx ± .25° (1/4")
PRODUCTS: 1210 HCEL	

REV	DATE	DESCRIPTION	PCR NO.	ENG	PDR #:	15790	PROFILE #:	MAT:	FINISH:	AREA:	WT/FT:	TYP. WALL THICKNESS:	DRAWN BY: JLK/CJA			DATE: 06/13/2019	TITLE: INSTALLATION INSTRUCTIONS	DWG NO.:	45-22376	REV

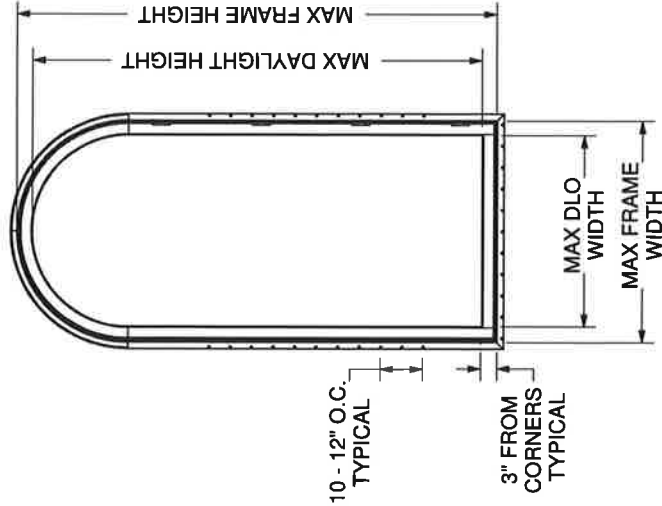


HEAD, SILL & SIDE ANCHORAGE TYPICAL

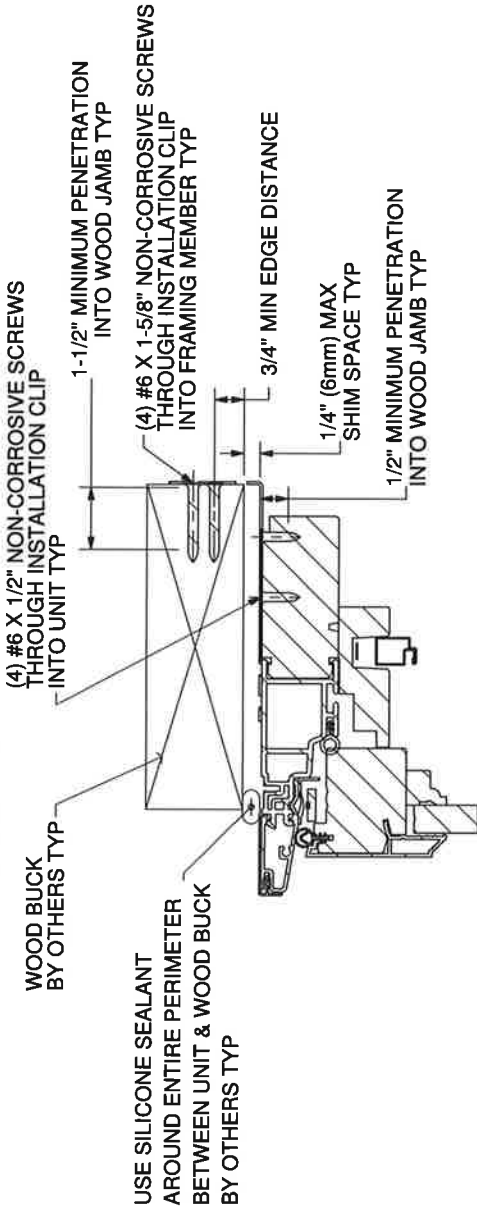

Weather Shield Windows & Doors

1210 Casement INSTALLATION CLIP METHOD

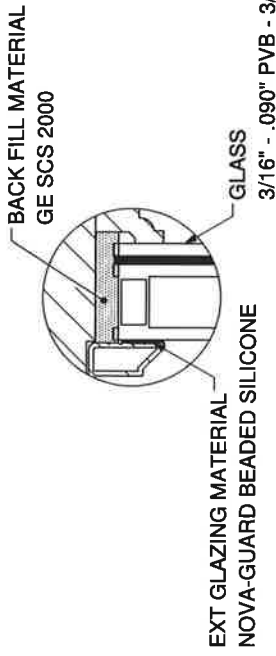

DESC.	MAX FRAME SIZE		MAX DAYLIGHT OPENING		DESIGN PRESSURE (psf)	FRAME MATERIAL
	WIDTH (IN.)	HEIGHT (IN.)	WIDTH (IN.)	HEIGHT (IN.)		
1210 CSMT ROUNDTOP 1 WIDE	35.5	83.5	29.75	77.75	+55/-70	WOOD, VINYL, ALUMINUM

GENERAL NOTE(S):

1. THESE UNITS HAVE BEEN TESTED, ANALYZED, HALLMARK CERTIFIED AND FBC APPROVED.
2. GLASS MEETS THE REQUIREMENTS OF ASTM E1300.
3. SETTING BLOCK SHOULD BE 70-90 DUROMETER AS PER 2411.3.3.1 OF THE CURRENT FBC.
4. GLASS LITES THAT EXCEED 36" IN WIDTH SHALL USE SETTING BLOCKS AT 1/4 SPAN FROM CORNERS AS PER 2411.3.3.1 OF THE CURRENT FBC.
5. LARGE AND SMALL MISSILE IMPACT RESISTANT. WINDOW AND DOOR UNITS REQUIRED TO MEET SMALL MISSILE IMPACT WIND-BORNE DEBRIS PROTECTION REQUIRE THE EXTERIOR LITE OF AN INSULATED UNIT TO BE TEMPERED PER FBC, SECTION 2411.3.3.7.

WEATHER SHIELD. WINDOWS & DOORS

TOLERANCES UNLESS SPECIFIED:	
INCHES	ANGLE
X ± .1"	XX ± 1°
.XX ± .03"	XX.X ± .5° (1/2")
.XXX ± .015"	XX.XX ± .25° (1/4")

PRODUCTS:
1210 HCEL

REV	DATE	DESCRIPTION	PCR NO.	ENG	PDR #	15790	FINISH:	AREA:	TYP. WALL THICKNESS:	WT/FT:	DATE:	06/13/2019	TITLE:	INSTALLATION INSTRUCTIONS	DWG NO.:	45-22377	SCALE:	1:12	SHEET NAME:	Sheet1	SHEET	1	OF	2	DO NOT SCALE DRAWING
-----	------	-------------	---------	-----	-------	-------	---------	-------	----------------------	--------	-------	------------	--------	---------------------------	----------	----------	--------	------	-------------	--------	-------	---	----	---	----------------------