WEATHER SHIELD.
WINDOWS & DOORS

8218 FRENCH CASEMENT
NAILING FIN INSTALLATION

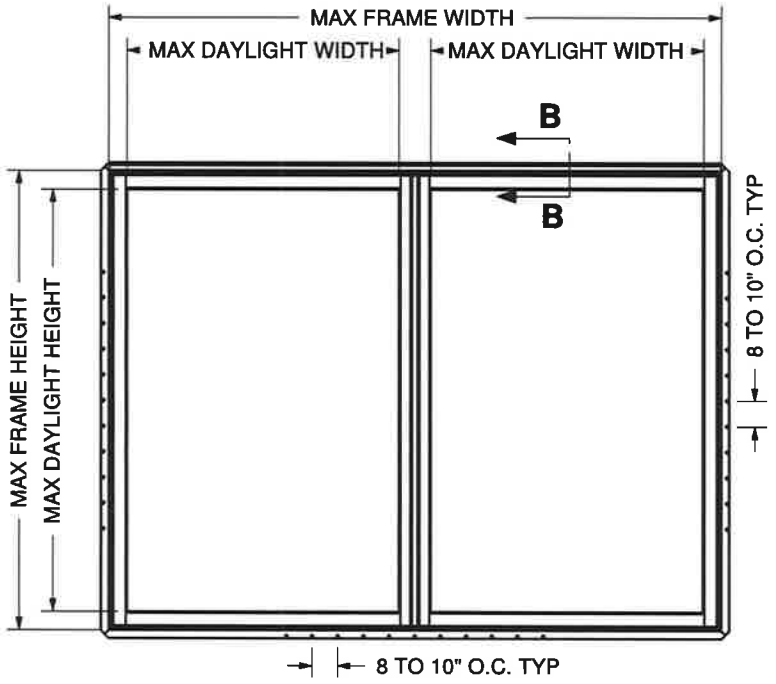

HEAD, SILL & SIDE ANCHORAGE TYPICAL

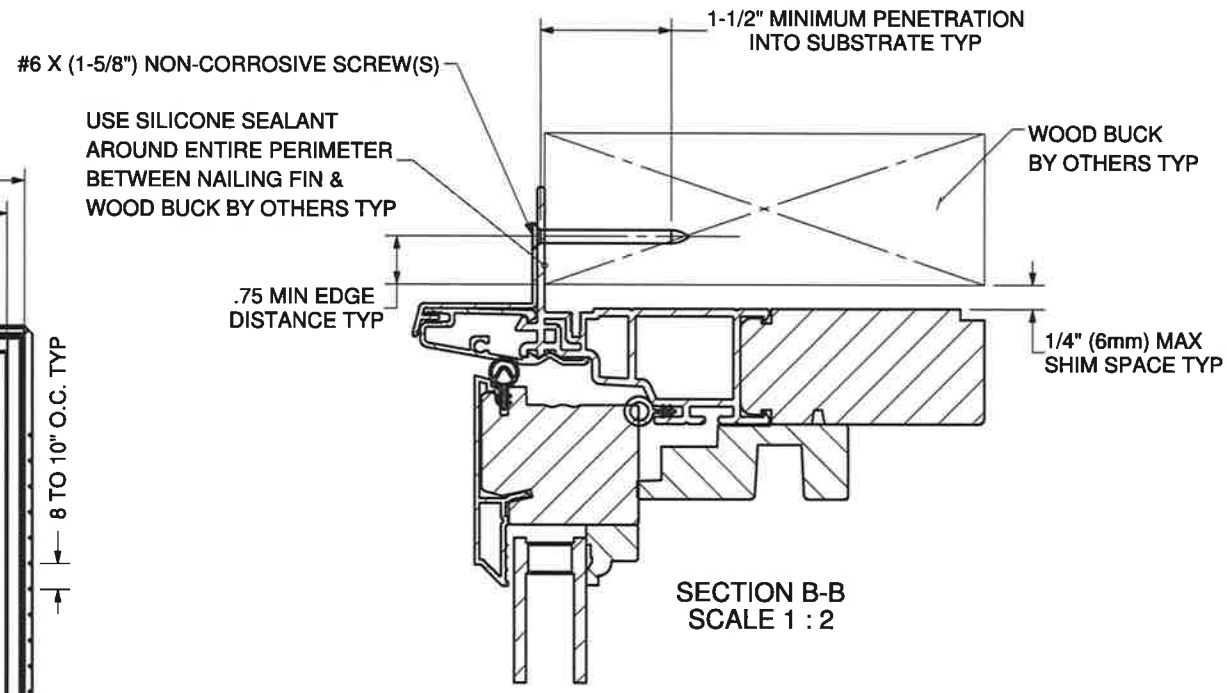

Product I.D.	Description	Conf.	Wind Zone 3	HVHZ	Standard	Frame Size		Max DLO Opening		DP Rating (psf)	Frame Material	Installation		
						Width	Height	Width	Height			Nail Fin	Install Clip	Thru Jamb
8218	French Casement	1W			X	71.06"	71.5"	30.2"	65.8"	+/-50	Wood, Vinyl, Alum.	X		

NOTE(S)
1. THESE UNITS HAVE BEEN TESTED, ANALYZED, HALLMARK CERTIFIED AND FBC APPROVED.:

REV	DATE	DESCRIPTION	PCR NO.	ENG

TYP. WALL THICKNESS:
WT/FT: AREA:
MAT: FINISH:
PDR #: TESTING & CERT PROFILE #45-09259

TOLERANCES UNLESS SPECIFIED:
INCHES: .x ± .1" .xx ± .03" .xxx ± .015"
ANGLE: xx ± 1° xx.x ± .5° (1/2°) xx.xx ± .25° (1/4")

WEATHER SHIELD.
WINDOWS & DOORS

PRODUCTS: 8218
DRAWN BY: JLK/CJA
DATE: 9/18/2019
TITLE: NAIL FIN INSTALLATION INSTRUCTIONS
DWG NO.: 45-23262
REV
SCALE: 1:12 SHEET NAME: Sheet1 SHEET 1 OF 1

DO NOT SCALE DRAWING