



WEATHER SHIELD®

WINDOWS & DOORS

8218 FRENCH CASEMENT NAILING FIN INSTALLATION

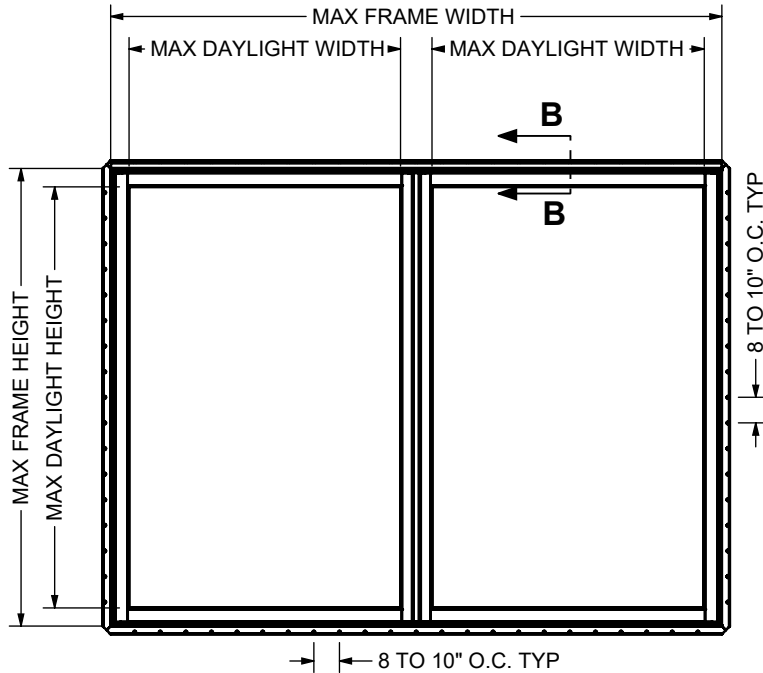

HEAD, SILL & SIDE ANCHORAGE TYPICAL

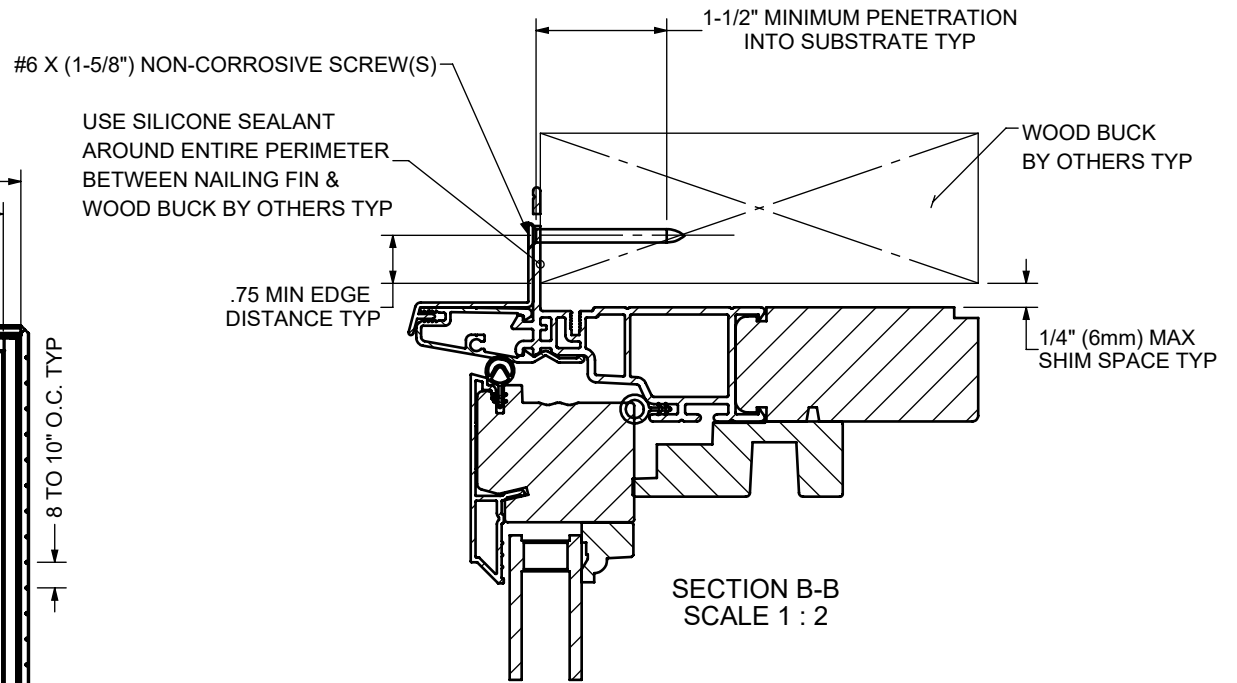

Product I.D.	Description	Conf.	Wind Zone 3	HVHZ	Standard	Frame Size		Max DLO Opening		DP Rating (psf)	Frame Material	Installation		
						Width	Height	Width	Height			Nail Fin	Install Clip	Thru Jamb
8218	French Casement	1W			X	71.06"	71.5"	30.2"	65.8"	+/-50	Wood, Vinyl, Alum.	X		

NOTE(S):

- THESE UNITS HAVE BEEN TESTED, ANALYZED, HALLMARK CERTIFIED AND FBC APPROVED.
- FASTENERS, ANCHORS, AND CONNECTORS SHALL COMPLY WITH THE CORROSION RESISTANCE REQUIREMENTS OF THE 2026 FLORIDA BUILDING CODE, SECTION 1711, BASED ON EXPOSURE CONDITIONS AND PROXIMITY TO A SALTWATER SHORELINE AND NOT ALL THE ONES SHOWN HERE NECESSARILY APPLY.

TOLERANCES UNLESS SPECIFIED:	
INCHES	ANGLE
.X ± .1"	XX ± 1°
.XX ± .03"	XX.X ± .5° (1/2°)
.XXX ± .015"	XX.XX ± .25° (1/4°)

PRODUCTS:
8218

DRAWN BY:
JMK

DATE:
2/13/2026

TITLE:
NAIL FIN INSTALLATION INSTRUCTIONS

PROPERTY OF WEATHER SHIELD MFG., INC.
DRAWING IS NOT TO BE REPRINTED OR
SUBMITTED FOR USE OUTSIDE OF
WEATHER SHIELD MFG., INC.
ALL RIGHTS RESERVED.

DWG NO.:
45-23262

SCALE: 1:12 | SHEET NAME: Sheet1

REV
A

DO NOT SCALE DRAWING