





Fiber-Classic® & Smooth-Star®

WOOD OR COMPOSITE EDGE
MULTI-LITE GLAZED FIBERGLASS DOUBLE DOOR
w/ or w/out SIDELITES
INSWING/OUTSWING
"IMPACT"

GENERAL NOTES

1. This product evaluation drawing has been developed in compliance with the 8th Edition (2023) Florida Building Code (FBC) including the "High Velocity Hurricane Zone" (HVHZ).
2. Product anchors shall be as listed and spaced as shown on details. Anchor embedment to base material shall be beyond wall dressing or stucco.
3. When used in the "HVHZ" this product complies with Section 1626 of the FBC and does not require an impact resistant covering.
4. When used in areas outside of the "HVHZ" requiring wind borne debris protection, this product complies with FBC Sections 1609.1.2 & R301.2.1.2 and does not require an impact resistant covering. This product meets missile level "D" and includes Wind Zone 4 as defined in ASTM E 1996 and FBC Sections 1609.1.2.2 & R301.2.1.2.1.
5. For 2x stud framing construction, anchoring of these units shall be the same as that shown for 2x buck masonry construction.
6. Site conditions that deviate from the details of this drawing require further engineering analysis by a licensed engineer or registered architect.
7. This product meets the water infiltration requirements for the "HVHZ".
8. Outswing configurations using Coastal Sill (item #36) under active doors meet water infiltration requirements for "HVHZ". All other configurations do not meet the water infiltration requirements for the "HVHZ" and shall be installed only in non-habitable areas or at habitable locations protected by an overhang or canopy such that the angle between the edge of canopy or overhang to sill is less than 45 degrees.


TABLE OF CONTENTS			
SHEET #	DESCRIPTION	SHEET#	
1	Typical Elevations, Design Pressures & General Notes	8	Vertical Cross Sections (Thresholds)
2	Door Panel Details	9	Buck Anchoring
3	Sidelite Panel Details	10	Frame Anchoring
4	Elevations	11	Hardware Details
5	Horizontal & Vertical Cross Sections (2X Buck)	12	Glazing Details
6	Horizontal & Vertical Cross Sections (1X Buck)	13	Bill of Materials & Components
7	Horizontal & Vertical Cross Sections (Direct to Masonry)		

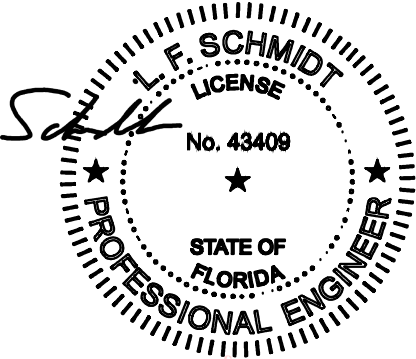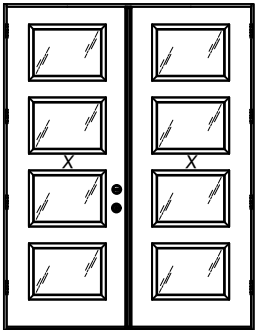

Digitally signed by Lyndon F Schmidt
Date: 2025.06.17 07:58:14 -04'00'

This item has been digitally signed and sealed by
L. F. Schmidt, P.E. on the date adjacent to the seal.
Printed copies of this document are not
considered signed and sealed and the signature
must be verified on any electronic copies.

THIS PRODUCT APPROVAL IS VALID
ONLY FOR THE STATE OF FLORIDA

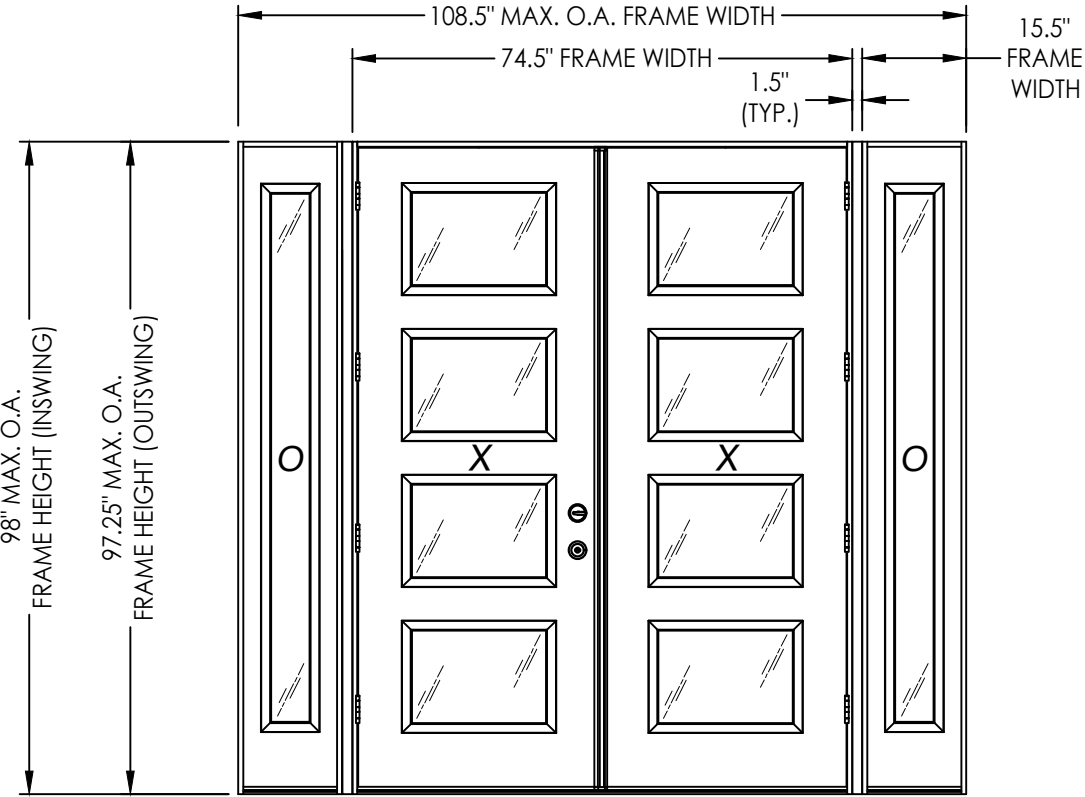

CONFIGURATION	LOCK HARDWARE	DESIGN PRESSURE (PSF) INSWING		DESIGN PRESSURE (PSF) OUTSWING	
		POSITIVE	NEGATIVE	POSITIVE	NEGATIVE
XX, OXXO	Latch & Deadbolt	+50.0	-55.0	+55.0	-55.0
XX, OXXO	Multi-point	+55.0	-55.0	+55.0	-55.0

Documents Prepared By:
Lyndon F. Schmidt
P.E. No. 43409

RW BUILDING CONSULTANTS, INC.
P.O. Box 230, Valrico, FL 33595
Phone No.: 813.659.9197
FBPE Registry License No. 9813

PRODUCT: THERMA-TRU
FIBERGLASS DOOR
PART OR ASSEMBLY:
TYPICAL ELEVATION, DESIGN
PRESSURES & GENERAL NOTES

NO.	DATE	REVISIONS		
3	6/16/25	REVISE DIRECT TO MASONRY INST.	LFS	
2	7/27/23	UPDATE TO 8TH ED. (2023) FBC	LFS	
1	7/23/20	UPDATE TO 7TH ED (2020) FBC	LFS	

DATE: 5/19/20

SCALE: N.T.S.

DWG. BY: RW


CHK. BY: LFS

DRAWING NO.:


FL-30482.9

SHEET 1 OF 13


Z:\2023 FBC Drawings\Therma-Tru\FL-30482 R5\FL-30482.7-9.dwg

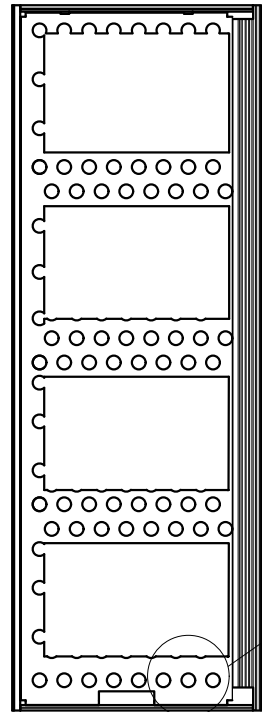

PANEL REINFORCEMENT
(0.023" Thick Steel)

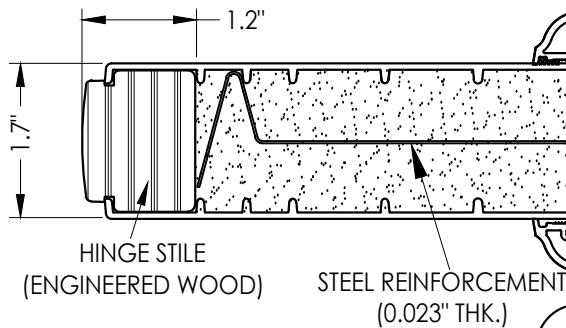


1 HORIZONTAL CROSS SECTION
2 WOOD EDGE

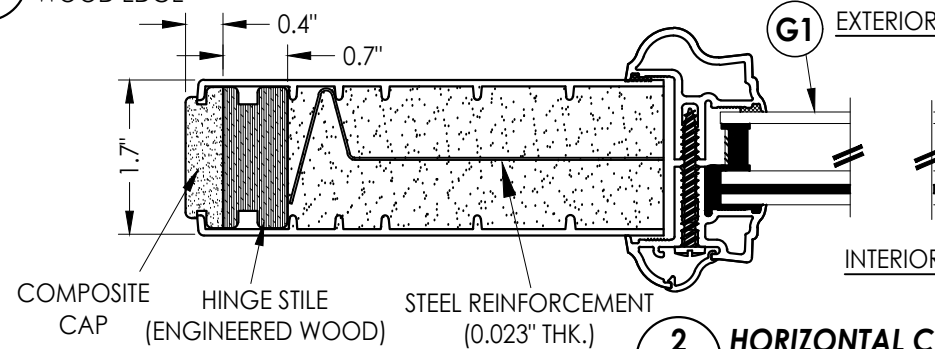


2 HORIZONTAL CROSS SECTION
2 COMPOSITE EDGE


- NOTES:
- BOOK, HYBRID & U1 DOORS MAY EACH BE FABRICATED AS WOOD OR COMPOSITE EDGE DOORS
 - CUT DOWN OPTION: DOORS MAY BE TRIMMED UP TO 1/4" MAX. ALONG THE TOP & BOTTOM RAILS (TOTAL DOOR REDUCED HEIGHT OF 1/2")

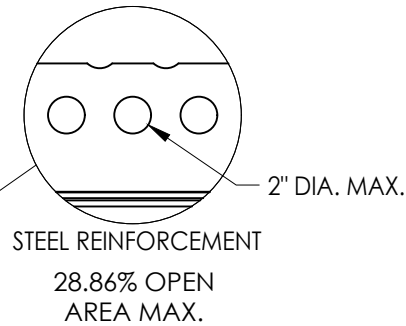


* #8 X 2.5" PFH WS (TYP. @ EACH DOOR CORNER)

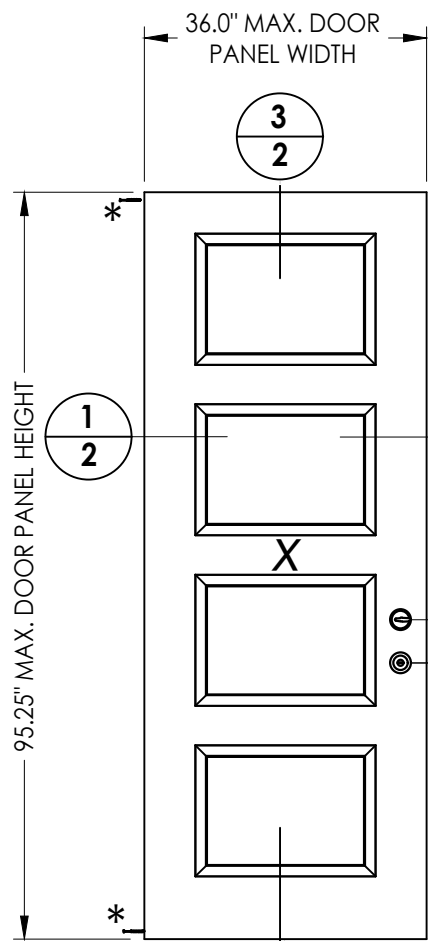


40 DOOR PANEL
BOOK

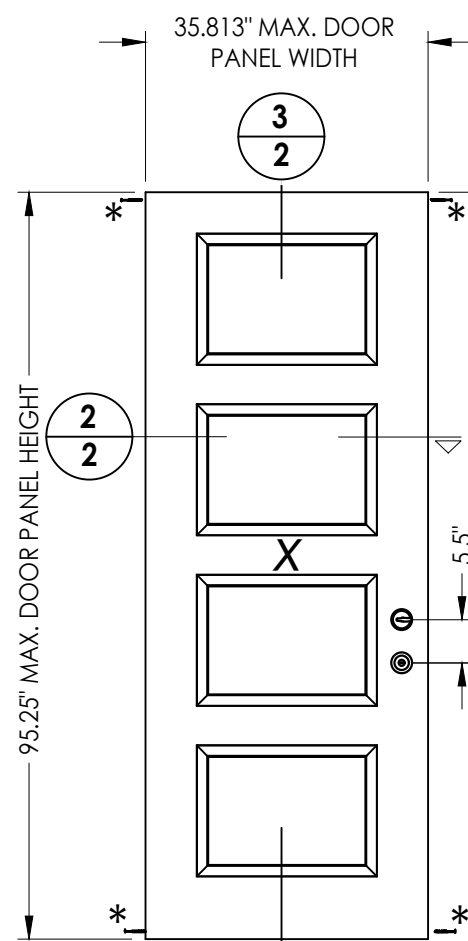


41 DOOR PANEL
Hybrid Door

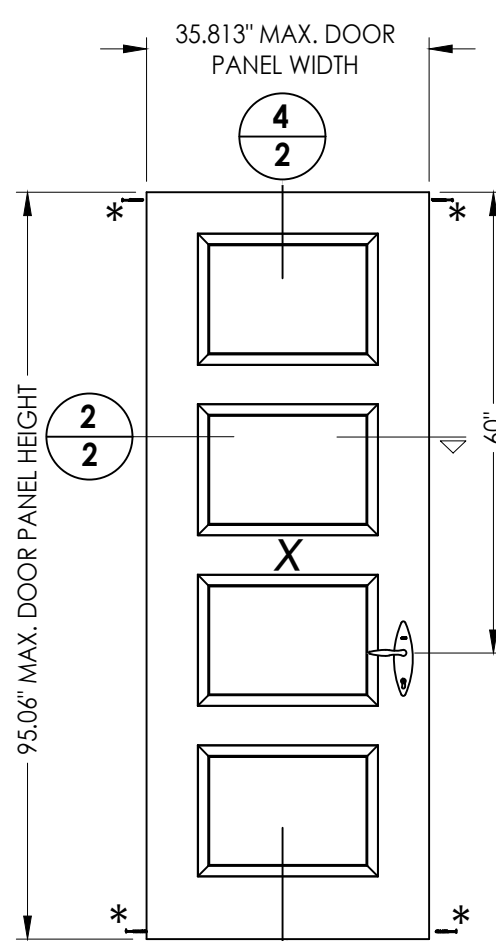

42 DOOR PANEL
U1 Door

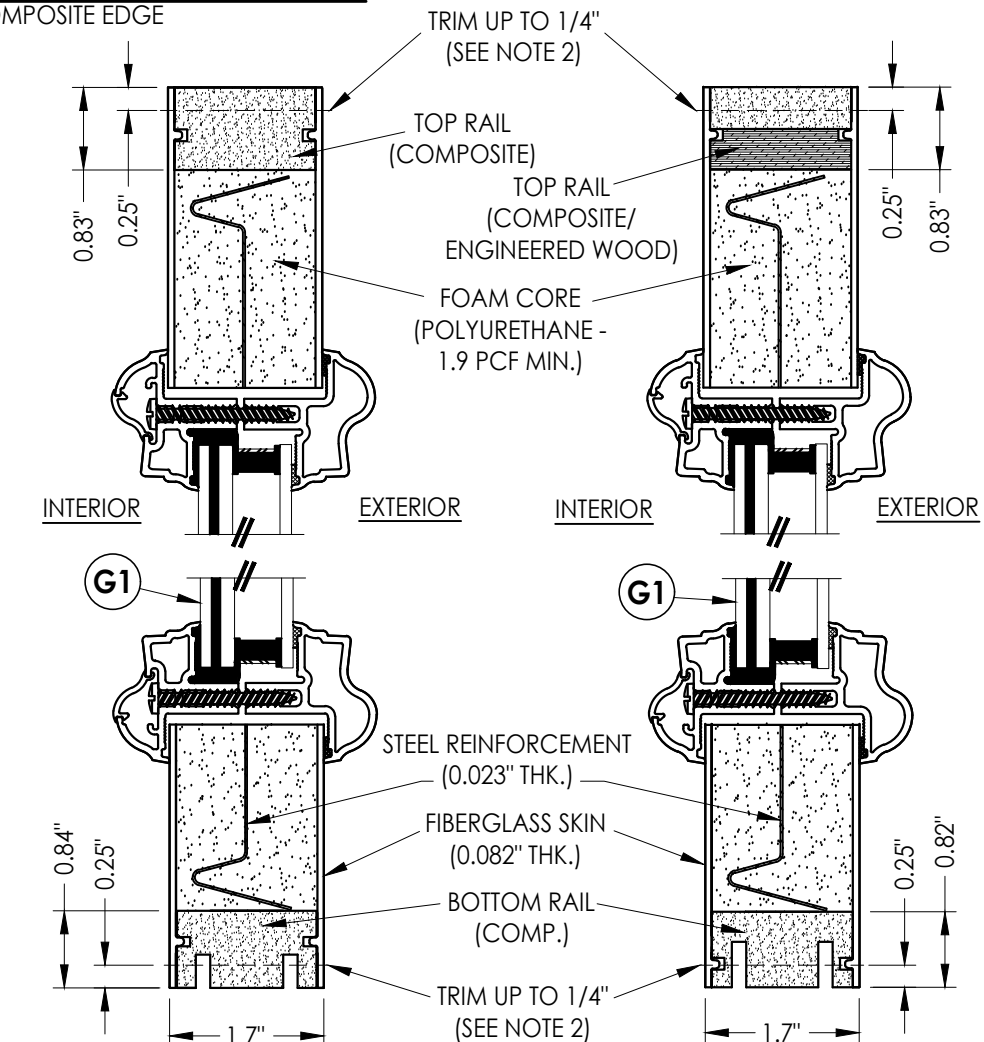

3 VERTICAL CROSS SECTION
2 WOOD EDGE

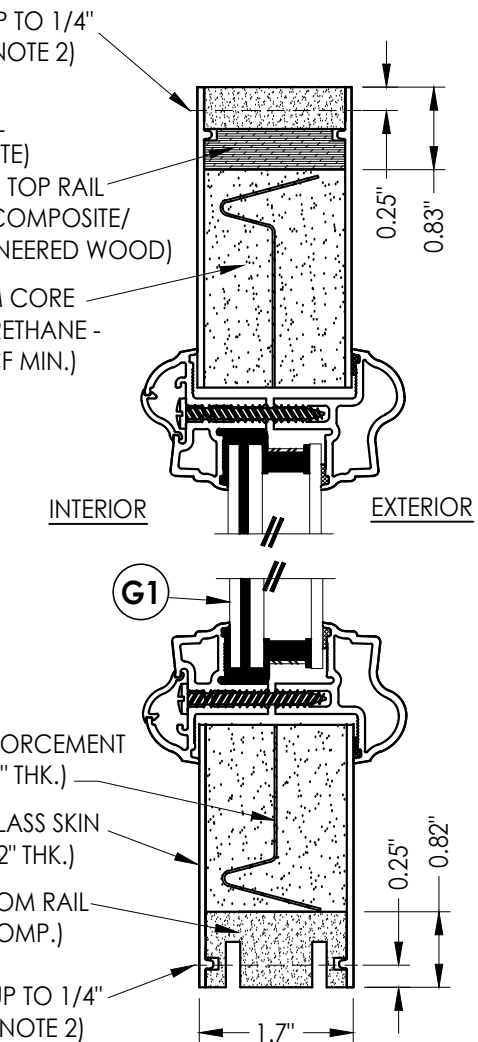

4 VERTICAL CROSS SECTION
2 COMPOSITE EDGE

Documents Prepared By:
Lyndon F. Schmidt
P.E. No. 43409

PRODUCT:
THERMA-TRU
FIBERGLASS DOOR

PART OR ASSEMBLY:
DOOR PANEL DETAILS

NO.	DATE	REVISIONS
3	6/16/25	REVISE DIRECT TO MASONRY INST. LFS
2	7/27/23	UPDATE TO 8TH ED. (2023) FBC LFS
1	7/23/20	UPDATE TO 7TH ED (2020) FBC LFS

DATE: 5/19/20

SCALE: N.T.S.

DWG. BY: RW

CHK. BY: LFS


DRAWING NO.:

FL-30482.9


SHEET 2 OF 13

RW BUILDING CONSULTANTS, INC.
P.O. Box 230, Valrico, FL 33595
Phone No.: 813.659.9197
FBPE Registry License No. 9813


Z:\2023 FBC Drawings\Therma-Tru\FL-30482 R5\FL-30482.7-9.dwg

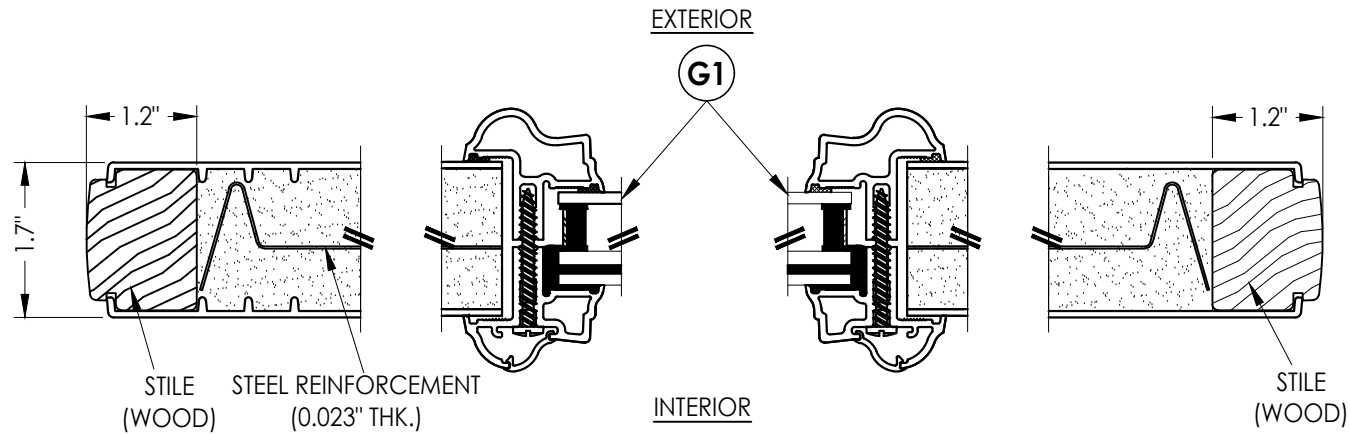


1
3 HORIZONTAL CROSS SECTION

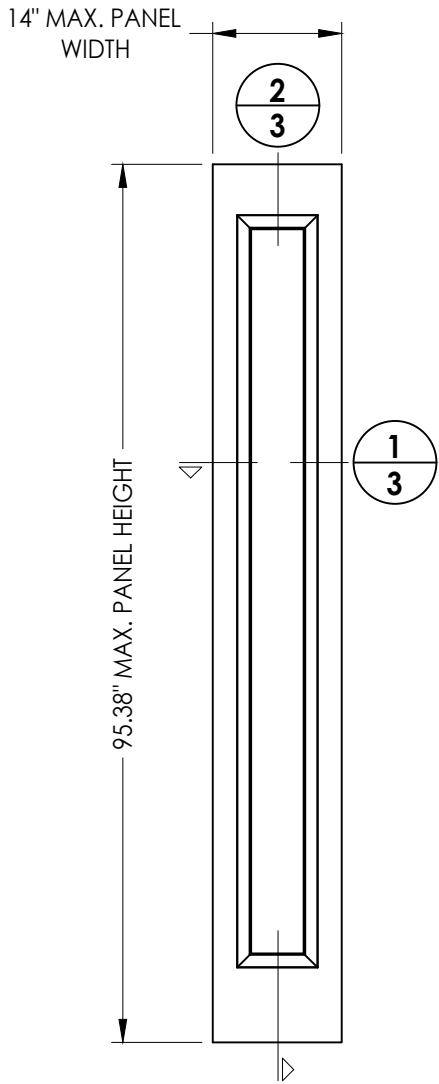

50 SIDELITE PANEL

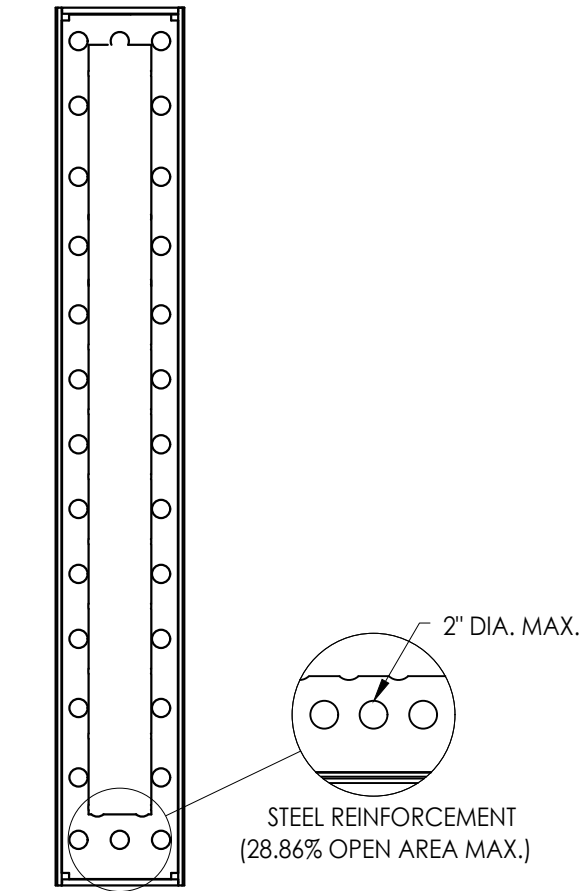


PANEL REINFORCEMENT
(0.023" Thick Steel)

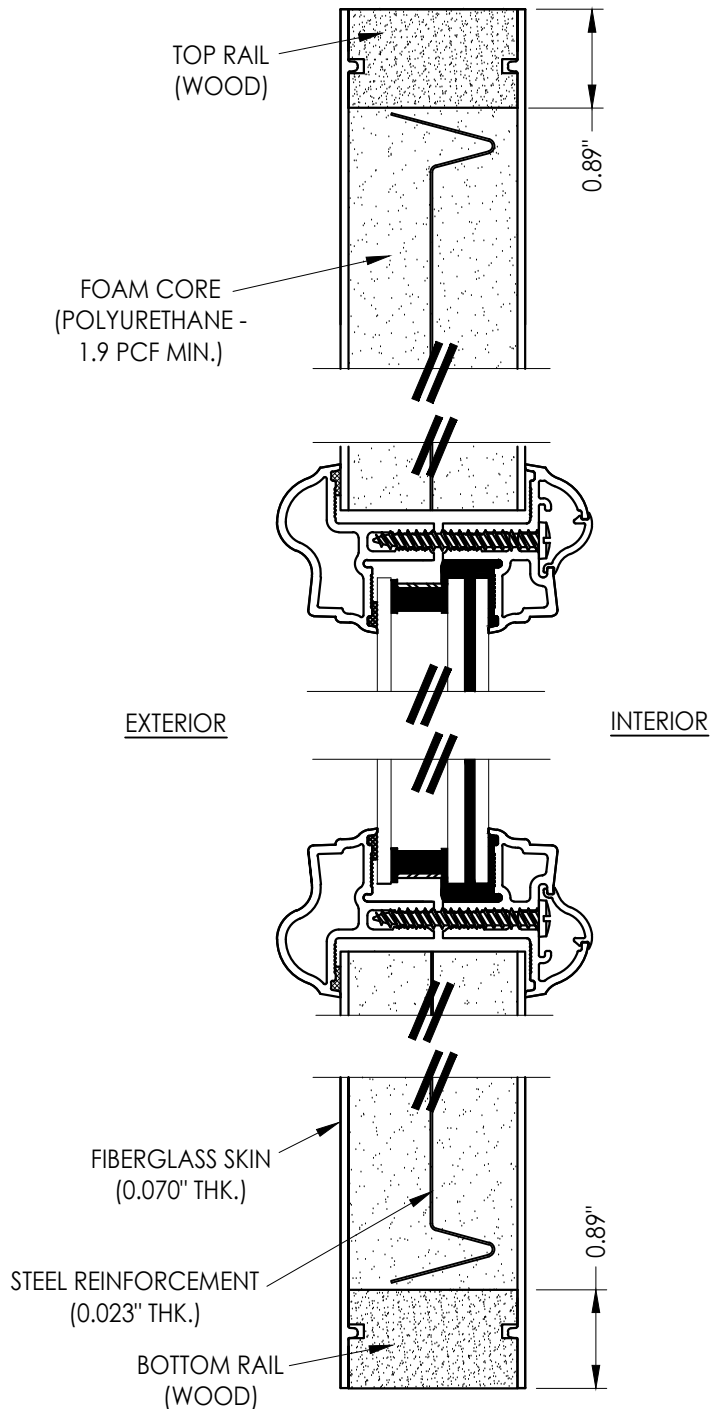


2
3 VERTICAL CROSS SECTION

Documents Prepared By: Lyndon F. Schmidt P.E. No. 43409				RWBUILDING CONSULTANTS, INC. P.O. Box 230, Valrico, FL 33595 Phone No.: 813.659.9197 FBPE Registry License No. 9813			
PRODUCT: THERMA-TRU FIBERGLASS DOOR		PART OR ASSEMBLY: SIDELITE PANEL DETAILS					
				LFS			
		3	6/16/25	REVISE DIRECT TO MASONRY INST.	FBC		
		2	7/27/23	UPDATE TO 8TH ED. (2023)	FBC		
		1	7/23/20	UPDATE TO 7TH ED (2020)	FBC		
		NO.	DATE		BY		
				REVISIONS			
DATE: 5/19/20							
SCALE: N.T.S.							
DWG. BY: RW							
CHK. BY: LFS							
DRAWING NO.: FL-30482.9							
SHEET 3 OF 13							


Z:\2023 FBC Drawings\Therma-Tru\FL-30482 R5\FL-30482.7-9.dwg

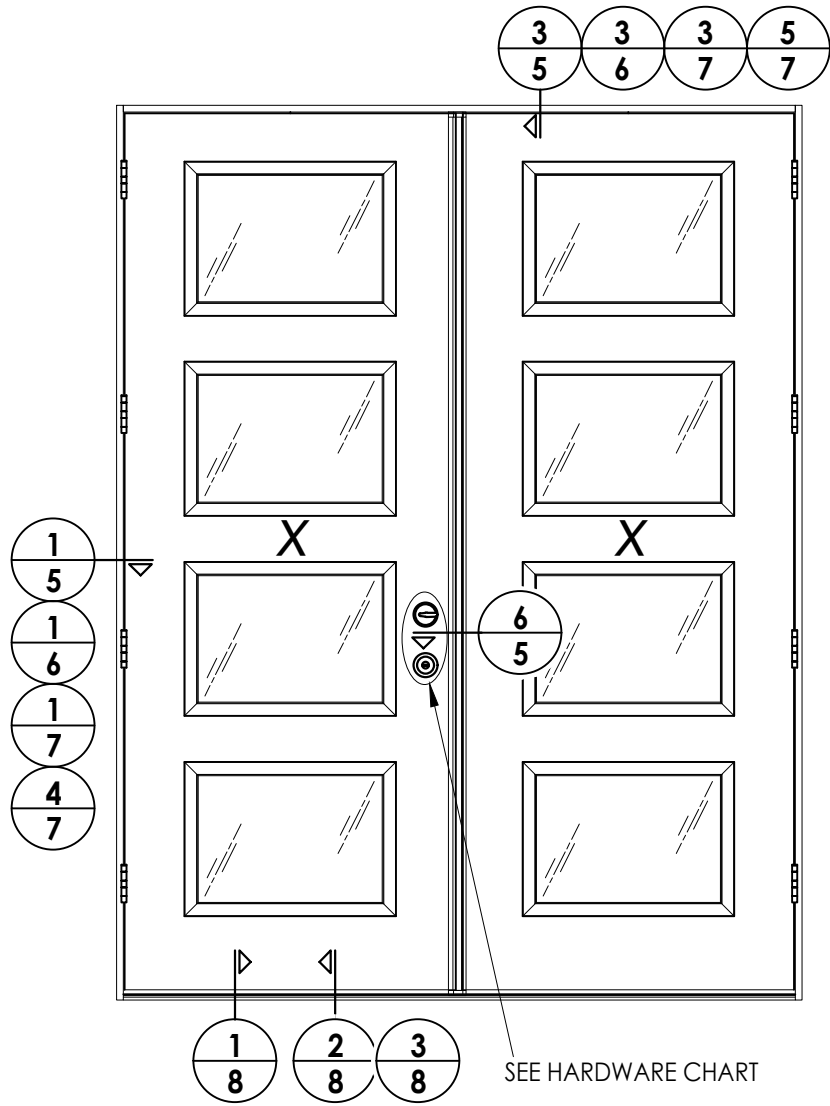

ELEVATION
XX

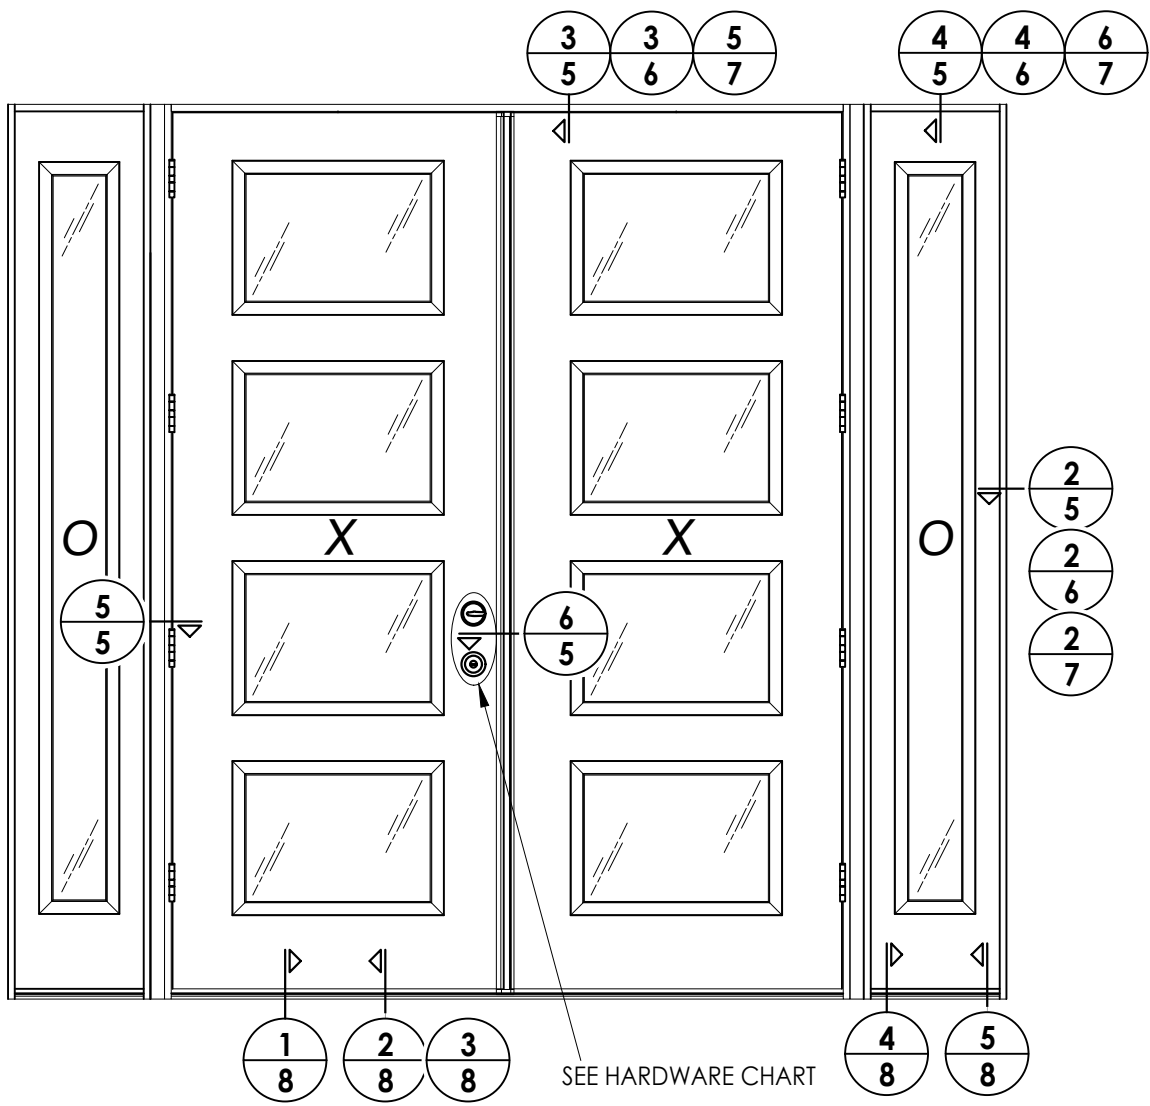

ELEVATION
OXXO

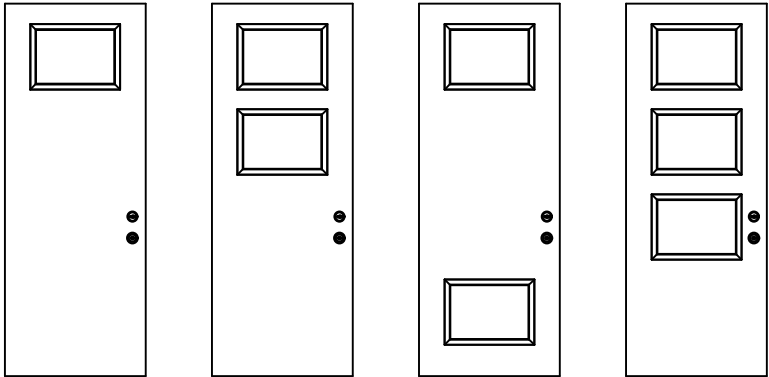

Fiber-Classic/Smooth-Star Door Panel Options

Panel options shown are for illustration and are representative only
(similar glazed panel configurations are allowed)

HARDWARE TABLE	
MANUFACTURER	MODEL
SCHLAGE	Knob: F51
	Deadbolt: B60
KWIKSET	Knob: SIGNATURE SERIES
	Deadbolt: SIGNATURE SERIES (980)
HOPPE (THERMA-TRU)	MULTI-POINT : MPDGSB (3 pt. Manual Shootbolt)

Documents Prepared By:
Lyndon F. Schmidt
P.E. No. 43409

PRODUCT:
THERMA-TRU
FIBERGLASS DOOR

PART OR ASSEMBLY:
ELEVATIONS

DATE: 5/19/20

SCALE: N.T.S.

DWG. BY: RW

CHK. BY: LFS

DRAWING NO.: FL-30482.9

SHEET 4 OF 13

REVISE DIRECT TO MASONRY INST. LFS

UPDATE TO 8TH ED. (2023) FBC LFS

UPDATE TO 7TH ED (2020) FBC LFS


NO. DATE BY

REVISIONS


© 2020 R.W. BUILDING CONSULTANTS INC.

RW BUILDING CONSULTANTS, INC.
P.O. Box 230, Valrico, FL 33595
Phone No.: 813.659.9197
FBPE Registry License No. 9813


Z:\2023 FBC Drawings\Therma-Tru\FL-30482 R5\FL-30482.7-9.dwg

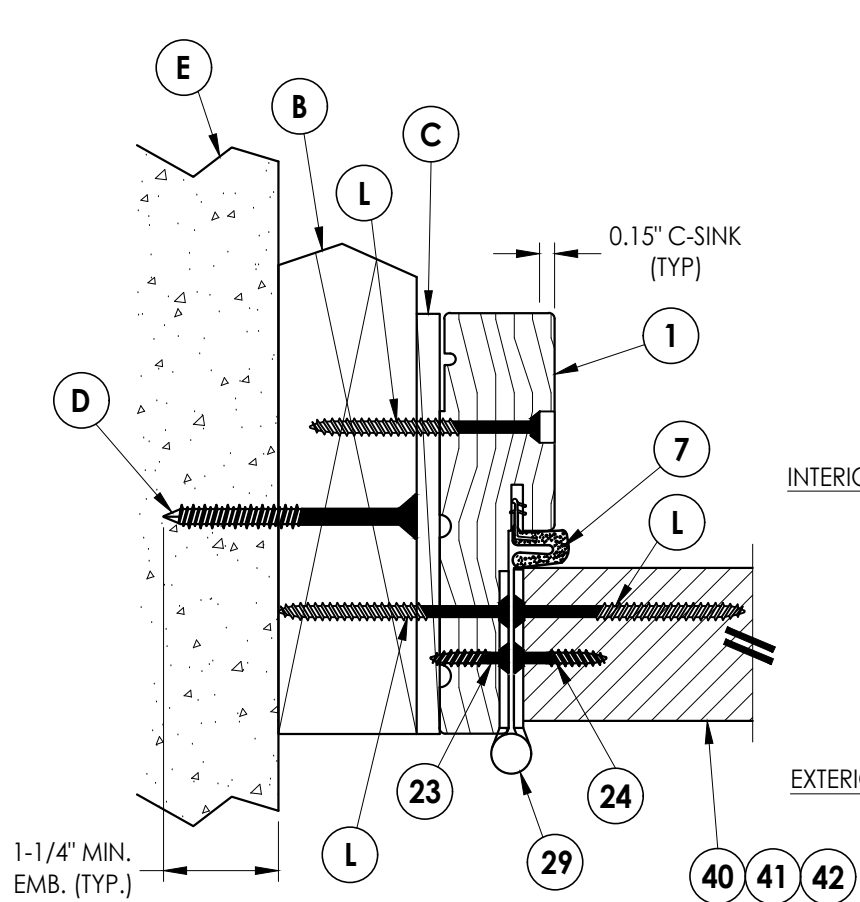


1 HORIZONTAL CROSS SECTION
5 Shown w/ 2X Buck
Outswing shown (Inswing similar)

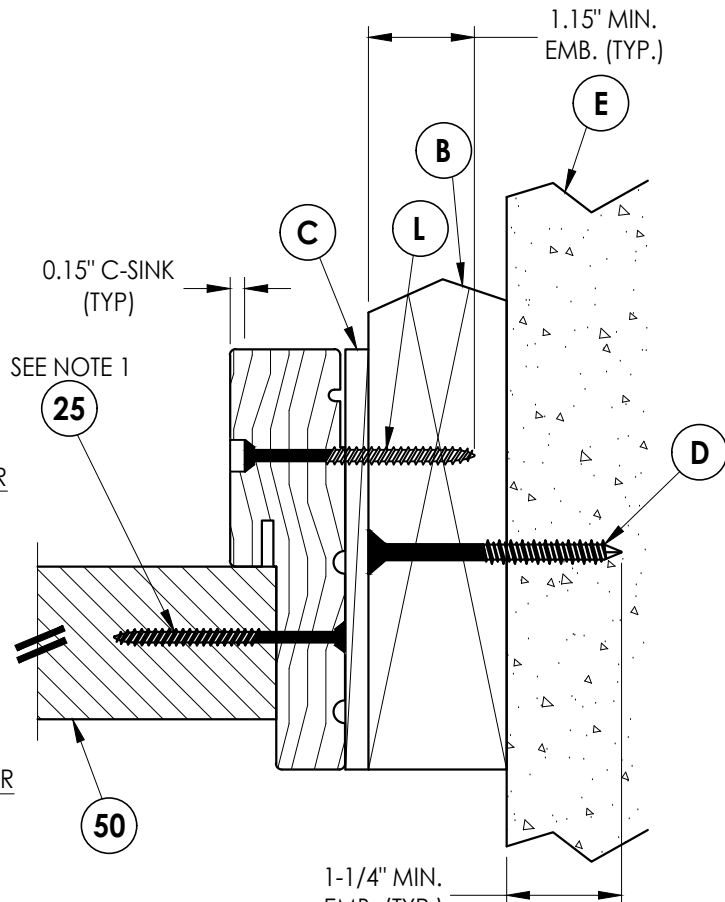


2 HORIZONTAL CROSS SECTION
5 Shown w/ 2X Buck
Outswing shown (Inswing similar)

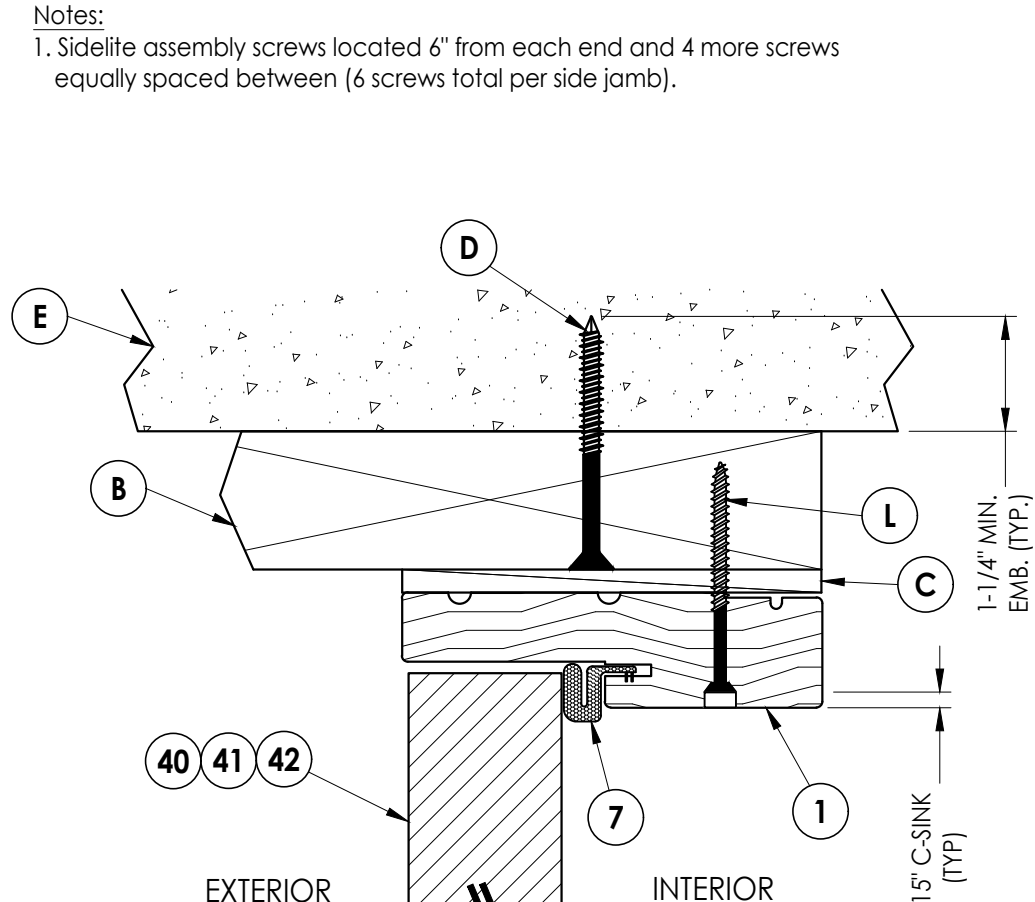


3 VERTICAL CROSS SECTION
5 Shown w/ 2X Buck
Outswing shown (Inswing similar)

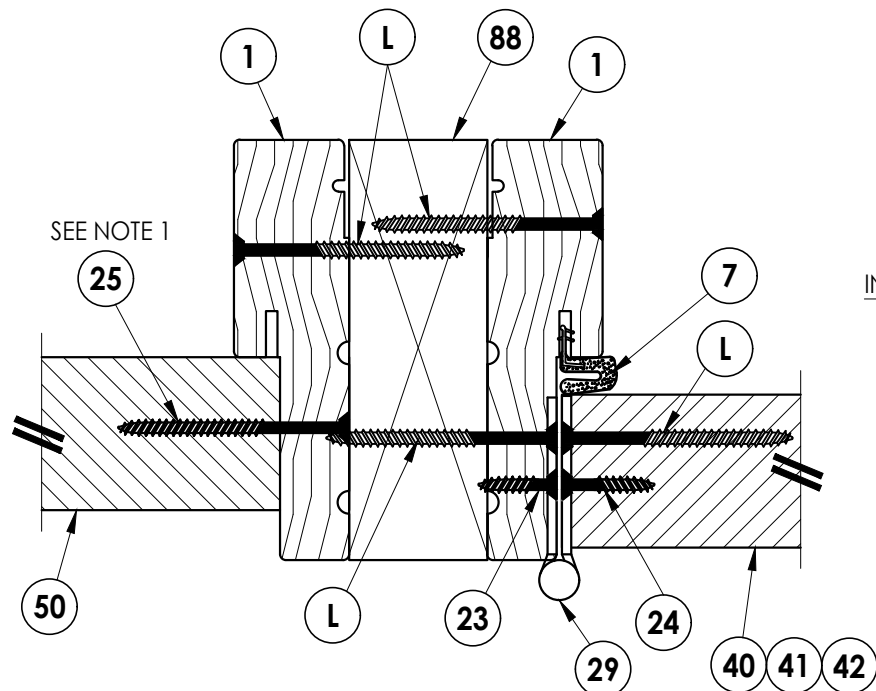

5 HORIZONTAL CROSS SECTION
5 Outswing shown (Inswing similar)

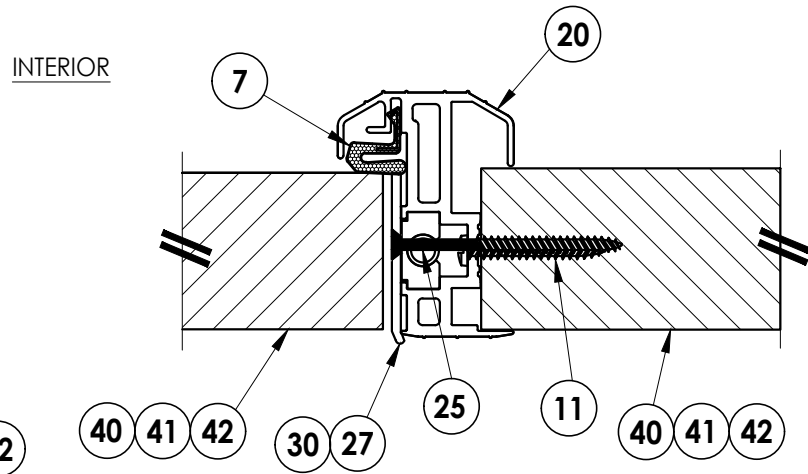

6 HORIZONTAL CROSS SECTION
5 Outswing shown (Inswing similar)

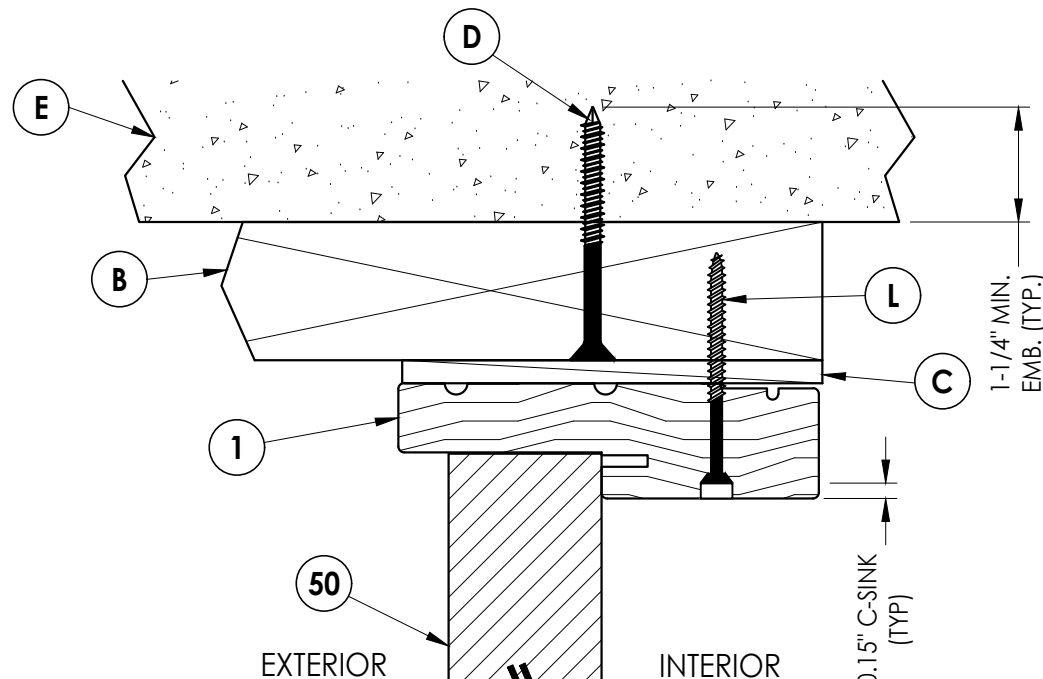

4 VERTICAL CROSS SECTION
5 Shown w/ 2X Buck
Outswing shown (Inswing similar)

Notes:
1. Sidelite assembly screws located 6" from each end and 4 more screws
equally spaced between (6 screws total per side jamb).

Documents Prepared By:
Lyndon F. Schmidt
P.E. No. 43409

RW BUILDING CONSULTANTS, INC.
P.O. Box 230, Valrico, FL 33595
Phone No.: 813.659.9197
FBPE Registry License No. 9813

PRODUCT:
THERMA-TRU
FIBERGLASS DOOR

PART OR ASSEMBLY:
HORIZONTAL & VERTICAL
CROSS SECTIONS (2X BUCK)

NO.	DATE	REVISIONS
3	6/16/25	REVISE DIRECT TO MASONRY INST. LFS
2	7/27/23	UPDATE TO 8TH ED. (2023) FBC LFS
1	7/23/20	UPDATE TO 7TH ED (2020) FBC LFS

DATE: 5/19/20

SCALE: N.T.S.

DWG. BY: RW


CHK. BY: LFS

DRAWING NO.:


FL-30482.9

SHEET 5 OF 13

1. Sidelite assembly screws located 6" from each end and 4 more screws equally spaced between (6 screws total per side jamb).

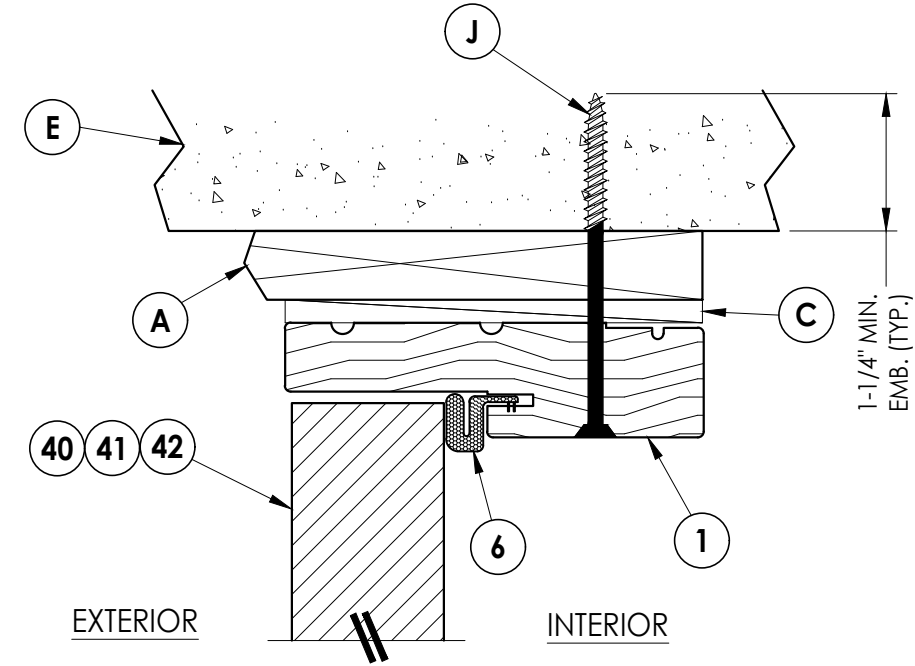


3 VERTICAL CROSS SECTION
6 Shown w/ 1X sub-buck
Outswing shown (Inswing similar)

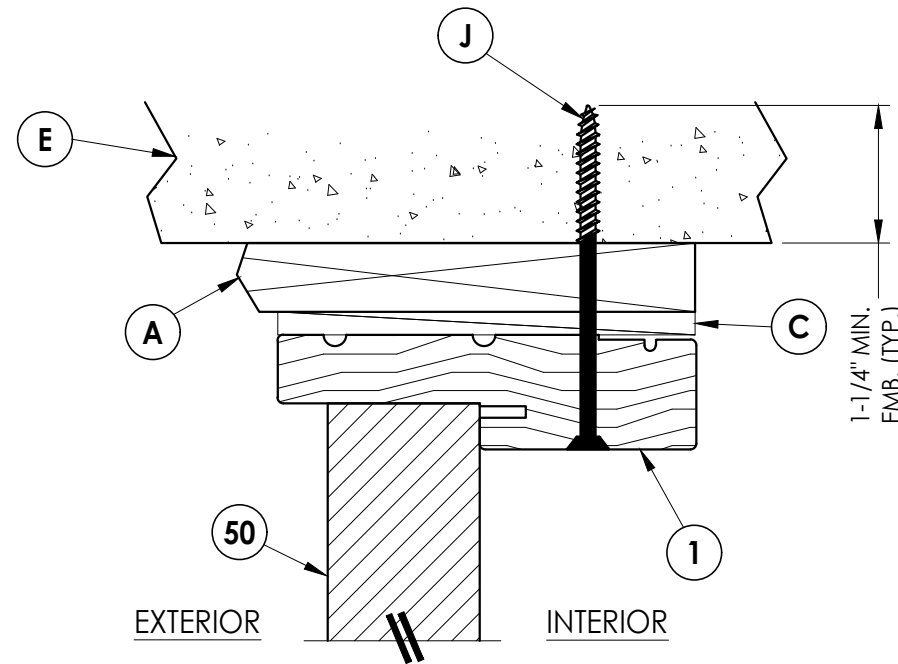


4 VERTICAL CROSS SECTION
6 Shown w/ 1X sub-buck
Outswing shown (Inswing similar)

[illegible]


Z:\2023 FBC Drawings\Therma-Tru\FL-30482 R5\FL-30482.7-9.dwg

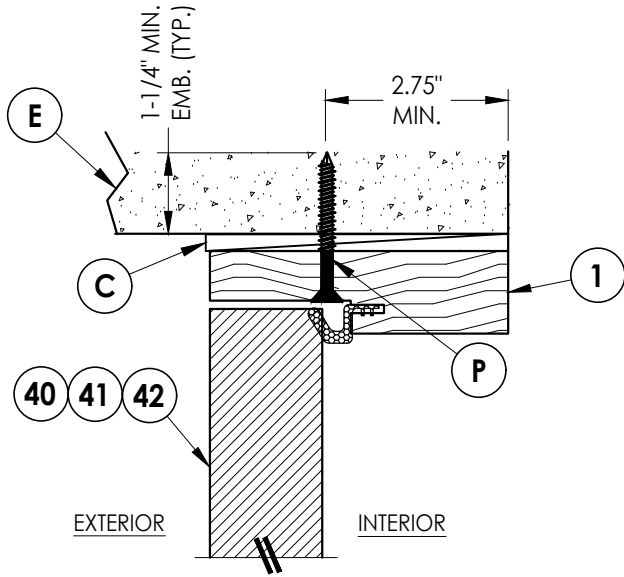

3/7 VERTICAL CROSS SECTION
Shown Direct to Masonry
Outswing only w/ 4-9/16" jamb
Double Door Only (N/A w/ Sidelites)

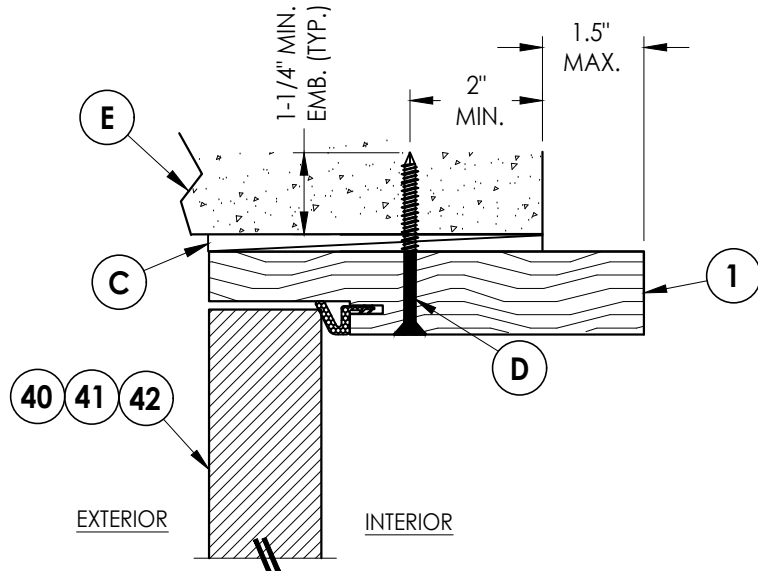


5/7 VERTICAL CROSS SECTION
Shown Direct to Masonry
Outswing only w/ 6-9/16" jamb

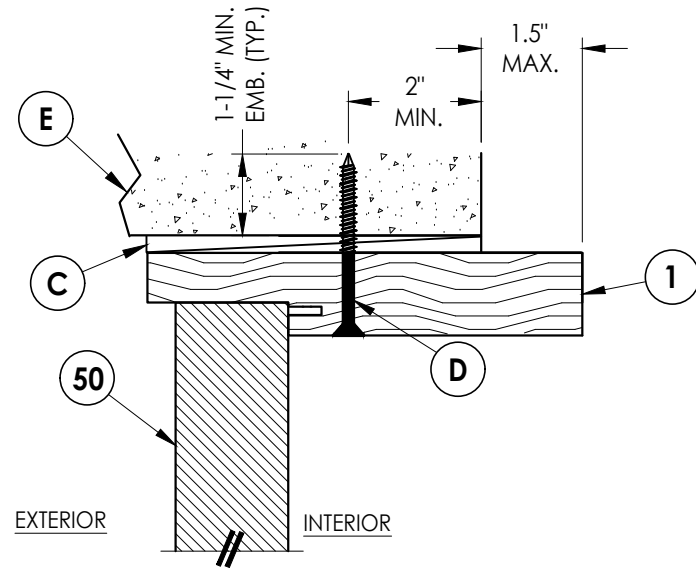


6/7 VERTICAL CROSS SECTION
Shown Direct to Masonry
Outswing only w/ 6-9/16" jamb

Note:


1. Sidelite assembly screws located 6" from each end plus 4 more equally spaced between (6 screws total per side jamb).

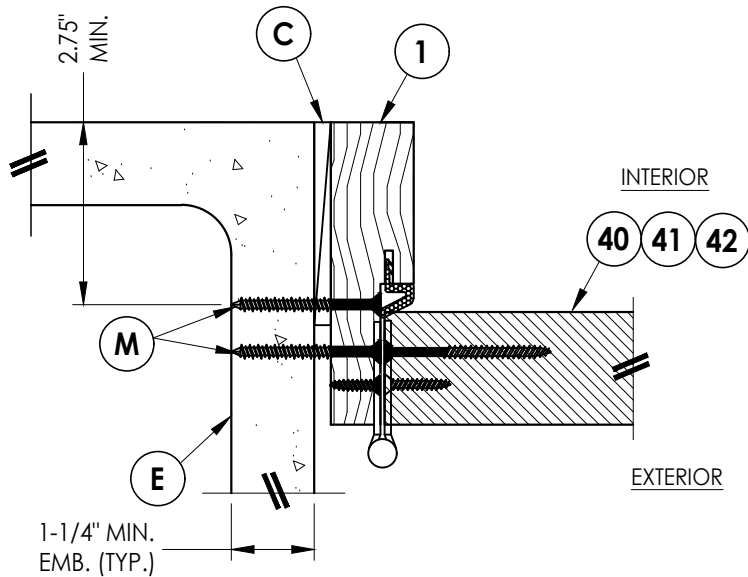

1/7 HORIZONTAL CROSS SECTION
Shown Direct to Masonry
Outswing only w/ 4-9/16" jamb
Double Door Only (N/A w/ Sidelites)

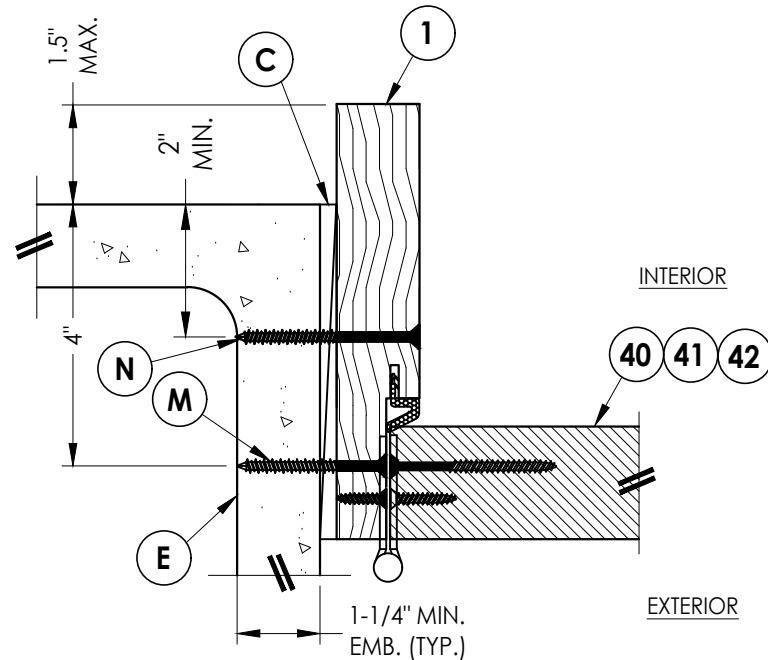

4/7 HORIZONTAL CROSS SECTION
Shown Direct to Masonry
Outswing only w/ 6-9/16" jamb

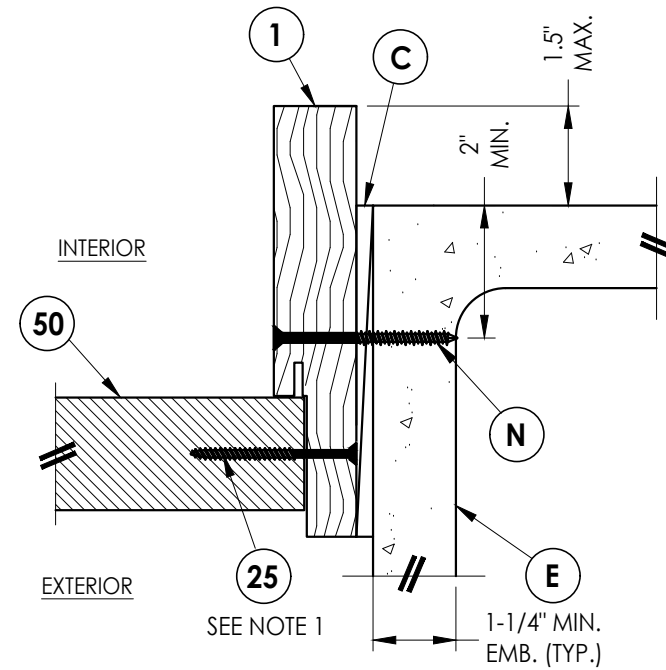

2/7 HORIZONTAL CROSS SECTION
Shown Direct to Masonry
Outswing only w/ 6-9/16" jamb

Documents Prepared By:
Lyndon F. Schmidt
P.E. No. 43409

RW BUILDING CONSULTANTS, INC.
P.O. Box 230, Valrico, FL 33595
Phone No.: 813.659.9197
FBPE Registry License No. 9813

PRODUCT: THERMA-TRU
FIBERGLASS DOOR
PART OR ASSEMBLY:
HORIZONTAL & VERTICAL
SECTIONS (DIRECT TO MASONRY)

REVISIONS			
NO.	DATE	BY	
3	6/16/25	REVISE DIRECT TO MASONRY INST.	LFS
2	7/27/23	UPDATE TO 8TH ED. (2023) FBC	LFS
1	7/23/20	UPDATE TO 7TH ED (2020) FBC	LFS

DATE: 8/10/16

SCALE: N.T.S.

DWG. BY: RW

CHK. BY: LFS






DRAWING NO.:

FL-30482.9

SHEET 7 OF 13

Z:\2023 FBC Drawings\Therma-Tru\FL-30482 R5\FL-30482.7-9.dwg

Note:
1. Sill Item #'s 32, 33, 34 & 35 are attached to jambs w/ (3) #8 X 2-1/2" pfh screws at each end.
Sill Item #'s 36 are attached to jambs w/ (2) #8 X 2-1/2" pfh screws at each end.

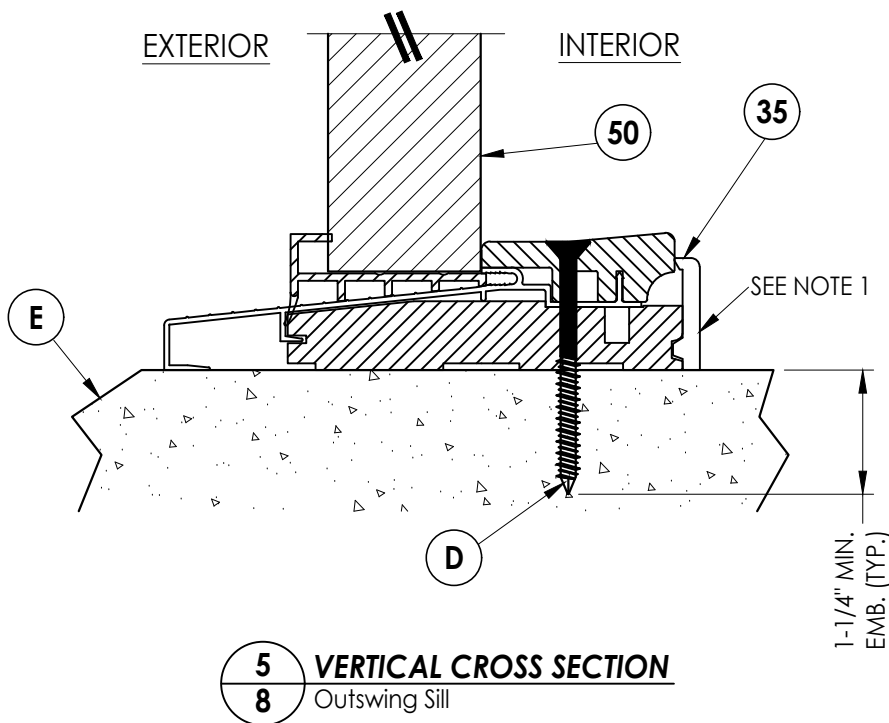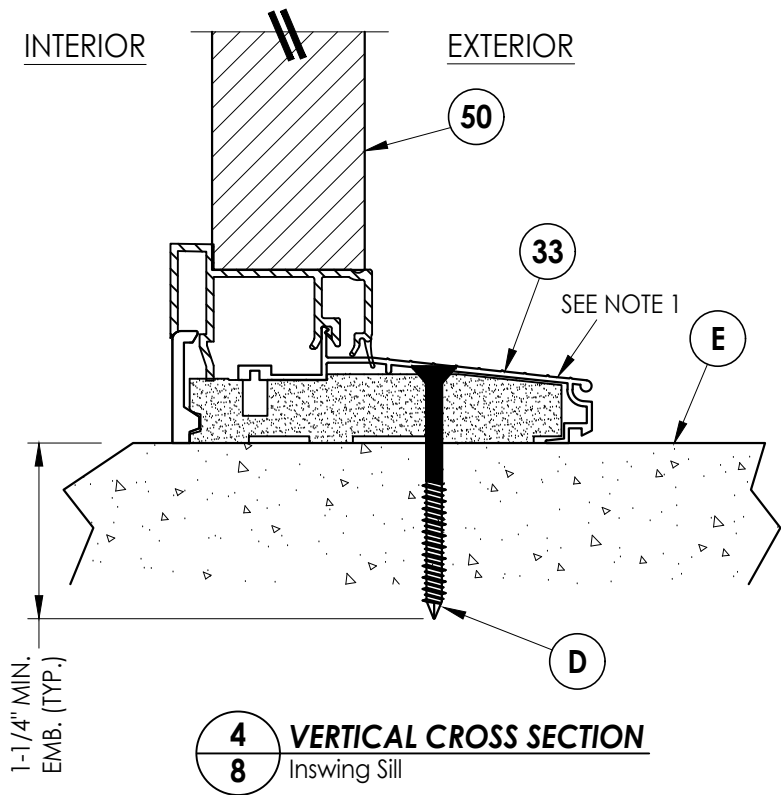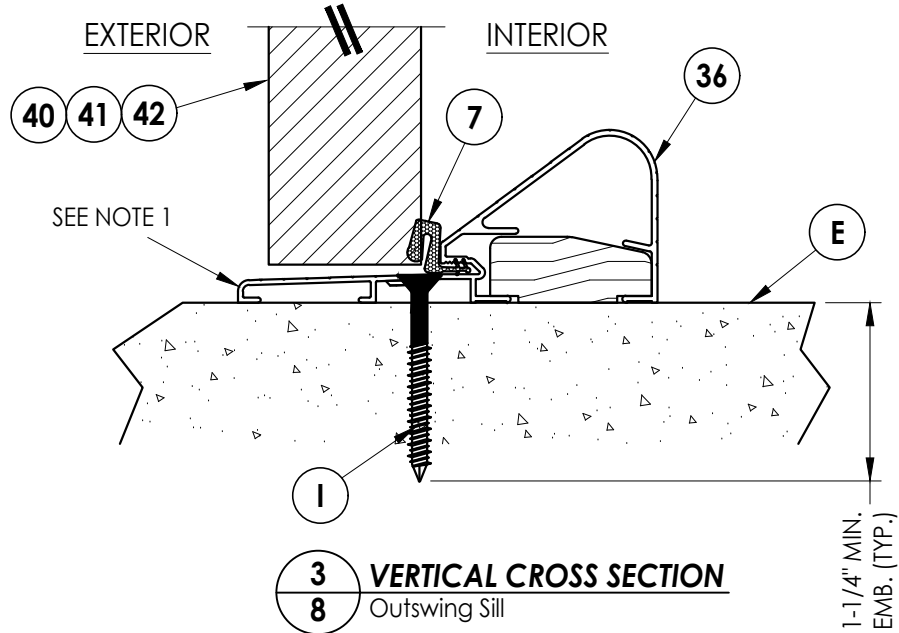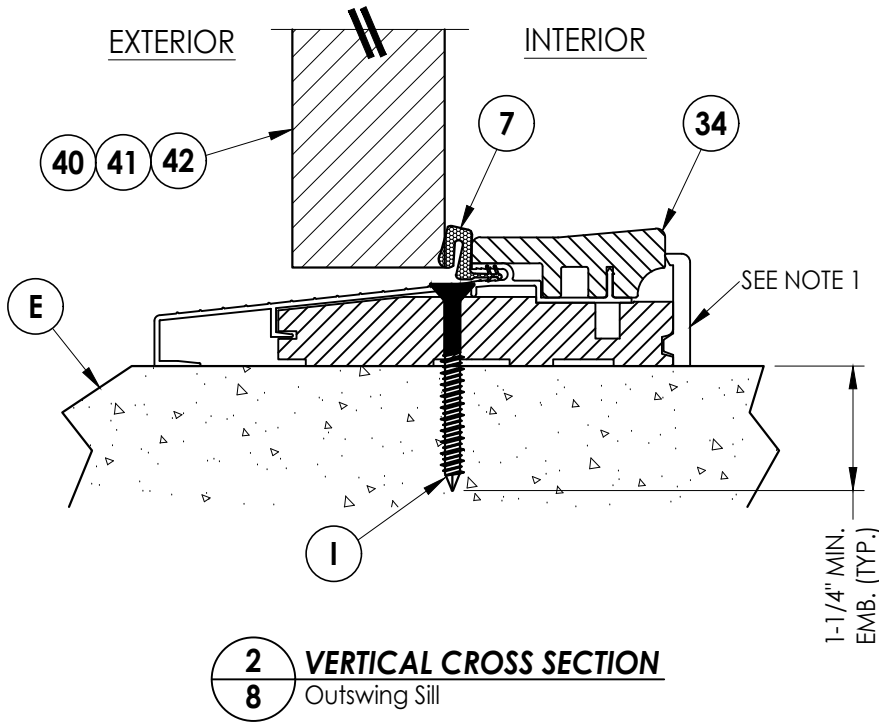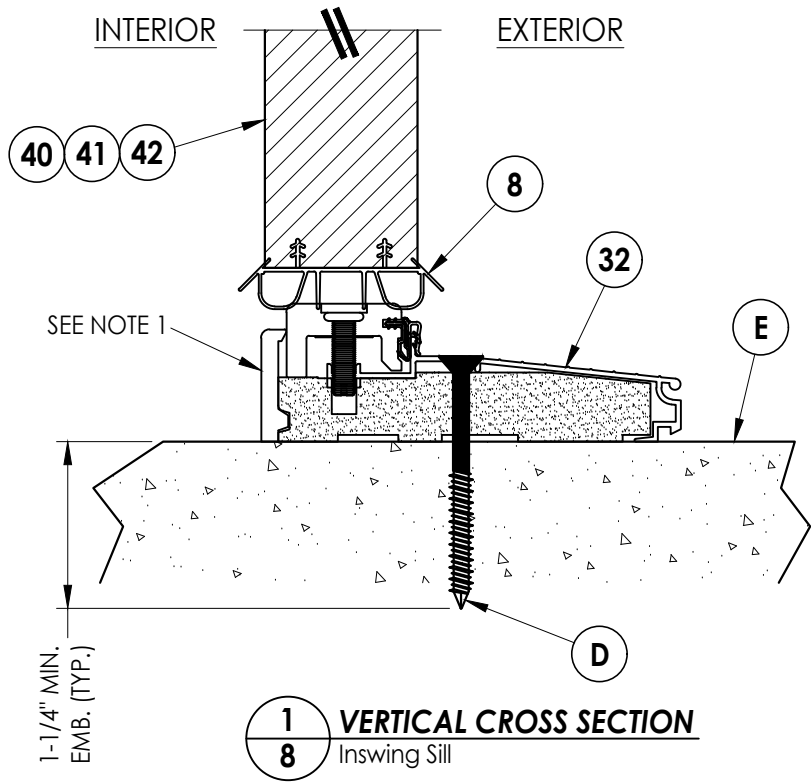

Documents Prepared By:
Lyndon F. Schmidt
P.E. No. 43409

RW BUILDING CONSULTANTS, INC.
P.O. Box 230, Valrico, FL 33595
Phone No.: 813.659.9197
FBPE Registry License No. 9813

PRODUCT:
THERMA-TRU
FIBERGLASS DOOR

PART OR ASSEMBLY:
VERTICAL CROSS
SECTIONS (THRESHOLDS)

NO.	DATE	REVISIONS
3	6/16/25	REVISE DIRECT TO MASONRY INST. LFS
2	7/27/23	UPDATE TO 8TH ED. (2023) FBC LFS
1	7/23/20	UPDATE TO 7TH ED (2020) FBC LFS
		BY

DATE: 5/19/20

SCALE: N.T.S.

DWG. BY: RW

CHK. BY: LFS

DRAWING NO.:

FL-30482.9

SHEET 8 OF 13

MASONRY
(TYP.)

Architectural section drawing of a window assembly. The drawing shows a cross-section of a window frame and glazing system. Key components and dimensions include:

- ASTRAGAL**: Located at the top center of the window frame.
- MULLION**: Located at the top right of the window frame.
- HEAD & JAMBS (TYP.)**: Indicated by a circle 'D' pointing to the vertical frame members.
- Dimensions**:
 - 4" (TYP.)
 - 4" (TYP.)
 - 4" (TYP.)
 - 2" (TYP.)
 - 6" (TYP.)
 - 4" (TYP.)
 - 4" (TYP.)
 - 23" MAX. O.C. (TYP.)
- CK**: A label with an arrow pointing to the bottom left corner of the window frame.


2X BUCK
(TYP.) \

23" MAX.
O.C. (TYP.)

SHEET 9 OF 13

RW BUILDING CONSULTANTS, INC.
P.O. Box 230, Valrico, FL 33595
Phone No.: 813.659.9197
FBPE Registry License No. 9813

Z:\2023 FBC Drawings\Therma-Tru\FL-30482 R5\FL-30482.7-9.dwg

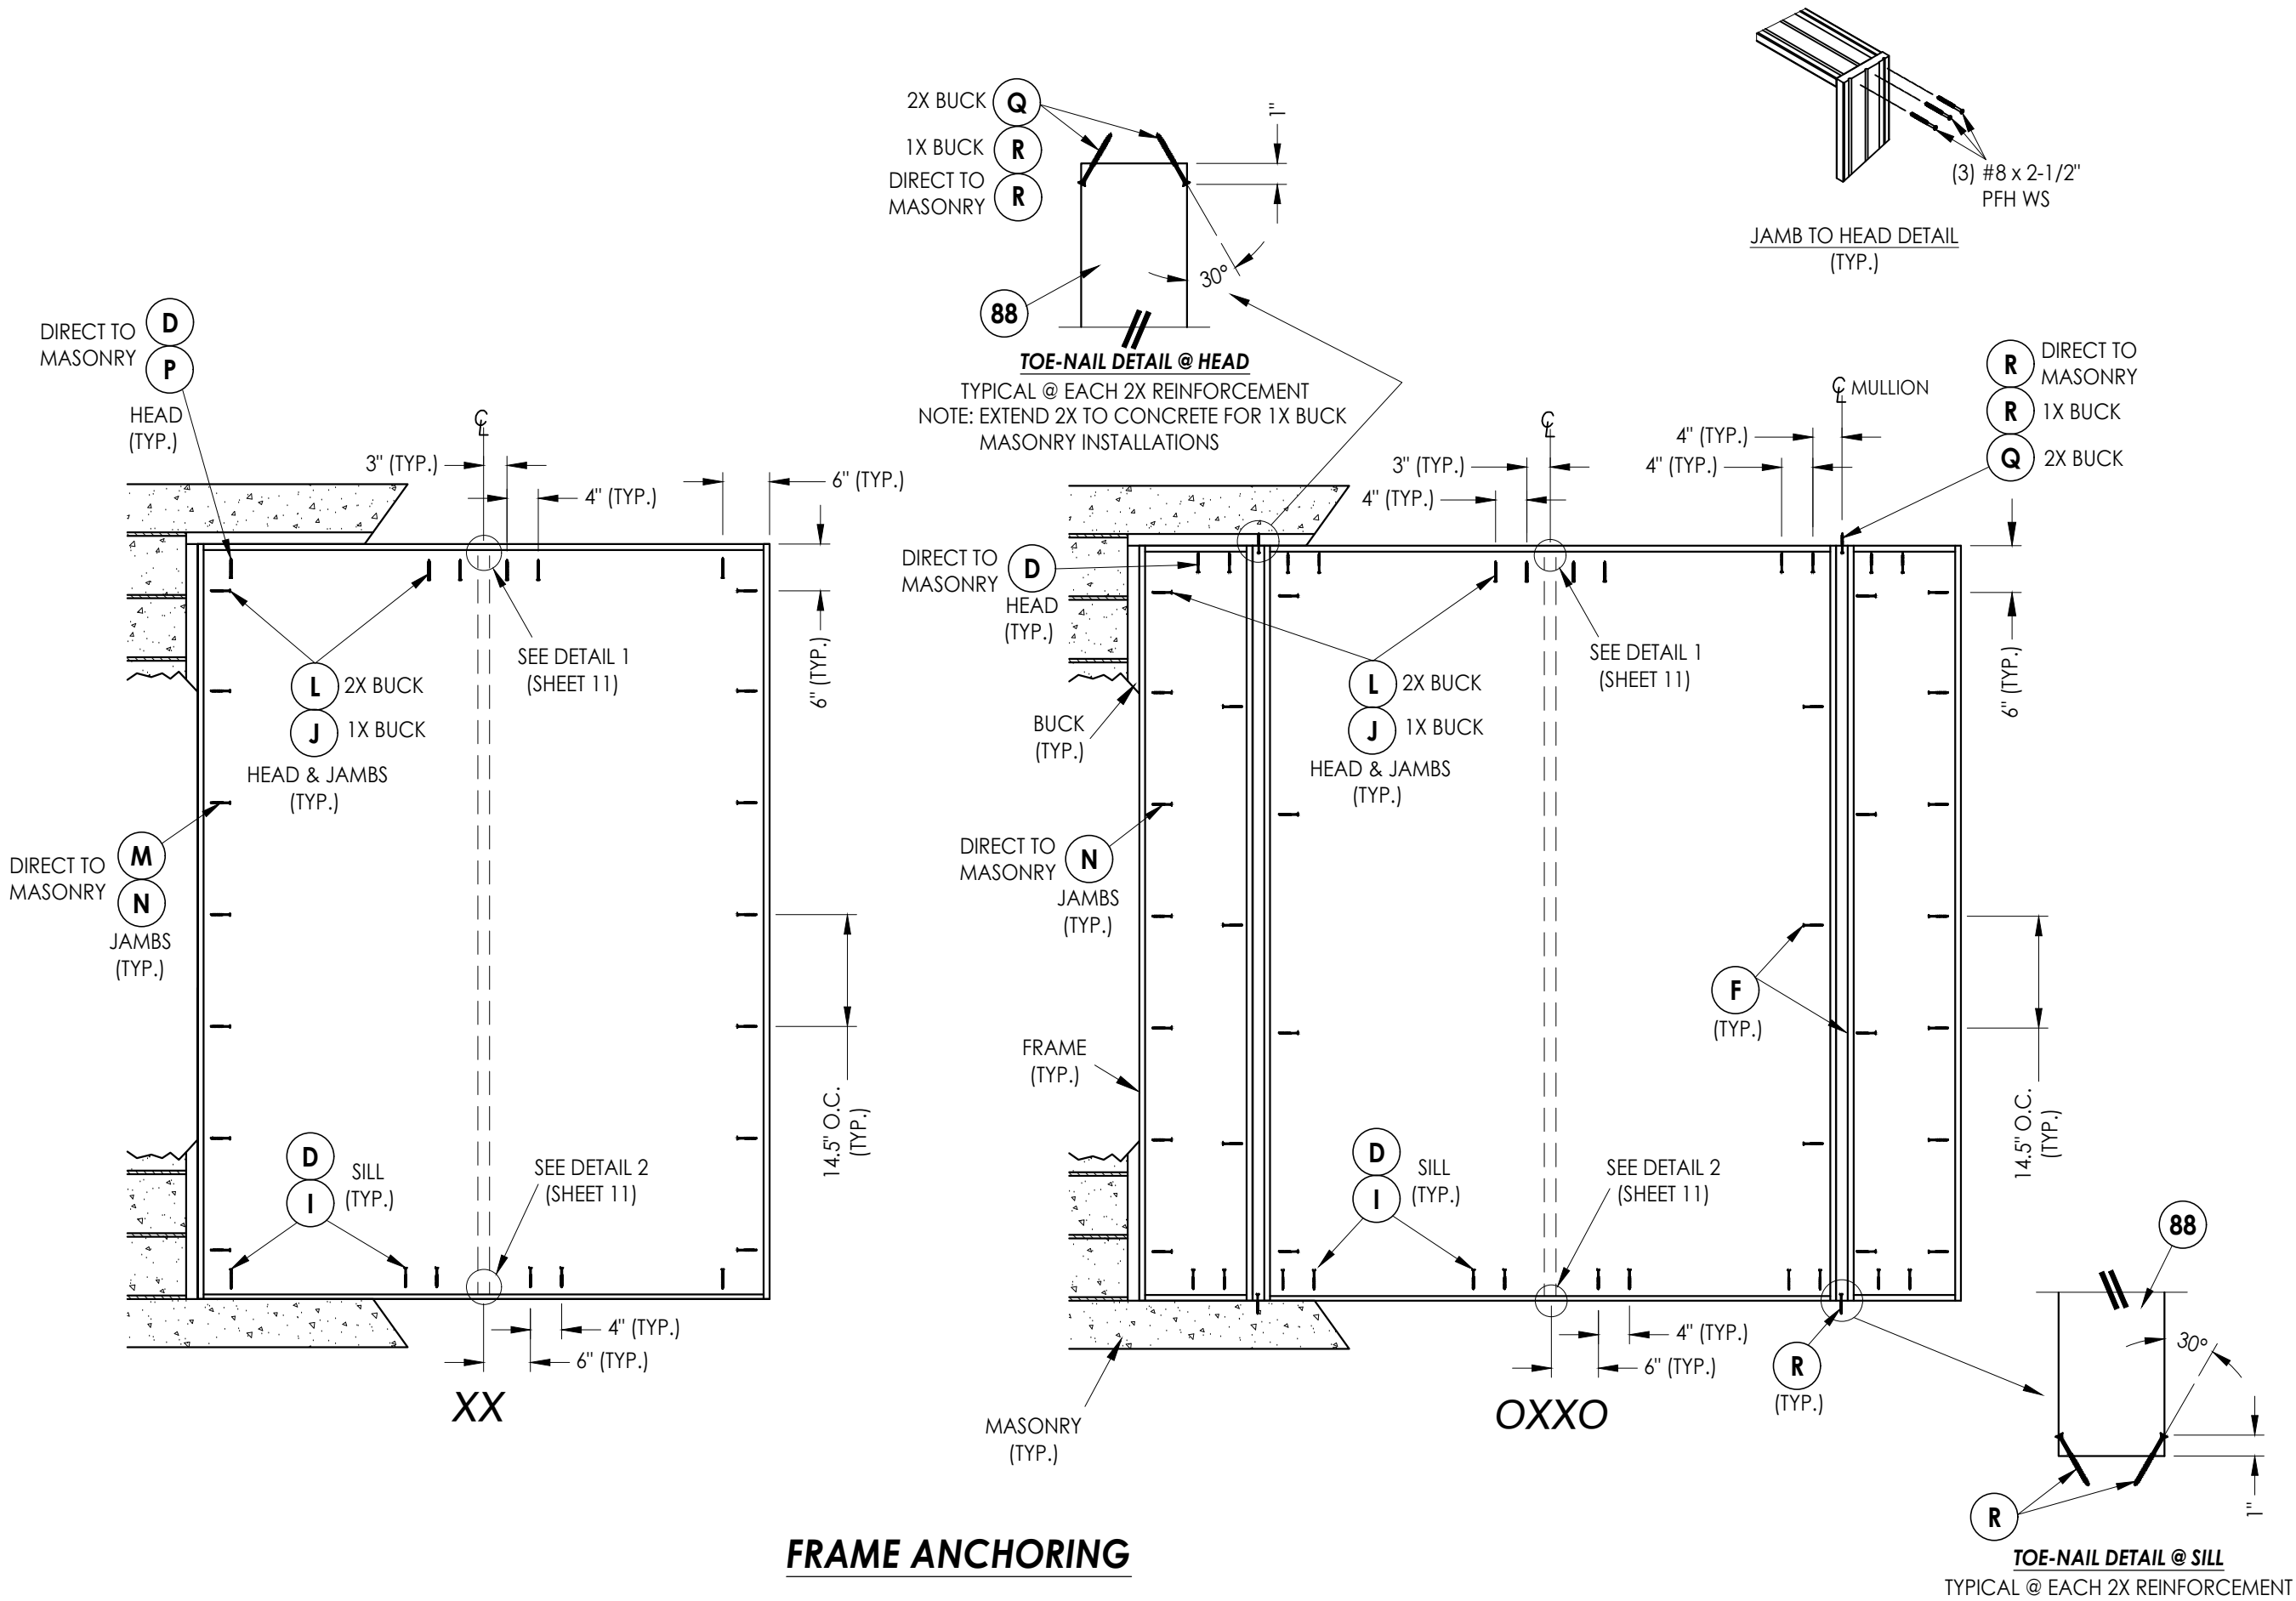

Documents Prepared By:
Lyndon F. Schmidt
P.E. No. 43409

RW BUILDING CONSULTANTS, INC.
P.O. Box 230, Valrico, FL 33595
Phone No.: 813.659.9197
FBPE Registry License No. 9813

PRODUCT: THERMA-TRU
FIBERGLASS DOOR

PART OR ASSEMBLY:
FRAME ANCHORING

NO.	DATE	REVISIONS
3	6/16/25	REVISE DIRECT TO MASONRY INST. LFS
2	7/27/23	UPDATE TO 8TH ED. (2023) FBC LFS
1	7/23/20	UPDATE TO 7TH ED (2020) FBC LFS

DATE: 5/19/20
SCALE: N.T.S.
DWG. BY: RW
CHK. BY: LFS
DRAWING NO.: FL-30482.9
SHEET 10 OF 13

SEE LATCH
& DEADBOLT
DETAIL

5.5"

60" (± 1.5")

N DIRECT TO MASONRY

G 1X BUCK

L 2X BUCK

80

DETAIL 2
Inswing

A diagram showing a car seat in a reclined position. A motor, labeled 'M', is connected to the seat's reclining mechanism. The seat is shown with horizontal lines representing the upholstery. A double line indicates the recline angle, which is labeled '80' in a circle.

8.13" FROM TOP OF FRAME

25.5" O.C. (TYP.)

SEE HINGE DETAIL (TYP.)

SEE MULTI-POINT
LATCH & DEADBOLT
STRIKE DETAIL




60.375" (± 1.5")

N DIRECT TO MASONRY
G 1X BUCK
L 2X BUCK
78


DETAIL 2
Outswing

MULTI-POINT LOCK STRIKE DETAILS

DATE: 5/19/20		REVIEWS	
SCALE: N.T.S.			
DWG. BY: RW			
CHK. BY: LFS			
DRAWING NO.: FL-30482.9			
SHEET 11 OF 13			
3	6/16/25	REVISE DIRECT TO MASONRY INST.	LFS
2	7/27/23	UPDATE TO 8TH ED. (2023)	FBC
1	7/23/20	UPDATE TO 7TH ED (2020)	FBC
NO.	DATE		BY
PRODUCT:		PART OR ASSEMBLY:	
THERMA-TRU FIBERGLASS DOOR		HARDWARE DETAILS	
Documents Prepared By: Lyndon F. Schmidt P.E. No. 43409		 BUILDING CONSULTANTS, INC. P.O. Box 230, Valrico, FL 33595 Phone No.: 813.659.9197 FBPE Registry License No. 9813	

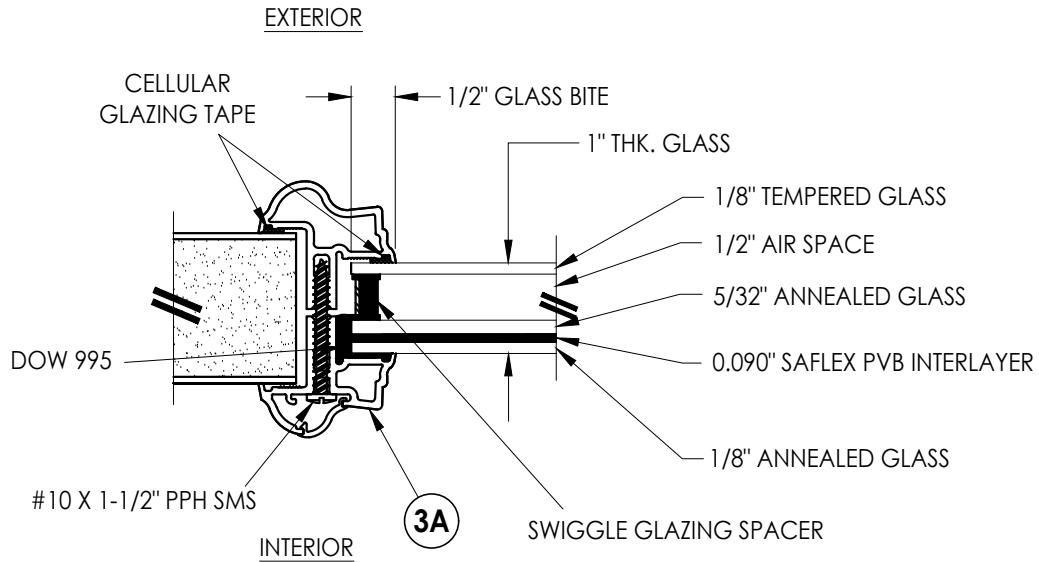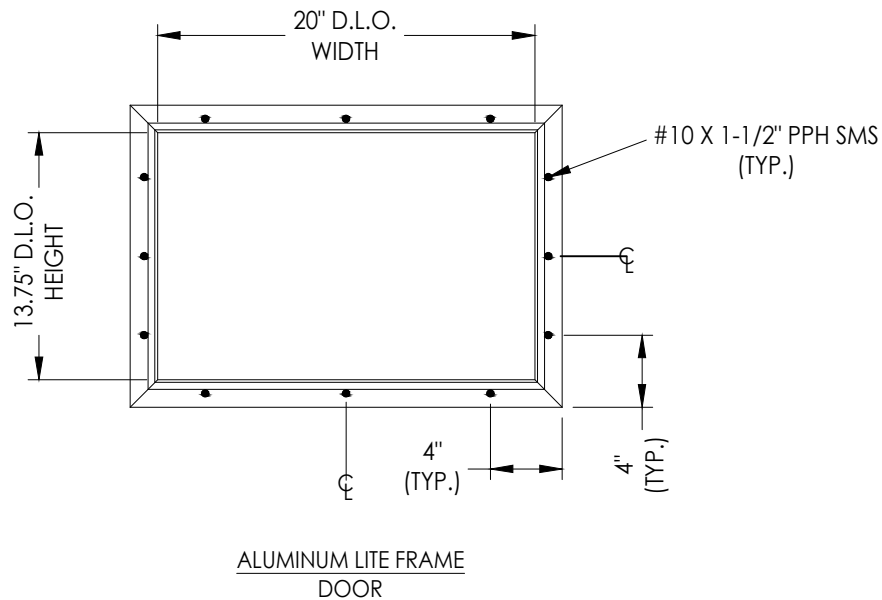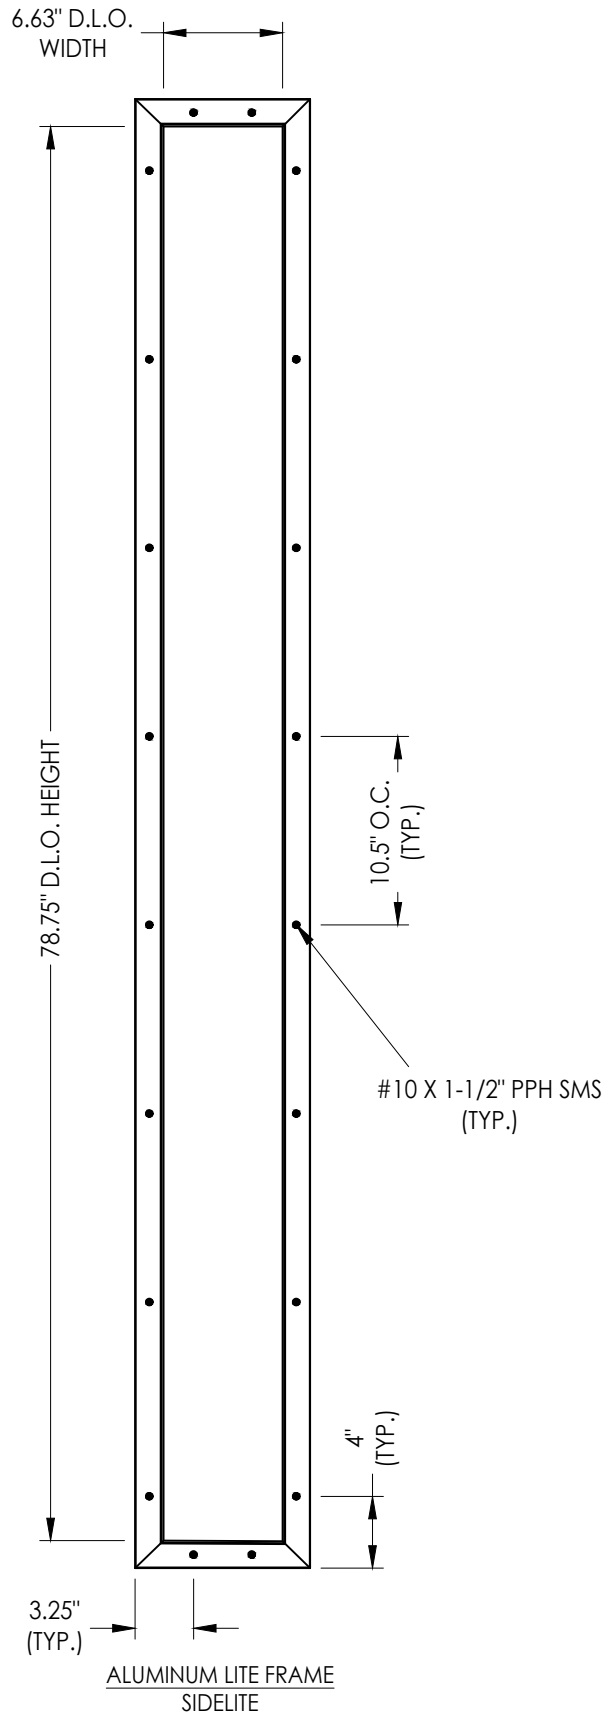

G1 GLAZING DETAIL
Aluminum Impact Lite Frame
Door Panels & Sidelites

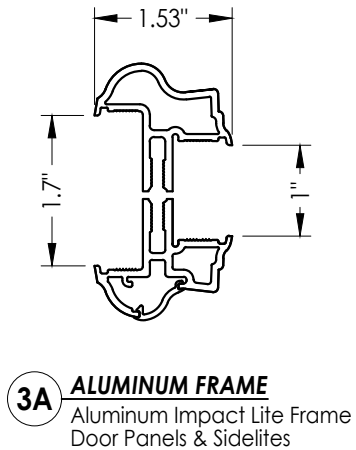

DATE: 5/19/20	
SCALE: N.T.S.	
DWG. BY:	RW
CHK. BY:	LFS
DRAWING NO.: FL-30482.9	
SHEET	12 OF 13









NO.	DATE	REVISIONS
3	6/16/25	REVISE DIRECT TO MASONRY INST. LFS
2	7/27/23	UPDATE TO 8TH ED. (2023) FBC LFS
1	7/23/20	UPDATE TO 7TH ED (2020) FBC LFS
		BY

PRODUCT:	THERMA-TRU FIBERGLASS DOOR
PART OR ASSEMBLY:	GLAZING DETAILS

Documents Prepared By:
Lyndon F. Schmidt
P.E. No. 43409

RW BUILDING CONSULTANTS, INC.
P.O. Box 230, Vairico, FL 33595
Phone No.: 813.659.9197
FBPE Registry License No. 9813

BILL OF MATERIALS		
ITEM #	DESCRIPTION	MATERIAL
A	1X BUCK (G >= 0.42)	WOOD
B	2X BUCK (G >= 0.42)	WOOD
C	1/4" MAX. SHIM SPACE	-
D	1/4" X 2-3/4" PFH ELCO OR ITW CONCRETE SCREW	STEEL
E	MASONRY - 3,000 PSI MIN. CONCRETE CONFORMING TO ACI 301 OR HOLLOW BLOCK CONFORMING TO ASTM C90	CONCRETE
F	#10 X 2" PFH WOOD SCREW	STEEL
G	3/16" x 3-1/4" PFH ITW CONCRETE SCREW	STEEL
I	1/4" X 2-1/4" PFH ELCO OR ITW CONCRETE SCREW	STEEL
J	1/4" X 3-3/4" PFH ELCO OR ITW CONCRETE SCREW	STEEL
L	#10 X 2-1/2" PFH WOOD SCREW (1.15" MIN. EMBEDMENT)	STEEL
M	3/16" X 2-1/4" ITW CONCRETE SCREW	STEEL
N	3/16" X 2-3/4" ITW CONCRETE SCREW	STEEL
P	1/4" X 2-3/4" PFH ELCO CONCRETE SCREW	STEEL
Q	#10 X 3" PFH WOOD SCREW (1.75" MIN. EMBEDMENT)	STEEL
R	3/16" X 3-1/4" ITW CONCRETE SCREW	STEEL
1	WOOD JAMB (FINGER JOINT PINE)	WOOD
2	COMPOSITE JAMB	COMP.
7	WEATHERSTRIP	FOAM
8	DOOR SWEEP	VINYL
20	COASTAL ALUMINUM ASTRAGAL	ALUM
22	#8 X 3/4" PFH WOOD SCREW	STEEL
23	#9 X 3/4" PFH WOOD SCREW	STEEL
24	#9 X 1" PFH WOOD SCREW	STEEL
25	#8 X 2-1/2" PFH WOOD SCREW	STEEL
26	#8 X 5/8" PFH WOOD SCREW	STEEL
27	LATCH STRIKE PLATE	STEEL
28	DEADBOLT STRIKE PLATE	STEEL
28A	DEADBOLT SUB STRIKE PLATE	STEEL
29	4" X 4" HINGE	STEEL
30	LATCH & DEADBOLT STRIKE PLATE (TONGUE SYSTEM)	STEEL
31	MULTI-POINT STRIKE PLATE (TONGUE SYSTEM)	
32	INSWING THRESHOLD	ALUM/COMP
33	INSWING THRESHOLD w/ SIDELITE ADAPTER	ALUM/COMP
34	OUTSWING THRESHOLD	ALUM/COMP
35	OUTSWING THRESHOLD w/ SIDELITE ADAPTER	ALUM/COMP
36	COASTAL OUTSWING THRESHOLD	ALUM/WOOD
40	DOOR PANEL (BOOK)	-
41	DOOR PANEL (HYBRID)	-
42	DOOR PANEL (U1)	-
50	SIDELITE PANEL	-
78	MULTI-POINT LOCK STRIKE PLATE @ HEAD	STEEL
79	MULTI-POINT LOCK STRIKE PLATE @ SILL	STEEL
80	COASTAL ASTRAGAL STRIKE PLATE	STEEL
88	2X REINFORCEMENT (SG = 0.55)	WOOD

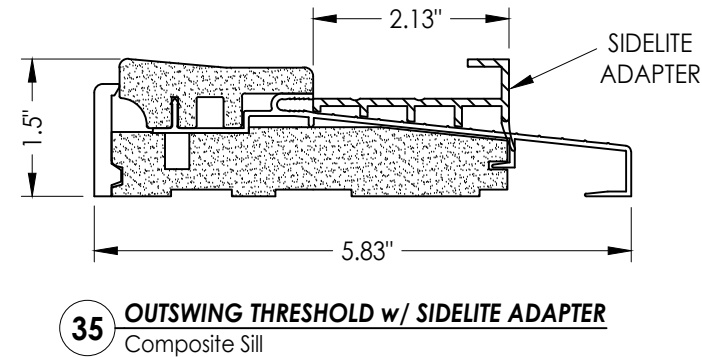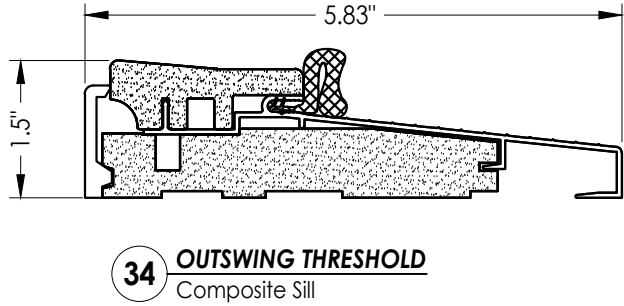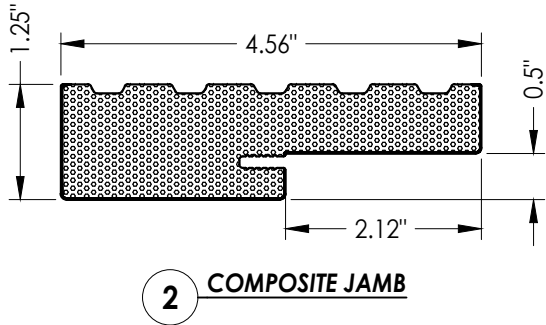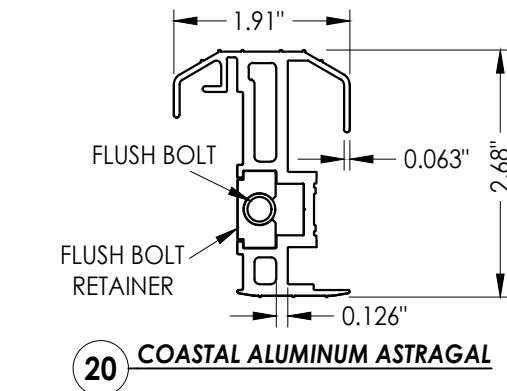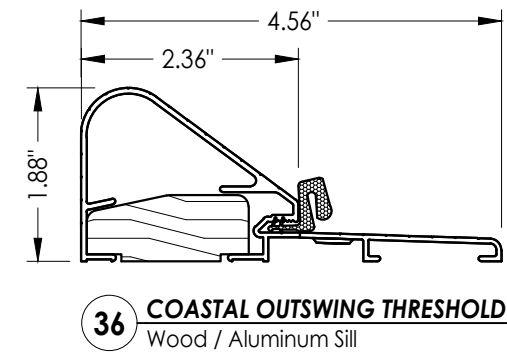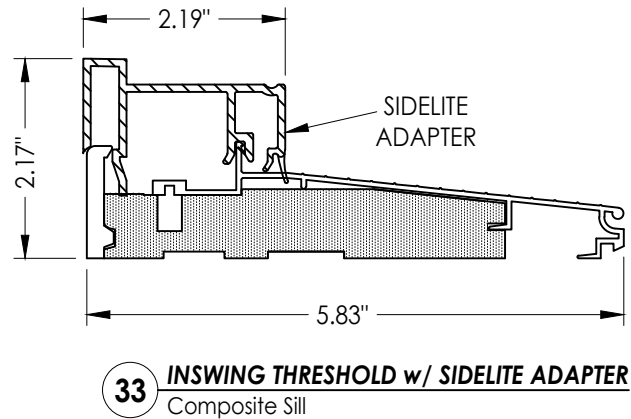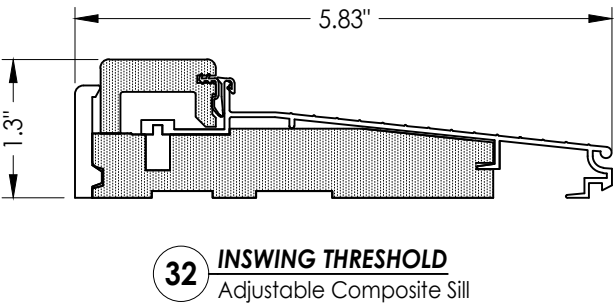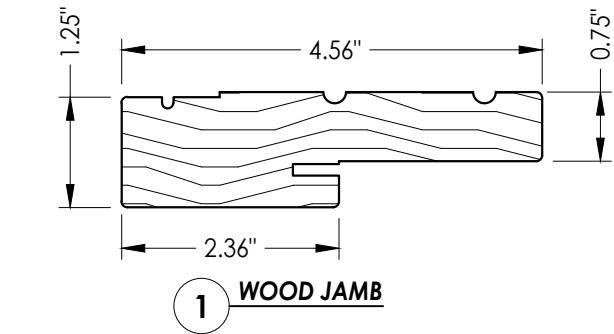

CONCRETE ANCHOR NOTES:

1. Concrete anchor locations at the corners may be adjusted to maintain the min. edge distance to mortar joints.
2. Concrete anchor locations noted as "MAX. ON CENTER" must be adjusted to maintain the min. edge distance to mortar joints, additional concrete anchors may be required to ensure the "MAX. ON CENTER" dimension are not exceeded.
3. Concrete anchor table:

ANCHOR TYPE	ANCHOR SIZE	MIN. EMBEDMENT	MIN. CLEARANCE TO MASONRY EDGE	MIN. CLEARANCE TO ADJACENT ANCHOR
ITW TAPCON®	1/4"	1-1/4"	2"	4"
ELCO ULTRACON®	1/4"	1-1/4"	1"	4"
ITW TAPCON®	3/16"	1-1/4"	3" or AS SHOWN	1-1/2"

WOOD SCREW INSTALLATION NOTES:

1. Maintain a minimum 5/8" edge distance, 1" end distance, & 1" o.c. spacing of wood screws to prevent the splitting of wood.

DATE: 5/19/20		REVISIONS	
SCALE: N.T.S.			
DWG. BY: RW			
CHK. BY: LFS			
DRAWING NO.: FL-30482.9			
SHEET 13 OF 13			
3	6/16/25	REVISE DIRECT TO MASONRY INST.	LFS
2	7/27/23	UPDATE TO 8TH ED. (2023)	FBC
1	7/23/20	UPDATE TO 7TH ED (2020)	FBC
NO.	DATE		BY
PRODUCT:		THERMA-TRU FIBERGLASS DOOR	
PART OR ASSEMBLY:		BILL OF MATERIALS	
Documents Prepared By:		<i>RW</i> BUILDING CONSULTANTS, INC. P.O. Box 230, Valrico, FL 33595 Phone No.: 813.659.9197 FBPE Registry License No. 9813	
Lyndon F. Schmidt P.E. No. 43409			