




Fiber-Classic® & Smooth-Star®

WOOD OR COMPOSITE EDGE
MULTI-LITE GLAZED FIBERGLASS SINGLE DOOR
INSWING/OUTSWING
"IMPACT"

GENERAL NOTES

1. This product evaluation drawing has been developed in compliance with the 9th Edition (2026) Florida Building Code (FBC) including the "High Velocity Hurricane Zone" (HVHZ).
2. Product anchors shall be as listed and spaced as shown on details. Anchor embedment to base material shall be beyond wall dressing or stucco.
3. When used in the "HVHZ" this product complies with Section 1626 of the FBC and does not require an impact resistant covering.
4. When used in areas outside of the "HVHZ" requiring wind borne debris protection, this product complies with FBC Sections 1609.1.2 & R301.2.1.2 and does not require an impact resistant covering. This product meets missile level "D" and includes Wind Zone 4 as defined in ASTM E 1996.
5. For 2x stud framing construction, anchoring of these units shall be the same as that shown for 2x buck masonry construction.
6. Site conditions that deviate from the details of this drawing require further engineering analysis by a licensed engineer or registered architect.
7. This product meets the water infiltration requirements for the "HVHZ".
8. Outswing configurations using Coastal Sill (item #36) under active doors meet water infiltration requirements for "HVHZ". All other configurations do not meet the water infiltration requirements for the "HVHZ" and shall be installed only in non-habitable areas or at habitable locations protected by an overhang or canopy such that the angle between the edge of canopy or overhang to sill is less than 45 degrees.


TABLE OF CONTENTS			
SHEET #	DESCRIPTION	SHEET#	
1	Typical Elevations, Design Pressures & General Notes	7	Vertical Cross Sections (Thresholds)
2	Door Panel Details	8	Buck & Frame Anchoring
3	Elevations	9	Hardware Details
4	Horizontal & Vertical Cross Sections (2X Buck)	10	Glazing Details
5	Horizontal & Vertical Cross Sections (1X Buck)	11	Bill of Materials & Components
6	Horizontal & Vertical Cross Sections (Direct to Masonry)		

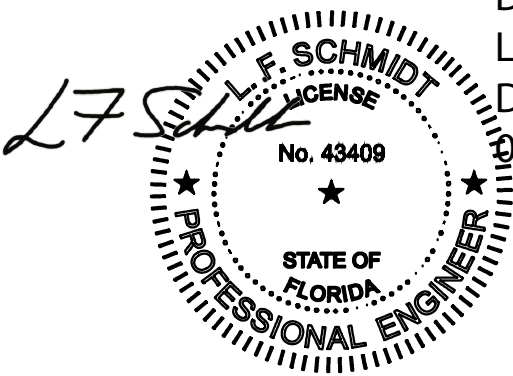

Digitally signed by
Lyndon F Schmidt
Date: 2026.08.10
09:34:50 -04'00'

This item has been digitally signed and sealed by
L. F. Schmidt, P.E. on the date adjacent to the seal.
Printed copies of this document are not
considered signed and sealed and the signature
must be verified on any electronic copies.

THIS PRODUCT APPROVAL IS VALID
ONLY FOR THE STATE OF FLORIDA

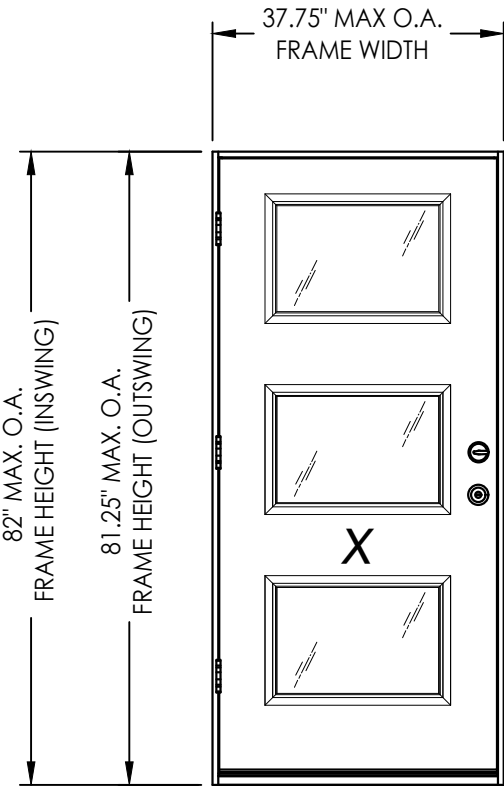

CONFIGURATION	DESIGN PRESSURE (PSF) INSWING		DESIGN PRESSURE (PSF) OUTSWING	
	POSITIVE	NEGATIVE	POSITIVE	NEGATIVE
X	+60.0	-65.0	+60.0	-60.0

Documents Prepared By:
Lyndon F. Schmidt
P.E. No. 43409

PRODUCT:
THERMA-TRU
FIBERGLASS DOOR

PART OR ASSEMBLY:
TYPICAL ELEVATION, DESIGN
PRESSURES & GENERAL NOTES

5	7/01/26	UPDATE TO 9TH ED. (2026) FBC	LFS
4	6/16/25	REVISE DIRECT TO MASONRY INST.	LFS
3	7/27/23	UPDATE TO 8TH ED. (2023) FBC	LFS
2	7/23/20	UPDATE TO 7TH ED (2020) FBC	LFS
1	5/20/20	ADD DOOR CUT DOWN OPTION	LFS
	NO. DATE		BY
REVISIONS			

DATE: 10/01/19

SCALE: N.T.S.

DWG. BY: RW


CHK. BY: LFS

DRAWING NO.: FL-30482.1


SHEET 1 OF 11

Building Consultants, Inc.
P.O. Box 230, Valrico, FL 33595
Phone No.: 813.659.9197
FBPE Registry License No. 9813

Z:\2023 FBC Drawings\Therma-Tru\FL-30482 R7\FL-30482.1-3.dwg

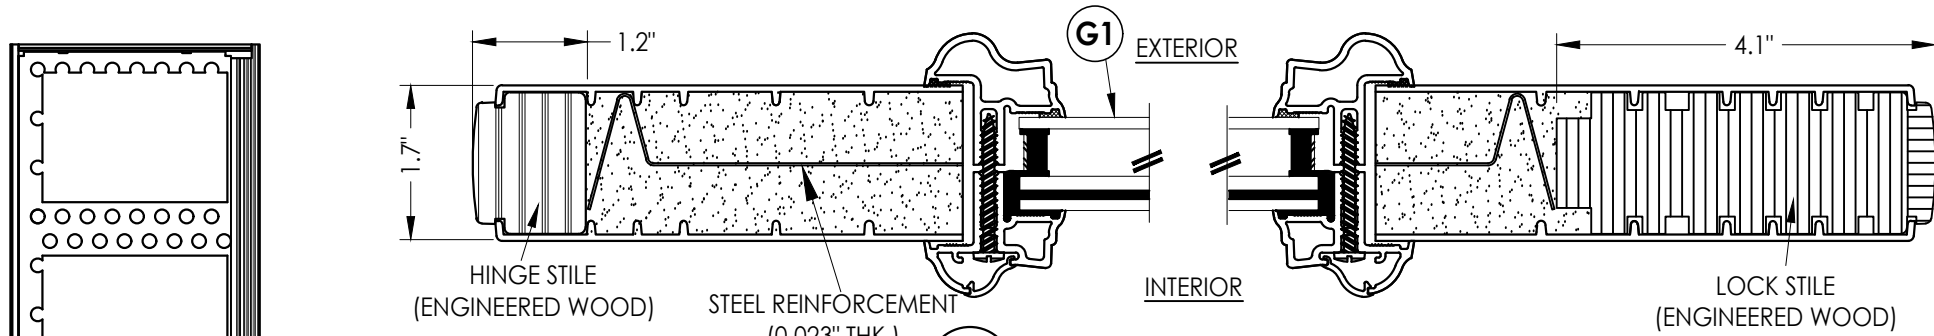

1 HORIZONTAL CROSS SECTION
2 WOOD EDGE

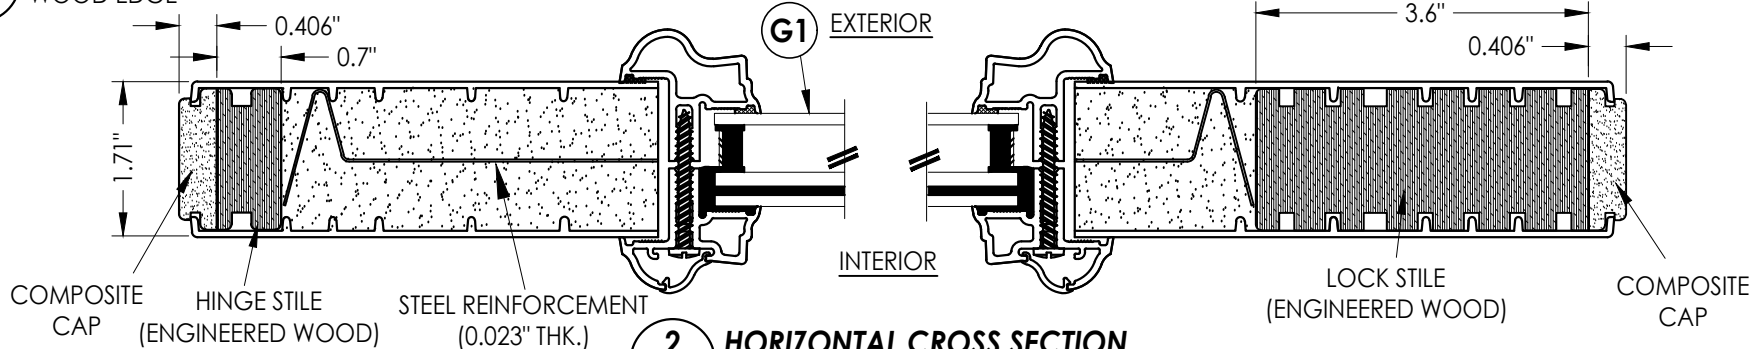


2 HORIZONTAL CROSS SECTION
2 COMPOSITE EDGE

- NOTES:
- BOOK, HYBRID & U1 DOORS MAY EACH BE FABRICATED AS WOOD OR COMPOSITE EDGE DOORS
 - CUT DOWN OPTION: DOORS MAY BE TRIMMED UP TO 1/4" MAX. ALONG THE TOP & BOTTOM RAILS (TOTAL DOOR REDUCED HEIGHT OF 1/2")


PANEL REINFORCEMENT
(0.023" Thick Steel)

2" DIA. MAX.
STEEL REINFORCEMENT
28.86% OPEN
AREA MAX.


* #8 X 2.5" PFH WS (TYP. @ EACH DOOR CORNER)

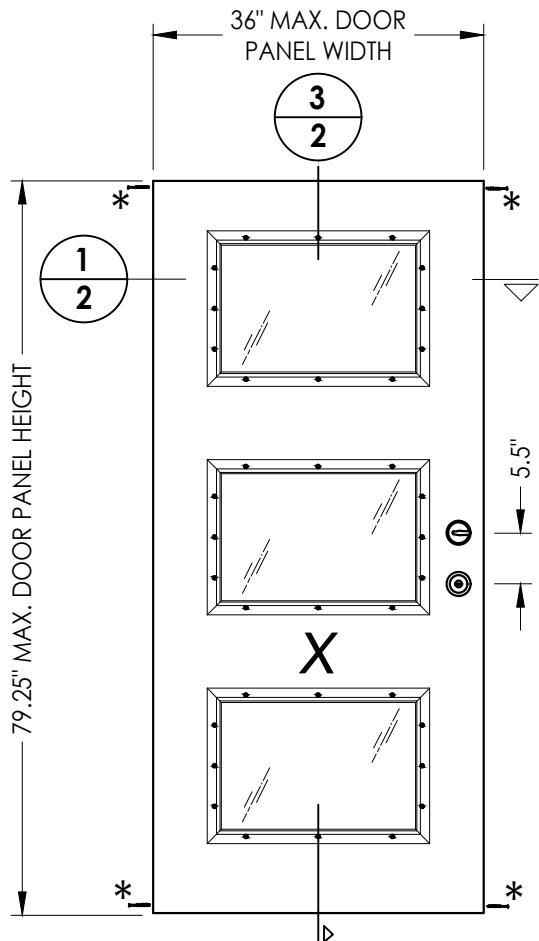


40 DOOR PANEL
BOOK

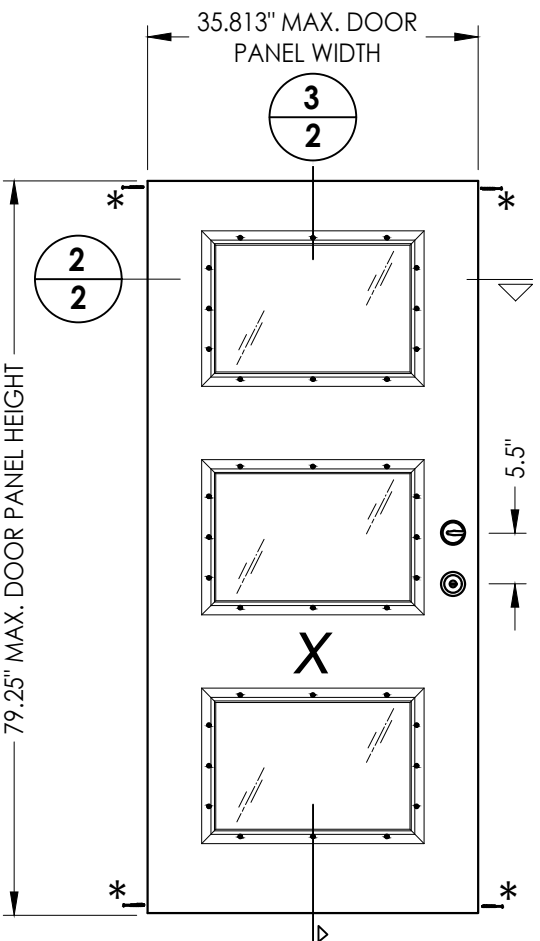


41 DOOR PANEL
Hybrid Door

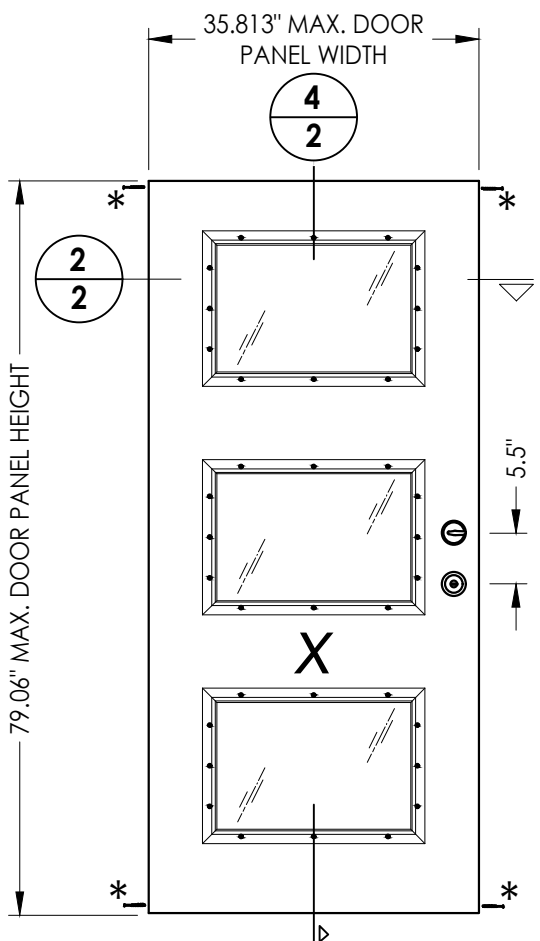

42 DOOR PANEL
U1 Door

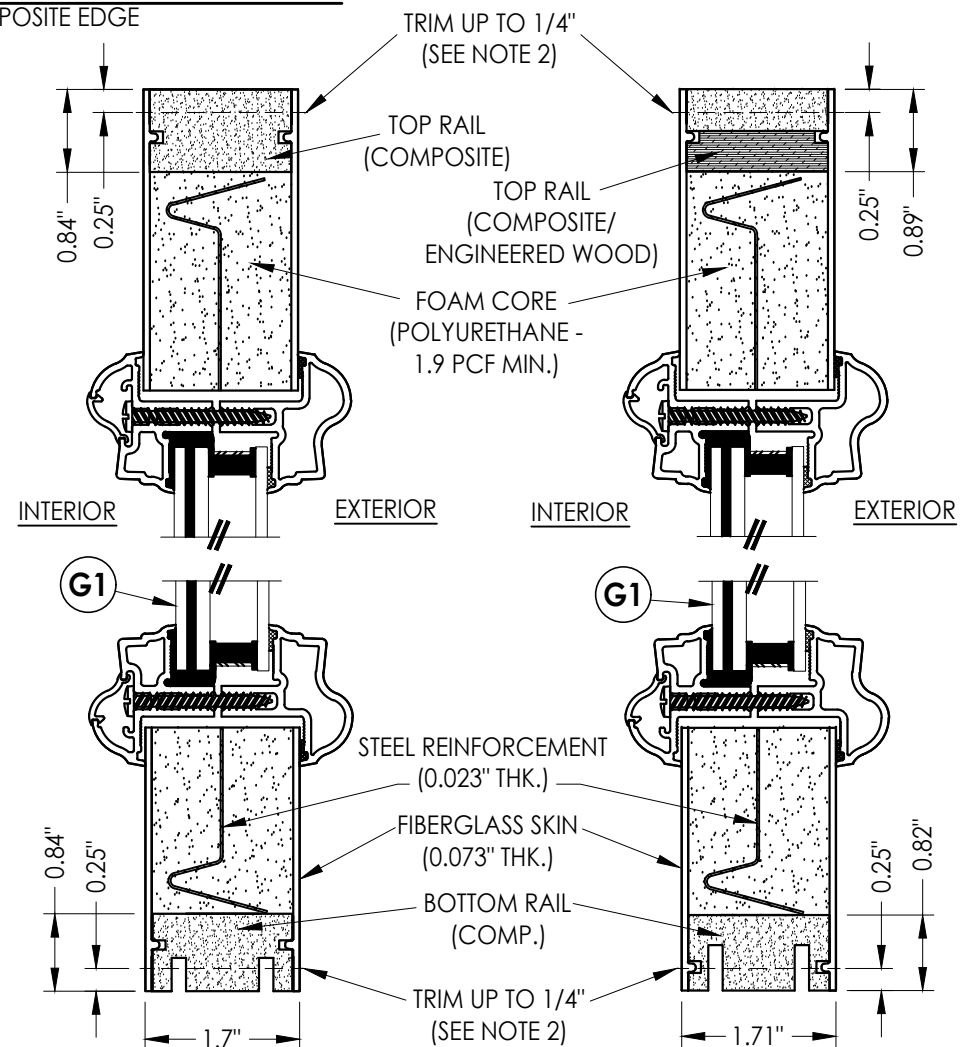

3 VERTICAL CROSS SECTION
2 WOOD EDGE

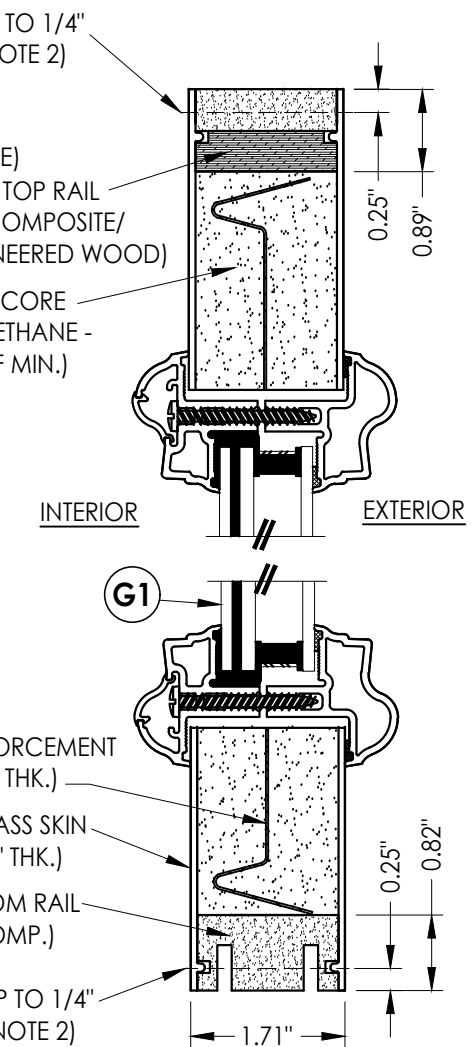

4 VERTICAL CROSS SECTION
2 COMPOSITE EDGE

Documents Prepared By:
Lyndon F. Schmidt
P.E. No. 43409

PRODUCT:
THERMA-TRU
FIBERGLASS DOOR

NO.	DATE	REVISIONS
5	7/01/26	UPDATE TO 9TH ED. (2026) FBC
4	6/16/25	REVISE DIRECT TO MASONRY INST. LFS
3	7/27/23	UPDATE TO 8TH ED. (2023) FBC LFS
2	7/23/20	UPDATE TO 7TH ED. (2020) FBC LFS
1	5/20/20	ADD DOOR CUT DOWN OPTION LFS

DATE: 10/01/19

SCALE: N.T.S.

DWG. BY: RW

CHK. BY: LFS

DRAWING NO.:
FL-30482.1


SHEET 2 OF 11

RW BUILDING CONSULTANTS, INC.


P.O. Box 230, Valrico, FL 33595
Phone No.: 813.659.9197
FBPE Registry License No. 9813

© 2019 R.W. BUILDING CONSULTANTS INC.

Z:\2023 FBC Drawings\Therma-Tru\FL-30482 R7\FL-30482.1-3.dwg

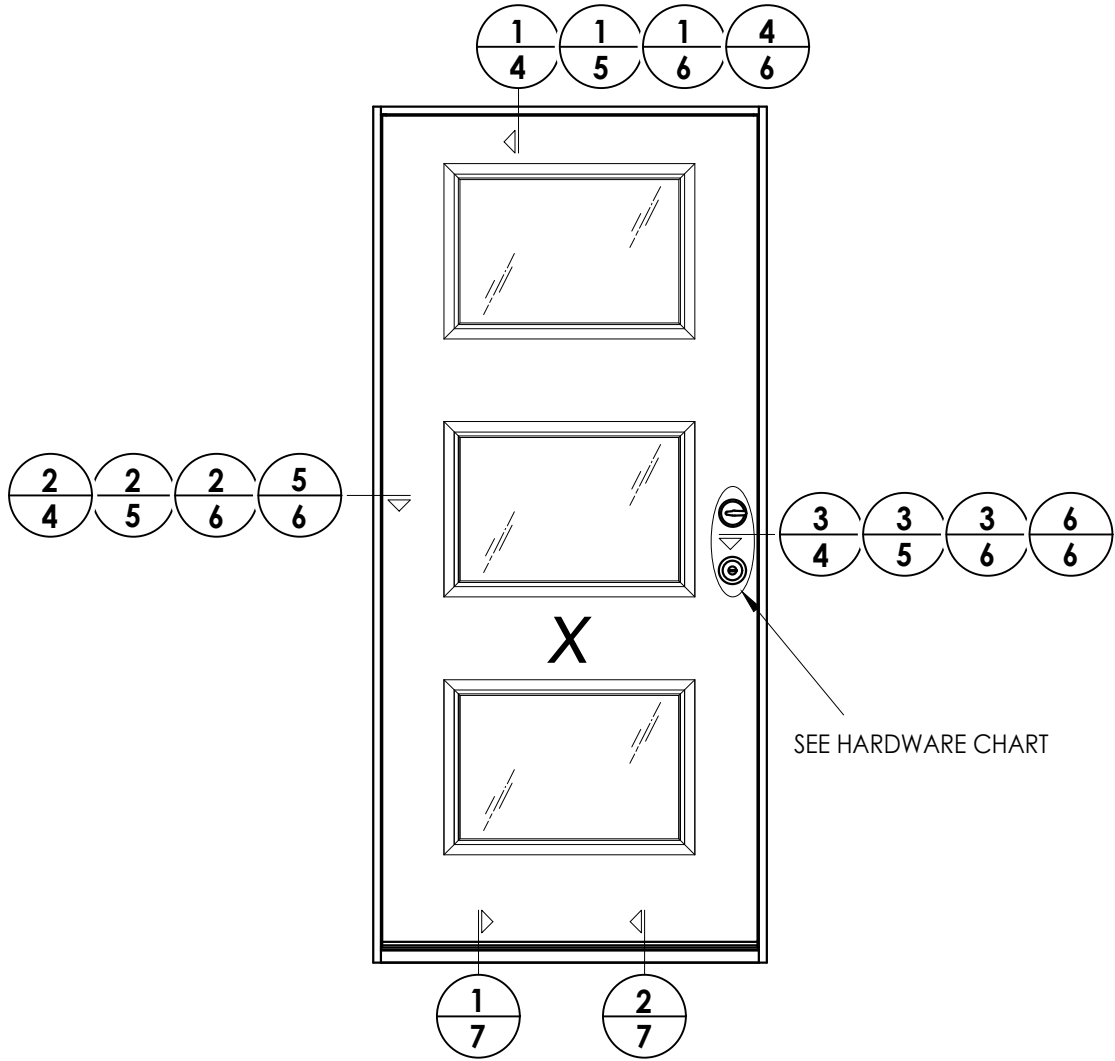


HARDWARE TABLE		
MANUFACTURER	MODEL	
SCHLAGE	KNOB:	F51
	DEADBOLT:	B60
KWIKSET	KNOB:	SIGNATURE SERIES
	DEADBOLT:	SIGNATURE SERIES (980)
HOPPE (THERMA-TRU)	MULTIPOINT : MPDGART (3 pt. Manual Tongue)	

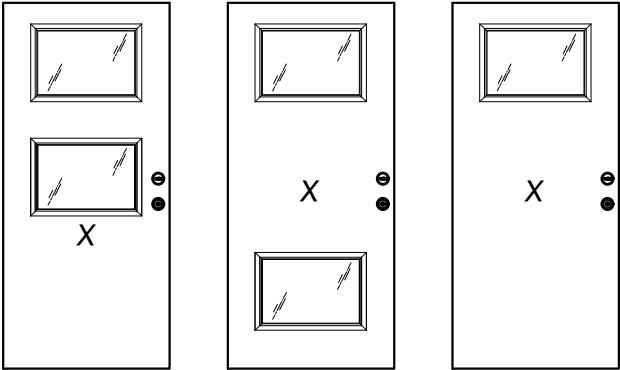


Fiber-Classic/Smooth-Star Door Panel Options
Panel options shown are for illustration and are representative only
(similar glazed panel configurations are allowed)

DATE: 10/01/19		SHEET 3 OF 11		
SCALE: N.T.S.		DRAWING NO.: FL-30482.1		
DWG. BY: RW		CHK. BY: LFS		
NO. DATE		REVISIONS		
5	7/01/26	UPDATE TO 9TH ED. (2026)	FBC	LFS
4	6/16/25	REVISE DIRECT TO MASONRY INST.	LFS	
3	7/27/23	UPDATE TO 8TH ED. (2023)	FBC	LFS
2	7/23/20	UPDATE TO 7TH ED (2020)	FBC	LFS
1	5/20/20	ADD DOOR CUT DOWN OPTION	LFS	
NO. DATE		REVISIONS		
PRODUCT:		THERMA-TRU FIBERGLASS DOOR		
PART OR ASSEMBLY:		ELEVATIONS		
Documents Prepared By:		Lyndon F. Schmidt P.E. No. 43409		
RW		BUILDING CONSULTANTS, INC. P.O. Box 230, Valrico, FL 33595 Phone No.: 813.659.9197 FBPE Registry License No. 9813		


Z:\2023 FBC Drawings\Therma-Tru\FL-30482 R7\FL-30482.1-3.dwg

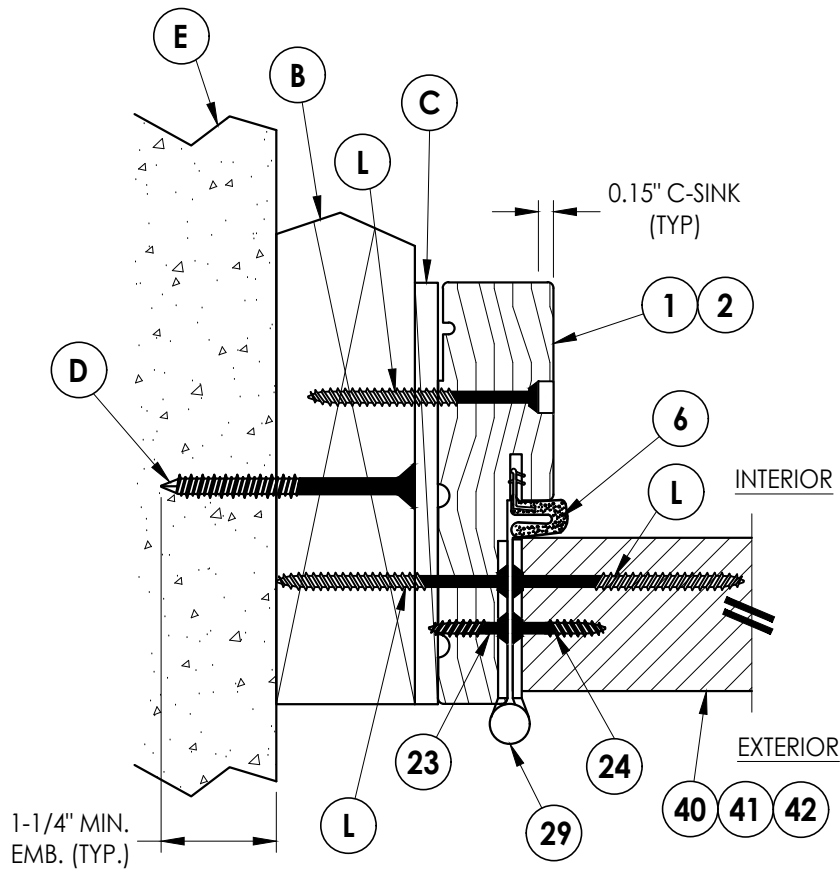

2 **HORIZONTAL CROSS SECTION**
4 Shown w/ 2X Buck
Outswing shown (Inswing similar)

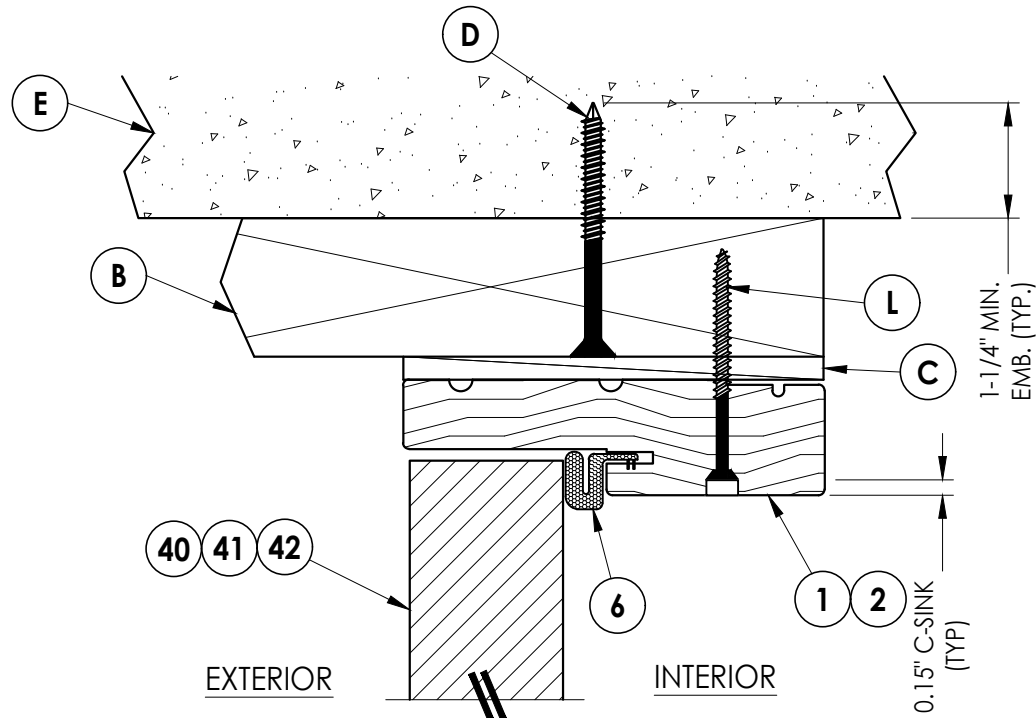

1 **VERTICAL CROSS SECTION**
4 Shown w/ 2X Buck
Outswing shown (Inswing similar)

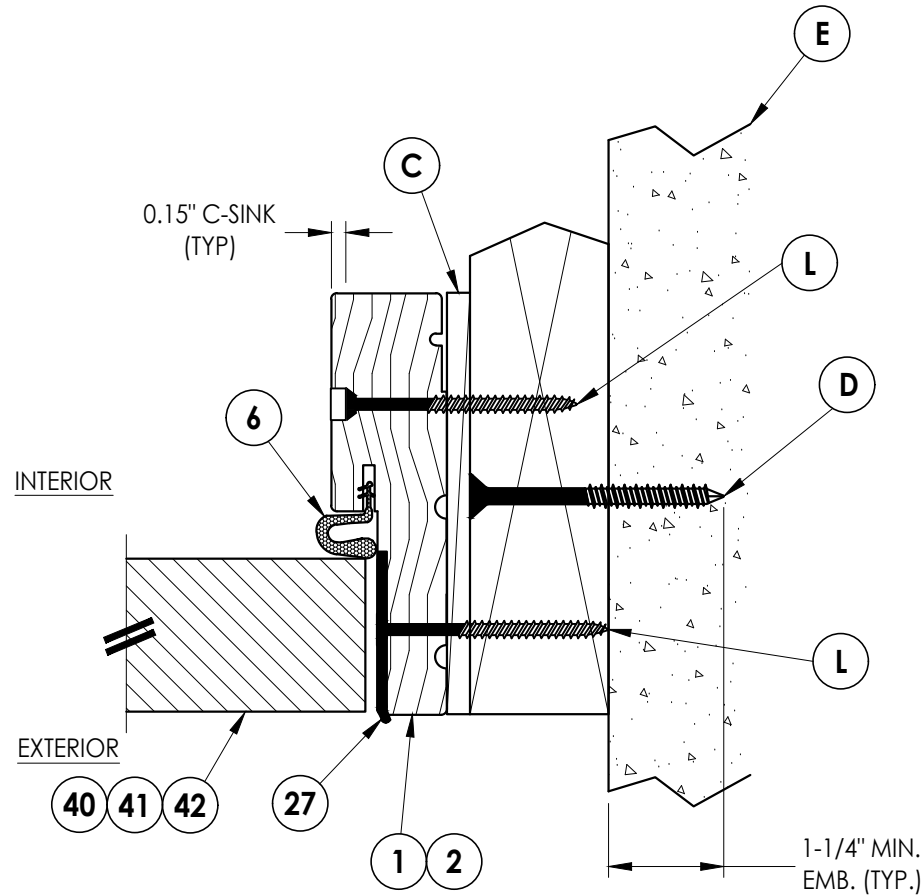


3 **HORIZONTAL CROSS SECTION**
4 Shown w/ 2X Buck
Outswing shown (Inswing similar)

DATE: 10/01/19		SCALE: N.T.S.		DWG. BY: RW		CHK. BY: LFS		DRAWING NO.: FL-30482.1		SHEET 4 OF 11	
NO.		DATE		BY		REVISIONS					
5	7/01/26	UPDATE TO 9TH ED. (2026)	FBC	LFS							
4	6/16/25	REVISE DIRECT TO MASONRY INST.	LFS								
3	7/27/23	UPDATE TO 8TH ED. (2023)	FBC	LFS							
2	7/23/20	UPDATE TO 7TH ED. (2020)	FBC	LFS							
1	5/20/20	ADD DOOR CUT DOWN OPTION	LFS								


PRODUCT:		PART OR ASSEMBLY:	
THERMA-TRU FIBERGLASS DOOR		HORIZONTAL & VERTICAL CROSS SECTIONS (2X BUCK)	

Documents Prepared By:		R ^W BUILDING CONSULTANTS, INC.	
Lyndon F. Schmidt		P.O. Box 230, Valrico, FL 33595	
P.E. No. 43409		Phone No.: 813.659.9197	
		FBPE Registry License No. 9813	


Z:\2023 FBC Drawings\Therma-Tru\FL-30482 R7\FL-30482.1-3.dwg

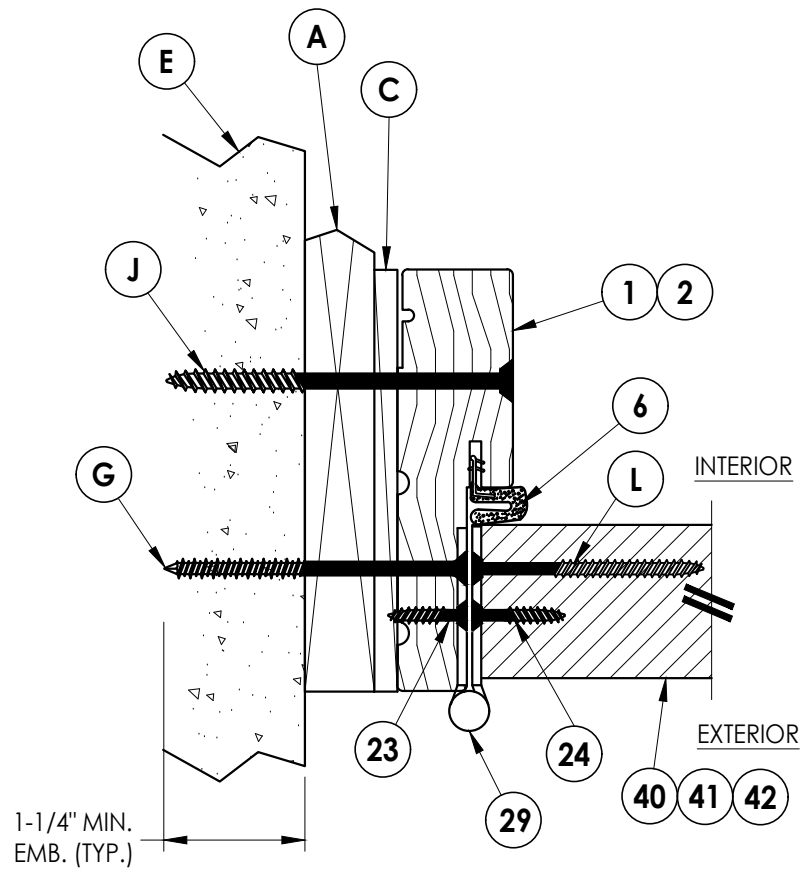

2 HORIZONTAL CROSS SECTION
Shown w/ 1X sub-buck
Outswing shown (Inswing similar)

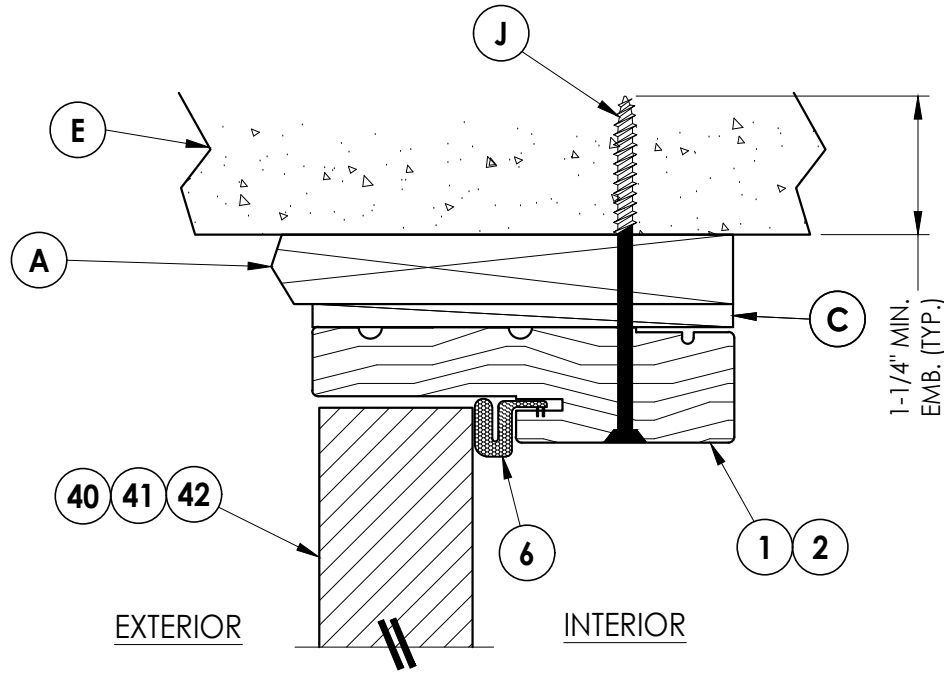

1 VERTICAL CROSS SECTION
Shown w/ 1X sub-buck
Outswing shown (Inswing similar)

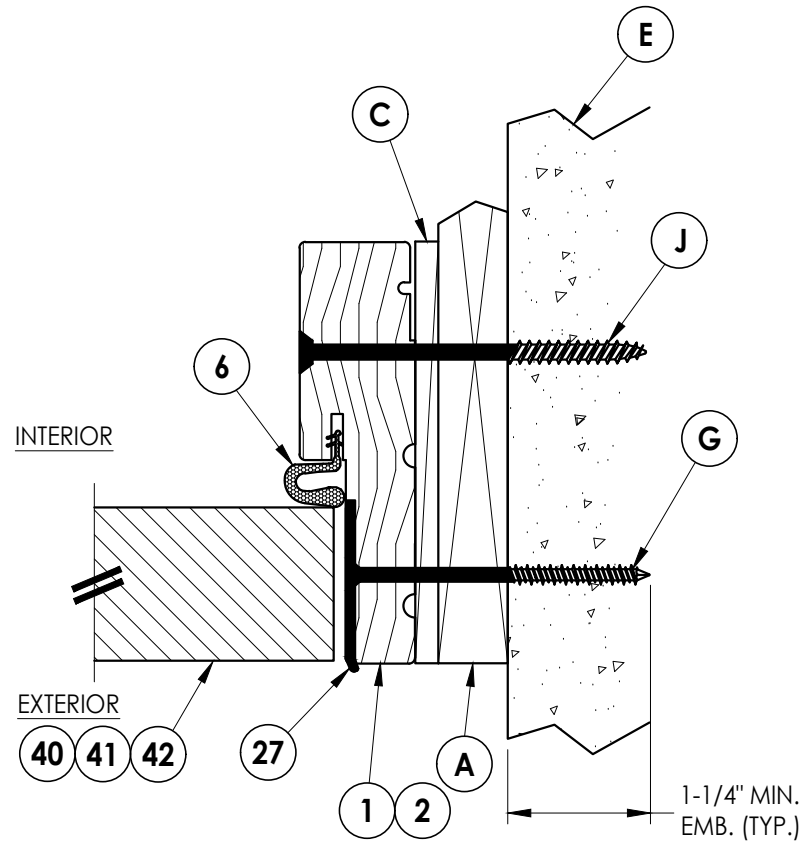

3 HORIZONTAL CROSS SECTION
Shown w/ 1X sub-buck
Outswing shown (Inswing similar)

NO.	DATE	REVISIONS
5	7/01/26	UPDATE TO 9TH ED. (2026) FBC LFS
4	6/16/25	REVISE DIRECT TO MASONRY INST. LFS
3	7/27/23	UPDATE TO 8TH ED. (2023) FBC LFS
2	7/23/20	UPDATE TO 7TH ED. (2020) FBC LFS
1	5/20/20	ADD DOOR CUT DOWN OPTION LFS

DATE: 10/01/19

SCALE: N.T.S.

DWG. BY: RW

CHK. BY: LFS

DRAWING NO.:

FL-30482.1


SHEET 5 OF 11

PRODUCT:	PART OR ASSEMBLY:
THERMA-TRU FIBERGLASS DOOR	HORIZONTAL & VERTICAL CROSS SECTIONS (1X BUCK)


Documents Prepared By:
Lyndon F. Schmidt
P.E. No. 43409

RW BUILDING CONSULTANTS, INC.
P.O. Box 230, Valrico, FL 33595
Phone No.: 813.659.9197
FBPE Registry License No. 9813

Z:\2023 FBC Drawings\Therma-Tru\FL-30482 R7\FL-30482.1-3.dwg

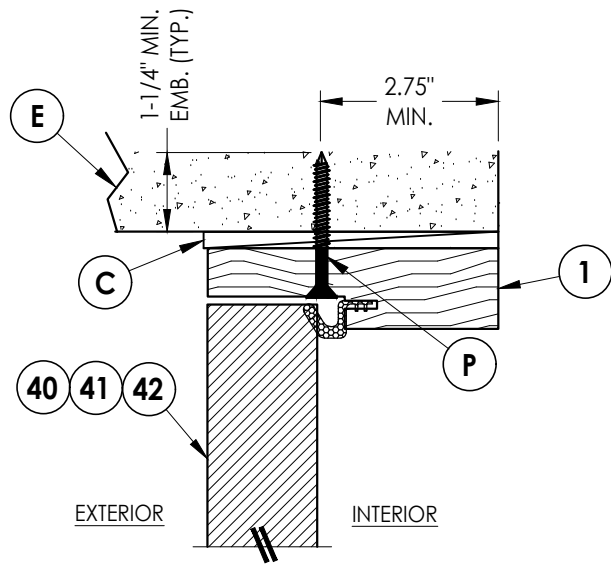


1
6 **VERTICAL CROSS SECTION**
Shown Direct to Masonry
Outswing only w/ 4-9/16" jamb

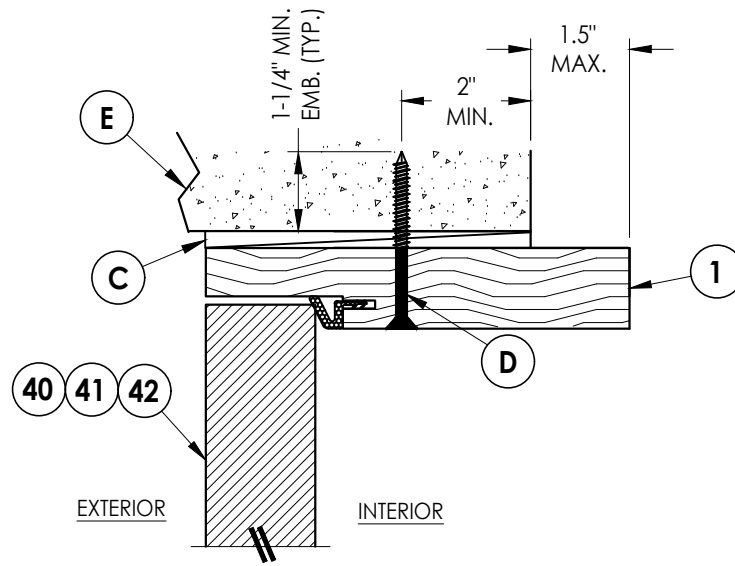


4
6 **VERTICAL CROSS SECTION**
Shown Direct to Masonry
Outswing only w/ 6-9/16" jamb


DIRECT TO MASONRY MAX. DESIGN PRESSURE:
± 55 PSF

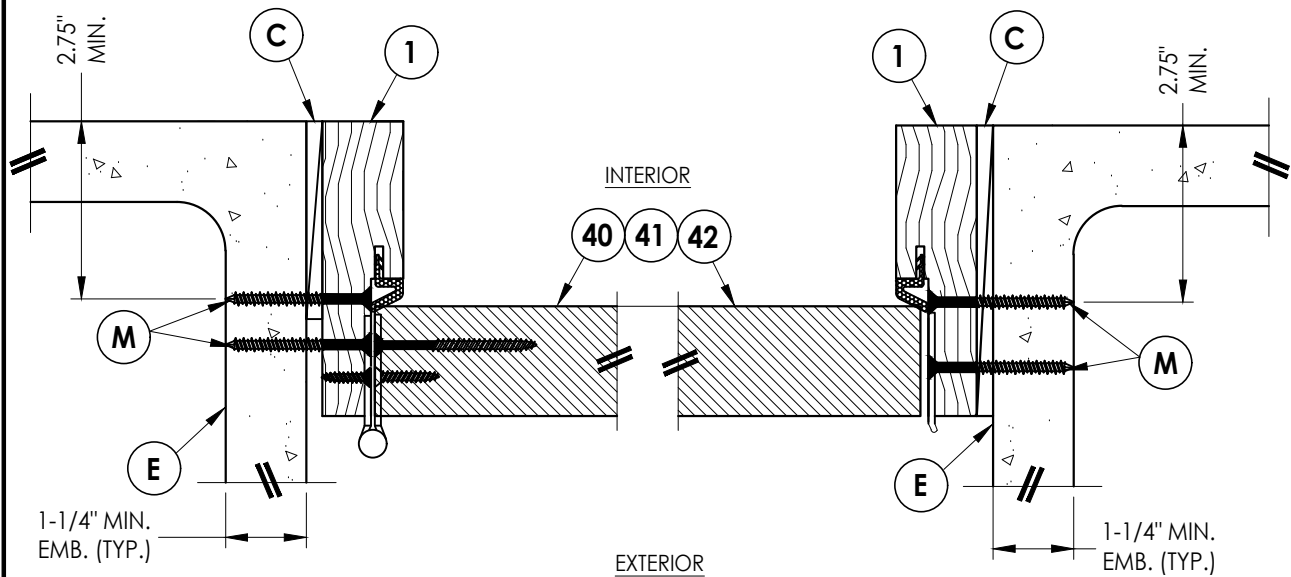


2
6 **HORIZONTAL CROSS SECTION**
Shown Direct to Masonry
Outswing only w/ 4-9/16" jamb

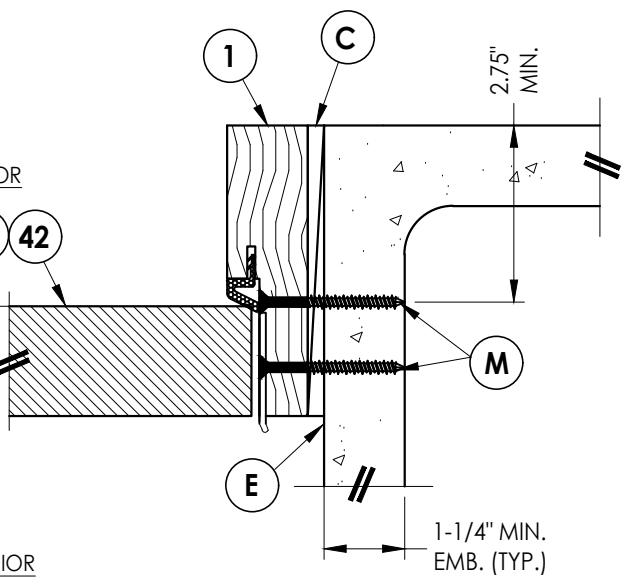

3
6 **HORIZONTAL CROSS SECTION**
Shown Direct to Masonry
Outswing only w/ 4-9/16" jamb

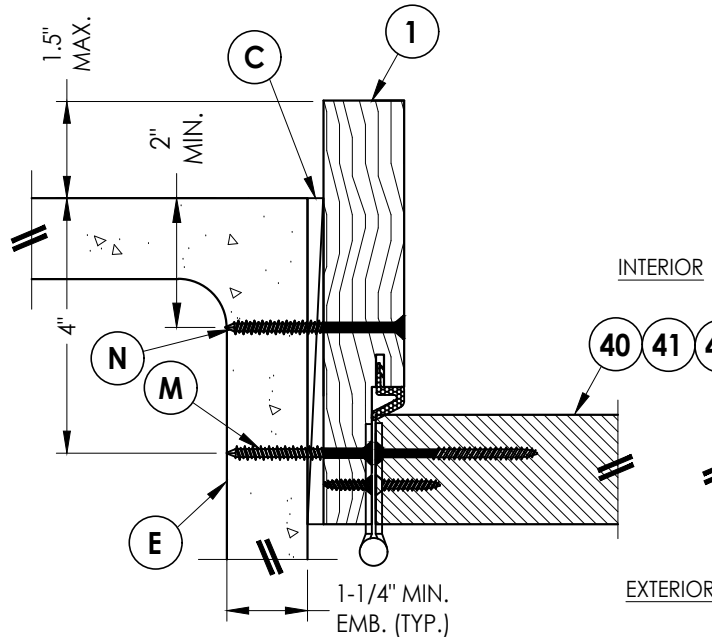

5
6 **HORIZONTAL CROSS SECTION**
Shown Direct to Masonry
Outswing only w/ 6-9/16" jamb

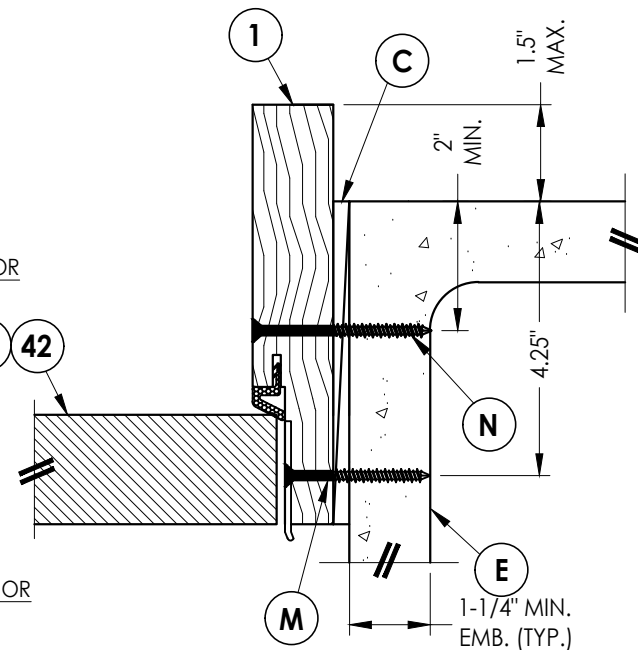

6
6 **HORIZONTAL CROSS SECTION**
Shown Direct to Masonry
Outswing only w/ 6-9/16" jamb

Documents Prepared By:
Lyndon F. Schmidt
P.E. No. 43409

PRODUCT:
THERMA-TRU
FIBERGLASS DOOR

RW BUILDING CONSULTANTS, INC.
P.O. Box 230, Valrico, FL 33595
Phone No.: 813.659.9197
FBPE Registry License No. 9813

PART OR ASSEMBLY:
HORIZONTAL & VERTICAL
SECTIONS (DIRECT TO MASONRY)

NO.	DATE	REVISIONS		
		BY	LFS	
5	7/01/26	UPDATE TO 9TH ED. (2026) FBC	LFS	
4	6/16/25	REVISE DIRECT TO MASONRY INST.	LFS	
3	7/27/23	UPDATE TO 8TH ED. (2023) FBC	LFS	
2	7/23/20	UPDATE TO 7TH ED (2020) FBC	LFS	
1	5/20/20	ADD DOOR CUT DOWN OPTION	LFS	

DATE: 10/01/19

SCALE: N.T.S.


DWG. BY: RW

CHK. BY: LFS


DRAWING NO.:
FL-30482.1

SHEET 6 OF 11


1. Sill Item #'s 32, 34, 43-48 are attached to jambs w/ (3) #8 X 2-1/2" pfh screws at each end.
Sill Item #'s 36 are attached to jambs w/ (2) #8 X 2-1/2" pfh screws at each end.

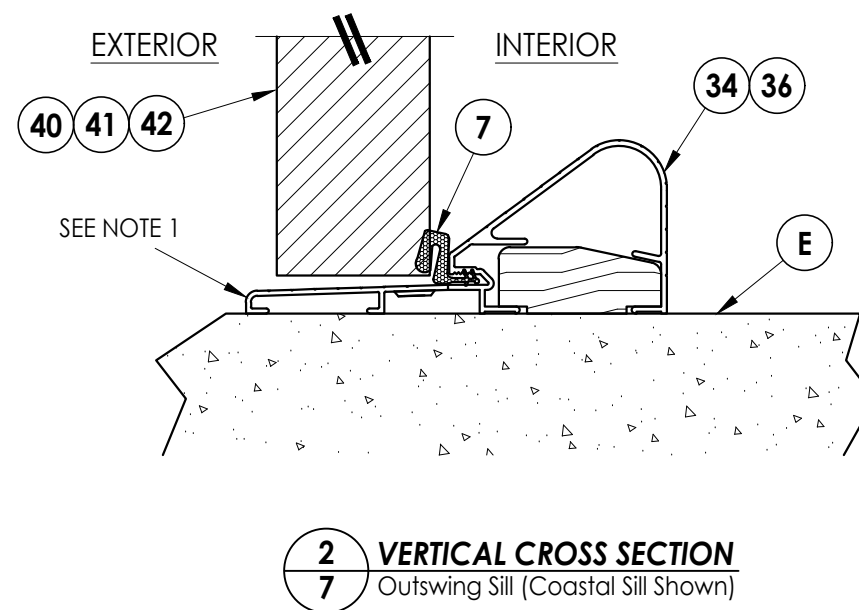


DATE: 10/01/19		SHEET 7 OF 11	
DRAWING NO.: FL-30482.1		CHK. BY: LFS	
DWG. BY: RW		SCALE: N.T.S.	
NO. DATE		REVISIONS	
5	7/01/26	UPDATE TO 9TH ED. (2026)	FBC LFS
4	6/16/25	REVISE DIRECT TO MASONRY INST.	LFS
3	7/27/23	UPDATE TO 8TH ED. (2023)	FBC LFS
2	7/23/20	UPDATE TO 7TH ED (2020)	FBC LFS
1	5/20/20	ADD DOOR CUT DOWN OPTION	LFS
			BY
PRODUCT:		THERMA-TRU FIBERGLASS DOOR	
PART OR ASSEMBLY:		VERTICAL CROSS SECTIONS (THRESHOLDS)	
Documents Prepared By:		RW BUILDING CONSULTANTS, INC. P.O. Box 230, Valrico, FL 33595 Phone No.: 813.659.9197 FBPE Registry License No. 9813	
Lyndon F. Schmidt P.E. No. 43409			

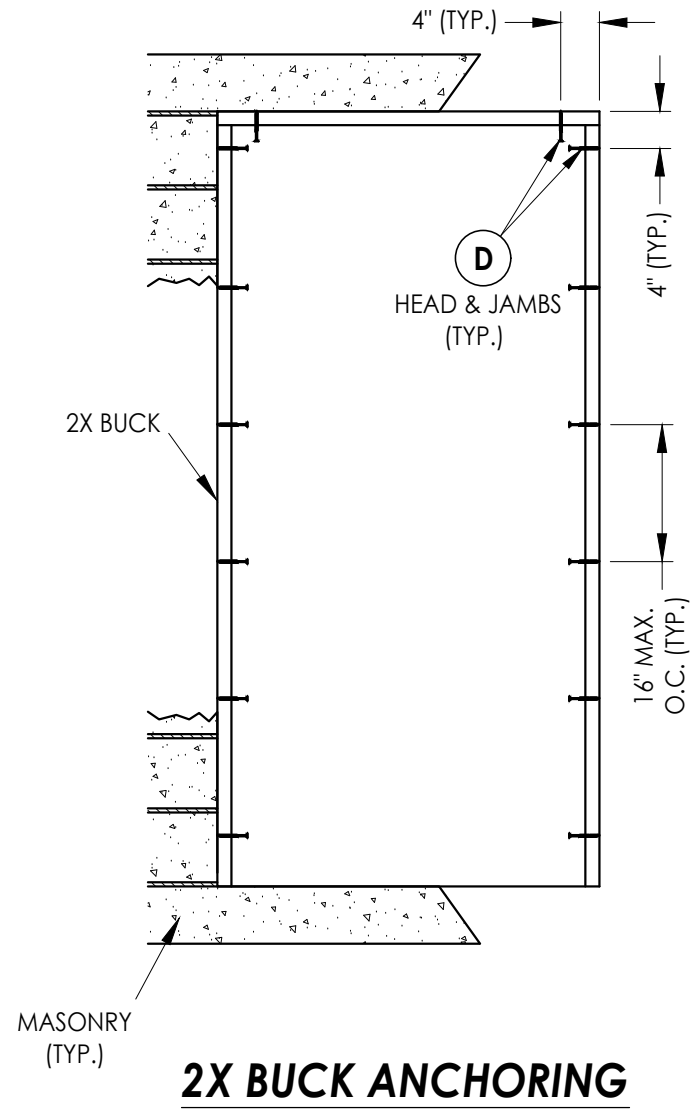

2X BUCK ANCHORING

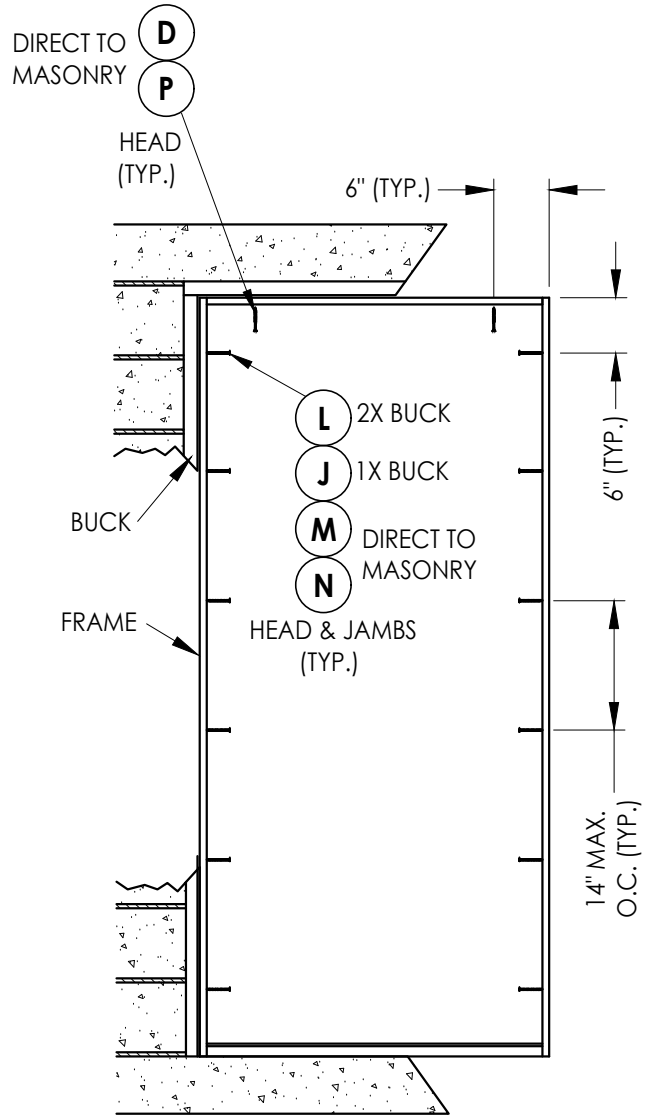

FRAME ANCHORING

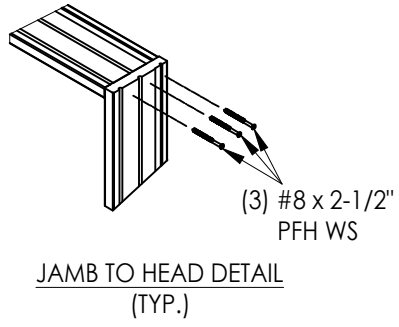

5	7/01/26	UPDATE TO 9TH ED. (2026)	FBC	LFS
4	6/16/25	REVISE DIRECT TO MASONRY INST.		LFS
3	7/27/23	UPDATE TO 8TH ED. (2023)	FBC	LFS
2	7/23/20	UPDATE TO 7TH ED (2020)	FBC	LFS
1	5/20/20	ADD DOOR CUT DOWN OPTION		LFS
NO.	DATE	REVISIONS		

DATE: 10/01/19

SCALE: N.T.S.

DWG. BY: RW

CHK. BY: LFS

DRAWING NO.: FL-30482.1


SHEET 8 OF 11

<u>PRODUCT:</u> THERMA-TRU FIBERGLASS DOOR	<u>PART OR ASSEMBLY:</u> BUCK & FRAME ANCHORING
--	---

Documents Prepared By:
Lyndon F. Schmidt
P.E. No. 43409


RW BUILDING CONSULTANTS, INC.
P.O. Box 230, Valrico, FL 33595
Phone No.: 813.659.9197
FBPE Registry License No. 9813

Z:\2023 FBC Drawings\Therma-Tru\FL-30482 R7\FL-30482.1-3.dwg

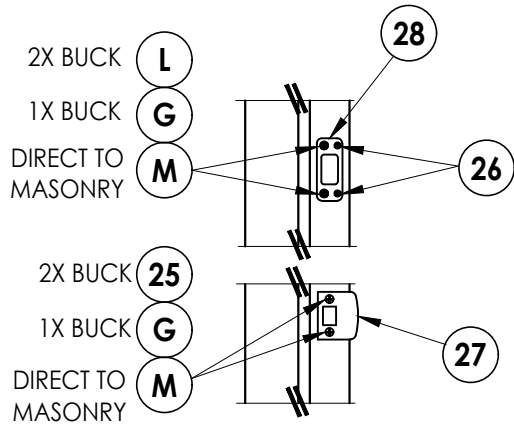


LATCH & DEADBOLT DETAIL

Kwikset

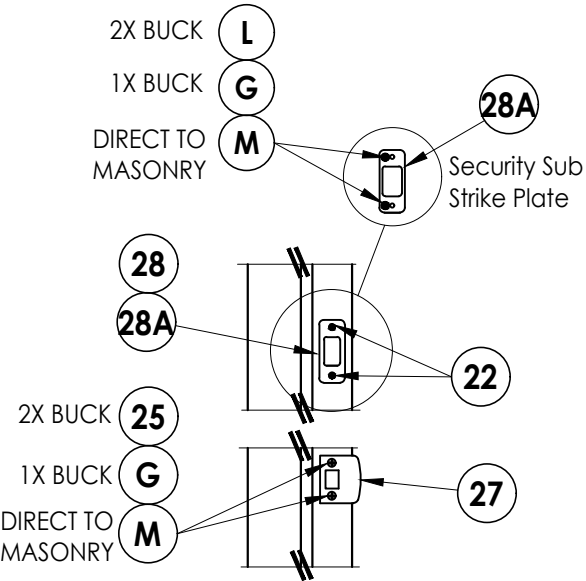


LATCH & DEADBOLT DETAIL

Schlage

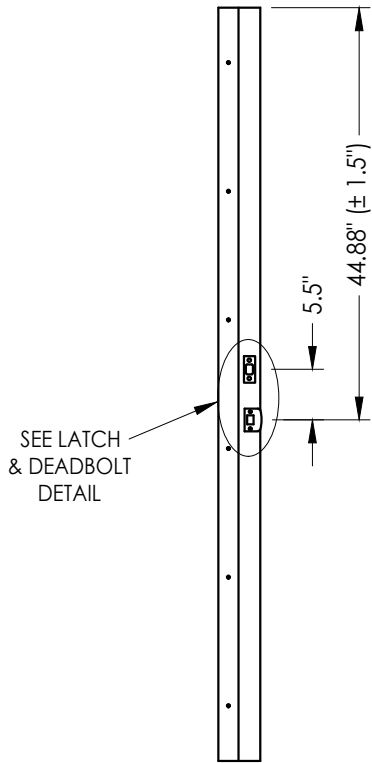


STRIKE JAMB


Latch and Deadbolt

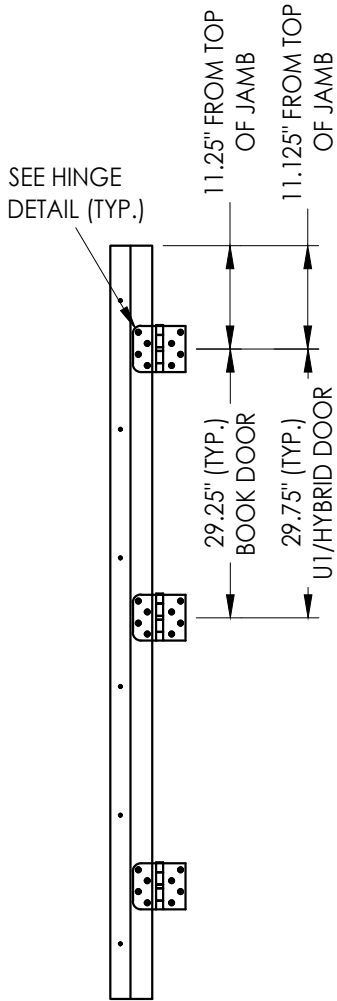

HINGE JAMB

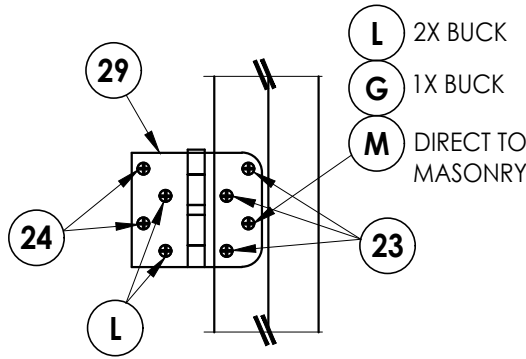


HINGE DETAIL

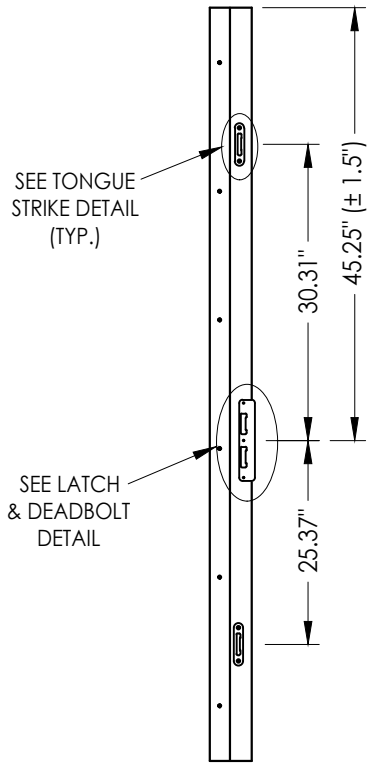


STRIKE JAMB

Multipoint Lock

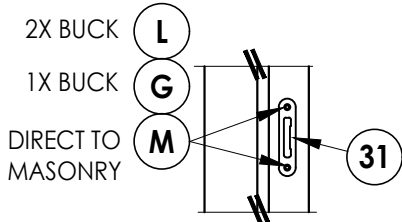

TONGUE STRIKE DETAIL

Multipoint Lock

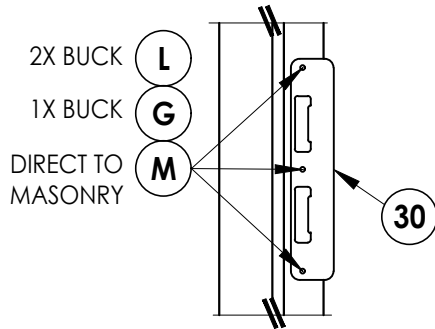

LATCH & DEADBOLT DETAIL

Multipoint Lock

LATCH & DEADBOLT STRIKE DETAILS

MULTIPOINT LOCK STRIKE DETAILS

Documents Prepared By:
Lyndon F. Schmidt
P.E. No. 43409



PRODUCT:
THERMA-TRU
FIBERGLASS DOOR

PART OR ASSEMBLY:
HARDWARE DETAILS


RW BUILDING CONSULTANTS, INC.
P.O. Box 230, Valrico, FL 33595
Phone No.: 813.659.9197
FBPE Registry License No. 9813

NO.	DATE	REVISIONS			
		DATE	BY	LFS	
5	7/01/26	UPDATE TO 9TH ED. (2026) FBC	LFS		
4	6/16/25	REVISE DIRECT TO MASONRY INST.	LFS		
3	7/27/23	UPDATE TO 8TH ED. (2023) FBC	LFS		
2	7/23/20	UPDATE TO 7TH ED (2020) FBC	LFS		
1	5/20/20	ADD DOOR CUT DOWN OPTION	LFS		

DATE: 10/01/19
SCALE: N.T.S.
DWG. BY: RW
CHK. BY: LFS
DRAWING NO.: FL-30482.1
SHEET 9 OF 11

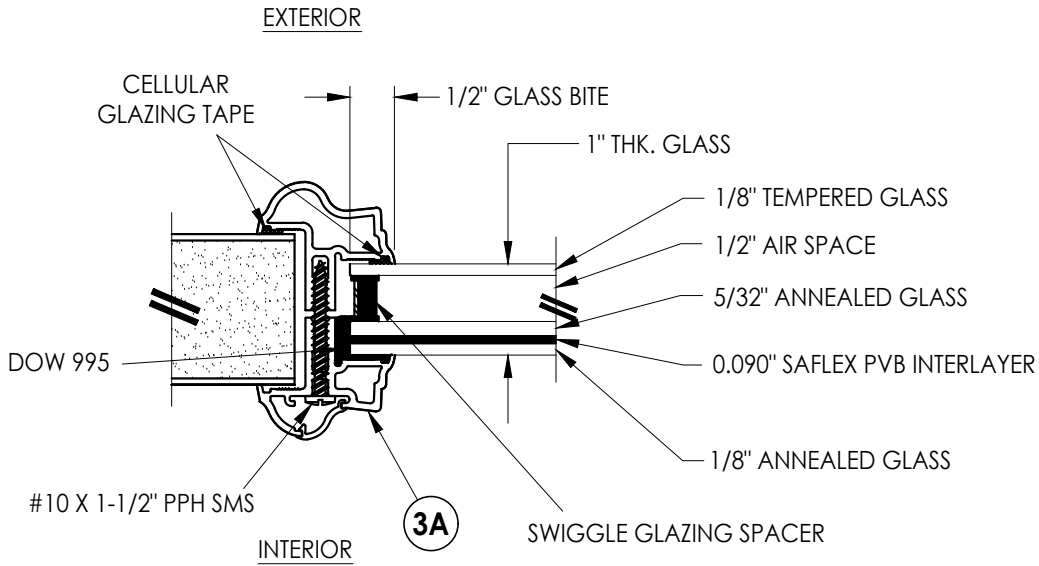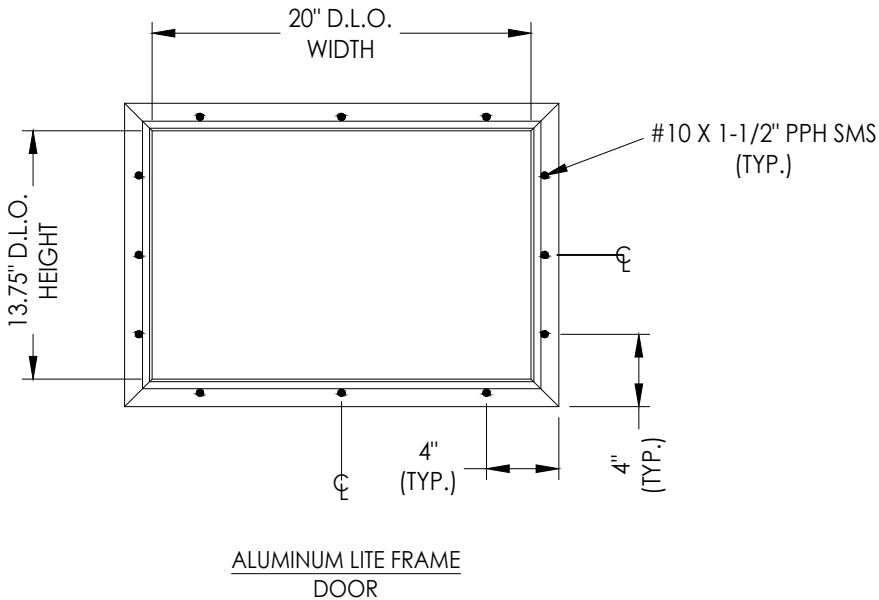

G1 GLAZING DETAIL
Aluminum Impact Lite Frame
Door Panels

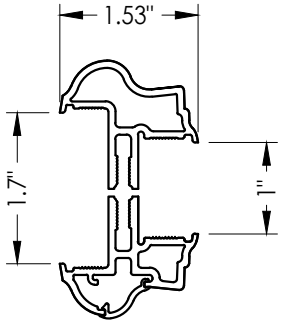

3A ALUMINUM FRAME
Aluminum Impact Lite Frame
Door Panels

DATE: 10/01/19

SCALE: N.T.S.

DWG. BY: RW

CHK. BY: LFS

DRAWING NO.:
FL-30482.1

SHEET 10 OF 11

NO.	DATE	REVISIONS
5	7/01/26	UPDATE TO 9TH ED. (2026) FBC LFS
4	6/16/25	REVISE DIRECT TO MASONRY INST. LFS
3	7/27/23	UPDATE TO 8TH ED. (2023) FBC LFS
2	7/23/20	UPDATE TO 7TH ED (2020) FBC LFS
1	5/20/20	ADD DOOR CUT DOWN OPTION LFS



PRODUCT:	THERMA-TRU FIBERGLASS DOOR
PART OR ASSEMBLY:	GLAZING DETAILS

Documents Prepared By: Lyndon F. Schmidt P.E. No. 43409	RW BUILDING CONSULTANTS, INC. P.O. Box 230, Valrico, FL 33595 Phone No.: 813.659.9197 FBPE Registry License No. 9813
---	---

Z:\2023 FBC Drawings\Therma-Tru\FL-30482 R7\FL-30482.1-3.dwg

BILL OF MATERIALS		
ITEM #	DESCRIPTION	MATERIAL
A	1X BUCK (G >= 0.42)	WOOD
B	2X BUCK (G >= 0.42)	WOOD
C	1/4" MAX. SHIM SPACE	-
D	1/4" X 2-3/4" PFH DeWALT OR ITW CONCRETE SCREW	STEEL
E	MASONRY - 3,000 PSI MIN. CONCRETE CONFORMING TO ACI 301 OR HOLLOW BLOCK CONFORMING TO ASTM C90	CONCRETE
G	3/16" X 3-1/4" PFH ITW CONCRETE SCREW	STEEL
J	1/4" X 3-3/4" PFH DeWALT OR ITW CONCRETE SCREW	STEEL
L	#10 X 2-1/2" PFH WOOD SCREW (1.15" MIN. EMBEDMENT)	STEEL
M	3/16" X 2-1/4" ITW CONCRETE SCREW	STEEL
N	3/16" X 2-3/4" ITW CONCRETE SCREW	STEEL
P	1/4" X 2-3/4" PFH ELCO CONCRETE SCREW	STEEL
1	JAMB (FINGER JOINT PINE)	WOOD
2	JAMB	COMP
7	WEATHERSTRIP	FOAM
8	DOOR SWEEP	VINYL
22	#8 X 3/4" PFH WOOD SCREW	STEEL
23	#9 X 3/4" PFH WOOD SCREW	STEEL
24	#9 X 1" PFH WOOD SCREW	STEEL
25	#8 X 2-1/2" PFH WOOD SCREW	STEEL

BILL OF MATERIALS		
ITEM #	DESCRIPTION	MATERIAL
26	#8 X 5/8" PFH WOOD SCREW	STEEL
27	LATCH STRIKE PLATE	STEEL
28	DEADBOLT STRIKE PLATE	STEEL
28A	DEADBOLT SUB-STRIKE PLATE	STEEL
29	4" X 4" HINGE	STEEL
30	LATCH & DEADBOLT STRIKE PLATE (TONGUE SYSTEM)	STEEL
31	MULTIPOINT STRIKE PLATE (TONGUE SYSTEM)	STEEL
32	INSWING THRESHOLD	ALUM/COMP
34	OUTSWING THRESHOLD	ALUM/COMP
36	COASTAL OUTSWING THRESHOLD	ALUM/WOOD
40	DOOR PANEL (BOOK)	-
41	DOOR PANEL (HYBRID)	-
42	DOOR PANEL (U1)	-
43	INSWING THRESHOLD	ALUM/COMP
44	INSWING THRESHOLD	ALUM/COMP
45	INSWING THRESHOLD	ALUM/COMP
46	INSWING THRESHOLD	ALUM/COMP
47	INSWING THRESHOLD	ALUM/COMP
48	INSWING THRESHOLD	ALUM/COMP

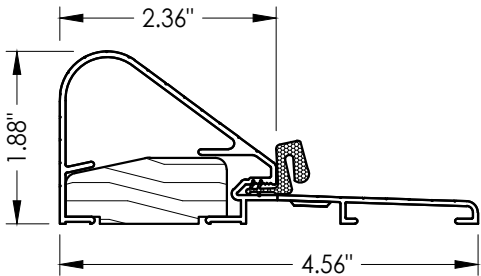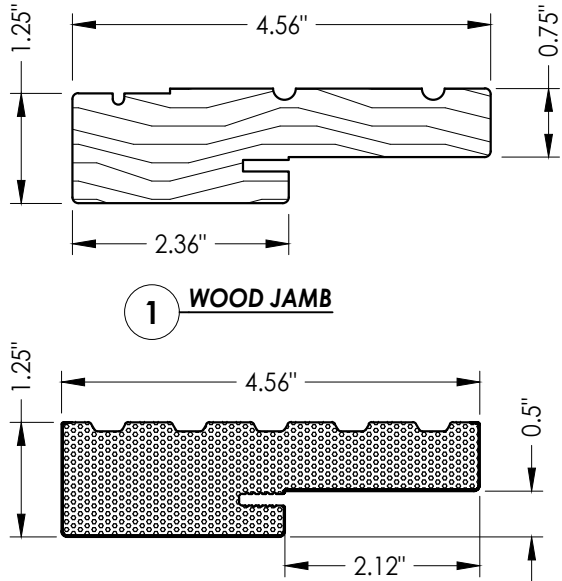


36 COASTAL OUTSWING THRESHOLD
Wood / Aluminum Sill

CORROSION RESISTANCE - SALTWATER ENVIRONMENTS
Fasteners & connectors in areas within 3000 ft (914 m) of a saltwater coastline shall comply with FBC Sections 1711.1 or R332.1.


- CONCRETE ANCHOR NOTES:
- Concrete anchor locations at the corners may be adjusted to maintain the min. edge distance to mortar joints.
 - Concrete anchor locations noted as "MAX. ON CENTER" must be adjusted to maintain the min. edge distance to mortar joints, additional concrete anchors may be required to ensure the "MAX. ON CENTER" dimension are not exceeded.
 - Concrete anchor table:

ANCHOR TYPE	ANCHOR SIZE	MIN. EMBEDMENT	MIN. CLEARANCE TO MASONRY EDGE	MIN. CLEARANCE TO ADJACENT ANCHOR
ITW TAPCON®	1/4"	1-1/4"	2"	4"
DeWALT ULTRACON+®	1/4"	1-1/4"	1"	4"
ITW TAPCON®	3/16"	1-1/4"	3" or AS SHOWN	1-1/2"


- WOOD SCREW INSTALLATION NOTES:
- Maintain a minimum 5/8" edge distance, 1" end distance, & 1" o.c. spacing of wood screws to prevent the splitting of wood.

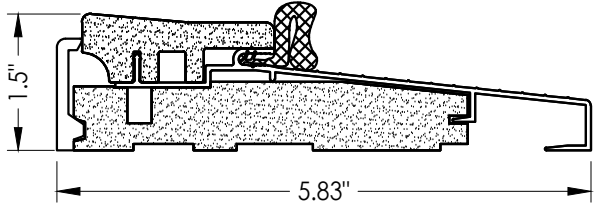


34 OUTSWING THRESHOLD
Composite / Aluminum Sill

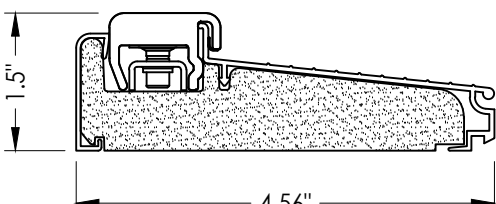


43 INSWING THRESHOLD
Inswing Composite Adjustable Sill Book, Hybrid

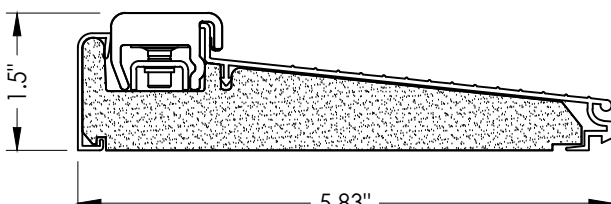


44 INSWING THRESHOLD
Inswing Composite Adjustable Sill Book, Hybrid

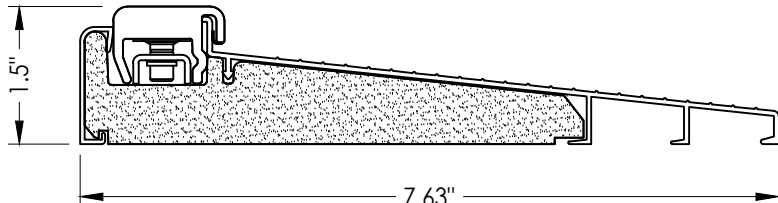


45 INSWING THRESHOLD
Inswing Composite Adjustable Sill Book, Hybrid

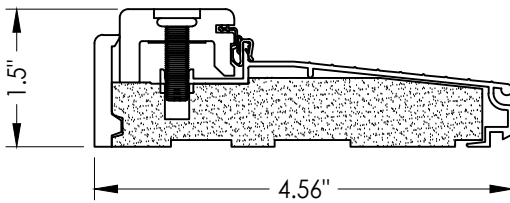


32 INSWING THRESHOLD
Adjustable Composite Sill

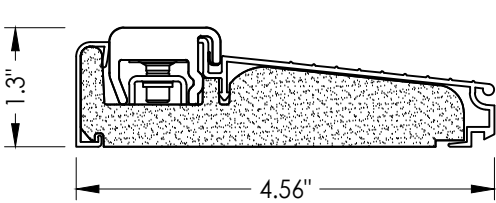

46 INSWING THRESHOLD
Inswing Composite Adjustable Sill U1

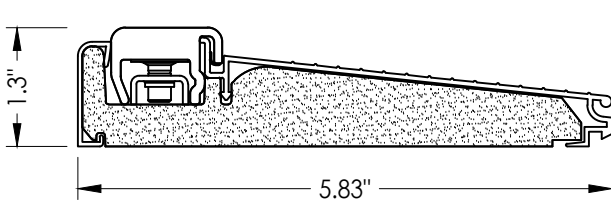

47 INSWING THRESHOLD
Inswing Composite Adjustable Sill U1

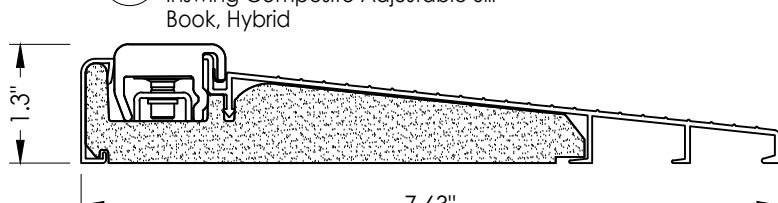

48 INSWING THRESHOLD
Inswing Composite Adjustable Sill U1

Documents Prepared By:
RW BUILDING CONSULTANTS, INC.
P.O. Box 230 Vairico FL 33595
Phone No.: 813.659.9197
Florida Board of Professional Engineers
Certificate Of Authorization No. 98113

PRODUCT:
THERMA-TRU
FIBERGLASS DOOR

PART OR ASSEMBLY:
BILL OF MATERIALS

NO.	DATE	REVISIONS			
		BY	DATE	DESCRIPTION	REVISIONS
5	7/01/26	LFS		UPDATE TO 9TH ED. (2026) FBC	
4	6/16/25	LFS		REVISE DIRECT TO MASONRY INST.	
3	7/27/23	LFS		UPDATE TO 8TH ED. (2023) FBC	
2	7/23/20	LFS		UPDATE TO 7TH ED (2020) FBC	
1	5/20/20	LFS		ADD DOOR CUT DOWN OPTION	
DATE: 10/01/19					
SCALE: N.T.S.					
DWG. BY: RW					
CHK. BY: LFS					
DRAWING NO.: FL-30482.1					
SHEET 11 OF 11					