



DM CLASS 1700 .032" ALUMINUM SNAPLOCK
1 1/2" STANDING SEAM ROOFING PANEL

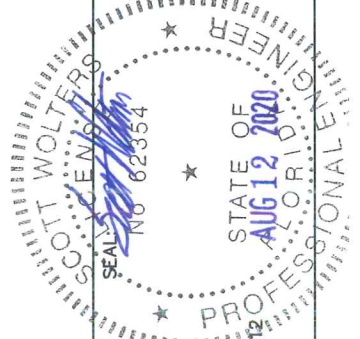

DYNAMIC METALS

340 PIKE ROAD
WEST PALM BEACH, FL 33782
PH: (561) 629-7288
www.dynamicmetal.net
FAX: (561) 629-7291
EMAIL: info@dynamicmetal.net

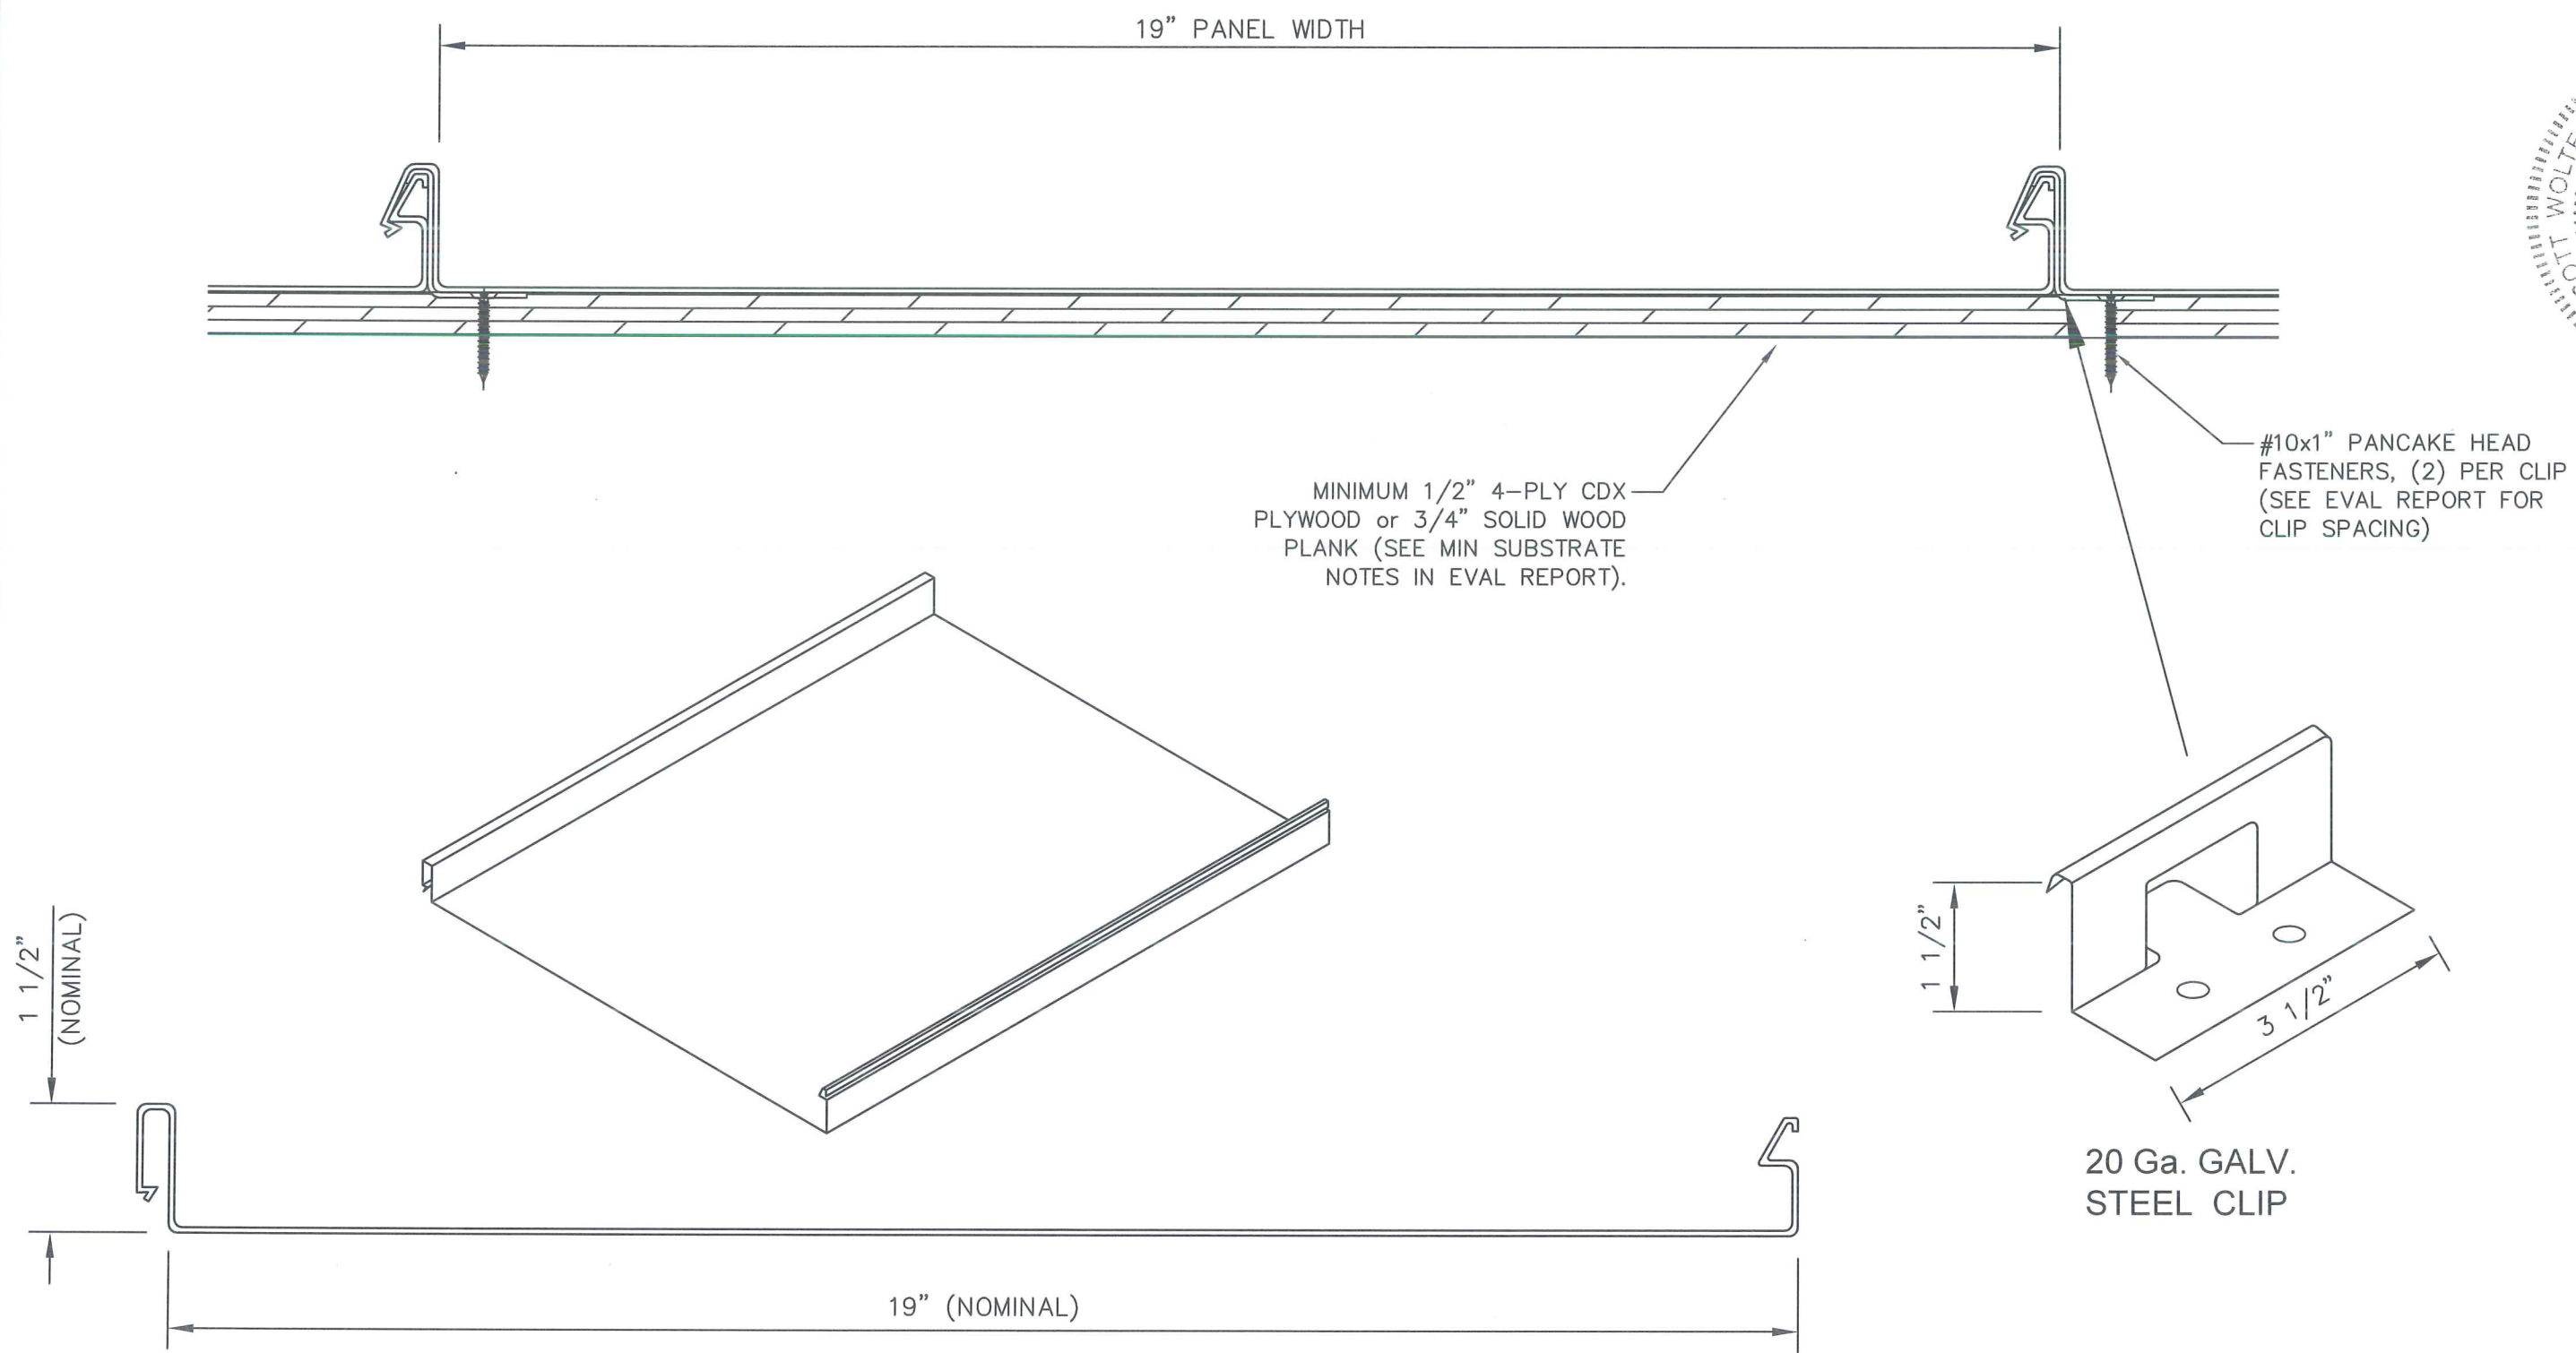