
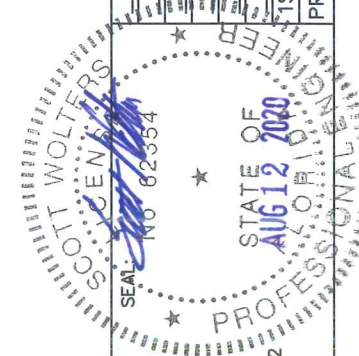


DM CLASS 1700 26 GA. STEEL SNAPLOCK 1 1/2" STANDING SEAM ROOFING PANEL

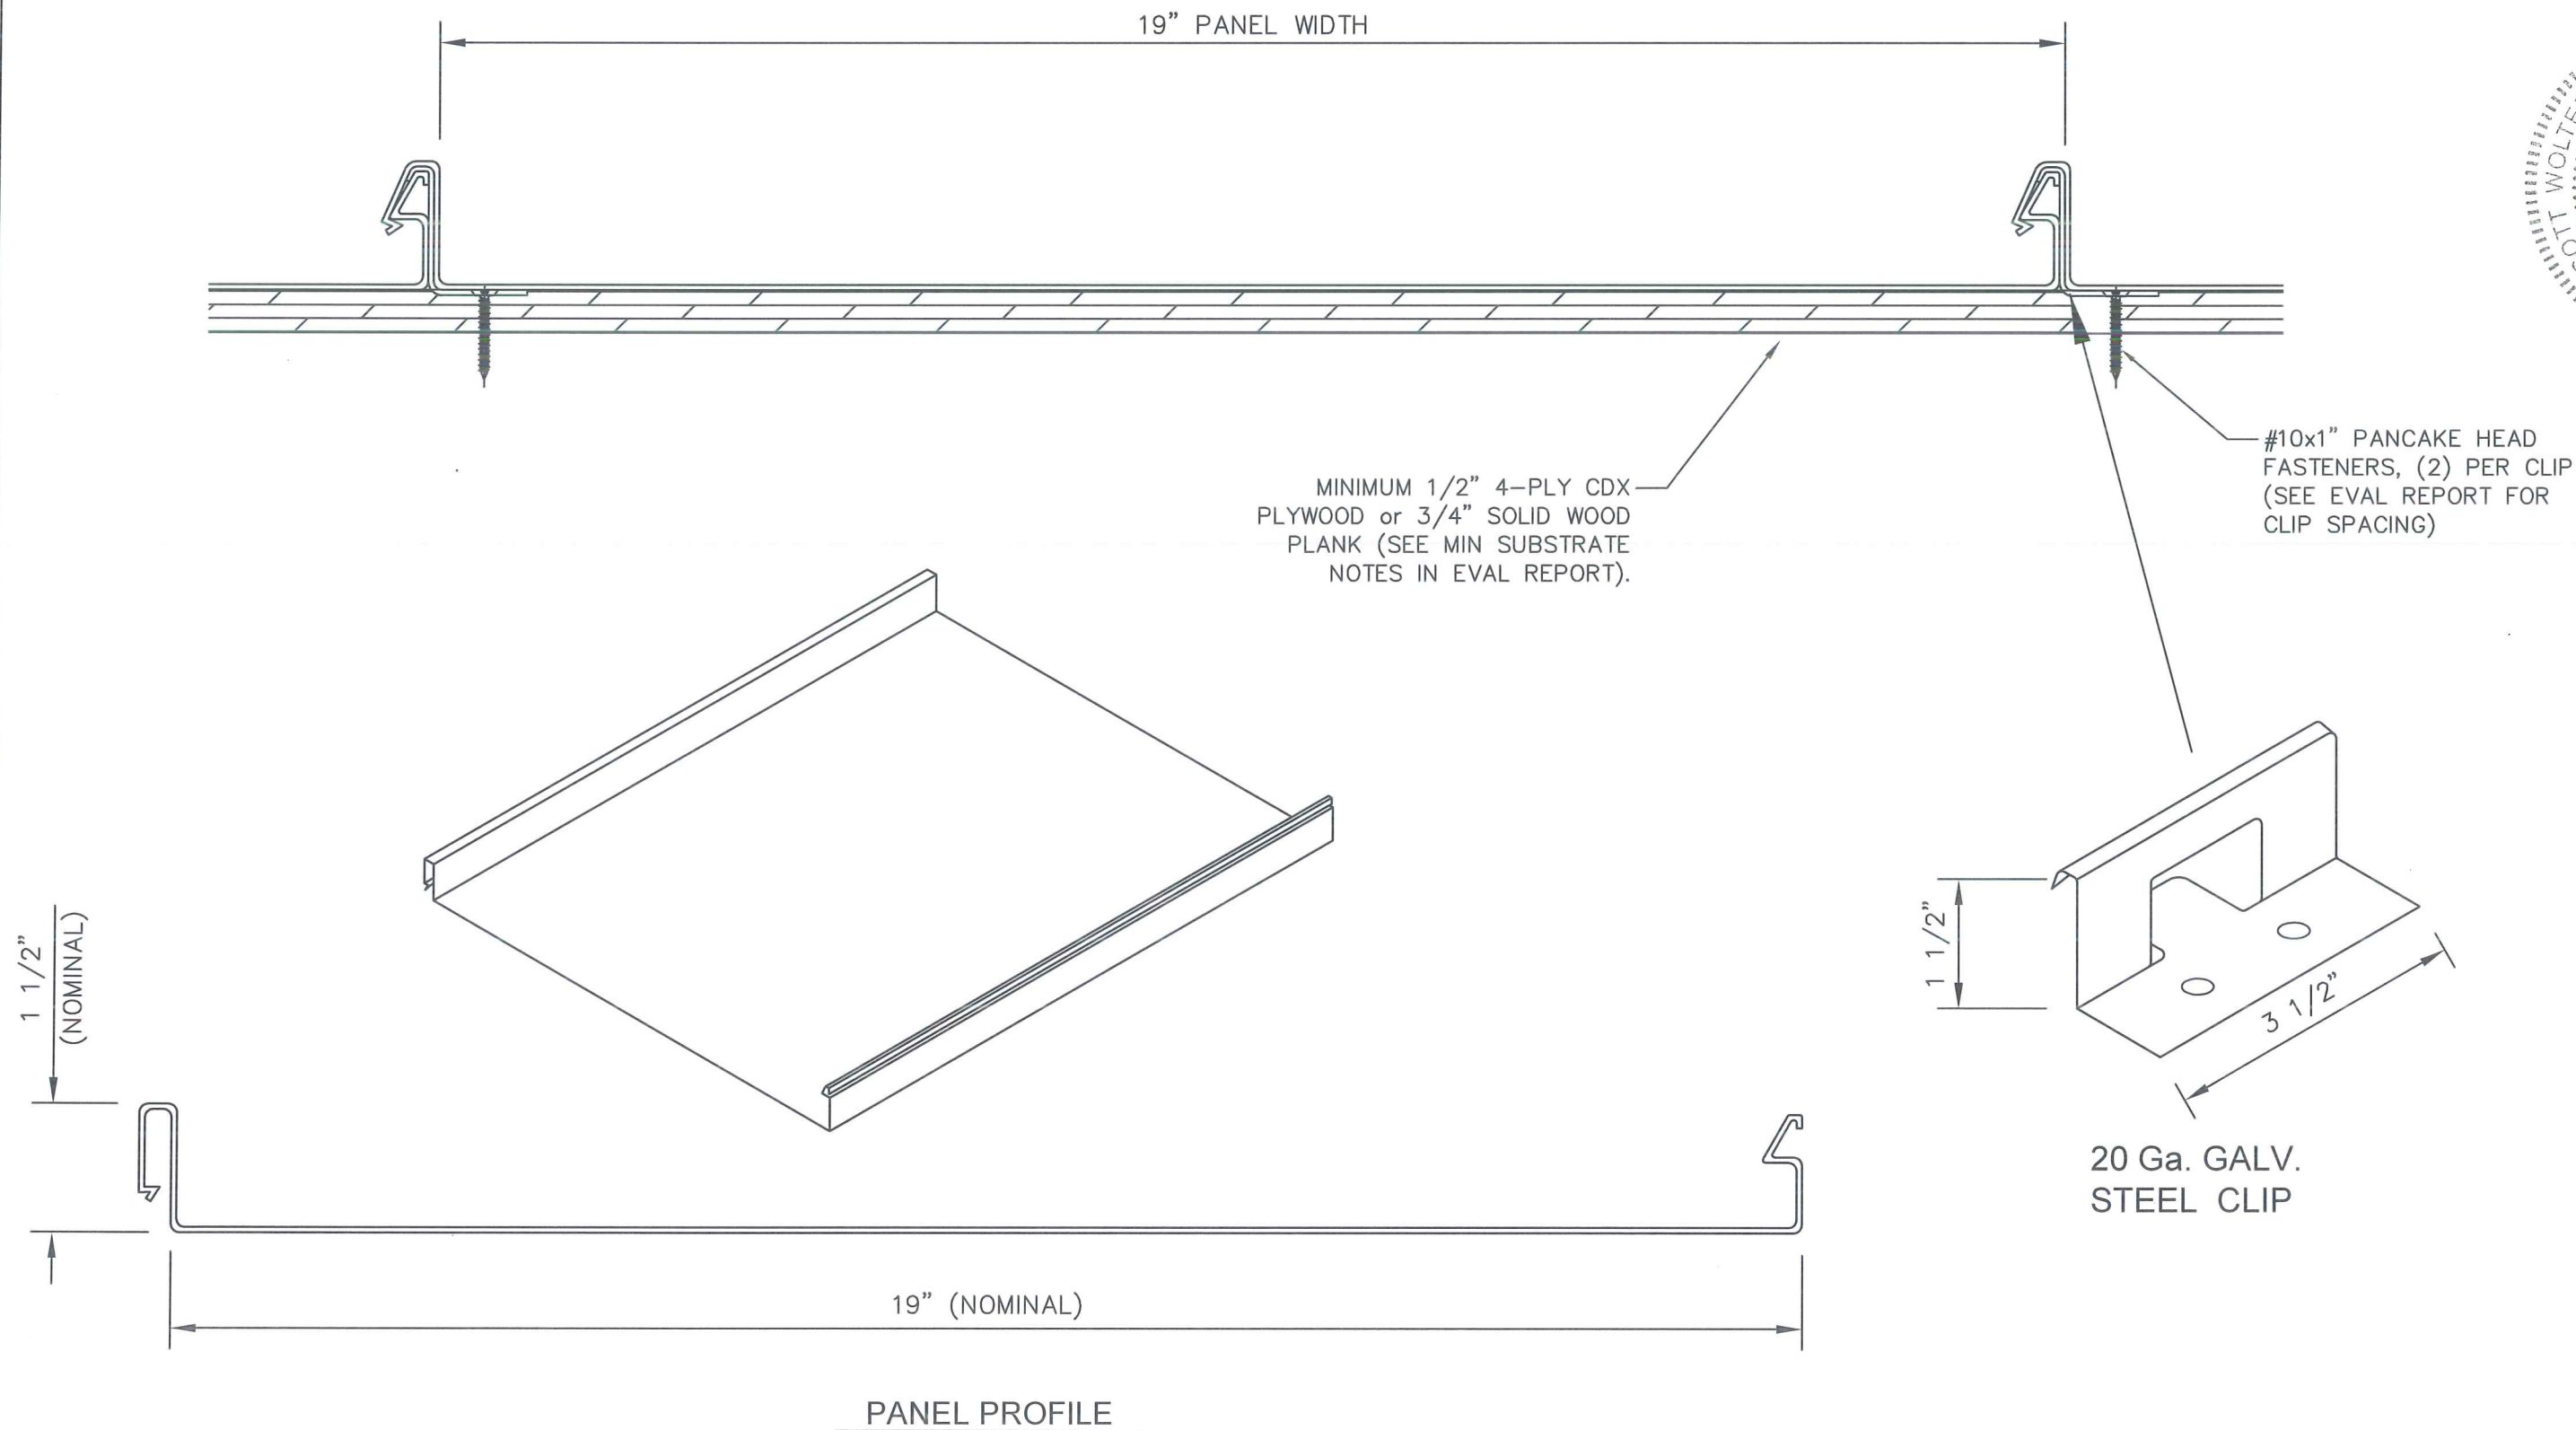

SCOTT WOLTERS
FL PE# 82354

WOLTERS ENGINEERING
(COA# 27194)
15211 97TH ROAD N
WEST PALM BEACH, FL 33412
(561) 225-1982

DYNAMIC METALS

340 PIKE ROAD
WEST PALM BEACH, FL 33782
PH: (561) 629-7288

www.dynamicmetal.net
FAX: (561) 629-7291
EMAIL: info@dynamicmetal.net

